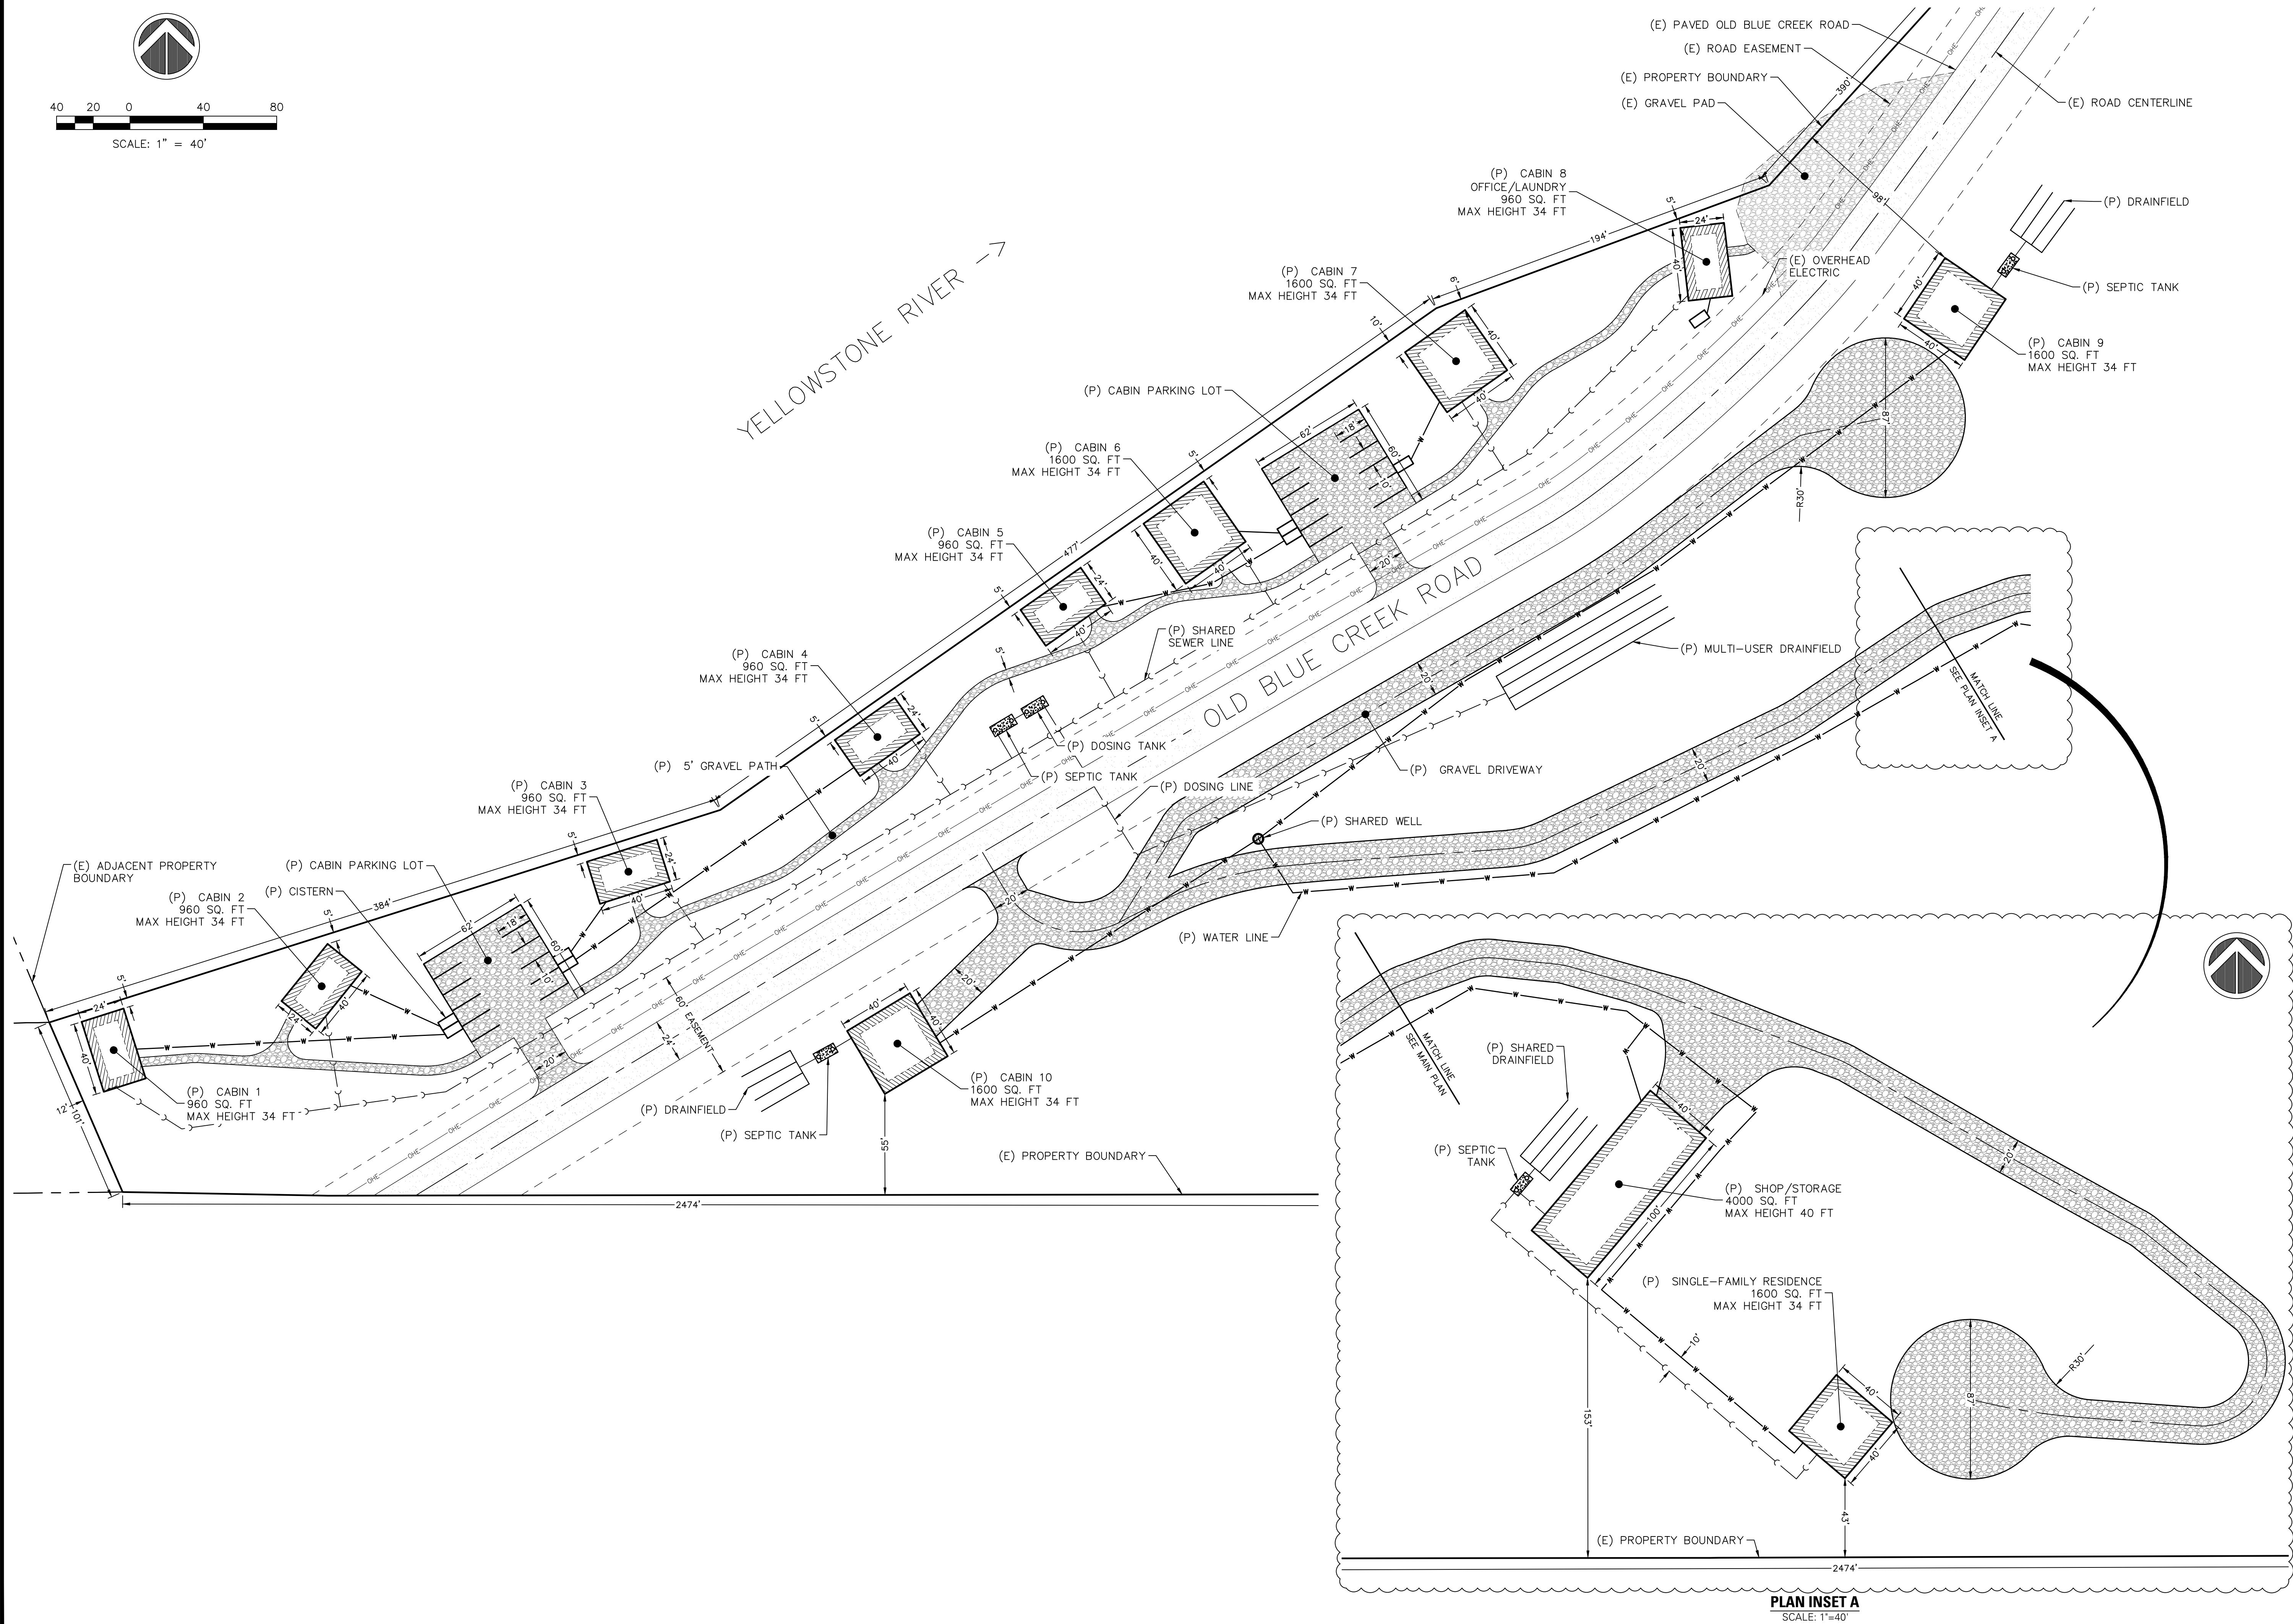
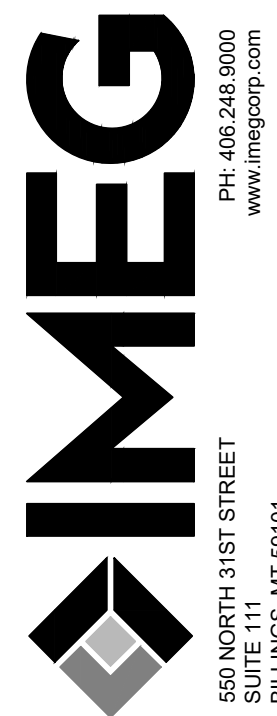


[illegible]

CABIN DEVELOPMENT
OLD BLUE CREEK ROAD
BILLINGS, MT

PRELIMINARY SITE PLAN

IMEG CORP. RESERVES PROPRIETARY RIGHTS,
INCLUDING COPYRIGHTS, TO THIS DRAWING
AND THE DATA SHOWN THEREON. SAID
DRAWING AND/OR DATA ARE THE EXCLUSIVE
PROPERTY OF IMEG CORP. AND SHALL NOT BE
USED OR REPRODUCED FOR ANY OTHER
PROJECT WITHOUT THE EXPRESS WRITTEN
APPROVAL AND PARTICIPATION OF IMEG CORP.
© COPYRIGHT 2026
ALL RIGHTS RESERVED

IMEG Project No:
26001253.00

File Name:
20260819 Site Layout.dwg

Drawing Number:

Field Book No:

Drawn By: ITP

Check'd By:

Approved By: _____

Date: 08/18/2026

EXH