



plant legend

botanical name
common name

trees

- QUERCUS VIRGINIANA
SOUTHERN LIVE OAK
- PISTACIA X. RED PUSH
RED PUSH PISTACHE
- TIPUANA TIPU
TIPU TREE
- ULMUS PARVIFOLIA
EVERGREEN ELM

shrubs

- BOUGAINVILLEA 'LA JOLLA'
LA JOLLA BOUGAINVILLEA
- BOUGAINVILLEA X BUTIANA
'ORANGE KING' BOUGAINVILLEA
- BOUGAINVILLEA 'ROYAL PURPLE'
ROYAL PURPLE BOUGAINVILLEA
- EREMOPHILA CLABRA SP.
CARINOSA 'WINTER BLAZE'
WINTER BLAZE EREMOPHILA
- LEUCOPHYLLUM CANDIDUM
THUNDER CLOUD
- LEUCOPHYLLUM FRUTESCENS
'GREEN CLOUD'
GREEN CLOUD SAGE
- OLEA EUROPAEA 'LITTLE OLLIE'
LITTLE OLLIE DWARF OLIVE
- RUSSELLIA EQUESTIFORMIS
CORAL FOUNTAIN
- TECOMA ALATA
ORANGE JUBILEE
- TECOMA STANS
YELLOW BELLS

accents


- DASYLIRION WHEELERI
DESERT SPOON
- HESPERALOE FUNIFERA
GIANT HESPERALOE
- HESPERALOE PARVIFLORA
RED YUCCA

groundcover

- ACACIA REDOLENS
DESERT CARPET
- LANTANA 'DALLAS RED'
RED LANTANA
- LANTANA MONTEVIDEENSIS
PURPLE LANTANA
- LANTANA 'NEW GOLD'
NEW GOLD LANTANA
- SPHAGNETICOLA TRILOBATA
YELLOW DOT
- TURF - HYBRID BERMUDA
- TURF - HYBRID BERMUDA

inerts

- DECOMPOSED GRANITE
EXPRESS BROWN
- CONCRETE HEADER
EXTRUDED CONCRETE

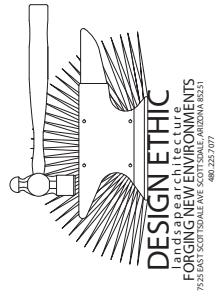

CALL TWO WORKING DAYS
BEFORE VISIT
602-263-1100
1-800-STAKE-IT
(OUTSIDE MARICOPA COUNTY)


699 EAST COMMONWEALTH AVENUE
CHANDLER, ARIZONA

PROJECT:

JOB NO: 20-007
DATE:
DRAWN BY: B. PAUL
SUBMITTED: 09.29.2020
REVISED:


SHEET
RENDERING



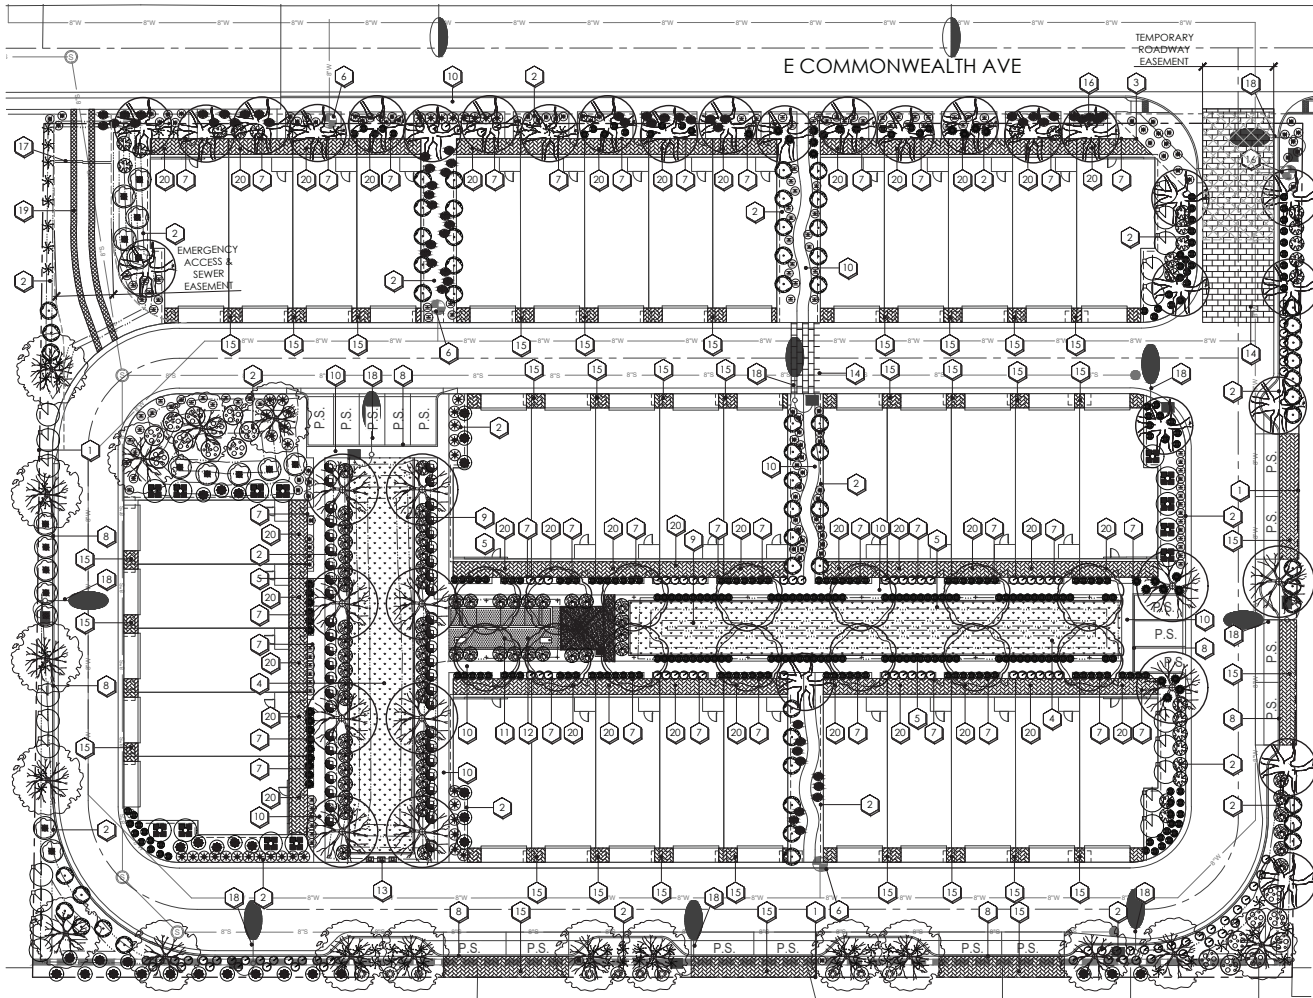

planting key notes

- | | |
|---|---|
| 1 PROPERTY LINE / RIGHT OF WAY LINE | 12 ARTIFICIAL TURF |
| 2 DECOMPOSED GRANITE IN ALL PLANTING AREAS | 13 13 DOOR MAILBOX W/ PARCEL LOCKER ON PEDESTAL SALSBU INDUSTRIES CLUSTER BOX UNIT MODEL #3313 SEE DETAIL "A" ON SHEET L.02 |
| 3 SITE VISIBILITY TRIANGLE. MAXIMUM MATURE PLANT MATERIAL HEIGHT IN THE SIGHT VISIBILITY TRIANGLES IS 24 INCHES | 14 STAMPED ASPHALT PEDESTRIAN CROSSING |
| 4 TURF. SEE PLANTING LEGEND. | 15 AREA FOR CONCRETE PAVERS. SEE DETAILS "A" & "B" ON SHEET L.03 |
| 5 CONCRETE HEADER. SEE SHEET L. DETAIL. | 16 2'-8" ENTRY MONUMENT SIGN SEE DETAIL "D" ON SHEET L.05 |
| 6 FIRE HYDRANT - 3'-0" CLEAR OF ALL PLANT MATERIAL | 17 CRASH GATE. SEE SITE PLAN. |
| 7 3'-0" CMU PATIO WALL. SEE DETAIL "A" ON SHEET L.05 | 18 SITE LIGHTING. SEE ARCH. PLANS. |
| 8 CURB. SEE CIVIL ENG. PLANS. | 19 2'-0" WIDE TURFLOCK PAVEMENT BAND FOR FIRETRUCK ACCESS. SEE DETAIL "C" ON SHEET L.03 |
| 9 STORMWATER RETENTION. SEE CIVIL ENG. PLANS. | 20 BELGARD CONCRETE PAVERS AT PATIO AREA. SEE DETAILS "A" & "B" ON SHEET L.03 |
| 10 4'-0" SIDEWALK | |
| 11 PROPOSED AMENITY AREA. SEE SHEET L.05 FOR DETAILS | |

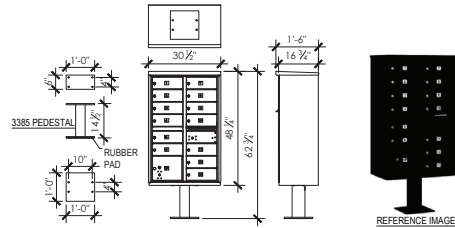

A SALSBU INDUSTRIES CLUSTER BOX UNIT MODEL #3313

SCALE: 1/2" = 1'-0"

plant legend



botanical name common name	emitters	size	qty	comments
trees				
QUERCUS VIRGINIANA SOUTHERN LIVE OAK	(6 @ 2.0 GPH)	24" BOX	14	STAKE IN PLACE
PSTACIA X, RED PUSH RED PUSH PISTACHE	(6 @ 2.0 GPH)	24" BOX	27	STAKE IN PLACE
TIPUANA TIPU TIPU TREE	(6 @ 2.0 GPH)	24" BOX	11	STAKE IN PLACE
ULMUS PARVIFOLIA EVERGREEN ELM	(6 @ 2.0 GPH)	24" BOX	18	STAKE IN PLACE

shrubs				
BOUGAINVILLEA 'LA JOLLA' LA JOLLA BOUGAINVILLEA	(1 @ 1.0 GPH)	5 GAL.	10	
BOUGAINVILLEA X BUTTIANA 'ORANGE KING' 'ORANGE KING BOUGAINVILLEA	(1 @ 1.0 GPH)	5 GAL.	31	
BOUGAINVILLEA 'ROYAL PURPLE' ROYAL PURPLE BOUGAINVILLEA	(1 @ 1.0 GPH)	5 GAL.	58	
EREMOPHILA GLABRA SP. CARNOSA 'WINTER BLAZE' WINTER BLAZE EREMOPHILA	(1 @ 1.0 GPH)	5 GAL.	47	
LEUCOPHYLLUM CANDIDUM THUNDER CLOUD	(1 @ 1.0 GPH)	5 GAL.	107	
LEUCOPHYLLUM FRUTESCENS 'GREEN CLOUD' GREEN CLOUD SAGE	(1 @ 1.0 GPH)	5 GAL.	17	
OLEA EUROPAEA 'LITTLE OLLIE' LITTLE OLLIE DWARF OLIVE	(1 @ 1.0 GPH)	5 GAL.	66	
RUSSELLIA EQUESETIFORMIS CORAL FOUNTAIN	(1 @ 1.0 GPH)	5 GAL.	268	
TECOMA ALATA ORANGE JUBILEE	(1 @ 1.0 GPH)	5 GAL.	13	
TECOMA STANS YELLOW BELLS	(1 @ 1.0 GPH)	5 GAL.	20	

accents				
DASYLIRION WHEELERI DESERT SPOON	(1 @ 1.0 GPH)	5 GAL.	26	
HESPERALOE FUNIFERA GIANT HESPERALOE	(1 @ 1.0 GPH)	5 GAL.	72	
HESPERALOE PARVIFLORA RED YUCCA	(1 @ 1.0 GPH)	5 GAL.	38	


groundcover				
ACACIA REDOLENS DESERT CARPET	(1 @ 1.0 GPH)	1 GAL.	18	
LANTANA 'DALLAS RED' RED LANTANA	(1 @ 1.0 GPH)	1 GAL.	60	
LANTANA MONTEVIDENSIS PURPLE LANTANA	(1 @ 1.0 GPH)	1 GAL.	99	
LANTANA 'NEW GOLD' NEW GOLD LANTANA	(1 @ 1.0 GPH)	1 GAL.	84	
SPHAGNETICOLA TRILOBATA YELLOW DOT	(1 @ 1.0 GPH)	1 GAL.	38	
TURF - HYBRID BERMUDA			6,389 S.F.	
ARTIFICIAL TURF NUTMEG EZ TURF			496 S.F.	

inerts				
DECOMPOSED GRANITE EXPRESS BROWN	1" MINUS	29,129 2" MINIMUM IN S.F.	ALL PLANTERS	
CONCRETE HEADER EXTRUDED CONCRETE	4" X 6"	705 L.F.		
BELGARD HOLLAND STONE HERRINGBONE PATTERN 50% GRAPHITE / 50% RIO		10,088 S.F.		

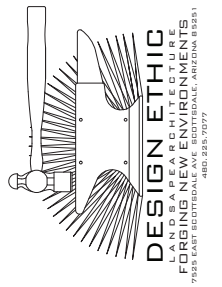 


699 EAST COMMONWEALTH AVENUE
CHANDLER, ARIZONA

PROJECT: 20-007
JOB NO:
DATE:
DRAWN BY: B. PAUL
SUBMITTED: 02.10.2021
REVISED:
SHEET TITLE: PLANTING PLAN
SHEET: L.02 of L.06

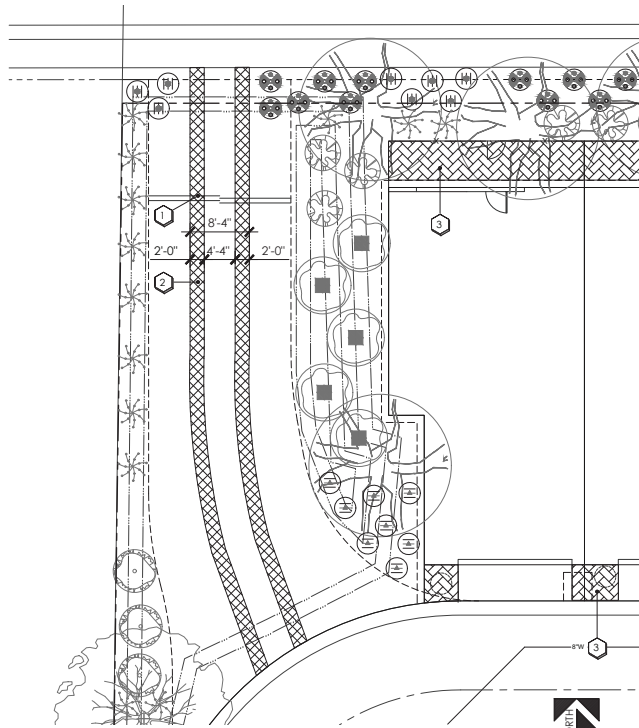


firetruck access - see sheet L.02
SCALE: 1/8" = 1'-0"

SCALE: 1/8" = 1'-0"

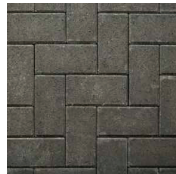


GRAPHITE BLEND

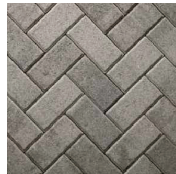

RIO BLEND

paver key notes


- 1 CRASH GATE. SEE DETAIL 'E' ON SHEET L.05
- 2 2'-0" STRIP TURF BLOCK PAVERS SEE DETAIL 'C' ON THIS SHEET
- 3 BELGARD HOLLANDSTONE PAVERS (TYP.) 50% RIO BLEND / 50% GRAPHITE BLEND SEE DETAILS 'A' & 'B' ON THIS SHEET.

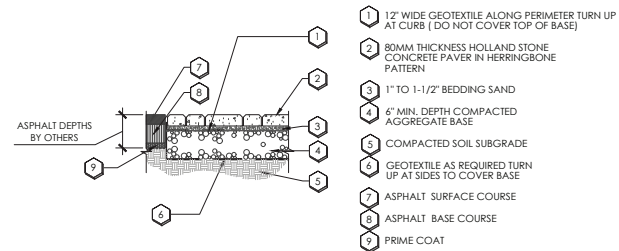

A CONCRETE PAVER ADJACENT TO ASPHALT

CONTRACTOR TO SUBMIT PAVER SAMPLES TO OWNERS REP FOR APPROVAL PRIOR TO INSTALLATION

SCALE: 1" = 1'-0"

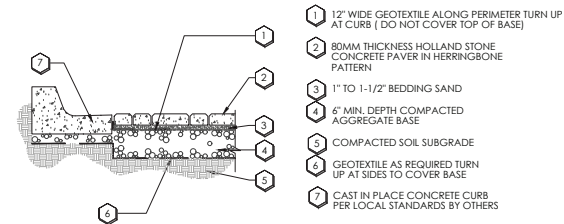


B CONCRETE PAVER ADJACENT TO CONCRETE CURB

CONTRACTOR TO SUBMIT PAVER SAMPLES TO OWNERS REP FOR APPROVAL PRIOR TO INSTALLATION

SCALE: 1" = 1'-0"


KEYNOTES:

- 1 12" WIDE GEOTEXTILE ALONG PERIMETER TURN UP AT CURB (DO NOT COVER TOP OF BASE)
- 2 2-3/8" MIN. THICKNESS TURFBLOCK PAVER
- 3 1" TO 1-1/2" BEDDING SAND
- 4 6" MIN. DEPTH COMPACTED AGGREGATE BASE
- 5 COMPACTED SOIL SUBGRADE
- 6 GEOTEXTILE AS REQUIRED TURN UP AT SIDES TO COVER BASE
- 7 8" X 4" PAVER HEADER ON 2" CONCRETE SLURRY. EDGES TO BE CLEAN AND FLUSH WITH BRICK EDGE FACING.
- 8 FILL VOIDS WITH 1/8" MINUS DECOMPOSED GRANITE

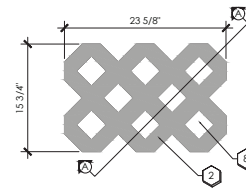


C TURFBLOCK PAVER

NOT TO SCALE

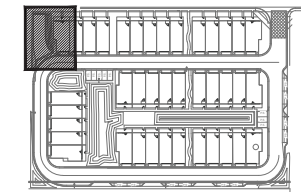

paver key map

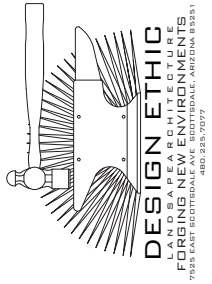

699 EAST COMMONWEALTH AVENUE
CHANDLER, ARIZONA


PAVER PLAN

PROJECT:


JOB NO: 20-007
DATE:
DRAWN BY: B. PAUL
SUBMITTED: 02.10.2021
REVISED:

SHEET
L.03 of L.06



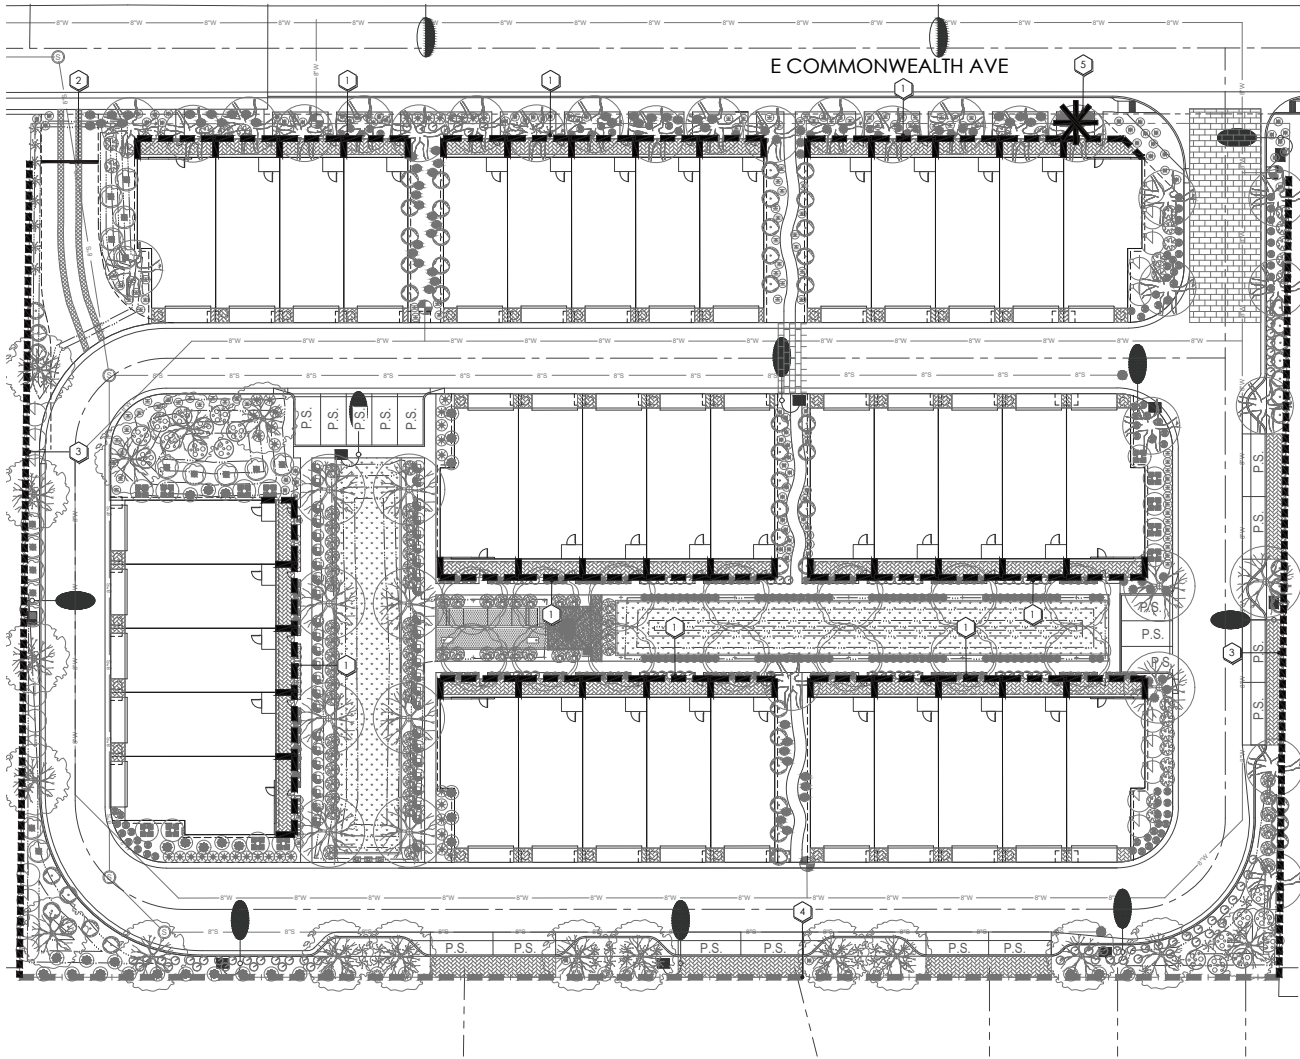

- wall key notes
- 1 3'-0" HIGH PATIO WALL
SEE SHEET L.05, DETAIL 'A'.
 - 2 CRASH GATE CHARACTER, PERMIT BY
OTHERS. SEE SHEET L.05 DETAILS 'B'.
 - 3 6'-0" HIGH DOOLEY WALL
SEE SHEET L.05, DETAIL 'C'.
 - 4 EXISTING 6'-0" HIGH DOOLEY WALL
 - 5 PROPOSED SIGN MONUMENT WALL.
SEE SHEET L.05, DETAIL 'D'.

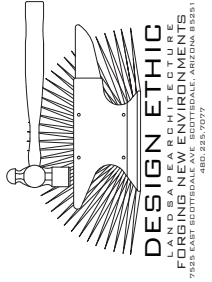

699 EAST COMMONWEALTH AVENUE
CHANDLER, ARIZONA


WALL PLAN







PROJECT:

JOB NO: 20-007
DATE:
DRAWN BY: B. PAUL
SUBMITTED: 02.10.2021
REVISED:

SHEET

L.04 of L.06

 

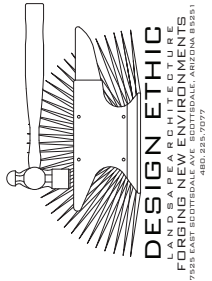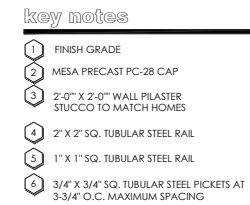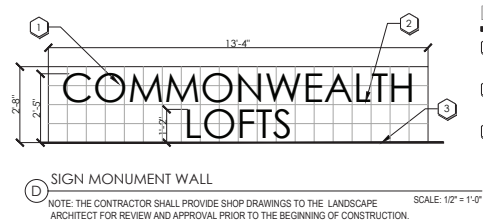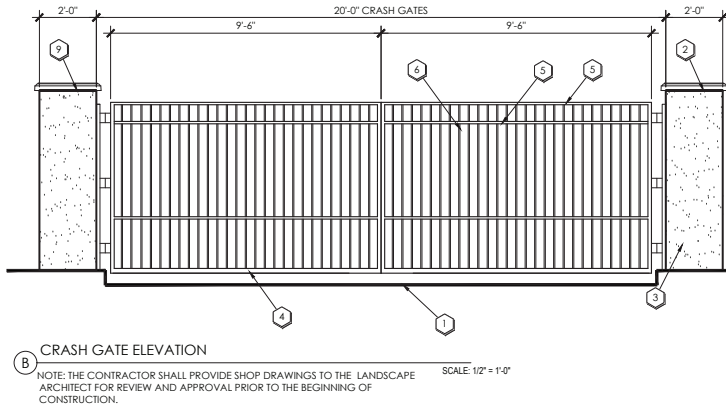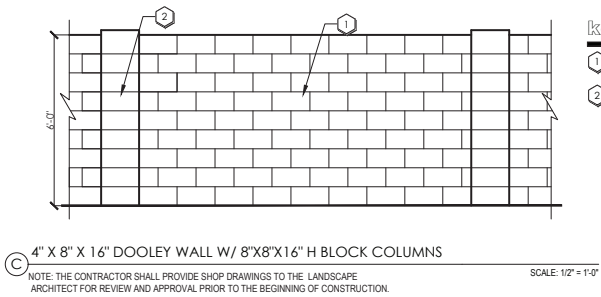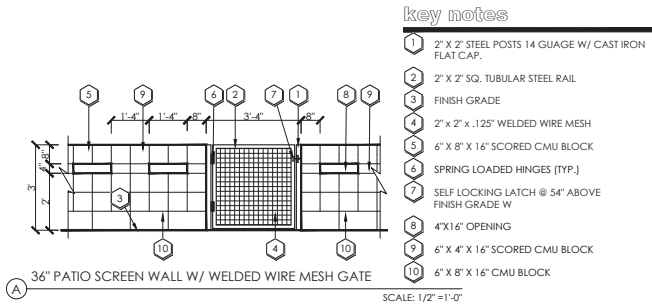


699 EAST COMMONWEALTH AVENUE
CHANDLER, ARIZONA


WALL PLAN

PROJECT:

JOB NO: 20-007
DATE:
DRAWN BY: B. PAUL
SUBMITTED: 02.10.2021
REVISED:

SHEET
L.05 of L.06

 

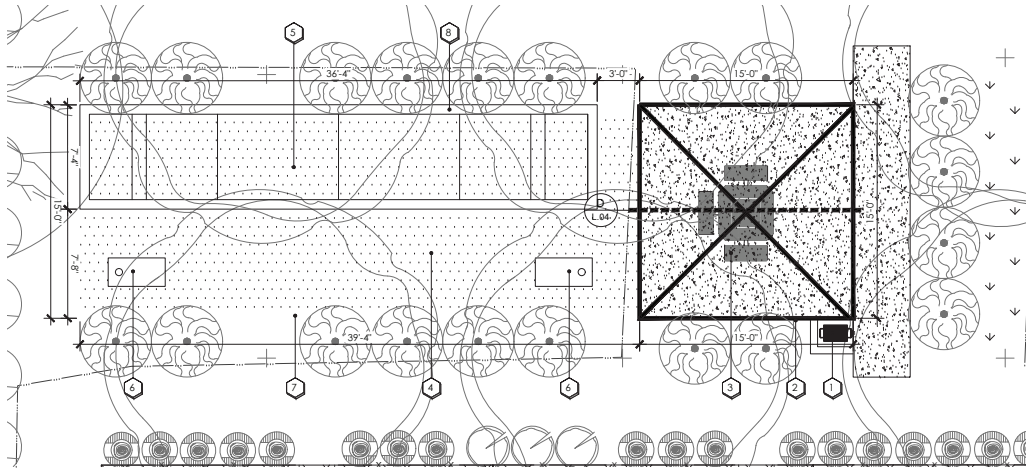


amenity area "a" - see sheet L.02

SCALE: 1/4" = 1'-0"


open space key notes

- 1 KAY PARK BBQ - SEE - 'A' THIS SHEET.
- 2 15' X 15' AMERICANA NAVAJO RAMADA SEE DETAILS 'C' & 'D' ON THIS SHEET
- 3 WABASH ADA ACCESSIBLE TABLE; SEE DETAIL 'B' ON THIS SHEET
- 4 NUTMEG LUSH ARTIFICIAL TURF
- 5 BOCCIE BALL COURT WITH CONCRETE HEADER
- 6 PLASTIC CORNHOLE BOARD ATTACHED TO INGROUND MOUNTED STEEL RAILS
- 7 6" CONCRETE HEADER
- 8 8" CONCRETE HEADER

 


key notes

- 1 PIT RUN ROCK.
 - 2 COMPACTED SUBGRADE.
 - 3 SPRING HANDLE
 - 4 5/8" ROD HANDLE
 - 5 CONT. WELD
 - 6 1" ASH LIP
 - 7 ENTIRE UNIT 3/16" STEEL
 - 8 3.5" O.D. GALV. TUBE
- NOTE: UNIT WILL BE KAY PARK GRILL #SB16-3.5 OR APPROVED EQUAL.

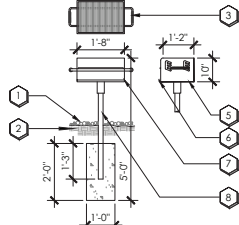

A KAY PARK PEDESTAL GRILL #SB6135G

SCALE: 1/2" = 1'-0"

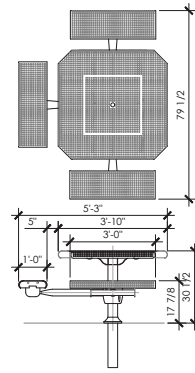


- NOTES:
1. INSTALL PER MANUFACTURER'S SPECIFICATIONS.

B WABASH PORTAGE COLLECTION 46 ACCESSIBLE ADA #PODP611

SCALE: 1/2" = 1'-0"




C RAMADA CHARACHTER

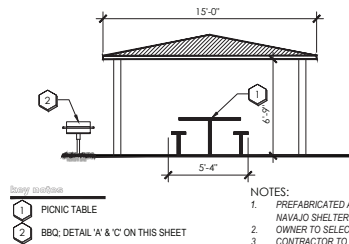


- NOTES:
1. PREFABRICATED AMERICANA 15x15' NAVAJO SHELTER TAN ROOF.
 2. OWNER TO SELECT COLOR.
 3. CONTRACTOR TO FOLLOW MANUFACTURER'S SPECS FOR INSTALLATION.

D AMERICANA NAVAJO PREFABRICATED RAMADA

SCALE: 1/4" = 1'-0"

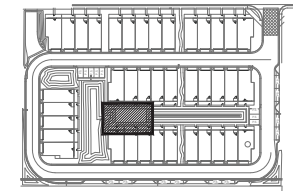

amenity key map

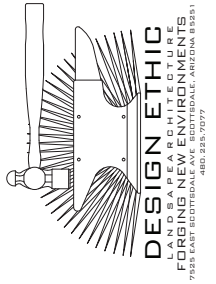

699 EAST COMMONWEALTH AVENUE
CHANDLER, ARIZONA
OPEN SPACE AMENITY PLAN

PROJECT:

JOB NO: 20-007
DATE:
DRAWN BY: B. PAUL
SUBMITTED: 02.10.2021
REVISED:

SHEET TITLE:

SHEET
L.06 of L.06


COMMONWEALTH TOWNHOMES

CHANDLER, AZ

moderna

architecture | design

moderna architects
16050 n 76th street, suite 107
scottsdale arizona 85260
v: 480.500.8850

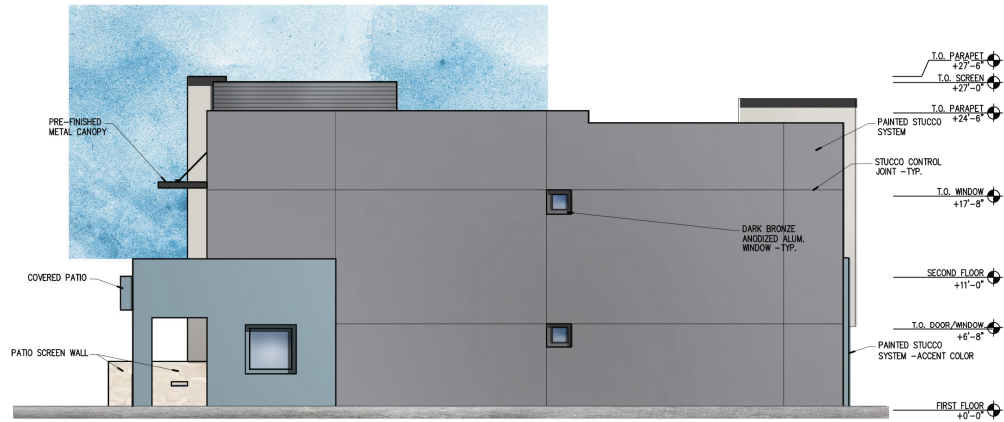

2 LEFT SIDE ELEVATION
3/16" = 1'-0"



1 FRONT ELEVATION
3/16" = 1'-0"

revision:

This drawing is provided as an instrument of service by Moderna Architects, LLC and/or its consultant(s) and is intended for use on this project only. This drawing remains the property of Moderna Architects, LLC and shall be returned upon completion of the construction work. Payment to the architect/engineer shall constitute the original copyright work of Moderna Architects, LLC and/or its consultant(s). Any reproduction, use or disclosure of information contained herein without prior written consent from Moderna Architects is strictly prohibited.

drawn by:

reviewed by: MCM

project no.: 1954

date: 07.22.2020

seal:



Expires 12.31.2020

EXTERIOR
ELEVATIONS

A510

COMMONWEALTH TOWNHOMES CHANDLER, AZ


moderna

architecture | design

moderna architects
16050 n 76th street, suite 107
scottsdale arizona 85260
v: 480.900.8850



4 RIGHT SIDE ELEVATION
3/16" = 1'-0"

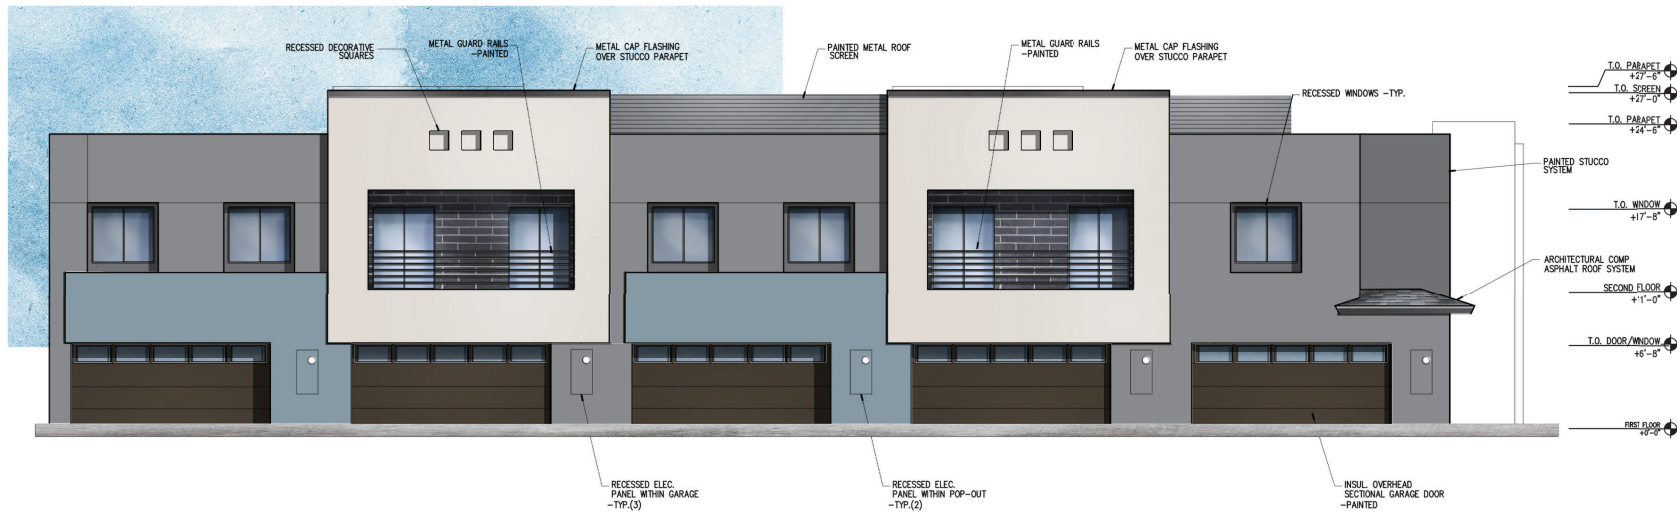

3 REAR ELEVATION
3/16" = 1'-0"

revision:

This drawing is provided as an instrument of service by Moderna Architects, LLC and/or its consultant(s) and is intended for use on this project only. This drawing remains the property of Moderna Architects, LLC and shall be returned upon completion of the construction work. Pursuant to the architectural work, copyright set of 1800, all drawings, specifications, plans and designs including the overall form, arrangement and composition of spaces and elements supporting these elements, the original copyrighted work of Moderna Architects, LLC and/or its consultant(s). Any reproduction, use or disclosure of information contained herein without prior written consent from Moderna Architects is strictly prohibited.

drawn by:

reviewed by: MCM

project no.: 1954


date: 07.22.2020

seal:




EXTERIOR
ELEVATIONS

A511

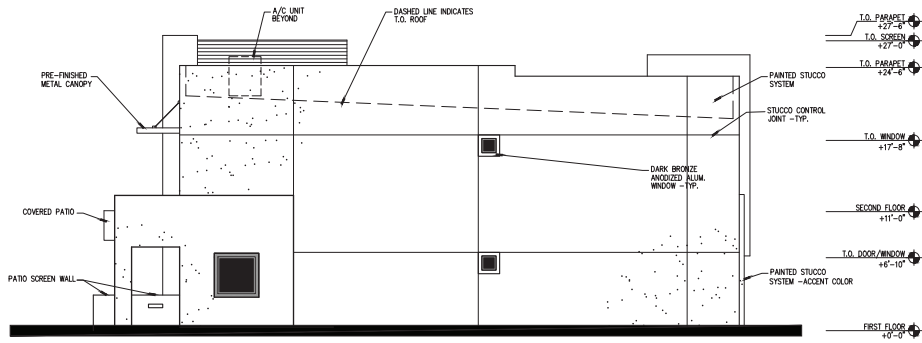

2 LEFT SIDE ELEVATION
3/16" = 1'-0"

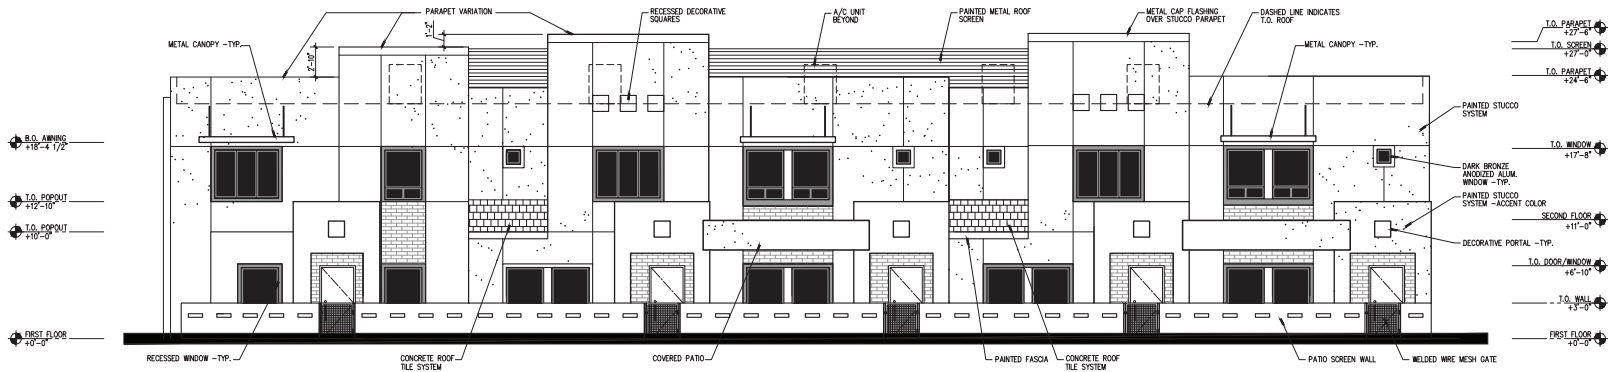

1 FRONT ELEVATION
3/16" = 1'-0"

revision:

This drawing is provided as an instrument of service by Moderna Architects, LLC and is to be used only for the project and site shown. It is not to be used for any other project or site without the written consent of Moderna Architects, LLC. All rights are reserved. No part of this drawing may be reproduced or transmitted in any form or by any means, electronic or mechanical, including photocopying, recording, or by any information storage and retrieval system, without prior written consent from Moderna Architects, LLC.

drawn by: MCM
reviewed by: MCM
project no.: 1954
date: 11.12.2020
seal:






Expires 12.31.2021

EXTERIOR
ELEVATIONS

A510

moderna architects
16050 north 76th street, suite 107
scottsdale arizona 85260
v: 480.900.8850
www.moderna.build

   


A511

COMMONWEALTH
TOWNHOMES
CHANDLER, AZ

moderna

architecture | design

moderna architects
16050 north 70th street, suite 107
scottsdale arizona 85260
v: 480.900.8850
www.moderna.build

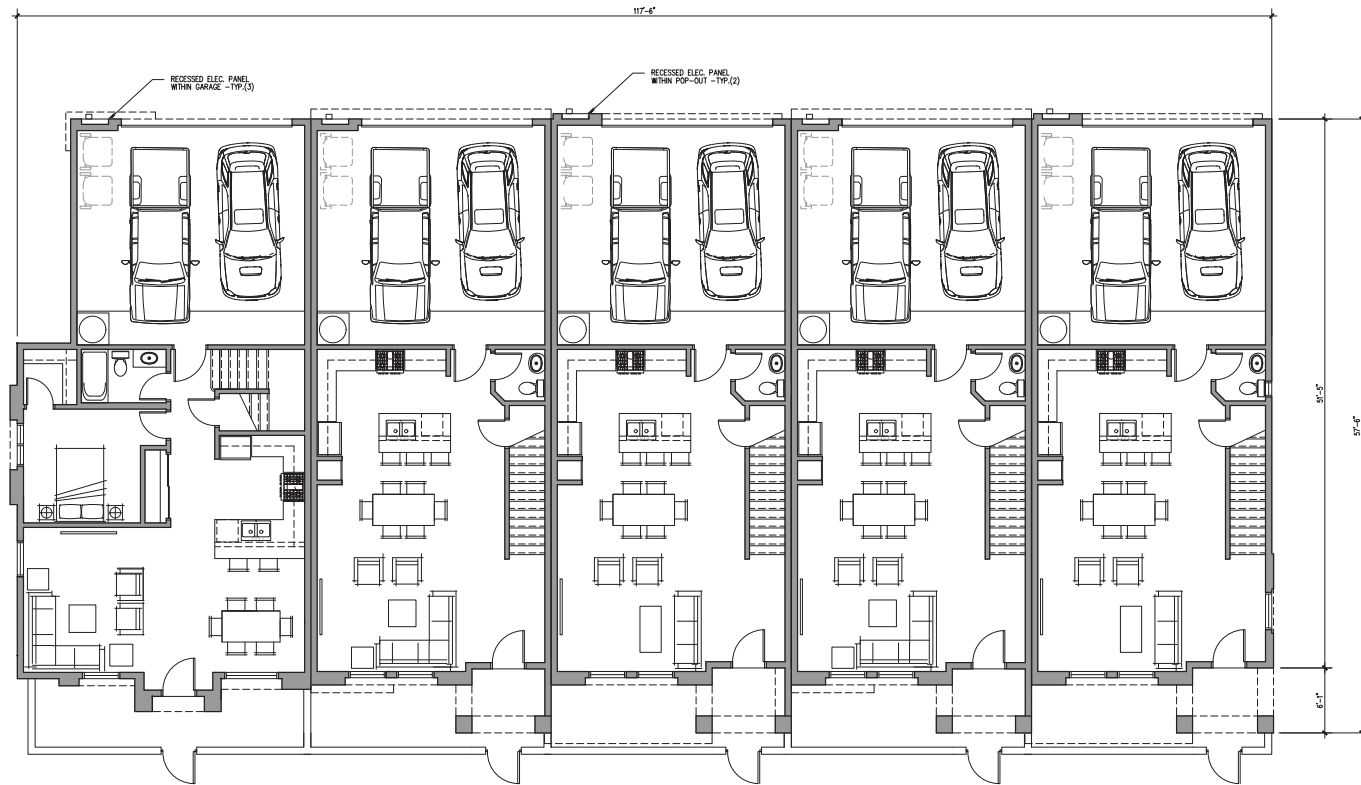

1 TYPICAL FIRST LEVEL TOWNHOME GROUP
3/16" = 1'-0"

revision:

This drawing is provided as an instrument of service by Moderna Architects, LLC and is to be used only for the project and site specifically identified. It is not to be used for any other project or site without the written consent of Moderna Architects, LLC. The user assumes all responsibility for the accuracy, completeness, and appropriateness of the information and data provided. Moderna Architects, LLC and its designers, drafters, and other personnel are not responsible for any errors or omissions in this drawing. Any reproduction, use, or alteration of this drawing without the prior written consent of Moderna Architects, LLC is strictly prohibited.

drawn by:
reviewed by: MCM
project no.: 1954
date: 11.12.2020
seal:



Expires 12.31.2021

TYPICAL FIRST LEVEL
TOWNHOME GROUP


A210

COMMONWEALTH
TOWNHOMES
CHANDLER, AZ

moderna

architecture | design

moderna architects
16050 north 70th street, suite 107
scottsdale arizona 85260
v: 480.900.8850
www.moderna.build

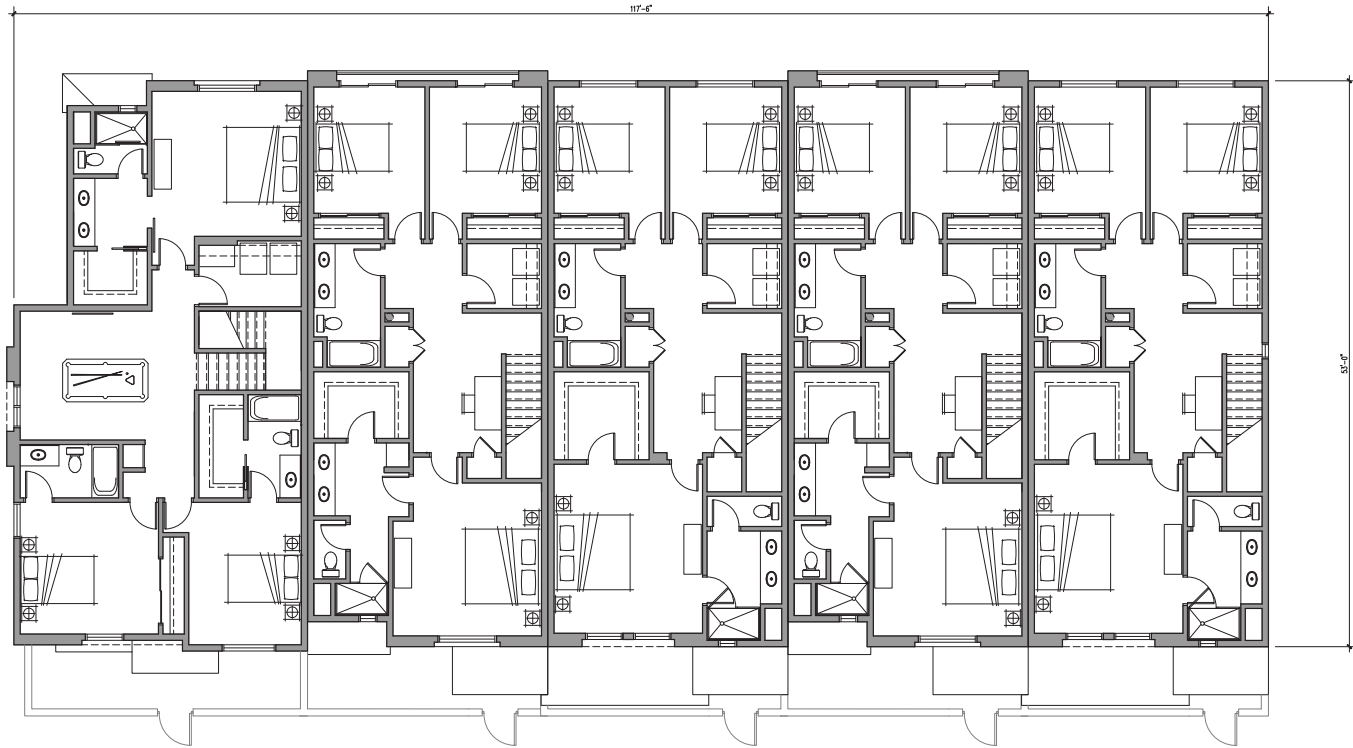

1 TYPICAL SECOND FLOOR TOWNHOME GROUP
3/16" = 1'-0"

revision:

This drawing is provided as an instrument of service by Moderna Architects, LLC and is to be used only for the project and site specifically identified herein. It is not to be used for any other project or site without the written consent of Moderna Architects, LLC. The drawing is the property of Moderna Architects, LLC and shall remain the property of Moderna Architects, LLC. No part of this drawing may be reproduced, stored in a retrieval system, or transmitted in any form or by any means, electronic, mechanical, photocopying, recording, or by any information storage and retrieval system, without prior written consent from Moderna Architects, LLC. Any unauthorized use of this drawing is strictly prohibited.

drawn by:

reviewed by: MCM

project no.: 1954

date: 11.12.2020

seal:



TYPICAL SECOND FLOOR
TOWNHOME GROUP

A211

revision:

This drawing is provided as an instrument of service by Moderna Architects, LLC and is the property of Moderna Architects, LLC. It is to be used for the project and site only. It is not to be reproduced, stored, or transmitted in any form or by any means, electronic, mechanical, or otherwise, without the prior written consent of Moderna Architects, LLC. Any reproduction, use, or disclosure of this drawing without the prior written consent of Moderna Architects, LLC is strictly prohibited.

drawn by:

reviewed by: MCM

project no.: 1954

date: 11.12.2020


seal:




Expires 12.31.2021

UNIT A
FLOOR PLAN

A240

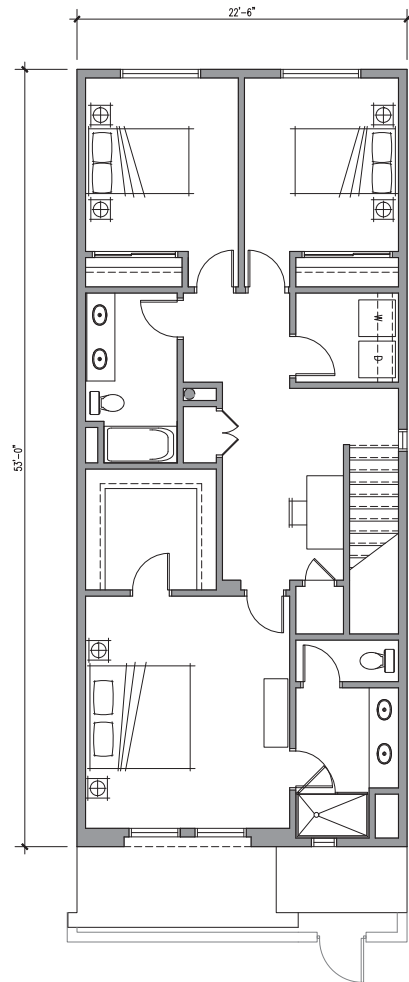

2 SECOND LEVEL PLAN - UNIT A
1/4" = 1'-0"

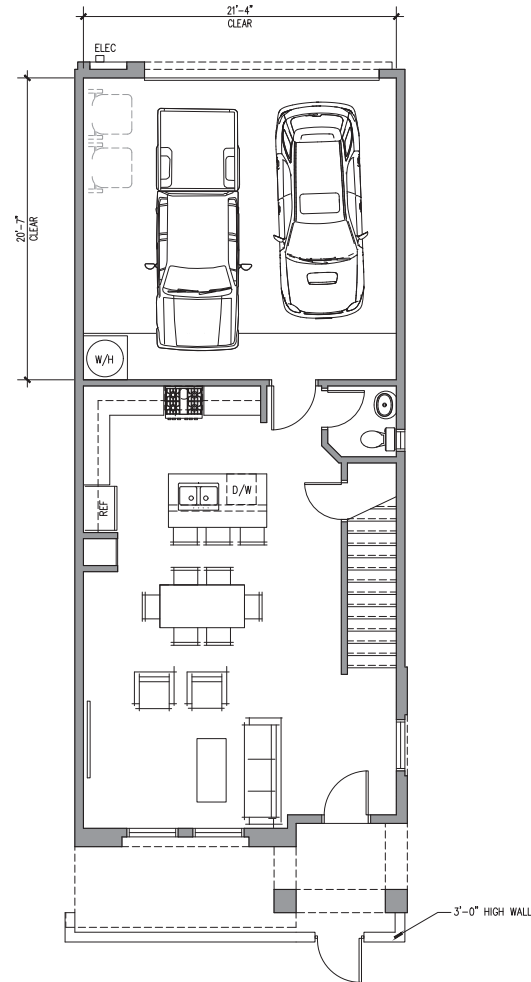

1 FIRST LEVEL PLAN - UNIT A
1/4" = 1'-0"

UNIT A

FIRST FLOOR	680 SF
SECOND FLOOR	1,102 SF
TOTAL	1,782 SF

COMMONWEALTH
TOWNHOMES
CHANDLER, AZ

moderna

architecture | design

moderna architects
16050 north 76th street, suite 107
scottsdale arizona 85260
v: 480.900.8850
www.moderna.build

revision:

This drawing is provided as an instrument of service by Moderna Architects, LLC and is the intellectual property of Moderna Architects, LLC. It is to be used for the project and site only. It is not to be reproduced, stored in a retrieval system, or transmitted in any form or by any means, electronic, mechanical, photocopying, recording, or by any information storage and retrieval system, without the prior written permission of Moderna Architects, LLC. Any reproduction, use, or disclosure of this document without the prior written consent of Moderna Architects, LLC is strictly prohibited.

drawn by:

reviewed by:

project no.:

date:


seal:




Expires 12.31.2021

UNIT B
FLOOR PLAN

A241

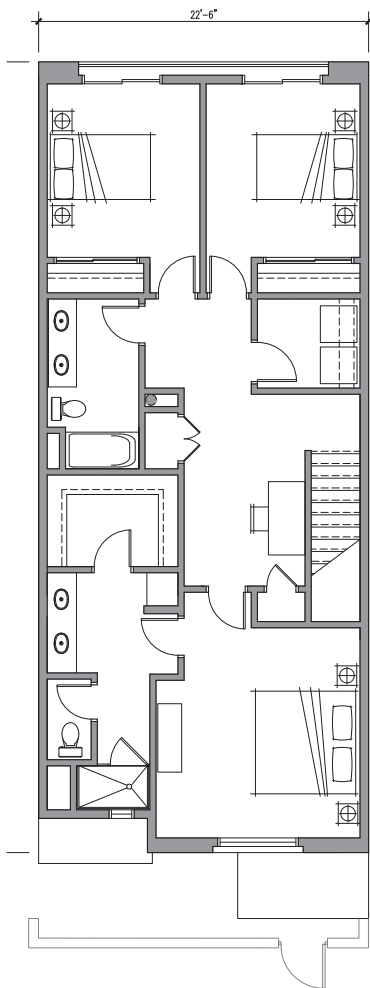

2 SECOND LEVEL PLAN -UNIT B
1/4" = 1'-0"

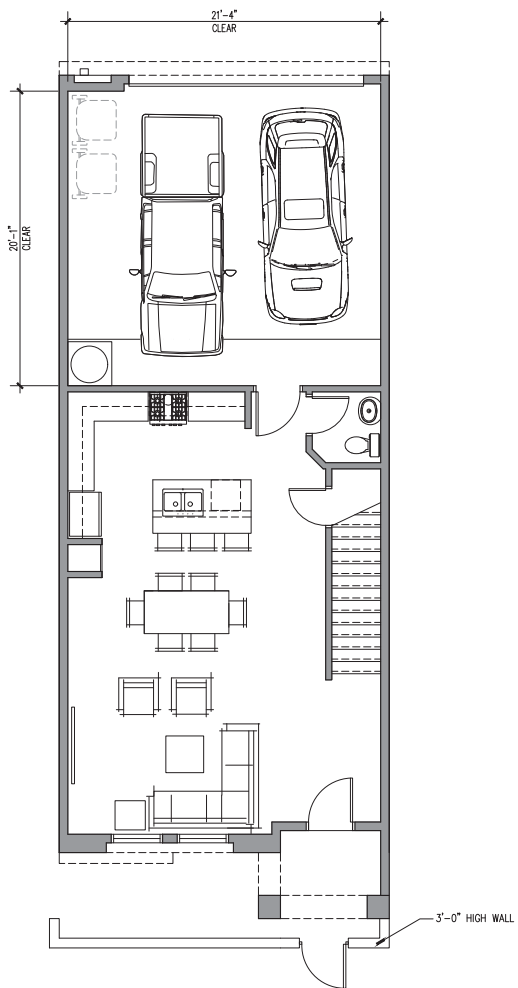

1 FIRST LEVEL PLAN -UNIT B
1/4" = 1'-0"

UNIT B

FIRST FLOOR	680 SF
SECOND FLOOR	1,120 SF
TOTAL	1,800 SF

COMMONWEALTH
TOWNHOMES
CHANDLER, AZ

moderna

architecture | design

moderna architects
16050 north 76th street, suite 107
scottsdale arizona 85260
v: 480.900.8850
www.moderna.build

revision:

This drawing is provided as an instrument of service by Moderna Architects, LLC and is the intellectual property of Moderna Architects, LLC. It is to be used for the project and site only. It is not to be reproduced, stored in a retrieval system, or transmitted in any form or by any means, electronic, mechanical, photocopying, recording, or by any information storage and retrieval system, without the prior written consent of Moderna Architects, LLC. Any reproduction, use, or disclosure of this drawing without the prior written consent of Moderna Architects, LLC is strictly prohibited.

drawn by:

reviewed by: MCM

project no.: 1954

date: 11.12.2020


seal:




Expires 12.31.2021

UNIT C
FLOOR PLAN

A242

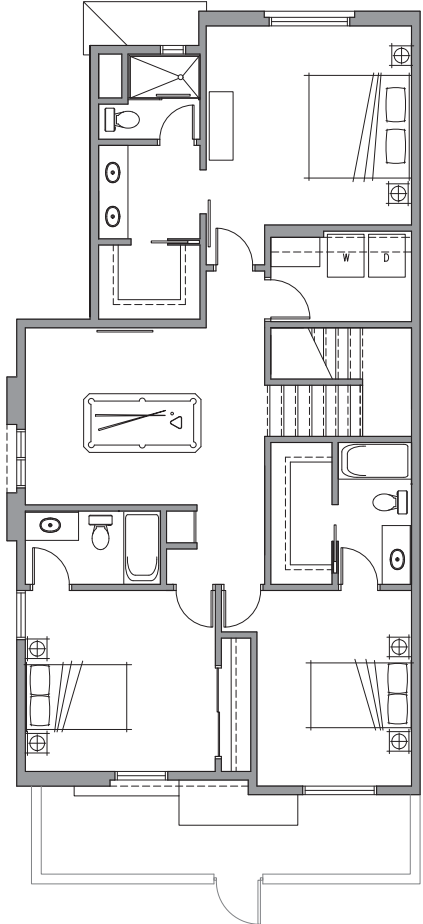

2 SECOND LEVEL PLAN -UNIT C
1/4" = 1'-0"

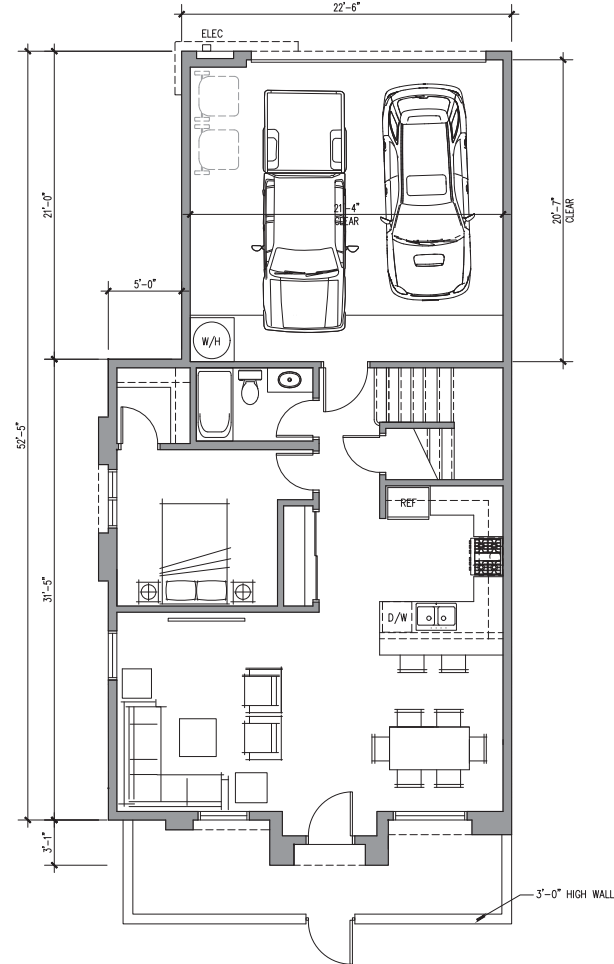

1 FIRST LEVEL PLAN -UNIT C
1/4" = 1'-0"

UNIT C


FIRST FLOOR	862 SF
SECOND FLOOR	1,252 SF
TOTAL	2,114 SF

GENERAL NOTES

- SEE EXTERIOR ELEVATIONS FOR ROOF AND SCREEN WALL HEIGHTS
- ANY DISCREPANCIES SHALL BE BROUGHT TO THE IMMEDIATE ATTENTION OF THE ARCHITECT
- REFER TO AND COORDINATE WITH STRUCTURAL, ELECTRICAL, MECHANICAL, AND PLUMBING DRAWINGS

KEY NOTES

- ELEVATOR TOWER
- TP ROOF SYS - SEE SPECIFICATIONS
- WALKWAY PADS - BY ROOF MFR.
- LINE OF BUILDING WALL BELOW
- MECHANICAL SCREEN
- CUSTOM INTEGRAL ROOF GUTTER
- A/C CONDENSER - TYP.
- DOWNSPOUT - SEE ELEVATIONS FOR COORDINATION
- BALCONY BELOW
- TPO ROOF SYSTEM
- ROOF DRAIN & OVERFLOW
- CRICKET - AS REQUIRED
- LINE OF EXTERIOR BUILDING WALL

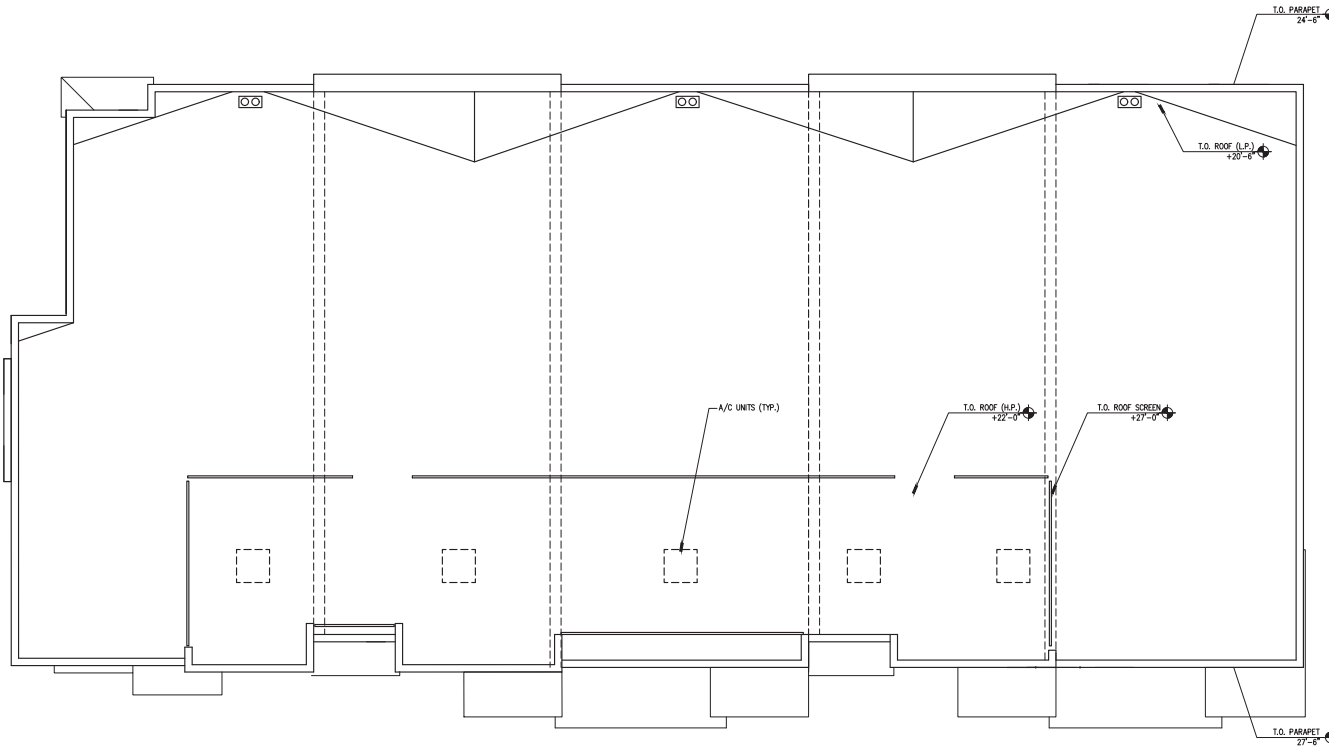

revision:

This drawing is provided as an instrument of service by Moderna Architects, LLC and is the property of Moderna Architects, LLC. It is to be used only for the project and site specified herein. It is not to be reproduced, stored in a retrieval system, or transmitted in any form or by any means, electronic, mechanical, photocopying, recording, or by any information storage and retrieval system, without the prior written consent of Moderna Architects, LLC. The user of this drawing assumes all liability for any errors or omissions. Any reproduction, use, or disclosure of this drawing without the prior written consent of Moderna Architects, LLC is strictly prohibited.

drawn by:
reviewed by: MCM
project no.: 1954
date: 11.12.2020
seal:



Expires 12.31.2021

ROOF PLAN

1 ROOF PLAN
SCALE 3/16" = 1'-0"




A410

COMMONWEALTH TOWNHOMES

CHANDLER, AZ

moderna
architecture | design

moderna architects
16050 n 76th street, suite 107
scottsdale, arizona 85260
v: 480.900.8850

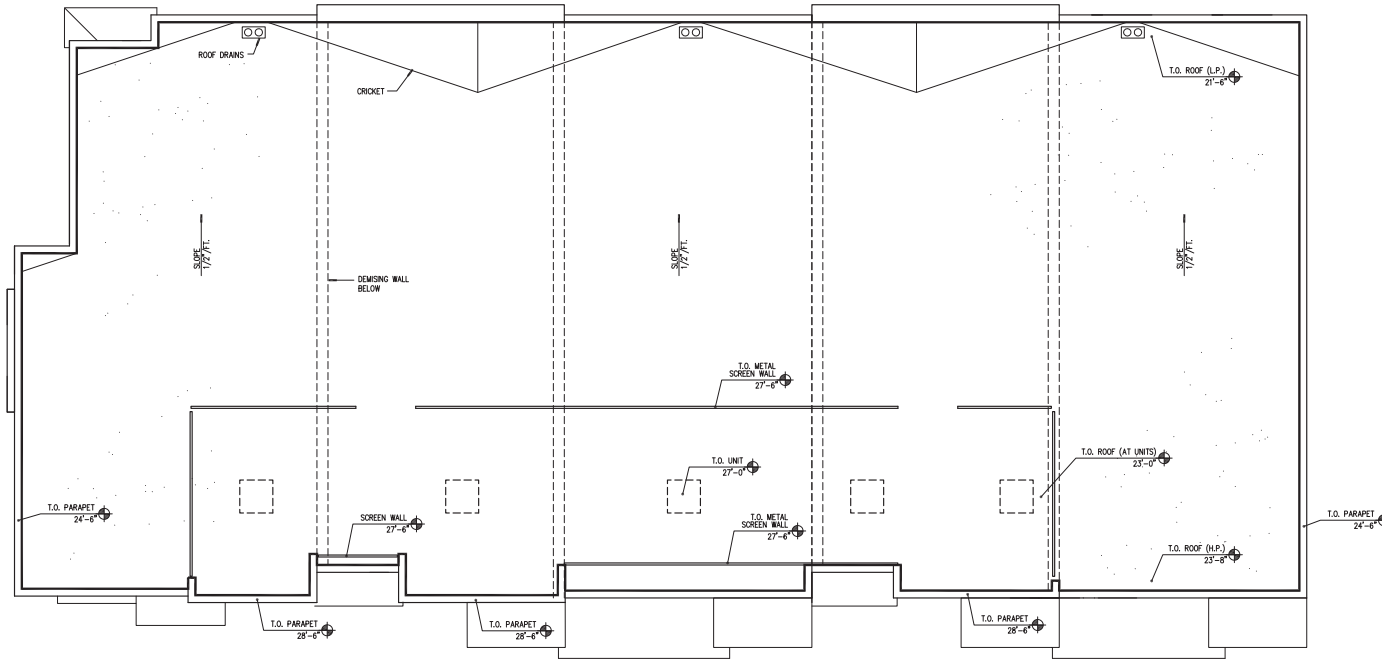

1 TYPICAL ROOF PLAN
SCALE: 3/32" = 1'-0"

revision:
1 REVISED ELEVATIONS 06.04.2020

This drawing is provided as an instrument of service to Moderna Architects, LLC and is the property of Moderna Architects, LLC. It is to be used only for the project and site shown. It is not to be reproduced, copied, or otherwise used for any other project without the written consent of Moderna Architects, LLC. Any reproduction, copying, or otherwise use of this drawing without the written consent of Moderna Architects, LLC is strictly prohibited. Any reproduction, use, or disclosure of information contained herein without prior written consent from Moderna Architects is strictly prohibited.

drawn by:
reviewed by:
project no.: 1954
date:
seal:



TYPICAL ROOF PLAN
TOWNHOME GROUP

a7