



MARK	REVISION	DATE

NOTE:
ALL WATER AND WASTE WATER LOCATIONS
ARE APPROXIMATE, BASED ON ASBUILT
DRAWINGS THAT WERE PROVIDED BY THE
CITY OF FORT PIERCE.

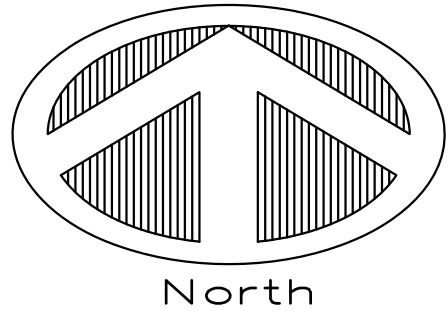

CITY OF FT PIERCE RIGHT OF WAY AND PROPERTY
OWNED BY ST. LUCIE COUNTY NOT INCLUDED

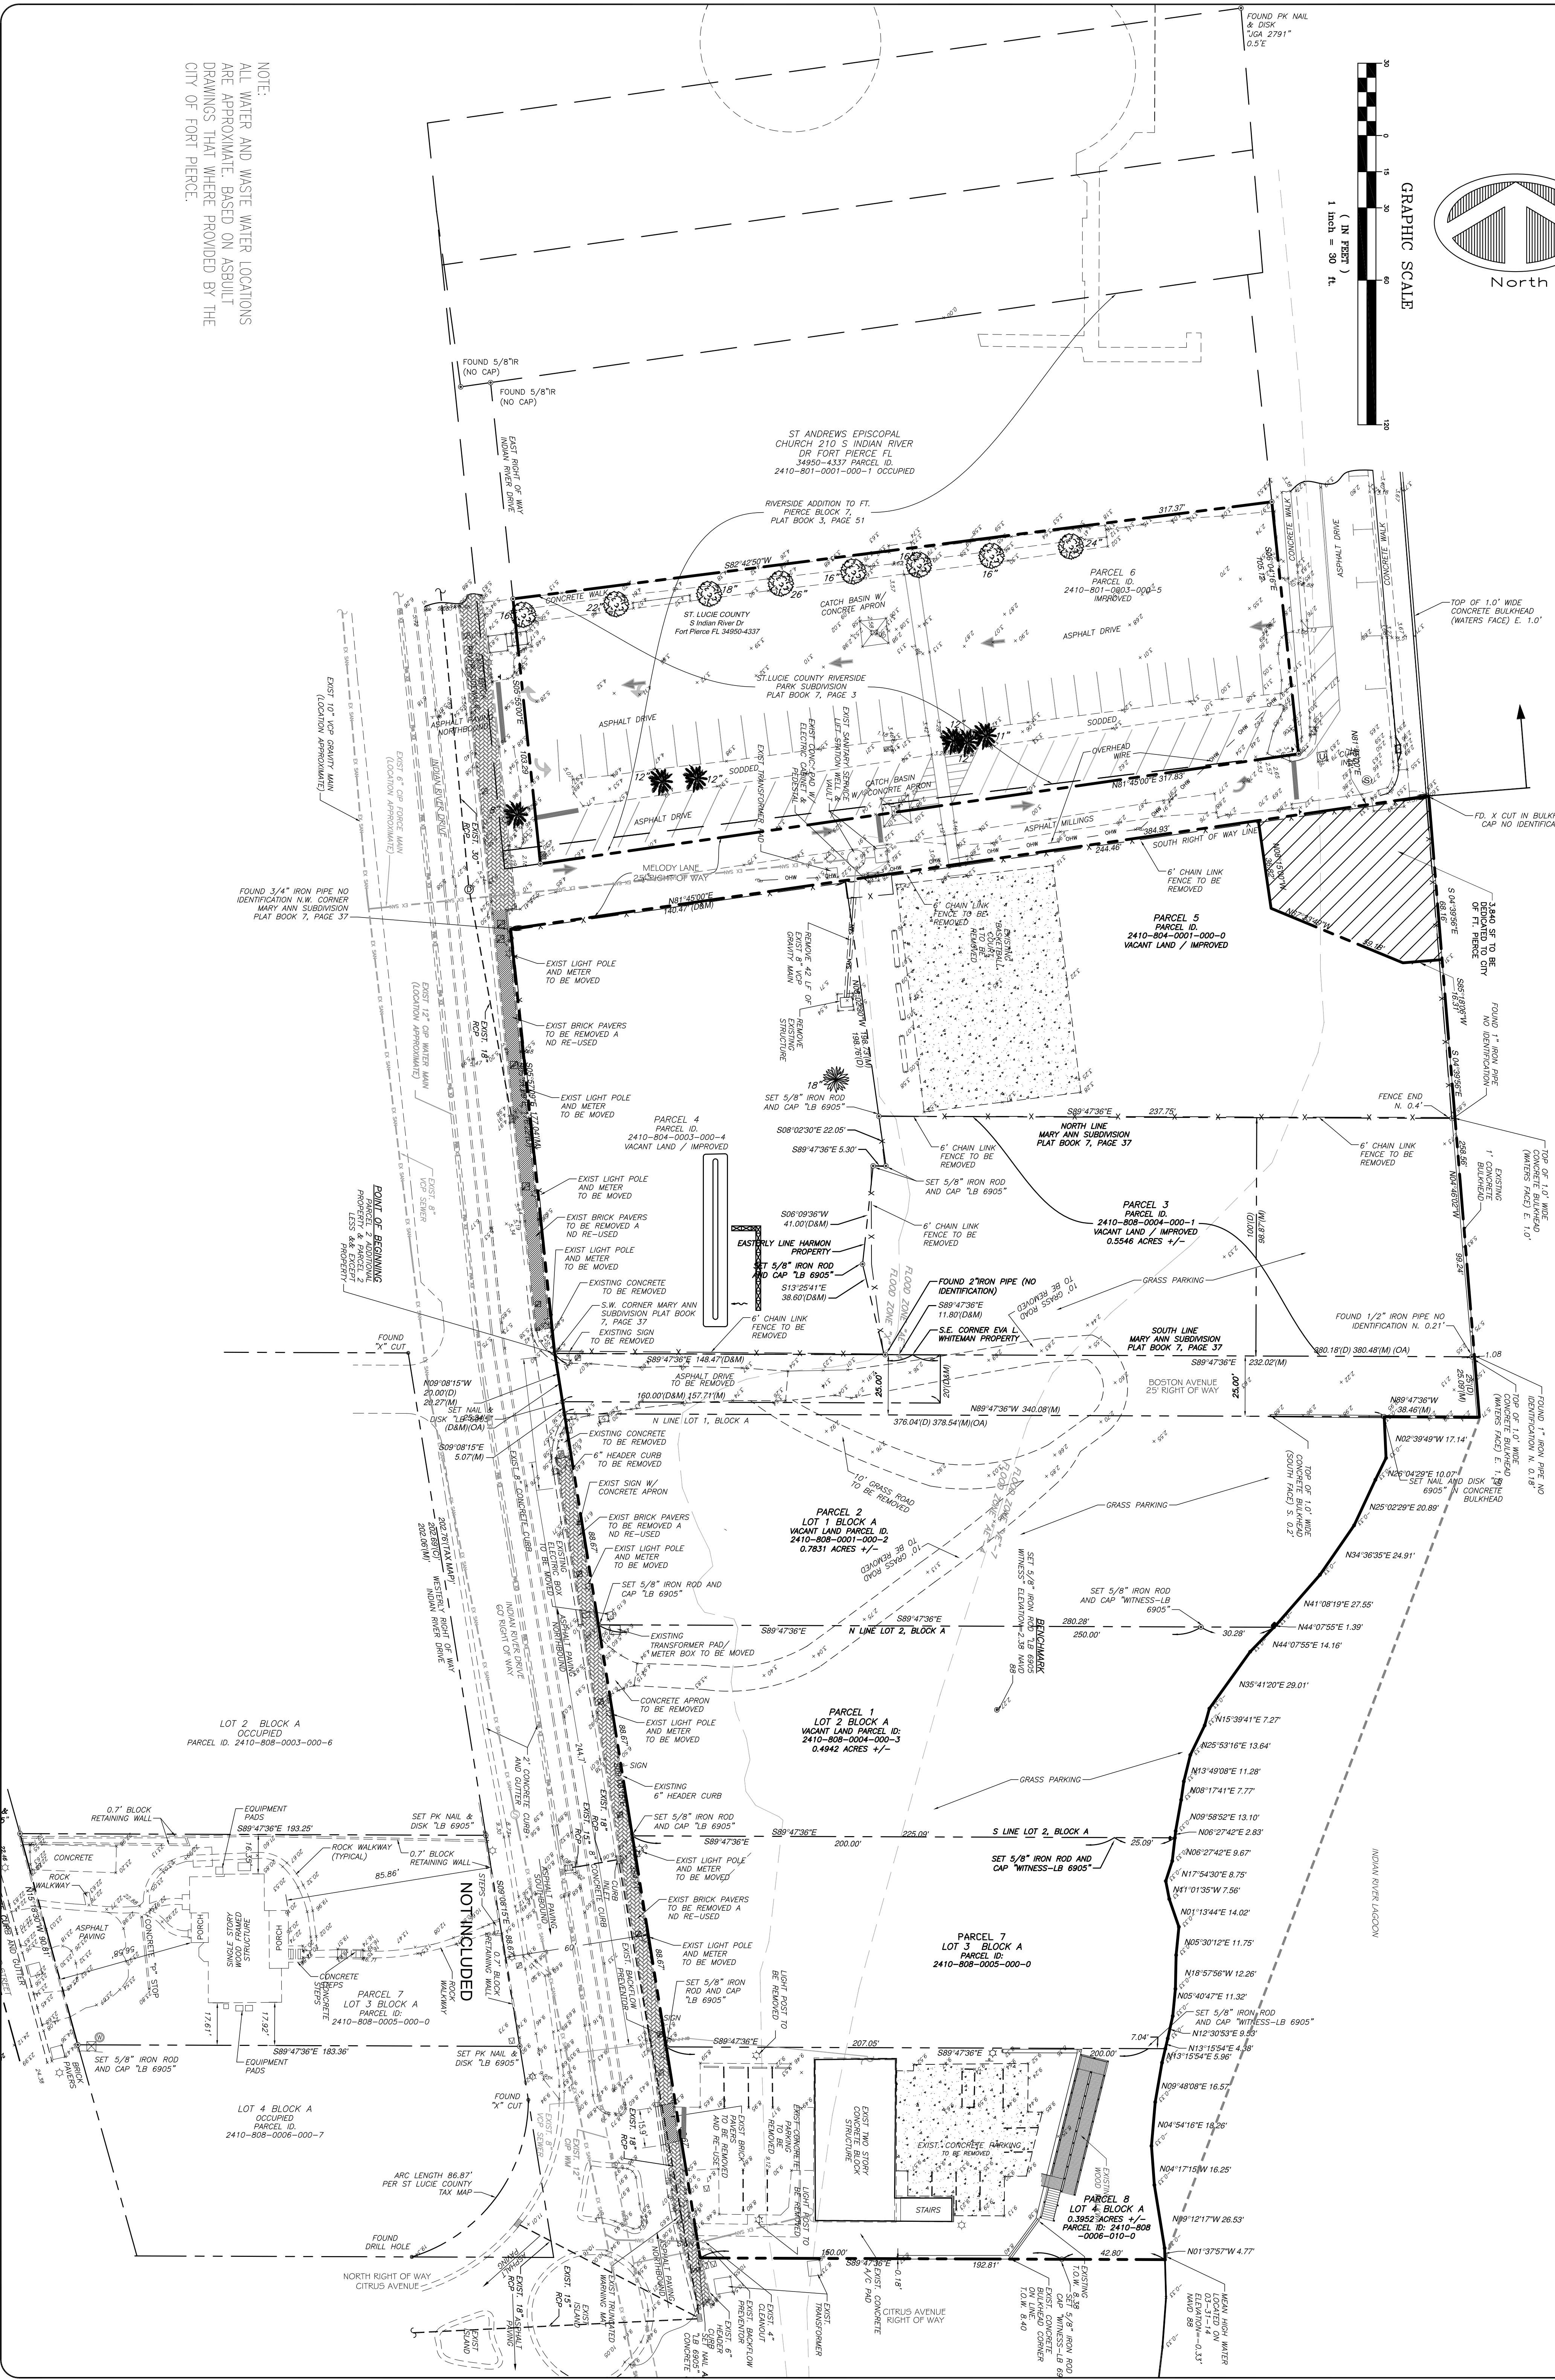

PROJECT NO. 14-045
SHEET 02
DATE 12/04/14

ST. ANDREW'S
EPISCOPAL ACADEMY
FORT PIERCE, FLORIDA

EXISTING CONDITIONS

SCHULKE, BITTLE & STODDARD, L.L.C.
CIVIL & STRUCTURAL ENGINEERING : LAND PLANNING : ENVIRONMENTAL PERMITTING
CERTIFICATION OF AUTHORIZATION NO.: 00008668
1717 INDIAN RIVER BLVD., SUITE 201 VERO BEACH, FLORIDA 32960
TEL 772 / 770-9622 FAX 772 / 770-9496 EMAIL info@sbsengineers.com

THE DRAWINGS ARE THE
PROPERTY OF THE ENGINEER
WHICH THE PROJECT FOR
WHICH THEY ARE MADE IS
EXERCISED OR NOT, COPY OR
USE FOR OTHER PROJECTS
IS PERMITTED ONLY BY
WRITTEN CONSENT WITH THE
ENGINEER. UNAUTHORIZED
USE WILL BE PROSECUTED
PURSUANT TO THE
COPYRIGHT LAWS.

DRAWING 14-045-SP1
DESIGNED W.P.S.
DRAWN W.A.C.
CHECKED W.P.S.
SCALE 1"=30'
DATE 12/04/14

MARK	REVISION	DATE

LEGEND: CONTROL NOTES

1. SEDIMENT BASINS AND TRAPS, PERIMETER DICES, SEDIMENT BARRIERS AND OTHER MEASURES, ACTIVITY AND SHALL BE MADE FUNCTIONAL BEFORE UPSTATE LAND DISTURBANCE TAKES PLACE.
2. PERMANENT STABILIZATION SHALL BE CONSTRUCTED PRIOR TO ANY GRADING OR DISTURBANCE OF EXISTING SURFACE MATERIAL ON BALANCE OF SITE. PERIMETER SEDIMENT BARRIERS SHALL BE CONSTRUCTED PERMANENT OR TEMPORARY SOIL STABILIZATION SHALL BE APPLIED TO DENUDED AREAS WITHIN SEVEN (7) DAYS AFTER FINAL GRADE IS REACHED ON ANY PORTION OF THE SITE. TEMPORARY SOIL STABILIZATION SHALL BE APPLIED WITHIN SEVEN (7) DAYS TO DENUDED AREAS THAT MAY NOT BE AT STABILIZATION SHALL BE APPLIED TO AREAS THAT ARE TO BE LEFT UNDISTURBED FOR MORE THAN ONE YEAR.
3. DURING CONSTRUCTION OF THE PROJECT, SOIL STOCKPILES SHALL BE STABILIZED, COVERED OR PROTECTED FROM EROSION AND PERMANENT STABILIZATION OF ALL SOIL STOCKPILES ON SITE AS WELL AS SOIL INTENTIONALLY TRANSPORTED FROM THE PROJECT SITE.
4. PERMANENTLY STABILIZED COVER SHALL BE ESTABLISHED ON DENUDED AREAS NOT OTHERWISE NEEDED FOR THE PROJECT.
5. AFTER ANY SIGNIFICANT RAINFALL, 1/2" OR GREATER SEDIMENT CONTROL STRUCTURES WILL BE INSPECTED FOR INTENSITY, ANY DAMAGED DEVICES SHALL BE CORRECTED IMMEDIATELY.
6. CONTAINED WITHIN AN ADEQUATE TEMPORARY OR PERMANENT CHANNEL, FLOW.
7. SLOPE DESIGN STRUCTURE OF APPROVED CONTROL.
8. STORM WATER SYSTEM DITCH OR CHANNEL, ALL STORM WATER INFLETS THAT ARE MADE OPERABLE DURING CONSTRUCTION SHALL BE PROTECTED SO THAT SEDIMENT-LADEN WATER CANNOT ENTER THE CONVEYANCE SYSTEM WITHOUT FIRST BEING FILTERED OR OTHERWISE TREATED TO REMOVE SEDIMENT.
9. ENCROACHMENT CONTROL, SEDIMENT TRANSPORT AND STABILIZE THE WORK AREA TO THE GREATEST EXTENT POSSIBLE DURING CONSTRUCTION.
10. ALL SEDIMENT CONTROL STRUCTURES MUST BE PROVIDED TO ENSURE INTENDED PURPOSE IS ACCOMPLISHED, THE DEVELOPER, OWNER AND/OR CONTRACTOR SHALL BE CONTINUALLY RESPONSIBLE FOR ALL SEDIMENT CONTROLS, SEDIMENT CONTROL MEASURES SHALL BE IN WORKING CONDITION AT THE END OF EACH WORKING DAY.
11. WHERE SEDIMENT IS TRANSPORTED ONTO A PUBLIC ROAD SURFACE, THE ROAD SHALL BE CLEANED SHOWN OR SWEEPED OF EXCESS SEDIMENT A SEDIMENT BARRIERS SHALL BE CONSTRUCTED TO PREVENT SEDIMENT FROM ENTERING A ROAD OR DRAINAGE SYSTEM.
12. SHALL APPLY TO INDIVIDUAL, SUBDIVISION LOTS AS WELL AS TO LARGER LAND-USE DISTURBING ACTIVITIES.
13. AFTER FINAL SITE STABILIZATION OR AFTER THE TEMPORARY MEASURES ARE NO LONGER NEEDED, PROPERTIES AND WATERWAYS DOWNSTREAM FROM CONSTRUCTION SITES SHALL BE PROTECTED FROM SEDIMENT DEPOSITION AND EROSION.
14. PROPERTIES AND WATERWAYS DOWNSTREAM FROM CONSTRUCTION SITES SHALL BE PROTECTED FROM SEDIMENT DEPOSITION AND EROSION.
15. NUMBERS 101, 102 AND 103 OF F.O.T. ROADWAY AND TRAFFIC DESIGN STANDARDS IN ADDITION TO THESE PLANS.
16. CONTRACTOR MUST BE RESPONSIBLE FOR ALL SURFACE WATER DISCHARGES, DRAINAGE RUN-OF OR DRAINAGE ACTIVITIES.
17. DEWATERING ACTIVITIES.
18. QUALITY REQUIREMENTS.
19. AT CONTRACTORS EXPENSE, NOT TO BE POSTED ON SITE.
20. NO TURBID DISCHARGE, TURBIDITY READINGS ARE REQUIRED ONCE A WEEK AND MUST BE REPORTED TO THE PROJECT ENGINEER AND TO MDNR RIVER COUNTY.
21. DEWATERING ACTIVITIES.
22. A. DISCHARGE MUST NOT EXCEED STATE WATER QUALITY STANDARDS.
23. B. CONTRACTOR MUST HAVE ON-SITE A TRANSPARENT SEDIMENT CONSUMPTIVE USE PERMIT UNLESS DEWATERING ACTIVITIES WILL RESULT IN LESS THAN 30,000 GPD FOR 30 DAYS OR LESS.
24. C. MANAGEMENT DISTRICT FOR LANDS DEWATERING EXISTING STORMWATER RETENTION AREAS POND/LAKES MAY BE EXEMPT FROM THIS CONDITION. CONTRACTOR TO CONFORM WITH SEDIMENT DISCHARGE, TURBIDITY READINGS ARE REQUIRED ONCE A WEEK AND MUST BE REPORTED TO THE PROJECT ENGINEER AND TO MDNR RIVER COUNTY.
25. D. REPORTED TO THE PROJECT ENGINEER AND TO MDNR RIVER COUNTY.
26. SEE ADDITIONAL DETAILS, SPECIFICATIONS AND REQUIREMENTS ON SHEET C-301.

STORMWATER POLLUTION PREVENTION PLAN

- A SITE PLAN MUST BE DEVELOPED AND MUST CONTAIN, AT A MINIMUM, THE FOLLOWING INFORMATION:
1. DRAINAGE PATTERNS, SEE SURFACE AND DRAINAGE PLANS SHEETS 1, 6 AND 7.
 2. APPROPRIATE SLOPES AFTER MAJOR GRADING ACTIVITIES, SEE SHEET 7.
 3. MANAGEMENT DISTRICT FOR LANDS DEWATERING EXISTING STORMWATER RETENTION AREAS POND/LAKES MAY BE EXEMPT FROM THIS CONDITION. CONTRACTOR TO CONFORM WITH SEDIMENT DISCHARGE, TURBIDITY READINGS ARE REQUIRED ONCE A WEEK AND MUST BE REPORTED TO THE PROJECT ENGINEER AND TO MDNR RIVER COUNTY.
 4. LOCATION OF ALL MAJOR STRUCTURAL AND NON-STRUCTURAL.
 5. CONTROL OF THIS SHEET.
 6. LOCATION OF STABILIZATION PRACTICES, THIS SHEET.
 7. WETLANDS AND SURFACE WATERS, SHEETS 4 AND 7.
 8. LOCATIONS WHERE STORMWATER MAY DISCHARGE TO A SURFACE WATER OR MSA.

DESCRIPTION OF THE CONSTRUCTION ACTIVITY:

DEMOLITION, LAND CLEARING, EARTHWORK, PAVING AND UTILITY WORK FOR BUILDING, PAVING AND SITE IMPROVEMENTS.

DESCRIBE THE INTENDED SEQUENCE OF MAJOR SOIL DISTURBING ACTIVITIES:

1. SITE PREPARATION AND STABILIZE CONSTRUCTION ENTRANCE.
2. INSTALL SILT FENCE, ROCK CONTAINMENT BARRIERS AT ALL MAJOR CONSTRUCTION ENTRANCES, SEE SHEET 1.
3. INSTALL SILT FENCE, ROCK CONTAINMENT BARRIERS AT ALL MAJOR CONSTRUCTION ENTRANCES, SEE SHEET 1.
4. OUTLINE ALL AREAS THAT ARE NOT TO BE DISTURBED - N/A.
5. LOCATION OF ALL MAJOR STRUCTURAL AND NON-STRUCTURAL.
6. CONTROL OF THIS SHEET.
7. WETLANDS AND SURFACE WATERS, SHEETS 4 AND 7.
8. LOCATIONS WHERE STORMWATER MAY DISCHARGE TO A SURFACE WATER OR MSA.

TOTAL AREA OF THE SITE TO BE DISTURBED: 3.89 ACRES

EXISTING DATA REGARDING THE SOIL OR QUALITY OF ANY STORMWATER DISCHARGE, SEE SOIL BORINGS ON SHEET 1. NO DISCHARGE FROM DISTURBED AREAS IS ANTICIPATED.

DRAINAGE AREA SIZE FOR EACH DISCHARGE POINT:

ENTIRE SITE = 3.89 ACRES

LATITUDE AND LONGITUDE OF THE SITE:

LATITUDE = 27° 28' 44.7"N

LONGITUDE = 80° 19' 19.5"W

BEST MANAGEMENT PRACTICES (BMPs) AND MEASURES THAT WILL BE IMPLEMENTED AT THE CONSTRUCTION SITE AND TIME FRAMES IN WHICH THE CONTROLS WILL BE

THE CONTRACTOR WILL USE HAY BALES, SILT FENCE, FILTER BARRIERS, AND OTHER BMPs, THE TIME FRAMES FOR

CLEANING, EARTHWORK, AND ANTICIPATED BMPs ARE:

1. INSTALL SILT FENCE AT PERIMETER OF SITE AND SILT BARRIERS AT DOWNSTREAM

2. DITCHES/SWALES.

3. CLEARING AREA NECESSARY FOR TEMPORARY GRAVEL, DRIVEWAY AND

AT ENTRANCE.

4. CLEAR BALANCE OF SITE.

5. CONSTRUCT TEMPORARY GRAVEL, DRIVEWAY WITH SWALE, AND GRADES/SOD SWALE

6. IMPORT FILL MATERIAL.

7. MAINTAIN DOWNSTREAM SILT BARRIERS AND PERIMETER SILT FENCE DURING

CONSTRUCTION.

8. INCORPORATE ADDITIONAL BMPs WHEN NEEDED DURING THE COURSE OF

PROVIDE STOCKPILE PROTECTION, CONCRETE/STUCCO WASH AREAS, AND OTHER

BMPs WHEN NECESSARY TO CONTAIN PROPOSED WORK.

TEMPORARY AND PERMANENT STABILIZATION PRACTICES:

-TEMP: HAY BALES/SILT FENCE/LOTTING TURBIDITY BARRIERS PER PLAN, FILTER

FABRIC SHALL BE PLACED UNDER THE ROCK GRAVEL DRIVEWAY, AT ALL SWALE

-PERM: SEED/MULCH/SOD, CONTROLLED GRASSING AND DRAINAGE TO

STABILIZE ALL OF DENUDED AREAS IF LEFT UNDISTURBED FOR MORE THAN 7 DAYS.

STRAW AT 4000 LB PER ACRE.

STRUCTURAL CONTROLS TO BE IMPLEMENTED TO DIVERT STORMWATER FLOW FROM

RECEIVE TEMP. GRAVEL, ENTRANCE ROAD, GRADED TO DRAIN TO A TEMPORARY SEDIMENT

SWALE OR RETENTION AREA.

-TEMP: DRAINAGE TO RETENTION POND.


-PERM: DRAINAGE TO RETENTION POND.

-INSTALLED HAY BALES

-SILT FENCE SHALL BE PLACED AROUND THE ENTIRE PERIMETER OF DISTURBED

-A DOUBLE ROW OF SILT FENCE WILL BE PROVIDED AROUND ALL STOCKPILE AREAS.

CITY OF FT PIERCE RIGHT OF WAY AND PROPERTY OWNED BY ST. LUCIE COUNTY NOT INCLUDED

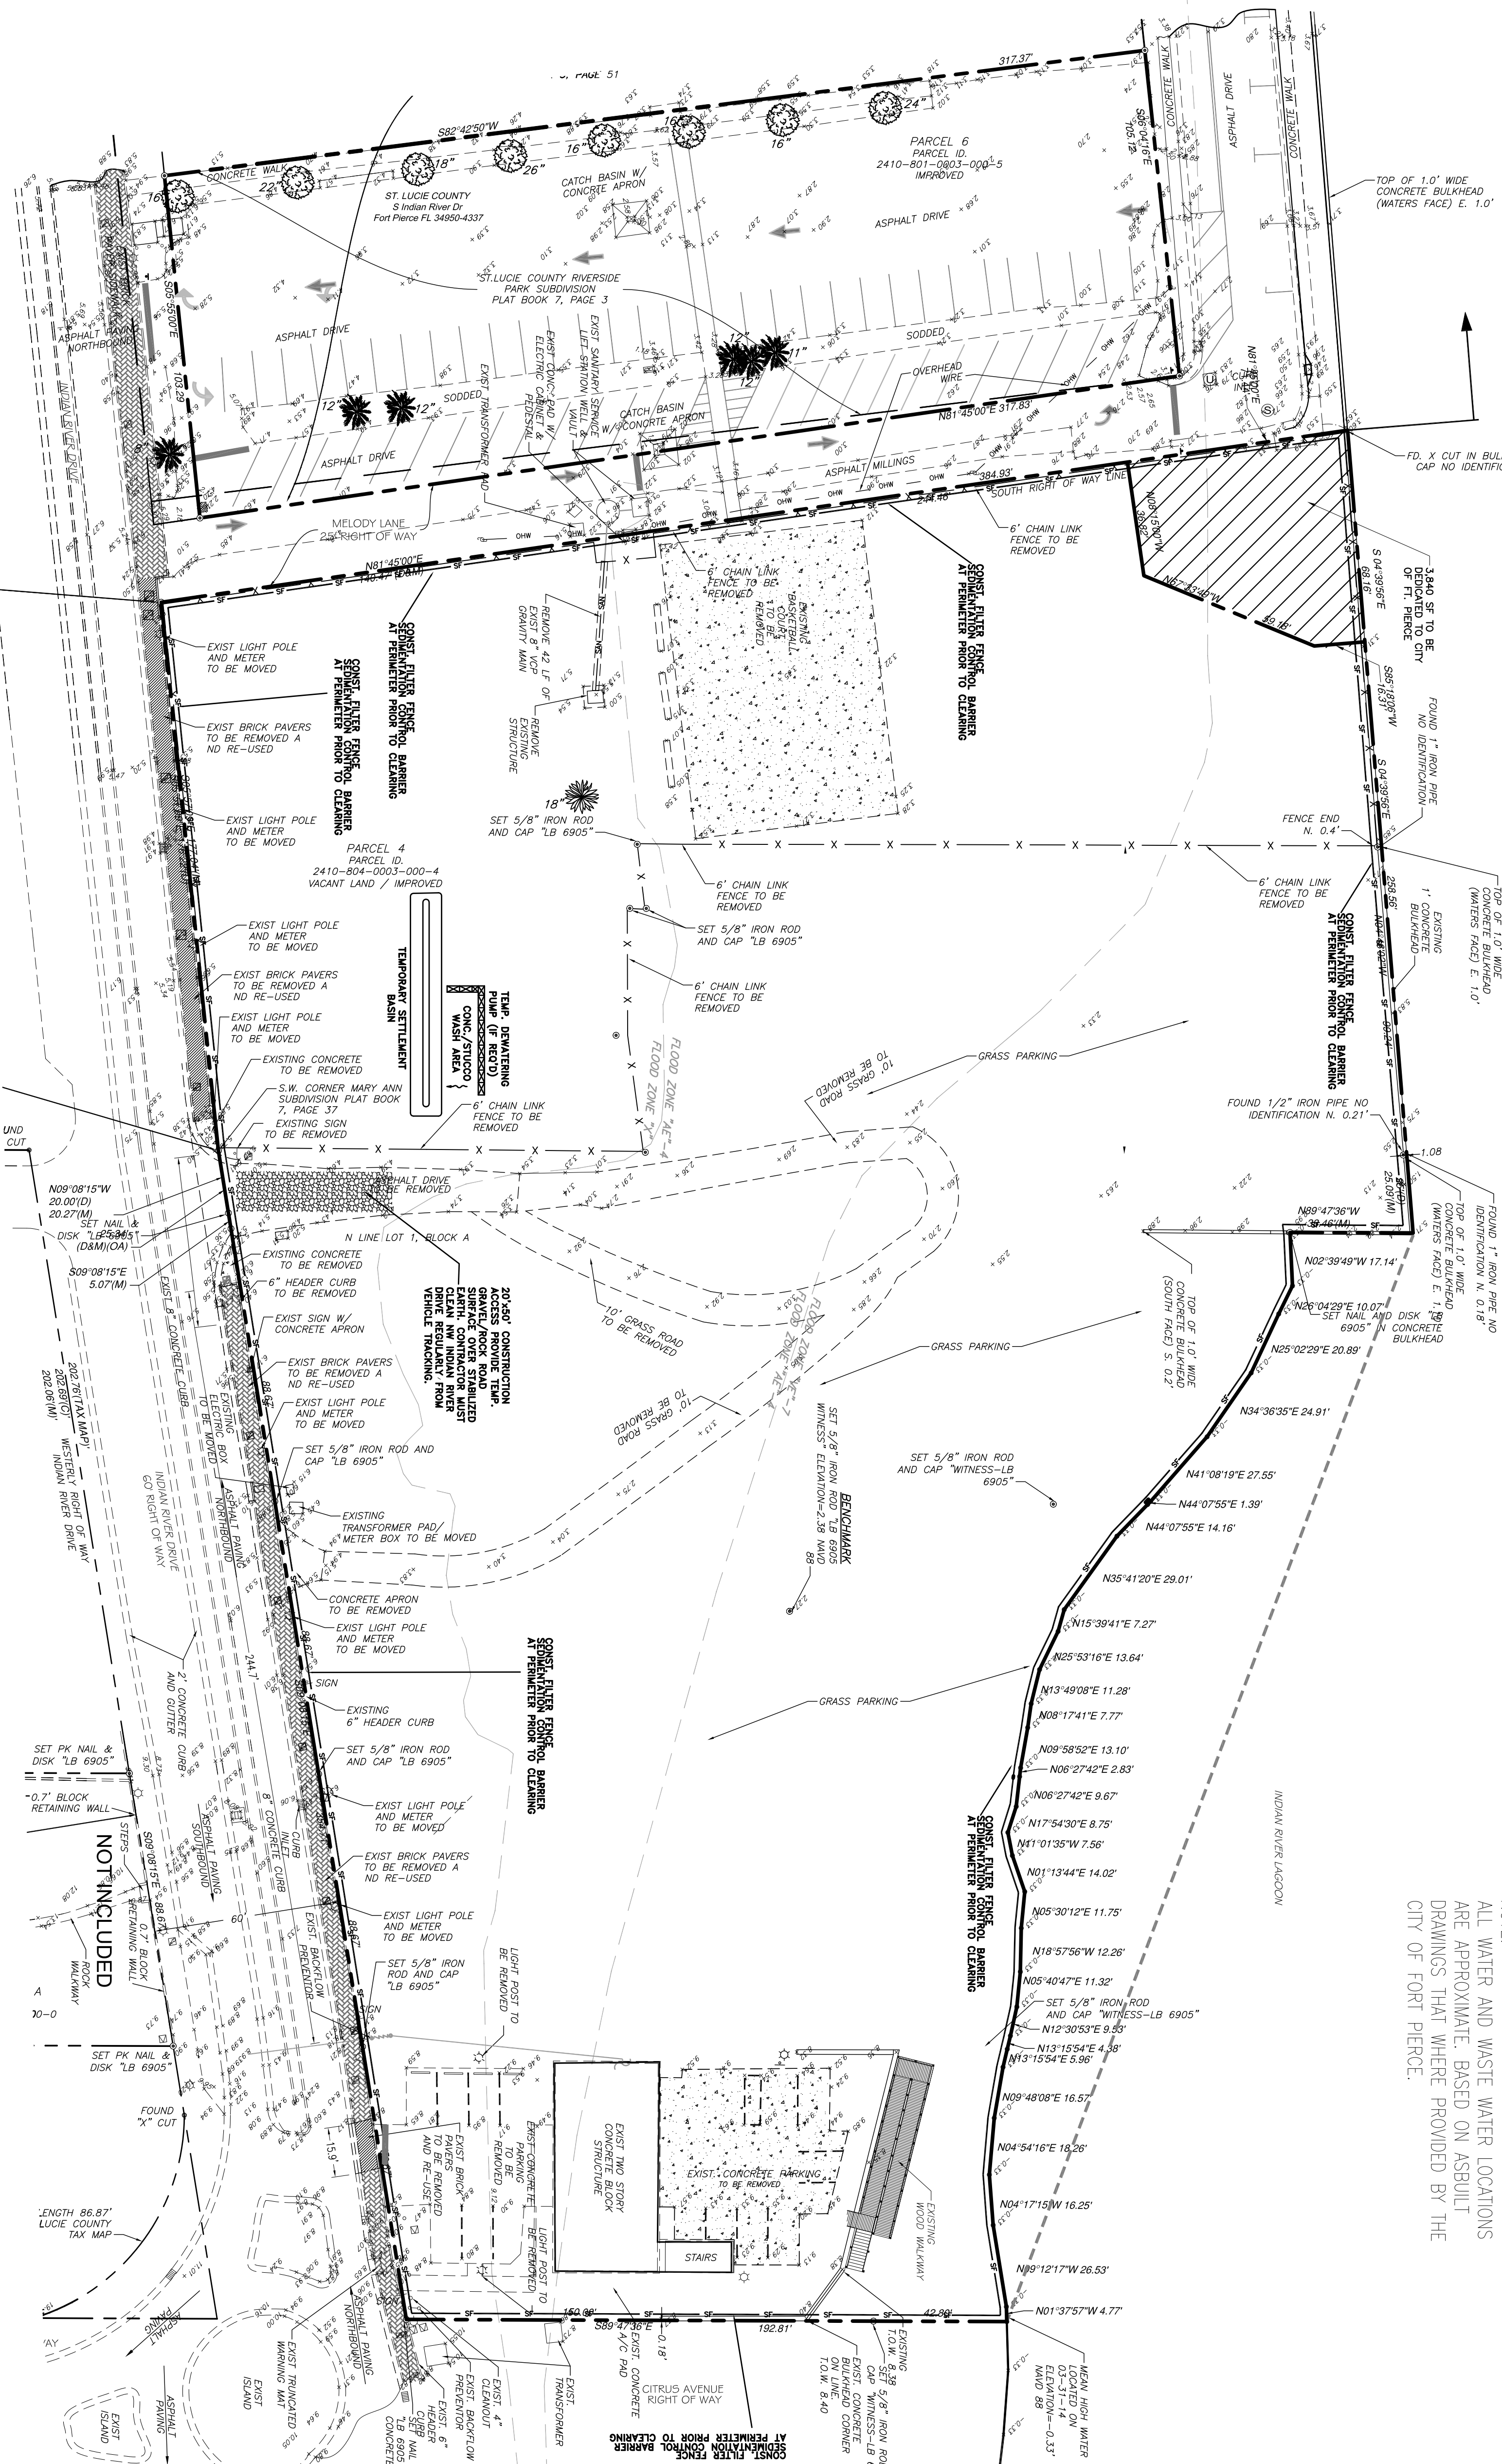

NOTES:

1. THIS PLAN, COPY OF FDEP NO. 1 (STATE OF FLORIDA GENERAL PERMIT FOR STORMWATER DISCHARGE FROM LARGE AND SMALL CONSTRUCTION ACTIVITIES) AND ALL REQUIRED DISCHARGE PERMITS, 1893, AND ALL OTHER DOCUMENTATION SHALL BE KEPT AT THE PROJECT SITE.

2. THE FOLLOWING CERTIFICATION SHALL BE COMPLETED BY ALL CONTRACTORS/ SUBMITTALS:


CERTIFICATION: UNDER THE PENALTY OF LAW THAT I UNDERSTAND AND SHALL COMPLY WITH THE TERMS AND CONDITIONS OF THE STATE OF FLORIDA GENERAL PERMIT FOR STORMWATER DISCHARGE FROM LARGE AND SMALL CONSTRUCTION ACTIVITIES AND THIS STORMWATER POLLUTION PREVENTION PLAN PREPARED THEREUNDER.

PLAN PREPARATION:

1. THIS PLAN ORIGINALLY PREPARED BY THE OWNER'S ENGINEER, THIS PLAN WILL BE MADE AVAILABLE TO CONTRACTOR TO EDIT, CHANGE, MODIFY, AS IT DEEMS NECESSARY FOR CONSTRUCTION OF THE PROJECT, AND TO SIGN THE CERTIFICATION BELOW.

2. THE FOLLOWING CERTIFICATION SHALL BE SIGNED BY THE ENTITY (CONTRACTOR) RESPONSIBLE FOR SW/PAW MAINTENANCE AND ALL ATTACHMENTS WERE PREPARED UNDER MY DIRECTION OR SUPERVISION IN ACCORDANCE WITH A SYSTEM DESIGNED TO ASSURE THAT QUALIFIED PERSONNEL, PROPERLY GATHERED AND EVALUATED THE INFORMATION SUBMITTED BASED ON MY INSPECTION OF THE PERSON OR PERSONS WHO MANAGE THE PROJECT, AND THAT THE INFORMATION SUBMITTED IS, TO THE BEST OF MY KNOWLEDGE AND BELIEF, TRUE, ACCURATE, AND COMPLETE. I AM AWARE THAT THERE ARE SIGNIFICANT PENALTIES FOR SUBMITTING FALSE INFORMATION, INCLUDING THE POSSIBILITY OF FINE AND IMPRISONMENT FOR KNOWING VIOLATIONS.

SIGNATURE: _____ DATE: _____

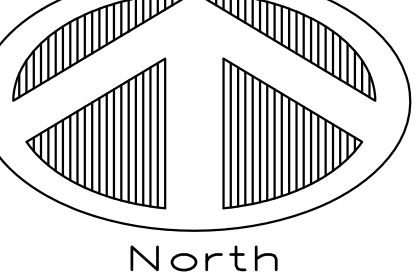

GRAPHIC SCALE

1 inch = 30 ft

PROJECT NO. 14-045

SHEET 03

DATE 12/04/14

ST. ANDREW'S EPISCOPAL ACADEMY

FORT PIERCE, FLORIDA

STORMWATER POLLUTION PREVENTION PLANS

SCHULKE, BITTLE & STODDARD, L.L.C.

CIVIL & STRUCTURAL ENGINEERING : LAND PLANNING : ENVIRONMENTAL PERMITTING

CERTIFICATION OF AUTHORIZATION NO.: 00008668

1717 INDIAN RIVER BLVD., SUITE 201 VERO BEACH, FLORIDA 32960

TEL 772 / 770-9622 FAX 772 / 770-9496 EMAIL info@sbsengineers.com

THE DRAWINGS ARE THE PROPERTY OF THE ENGINEER. IF THE PROJECT FOR WHICH THE PROJECTS ARE PREPARED OR NOT, COPY OR REPRODUCTION OF ANY PART OF THE PROJECTS IS PERMITTED ONLY BY WRITTEN CONSENT WITH THE ENGINEER. UNAUTHORIZED USE WILL BE PROSECUTED TO THE FULL EXTENT OF THE LAW.

DRAWING 14-045-SP1

DESIGNED W.P.S.

DRAWN W.A.C.

CHECKED W.P.S.

SCALE 1"=30'




DATE 12/04/14

MARK

REVISION

DATE

DRAINAGE STRUCTURE SCHEDULE						
STRUCTURE	PHASE	DESCRIPTION	TOP ELEV	N INV ELEV	S INV ELEV	W INV ELEV
DS-1	1	AS 24" INLET	4.00			
DS-2	1	AS 24" INLET	4.00	0.15	0.15	0.30
DS-3	1	AS 24" INLET	4.00	0.15	0.15	0.15
DS-4	1	AS 24" INLET	4.00	0.15	0.15	0.15
DS-5	2	AS 24" INLET	4.00	0.50	0.50	0.50
DS-6	2	AS 24" INLET	4.00	0.50	0.50	0.50
DS-7	2	AS 24" INLET	4.00	0.50	0.50	0.50
DS-8	2	AS 24" INLET	4.00	0.50	0.50	0.50
DS-9	2	AS 24" INLET	4.00	0.50	0.50	0.50

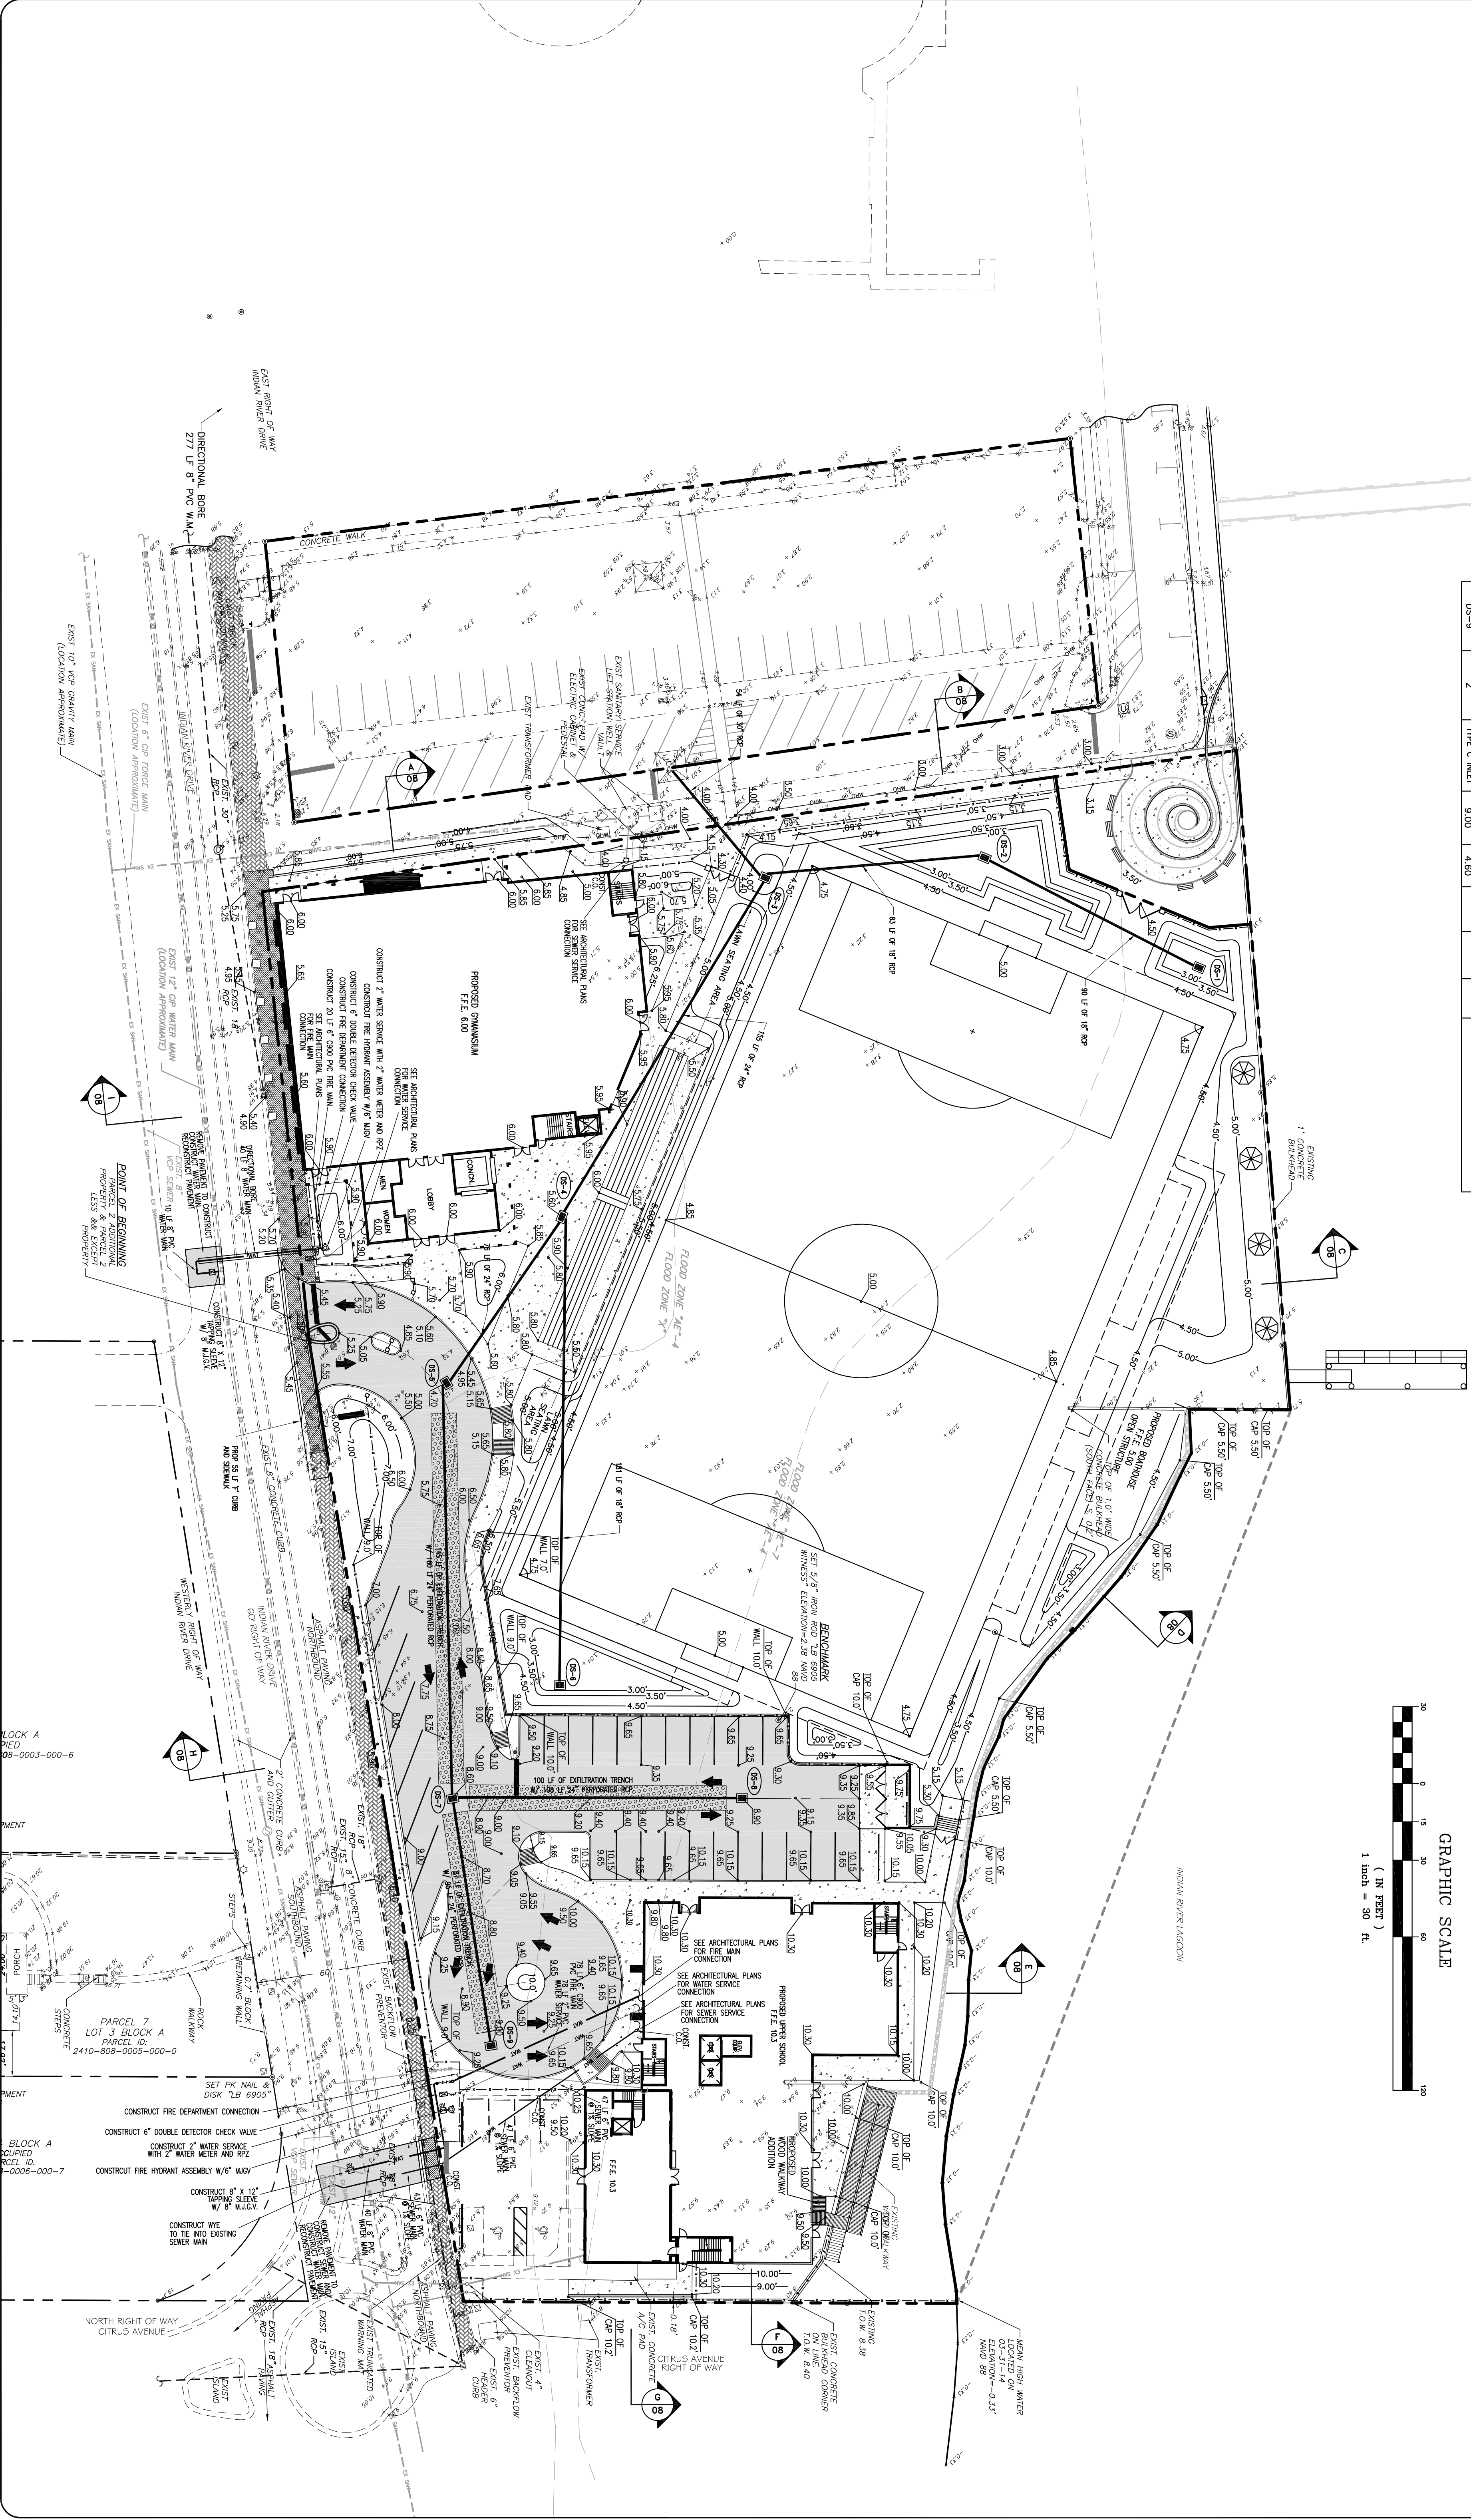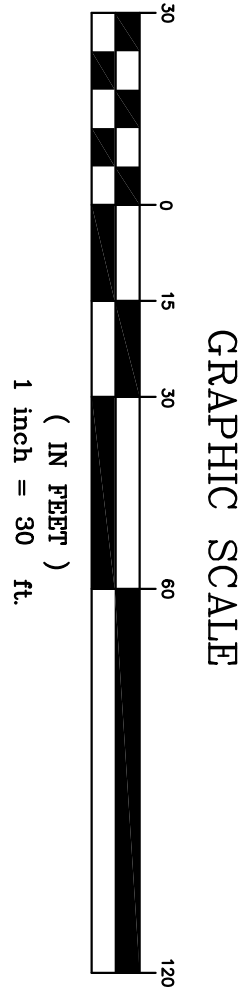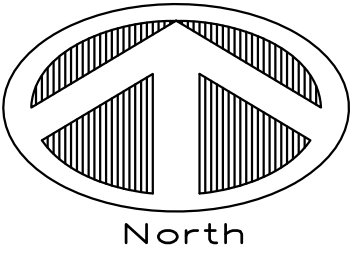

PROJECT NO. 14-045

SHEET 07

DATE 07

ST. ANDREW'S
EPISCOPAL ACADEMY
FORT PIERCE, FLORIDA

PAVING, GRADING &
UTILITIES PLAN

SCHULKE, BITTLE & STODDARD, L.L.C.

CIVIL & STRUCTURAL ENGINEERING : LAND PLANNING : ENVIRONMENTAL PERMITTING

CERTIFICATION OF AUTHORIZATION NO.: 00008668










1717 INDIAN RIVER BLVD., SUITE 201 VERO BEACH, FLORIDA 32960

TEL 772 / 770-9622 FAX 772 / 770-9496 EMAIL info@sbsengineers.com



THE DRAWINGS ARE THE PROPERTY OF THE ENGINEER. NO PART OF THIS DRAWING IS TO BE REPRODUCED OR TRANSMITTED IN ANY FORM OR BY ANY MEANS, ELECTRONIC OR MECHANICAL, INCLUDING PHOTOCOPYING, RECORDING, OR BY ANY INFORMATION STORAGE AND RETRIEVAL SYSTEM, WITHOUT THE WRITTEN PERMISSION OF THE ENGINEER. UNAUTHORIZED USE WILL BE PROSECUTED TO THE FULL EXTENT OF THE LAW.

DRAWING 14-045-SP1
DESIGNED W.P.S.
DRAWN W.A.C.
CHECKED W.P.S.
SCALE 1"=30'
DATE 12/04/14

MARK	REVISION	DATE
1	REVISIONS PER TRC COMMENTS	5/18/2015

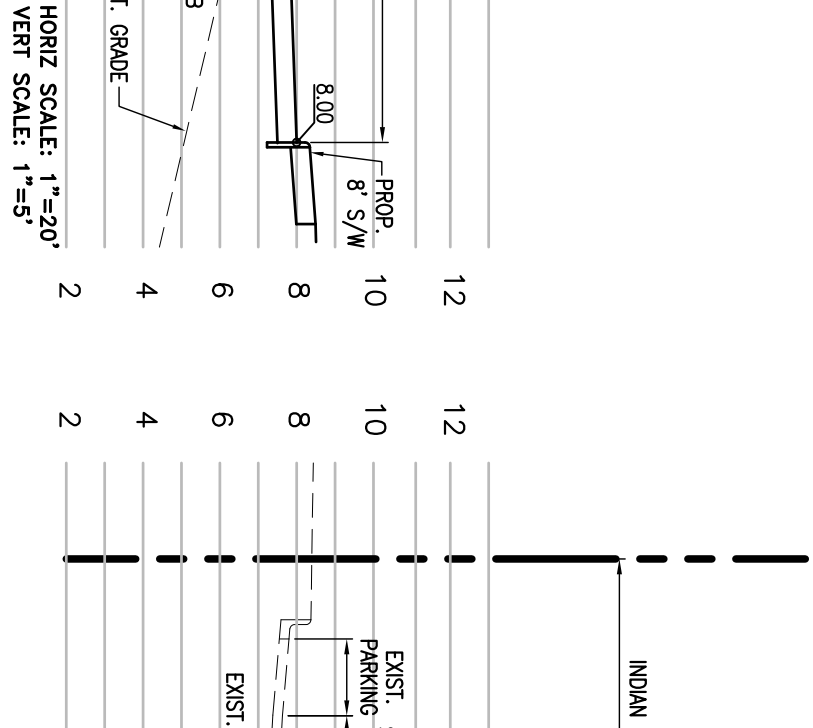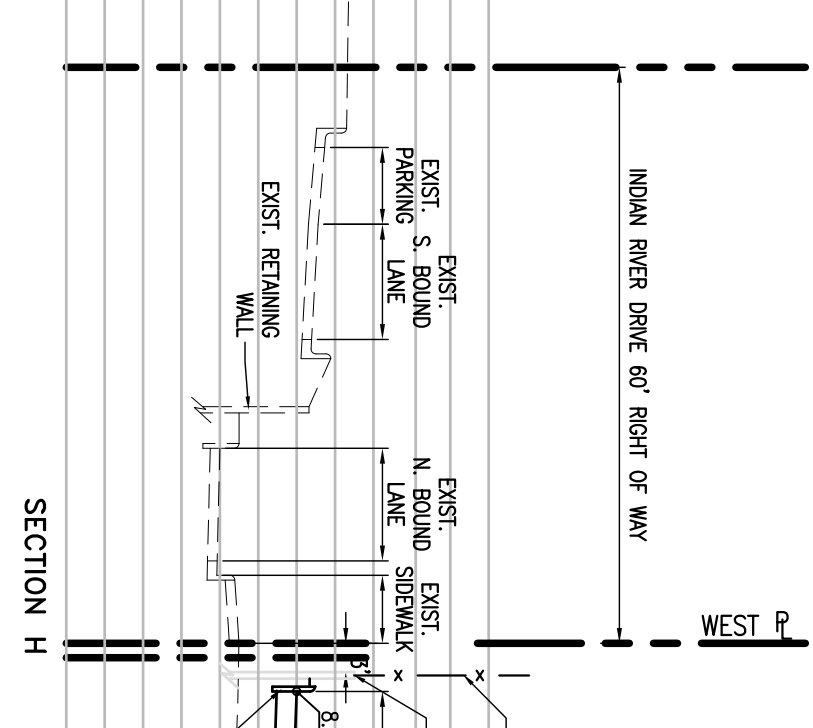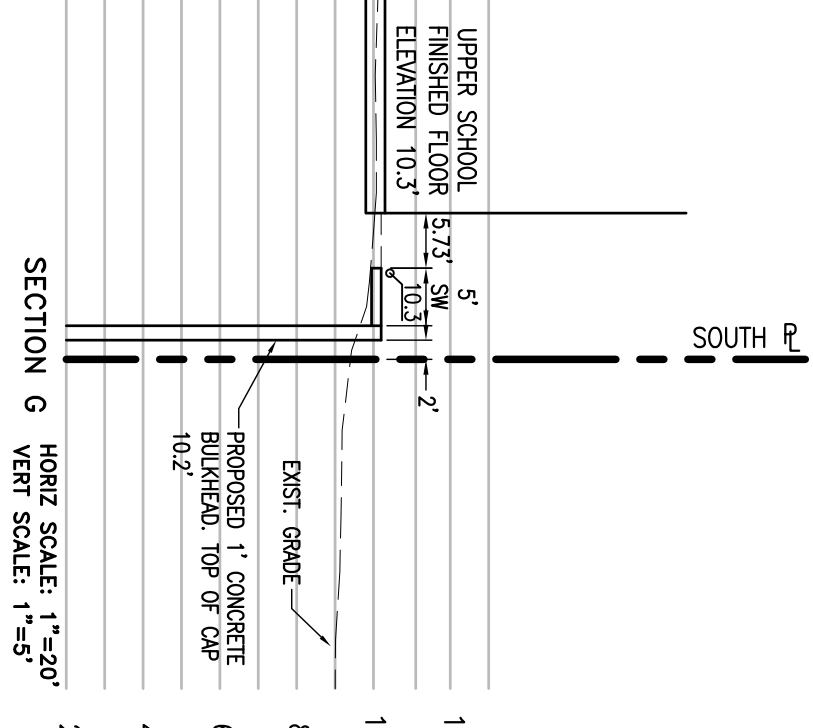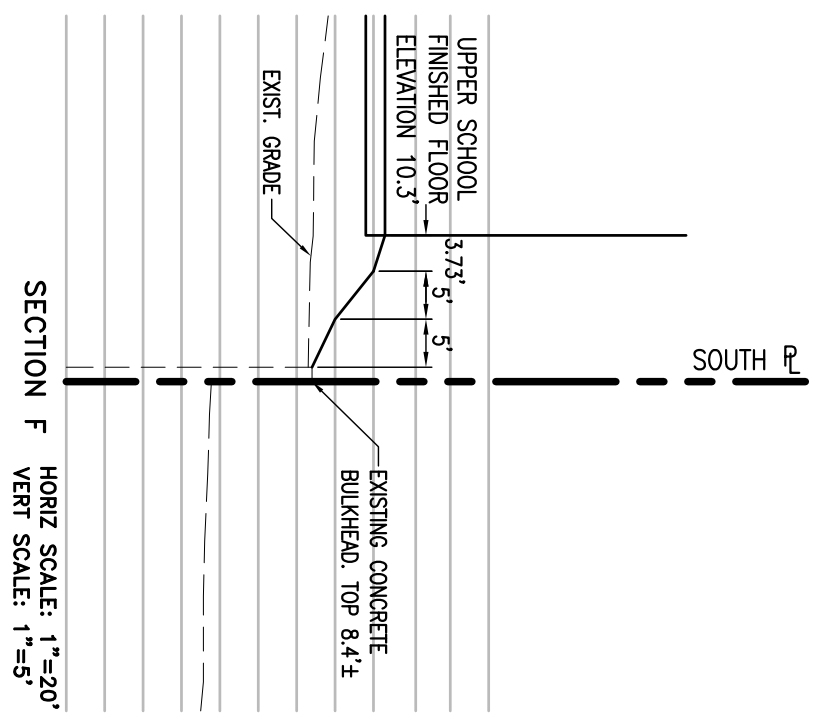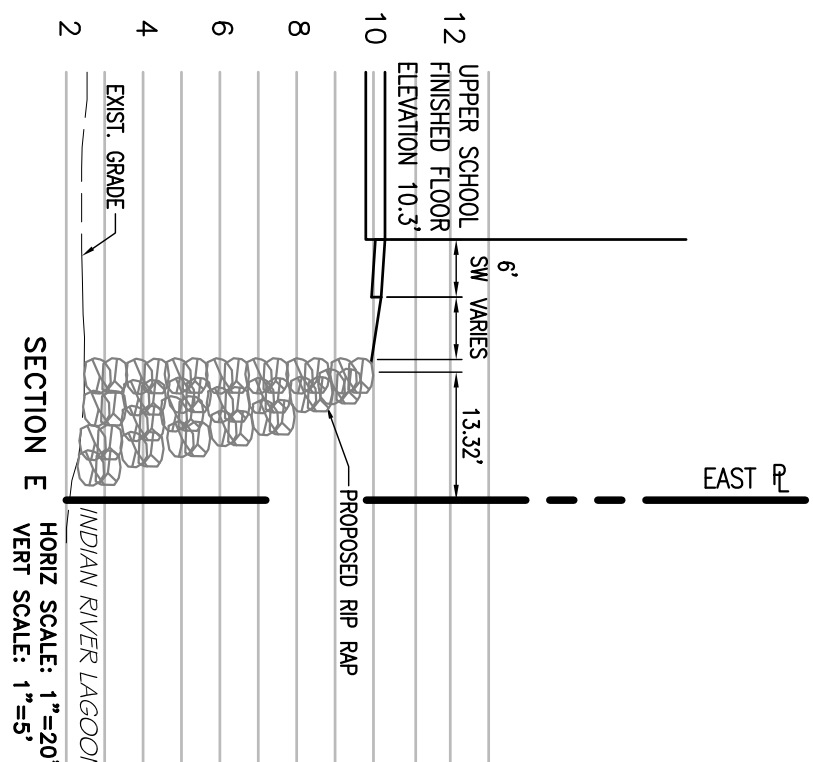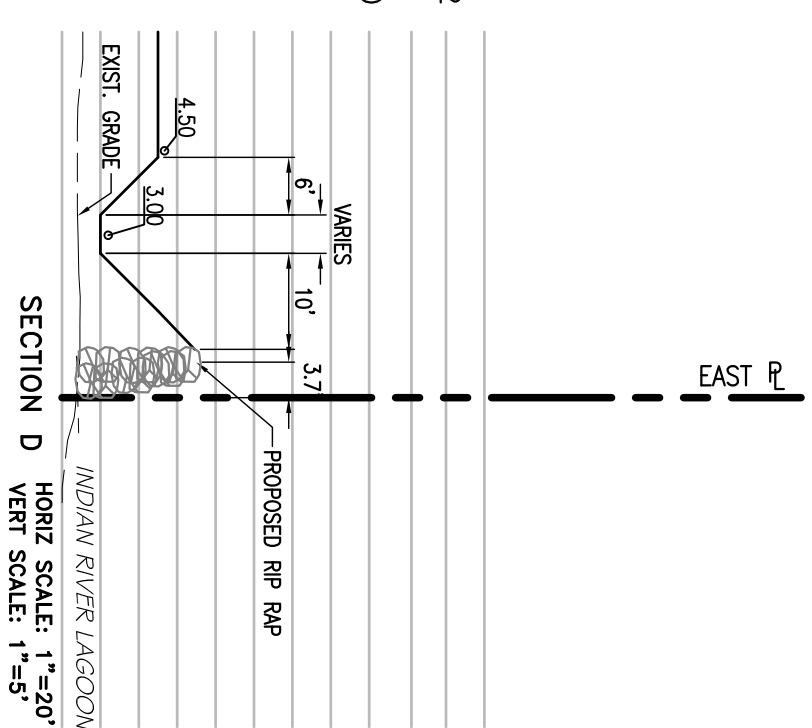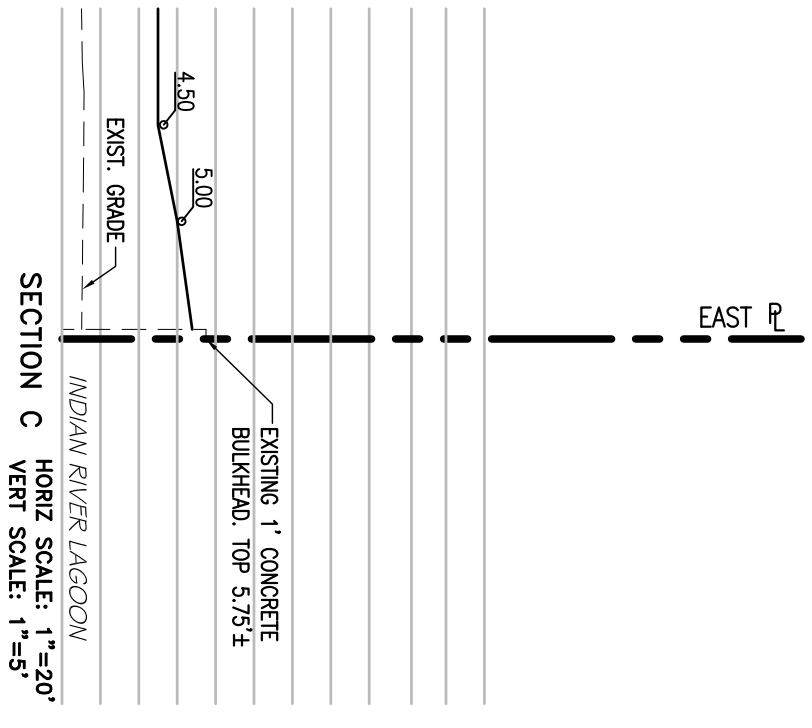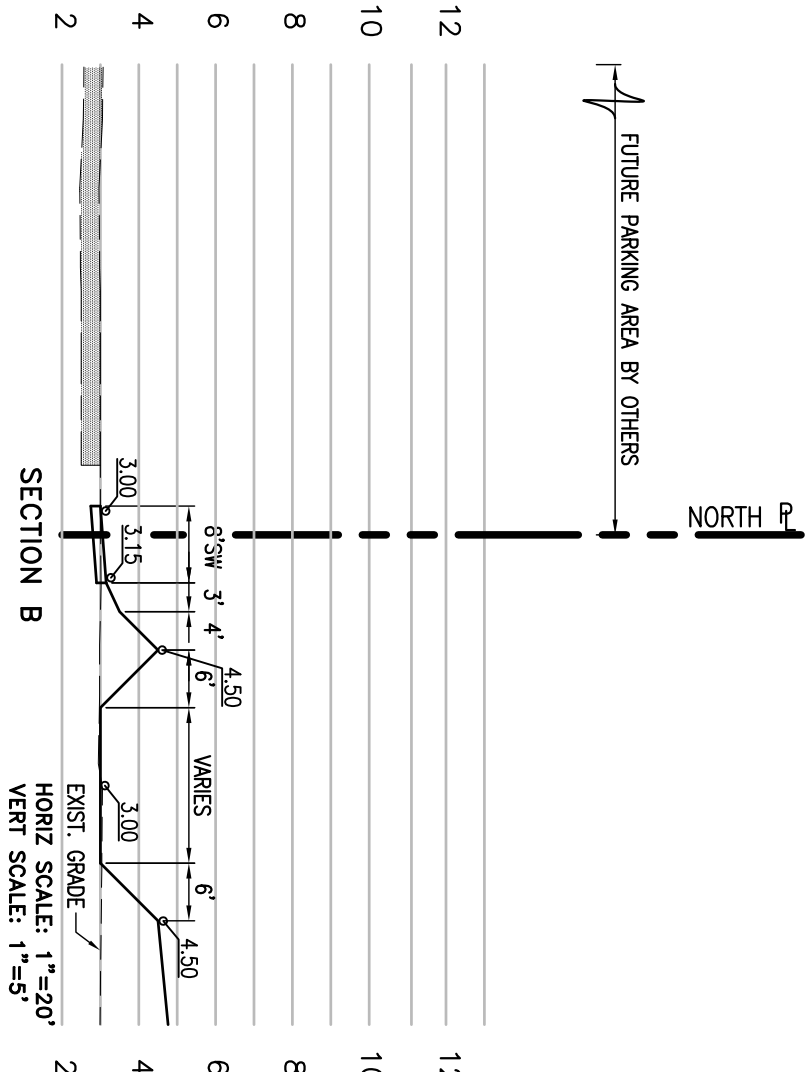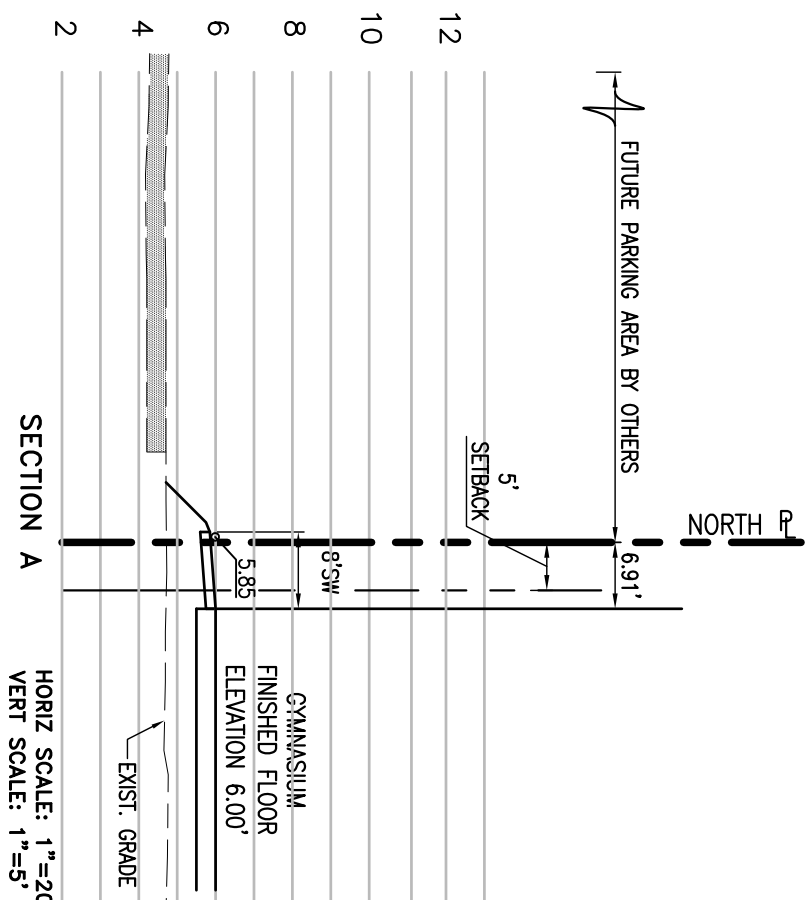

CROSS SECTIONS

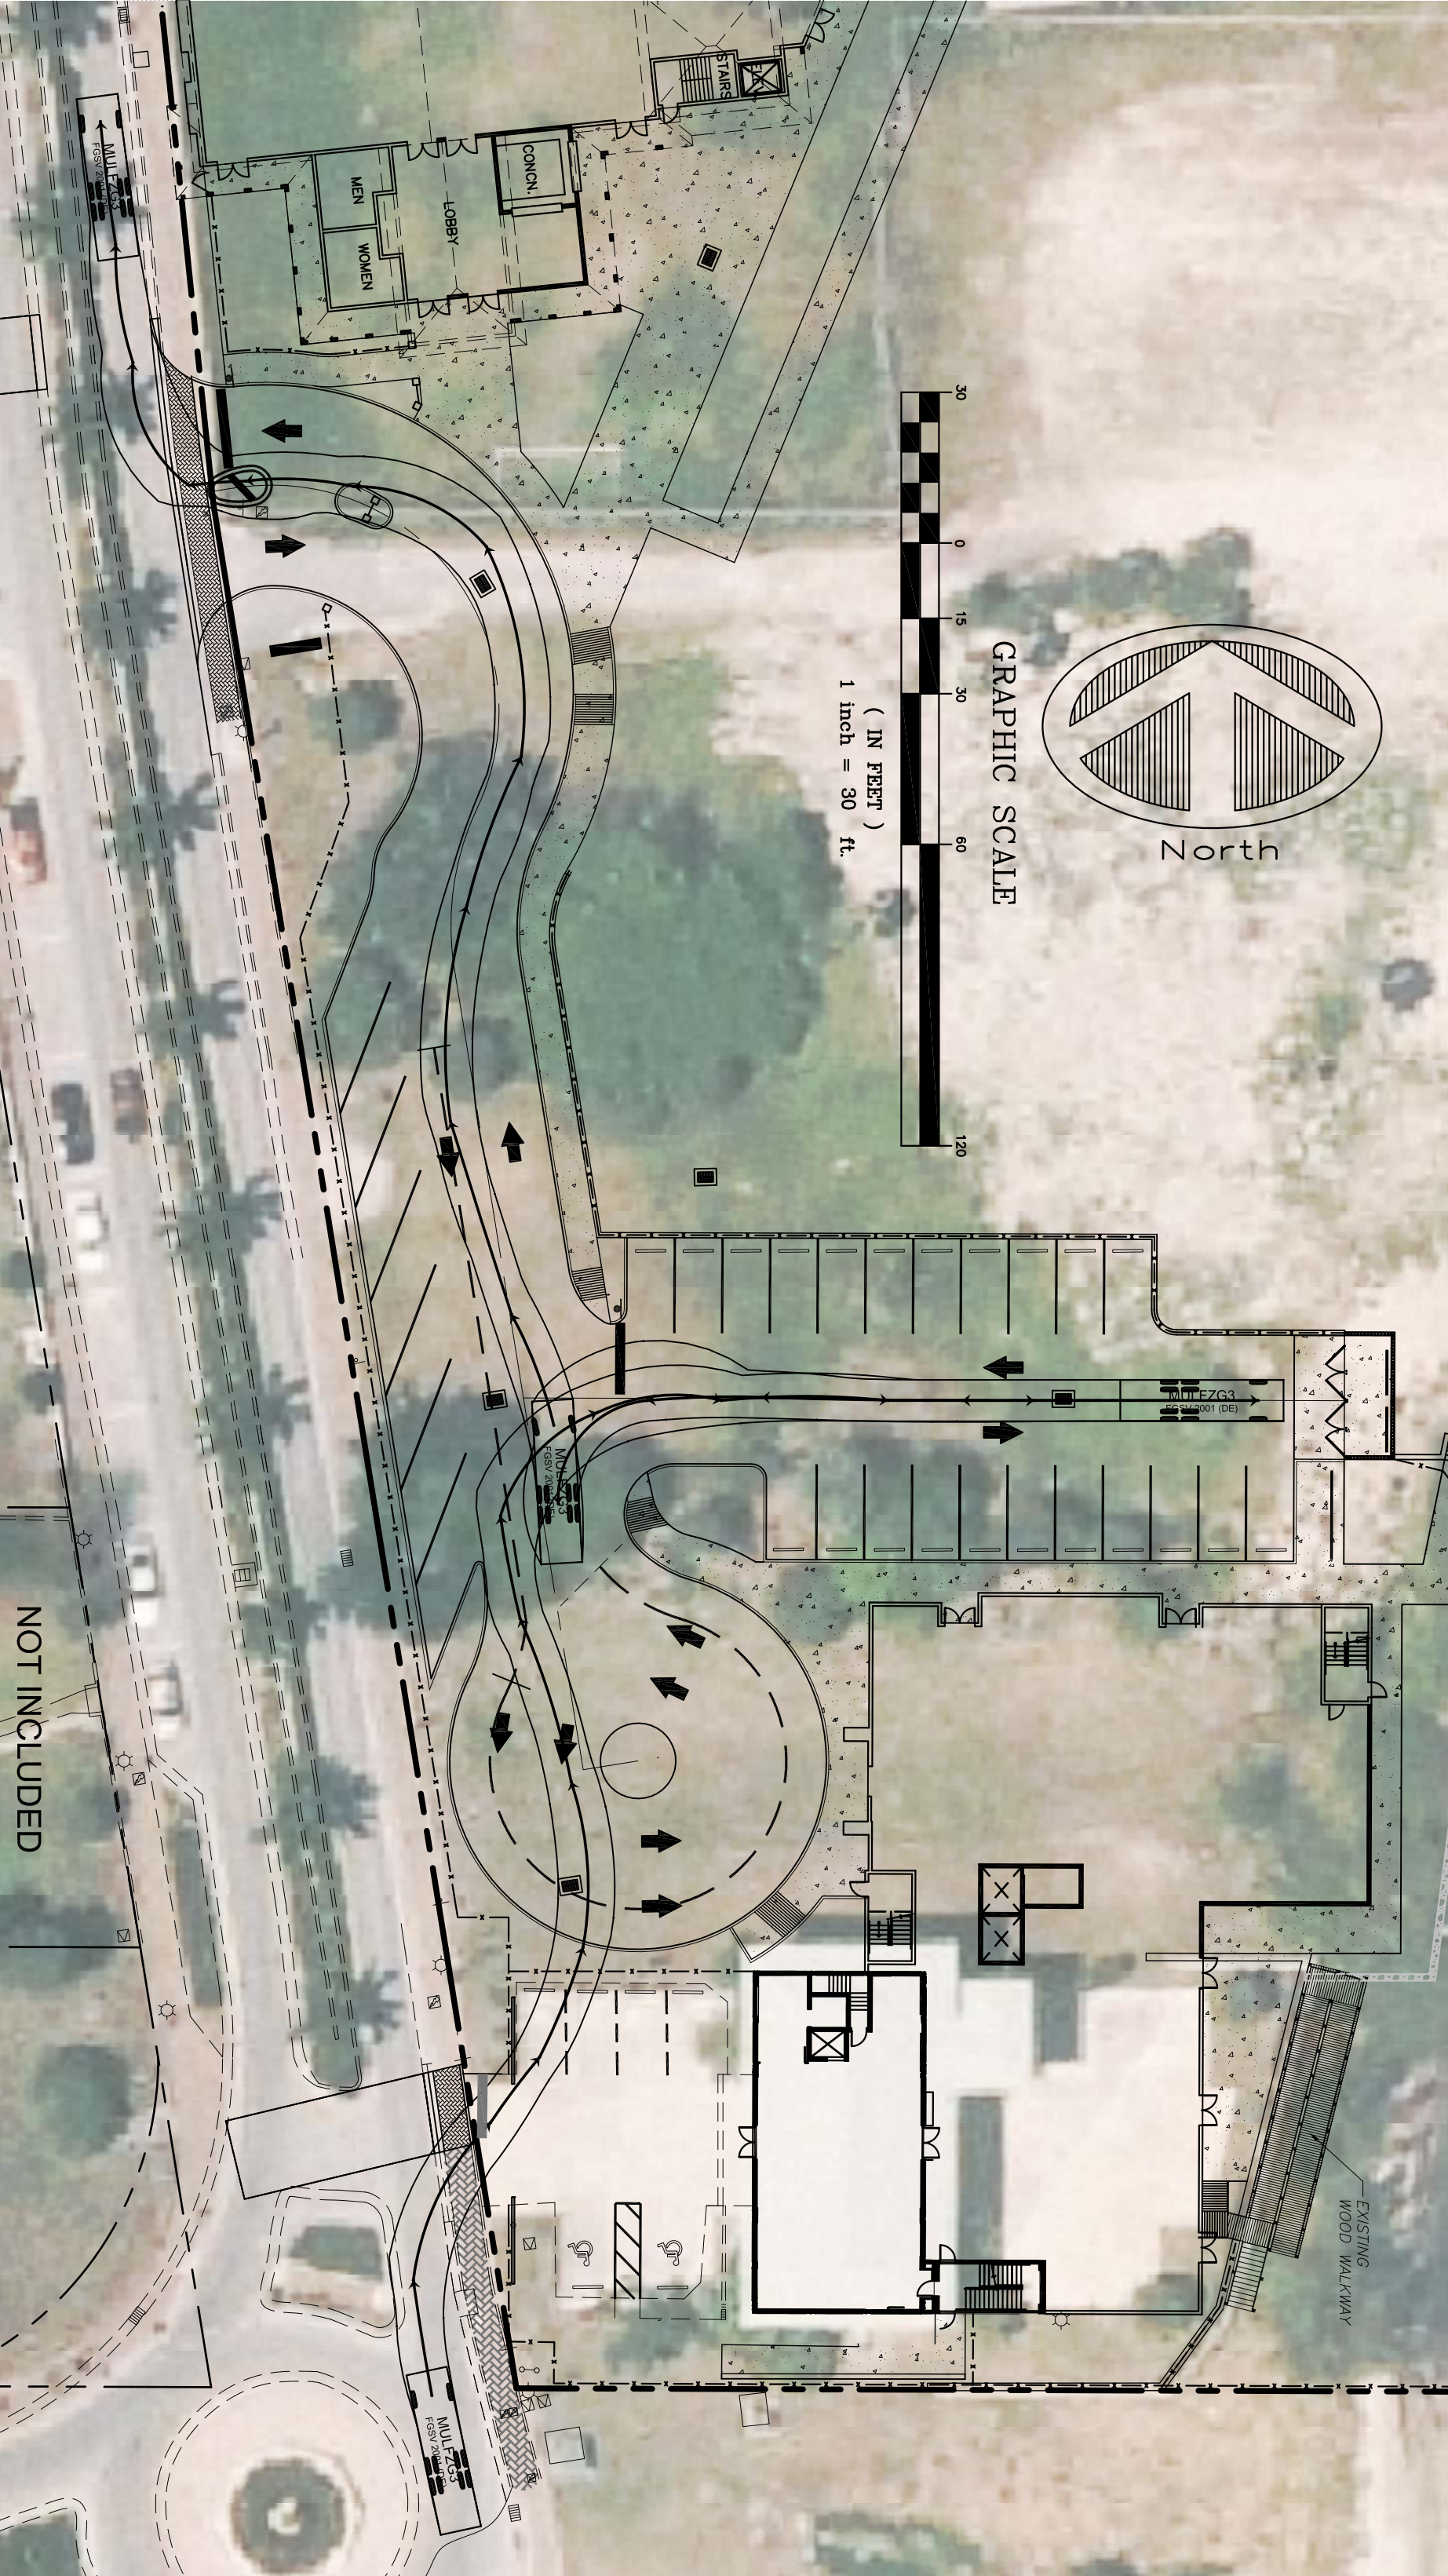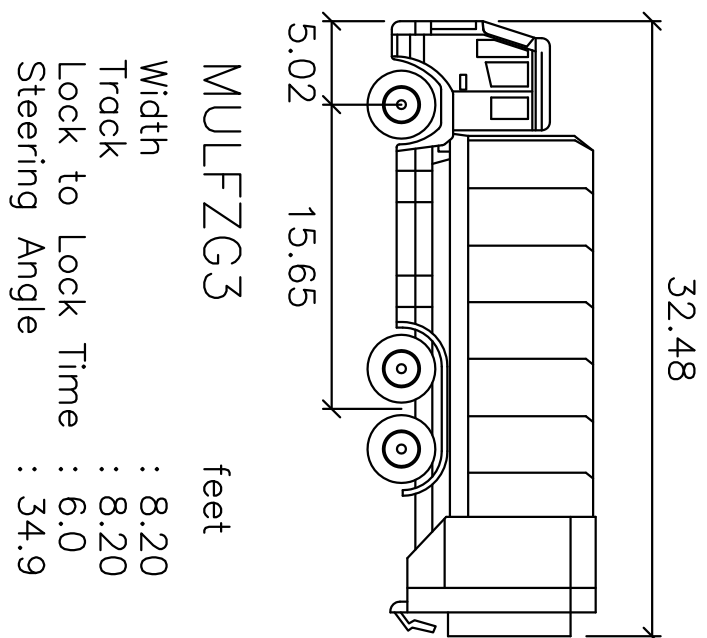

GARBAGE TRUCK PATH DETAILS













[illegible][illegible][illegible]

ALL CALIBRATION AND TESTING SHALL BE IN ACCORDANCE WITH SECTION 30 OF THE STANDARD SPECIFICATIONS, IN ACCORDANCE WITH FDOT'S POLICY ON CALIBRATION AND TESTING. THE CONTRACTOR SHALL BE RESPONSIBLE FOR THE CALIBRATION AND TESTING OF ALL EQUIPMENT AND MATERIALS USED IN THE CONSTRUCTION OF THE PROJECT. 

ALL TESTS SHALL BE RUN BY THE CONNECTOR. CLAMP
THE CONNECTOR MUST PROVIDE EVIDENCE OF DECEAS CONSTRUCTIONAL QUALITY UPON COMPLETION OF THE PROJECT. THE SITE MUST BE LEFT NEARLY CLEAN,
ORDERLY, AND SAFE.

PROVIDE THE FOLLOWING SPECIFICATIONS:
1. THE CONCRETE SHALL BE PLACED IN A SINGLE LIFT.
2. THE CONCRETE SHALL BE COMPRESSED WITH STRUTTING OF 6000 PSI IN REINFORCING STEEL OF THE 1000 PSI STRENGTH OF THE CONCRETE.
3. THE CONCRETE SHALL HAVE A MINIMUM SLAB COMPRESSION STRENGTH OF 6000 PSI IN REINFORCING STEEL OF THE 1000 PSI STRENGTH OF THE CONCRETE.
4. THE CONCRETE SHALL BE PLACED IN A SINGLE LIFT.
5. THE CONCRETE SHALL BE PLACED IN A SINGLE LIFT.
6. THE CONCRETE SHALL BE PLACED IN A SINGLE LIFT.
7. THE CONCRETE SHALL BE PLACED IN A SINGLE LIFT.
8. THE CONCRETE SHALL BE PLACED IN A SINGLE LIFT.
9. THE CONCRETE SHALL BE PLACED IN A SINGLE LIFT.
10. THE CONCRETE SHALL BE PLACED IN A SINGLE LIFT.

[illegible][illegible][illegible][illegible]

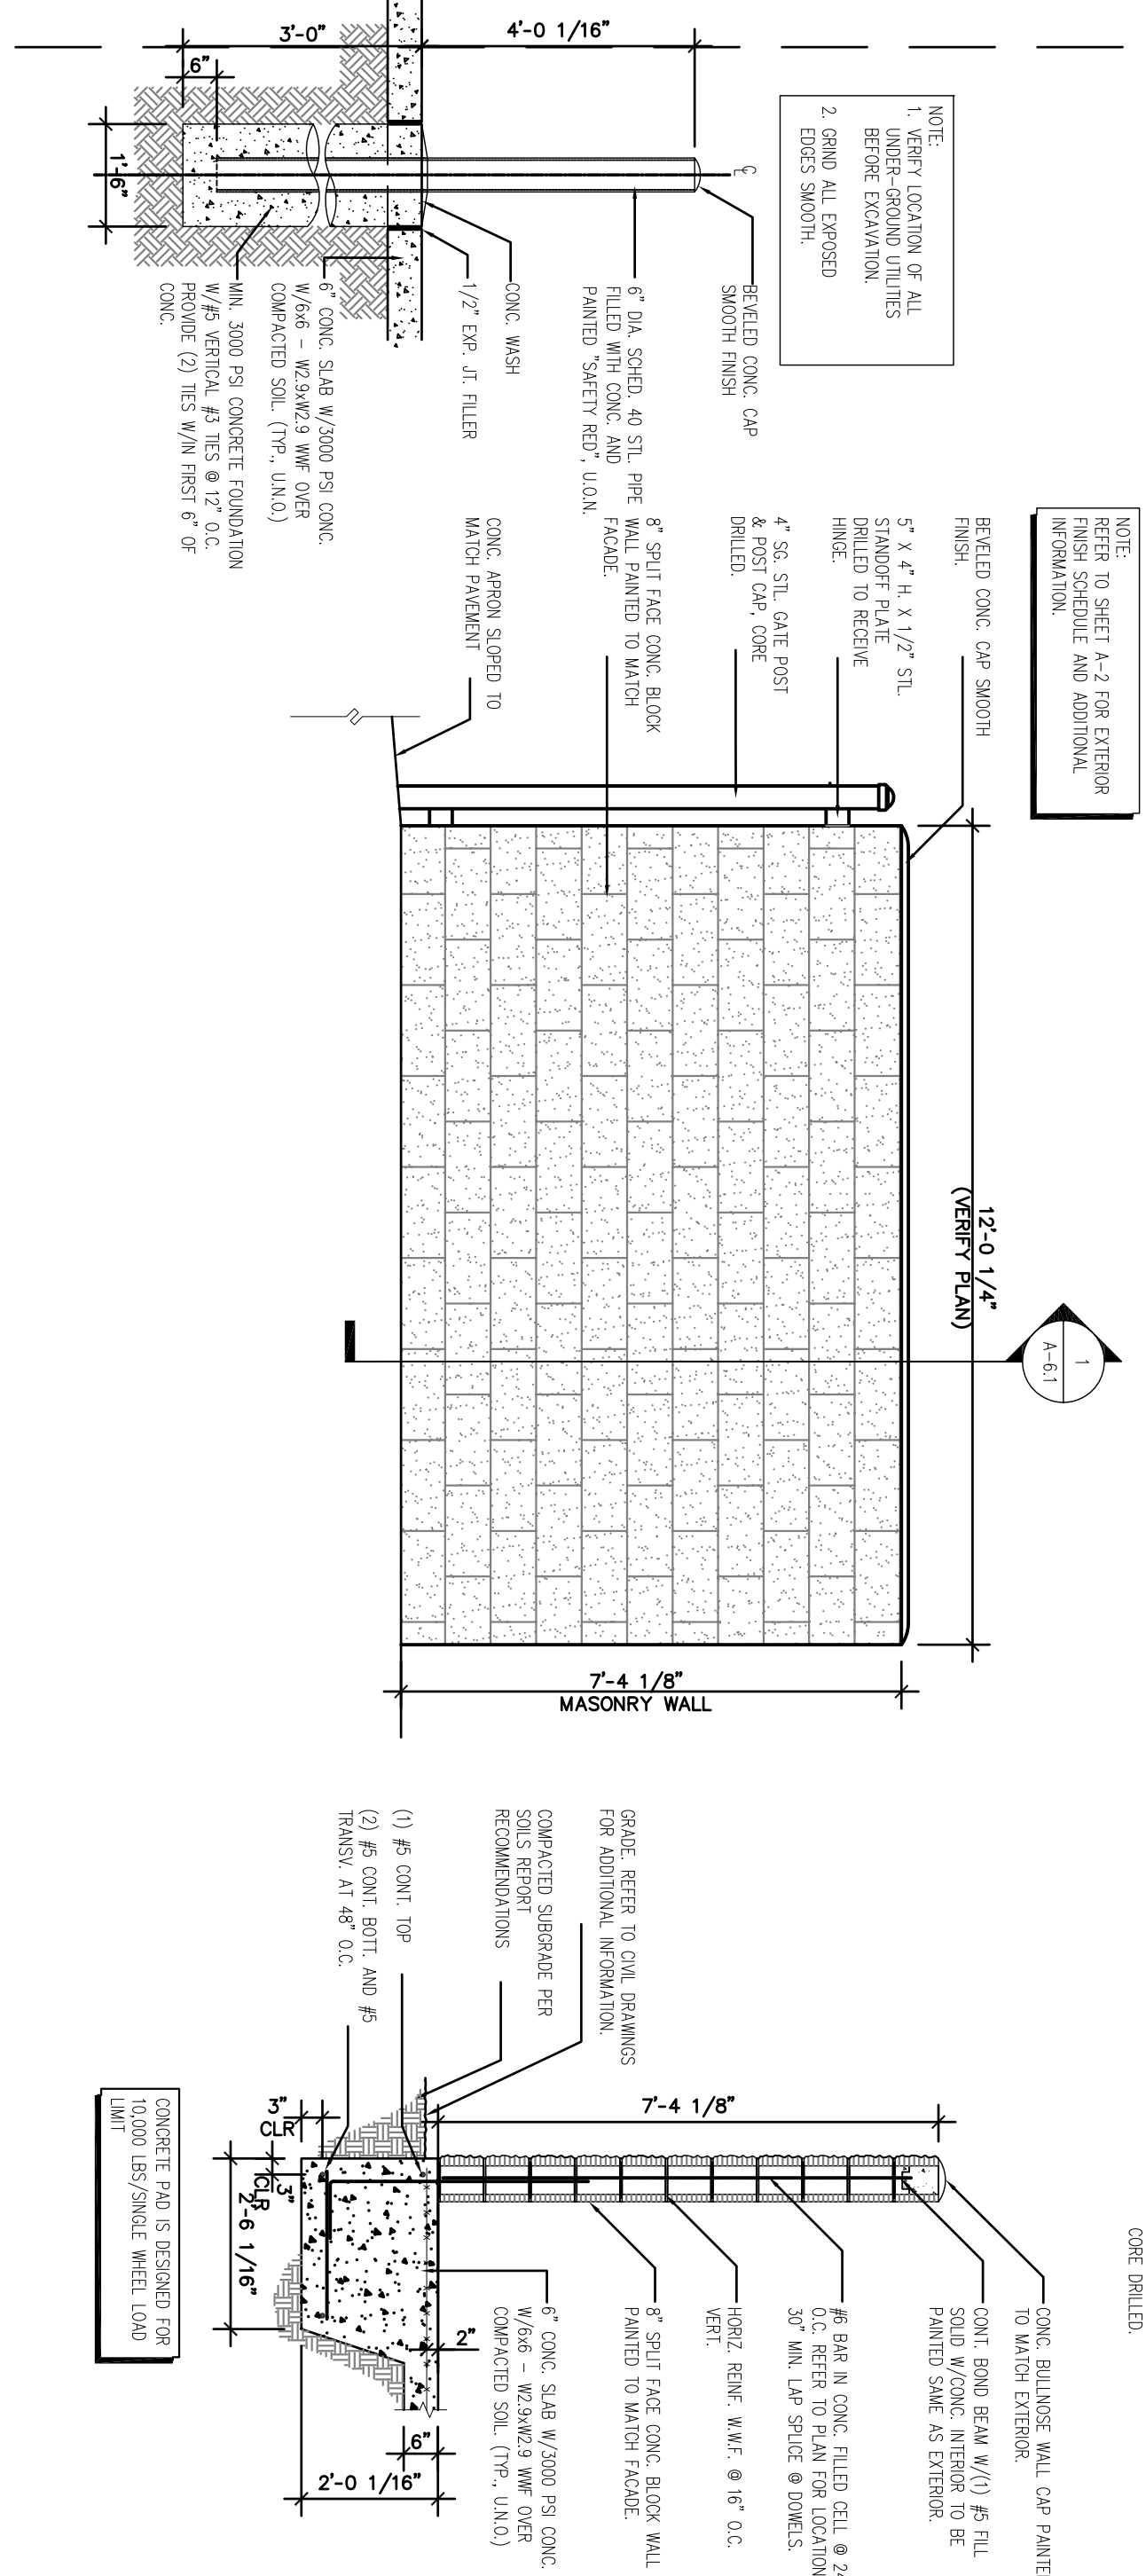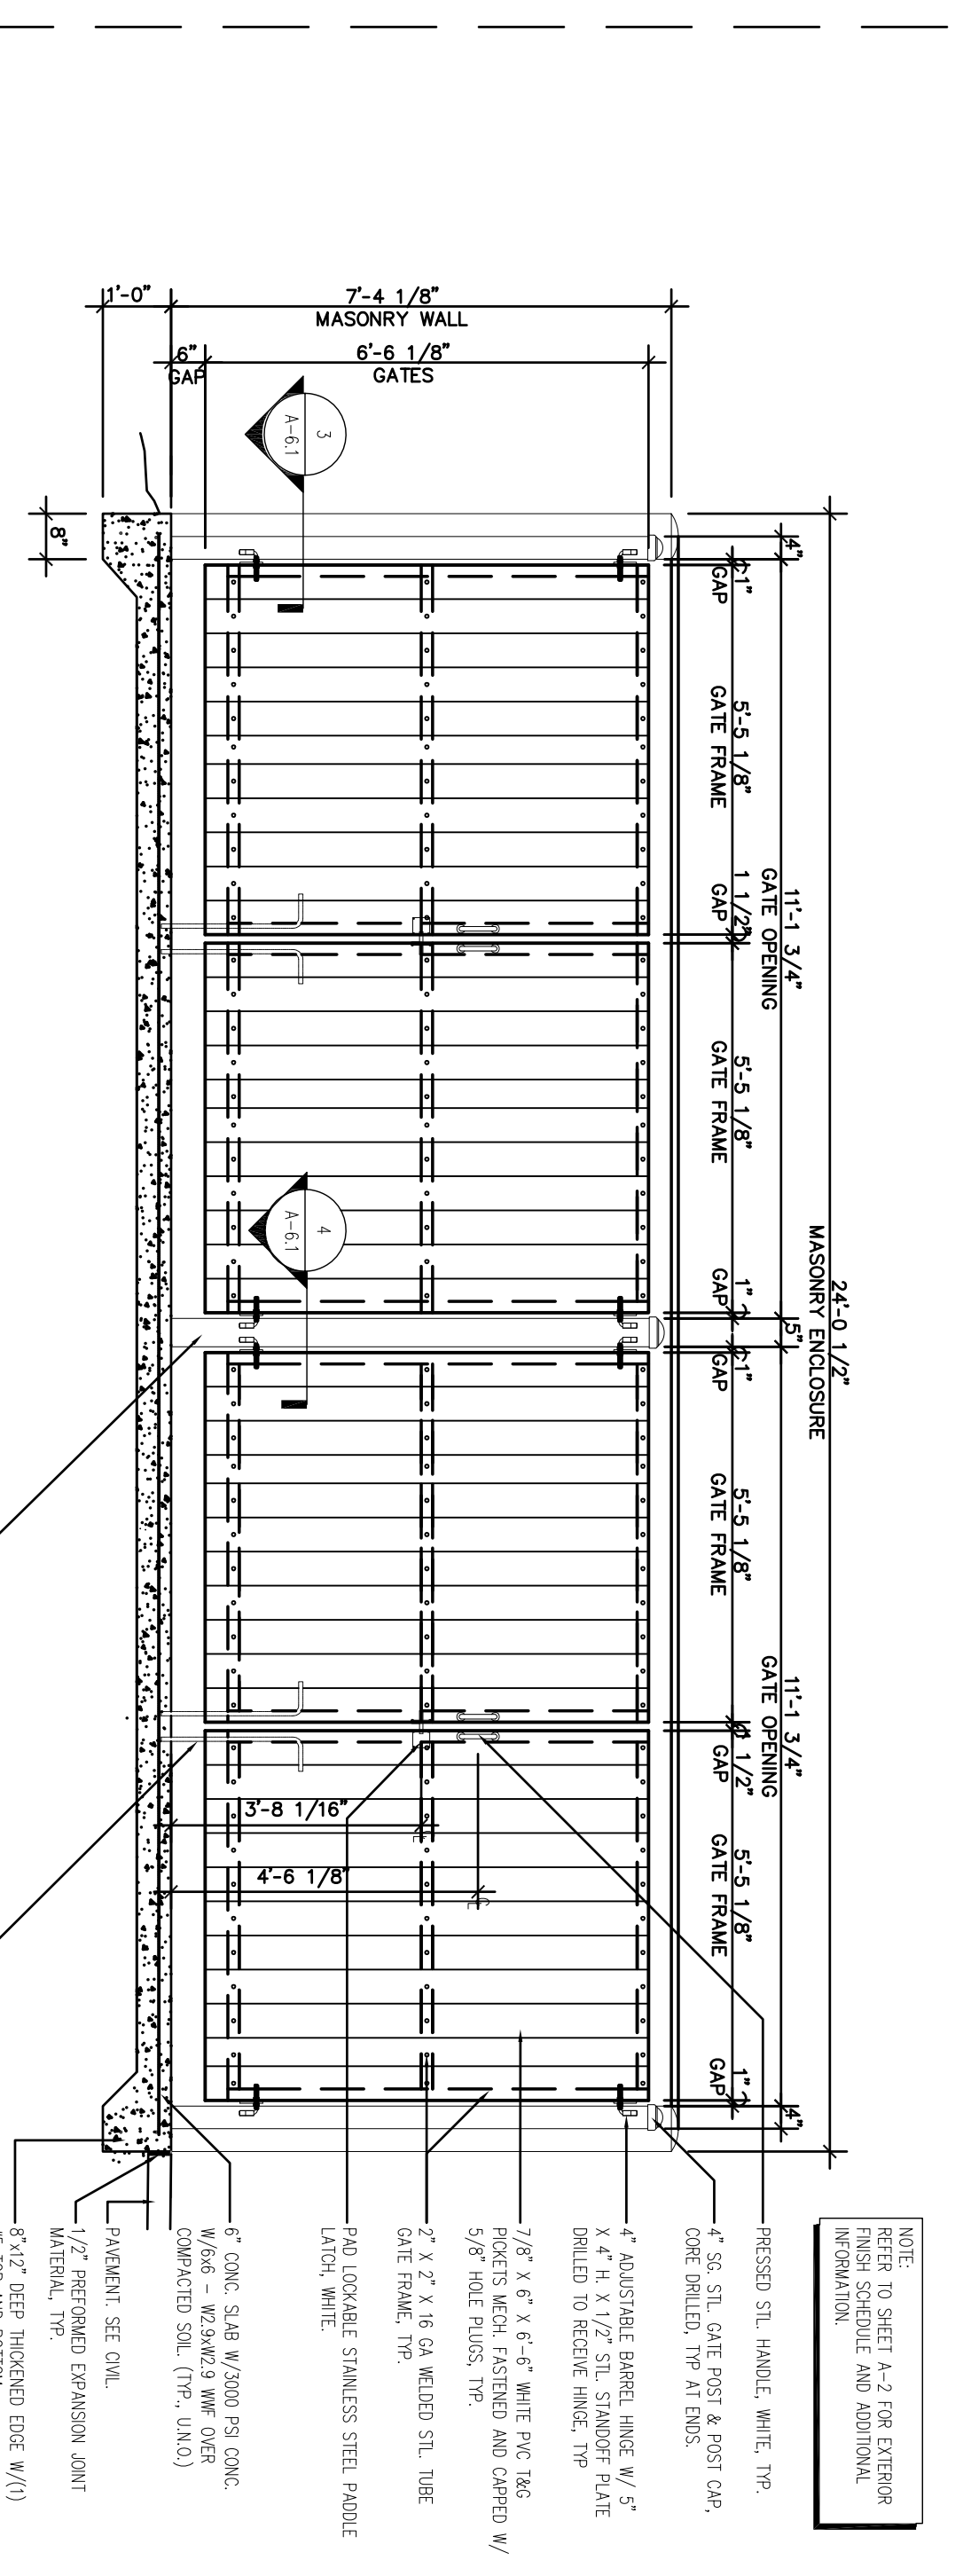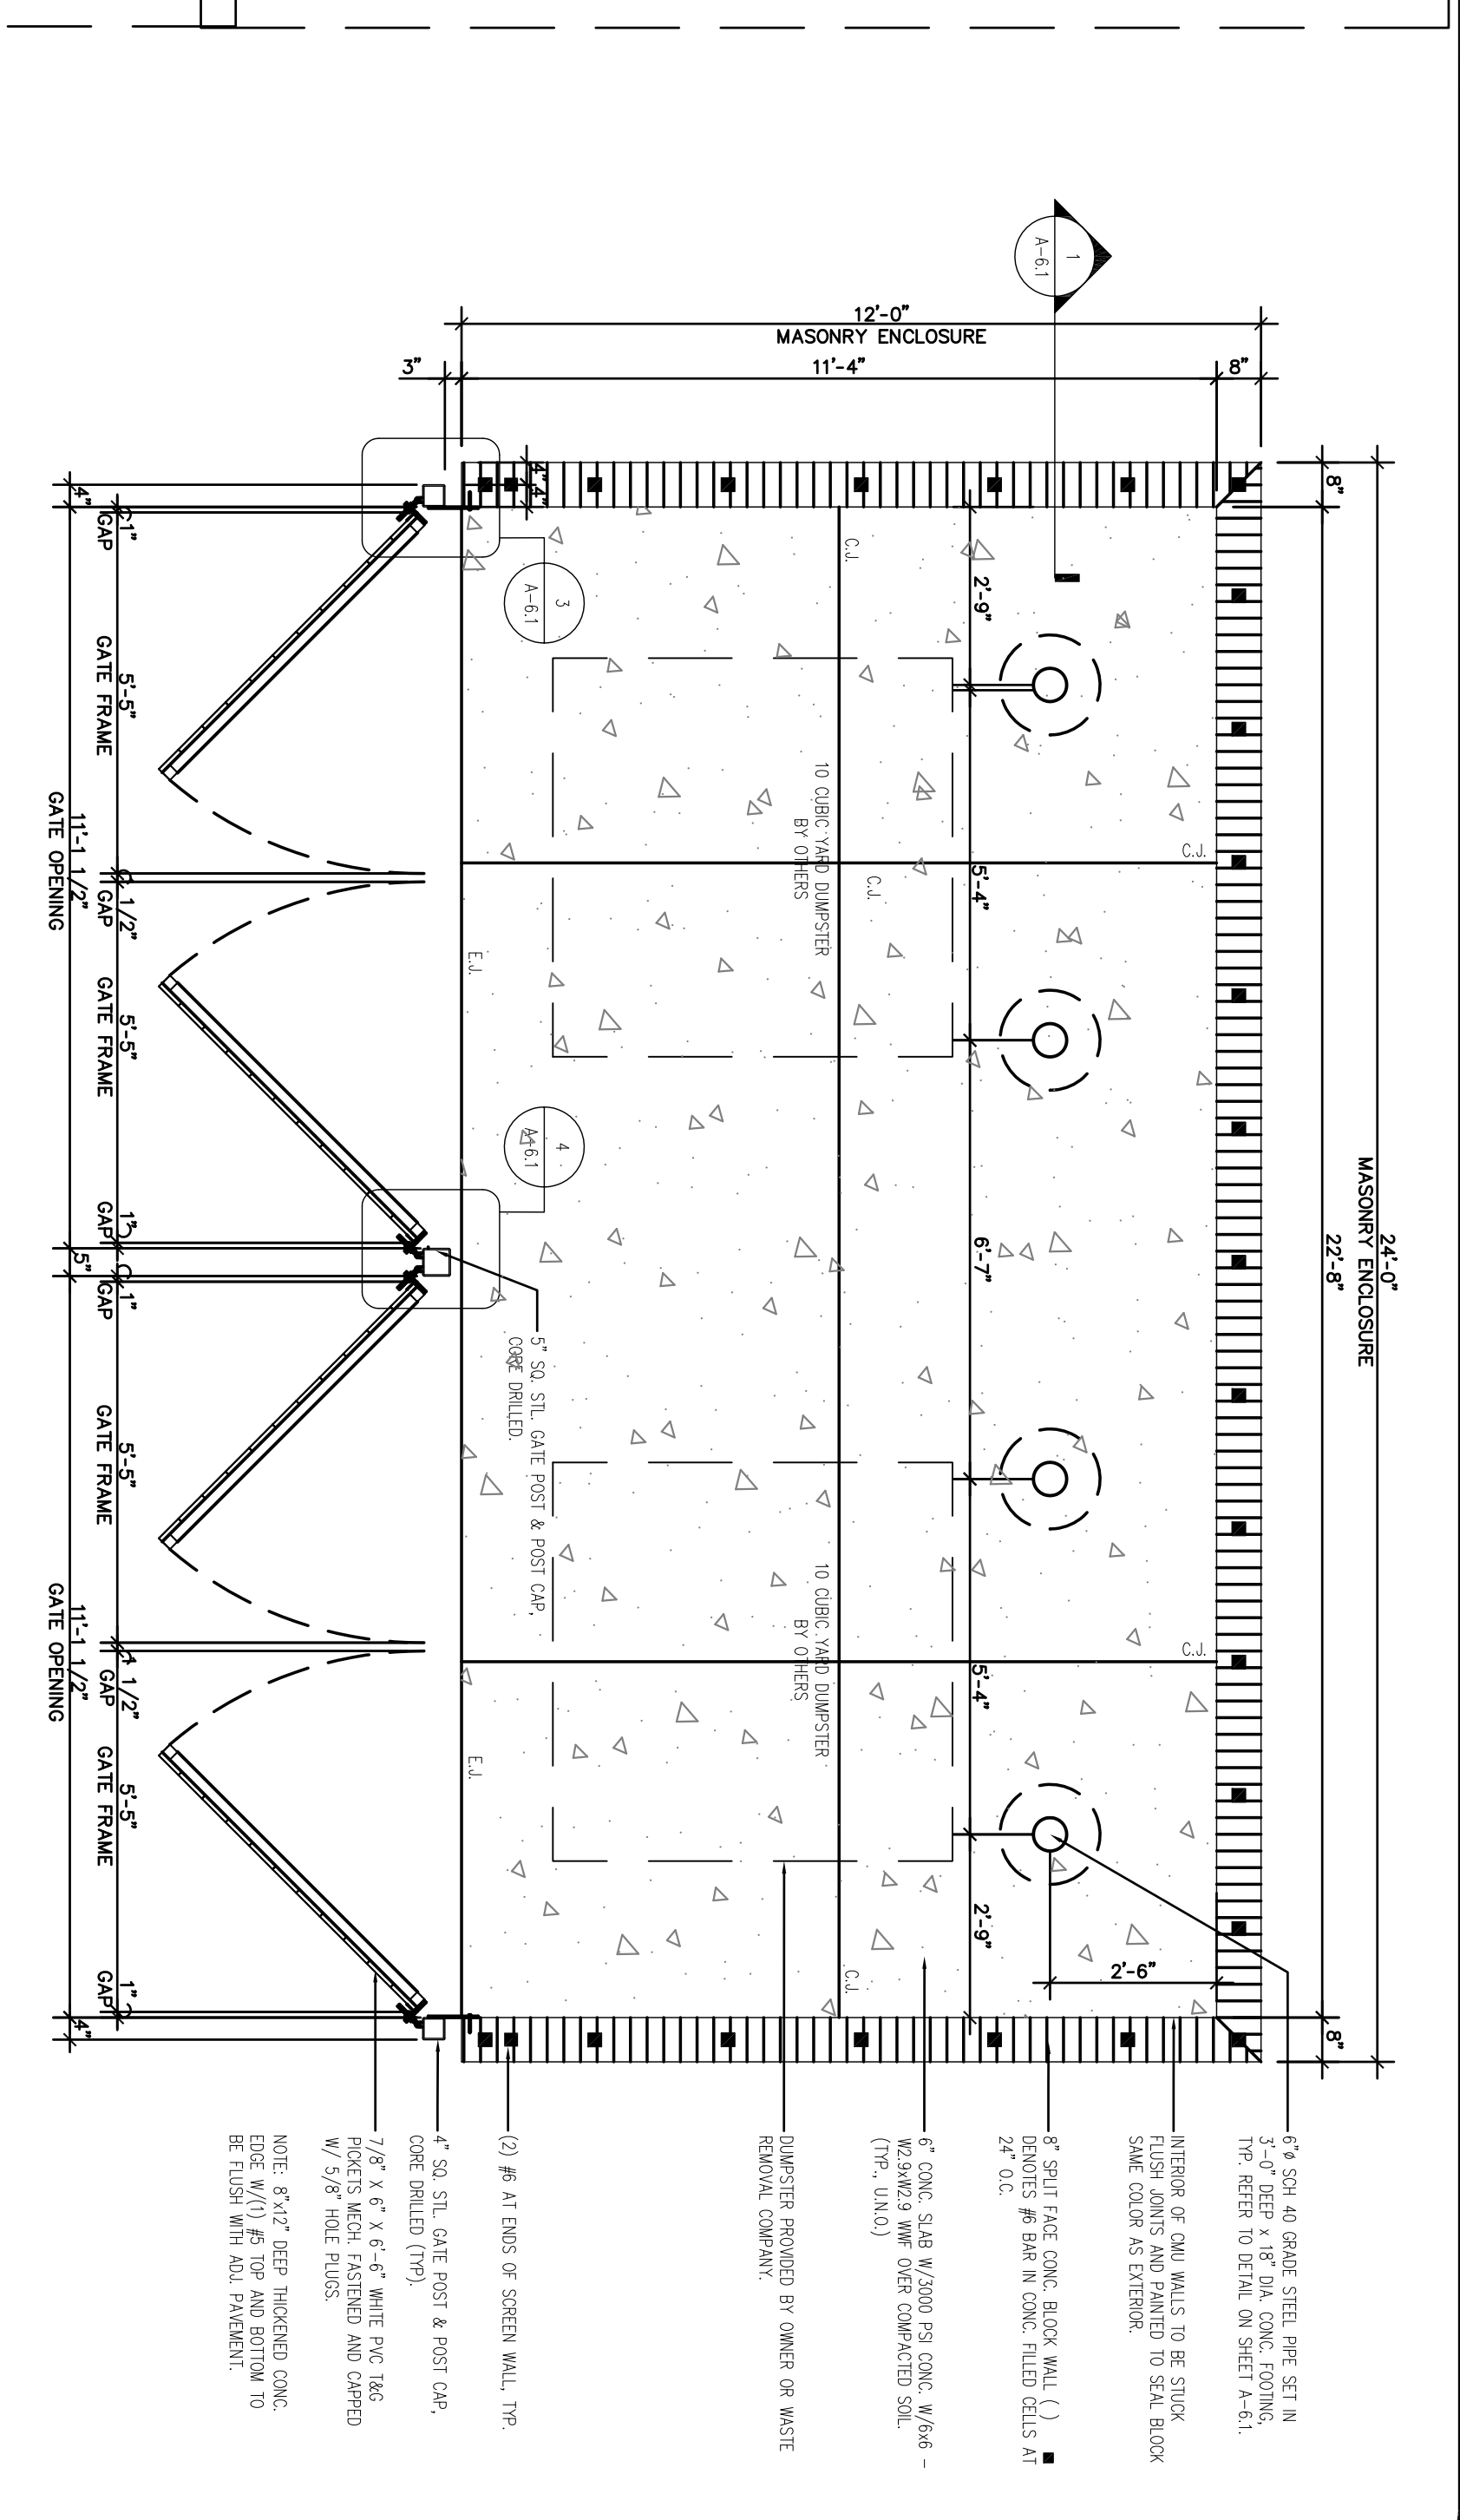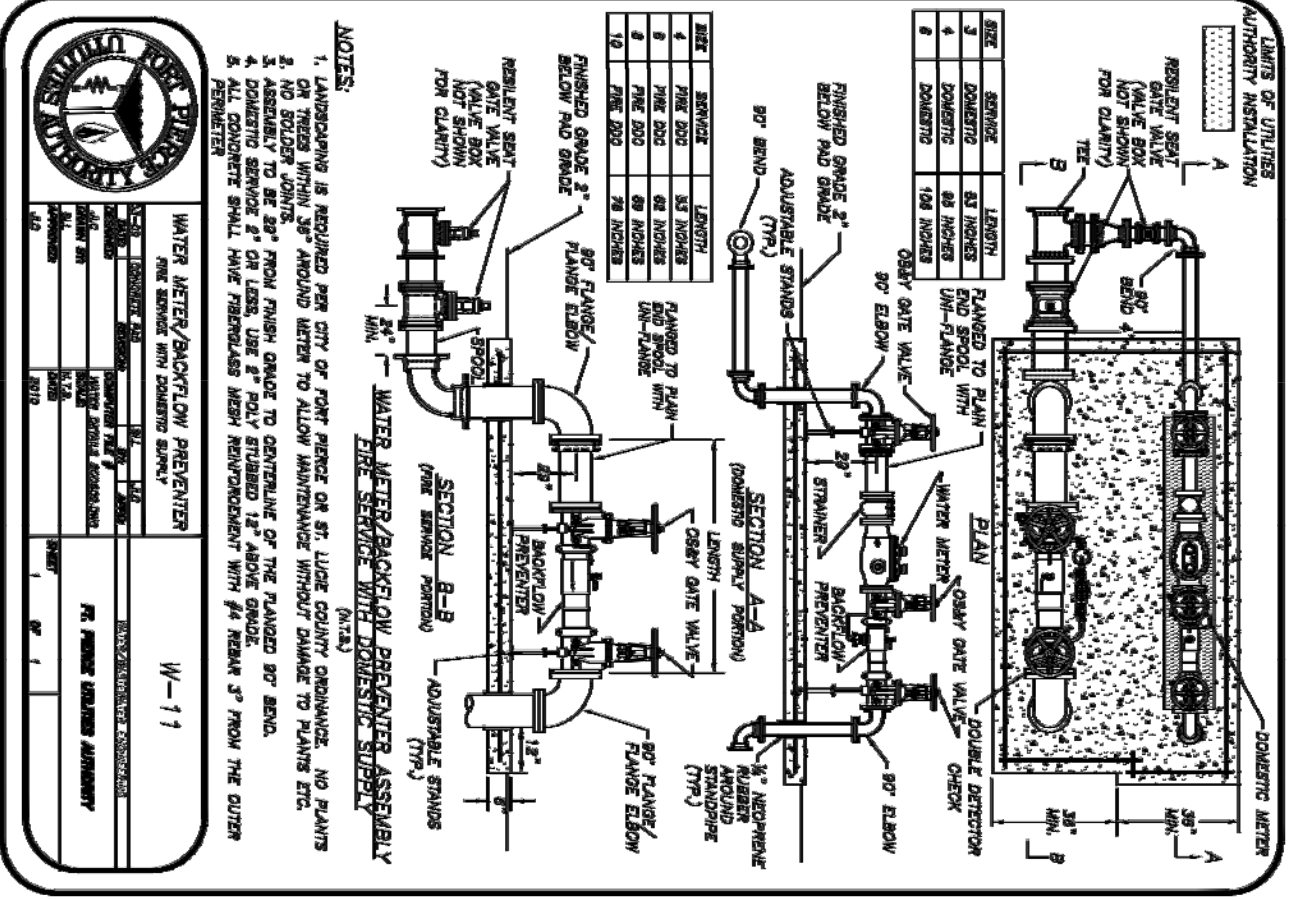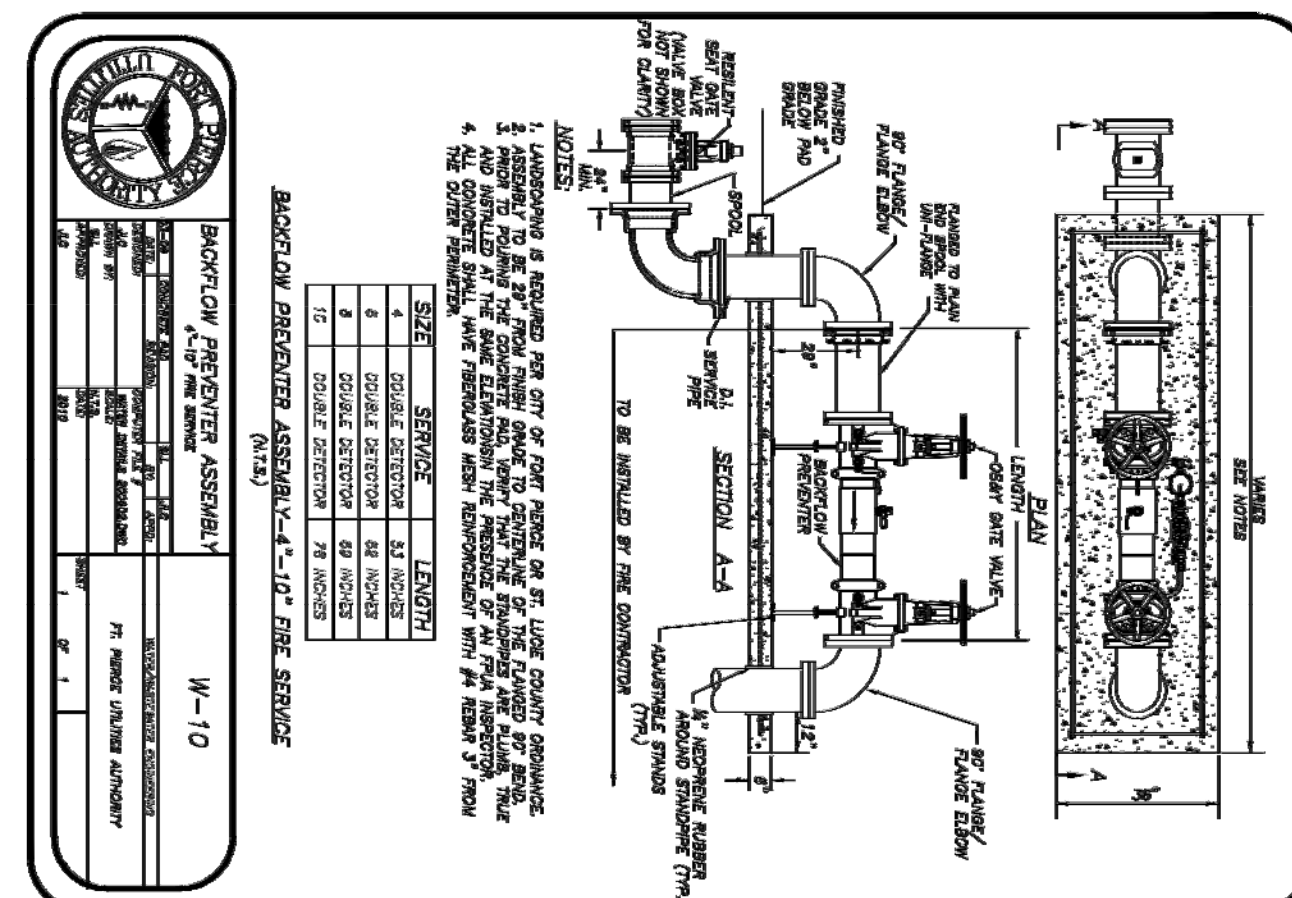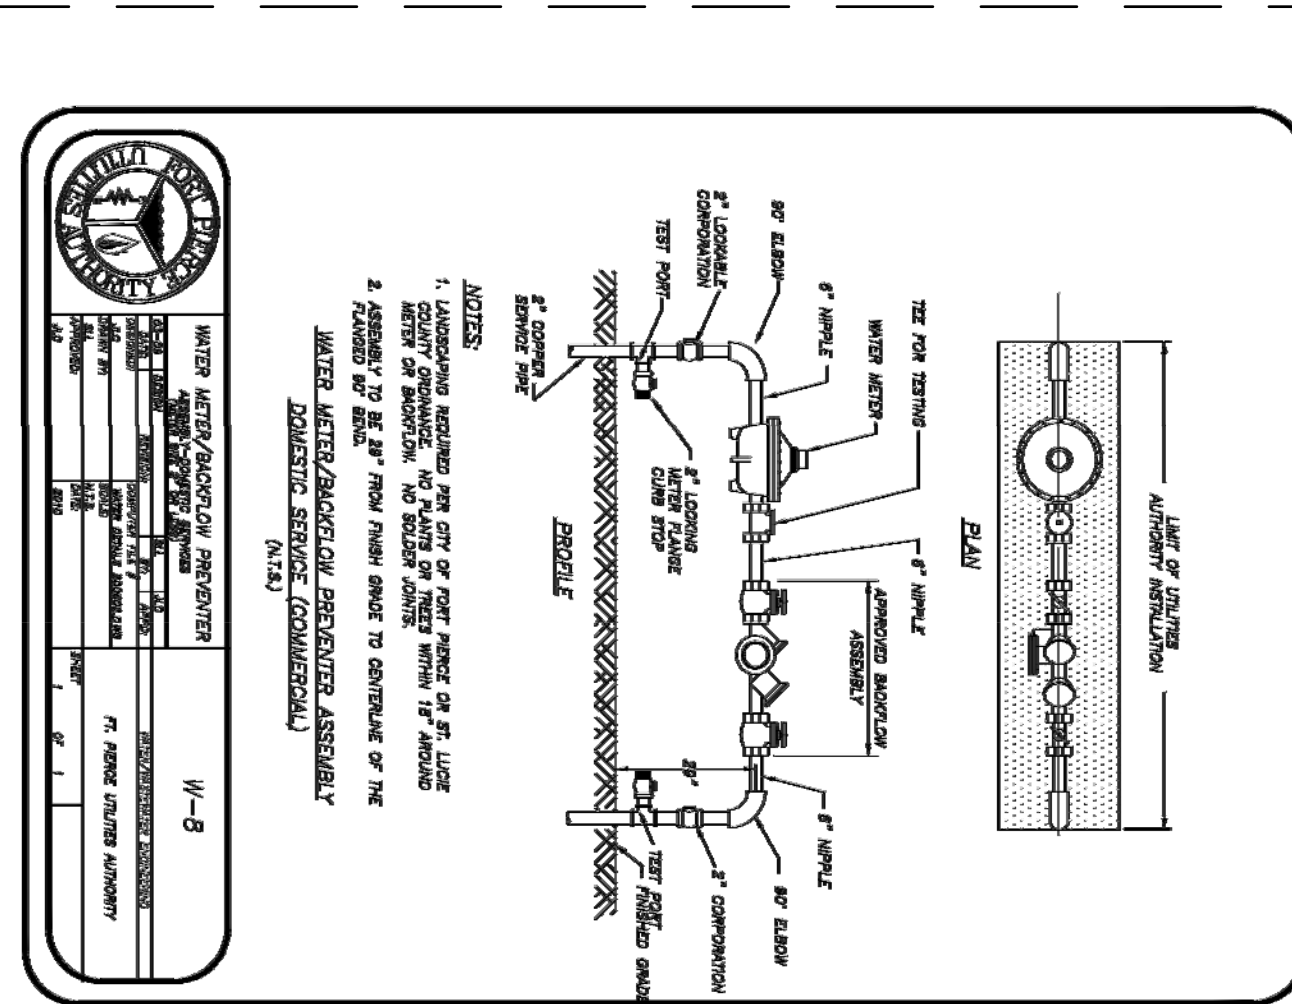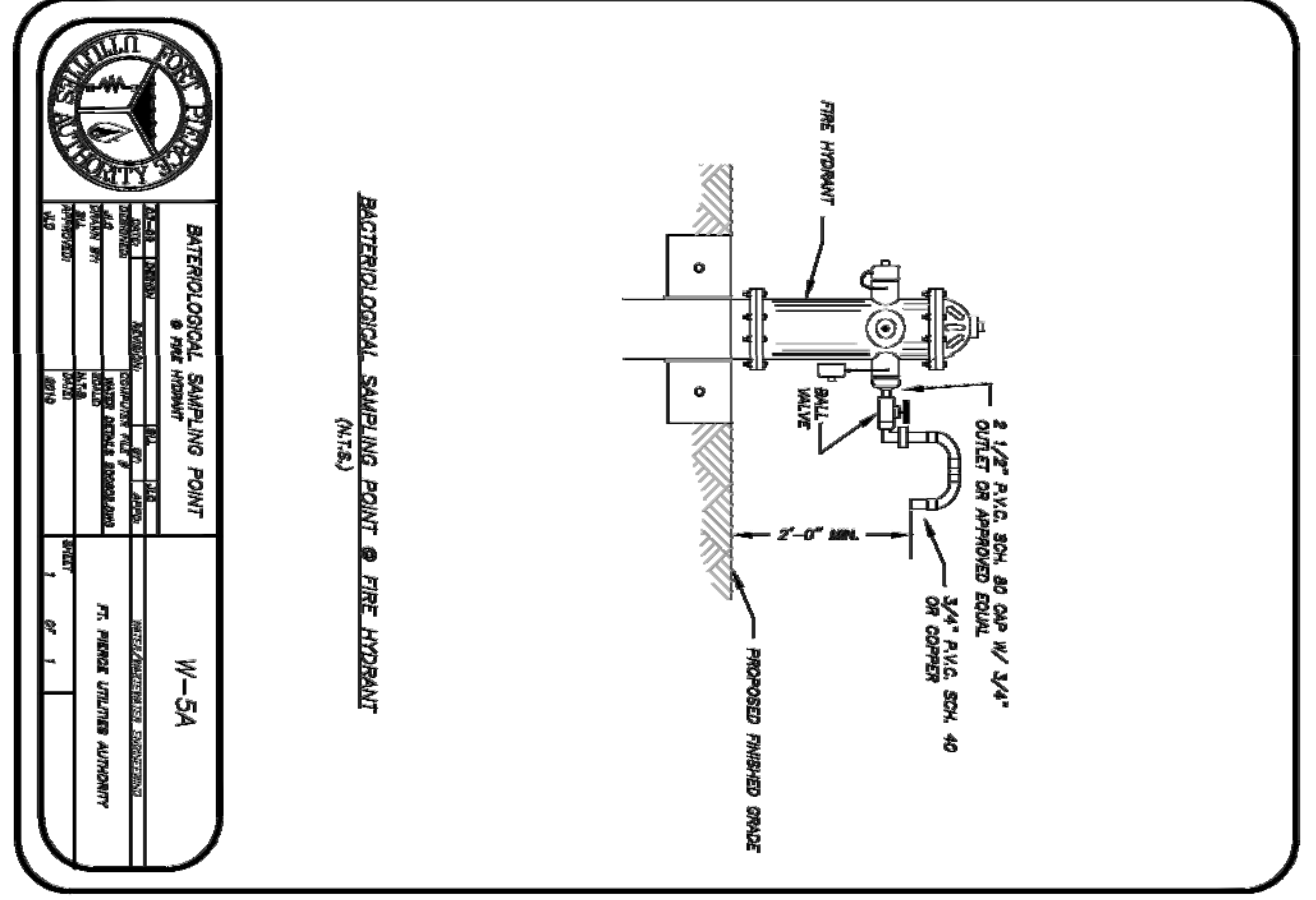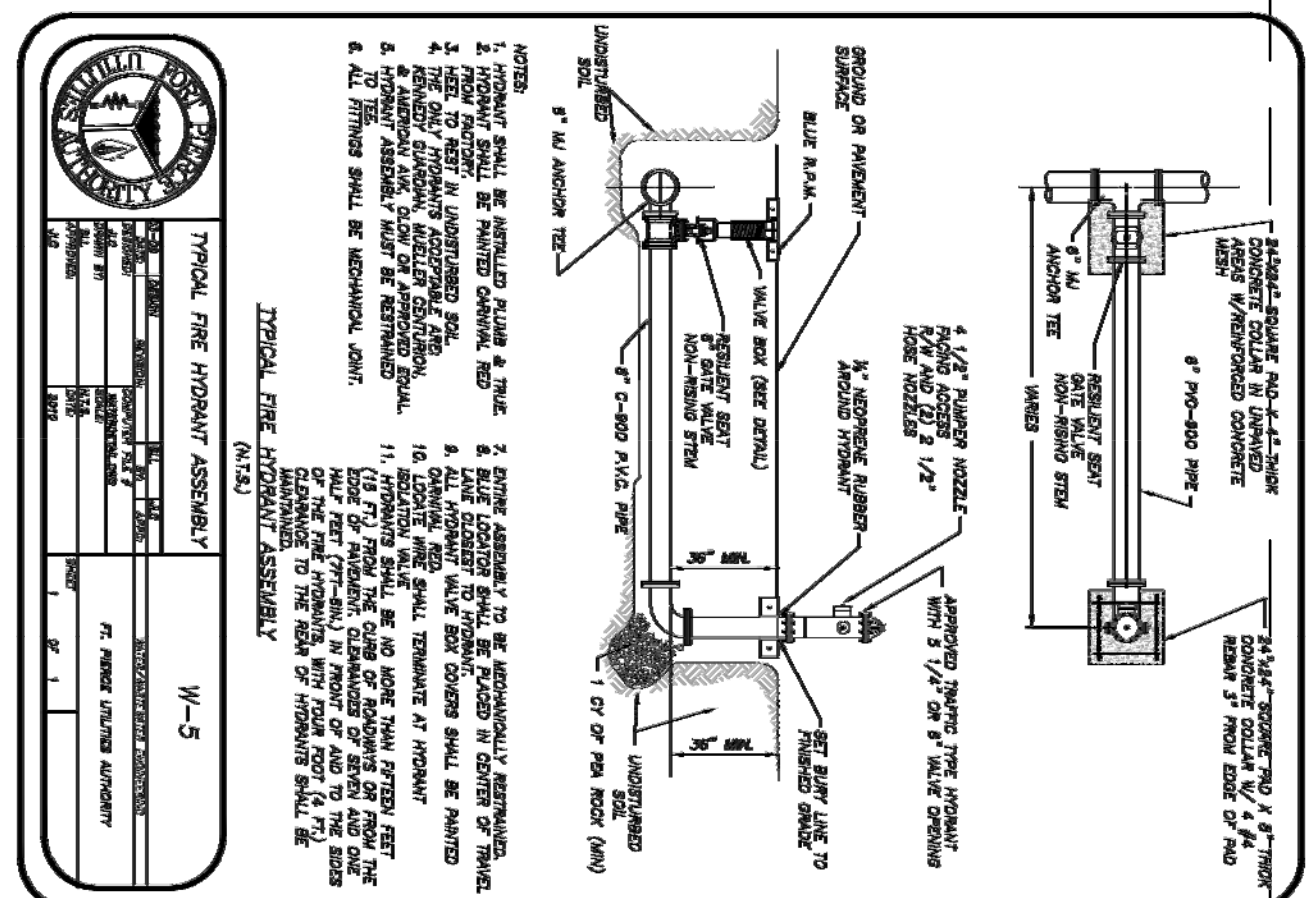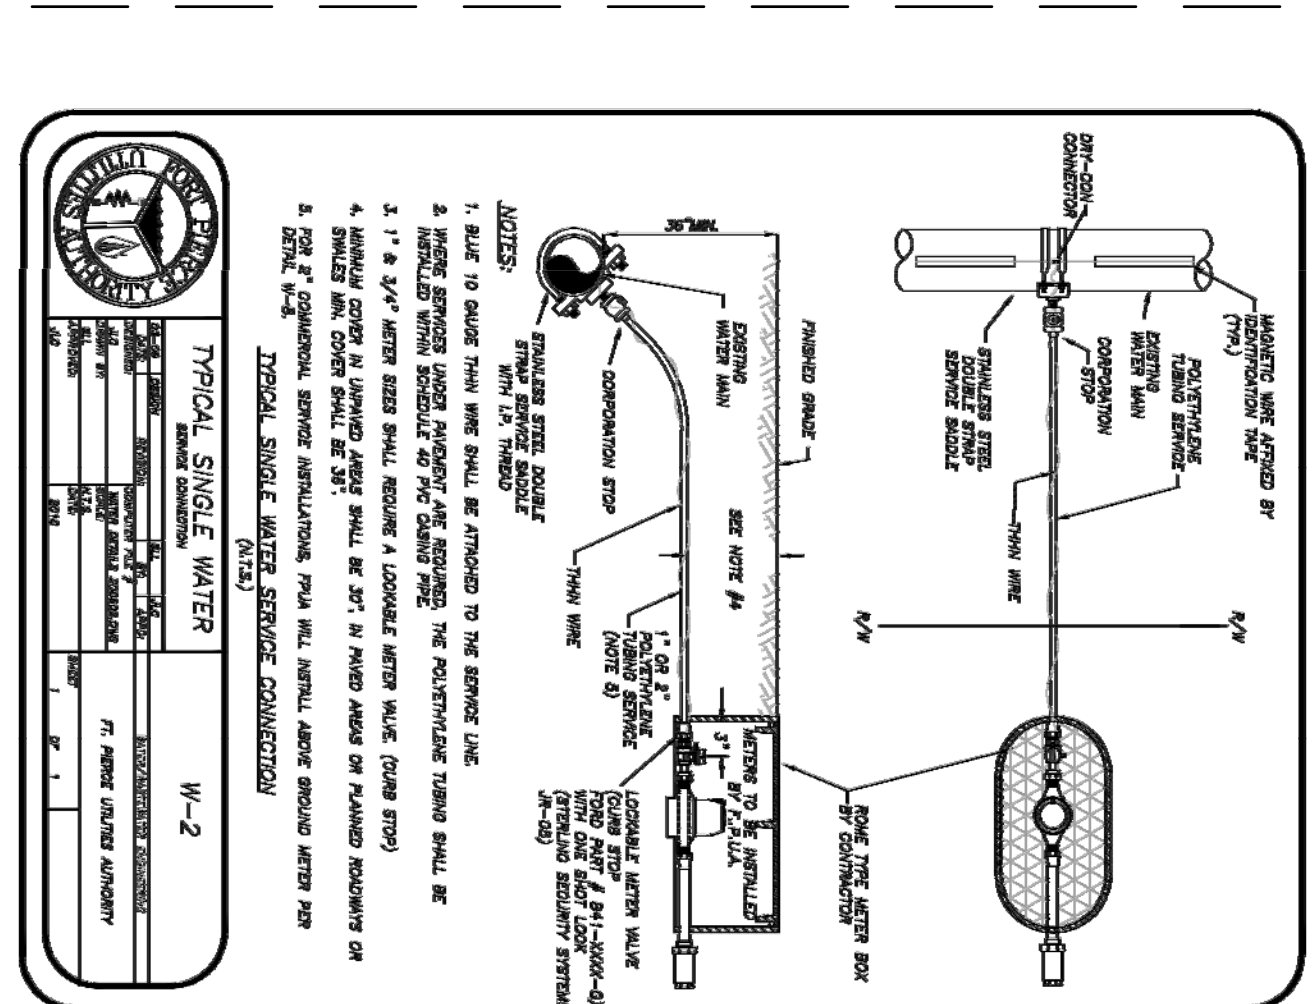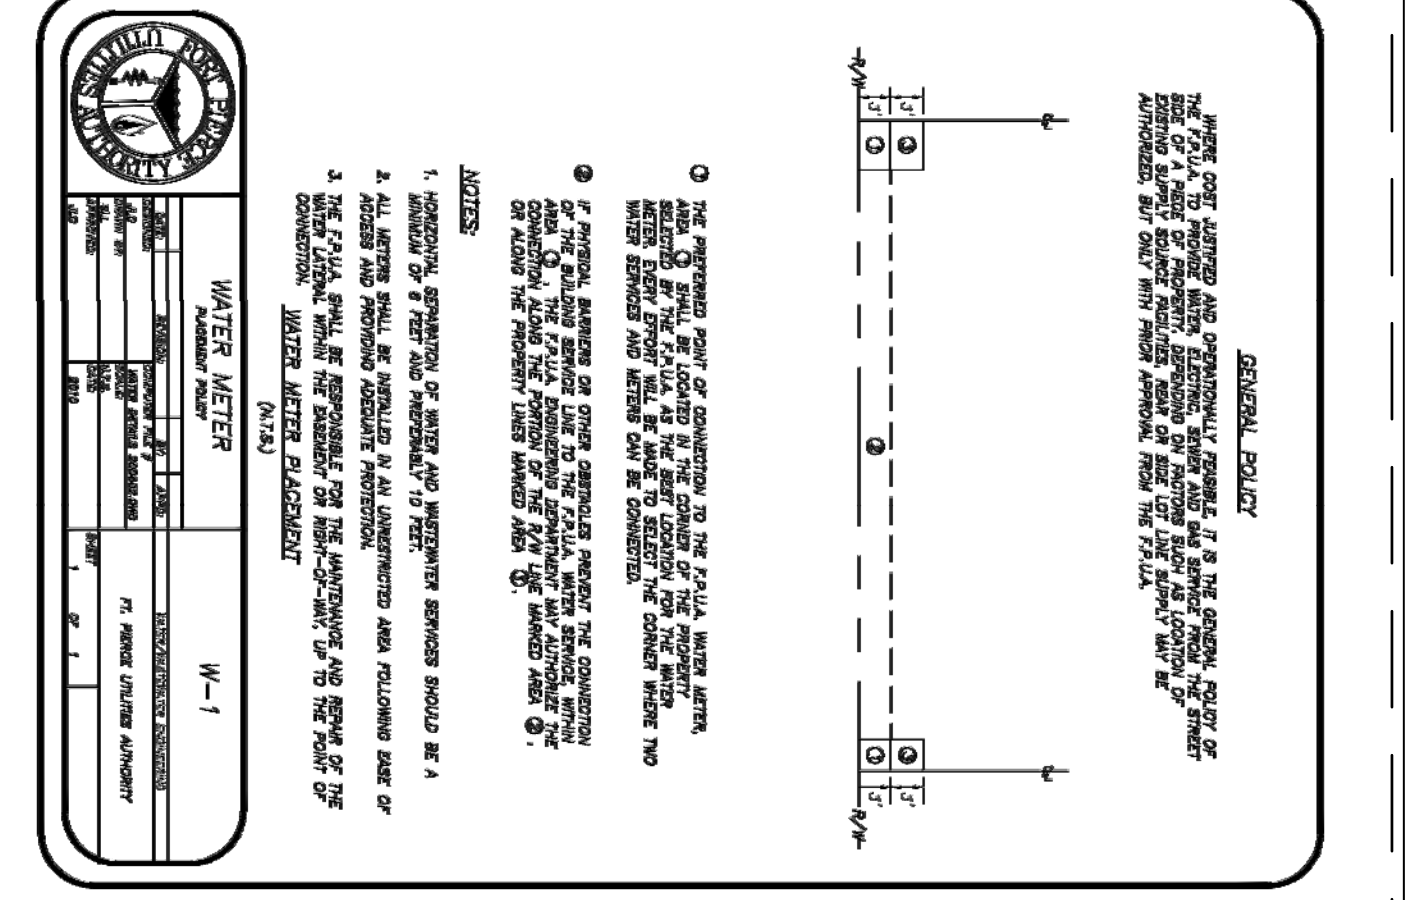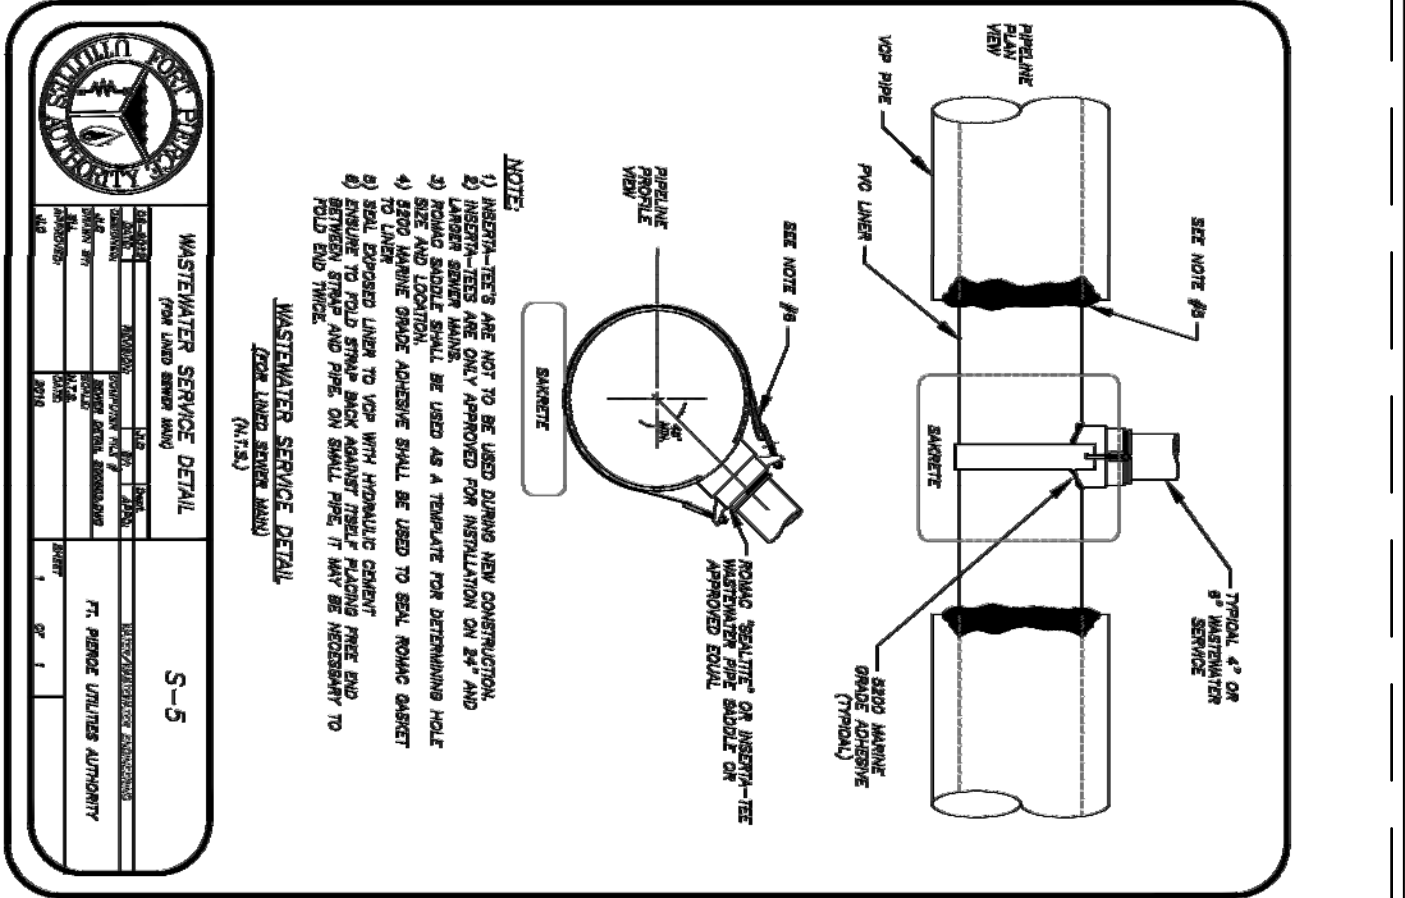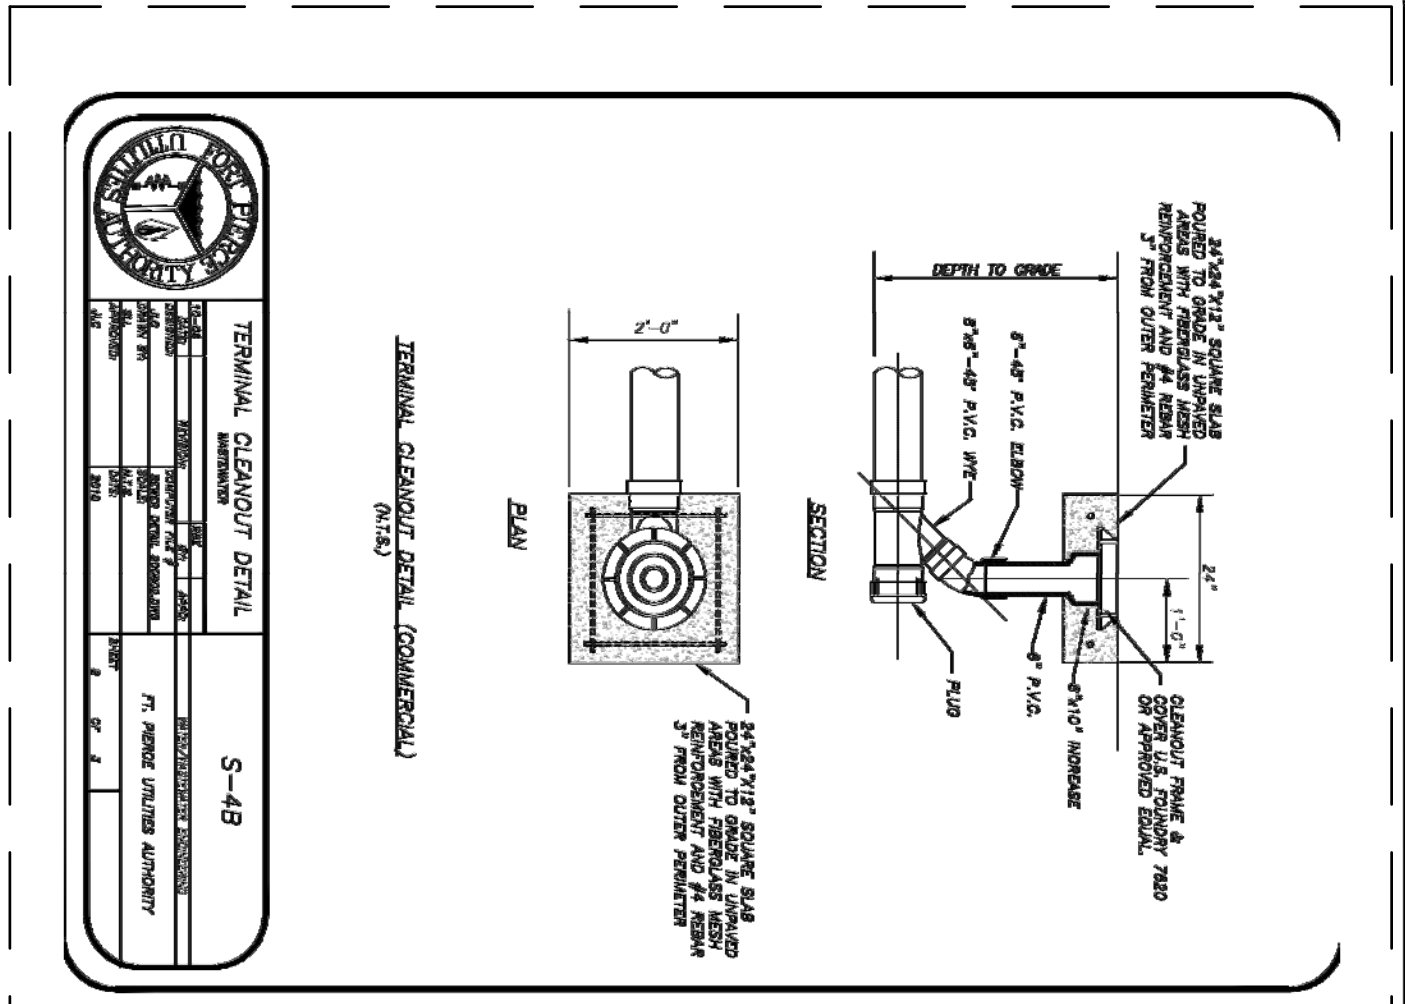

DATE	REVISION	MARK

THE DRAWINGS ARE THE PROPERTY OF SCHULKE, BITTLE & STODDARD, L.L.C. AND ARE NOT TO BE REPRODUCED OR USED FOR ANY OTHER PROJECT WITHOUT THE WRITTEN CONSENT OF THE ENGINEER. UNAUTHORIZED REPRODUCTION OR USE OF THESE DRAWINGS IS PROHIBITED. COPYRIGHT 2014.

DESIGNED W.P.S.
DRAWN W.A.C.
CHECKED W.P.S.
SCALE AS NOTED
DATE 12/04/14

SCHULKE, BITTLE & STODDARD, L.L.C.
CIVIL & STRUCTURAL ENGINEERING • LAND PLANNING • ENVIRONMENTAL PERMITTING
CERTIFICATION OF AUTHORIZATION NO.: 00008668
1717 INDIAN RIVER BLVD., SUITE 201 VERO BEACH, FLORIDA 32960
TEL 772 / 770-9622 FAX 772 / 770-9496 EMAIL info@sbsengineers.com

MISCELLANEOUS
DETAILS &
SPECIFICATIONS

ST. ANDREW'S
EPISCOPAL ACADEMY
FORT PIERCE, FLORIDA

DATE: 11/11/14
SHEET: 11
PROJECT NO: 14-045