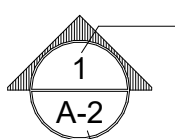
 
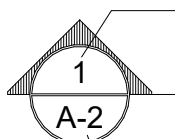
 
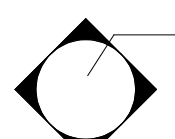
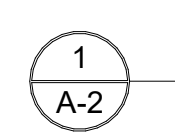
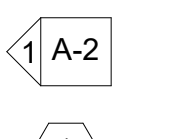
 
 
 
 
 


OCTUPLEX RESIDENCE

1204 AVE. EAST
FORT PIERCE. FL. 34950

PROJECT INFORMATION

DRAWING INDEX		CODE RESEARCH	
A-00	GENERAL NOTES	GOVERNING CODE	Florida Resident Building Code 2020 7th Edition
A-01	EXISTING SITE PLAN	BUILDING HEIGHT	29'-7" Approximately
A-02	PROPOSED SITE PLAN	LOT AREA	31,798 S.F.
A-03	PROPOSED FLOOR & ROOF PLAN	TYPE OF CONSTRUCTION	Type III-B
A-04	ELEVATIONS & SCHEDULES	OCCUPANCY CLASSIFICATION	R
A-05	PERSPECTIVE 1	SETBACKS	Front: 25'-0" Back: 20'-0" Side: 10'-0"
A-05.1	PERSPECTIVE 2	FOLIO:	Folio #: 1200-9C06-70G
A-05.2	PERSPECTIVE 3	LEGAL DESCRIPTION	WALLACE'S SUBDIVISION THE EAST 86 FEET OF LOT 8-LESS THE NORTH 150 FEET AND LESS THE SOUTH 5 FEET THEREOF TOGETHER WITH LOT 7-LESS THE NORTH 150 FEET AND LESS THE SOUTH 5 FEET THEREOF, ACCORDING TO THE MAP OR PLAT RECORDED IN PLAT BOOK 3 PAGE 82, PUBLIC RECORDS OF ST. LUCIE COUNTY, FLORIDA.
A-06	DETAILS	SCOPE OF WORK	DUPLEX RESIDENCE
A-07	PARKING DETAIL		

SYMBOLS	
	IDENTIFICATION NUMBER
	SHEET NUMBER
	IDENTIFICATION NUMBER
	SHEET NUMBER
	SHEET NUMBER
	ELEVATION NUMBER
	ENLARGED PLAN/ CALL OUT
	ELEVATION
	KEY NOTE
	DOOR SYMBOL
	WINDOW SYMBOL
	WALL TYPE
	EXISTING WALL
	NEW WALL
	EXISTING WALLS TO BE REMOVED
	BATT INSULATION
	FIRE RATED WALL



GENERAL NOTES

THE CONTRACTOR SHALL VISIT THE SITE AND FAMILIARIZE HIMSELF WITH THE EXISTING CONDITIONS AND NOTIFY THE ARCHITECT OF ANY DISCREPANCIES IN WRITTING PRIOR TO SUBMITTING HIS BID.

THE CONTRACTOR SHALL VISIT THE PROJECT SITE PRIOR TO THE SUBMISSION OF ANY BIDS, AND VERIFY THE ARCHITECTS DIMENSIONS, DETAILS AND INFORMATION PERTAINING TO THE PROJECT. IF ANY DISCREPANCIES, CONFLICTING INFORMATION, ERRORS OR OMISSIONS ARE PRESENT, THE CONTRACTOR SHALL NOTIFY THE ARCHITECT AND OWNER IMMEDIATELY IN WRITTING. ANY DISCREPANCY, OR CONFLICT NOT BROUGHT TO THE ATTENTION OF THE ARCHITECT AND OWNER PRIOR TO THE FINAL BID SUBMISSION SHALL BE CORRECTED BY THE CONTRACTOR AT NO ADDITIONAL COST TO THE OWNER. THE CONTRACTOR SHALL NOT SCALE THE DRAWINGS. WRITTEN DIMENSIONS TAKE PRECEDENCE OVER SCALED DIMENSIONS.

THE GENERAL CONTRACTOR AND ALL SUBCONTRACTORS SHALL CARRY PUBLIC LIABILITY, PROPERTY, AND WORKMEN'S COMENSATION INSURANCE. VALID CERTIFICATES OF ALL SHALL BE PROVIDED.

THE CONTRACTOR SHALL INCLUDE ALL WORK NECESSARY TO ASSURE THE PROJECTS COMPLIANCE WITH THE MOST STRINGENT REQUIREMENTS OF THE FLORIDA BUILDING CODE, CURRENT LOCAL EDITION, NFPA-101 AND ALL OTHER REGULATION CODES.

THE CONTRACTOR SHALL OBTAIN ALL PERMITS, AND SECURE ALL CERTIFICATES OF INSPECTION AND OCCUPANCY THAT ARE REQUIRED BY THE GOVERNING JURISDICTION. THE OWNER SHALL RECEIVE A COPY OF THE PERMIT UPON ISSUANCE.

THE CONTRACTOR SHALL REFERENCE THE BUILDING SHELL DRAWINGS FOR ALL INFORMATION RELATIVE TO THE BUILDING SHELL AND FOR COORDINATION OF NEW WORK.

THE GENERAL CONTRACTOR AND ALL SUBCONTRACTORS/VENDORS SHALL FAMILIARIZE THEMSELVES WITH AND CONFORM TO ALL REQUIREMENTS SET FORTH BY THE BUILDING OWNER OR MUNICIPALITY RELATIVE TO THE HOURS OF WORK.

THE CONTRACTOR SHALL SUBMIT A DETAILED CONSTRUCTION SCHEDULE COORDINATION ALL SUBCONTRACTORS, SUPPLIERS AND VENDORS.

THE CONTRACTOR SHALL NOT ALLOW ON THE PROJECT ANY MATERIALS CONTAINING ASBESTOS, PETROLEUM OR PCB.

THE CONTRACTOR SHALL BE RESPONSIBLE FOR OBTAINING AND DISTRIBUTING ALL CURRENT DRAWINGS TO THE SUBCONTRACTORS/VENDORS AS WELL AS SUPERVISING AND COORDINATING THE WORK OF ALL TRADES IN ACCORDANCE WITH THE SPECIFICATIONS AND MAKING ADJUSTMENTS IN LAYOUT AS REQUIRED. THE ARCHITECT SHALL BE NOTIFIED PRIOR TO THE EXECUTION OF THEIR REVISIONS TO AVOID CONFLICT BETWEEN TRADES FOR PROPER EXECUTION OF THE WORK.

THE CONTRACTOR SHALL INSTALL ANY APPARATUS, APPLIANCE, MATERIAL OR WORK NOT SHOWN ON THE DRAWINGS BUT MENTIONED IN THE SPECIFICATIONS, OR VICE VERSA, OR ANY INCIDENTAL ACCESSORIES NECESSARY FOR COMPLETION OF THE WORK FOR OPERATION WITHOUT ADDITIONAL EXPENSE TO OWNER.

THE CONTRACTOR SHALL COORDINATE ALL OWNER/TENANT SUPPLIED ITEMS AND INCORPORATE THE INSTALLATION INTO THE CONTRUCTION SCHEDULE.

THE CONTRACTOR SHALL PROVIDE ANY TEMPORARY UTILITIES INCLUDING, ELECTRICAL, WATER, AND TELEPHONE REQUIRED FOR THE COMPLETION OF THE PROJECT.

THE CONTRACTOR SHALL HAVE A DIGITAL CAMERA ON SITE TO DOCUMENT ANY ISSUES THAT MAY NEED TO BE CLARIFIED. THESE PICTURES SHALL BE EMAILED TO THE ARCHITECT ALONG WITH AN RFI FOR CLARIFICATION.

THE CONTRACTOR SHALL PROVIDE AT ALL TIMES PROTECTION FROM THE WEATHER AND EXCESSIVE DUST THAT MAY IN ANY WAY DAMAGE THE WORK, MATERIAL, FIXTURES, AND EQUIPMENT, OR PRESENT DANGER TO PERSONNEL. ANY WORK UNDER CONTRACT BY THE GERNERAL CONTRACTOR DAMAGED BY A FAILURE TO PROVIDE ADEQUATE PROTECTION SHALL BE REMOVED AND REPLACED WITH NEW WORK AT THE SOLE EXPENSE OF THE CONTRACTOR.

THE CONTRACTOR SHALL MAINTAIN THE JOB SITE FREE FROM RUBBISH AND DEBRIS. DISPOSAL OF ALL CONSTRUCTION DEBRIS SHALL CONFORM TO BUILDING REGULATIONS.

THE CONTRACTOR SHALL RUN FIRE RATED WALLS AND PARTITIONS TO UNDERSIDE OF RATED ROOF/CEILING ASSEMBLY ABOVE. TAPE AND SEAL JOINTS. PROVIDE FIRE DAMPERS AT DUCT PENETRATIONS AS REQUIRED BY CODE. TAPE AND SEAL OTHER PENETRATIONS TO MAINTAIN INTEGRITY OF FIRE-RATED PARTITION USING ONLY UL APPROVED MATERIAL.

THE CONTRACTOR SHALL FINISH GYPSUM WALLBOARD ABUTTING OTHER MATERIAL WITH METAL EDGE STRIPS. CONCEAL PIPING, DUCTWORK, AND CONDUIT.

THE CONTRACTOR SHALL BACK ALL ELECTRICAL CABINETS, FIRE EXTINGUISHERS, CABINETS AND OTHER RECESSED EQUIPMENT LOCATED IN FIRE-RATED WALLS WITH 5/8"TYPE 'X' GYPSUM BOARD AS REQUIRED TO MAINTAIN THE RATING.

THE CONTRACTOR SHALL PROVIDE BRACING OR BLOCKING AS REQUIRED TO SUPPORT WALL MOUNTED EQUIPMENT: CABINETS, GRILLES, DOORS, WINDOWS, ETC.. WOOD BLOCKING SHALL BE FIRE RETARDANT TREATED. METAL STUDS MAY BE USED IN LIEU OF WOOD BLOCKING.

THE CONTRACTOR SHALL NOT CUT ANY STEEL, WOOD, OR OTHER MAIN STRUCTURAL MEMBERS WITHOUT WRITTEN APPROVAL OF THE STRUCTURAL ENGINEER.

ANY ROOM, WALL, FLOOR, OR CEILING FINISH NOT SCHEDULED SHALL BE ASSUMED TO BE IDENTICNTICAL TO THE CLOSEST ROOM OF SIMILAR USE AND TYPE FOR PURPOSES OF BIDDING AND CONSTRUCTION. NOTIFY THE ARCHITECT OF ANY OBSERVED APPARENT DISCREPANCIES IN WRITTING PRIOR TO COMMENCING WITH THE WORK.

ANY DETAIL NOT SPECIFICALLY REFERENCED SHALL BE ASSUMED TO BE SIMILAR TO THAT SHOWN IN THE CLOSEST POSITION WHERE A SIMILAR CONDITIONS OCCURS FOR THE PURPOSES OF BIDDING AND CONSTRUCTION. NOTIFY THE ARCHITECT IN WRITTING OF ANY OBSERVED APPARENT DISCREPANCIES PRIOR TO COMMENCING WITH THE WORK.

WHERE TWO OR MORE DETAILS, MATERIALS, OR CONDITIONS OCCUR IN APPARENT CONFLICT, THE CONTRACTOR SHALL INCLUDE THE MOST COSTLY SOLUTION IN HIS BID AND NOTIFY THE ARCHITECT OF ANY APPARENT DISCREPANCIES PRIOR TO START OF CONSTRUCTION.

THE CONTRACTOR SHALL PROVIDE UPON COMPLETION OF THE WORK A SET OF "AS-BUILT" NEATLY MARKED UP PLANS, THE ELECTRICAL CONTRACTORS "AS-BUILT" DRAWINGS SHALL BE INCLUDED. THESE DRAWINGS SHALL BE TRANSMITTED TO THE OWNER.

BUILDER, SUBCONTRACTOR, SUPPLIER, ETC., SHALL VERIFY ALL DIMENSIONS, PLANS, SPECIFICATIONS, CONDITIONS AT JOBSITE, ETC. PRIOR TO STARTING ANY WORK AND WITHIN (7) SEVEN CALENDAR DAYS OF BUILDER'S RECEIPT OF THESE PLANS SHALL NOTIFY THE DESIGNER (IN WRITING ONLY) OF ANY AND ALL DISCREPANCIES (WHETHER DISCREPANCIES ARE ERRORS OF COMMISSION OR OMISSION OR NOT). OTHERWISE THE DESIGNER WILL ASSUME NO RESPONSIBILITY FOR ANY ERRORS, AND THE BUILDER, SUBCONTRACTOR, SUPPLIER, ETC. SHALL ASSUME FULL RESPONSIBILITY FOR ANY ERRORS AND CORRECT ERRORS AT THEIR OWN EXPENSE. NOTE: ALL DIMENSIONS ARE NOMINAL; TO FACE OF STUD, STEM WALL, OR MONOLITHIC FOOTINGS UNLESS OTHERWISE NOTED. THE DESIGNER DOES NOT HAVE ANY FIELD SUPERVISION NOR CONSTRUCTION ADMINISTRATION ON THIS PROJECT. ALL CONTRACTORS AND SUBCONTRACTORS SHALL HOLD HARMLESS THE DESIGNER FOR ANY PERSONAL INJURY OR DAMAGE TO THE PROJECT OR TO ADJACENT PROPERTIES AND OMISSIONS.

NATURE OF SOIL: ASSUMED BEARING VALUES FOR UNDISTURBED SAND, OR SAND AND ROCK SOIL SHALL BE 2500 P.S.F.. THE ASSUMED SOIL CONDITIONS W/ 2500 P. S. F. IS CAPABLE OF SUSTAINING THE CONSTRUCTION OF A ONE OR TWO STORY RESIDENCE. SITE WORK: FILL UNDER ALL SLABS SHALL BE CLEAN SAND AND SHALL BE COMPACTED TO MINIMUM OF 95% DENSITY AS PER ASTM D-1557. CONTRACTOR SHALL VERIFY AFTER COMPACTION.

CONCRETE: ALL CONCRETE TO HAVE A COMPRESSIVE STRENGTH OF 2500 P.S.I. AT 28 DAYS UNLESS NOTED OTHERWISE. CONCRETE PER ASTM C95. CONCRETE WORK PER ACI 301.

ANY CHANGES, REVISIONS, ALTERATIONS, ETC. REQUIRED TO THESE PLANS, DRAWINGS, SPECIFICATIONS, ETC. SHALL BE REQUESTED IN WRITING ONLY BY THE BUILDER OR THE OWNER TO THE DESIGNER. ANY CHANGES, REVISIONS, ALTERATIONS, DEVIATIONS, ETC. NOT MADE BY THE DESIGNER WILL FULLY, UNCON DITIONALLY AND TOTALLY RELEASE THE DESIGNER FROM ANY AND ALL RESPONSIBILITY, CLAIMS, OR LIABILITIES AGAINST THE DESIGNER FOR CULPABILITY, ETC. FROM DATE SHOWN ON PLANS ORIGIN UNTIL THE END OF TIME.

REBAR: ALL REINFORCEMENT STEEL TO BE ASTM A-615 GRADE 60, BENT, LAPPED AND PLACED IN ACCORD. WITH THESE DRAWINGS AND THE LATEST SPECIFICATIONS IN ACI 318.

CONTRACTOR IS RESPONSIBLE FOR ALL STRUCTURAL COORDINATION AND SHALL NOTIFY DESIGNER OF ANY DISCREPANCIES PRIOR TO POURING OF FLOOR SLABS, FOOTINGS, OR PADS.

THESE PLANS AS DRAWN AND NOTED COMPLY WITH THE BUILDING ENVELOPE ENERGY REQUIREMENTS OF THE FLORIDA MODEL ENERGY CODE. CONTRACTOR SHALL FAMILIARIZE HIMSELF WITH THE GOVERNING CODE IN ITS ENTIRETY AND BUILD IN ACCORDANCE WITH ALL PROVISIONS OF THIS CODE WHICH MAY BE SPECIFICALLY ADDRESSED ON THE PLANS AND NOTES.

LUMBER USED FOR JOISTS, RAFTERS, TRUSSES, COLUMNS, BEAMS AND / OR STRUCTURAL MEMBERS SHALL BE STRESS GRADE NOT LESS THAN fb = 1000 PSI UNLESS OTHERWISE SPECIFIED. REFER TO STRUCTURAL DRAWINGS. ALL LUMBER IN CONTACT WITH MASONRY OR CONCRETE TO BE PRESSURE TREATED.

APPLY AND/OR INSTALL ALL PRODUCTS AND MATERIALS ACCORDING TO MANUFACTURERS PUBLISHED INSTRUCTIONS OR, IF NO INSTRUCTIONS EXIST. INSTALL PER STANDARD INDUSTRY PRACTICE'S.

SMOKE DETECTORS TO BE POWERED BY HOUSE ELECTRIC SERVICE AND HAVE BATTERY BACK-UP. MULTIPLE DETECTORS MUST BE INTERCONNECTED AS PER F.B.C. SECTION 905.2.5.

MIRRORS OVER 9 S.F. SHALL BE ANCHORED TO STUDS.

ALL VERTICAL ELEVATION DATUM FOLLOWED BY "AFF" (ABOVE FINISHED FLOOR) IS REFERENCED FROM THE 0'-0" FINISHED FLOOR. IF NOT FOLLOWED BY "AFF" THE VERTICAL ELEVATION DATUM IS REFERENCED FROM THAT ROOM'S FLOOR ELEVATION.

TRUSS MANUFACTURER SHALL SUBMIT THREE (3) COPIES OF SHOP DRAWINGS AND ENGINEERING CALCULATIONS, SIGNED AND SEALED BY A FLORIDA REGISTERED ENGINEER, OF THEIR ROOF TRUSS DESIGN FOR APPROVAL INCLUDING ONE (1) COPY FOR ARCHITECT'S REVIEW PRIOR TO FABRICATION. TRUSSES TO BE DESIGNED TO CARRY LOADS OF MISCELLANEOUS EQUIPMENT. COORDINATE LOCATIONS WITH CONTRACTOR PRIOR TO FABRICATION AND INDICATE ON TRUSS DRAWINGS. IF THERE IS A DISCREPANCY ON THE DOCUMENTS THE TRUSS MANUFACTURER SHALL NOTIFY THE DESIGNER AND CLOUD THE AREA IN QUESTION ON THE TRUSS MANUFACTURER'S SHOP DRAWINGS. IF ANY DEVIATIONS ARE MADE BY THE TRUSS MANUFACTURER WITHOUT NOTIFICATION TO THE DESIGNER, TRUSS MANUFACTURER SHALL BE RESPONSIBLE FOR ANY CORRECTIONS DEEMED NECESSARY AND ABSORB ALL COSTS INCURRED. ALL CONNECTOR STRAPS SHALL BE OF GALVANIZED STEEL, ASTM A446-75 GRADE A (fy= 33,000 psi). ALL STEEL SEAT DETAILS SUPPORTING GIRDER TRUSSES SHALL BE COORDINATED WITH THE TRUSS MANUFACTURER FOR SIZE AND BOLT SPACING REQUIREMENTS. (SEE PLAN) TRUSS BRACING SHALL CONFORM TO F.B.C SECTION 2319.17.1.2 - FOR CLGS DIRECTLY ATTACHED TO UNDERSIDE OF TRUSSES, AND SECT. 2319.17.1.3 - FOR CLGS DIRECTLY ATTACHED TO 1"x3" FURRING STRIPS. TEMPORARY & PERMANENT BRACING TO BE IN ACCORDANCE WITH T.P.I. PROCEDURES.

No.	Description	Date



Jarvis M. Wyandon, Architect
Architect - Interior Designer - Planner
Lic. # AR94338
4748 Rice Road
Shreveport, Louisiana 71119
P: (954) 854-4312
Email: jmwyaandon@gmail.com

OCTUPLEX
1204 AVE. EAST
FORT PIERCE, FL. 34950

SEAL

PROJECT NO:

DRAWN BY: JSC

CHECKED BY: JSC

DATE: 01/11/2024


FILE NAME:

GENERAL NOTES & SITE PLAN

SHEET NO.

A-00

SHEET: ____ OF ____

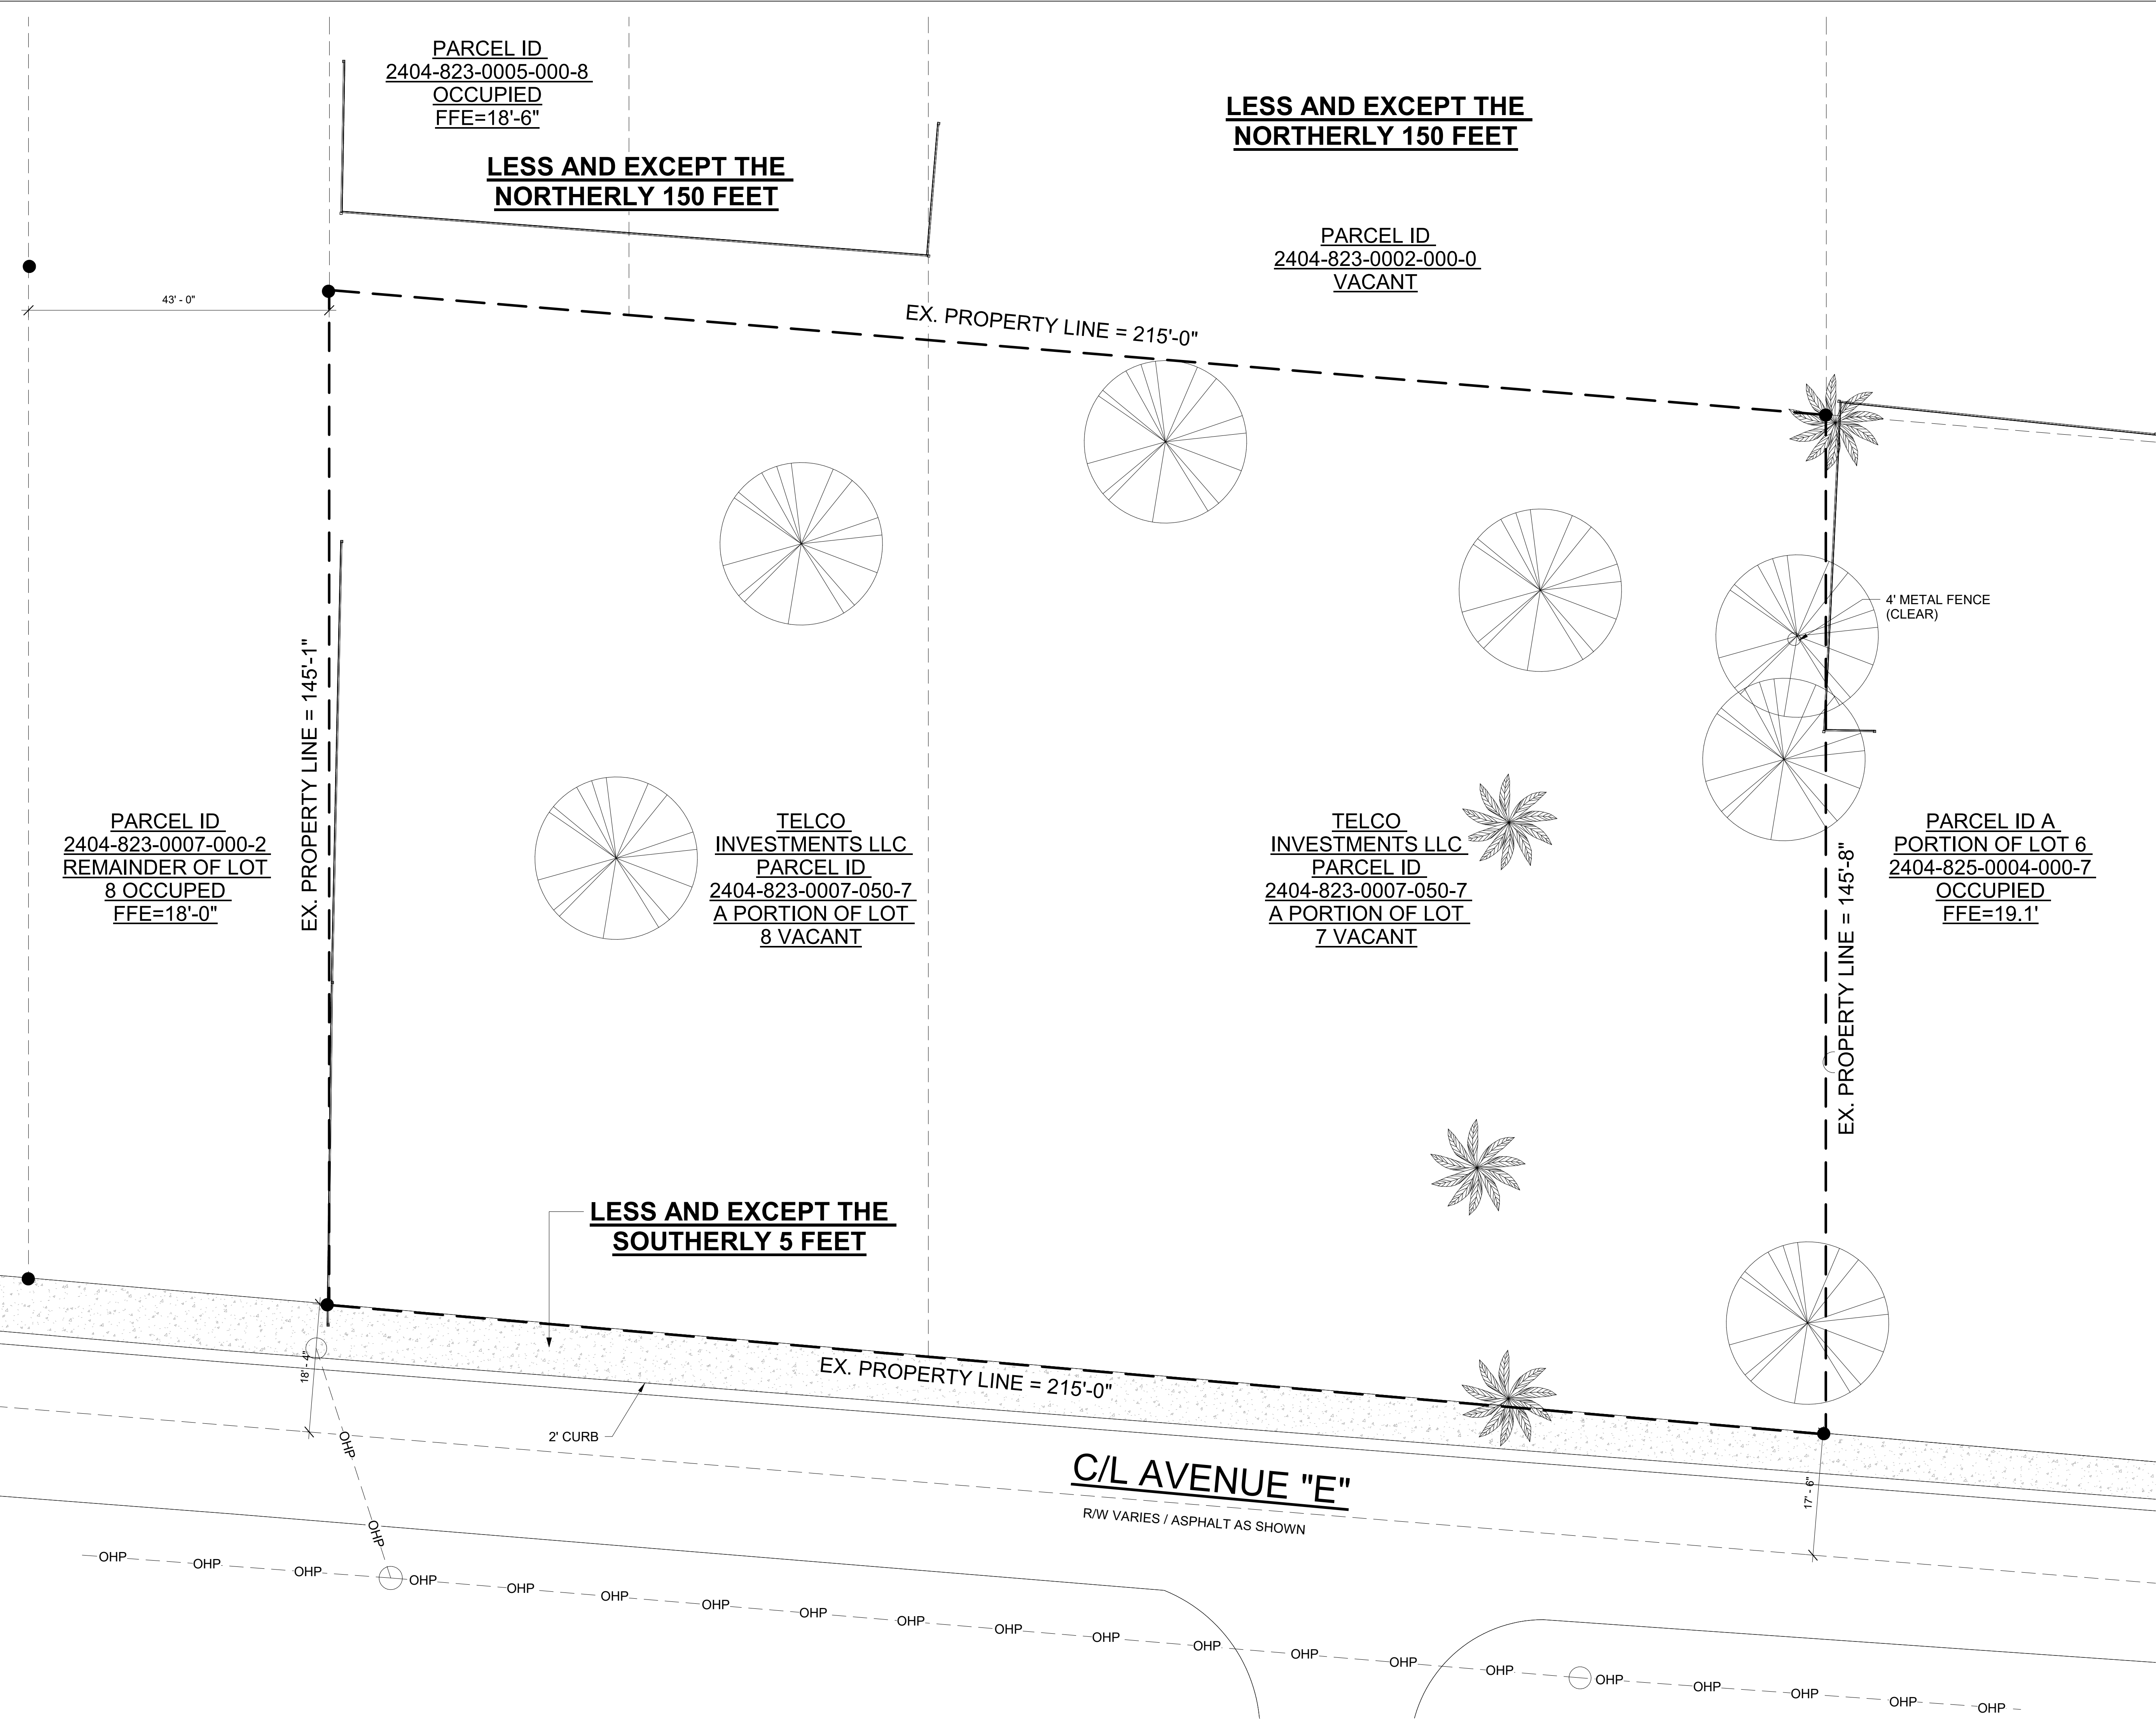

No.	Description	Date

Jarvis M. Wyandon, Architect
Architect - Interior Designer - Planner
Lic. # AR94338
4748 Rice Road
Shreveport, Louisiana 71119
P: (954) 854-4312
Email: jmwyaandon@gmail.com

OCTUPLEX
1204 AVE. EAST
FORT PIERCE, FL. 34950

SEAL

PROJECT NO: _____

DRAWN BY: _____ JSC

CHECKED BY: _____ JSC


DATE: _____ 01/11/2024

FILE NAME: _____

EXISTING SITE
PLAN

SHEET NO.
A-01

SHEET: _____ OF _____

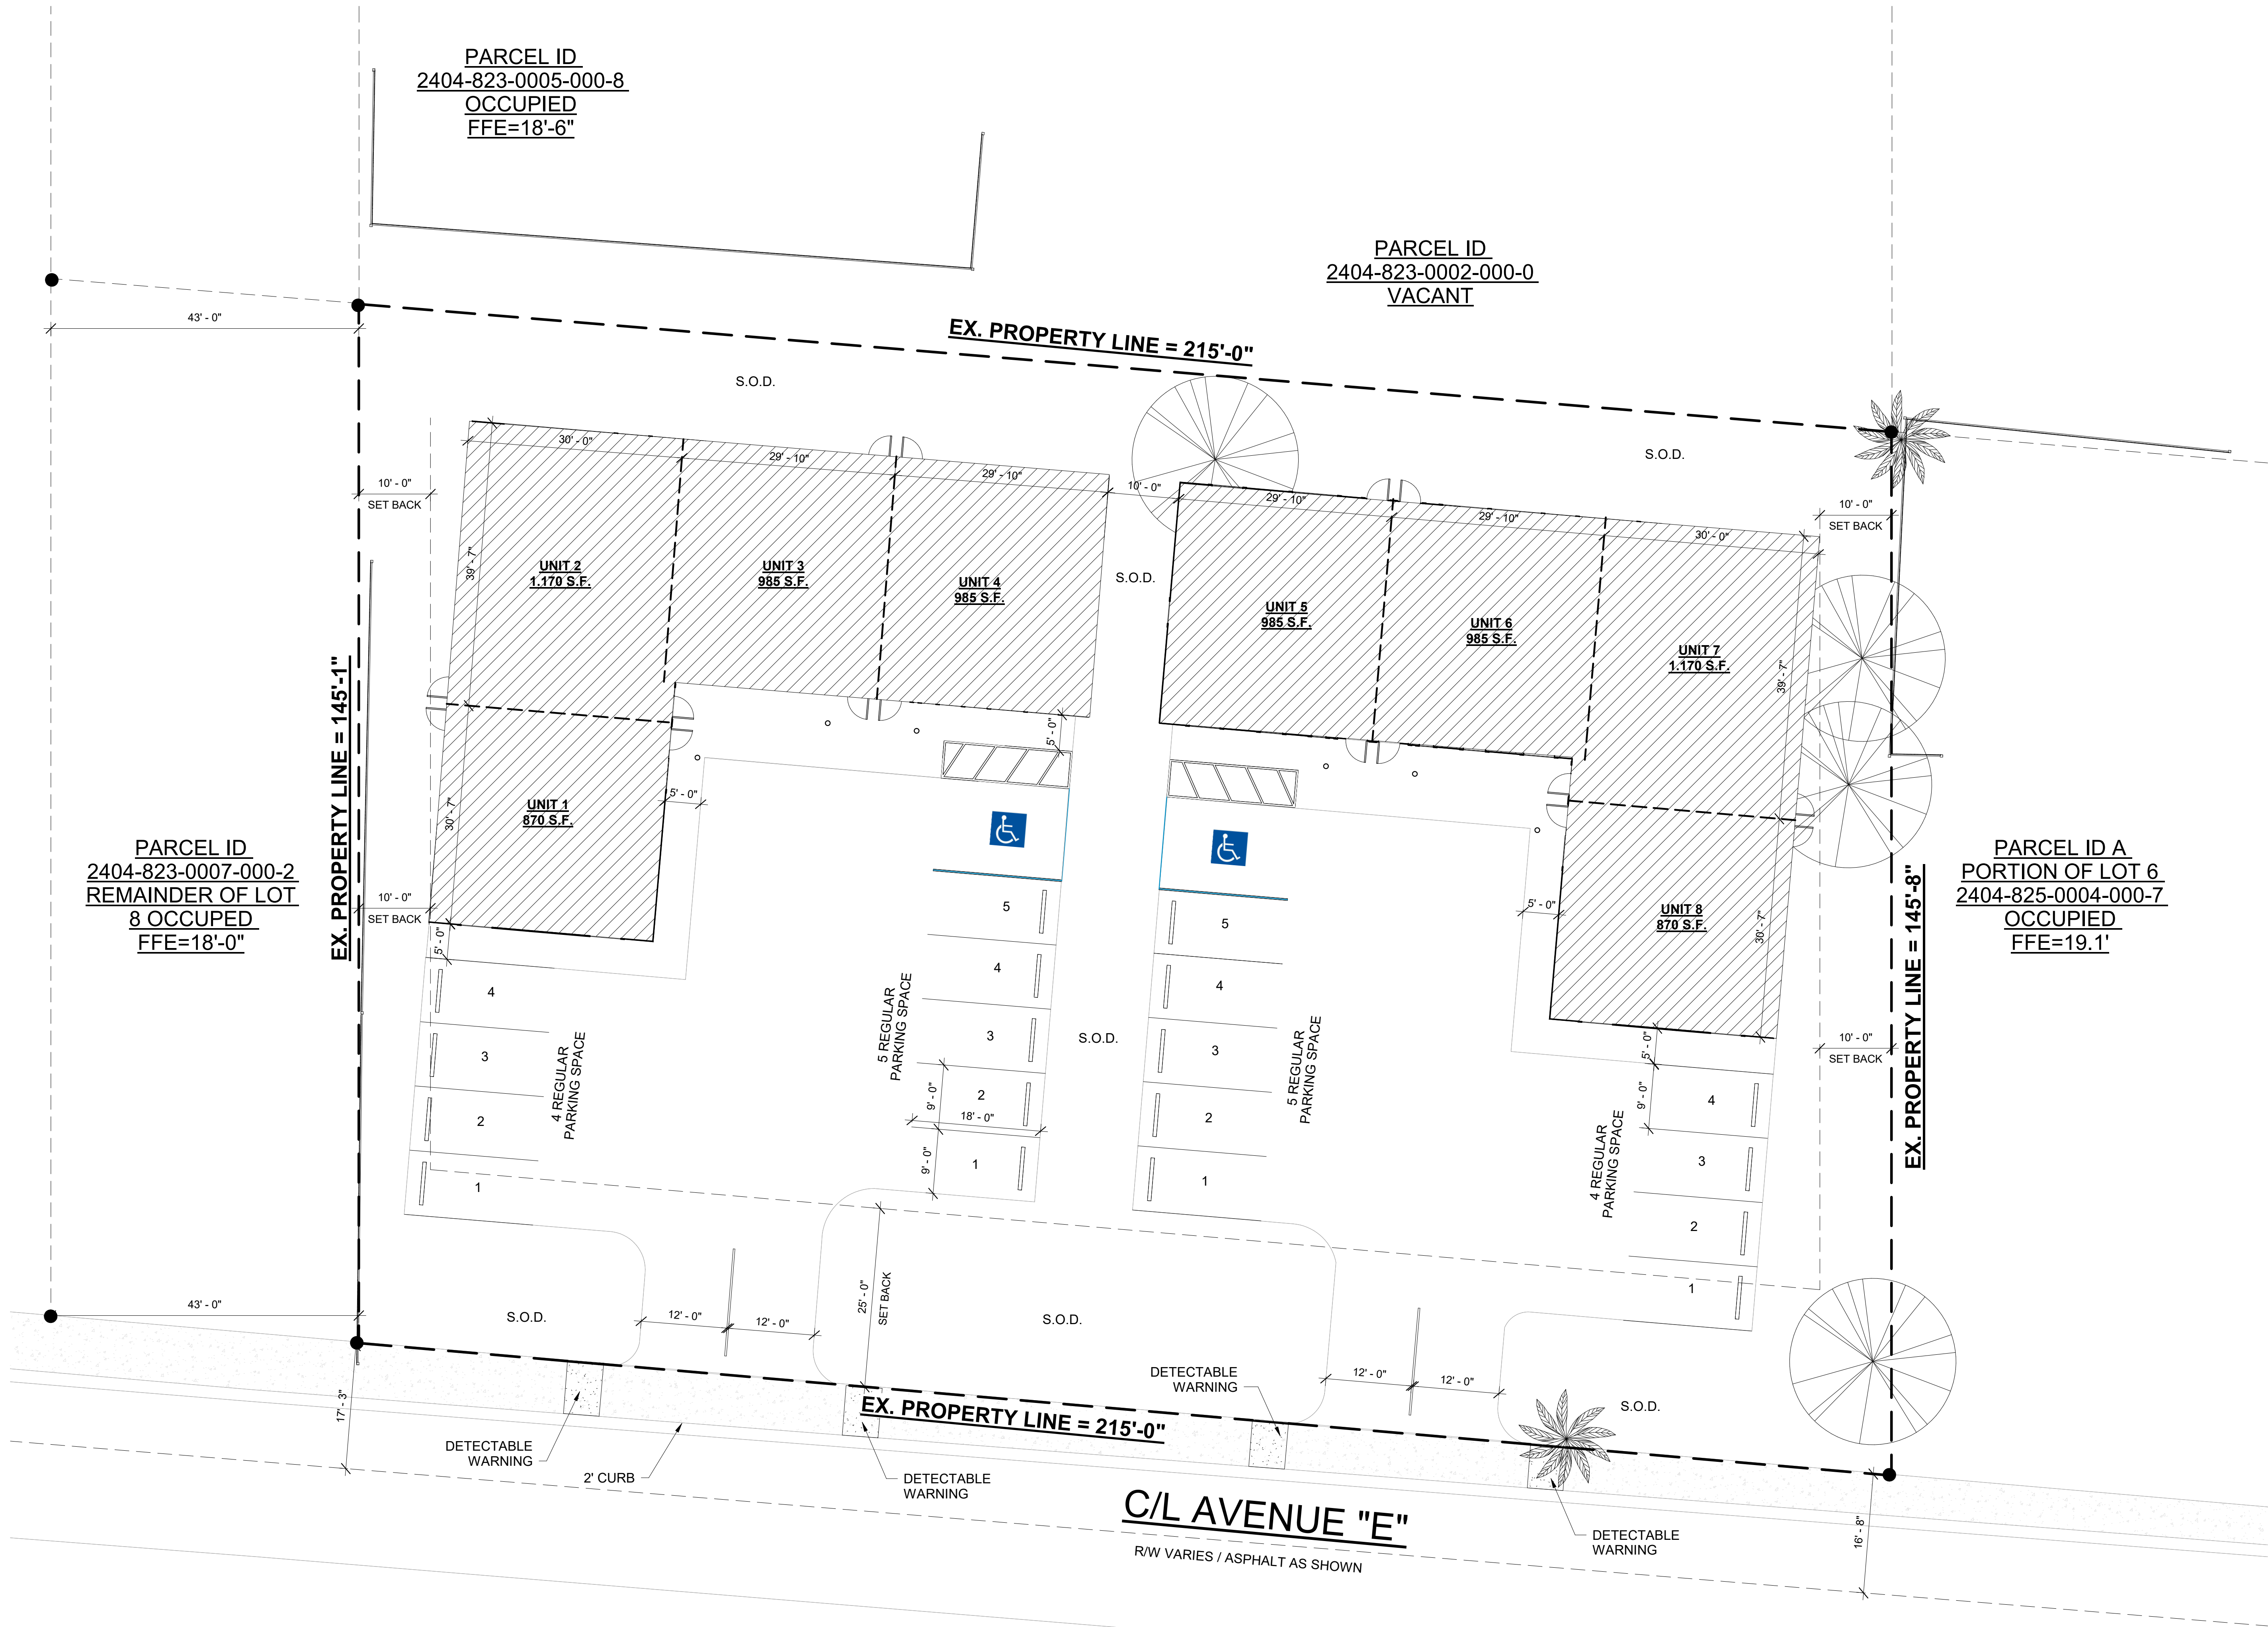

PARCEL ID
2404-823-0005-000-8
OCCUPIED
FFE=18'-6"

PARCEL ID
2404-823-0002-000-0
VACANT

PARCEL ID
2404-823-0007-000-2
REMAINDER OF LOT
8 OCCUPIED
FFE=18'-0"

PARCEL ID A
PORTION OF LOT 6
2404-825-0004-000-7
OCCUPIED
FFE=19.1'

No.	Description	Date

W

Jarvis M. Wyandon, Architect
Architect - Interior Designer - Planner
Lic. # AR94338
4748 Rice Road
Shreveport, Louisiana 71119
P: (954) 854-4312
Email: jmwyaandon@gmail.com

OCTUPLEX
1204 AVE. EAST
FORT PIERCE, FL. 34950


SEAL

PROJECT NO:
DRAWN BY: JSC
CHECKED BY: JSC
DATE: 01/11/2024


FILE NAME:
PROPOSED SITE
PLAN

SHEET NO.
A-02

SHEET: OF

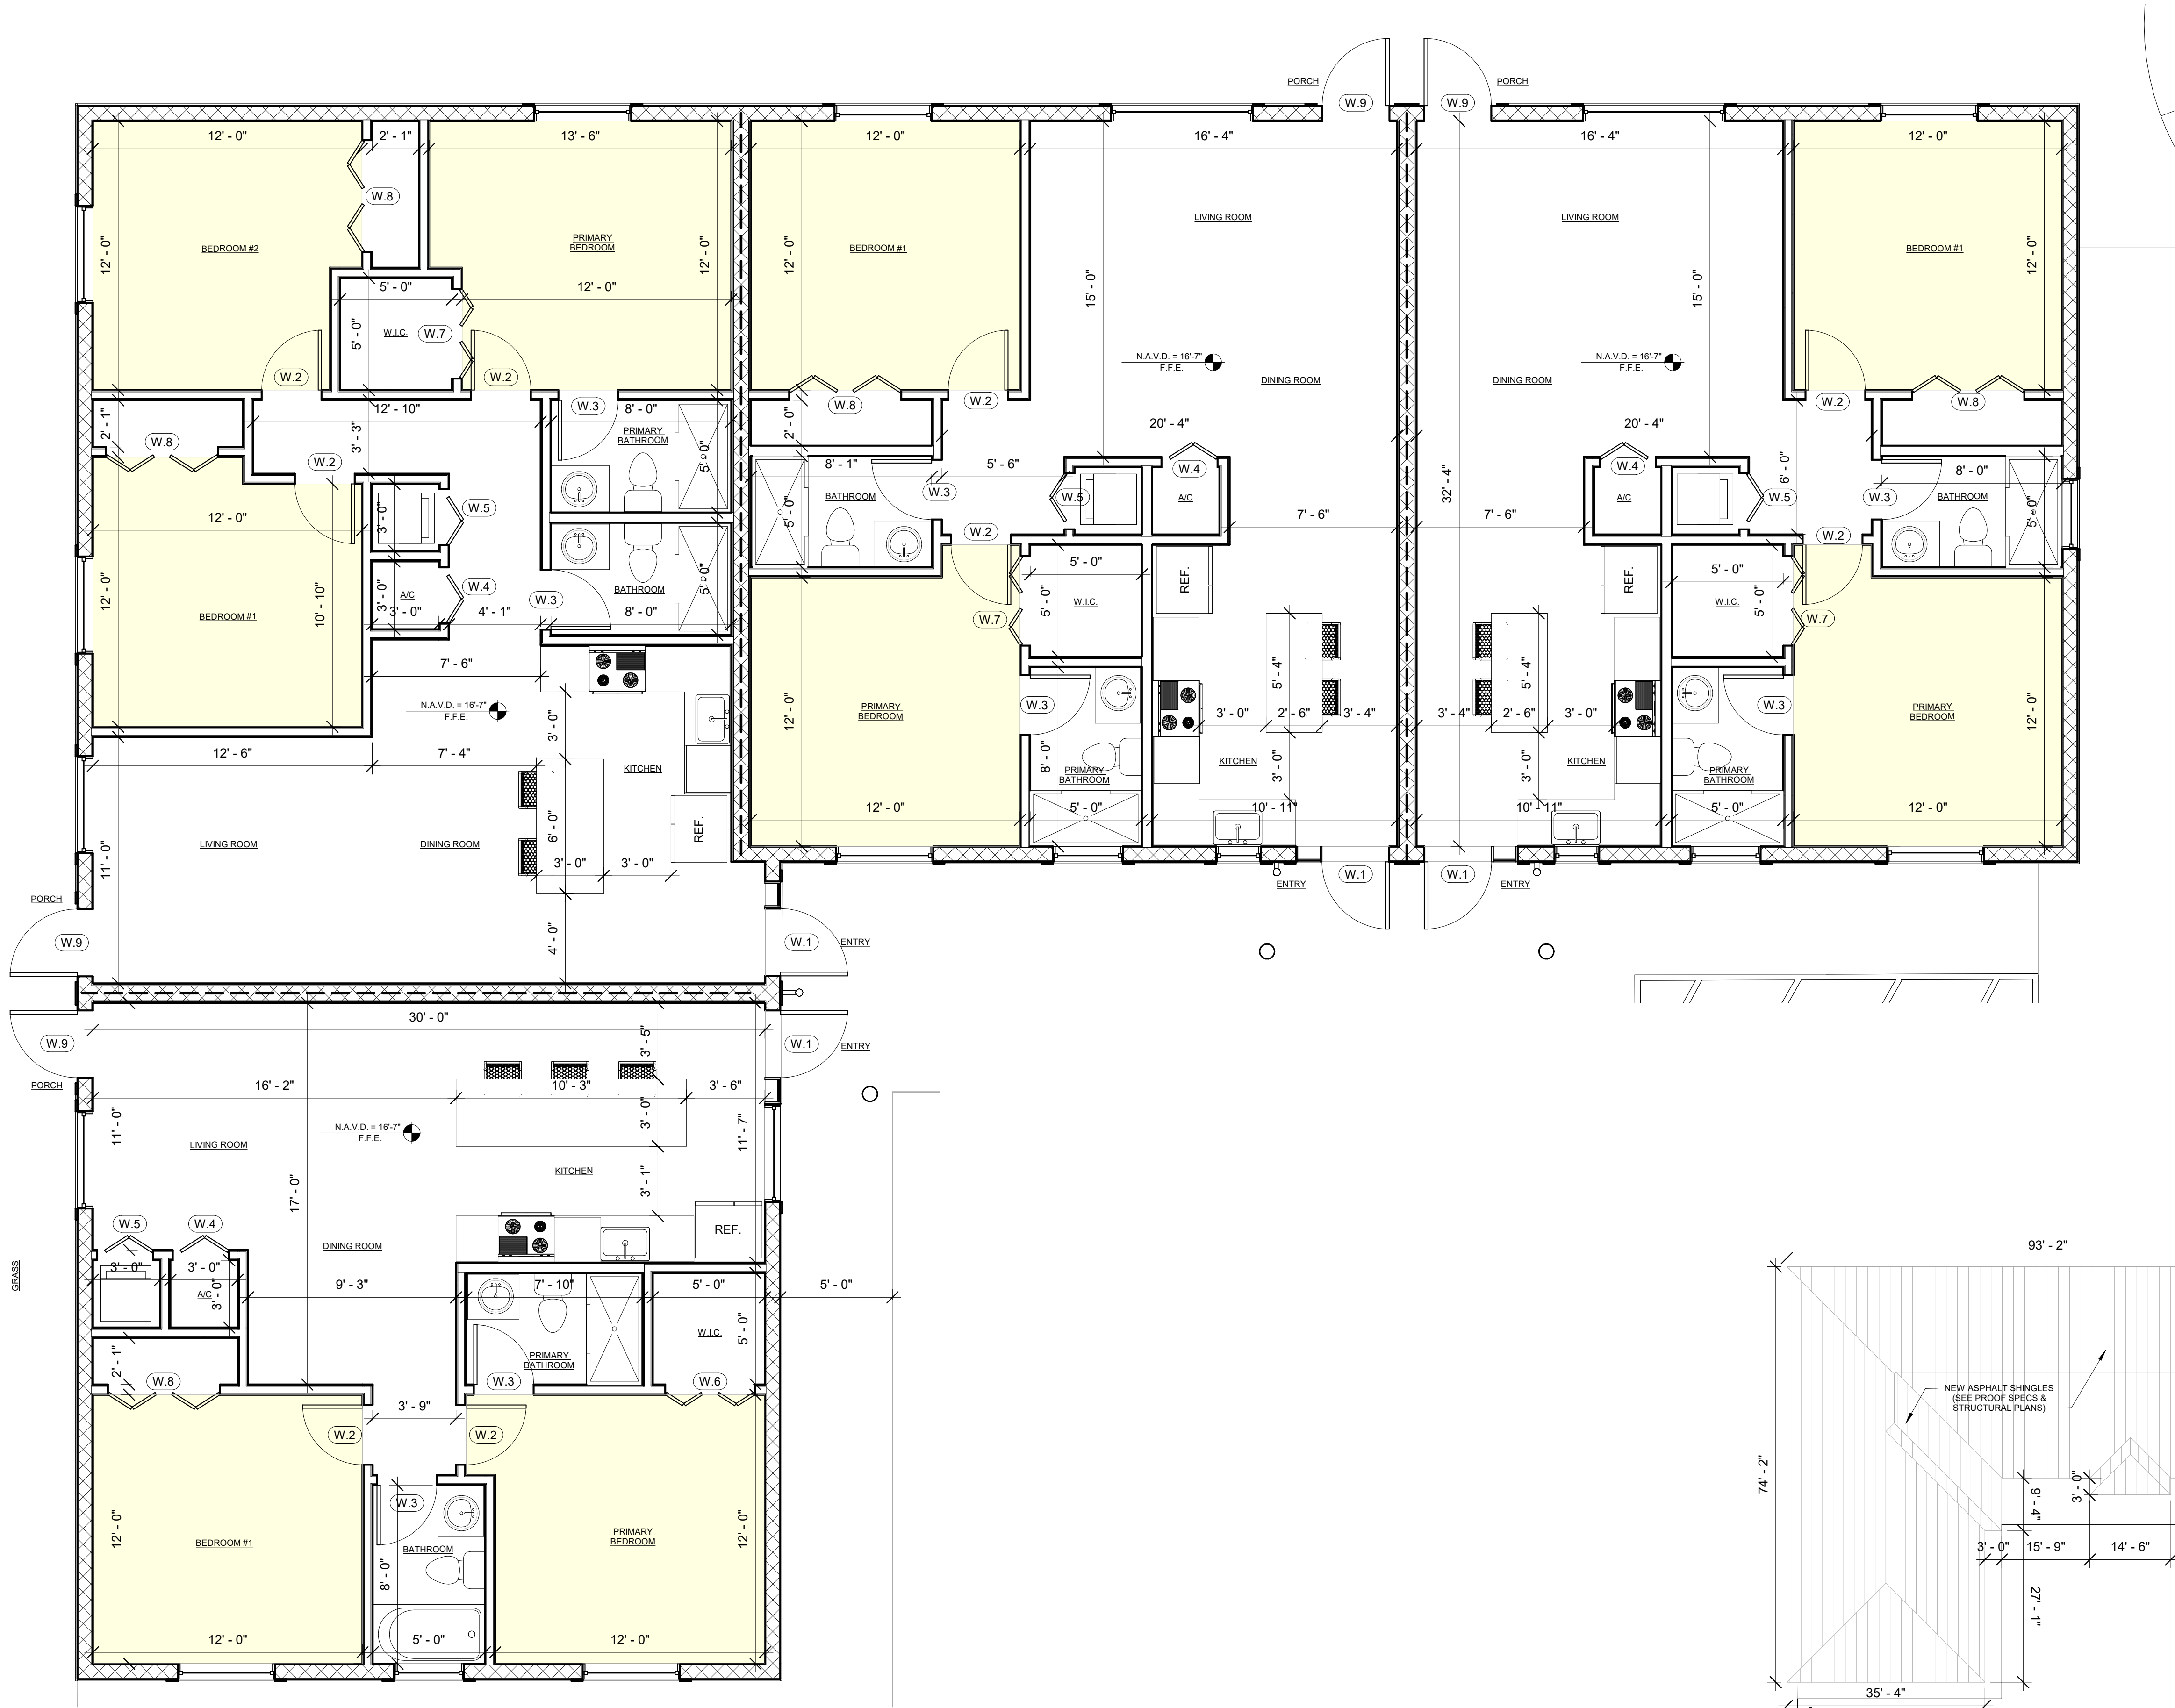

1 PROPOSED FLOOR PLAN
1/4" = 1'-0"

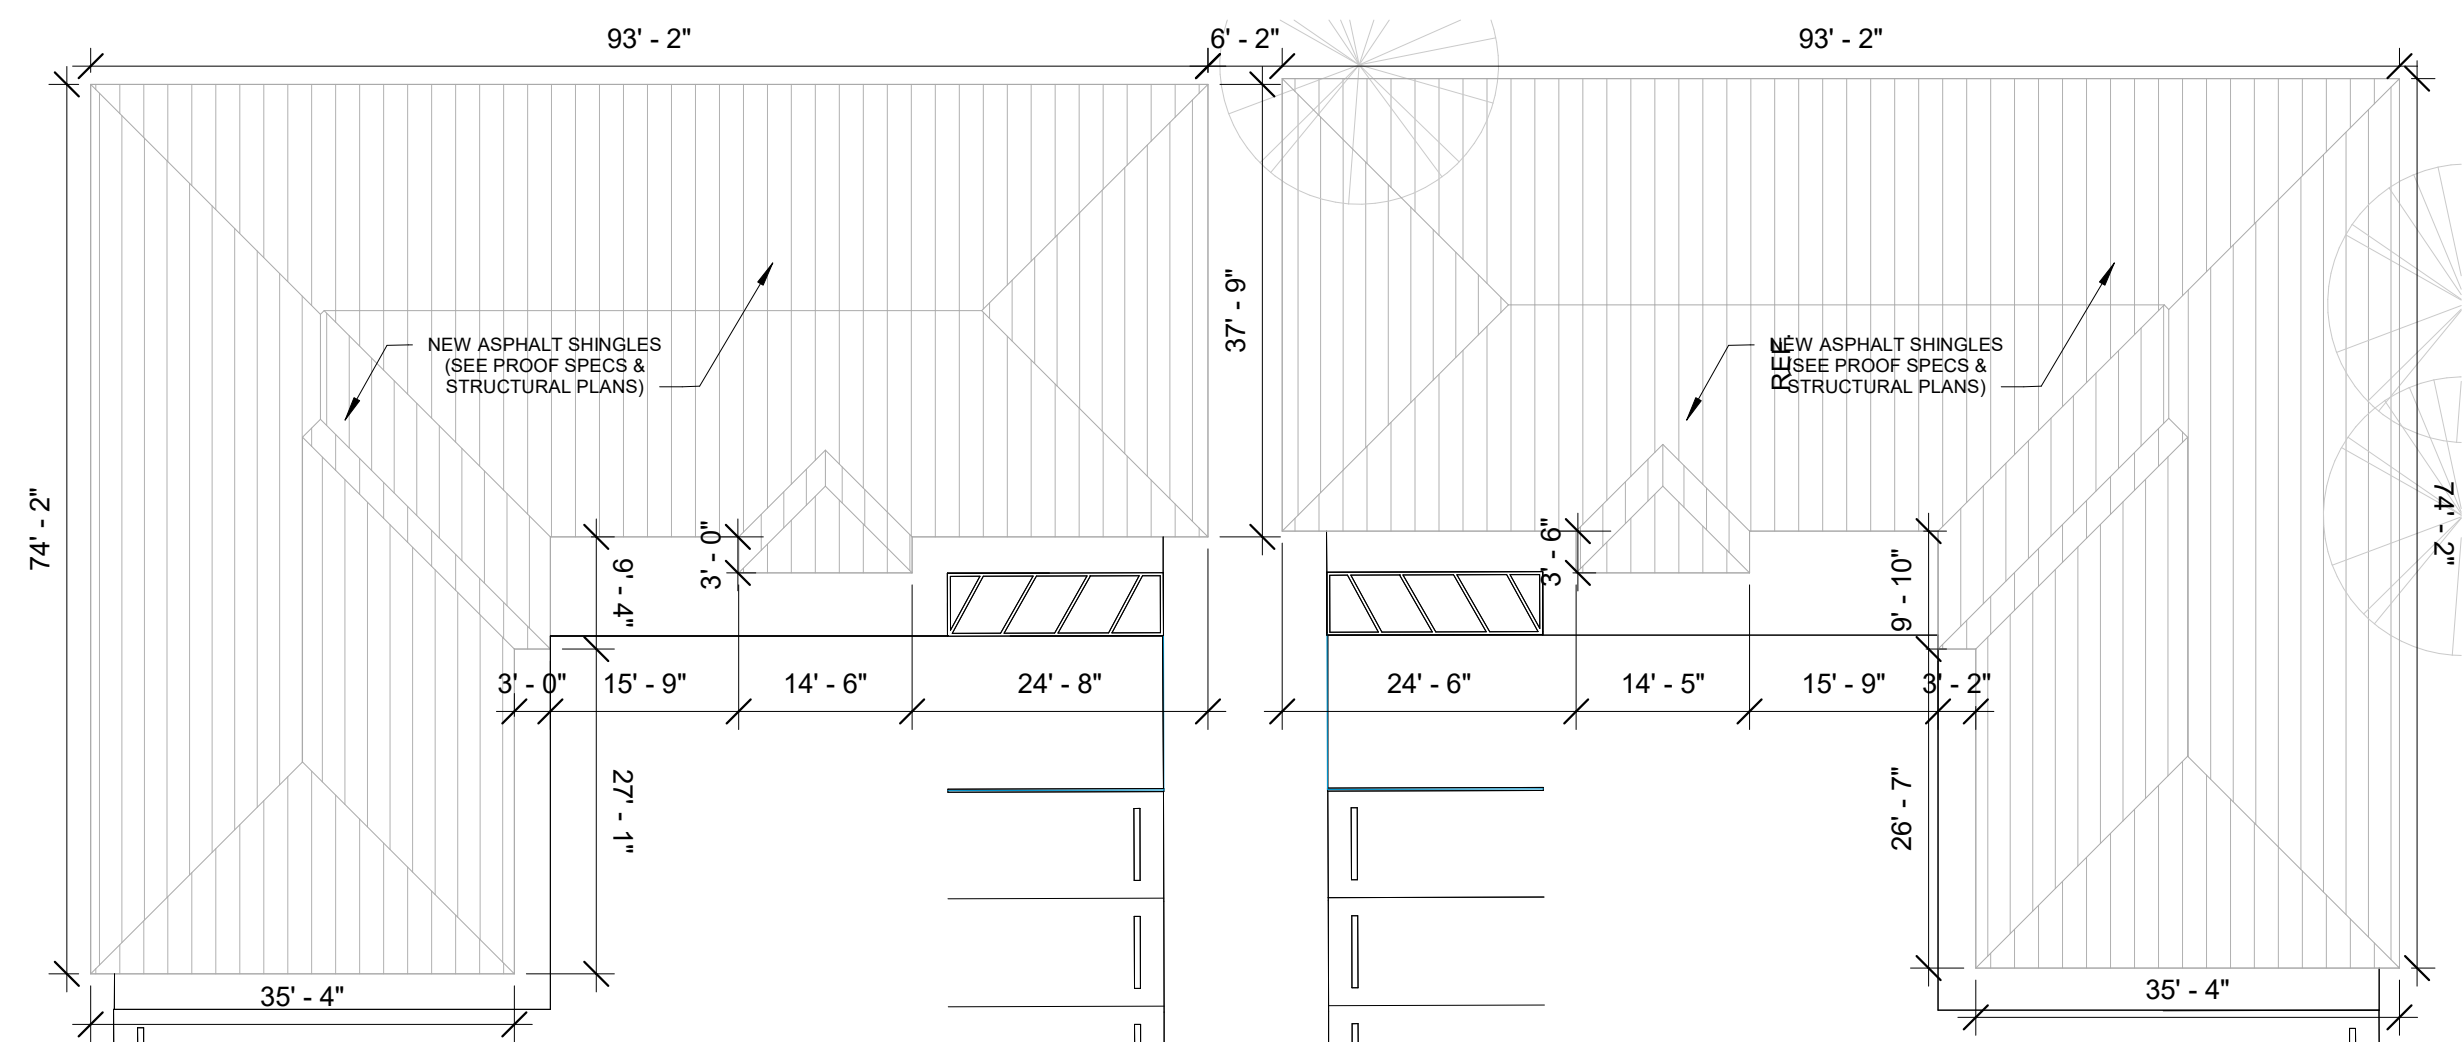

2 PROPOSED ROOF PLAN
1/16" = 1'-0"

No.	Description	Date



Jarvis M. Wyandon, Architect
Architect - Interior Designer - Planner
Lic. # AR94338
4748 Rice Road
Shreveport, Louisiana 71119
P: (954) 854-4312
Email: jmwyaandon@gmail.com

OCTUPLEX
1204 AVE. EAST
FORT PIERCE, FL. 34950

SEAL


PROJECT NO: _____
DRAWN BY: JSC
CHECKED BY: JSC
DATE: 01/11/2024
FILE NAME: _____

PROPOSED FLOOR
& ROOF PLAN


SHEET NO.

A-03


SHEET: ____ OF ____

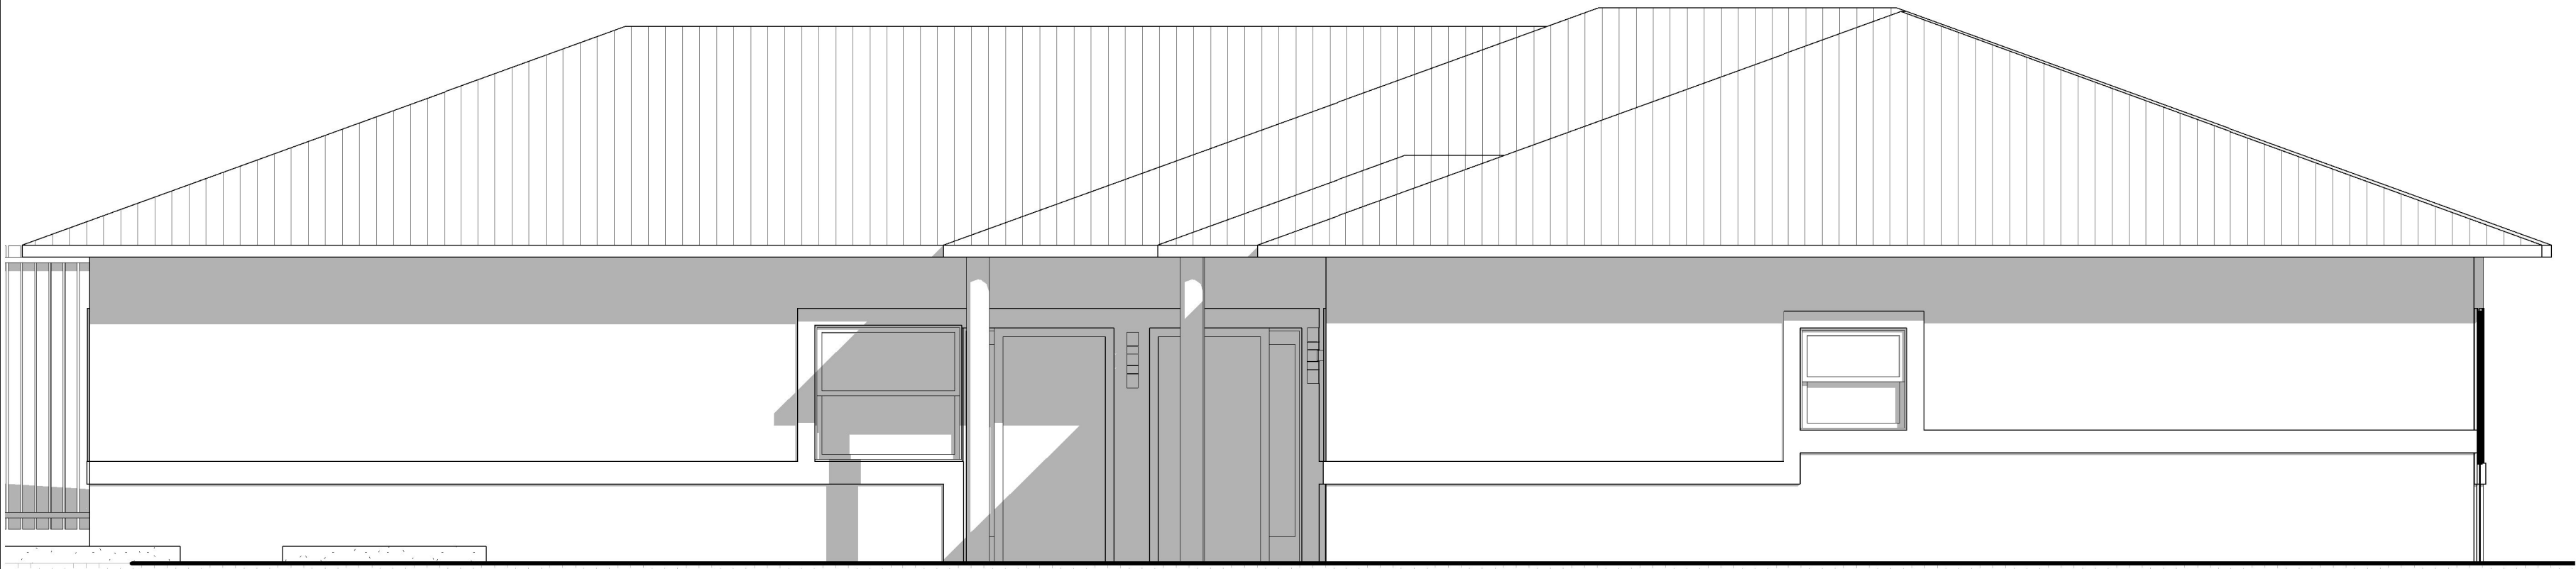


4 LEFT ELEVATION
1/4" = 1'-0"

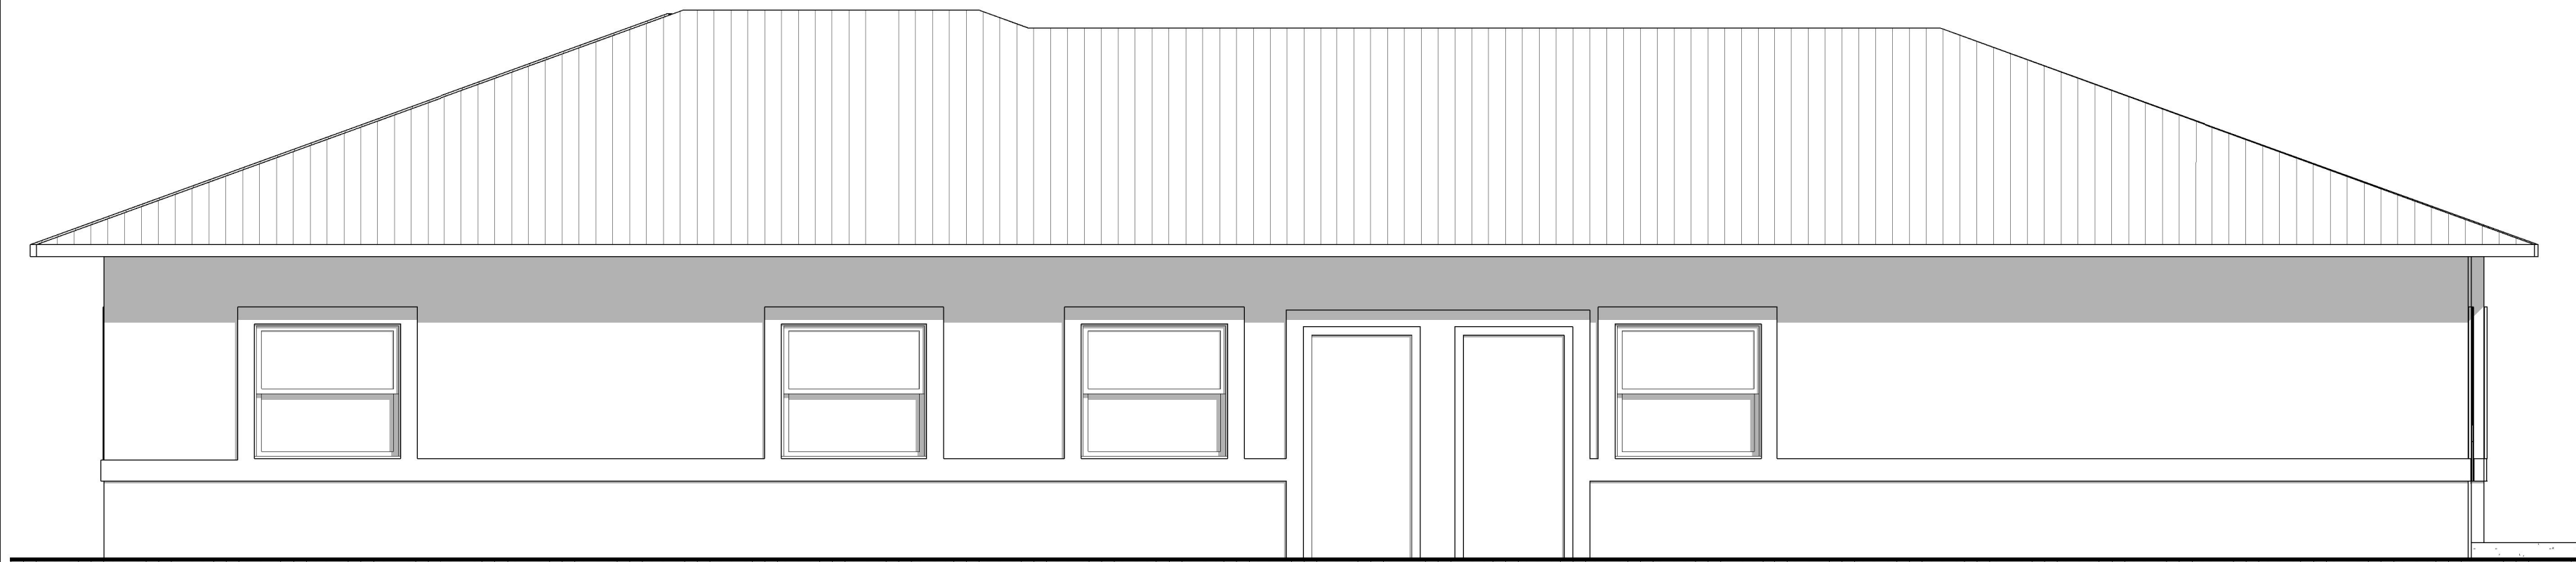

5 RIGHT ELEVATION
1/4" = 1'-0"

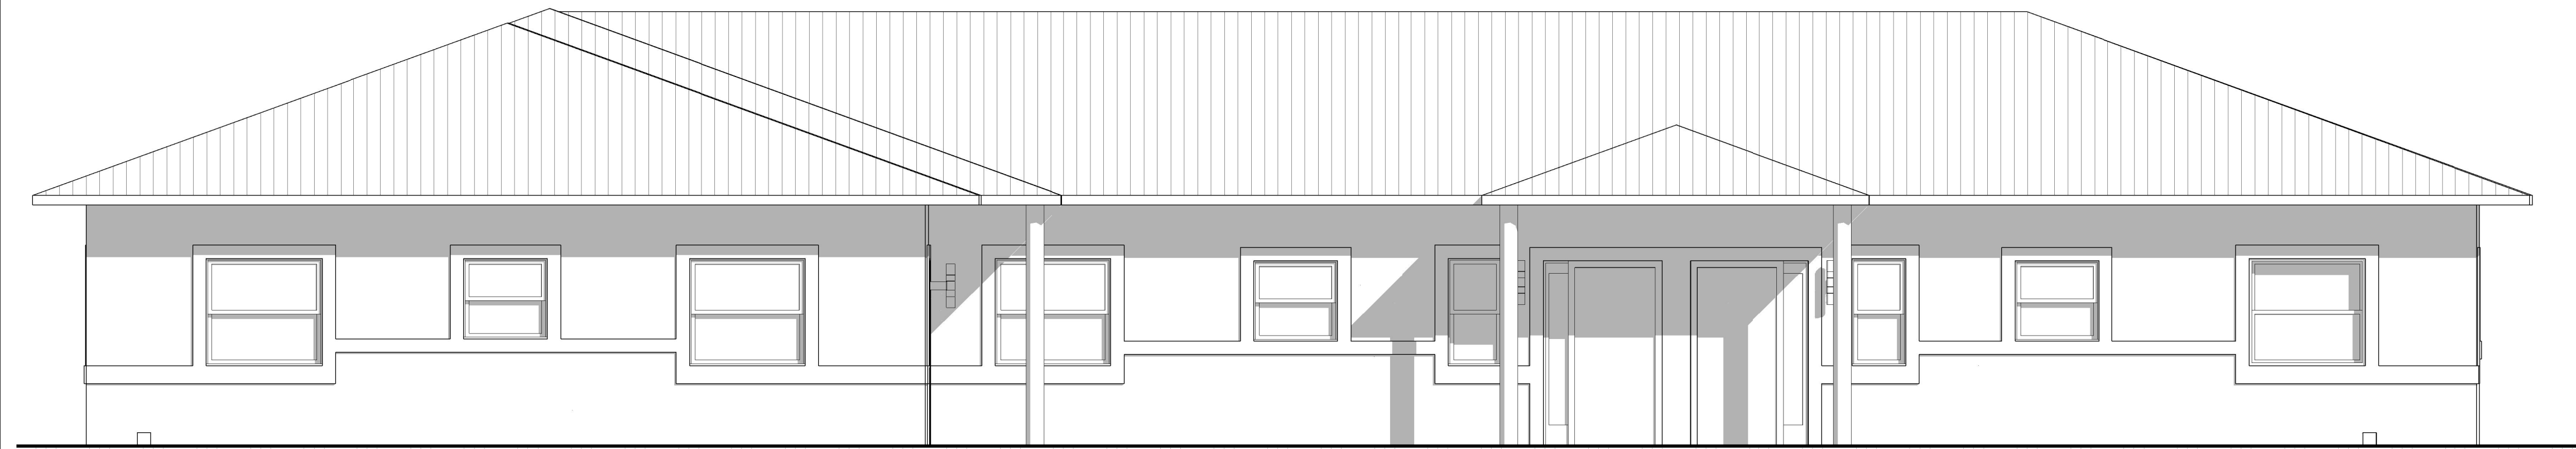

2 FRONT ELEVATION
1/4" = 1'-0"

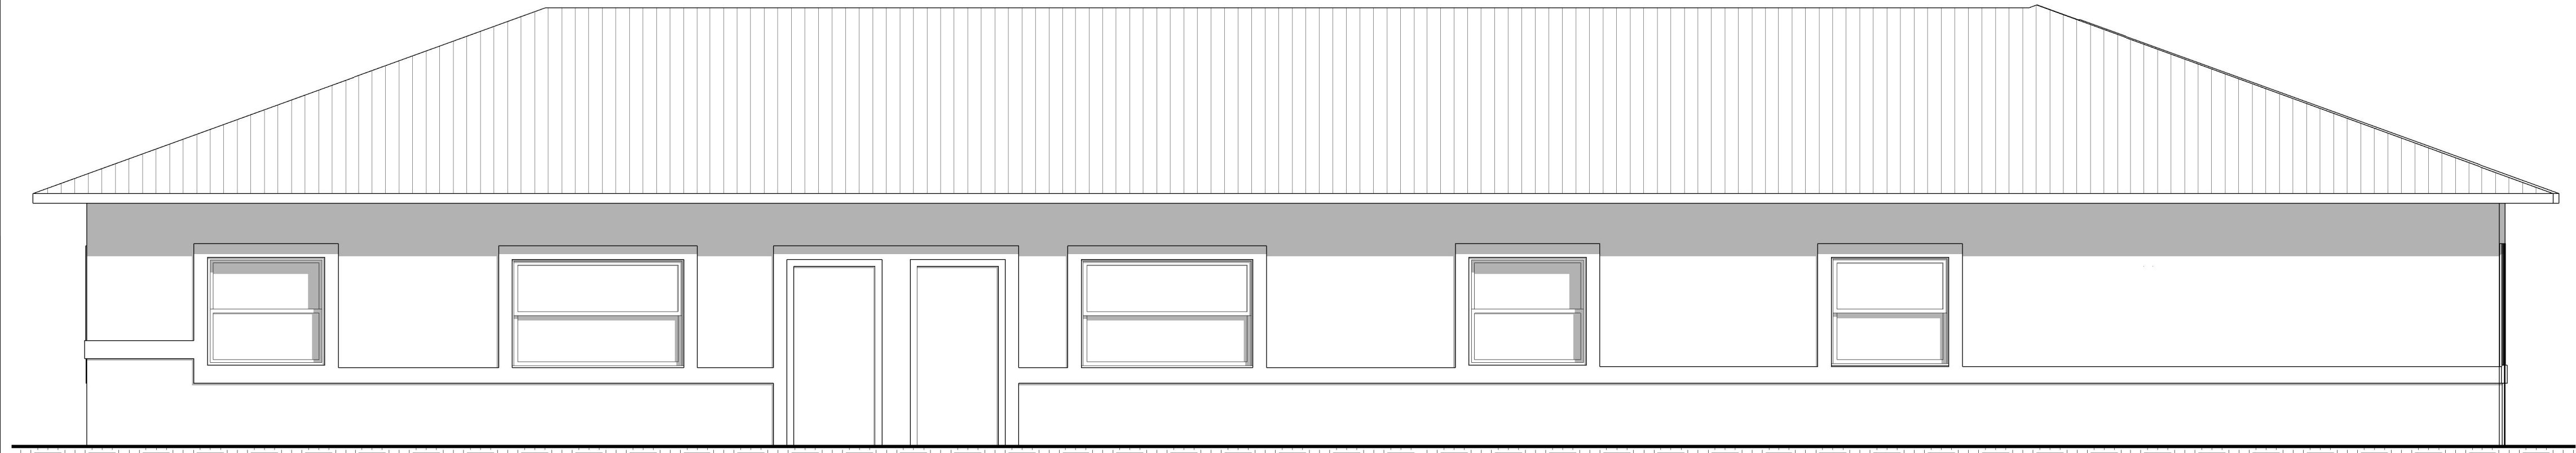

3 REAR ELEVATION
1/4" = 1'-0"

DOOR SCHEDULE						
SIZE (W/H)	Marca de tipo	DOOR TYPE	DOOR THICKNESS	DOOR MATERIAL	FRAME MATERIAL	COMMENTS
36" x 80"	W.1	SWING	0' - 2"	WOOD	WOOD	HIGH IMPACT HURRICANE RESISTANT EXTERIOR SWING DOOR INTO KITCHEN NOA # -
32" x 80"	W.2	SWING	0' - 1 3/4"	WOOD	WOOD	INTERIOR SWING DOOR INTO BEDROOMS
32" x 80"	W.3	SWING	0' - 1 3/4"	WOOD	WOOD	INTERIOR SWING DOOR INTO BATHROOMS
30" x 80"	W.4	BIFOLD	0' - 1 1/2"	WOOD	WOOD	INTERIOR BIFOLD DOOR INTO A/C CLOSETS
30" x 80"	W.5	BIFOLD		WOOD	WOOD	INTERIOR BIFOLD DOOR INTO LAUNDRY CLOSETS
48" x 80"	W.6	DOUBLE BIFOLD	0' - 1 1/2"	WOOD	WOOD	INTERIOR DOUBLE BIFOLD DOOR INTO CLOSETS
52" x 80"	W.7	DOUBLE BIFOLD	0' - 1 1/2"	WOOD	WOOD	INTERIOR DOUBLE BIFOLD DOOR INTO CLOSETS
60" x 80"	W.8	DOUBLE BIFOLD	0' - 1 1/2"	WOOD	WOOD	INTERIOR DOUBLE BIFOLD DOOR INTO CLOSETS
36" x 80"	W.9	SWING	0' - 2"	WOOD	WOOD	HIGH IMPACT HURRICANE RESISTANT EXTERIOR SWING DOOR INTO LIVING ROOM NOA # -

No.	Description	Date

WY

Jarvis M. Wyandon, Architect
Architect - Interior Designer - Planner
Lic. # AR94338
4748 Rice Road
Shreveport, Louisiana 71119
P: (954) 854-4312
Email: jmw Wyandon@gmail.com

OCTUPLEX
1204 AVE. EAST
FORT PIERCE, FL. 34950

SEAL

PROJECT NO:

DRAWN BY: JSC
CHECKED BY: JSC
DATE: 01/11/2024

FILE NAME:

ELEVATIONS & SCHEDULES

SHEET NO.

A-04

SHEET: OF



① PERSPECTIVE 1
1 1/2" = 1'-0"

No.	Description	Date



Jarvis M. Wyandon, Architect
Architect - Interior Designer - Planner
Lic. # AR94338
4748 Rice Road
Shreveport, Louisiana 71119
P: (954) 854-4312
Email: jmw Wyandon@gmail.com

OCTUPLEX
1204 AVE. EAST
FORT PIERCE, FL. 34950

SEAL

PROJECT NO:
DRAWN BY: JSC
CHECKED BY: JSC
DATE: 01/11/2024

FILE NAME:

PERSPECTIVE 1

SHEET NO.

A-05

SHEET: ____ OF ____



① PERSPECTIVE 2
1 1/2" = 1'-0"

No.	Description	Date

W

Jarvis M. Wyandon, Architect
Architect - Interior Designer - Planner
Lic. # AR94338
4748 Rice Road
Shreveport, Louisiana 71119
P: (954) 854-4312
Email: jmw Wyandon@gmail.com

OCTUPLEX
1204 AVE. EAST
FORT PIERCE, FL. 34950

SEAL

PROJECT NO:	
DRAWN BY:	JSC
CHECKED BY:	JSC
DATE:	01/11/2024

FILE NAME:
PERSPECTIVE 2

SHEET NO.
A-05.1
SHEET: ____ OF ____



① PERSPECTIVE 3
1 1/2" = 1'-0"

No.	Description	Date

WY
Jarvis M. Wyandon, Architect
Architect - Interior Designer - Planner
Lic. # AR94338
4748 Rice Road
Shreveport, Louisiana 71119
P: (954) 854-4312
Email: jmwyaandon@gmail.com
















OCTUPLEX
1204 AVE. EAST
FORT PIERCE, FL. 34950

SEAL

PROJECT NO:
DRAWN BY: JSC
CHECKED BY: JSC
DATE: 01/11/2024

FILE NAME:
PERSPECTIVE 3

SHEET NO.
A-05.2
SHEET: ____ OF ____

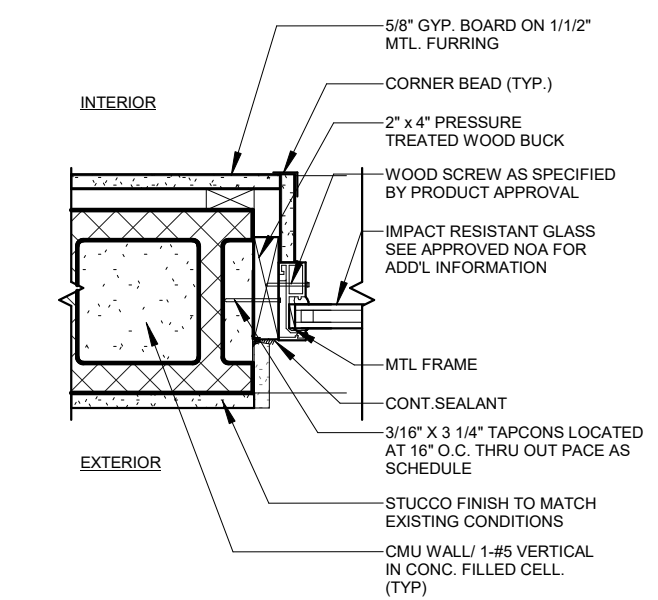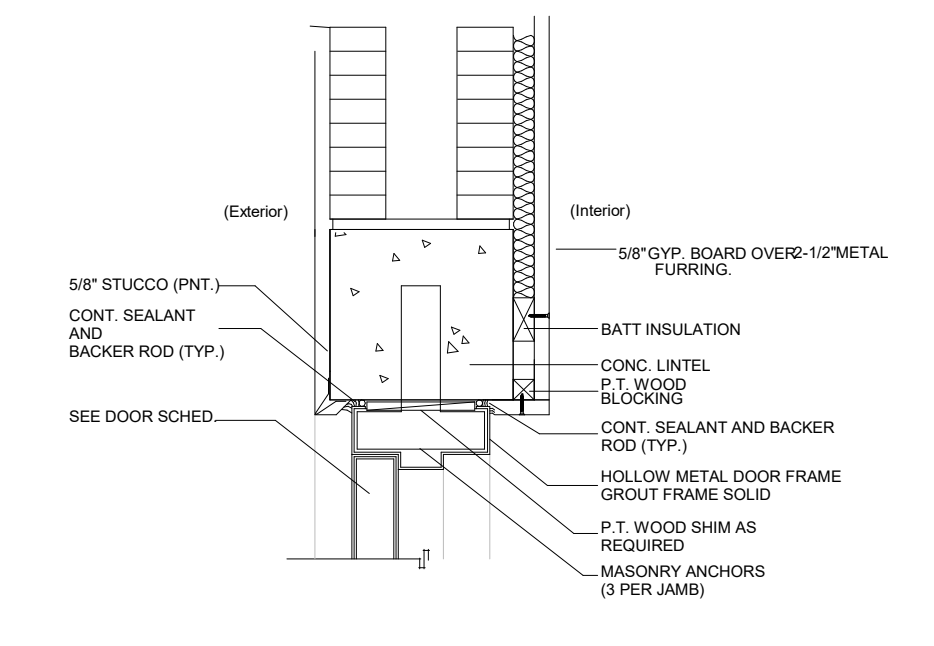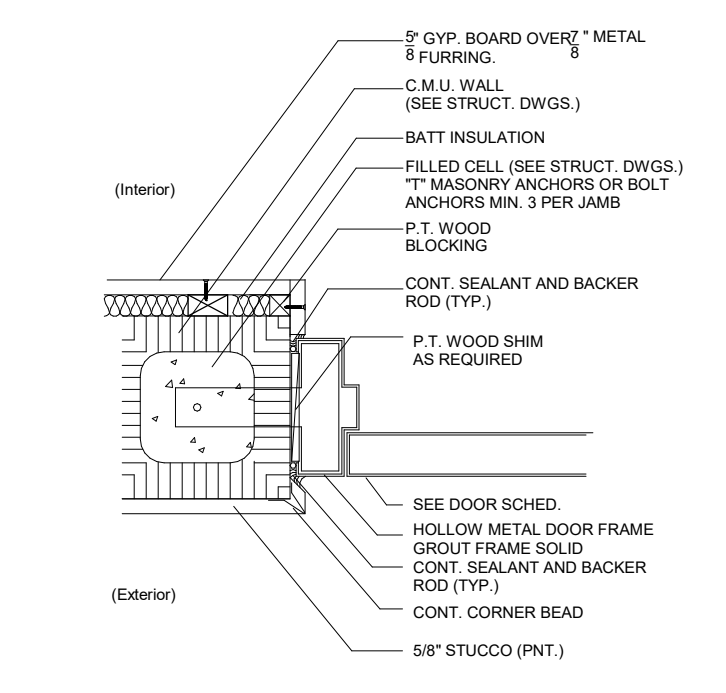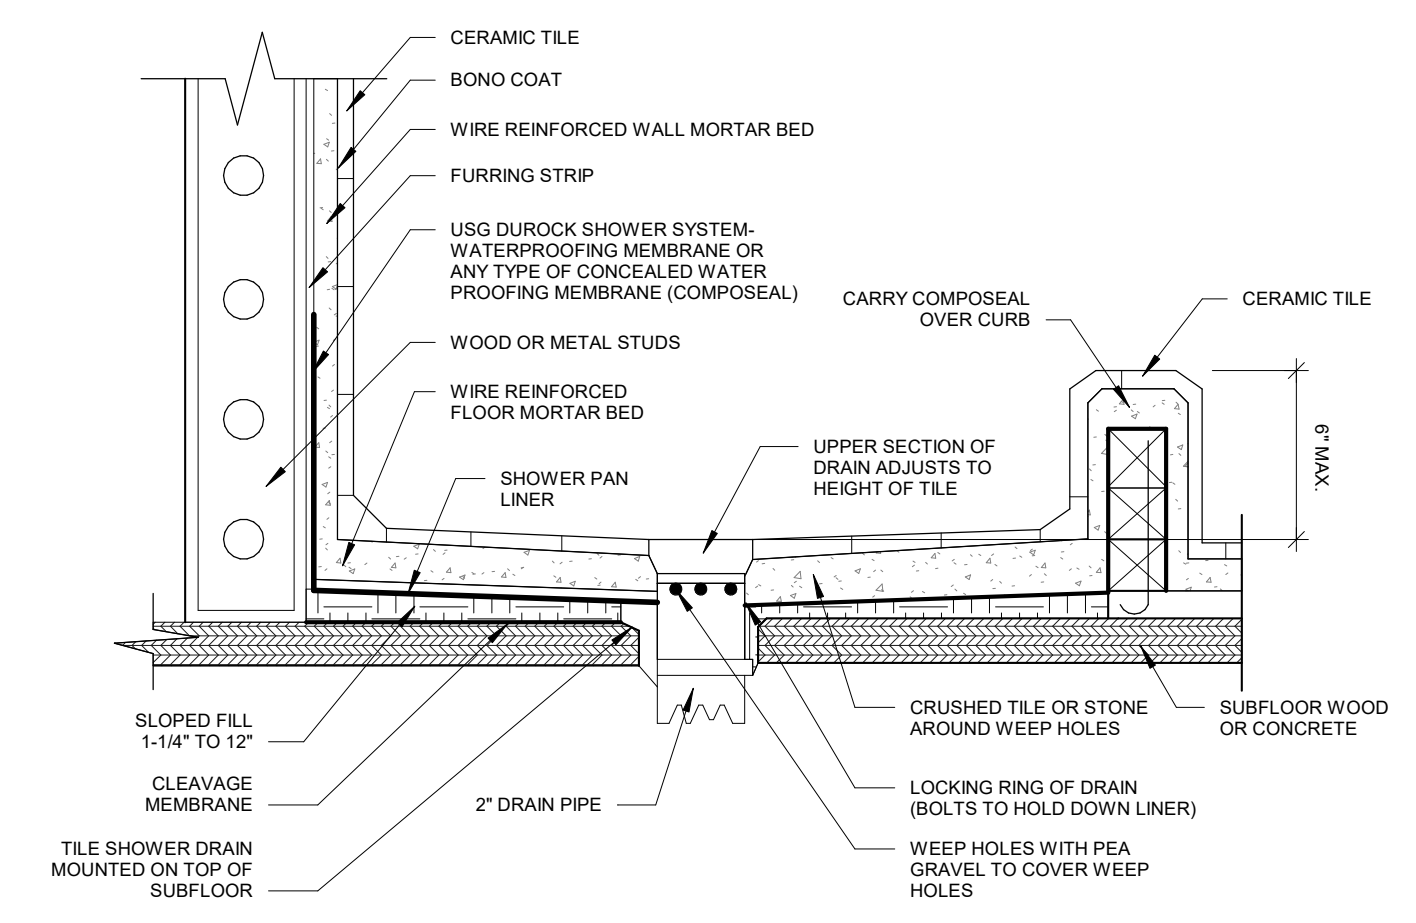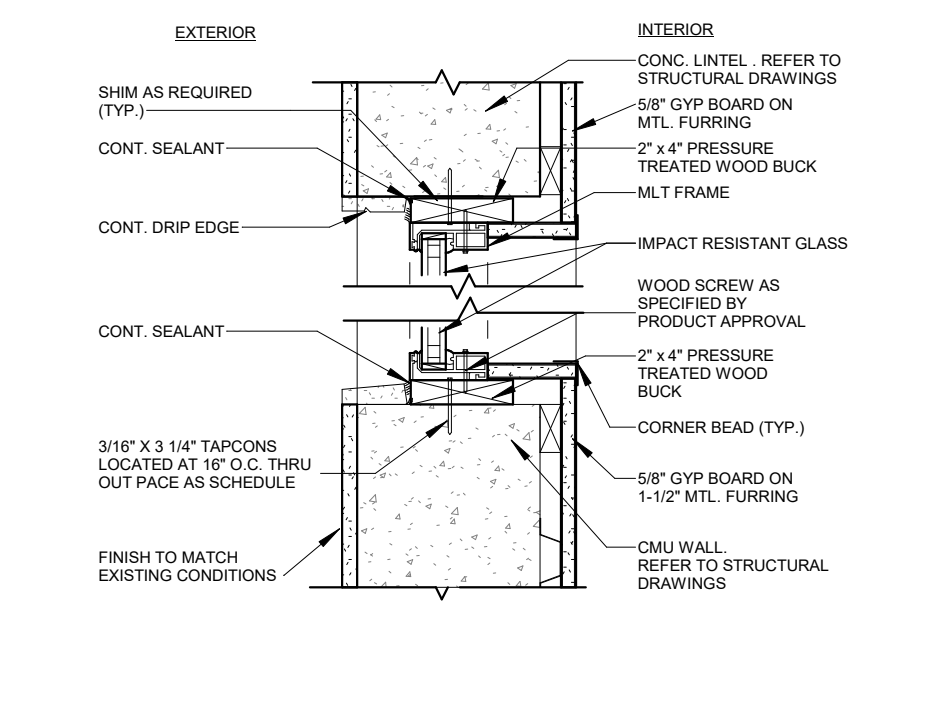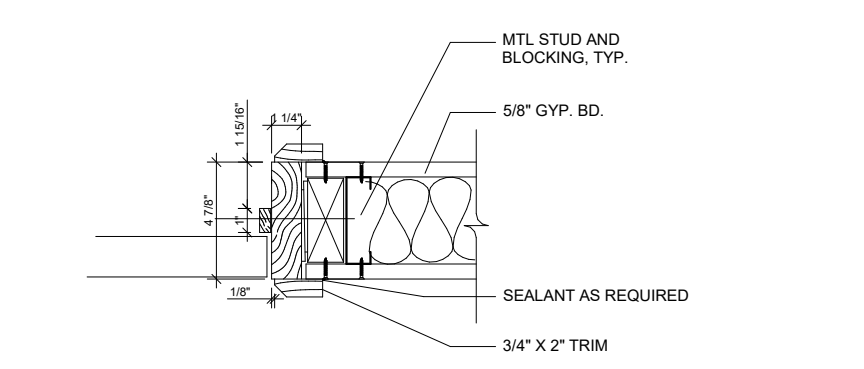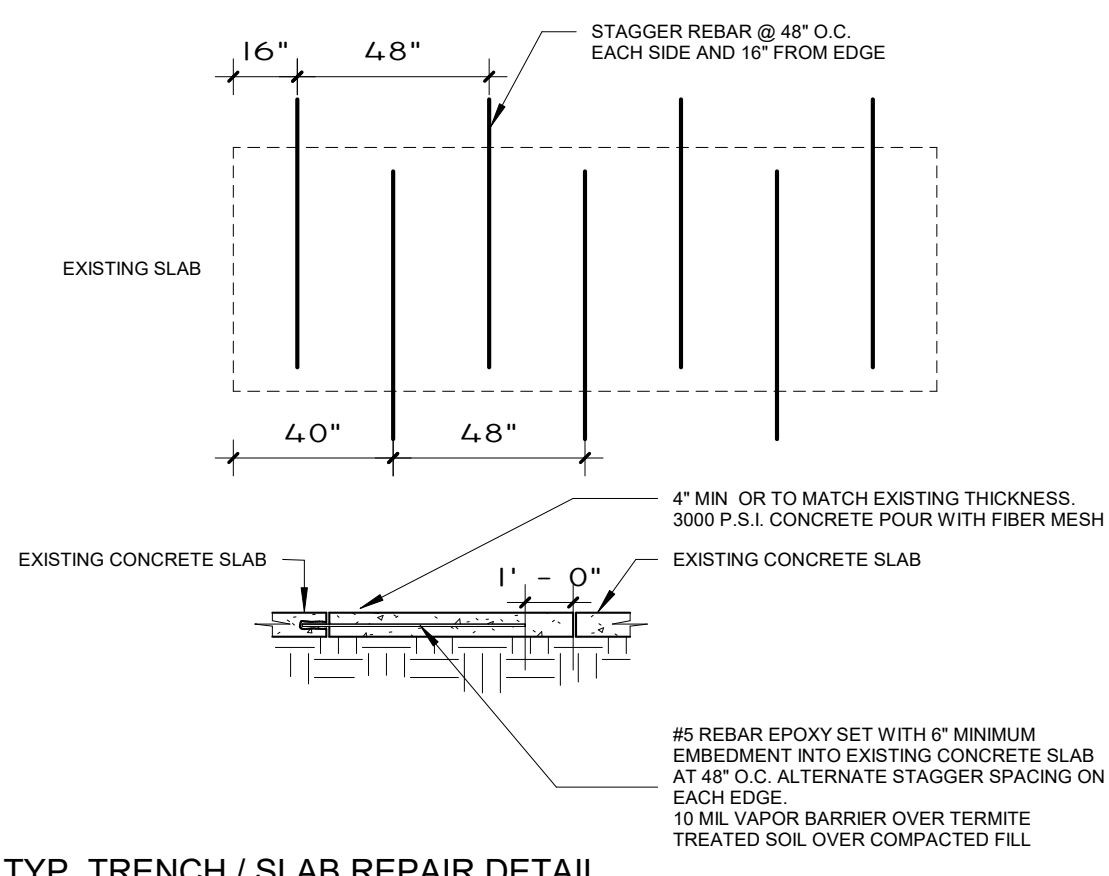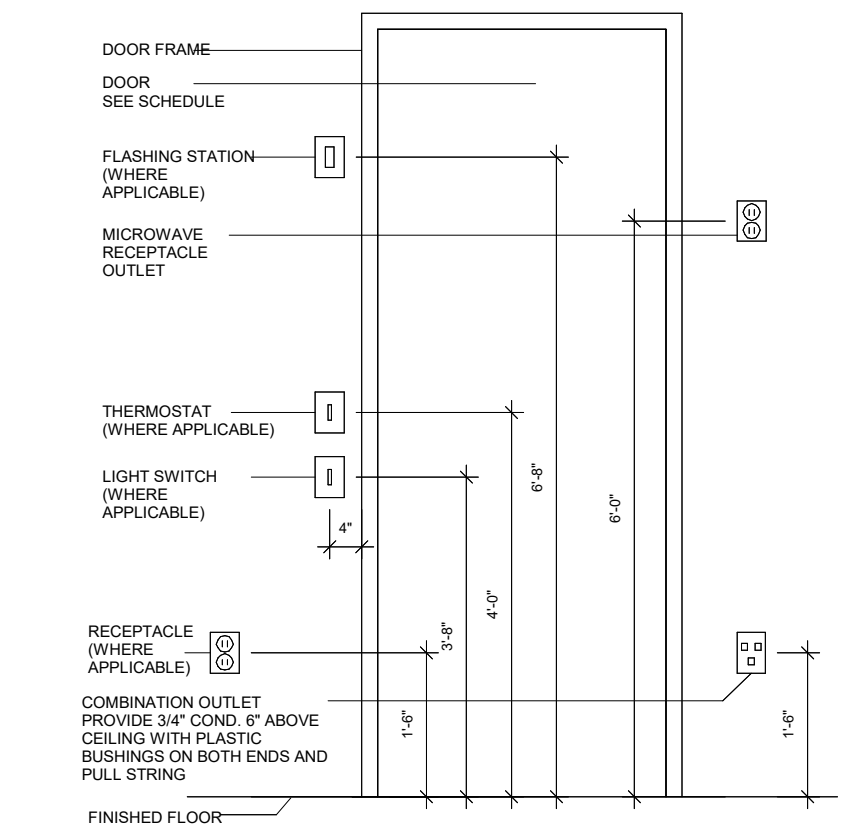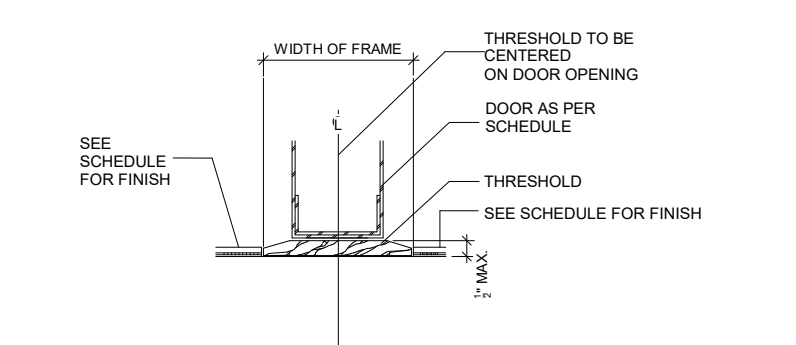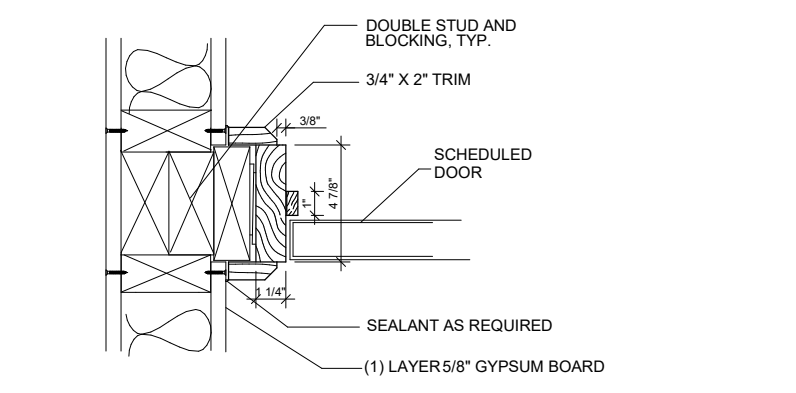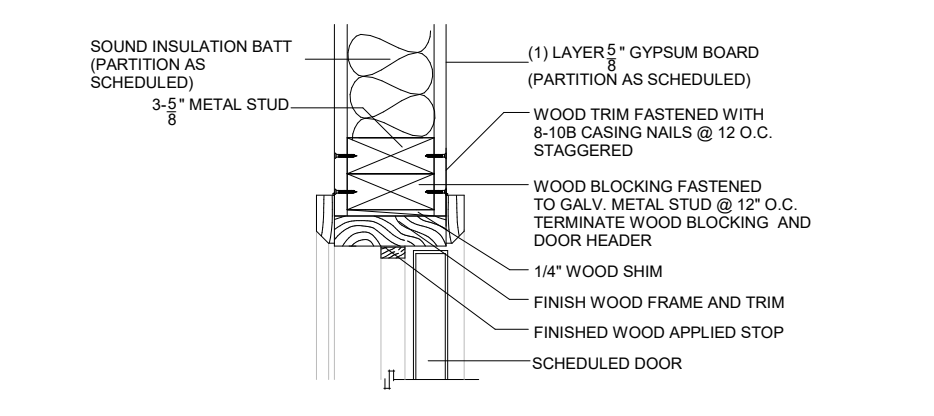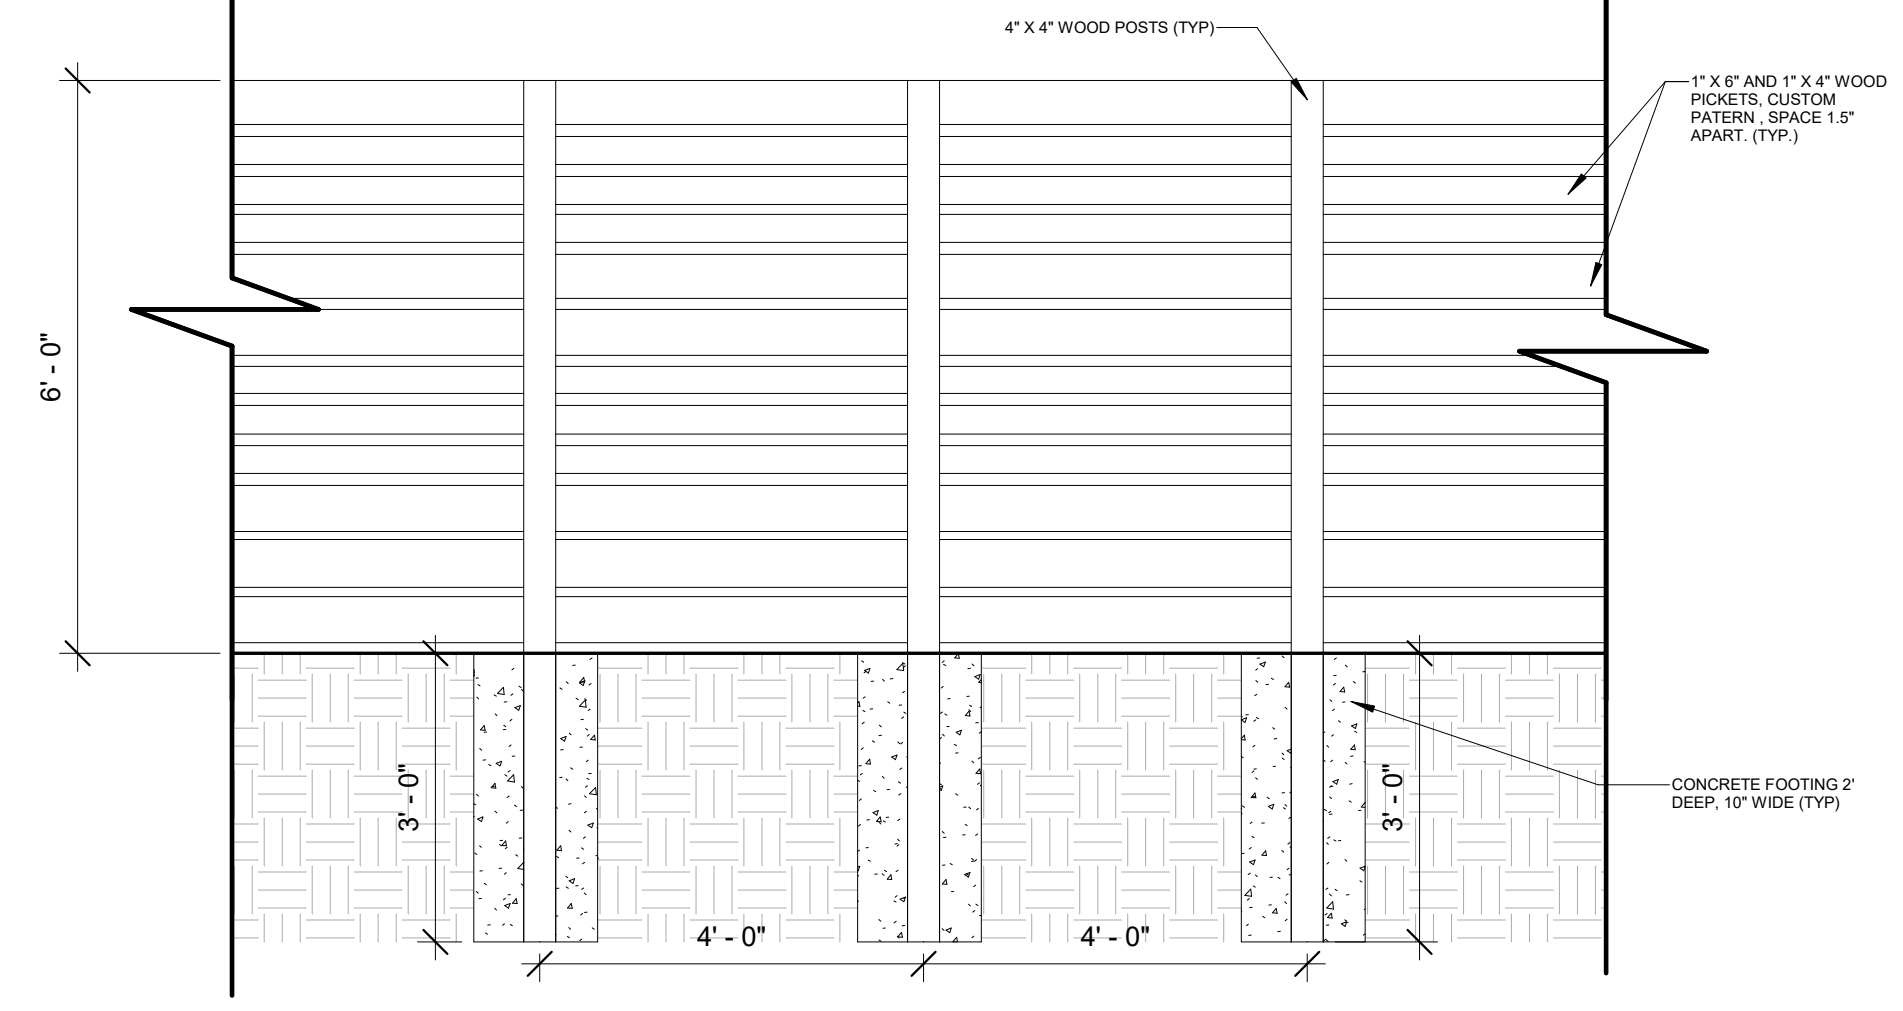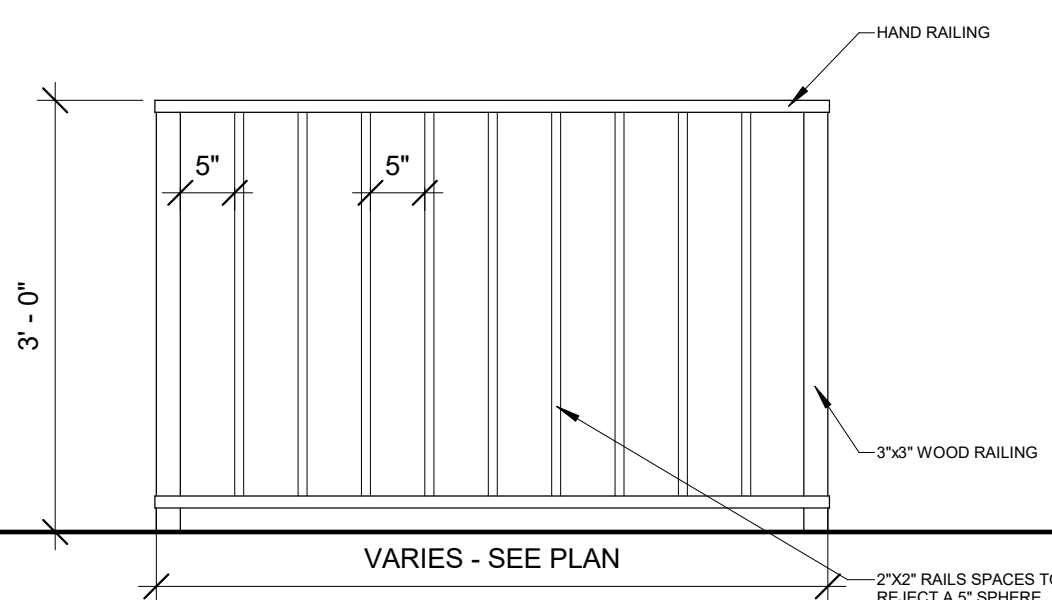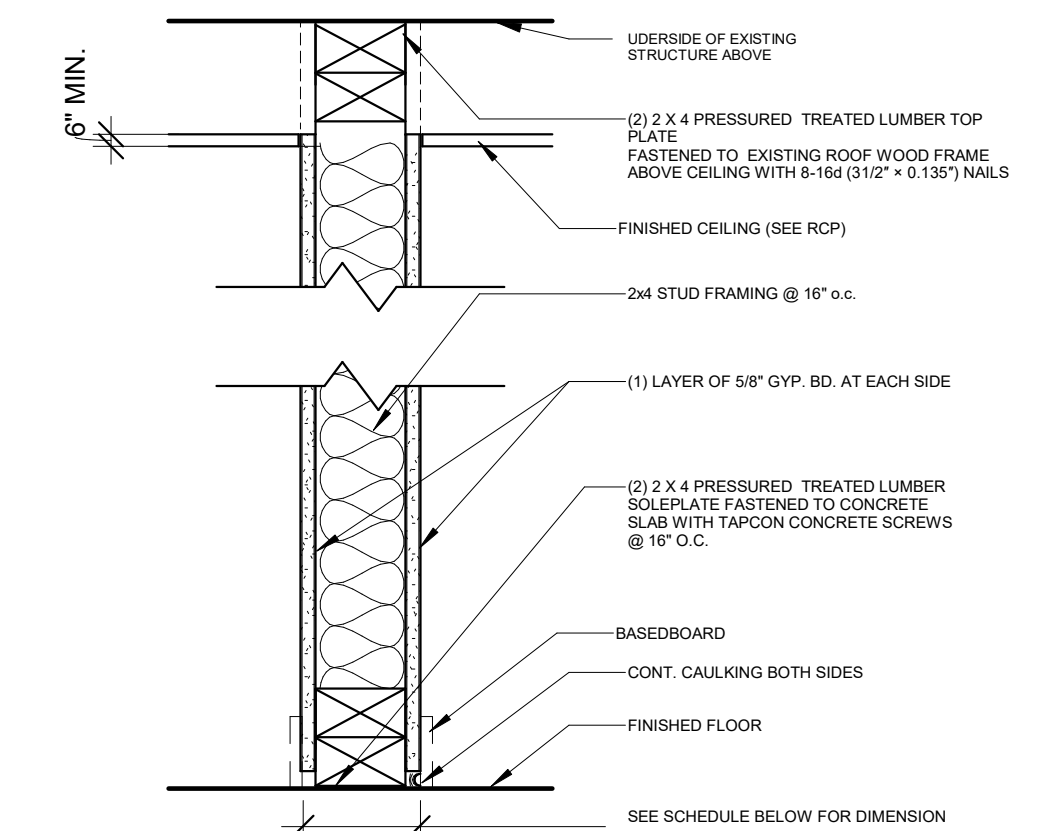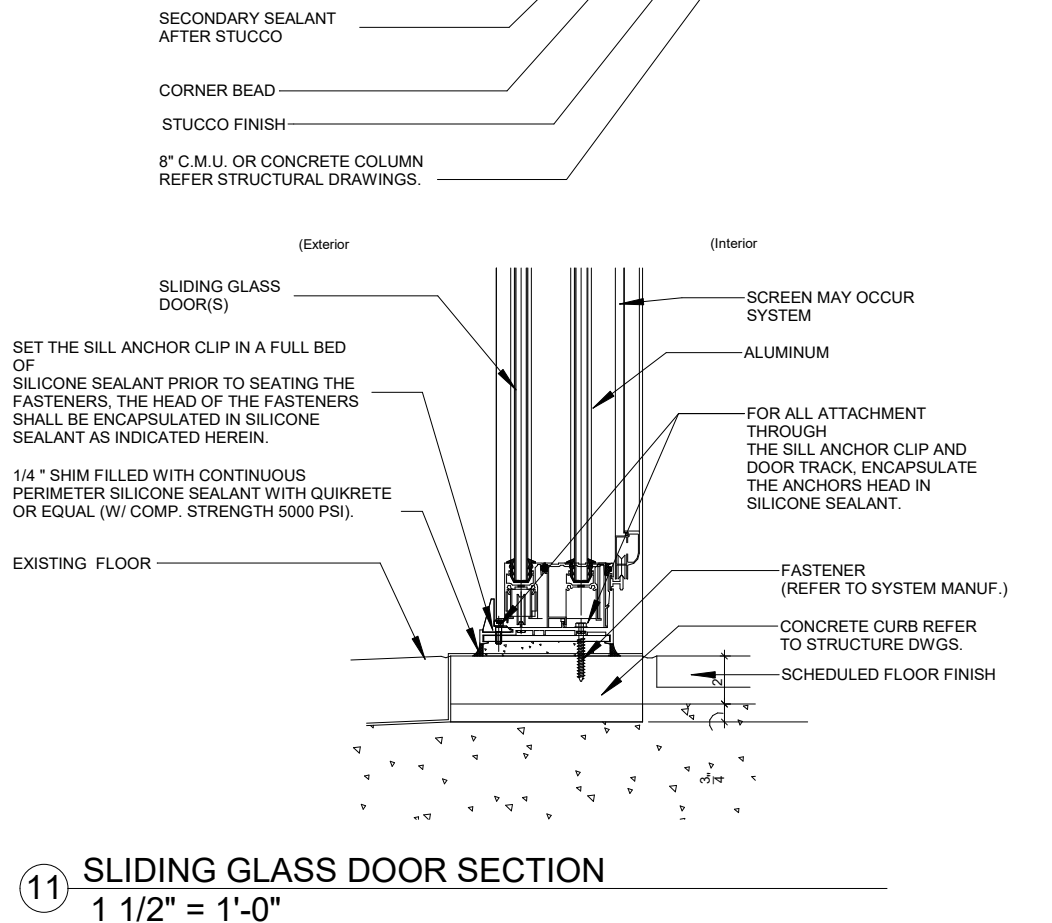[illegible]

Jarvis M. Wyandon, Architect
Architect - Interior Designer - Planner
Lic. # AR94338
4748 Rice Road
Shreveport, Louisiana 71119
P: (954) 854-4312
Email: jmwyandon@gmail.com

OCTUPLEX
1204 AVE. EAST
FORT PIERCE. FL. 34950

SEAL

PROJECT NO. _____

DRAWN BY:	JSC
CHECKED BY:	JSC
DATE:	01/11/2024


FILE NAME:

DETAILS

SHEET NO. _____


A-06

SHEET: _____ OF _____

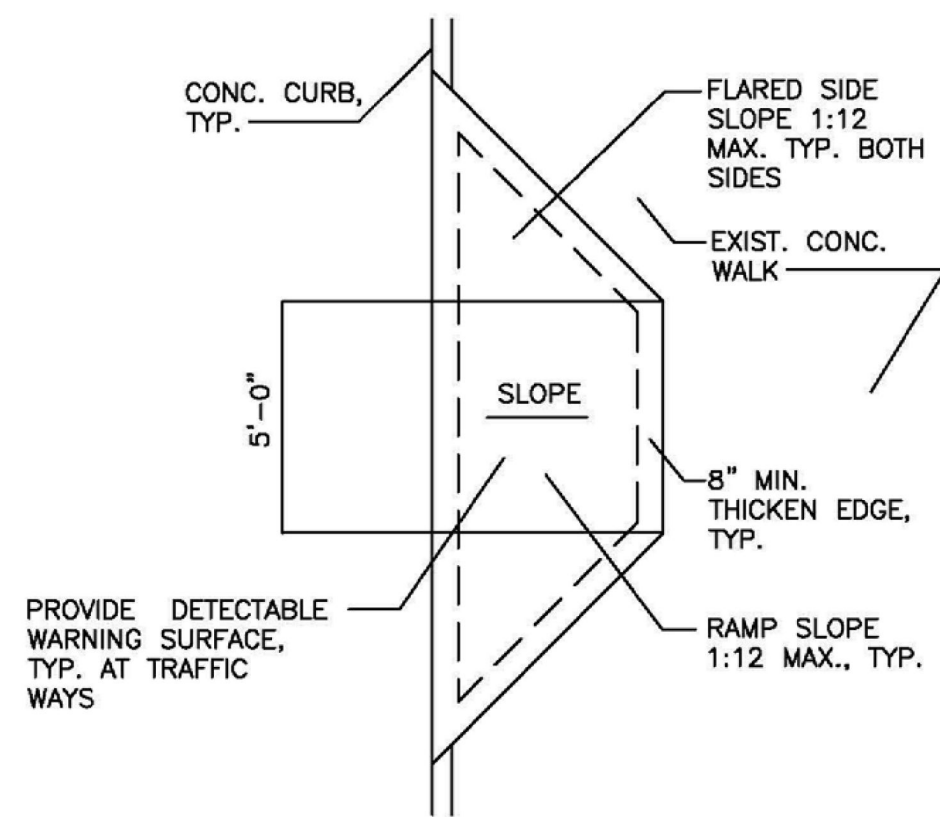

TYPICAL HANDICAP RAMPS

DETAIL 1
NTS A-2.0

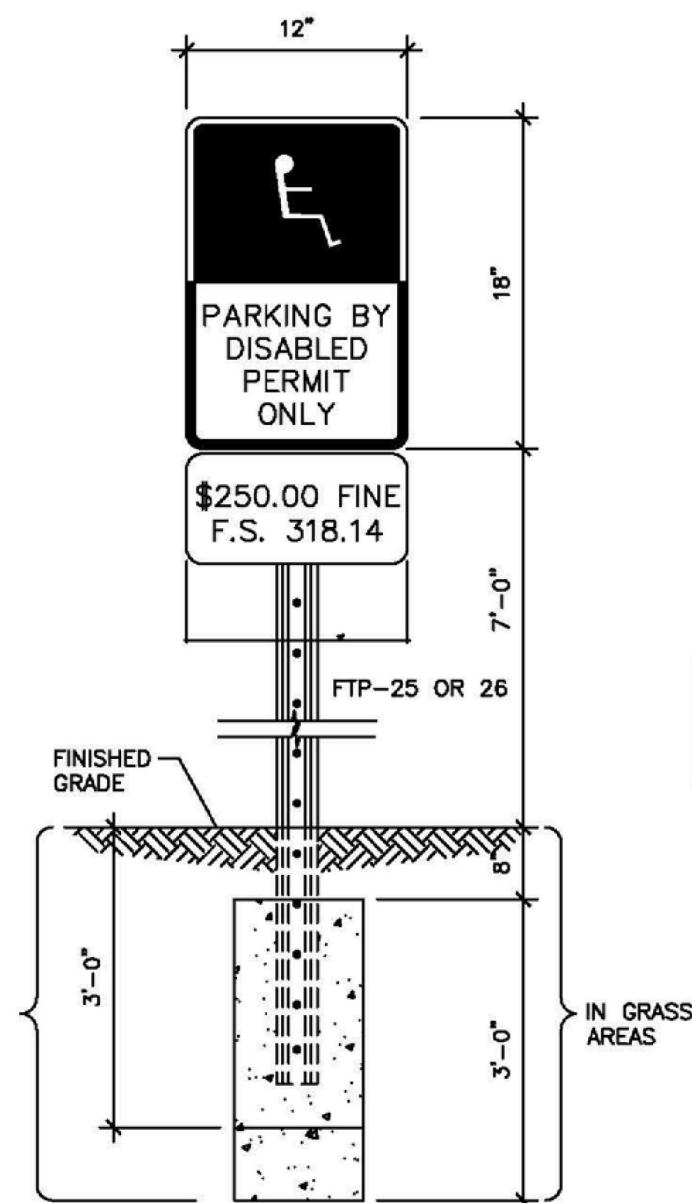


FTP-25 HANDICAP PARKING SIGN WITH SUPPLEMENTAL 12" x 6" MINIMUM FINE \$250.00" SIGN

NOTES:


1. TOP PORTION OF SIGN SHALL HAVE A REFLECTORIZED BLUE BACKGROUND.
2. BOTTOM PORTION OF SIGN SHALL HAVE A REFLECTORIZED WHITE BACKGROUND WITH BLACK OPAQUE LEGEND AND BORDER.
3. LOCATE SIGN AT CENTERLINE AND HEAD OF EACH HANDICAP STALL, WHERE APPLICABLE.
4. SIGNS IN CONCRETE AREAS TO BE EMBEDDED FOR A DEPTH OF 3- FEET.

HANDICAP PARKING SIGN

DETAIL 2
NTS A-2.0

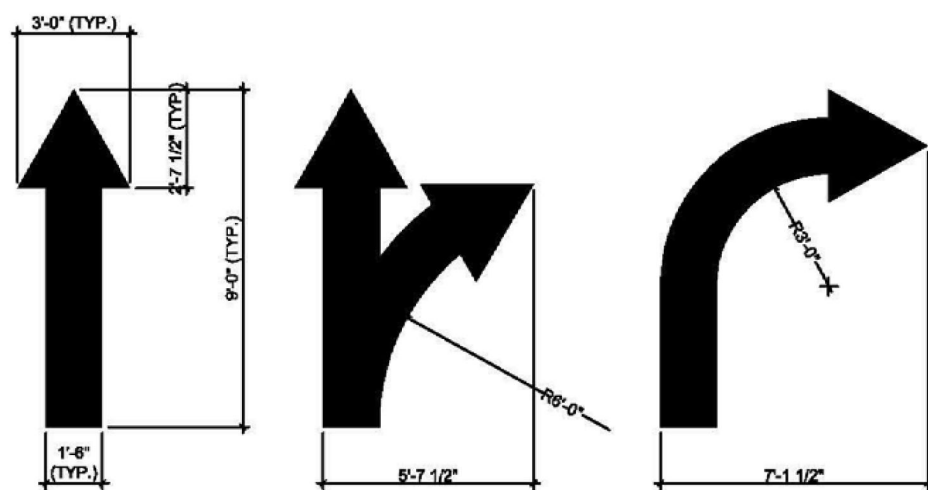


DIRECTIONAL DETAILS 2
A-2.0

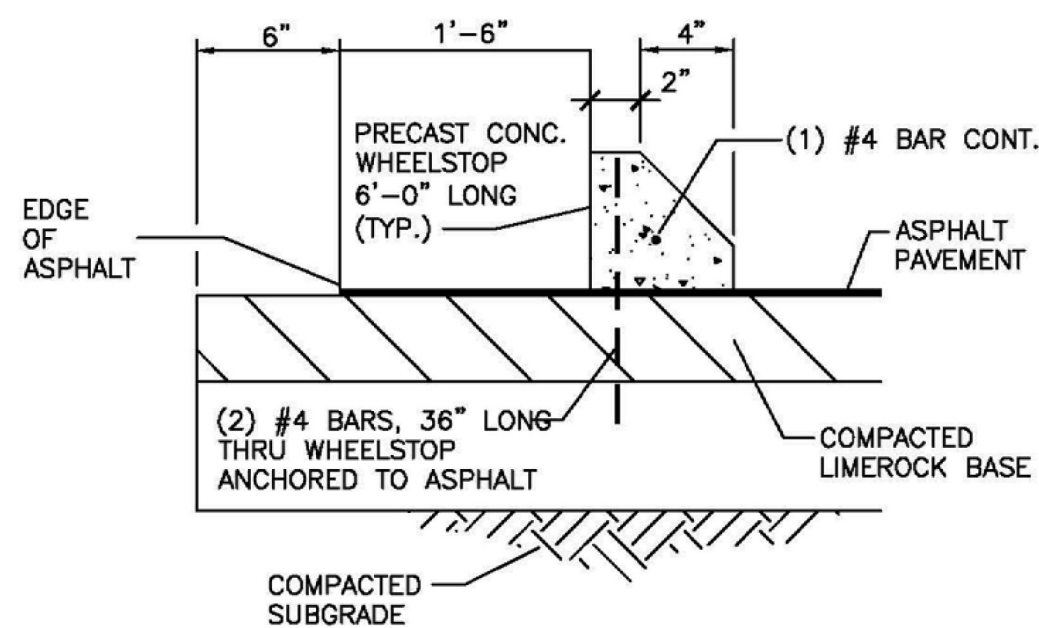


CONCRETE WHEELSTOP

DETAIL 2
NTS A-2.0

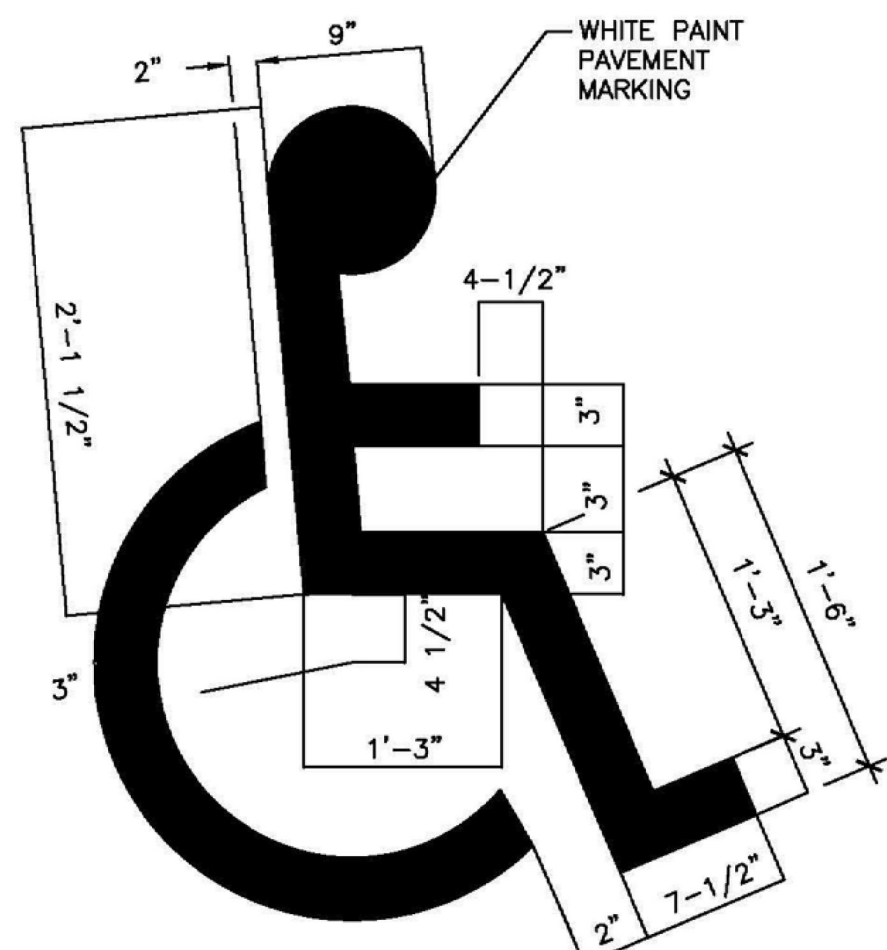


TYPICAL HANDICAP PARKING SYMBOL PER FDOT INDEX 17346

DETAIL 5
NTS A-2.0

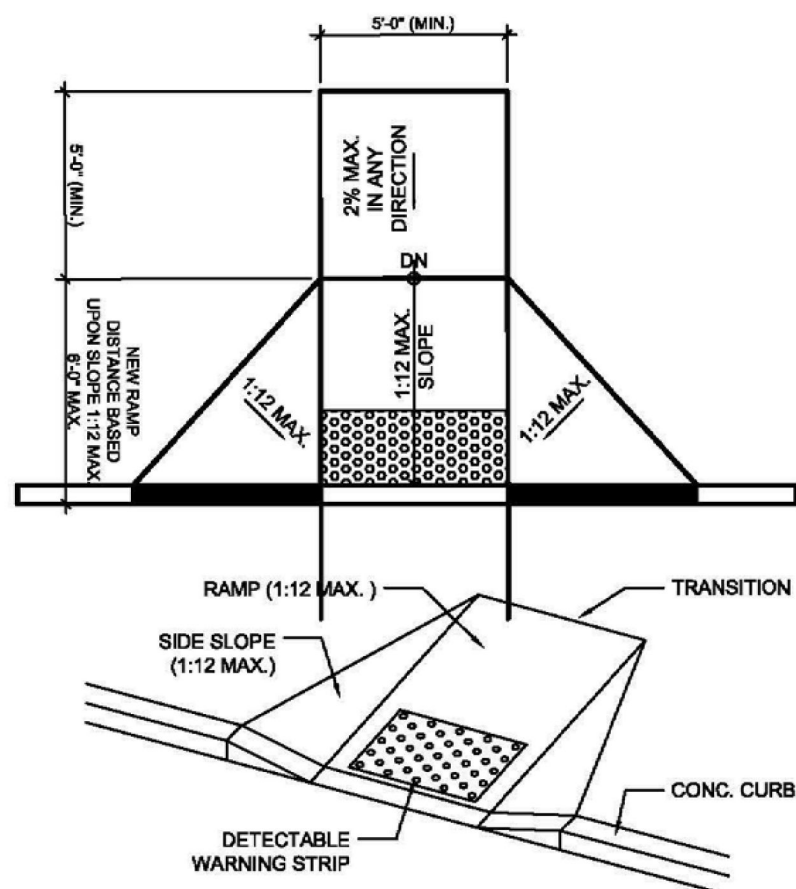


DETAIL 5
NTS A-2.0

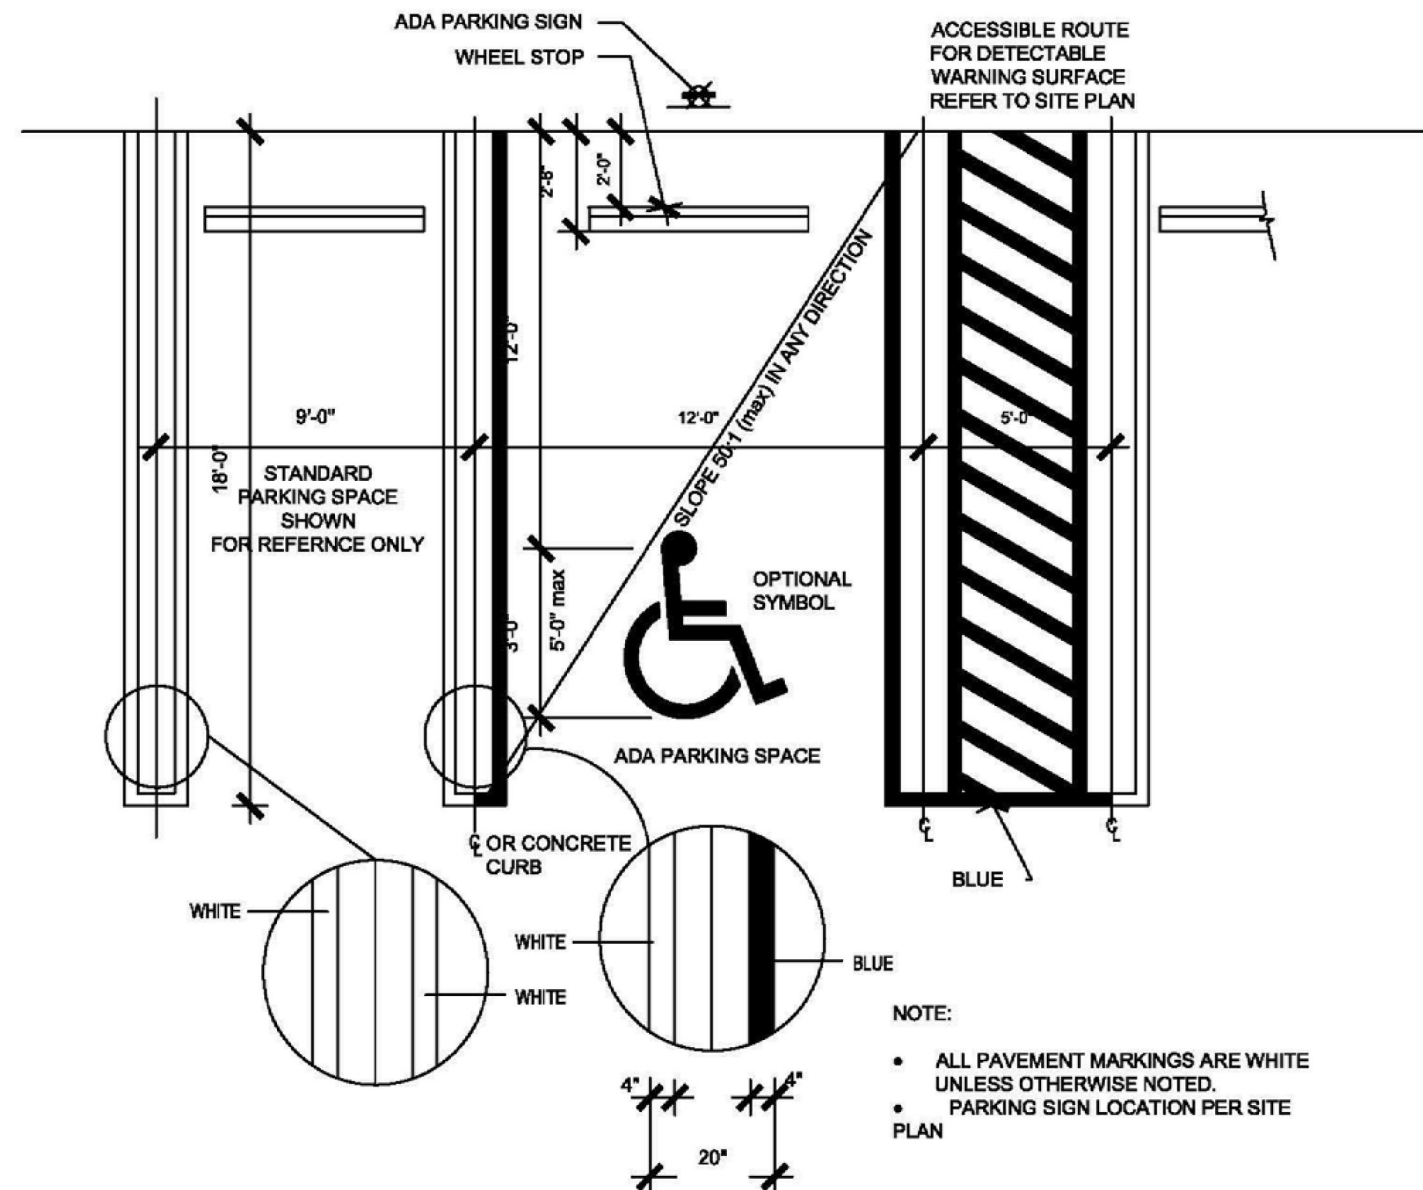


TYPICAL REGULAR/ADA PARKING STALLS

DETAIL 3
NTS A-2.0

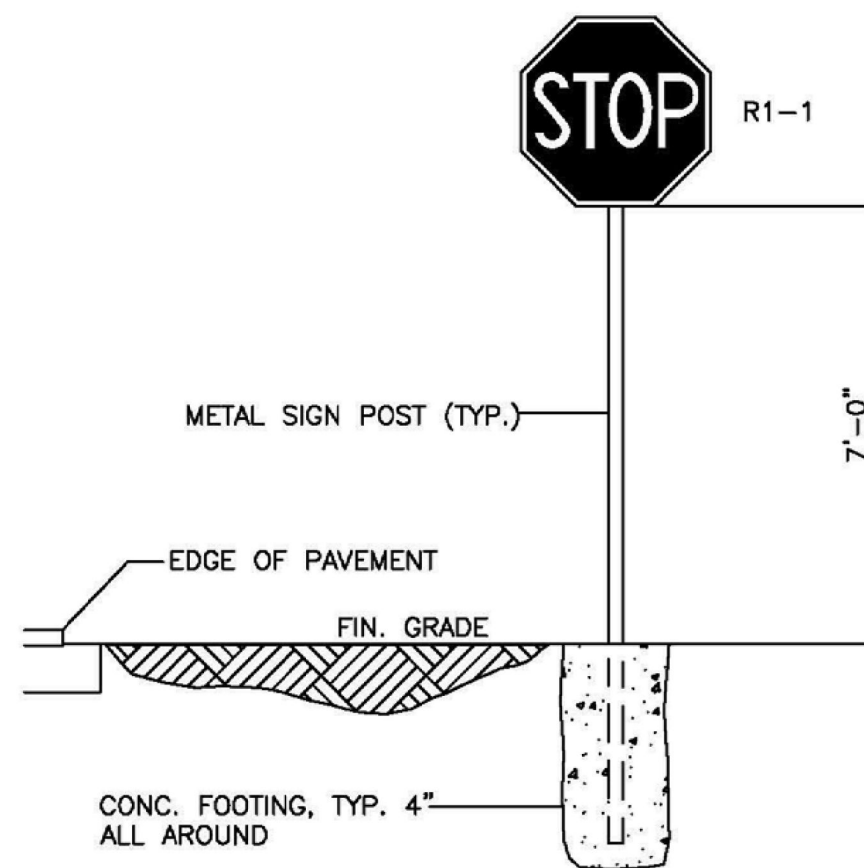


TYPICAL SIGN INSTALLATION

DETAIL 2
NTS A-2.0

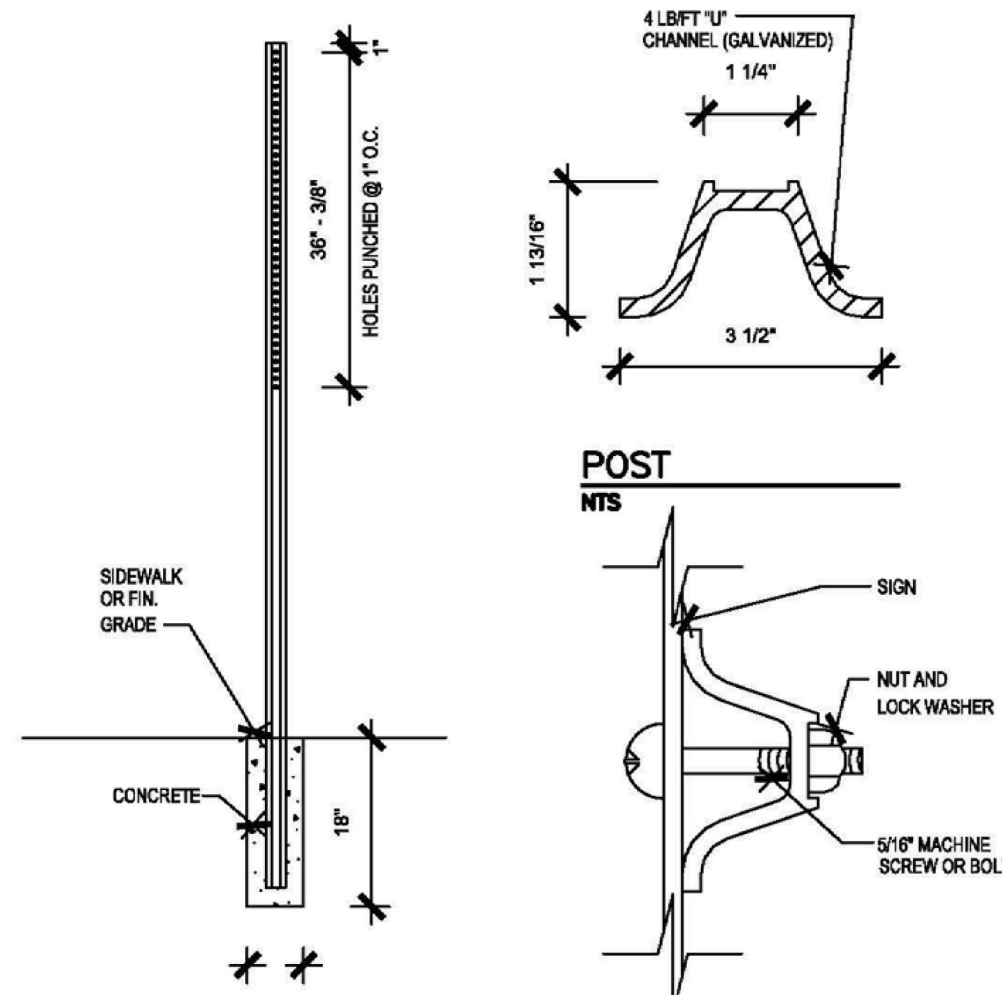


POST NTS
SIGN POST & BASE NTS

DETAIL 2
A-2.0

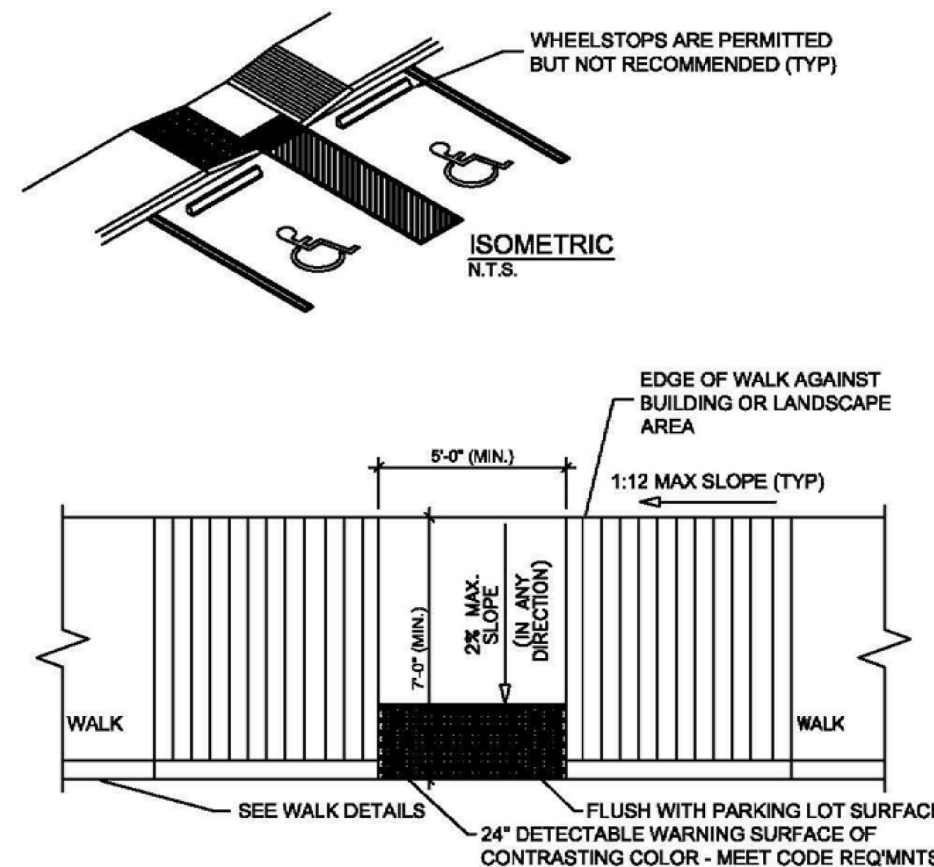


ACCESSIBLE PARKING RAMP

DETAIL 6
NTS A-2.0

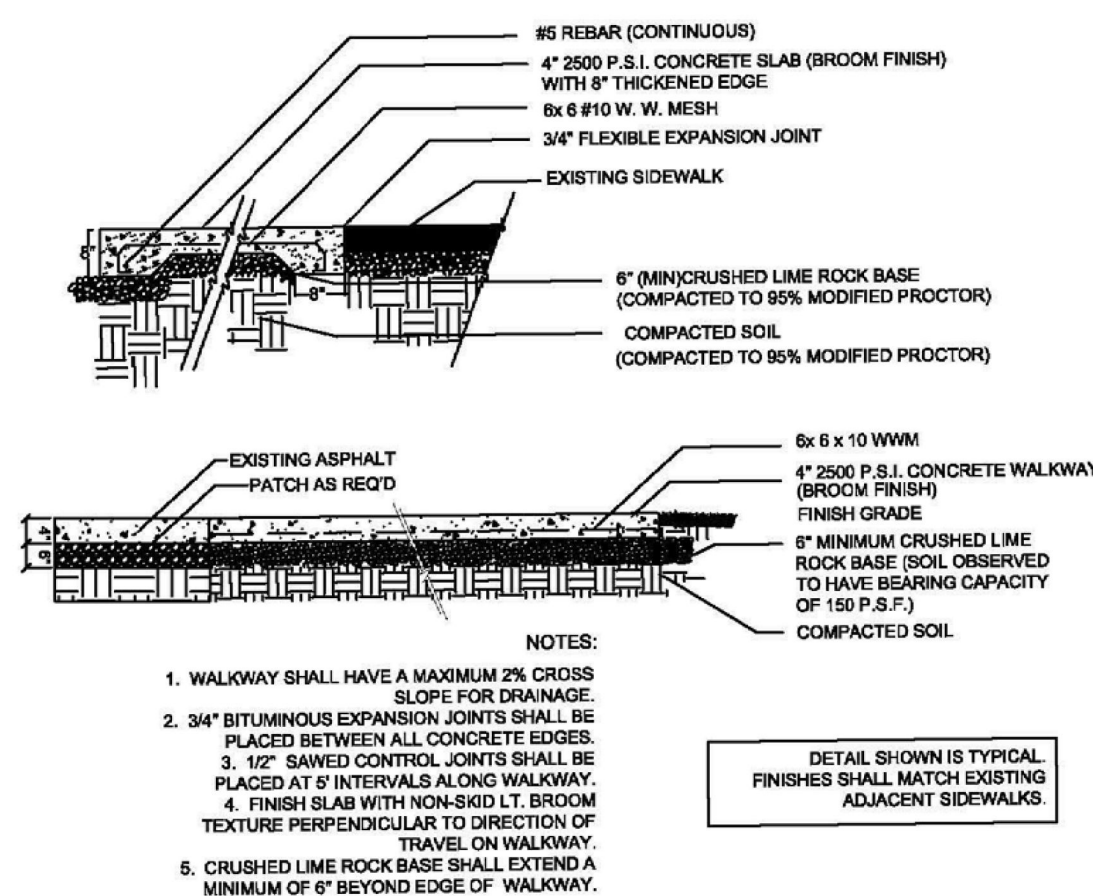


NEW CONCRETE PAVEMENT

DETAIL 6
NTS A-2.0

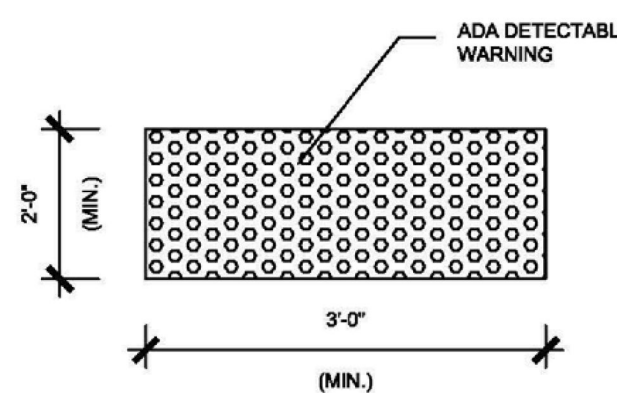

DETECTABLE WARNING 2
A-2.0

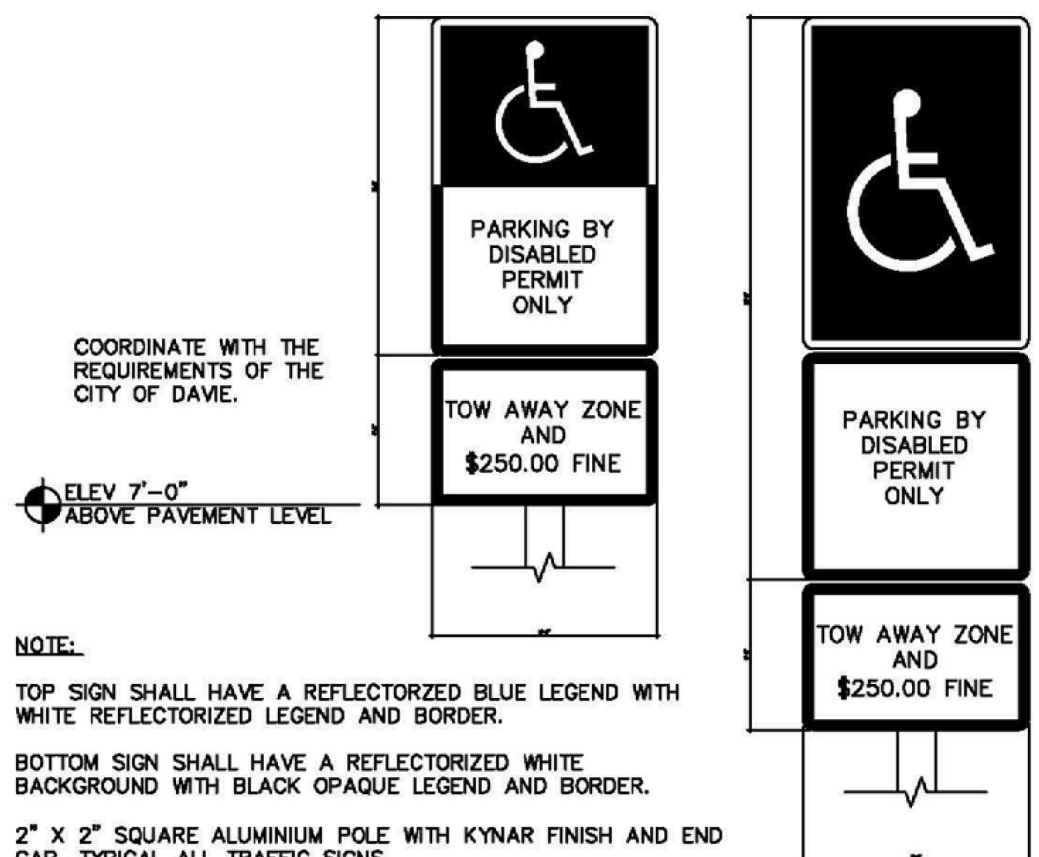

TYPICAL HANDICAP SIGN SCALE 1-1/2" = 1'-0"

DETAIL 2
A-2.0

No.	Description	Date



Jarvis M. Wyandon, Architect
Architect - Interior Designer - Planner
Lic. # AR94338
4748 Rice Road
Shreveport, Louisiana 71119
P: (954) 854-4312
Email: jmwyaandon@gmail.com

OCTUPLEX
1204 AVE. EAST
FORT PIERCE, FL. 34950

SEAL

PROJECT NO: _____
DRAWN BY: JSC
CHECKED BY: JSC
DATE: 01/11/2024
FILE NAME: _____

PARKING DETAIL

SHEET NO.

A-07

SHEET: ____ OF ____