


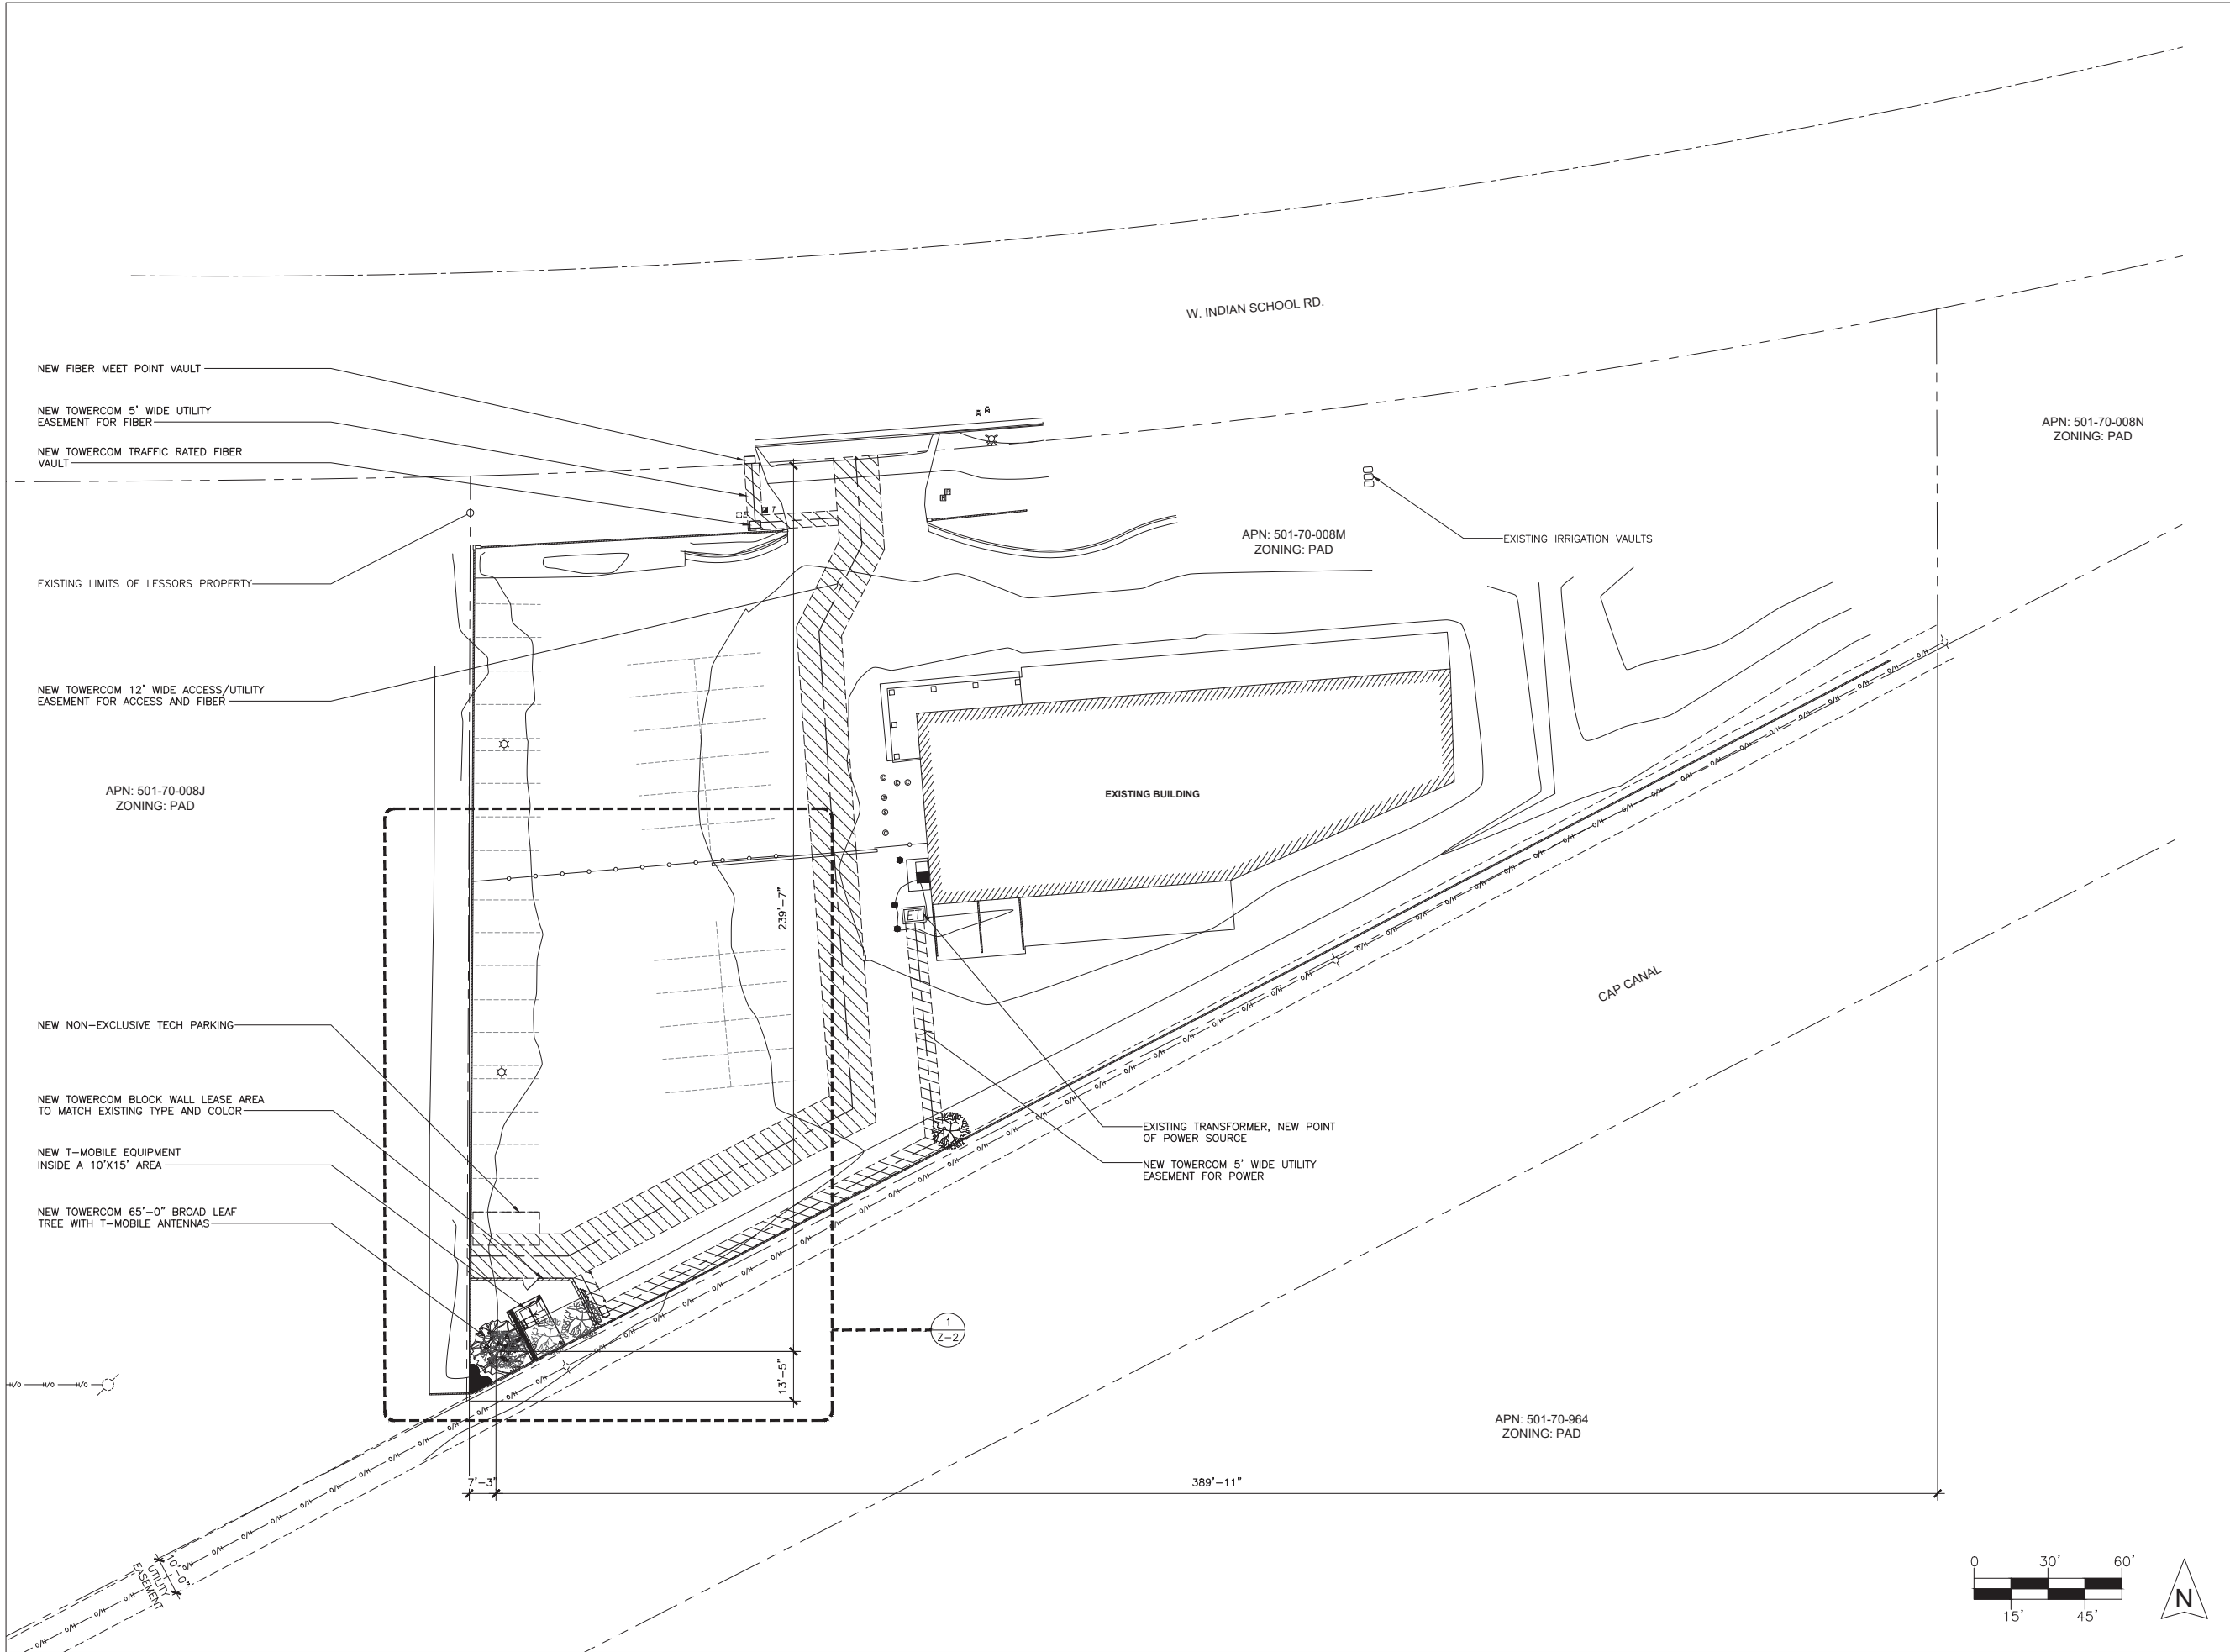

SITE PLAN

SCALE: 1" = 30'

1

CLIENT

TowerCom.
We Connect Carriers.

CONSULTANT

**COAL CREEK
CONSULTING**

2166 E. UNIVERSITY DR., STE 201
TEMPE, ARIZONA 85281
PHONE: (602) 429-0533 FAX: (480) 638-2852

ENGINEER OF RECORD

SEAL

NO.	DATE	DESCRIPTION	BY
2	06/03/19	REVISION 1	DRK
3	07/09/19	SUBMITTAL	SPE
4	10/05/20	REVISION 2	SPE
5	01/29/21	CITY COMMENTS	DRK
6	02/02/21	CITY COMMENTS	SPE

PROJECT INFORMATION
JOB: 10-024-03

**PH61003A
WILHELM
AUTOMOTIVE**

13973 W. INDIAN SCHOOL ROAD,
GOODYEAR, ARIZONA 85395

SHEET TITLE

SITE PLAN

JURISDICTIONAL APPROVAL

SHEET NUMBER

Z-1

RFDS VER0.1 DATED 3/22/19 AT 12:24:49 PM