



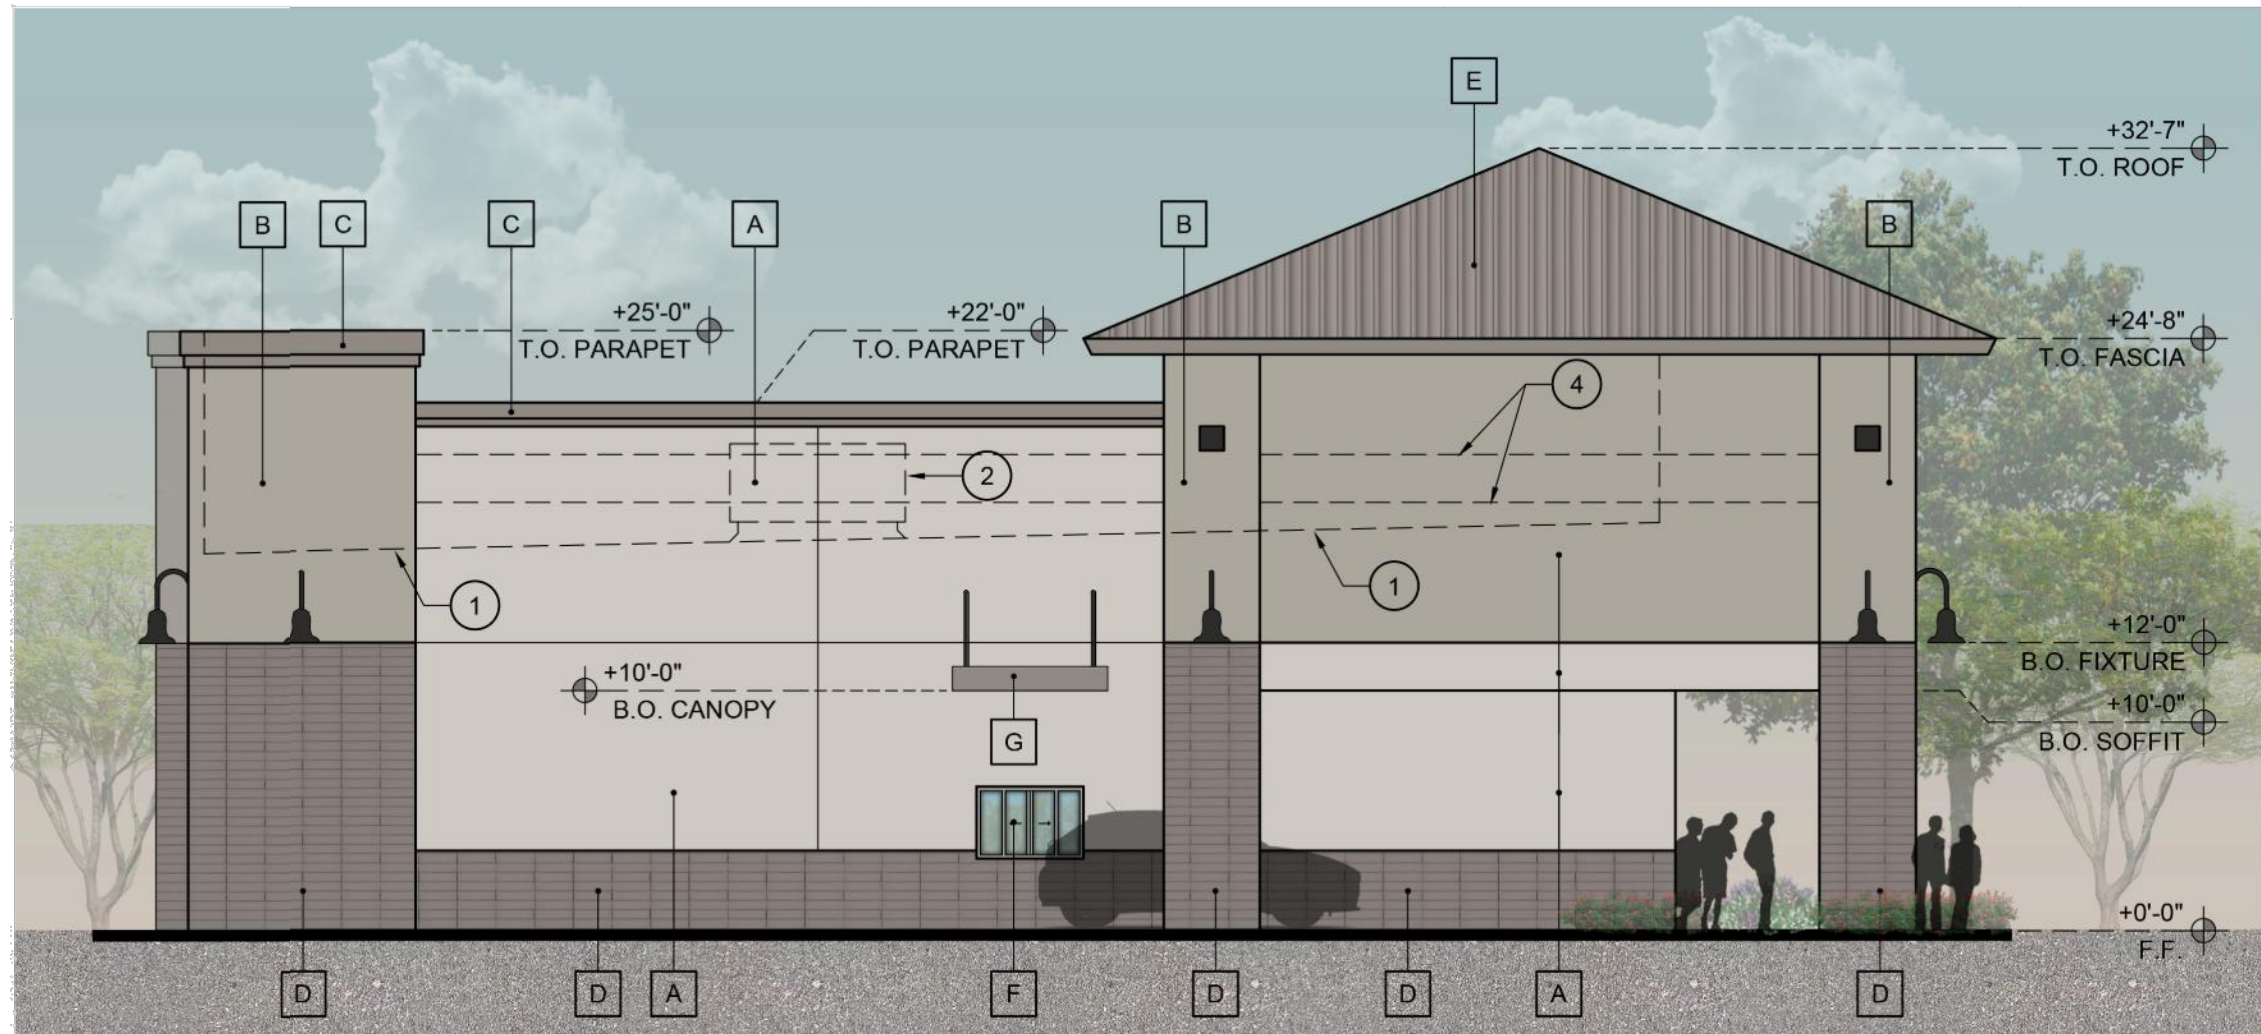

3 EAST EXTERIOR ELEVATION

SCALE: 1/8" = 1'-0"

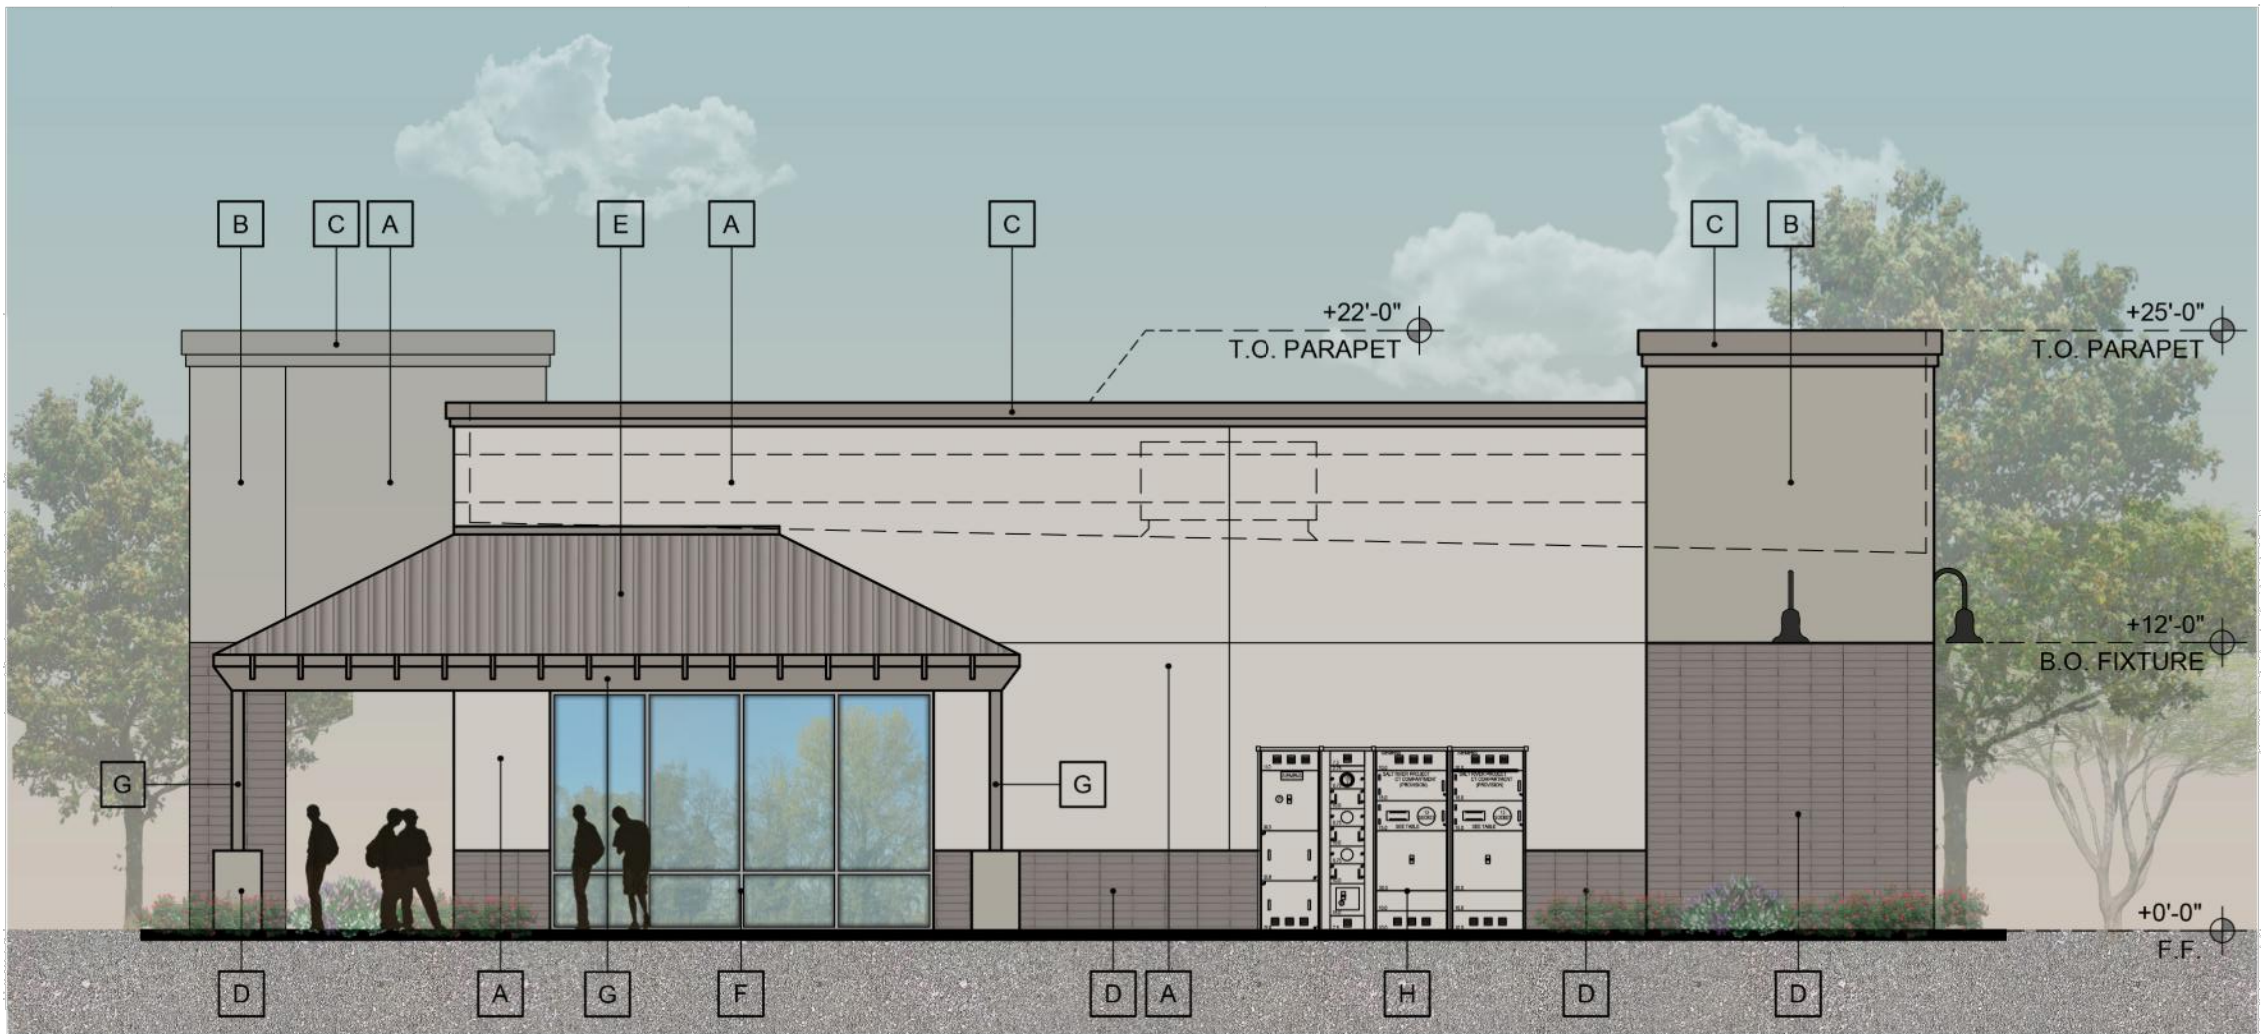

4 EAST EXTERIOR ELEVATION

SCALE: 1/8" = 1'-0"

KEYNOTES:

1. DASHED LINE INDICATES LINE OF ROOF BEYOND.
2. DASHED LINE INDICATES THE MECHANICAL ROOF TOP UNITS, FULLY SCREENED BY PARAPET.
3. BUILDING ADDRESS TO BE (12) INCH HIGH WITH (2) INCH STROKE, AND BE OF A CONTRASTING COLOR, AND MOUNTED HIGH ON THE BUILDING TO BE VISIBLE FROM THE STREET THAT THE IDENTIFICATION MUST BE VISIBLE FROM STREET OR DRIVE AS REQUIRED BY IFC 505 AND GFD REGULATION 12-505.1.
4. DASH LINE INDICATES FUTURE SIGNAGE UNDER SEPARATE REVIEW AND PERMIT.


FINISH KEYNOTES:

COLOR PALLET "B"

- A. SYNTHETIC STUCCO SYSTEM WITH 100% ACRYLIC FINISH
FINISH: SMOOTH SAND FINISH
PAINT COLOR: SHERWIN WILLIAMS 7017 "DORIAN GRAY"
- B. SYNTHETIC STUCCO SYSTEM WITH 100% ACRYLIC FINISH
FINISH: SMOOTH SAND FINISH
PAINT COLOR: SHERWIN WILLIAMS 7015 "REPOSE GRAY"
- C. SYNTHETIC STUCCO SYSTEM WITH 100% ACRYLIC FINISH
FINISH: SMOOTH SAND FINISH
PAINT COLOR: SHERWIN WILLIAMS 7018 "DOVETAIL"
- D. BRICK & BLOCK MASONRY VENEER
MANUFACTURER: CREATIVE MINES
SERIES: CRAFT PAINT GRADE BLOCK
COLOR: MODERN
SIZE: FLATS 3.625" H X 15.625 L
- E. METAL PANEL CANOPY
MANUFACTURER: ATAS - EXTERIOR GRADE
COLOR: "16 ROCKY GREY"
- F. STOREFRONT
FINISH: DARK BRONZE WITH CLEAR GLASS
COLOR: CLEAR GLASS 0.8 PER 2006 IECC TABLE 102.1.3(3)
- G. EXPOSED STEEL
COLOR: SHERWIN WILLIAMS 7018 "DOVETAIL"
- H. SERVICE ENTRANCE SECTION
COLOR: SHERWIN WILLIAMS 7017 "DORIAN GRAY"
- J. HOLLOW METAL DOOR
COLOR: SHERWIN WILLIAMS 7015 "REPOSE GRAY"

GENERAL NOTE:

1. ALL ROOF MOUNTED MECHANICAL UNITS ARE TO BE FULLY SCREENED BY THE BUILDING PARAPET. VERIFY THAT THIS CONDITION WILL BE MET PRIOR TO THE START OF CONSTRUCTION.
2. SUITE NUMBERS ARE TO BE POSTED ON THE FRONT AND REAR DOORS OF EACH SUITE. THE NUMBERS ARE TO BE (4) INCHES HIGH, 5/8" INCH STROKE, AND A CONTRASTING COLOR TO THE BACKGROUND.

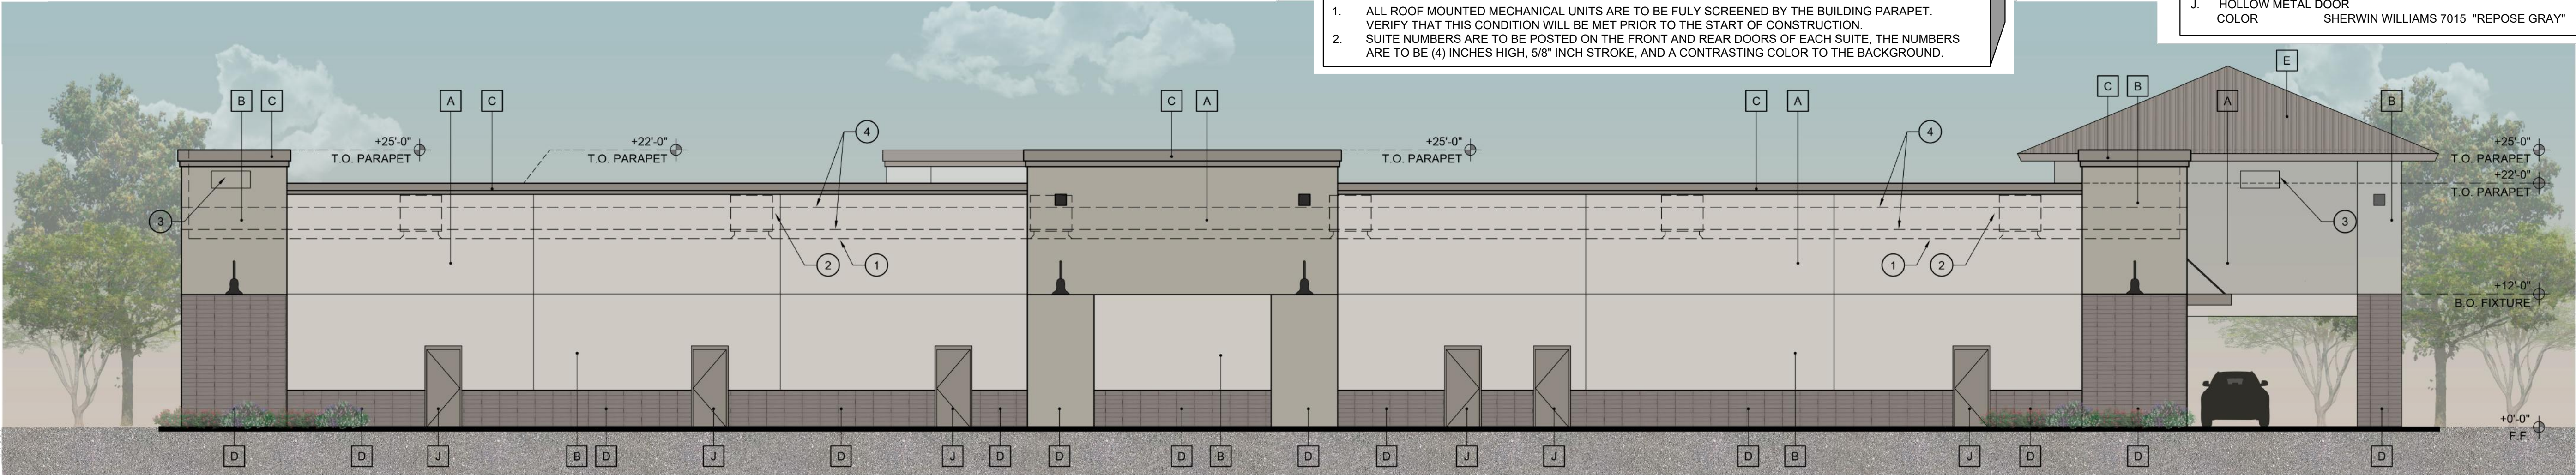

2 EAST EXTERIOR ELEVATION

SCALE: 1/8" = 1'-0"



1 SOUTH EXTERIOR ELEVATION

SCALE: 1/8" = 1'-0"