




SITE PLAN & 150 FEET BOUNDARY
SCALE: 1" = 30'-0"


 


SALAD AND GO
SEC OF ESTRELLA PKWY AND VAN BUREN ST
GOODYEAR, AZ
DATE: 04-23-2021 (PRELIMINARY)


2019 R K A A
ARCHITECTS, INC. ALL
RIGHTS RESERVED.
THIS DRAWING IS AN
INSTRUMENT OF
SERVICE. IT IS THE
PROPERTY OF R K A A
ARCHITECTS, INC. AND
MAY NOT BE
DUPLICATED, USED OR
DISCLOSED WITHOUT
WRITTEN PERMISSION
OF THE ARCHITECT.

SP-1.1
MASTER SITE
PLAN


RKAA#21002.00

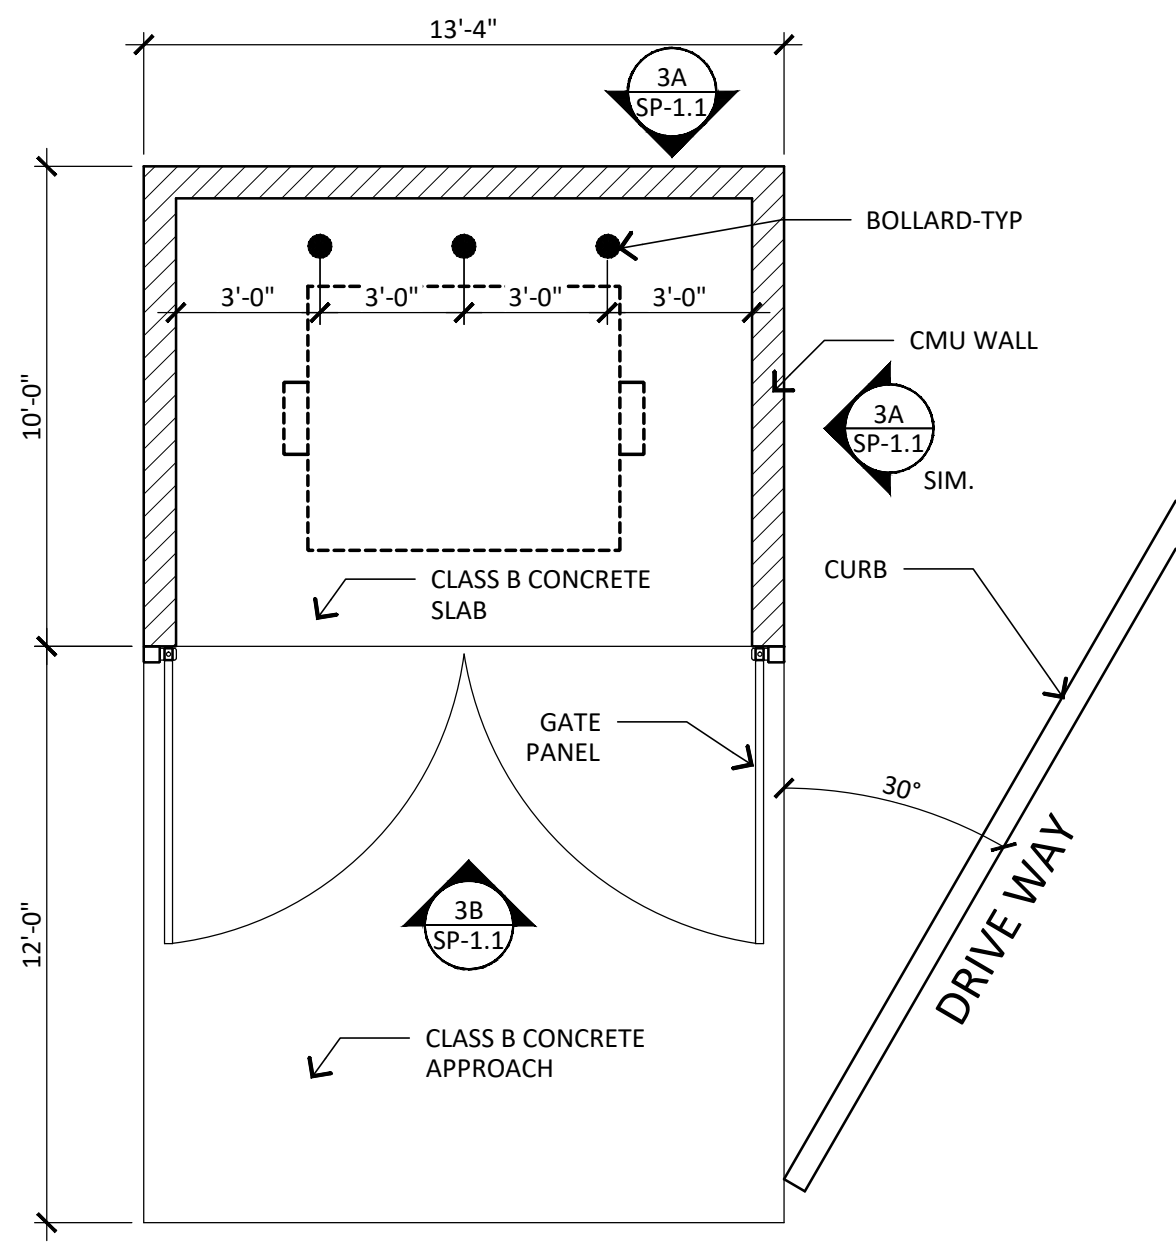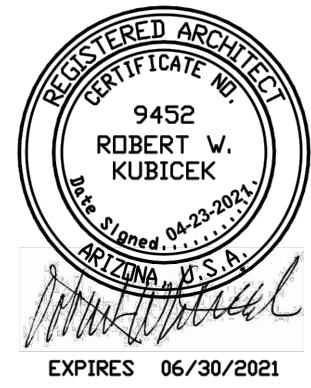

2 TRASH ENCLOSURE
SCALE: 1/4" = 1'-0"

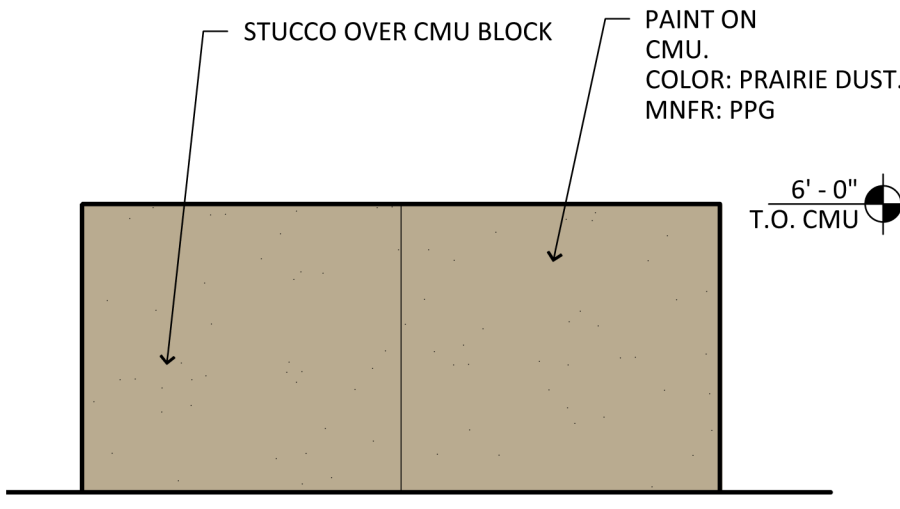


A. REAR AND SIDES

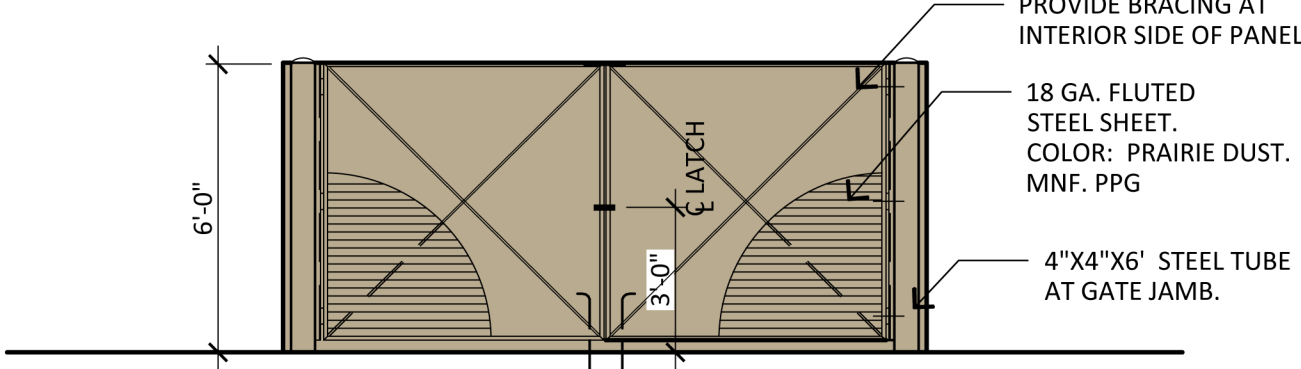


B. FRONT

3 TRASH ENCLOSURE ELEVATIONS
SCALE: 1/4" = 1'-0"

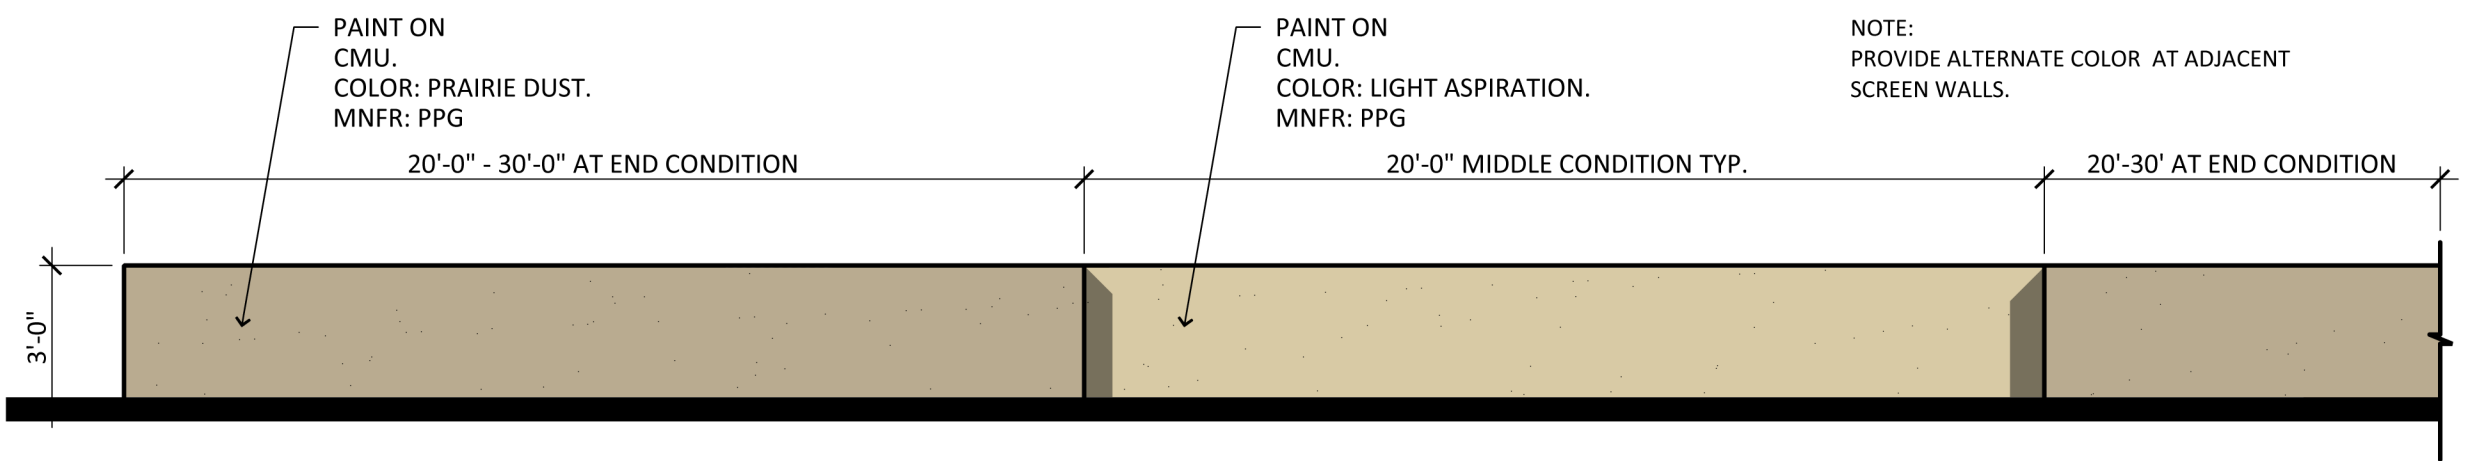

4 SCREEN WALL
SCALE: 1/4" = 1'-0"

USE PERMIT # 21-3000001 - SALAD
AND GO
SITE PLAN # 21-60000018 - SALAD
AND GO

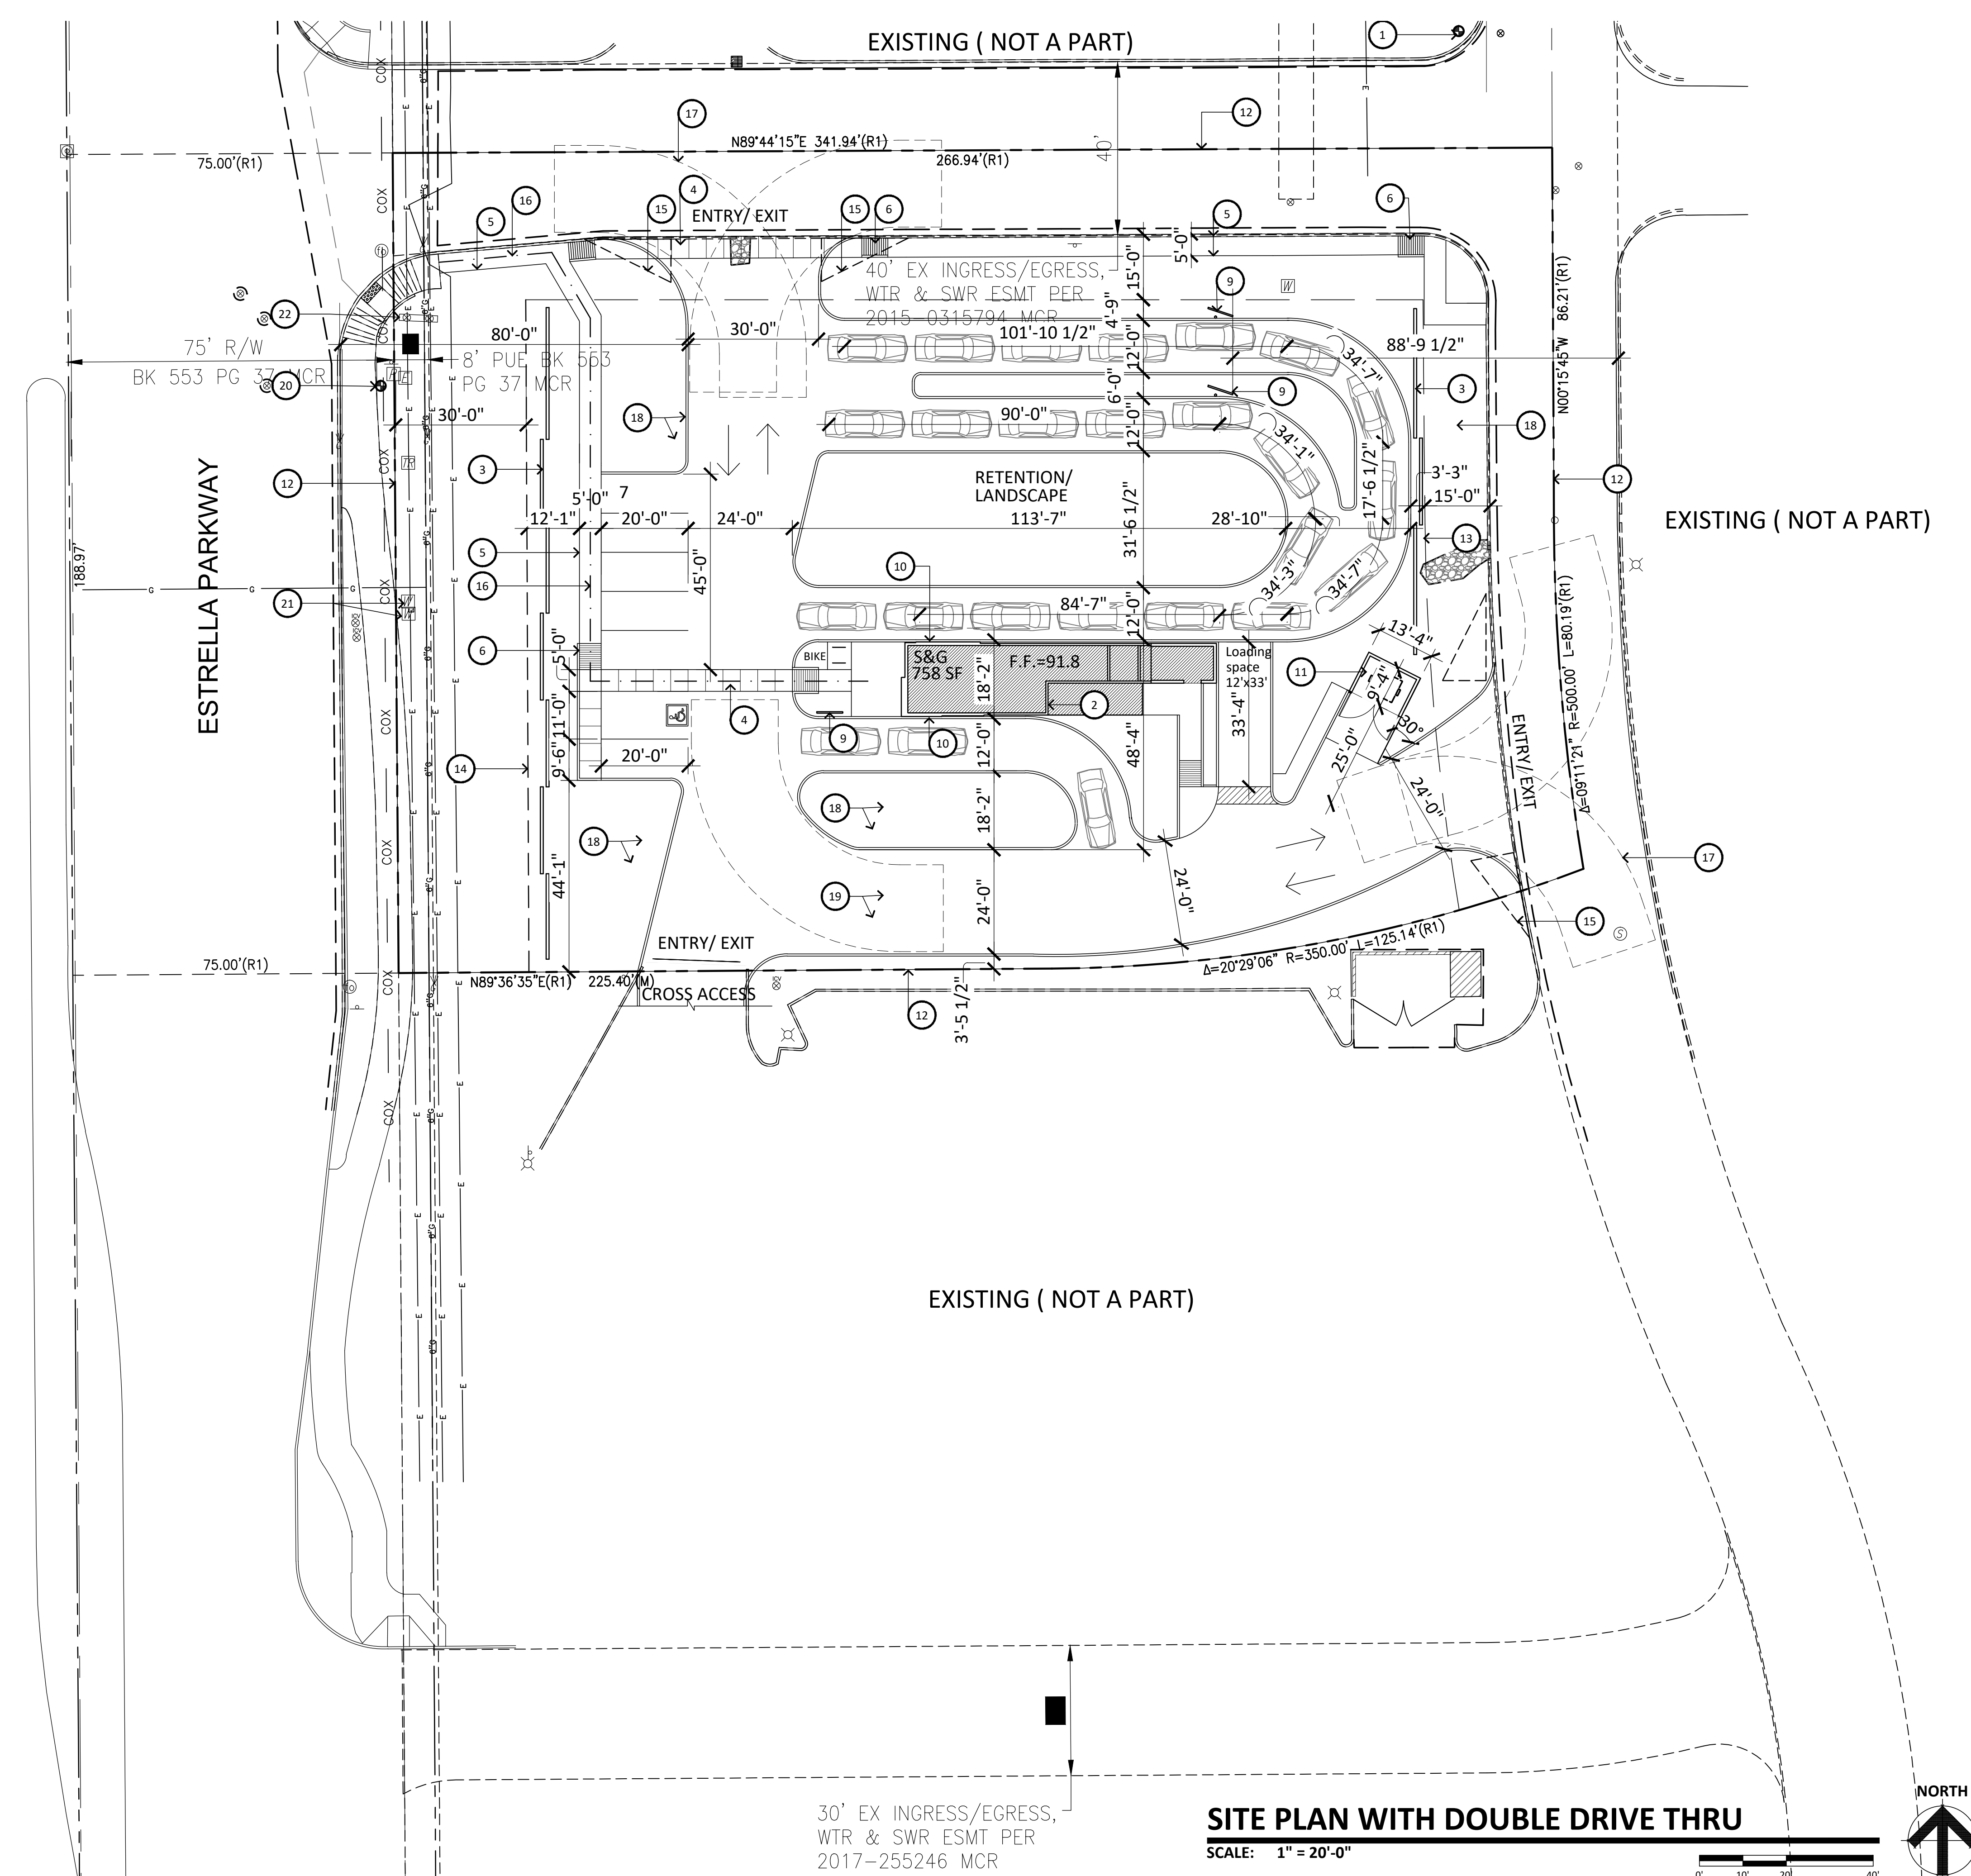

SITE DATA

PARCEL NUMBER:	500-09-421
EXISTING ZONING:	PAD/C-2 (COMMERCIAL)
SITE AREA GROSS:	49,701 SF
PARCEL NUMBER:	
PROPOSED USE:	RESTAURANT WITH DRIVE THROUGH
CONSTRUCTION TYPE:	VB
OCCUPANCY GROUP:	B
SPRINKLER SYSTEM:	NONE

MAIN BUILDING AREA:	
STORAGE:	146 S.F.
RESTROOM:	53 S.F.
PREP AND OTHER:	559 S.F.
BUILDING:	758 S.F.

TOTAL AREA:	
BUILDING:	758 S.F.
ENTRY CANOPY:	160 S.F.
DRIVE THRU #1:	235 S.F.
DRIVE THRU # 2:	235 S.F.
CANOPY:	57 S.F.
TOTAL BUILDING AREA:	1,445 S.F.

SITE COVERAGE:	
TOTAL PARKING REQUIRED AT 1/150 FOR FREESTANDING RESTAURANT:	05 SPACES
TOTAL PARKING PROVIDED:	07 SPACES
ACCESSIBLE SPACES REQUIRED:	01 SPACE
ACCESSIBLE SPACES PROVIDED:	01 SPACE
DRIVE THRU QUE LANE:	440 FT.

KEY NOTES

- EXISTING PRIVATE FIRE HYDRANT.
- NEW KNOX BOX.
- NEW 3'-0" HIGH SCREEN WALL. SEE ELEVATION AT SHEET SP-1.1.
- NEW CONCRETE CROSS WALK TO MATCH EXISTING CENTER.
- NEW SIDE WALK.
- NEW RAMP. (1:12 SLOPE MAX.)
- NEW ACCESSIBLE PARKING SPACE AND AISLE.
- NEW BIKE RACK. (2 SPACE).
- NEW MENU BOARD AND SPEAKER.
- NEW SERVICE WINDOW AT NEW BUILDING.
- NEW TRASH ENCLOSURE. SEE SHEET SP-1.1.
- PROPERTY LINE.
- LANDSCAPE SETBACK.
- BUILDING SETBACK.
- VISIBILITY TRIANGLE.
- ACCESSIBLE PEDESTRIAN ROUTE.
- FIRE TRUCK TURNING RADIUS. INNER RADIUS 28'-0" AND OUTER RADIUS 48'-0".
- LANDSCAPE AREA. SEE LANDSCAPE DRAWING.
- ASPHALT PAVEMENT.
- EXISTING PUBLIC FIRE HYDRANT.
- EXISTING WATER METER BOX AND BACKFLOW DEVICE. SEE CIVIL DRAWING.
- EXISTING FIRE LINE DOUBLE CHECK. SEE CIVIL DRAWING.

PROJECT DIRECTORY


OWNER:	AND GO CONCEPTS LLC
	625 S. 27TH AVE., SUITE 140
	PHOENIX, AZ 85009
CONTACT:	MATTHEW COPENHAVER
PHONE:	(410) 371-1563
EMAIL:	mcopenhaver@saladandgo.com
ARCHITECT:	RKAA ARCHITECTS, INC
	2233 EAST THOMAS ROAD
	PHOENIX, AZ 85016
CONTACT:	NEIL FEASER
PHONE:	(602) 955-3900
EMAIL:	nfeaser@rkaa.com
CIVIL:	HELIX ENGINEERING LLC
	3240 E. UNION HILLS DRIVE, #112
	PHOENIX, AZ 85050
CONTACT:	STEVE BOWSER, P.E.
PHONE:	(602) 788-2616
EMAIL:	sb@hxeng.com

LANDSCAPE:	T.J. McQUEEN & ASSOCIATES, INC
	10450 N. 74TH STREET, SUITE 120
	SCOTTSDALE, AZ 85258
CONTACT:	TIM McQUEEN
PHONE:	(602) 265-0320
EMAIL:	timmcqueen@tjmla.net

LEGAL DESCRIPTION

REFER TO ATTACHED FILE: "RECORDED PLAT 13
29 PLAT 202."
PARCEL 5 PER MCR 1329, PAGE 20

VICINITY MAP

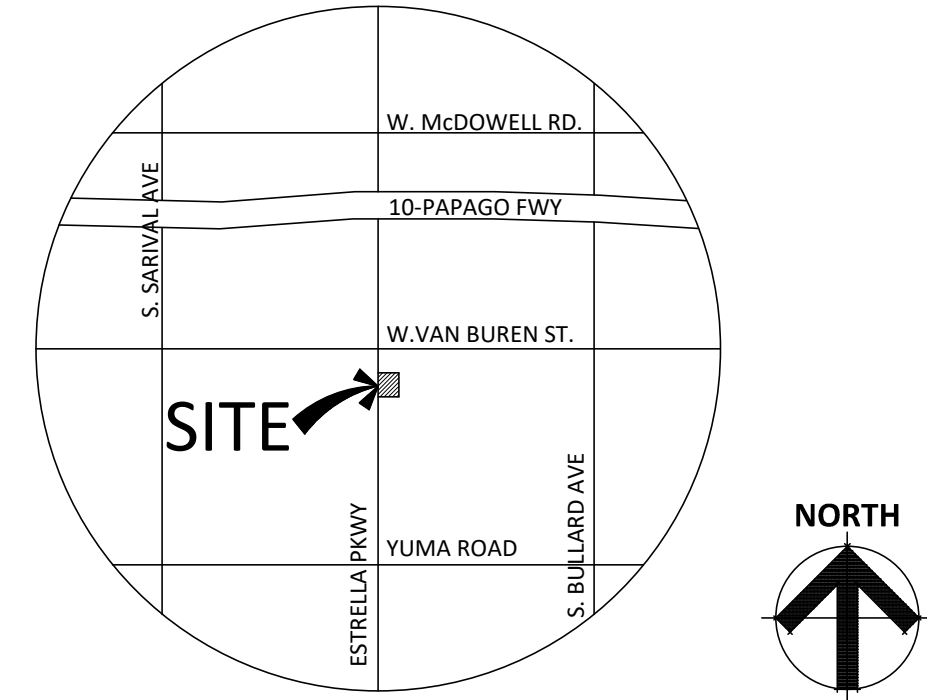

USE PERMIT # 21-3000001 - SALAD
AND GO
SITE PLAN # 21-60000018 - SALAD
AND GO

SITE PLAN WITH DOUBLE DRIVE THRU
SCALE: 1" = 20'-0"

SALAD AND GO
SEC OF ESTRELLA PKWY AND VAN BUREN ST
GOODYEAR, AZ
DATE: 04-07-2021 (PRELIMINARY)



2019 RKAA
ARCHITECTS, INC. ALL
RIGHTS RESERVED.
THIS DRAWING IS AN
INSTRUMENT OF
SERVICE. IT IS THE
PROPERTY OF RKAA
ARCHITECTS, INC. AND
MAY NOT BE
DUPLICATED, USED OR
DISCLOSED WITHOUT
WRITTEN PERMISSION
OF THE ARCHITECT.

SP-1
SITE PLAN

RKAA#21002.00

