




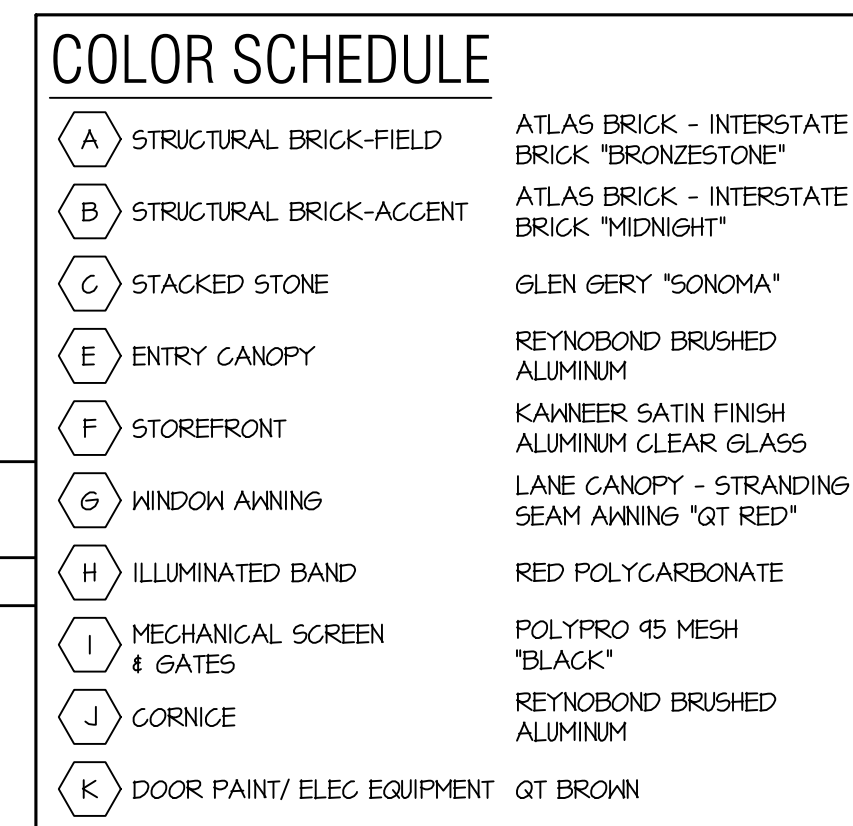


$\frac{1}{4}^0 = 1^1 \cdot 0^0$	A1-A101
---------------------------------	---------

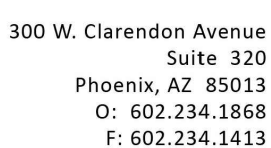

$\frac{1}{4}^0 = 1^1-0^0$	A1-A101
---------------------------	---------

 

QuikTrip No. 1417

 

PROTOTYPE	P-103
DIVISION	PHOENIX
VERSION	G3S
DATE	08-01-2020

[illegible]

SHEET TITLE:
EXTERIOR ELEVATIONS

SHEET NUMBER:
A202



QuikTrip.

4705 South 129th East Ave.
Tulsa, OK 74134-7008
P.O. Box 3475
Tulsa, OK 74101-3475
(918) 615-7700

Store #
1417

Custom G3S Sonoma Stone
& Wide Side Canopies w/ DB Awnings

Serial #
05-1417-G3S

Scale:
1/8"=1'-0"

Issue Date:
02.16.21

Address:
SWC Bullard & McDowell



Drawn By:
JK

Rev/Notes:

City, State:
Goodyear, AZ

COPYRIGHT © 2011 QUIKTRIP CORPORATION DESIGN PATENTS
QUIKTRIP PLANS ARE THE EXCLUSIVE PROPERTY OF QUIKTRIP CORPORATION, TULSA,
OKLAHOMA. THESE PLANS ARE PROTECTED IN THEIR ENTIRETY BY DOMESTIC AND
INTERNATIONAL COPYRIGHT AND PATENT STATUTES. ANY UNAUTHORIZED USE, REPRODUCTION,
PUBLICATION, DISTRIBUTION OR SALE IN WHOLE OR IN PART, IS STRICTLY FORBIDDEN.

#	FINISH	MANUFACTURER	SPECIFICATION
1	BRONZESTONE	INTERSTATE BRICK	ATLAS STRUCTURAL BRICK
2	MIDNIGHT	INTERSTATE BRICK	ATLAS STRUCTURAL BRICK
3	BRUSHED ALUMINUM	REYNOLBOND	PASCIA
4	QT RED	SHERWIN-WILLIAMS	STANDING SEAM AWNING
5	RED POLYCARBONATE	ALLEN INDUSTRIES	ILLUMINATED BAND
6	QT BROWN	SHERWIN-WILLIAMS	METAL PAINT
7	BLACK	ALL COURT FABRICS	POLYPRO 95 MESH
8	CL-BR	ALLEN INDUSTRIES	SIGNAGE
9	SONOMA	GLEN GERY	STACKED STONE
10	10B-20	ALLEN INDUSTRIES	ILLUMINATED SIGNAGE

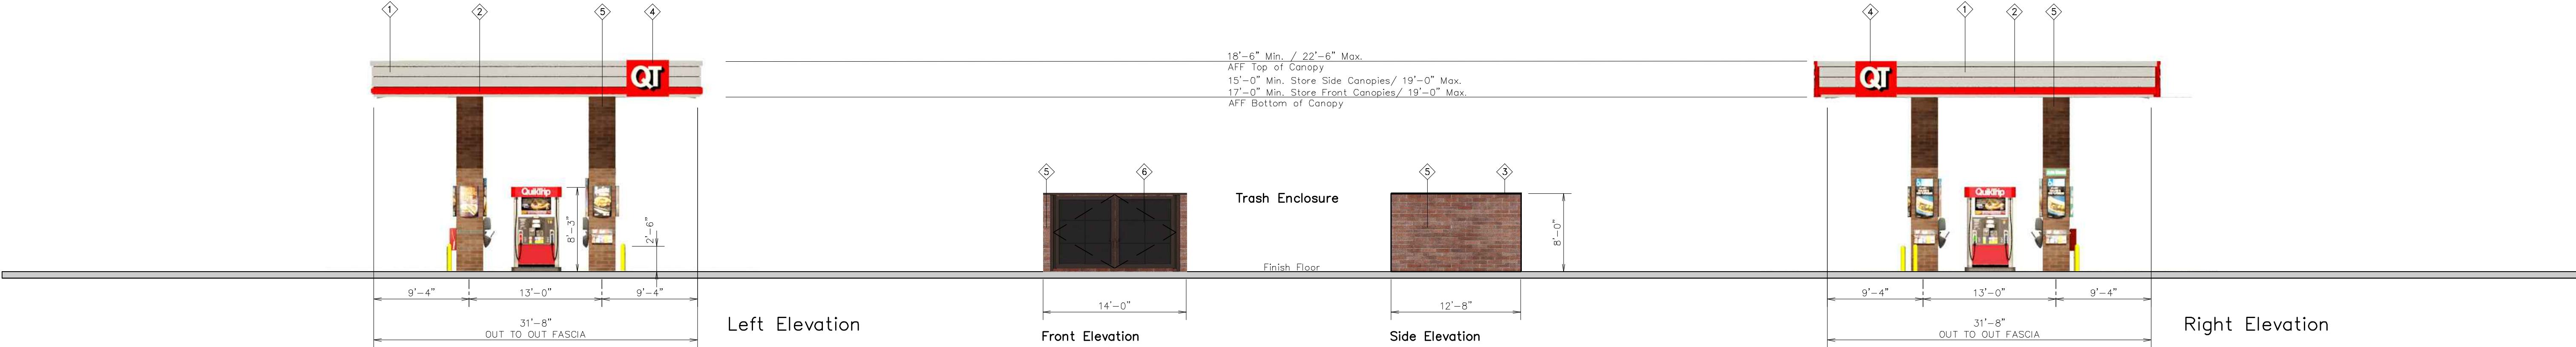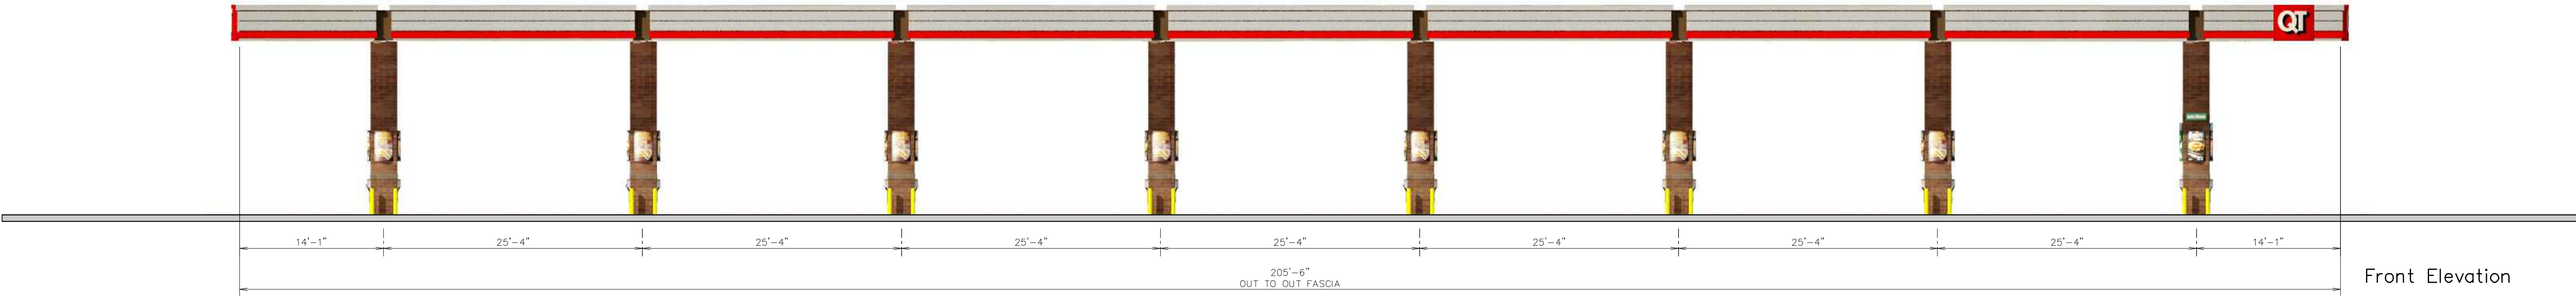

QuikTrip.
4705 South 129th East Ave.
Tulsa, OK 74134-7008
P.O. Box 3475
Tulsa, OK 74101-3475
(918) 615-7700

Store #
1417

Vertical 8 Canopy Elevations

Serial #
05-1417-GV08

Scale:
1/8"=1'-0"

Issue Date:
10.20.20

Address:
SWC Bullard & McDowell

Drawn By:
JK

City, State:
Goodyear, AZ

COPYRIGHT © 2011 QUIKTRIP CORPORATION DESIGN PATENTS
QUIKTRIP PLANS ARE THE EXCLUSIVE PROPERTY OF QUIKTRIP CORPORATION, TULSA,
OKLAHOMA. THESE PLANS ARE PROTECTED IN THEIR ENTIRETY BY DOMESTIC AND
INTERNATIONAL COPYRIGHT AND PATENT STATUTES. ANY UNAUTHORIZED USE, REPRODUCTION,
PUBLICATION, DISTRIBUTION OR SALE IN WHOLE OR IN PART, IS STRICTLY FORBIDDEN.

①	FINISH	MANUFACTURER	SPECIFICATION
1	BRUSHED ALUMINUM	REYNOLDS	CANOPY
2	RED POLYCARBONATE	ALLEN INDUSTRIES	ILLUMINATED BAND
3	QT BROWN	LANE	METAL/PAIN
4	100-14	ALLEN INDUSTRIES	NON-ILLUMINATED SIGNAGE
5	BRONZESTONE	INTERSTATE BRICK	ATLAS STRUCTURAL BRICK
6	BLACK	ALL COURT FABRICS	POLYPRO 95 MESH