


TOMECAK
DESIGN

4368 NORTH CIVIC CENTER PLAZA
SUITE 201
SCOTTSDALE, ARIZONA 85251

T 602.619.7751
F 480.718.8387
E INFO@TOMECAKDESIGN.COM

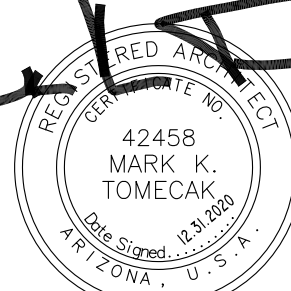

EXPIRES 3.31.2023

PROJECT:
FILIBERTOS
GOODYEAR, ARIZONA

REVISED:

JOB #.: 2022

DATE: 12.31.2020


CONTENTS: ELEVATIONS
COLOR

SHEET No:


A2.01

MATERIAL LEGEND


		MATERIAL	MANUFACTURER	COLOR / MODEL #
	A	PAINTED STUCCO	DUNN EDWARDS	DE5567 (SNOWY EVERGREEN)
	B	CONGREGATED METAL CLADDING	DUNN EDWARDS	DE6357 (BLACK TIE)
	C	ALUMINUM DOOR/WINDOW	WESTERN WINDOWS	DARK BROZNE
	D	METAL CLADDING	DUNN EDWARDS	DE6357 (BLACK TIE)

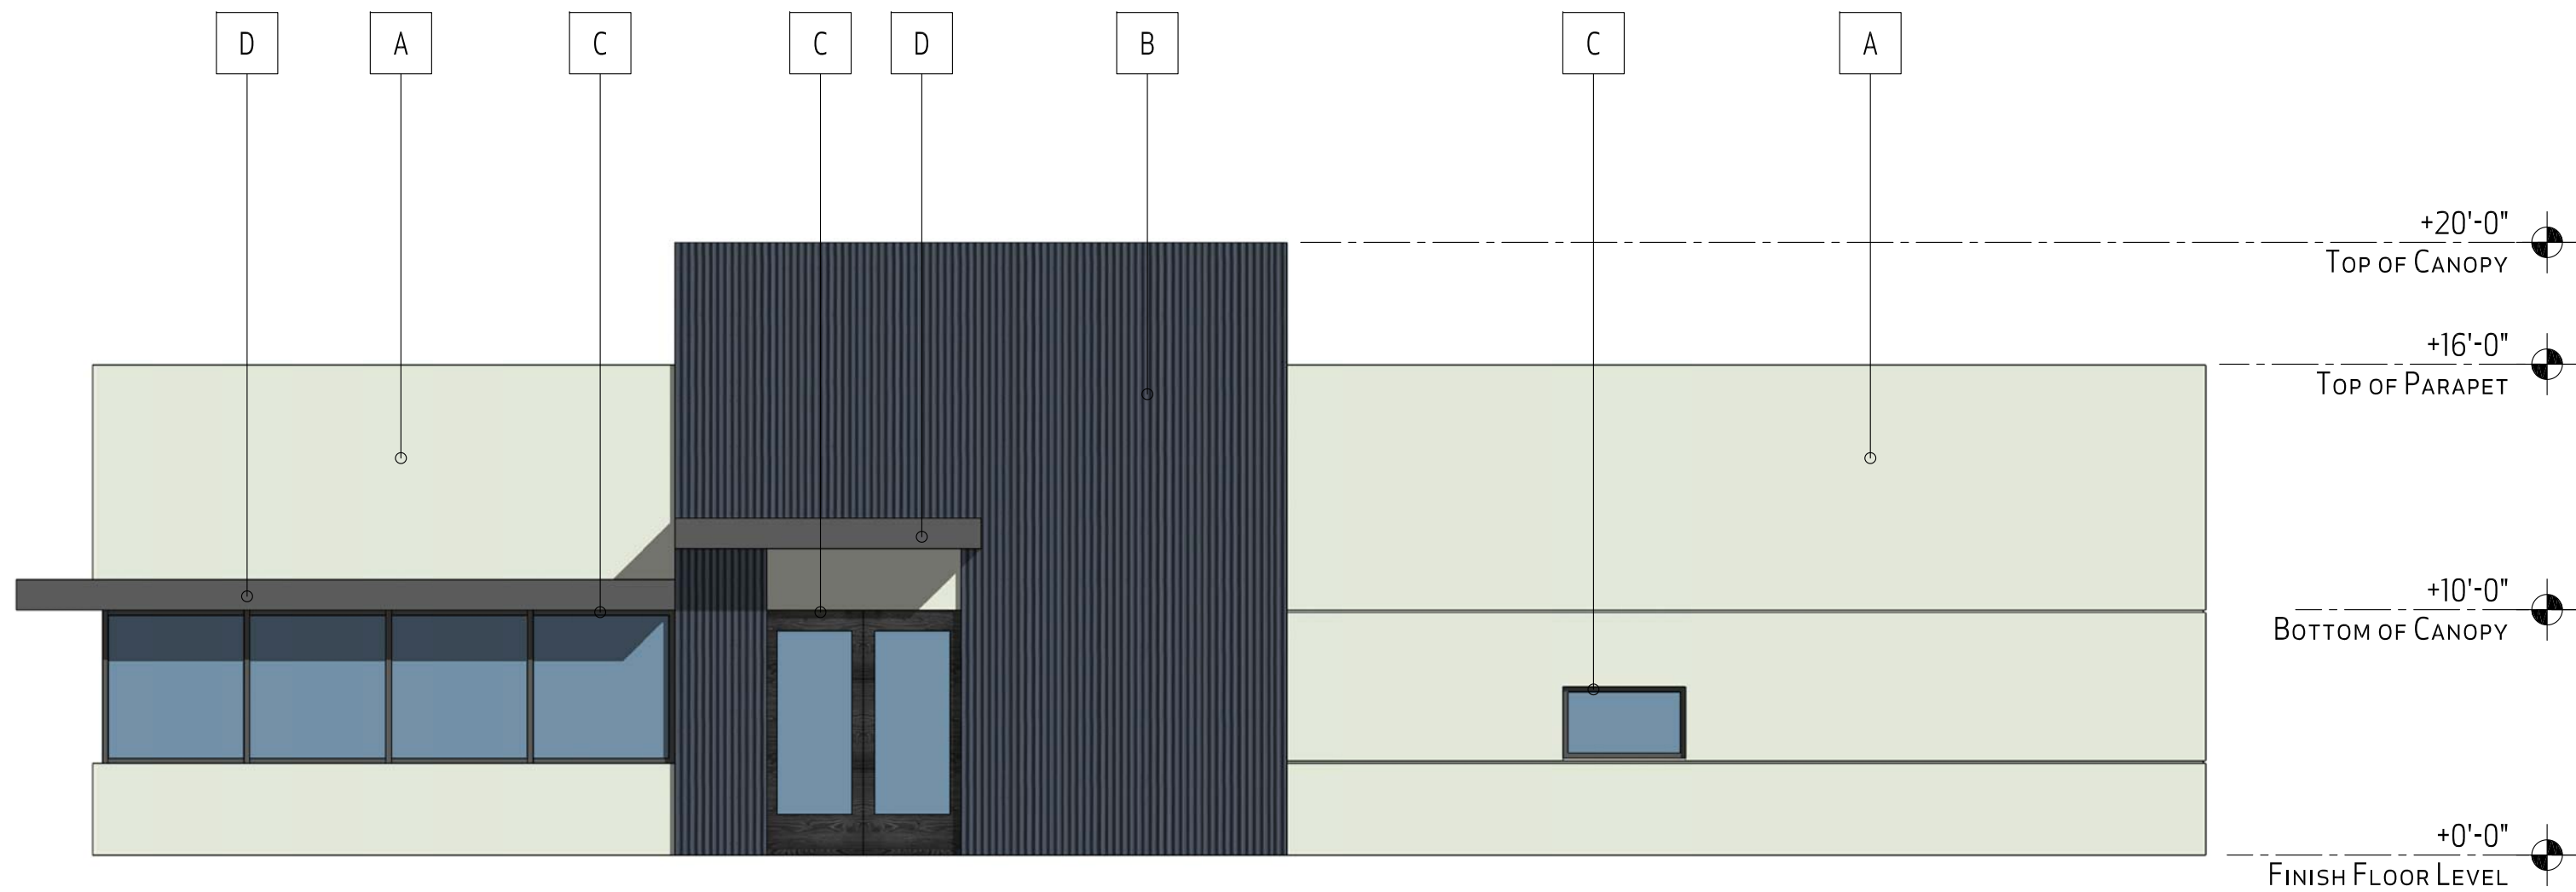


1 WEST ELEVATION
SCALE: 1/8"=1'-0"

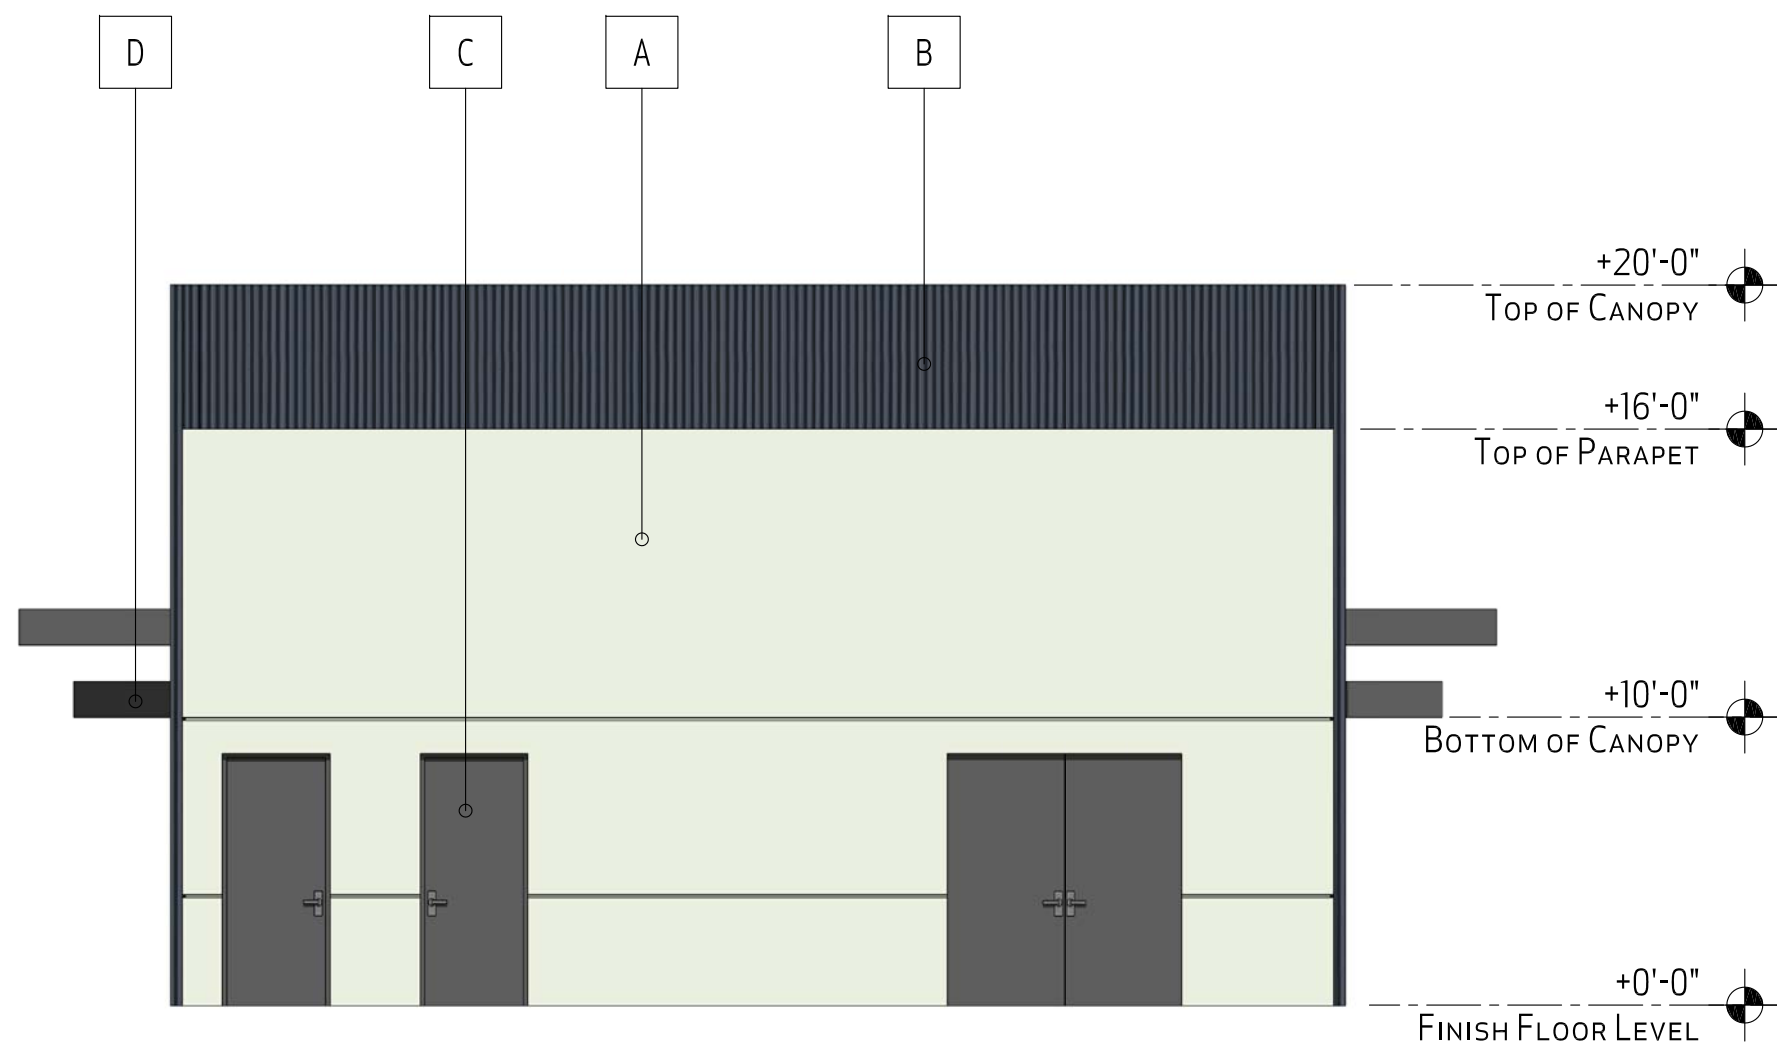

2 SOUTH ELEVATION
SCALE: 1/8"=1'-0"

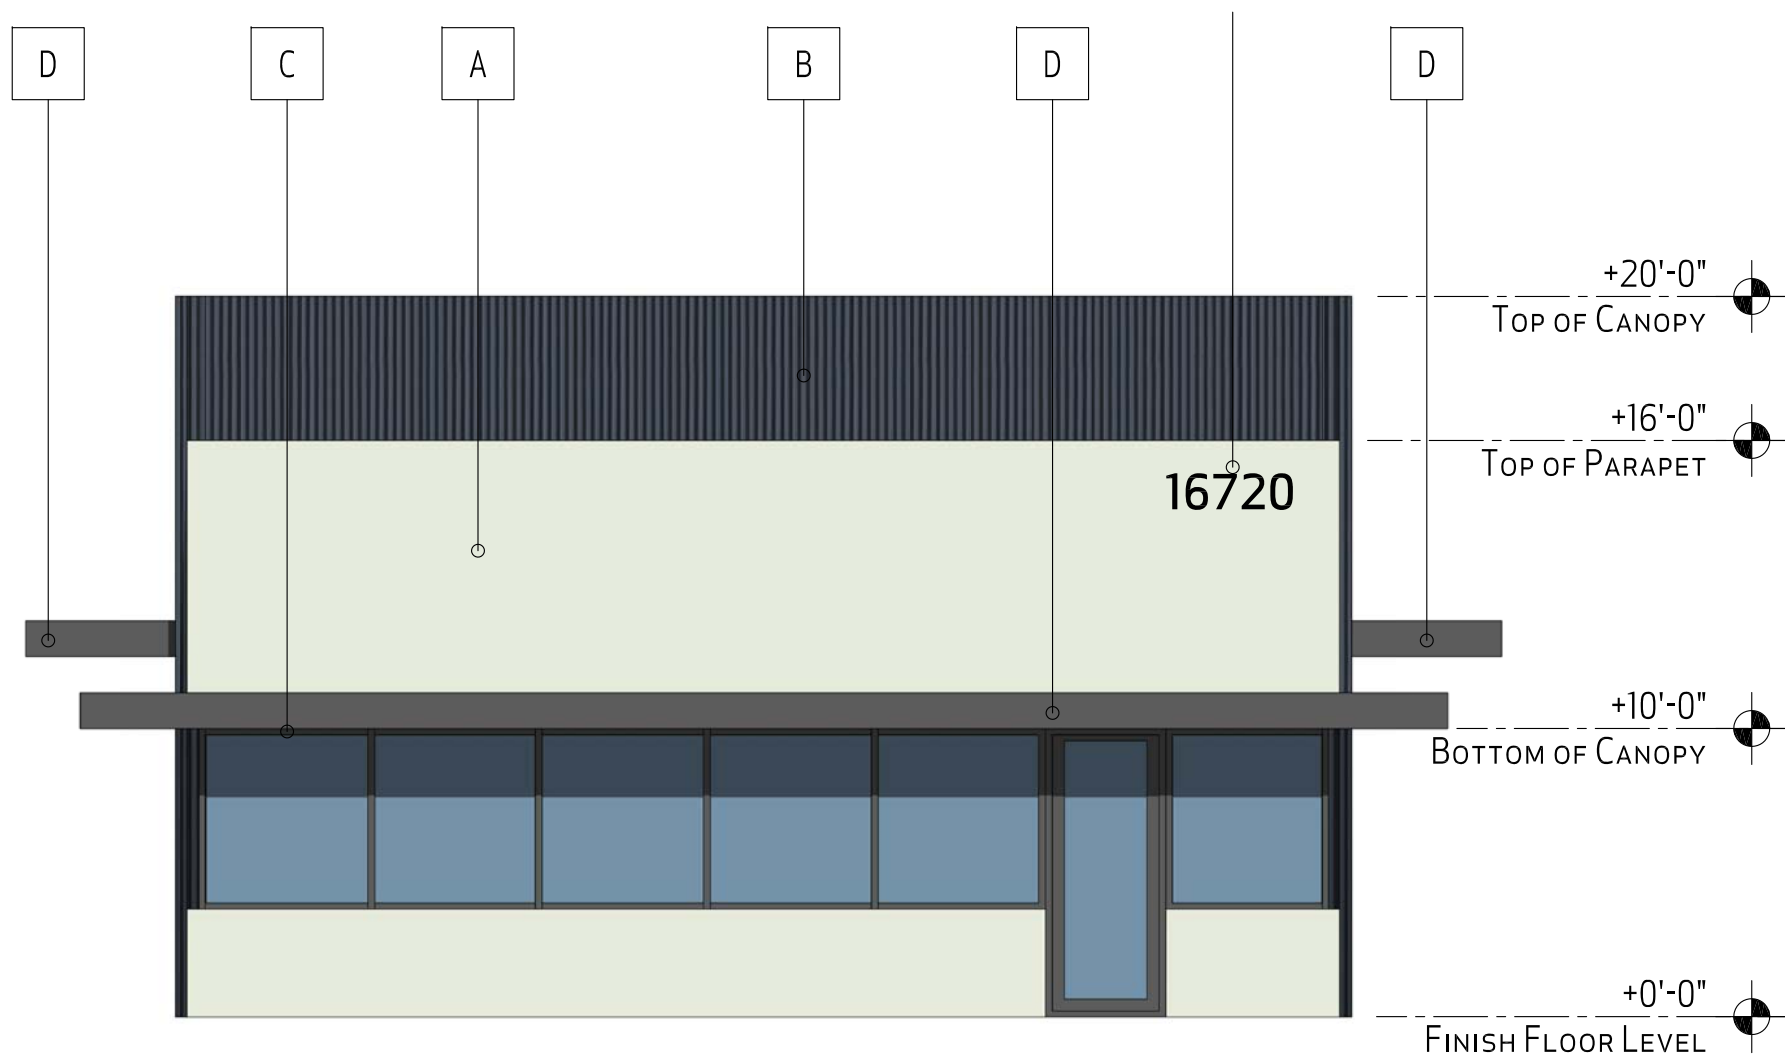

3 NORTH ELEVATION
SCALE: 1/8"=1'-0"

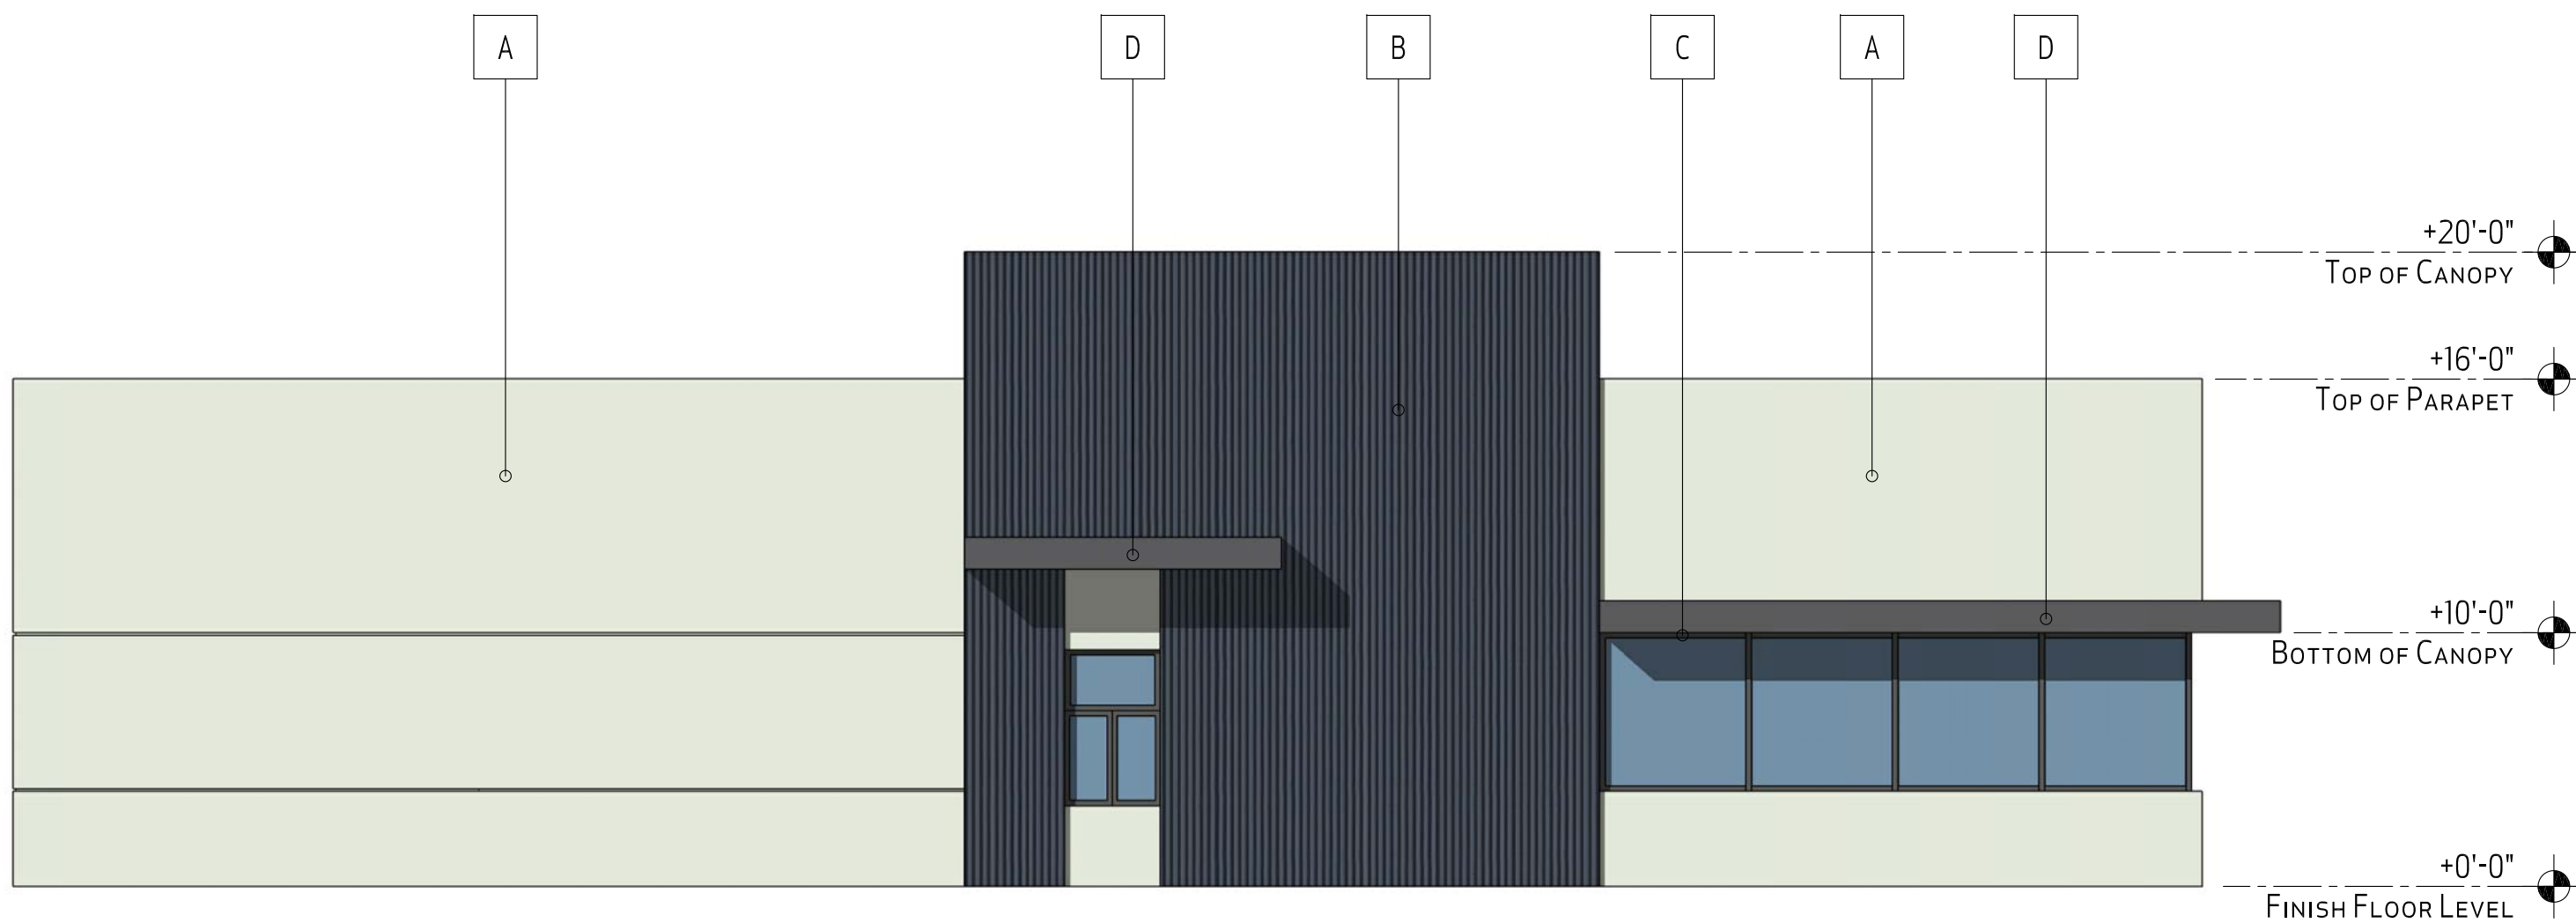

4 EAST ELEVATION
SCALE: 1/8"=1'-0"