


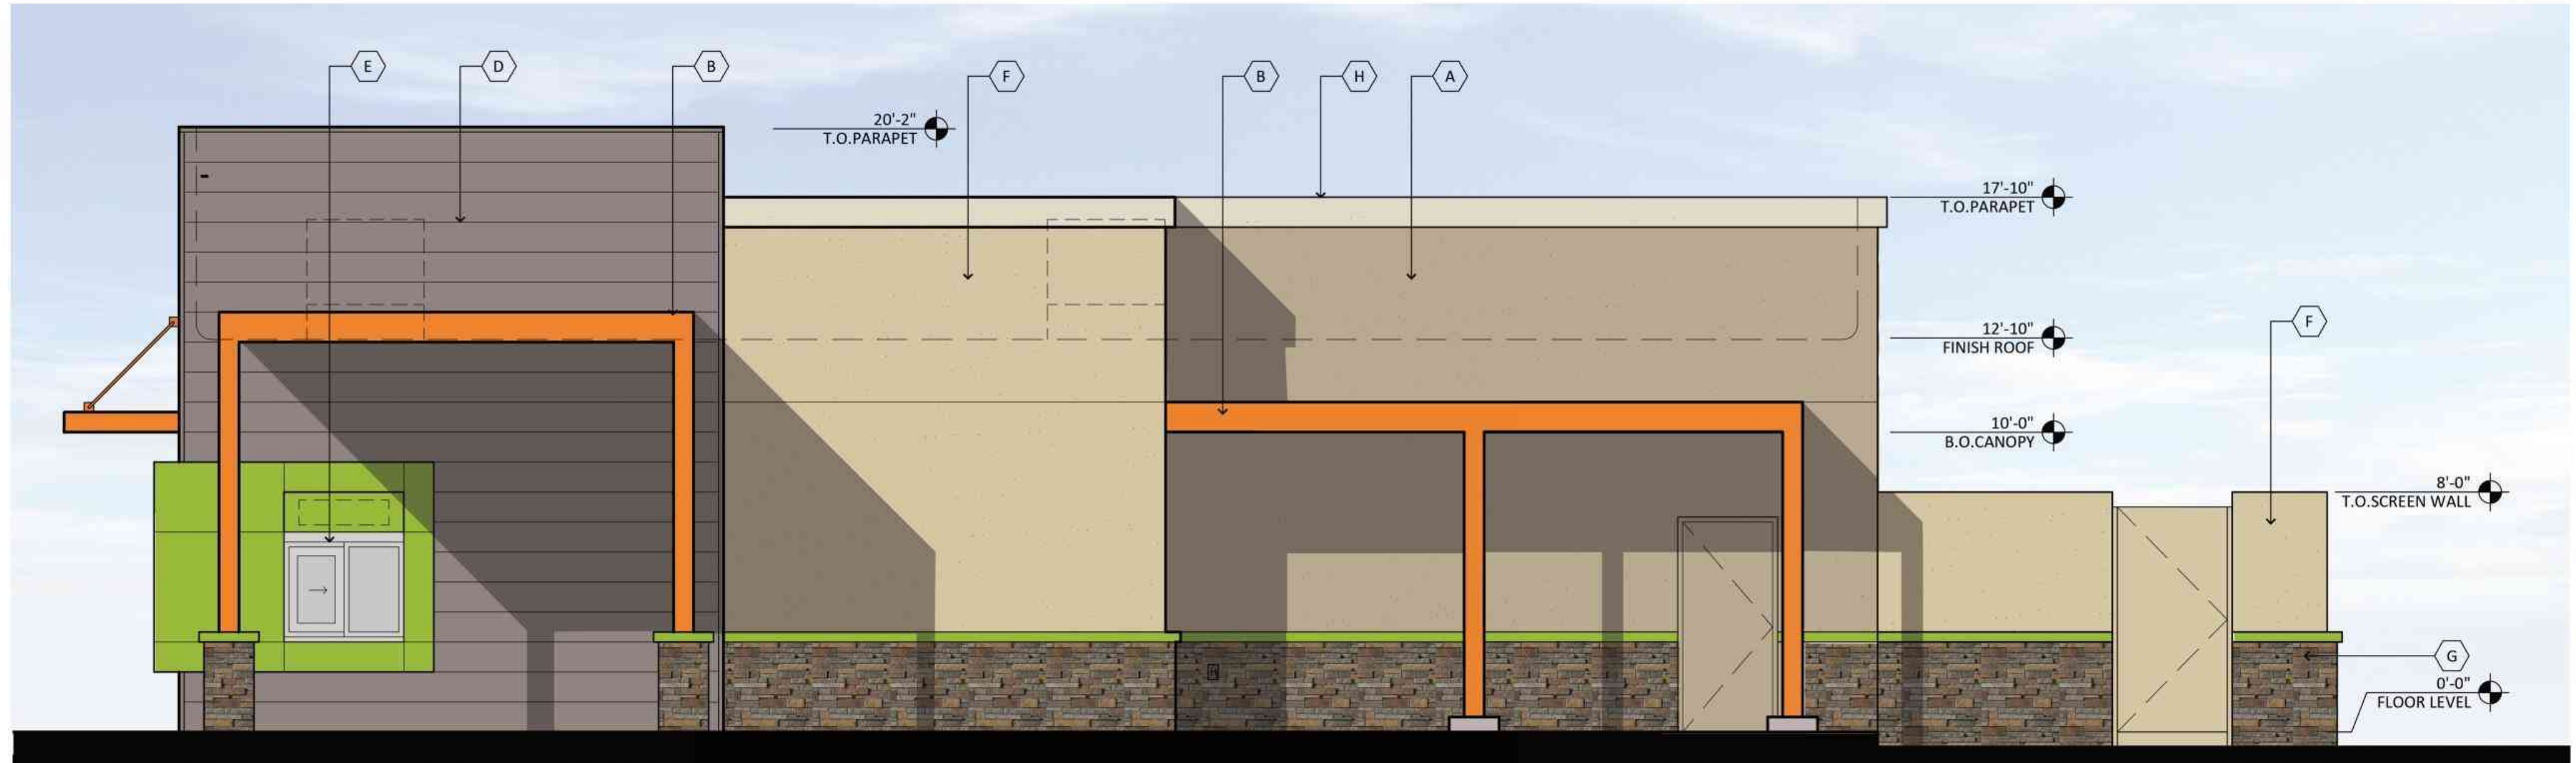

SOUTH ELEVATION

SCALE: SCALE: 1/4" = 1'-0"

MATERIALS AND COLORS

A	STUCCO SYSTEM:		D	METAL PANEL:		G	STONE VENEER:	
	MFG:	PPG PAINT		MFG:	MBCI		MFG:	OWENS CORNING
	COLOR:	PRAIRIE DUST.		COLOR:	SLATE GRAY		COLOR:	CSV2010
B	SPEC:	413-4	E	ALUMINUM STOREFRONT:		H	PARAPET CORNICE	
	FINISH:	SMOOTH		MFG:	KAWNEER		MFG:	PPG PAINT
				FINISH:	CLEAR ANODIZED.		COLOR:	FOSSIL STONE 413-2
C	STUCCO SYSTEM:		F	STUCCO SYSTEM:				
	MFG:	SHERWIN WILLIAMS		MFG:	DUNN EDWARDS			
	COLOR:	ELECTRIC LIME		COLOR:	LIGHT ASPIRATION			
		SPEC:			SPEC:			
		SW 6887 116-C5			DE 6185			
		FINISH:			SMOOTH			




EAST ELEVATION

SCALE: SCALE: 1/4" = 1'-0"




WEST ELEVATION

SCALE: SCALE: 1/4" = 1'-0"

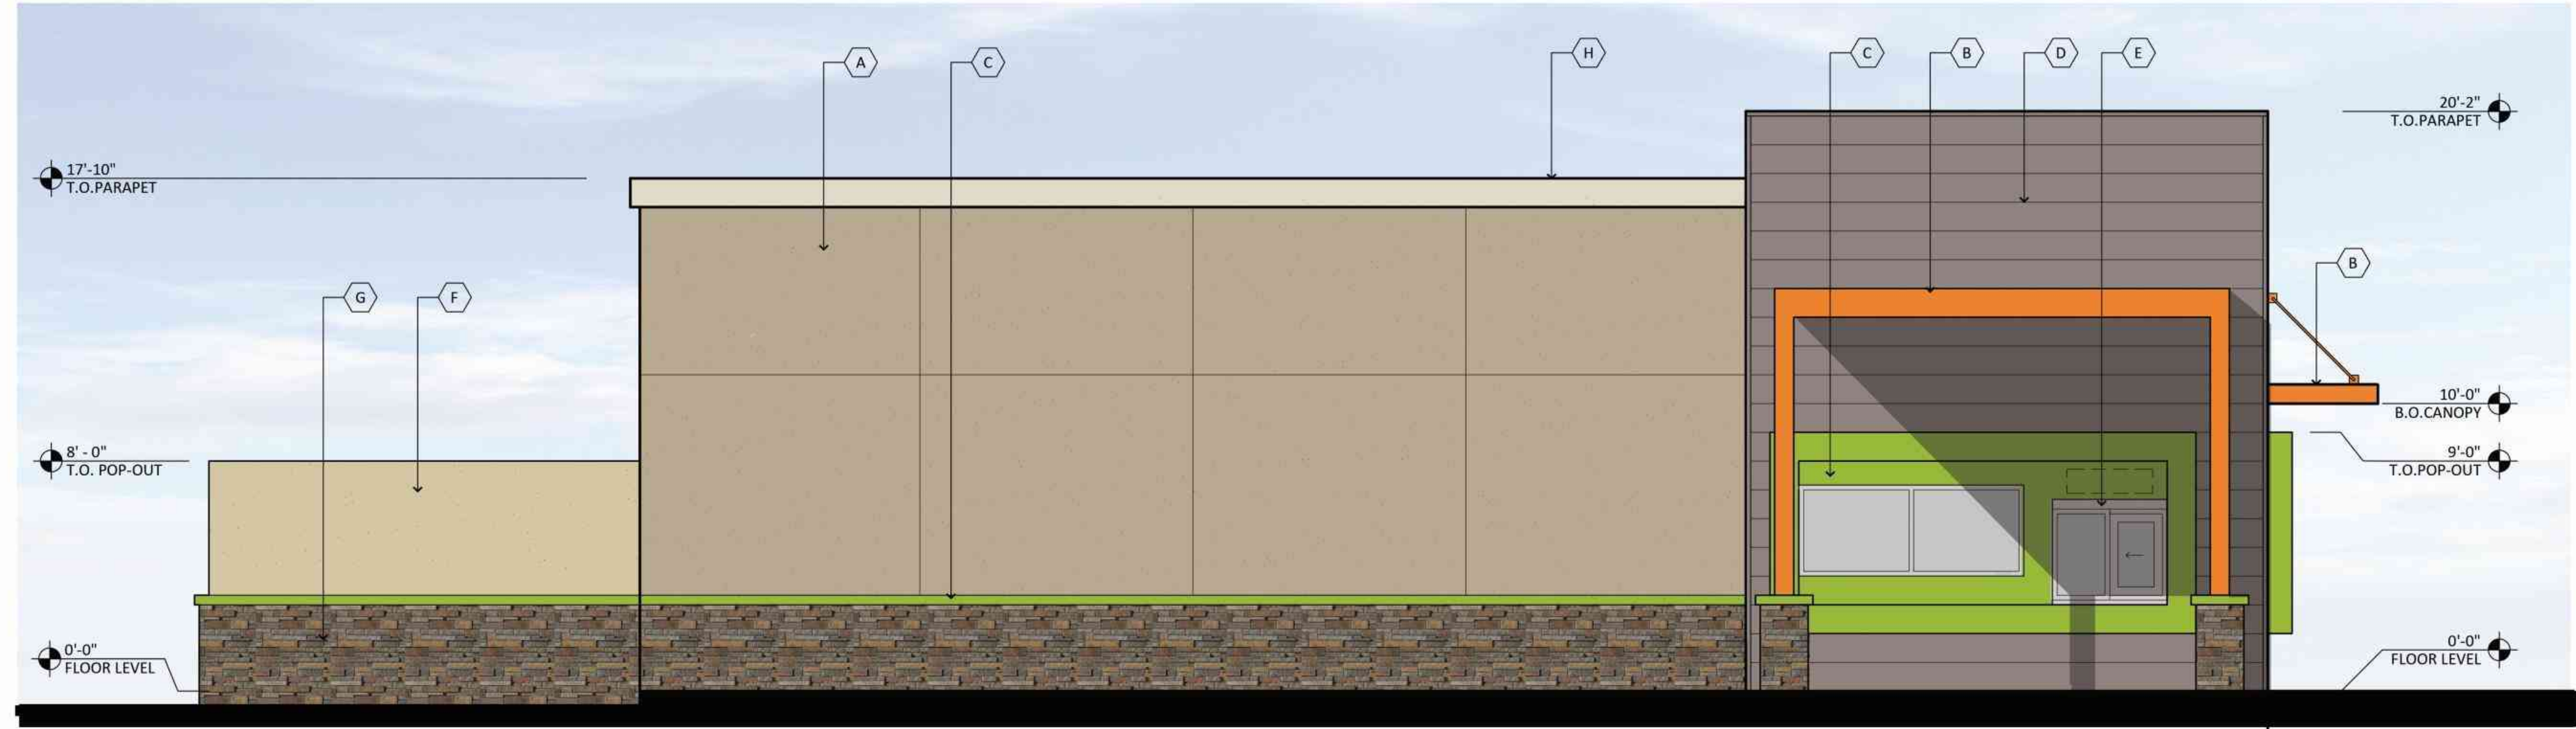

NORTH ELEVATION

SCALE: SCALE: 1/4" = 1'-0"

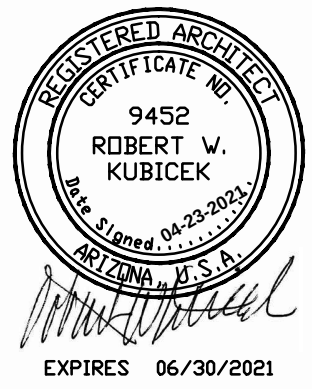

SALAD AND GO
SEC OF ESTRELLA PKWY AND VAN BUREN ST.
GOODYEAR, AZ
DATE: 04-23-2021 (PRELIMINARY)

2019 R K A A
ARCHITECTS, INC. ALL
RIGHTS RESERVED.
THIS DRAWING IS AN
INSTRUMENT OF
SERVICE. IT IS THE
PROPERTY OF R K A A
ARCHITECTS, INC. AND
MAY NOT BE
DUPLICATED, USED OR
DISCLOSED WITHOUT
WRITTEN PERMISSION
OF THE ARCHITECT.
EL-1
ELEVATION
RKAA#21002.00

