


\\ymdesign.local\ymdg-shares\PHX\01-Projects Phoenix\Phoenix\Raising Cane's\01-Architecture\02-Planning\Rendered Exterior Elevations.dwg 9/13/2021 2:52 PM

C695 DYSART & MCDOWELL, GOODYEAR AZ



FRONT ELEVATION (EAST)

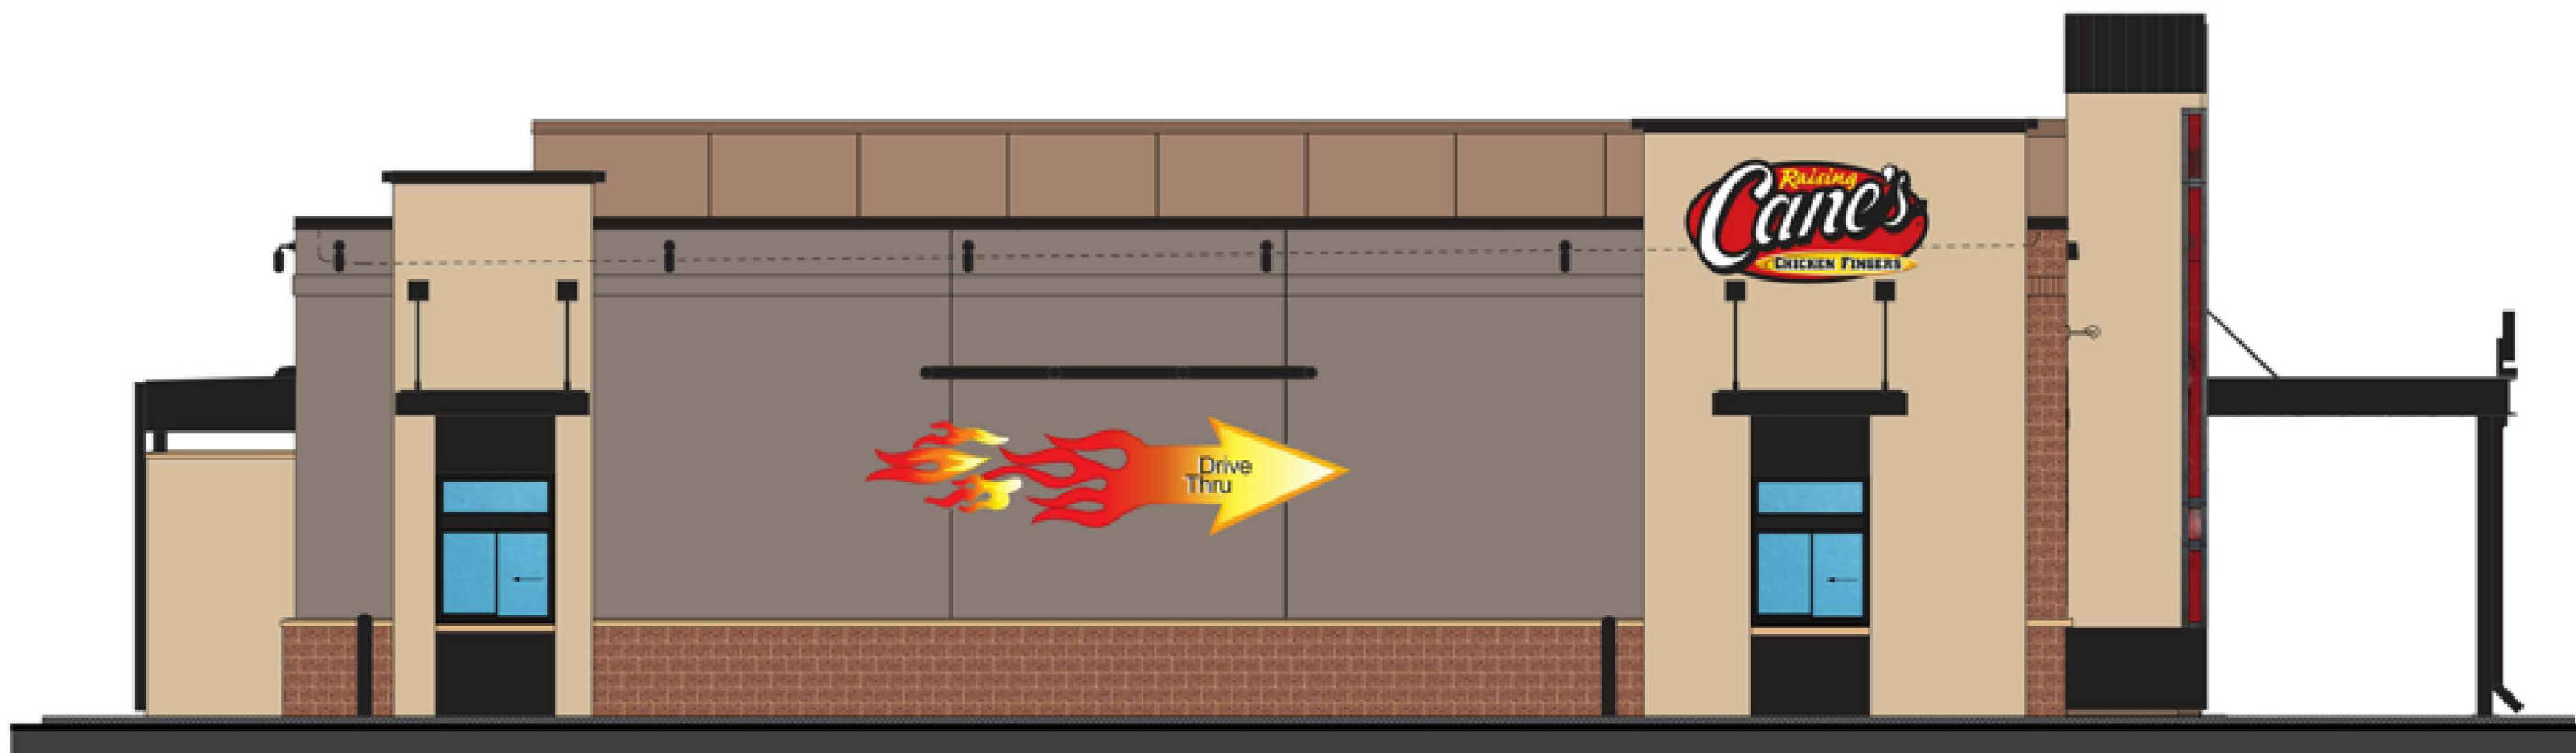

DRIVE-THRU ELEVATION (SOUTH)




REAR ELEVATION (WEST)



SIDE ELEVATION (NORTH)


MATERIAL FINISHES

EM-1

 


STANDING SEAM ROOFING
"MATTE BLACK SR.25"
KYNAR 500

EM-2

 


METAL CAP FLASHING
"MATTE BLACK SR.25"
KYNAR 500

EM-3

 


CARBON GRADE FINISH: HOT
ROLLED STEEL TO BE PAINTED
"MATTE BLACK SR.25"
KYNAR 500

EM-4

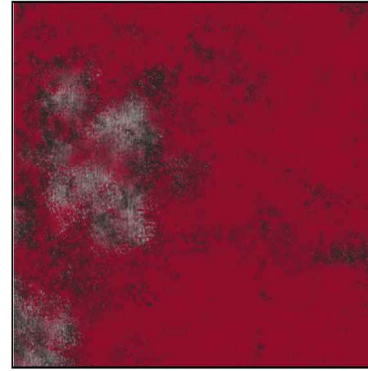

RECLAIMED METAL PANEL: VIN-
TAGE CAR HOOD OCCURS AT
FACE OF "1" ELEMENT ONLY

EWF-1

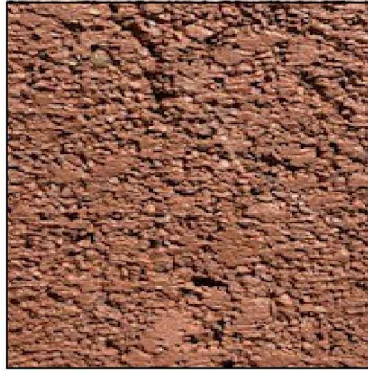


SUPERLITE PRECISION AUTUMN
STANDARD BLOCK 8"x8"x16"
KYNAR 500

EWF-2




CAST STONE SILL
SUPERLITE PRECISION MODESTO

EWF-3

 


PORTLAND CEMENT STUCCO
"SADDLE SOAP 2110-30"
BENJAMIN MOORE

EWF-4

 


PORTLAND CEMENT STUCCO
"ARIZONA TAN 2162-50"
BENJAMIN MOORE

EWF-5

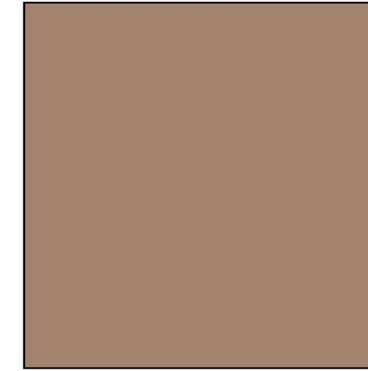

PORTLAND CEMENT STUCCO
"GAUCHO BROWN 2096-40"
BENJAMIN MOORE

EWF-6

 

PORTLAND CEMENT STUCCO
"SMOKED OYSTER 2109-40"
BENJAMIN MOORE

EWS-2



ALUMINUM STOREFRONT
SYSTEM FINISH: ANODIZED
BLACK



Restaurant Support Office
6800 Bishop Road, Plano, TX 75024
Tele: 972-765-3100 Fax: 972-769-3101

Store:
RAISING CANES RESTAURANT
DYSART & McDOWELL
GOODYEAR, AZ 85395
Restaurant #C695

Professional of Record: KENNETH McCRACKEN

PM
DESIGN
Architectural
Solutions Group

76 EAST MITCHELL DRIVE,
PHOENIX AZ 85012

Prototype : P1-HV SCHEME A, 2021-1.0

Prototype Issue Date: 05-07-2021

Design Bulletin Updates: INCLUDED

Date Issued: Bulletin Number:

80% REVIEW SET

REVISIONS:		
1	08/27/2021	SITE PLAN RE-SUBMITTAL
2		
3		
4		
5		
6		
7		
8		
9		
10		

Sheet Title:

**RENDERED
ELEVATIONS**

Date: 06/10/2021

Project Number: RAC20047

Drawn By / Checked By: HF/CB

Sheet Number:

RE1.0