

EXHIBIT 'C'



OWNER / DEVELOPER
LAS VENTANAS I, LLC
TAIT DEVELOPMENT, INC.
3131 E. CAMELBACK RD., SUITE 310
PHOENIX, AZ. 85016
PHONE: (602) 522-1901
CONTACT: TOM TAIT, JR


LANDSCAPE ARCHITECT
EARL SWETLAND
4550 N 12TH STREET
PHOENIX, AZ 85014
PHONE: 602.264.6831
EMAIL: ESWETLAND@CVLCI.COM

ENGINEER
HEIDI TILSON, P.E.
4550 N 12TH STREET
PHOENIX, AZ 85014
PHONE: 602.264.6831
EMAIL: HTILSON@CVLCI.COM



© 2018 Coe & Van Loo L.L.C.
All rights reserved to reproduction in any format

PROJECT INFORMATION
LAS VENTANAS
PARCEL 1
GOODYEAR, ARIZONA 85395

CVL JOB # 0116204

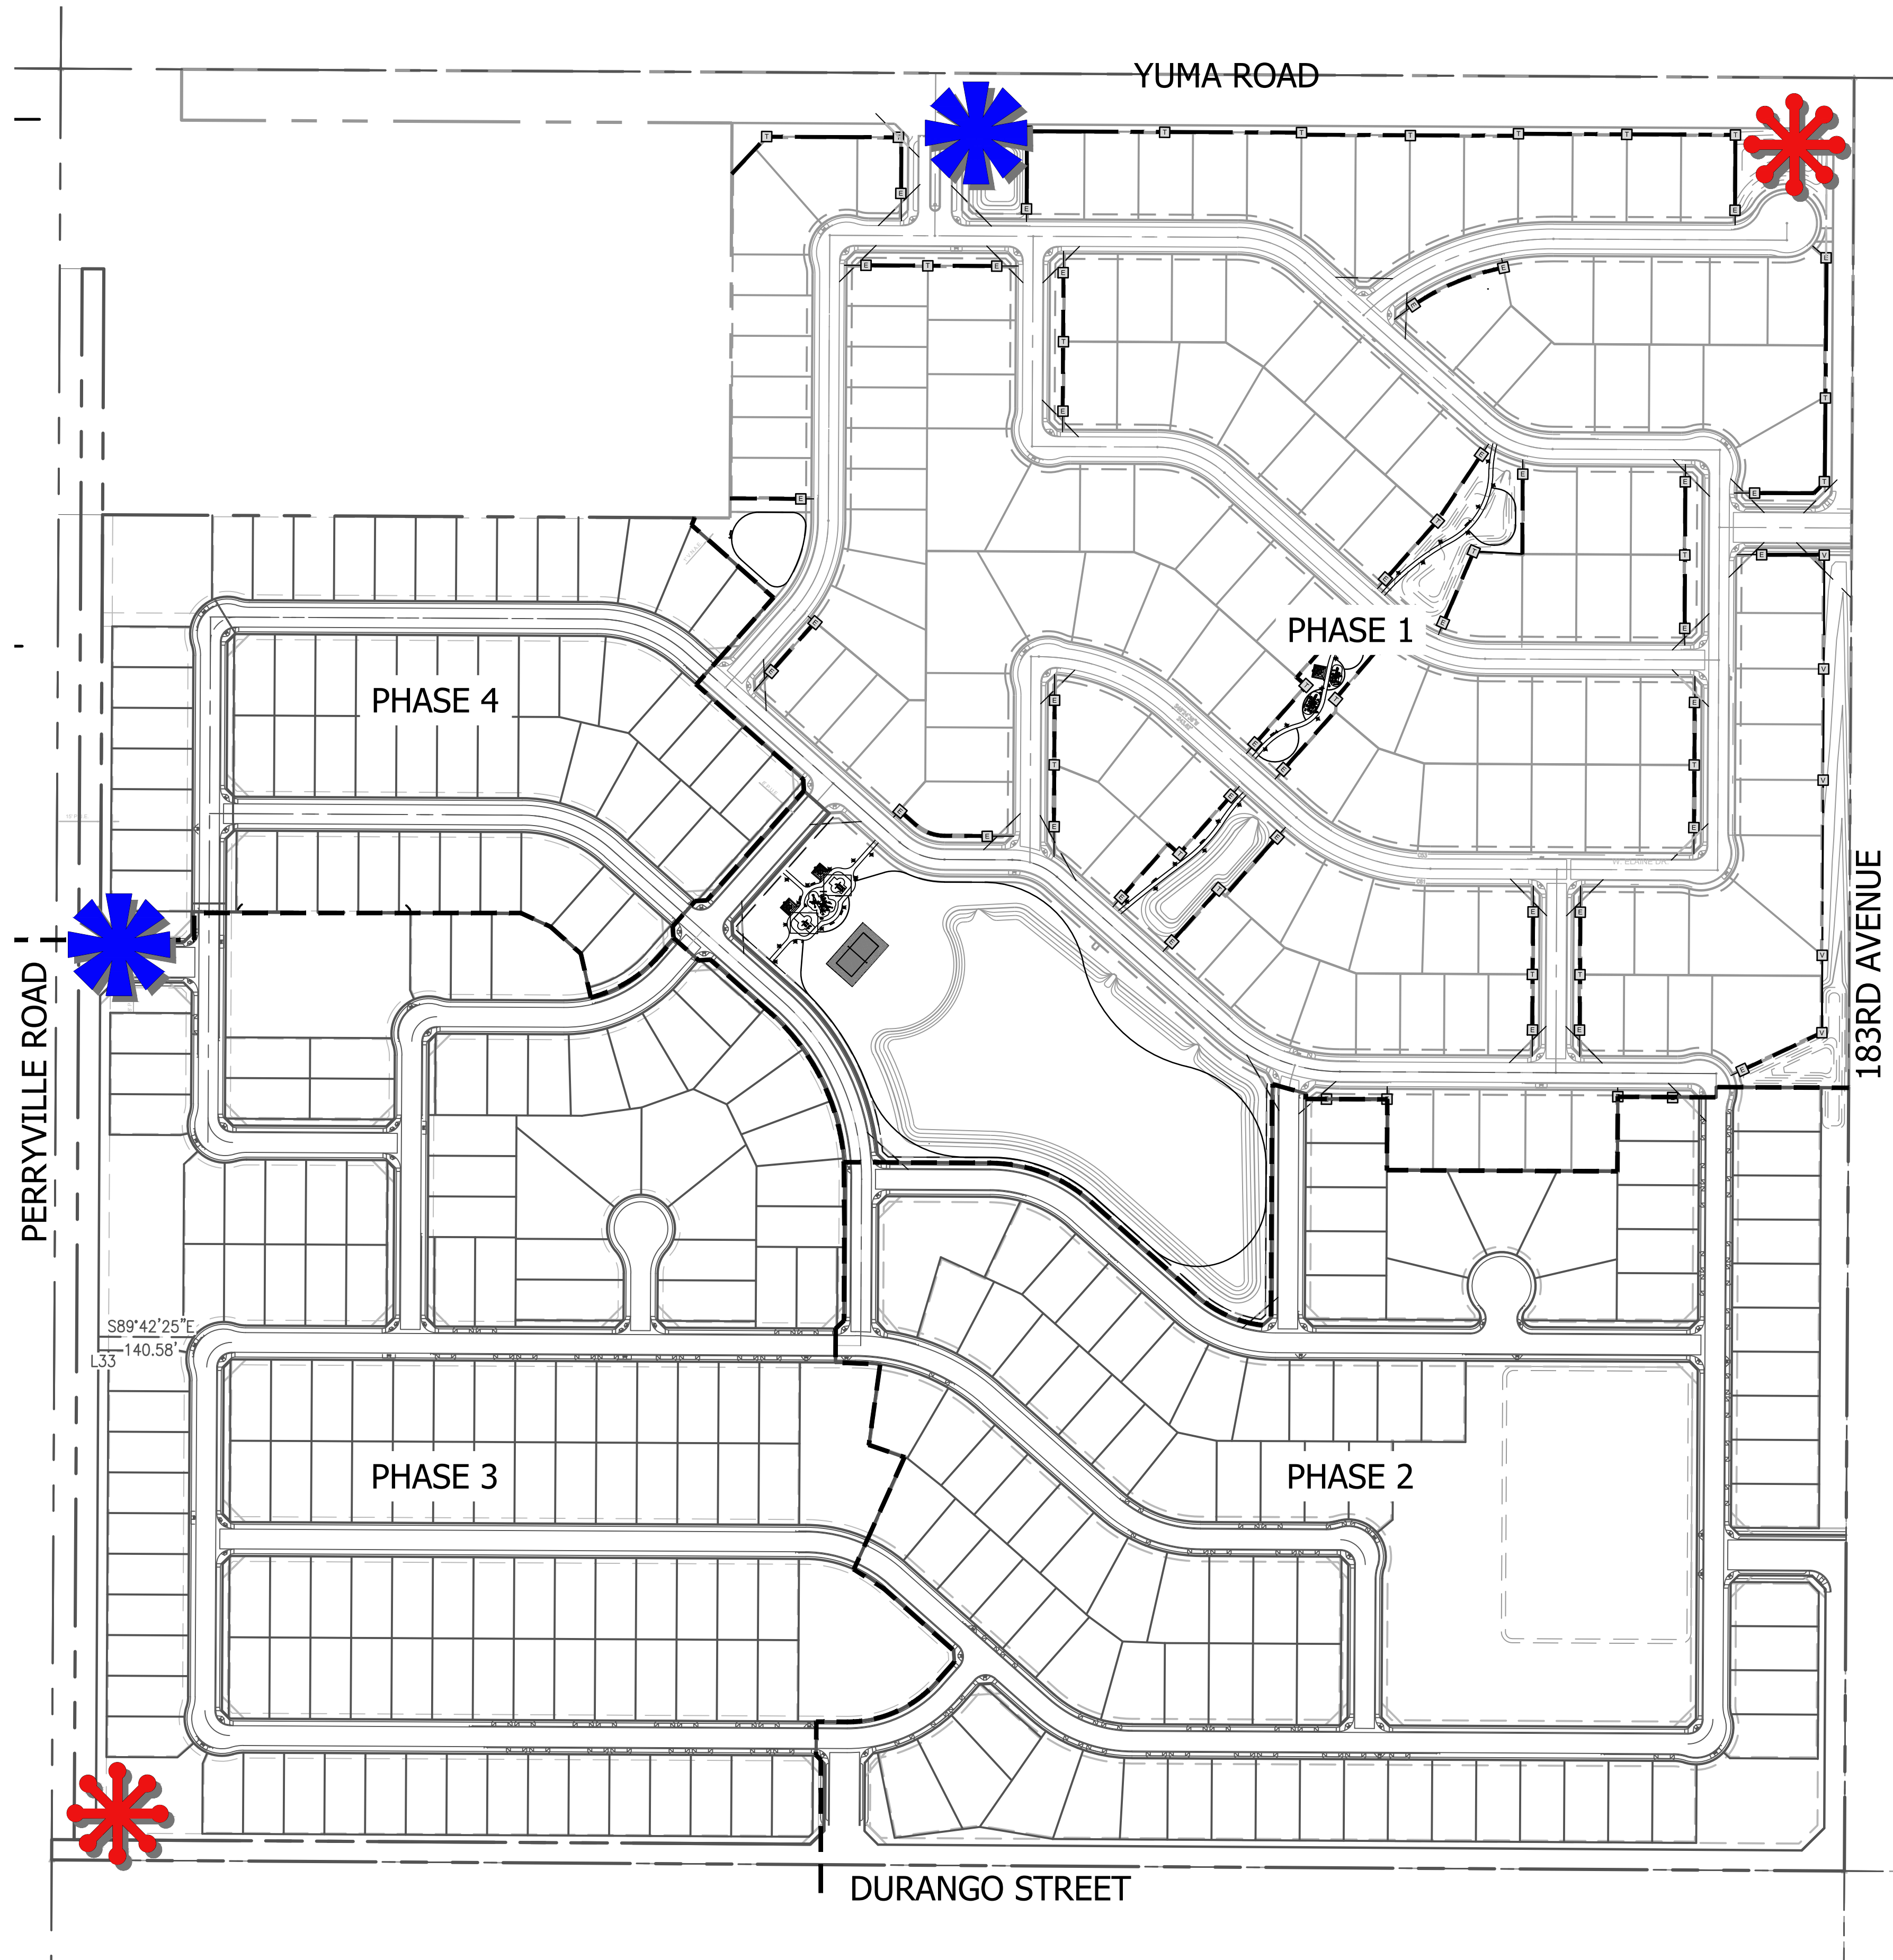

MONUMENT SCHEDULE

  

DOCUMENT INFORMATION: Document Author: --- Document Creation Date: April 26, 2022 Document Last Saved By: ColinH Document Last Saved On: April 26, 2022 Filename: N:\0116204\CADD\LS.WALL.OVERALL.dwg Filesize: 4.06 MB
 PRINTER INFORMATION: Printed By: Colin Hanson Printer: None Print Date: April 26, 2022 Page Setup Name: --- Paper Size: ANSI A (8.50 x 11.00 Inches) Plot Orientation: Landscape Plot Scale: 0.3869 Plot Style Table: ---
 SHEET SET INFORMATION: Sheet Set Name: Sheet Set Sheet Set Description: ---



REVISION HISTORY


SEAL & ISSUE

100%

DESIGN: ES
DRAWN: --
CHECK: ES



DISCIPLINE: LANDSCAPE ARCHITECTURE
SIGN LOCATION PLAN

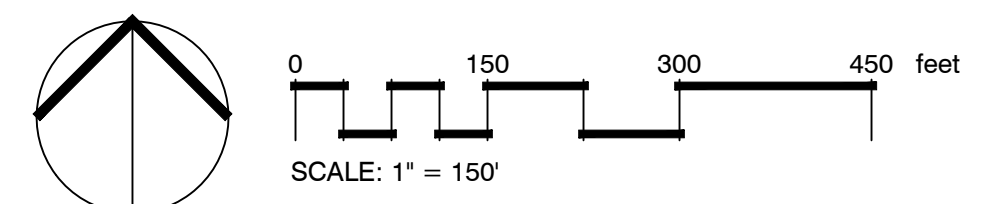

LH.001
2 of 53

OWNER / DEVELOPER

MATTAMY HOMES
9200 E PIMA CENTER PKWY
PHOENIX, AZ 85258
CONTACT: VINCE HERNANDEZ
PHONE: 480.302.6080

LANDSCAPE ARCHITECT

Project Manager: Colin Hanson
COE & VAN LOO CONSULTANTS, INC.
4550 N. 12TH STREET
PHOENIX, AZ 85014
CONTACT: Colin Hanson
PHONE: 602.285.4723
EMAIL: chanson@cvccli.com


PROJECT INFORMATION

Las Ventanas

Phase 1 Revision

POOL AMENITY

CVL JOB# 01-0116204

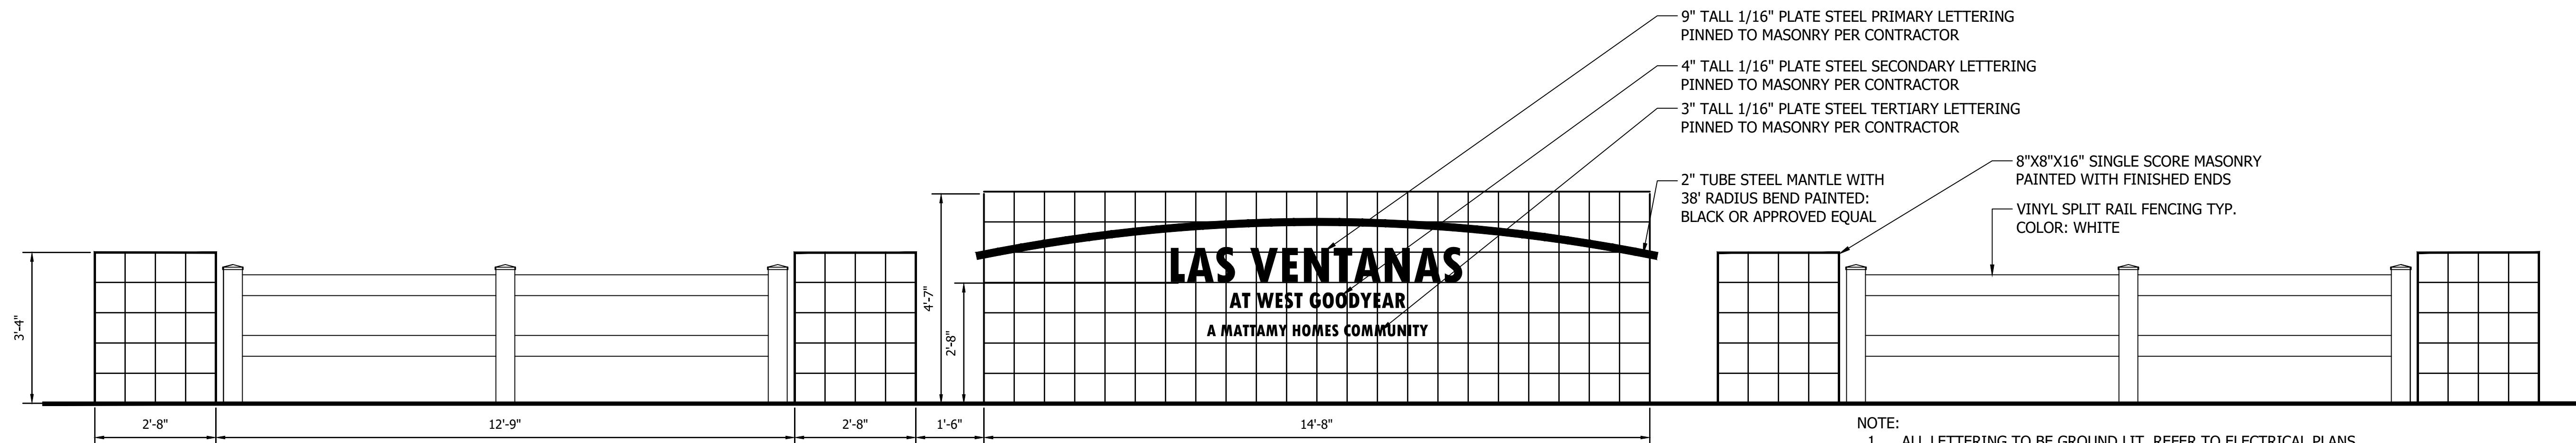


NOTE:

1. ALL LETTERING TO BE GROUND LIT. REFER TO ELECTRICAL PLANS FOR FIXTURES AND LOCATIONS.
2. CONTRACTOR TO PROVIDE SHOP DRAWINGS FOR REVIEW AND APPROVAL PRIOR TO FABRICATION OR INSTALLATION

1 PRIMARY ENTRY MONUMENT
1/2" = 1'-0"

$$1/2'' = 1'-0''$$

P-RE-LAS-64

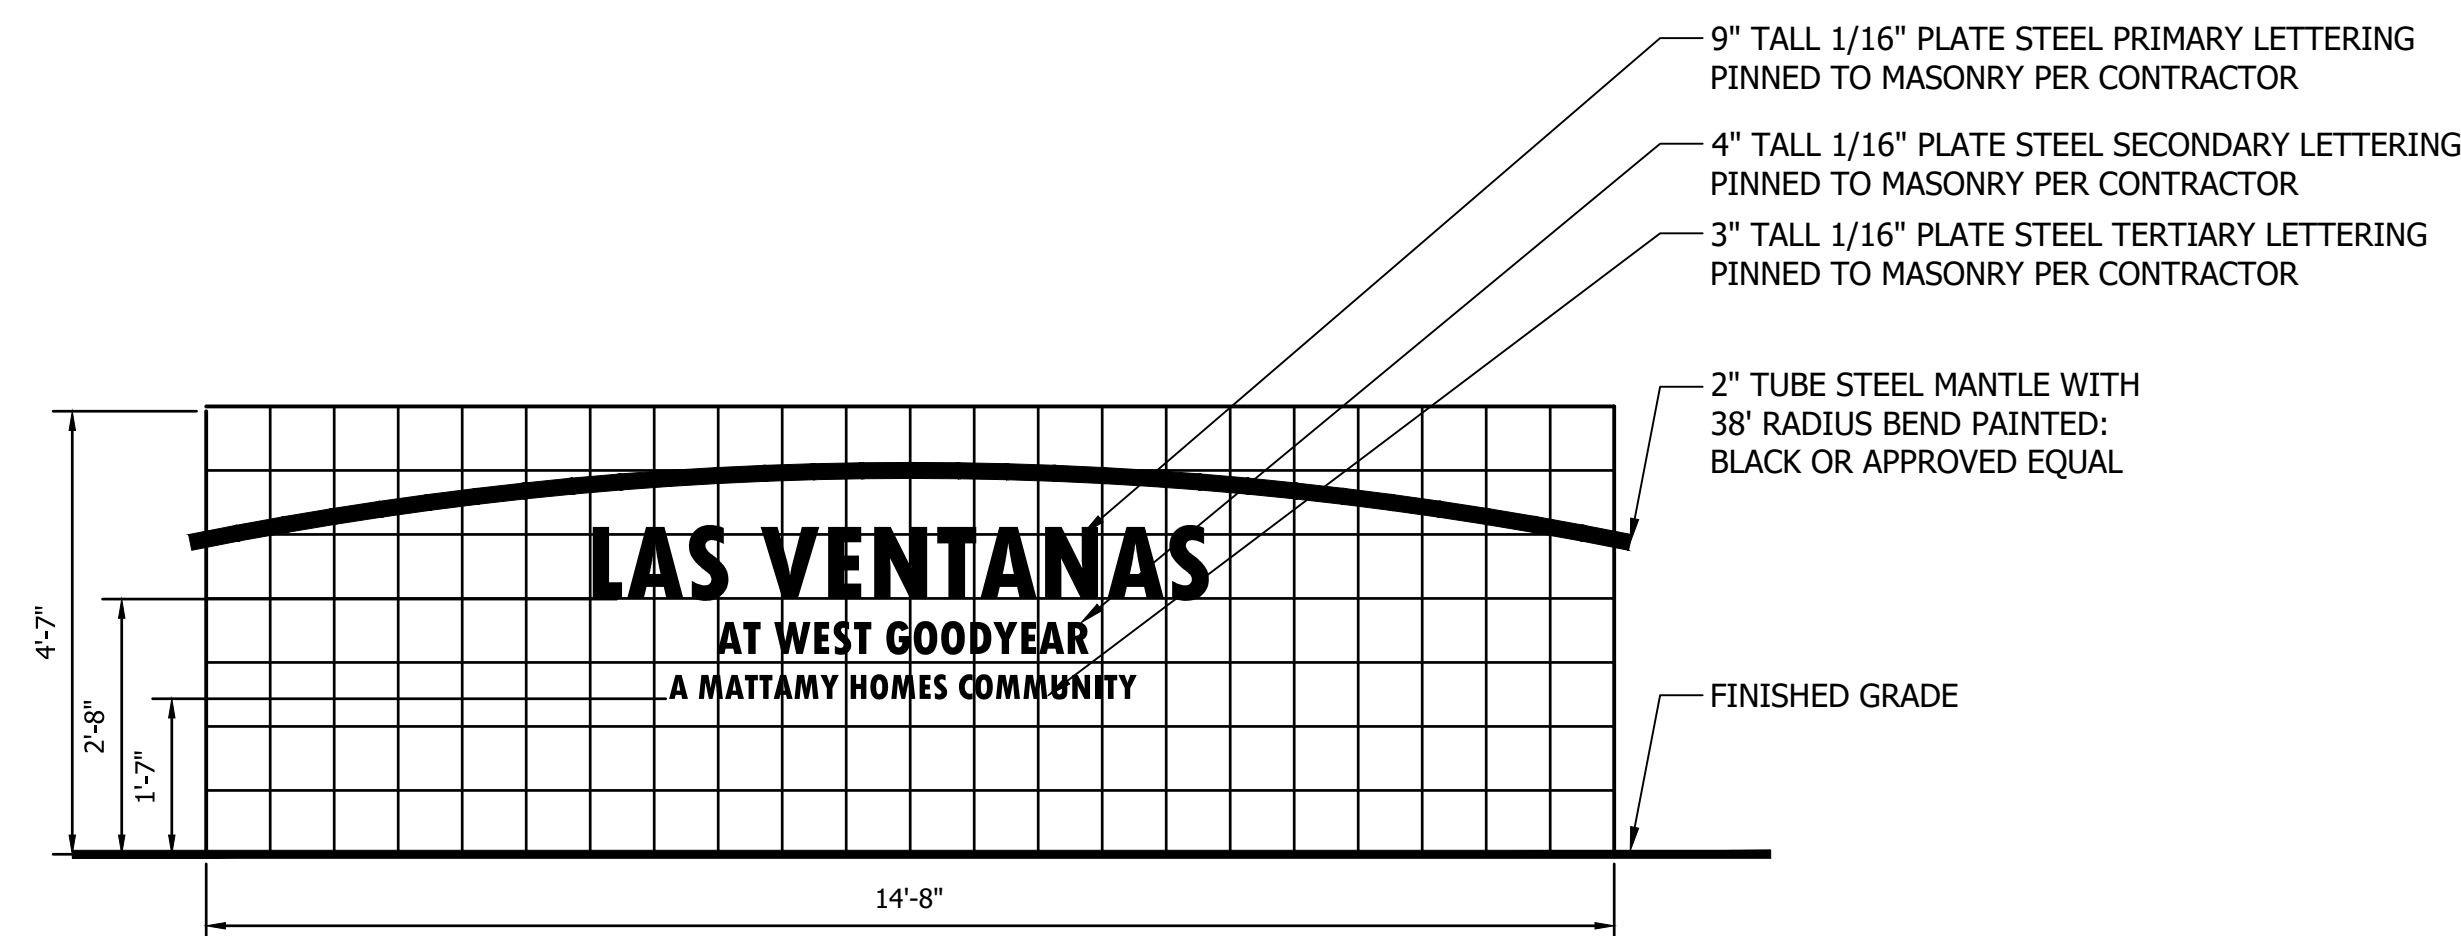

NOTE:

1. ALL LETTERING TO BE GROUND LIT. REFER TO ELECTRICAL PLANS FOR FIXTURES AND LOCATIONS.
2. CONTRACTOR TO PROVIDE SHOP DRAWINGS FOR REVIEW AND APPROVAL PRIOR TO FABRICATION OR INSTALLATION

2 SECONDARY ENTRY MONUMENT
1/2" = 1'-0"


$$1/2'' = 1'-0''$$

P-RE-LAS-66

REVISION HISTORY

SEAL & ISSUE

DESIGN: CH
DRAWN: CH
CHECK: TS

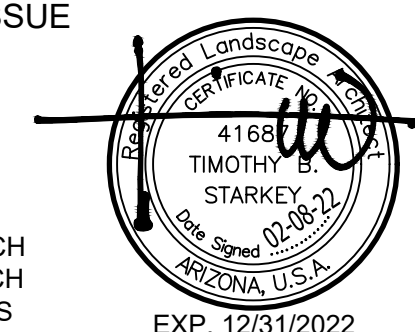

DISCIPLINE: LANDSCAPE ARCHITECTURE
DETAILS

