



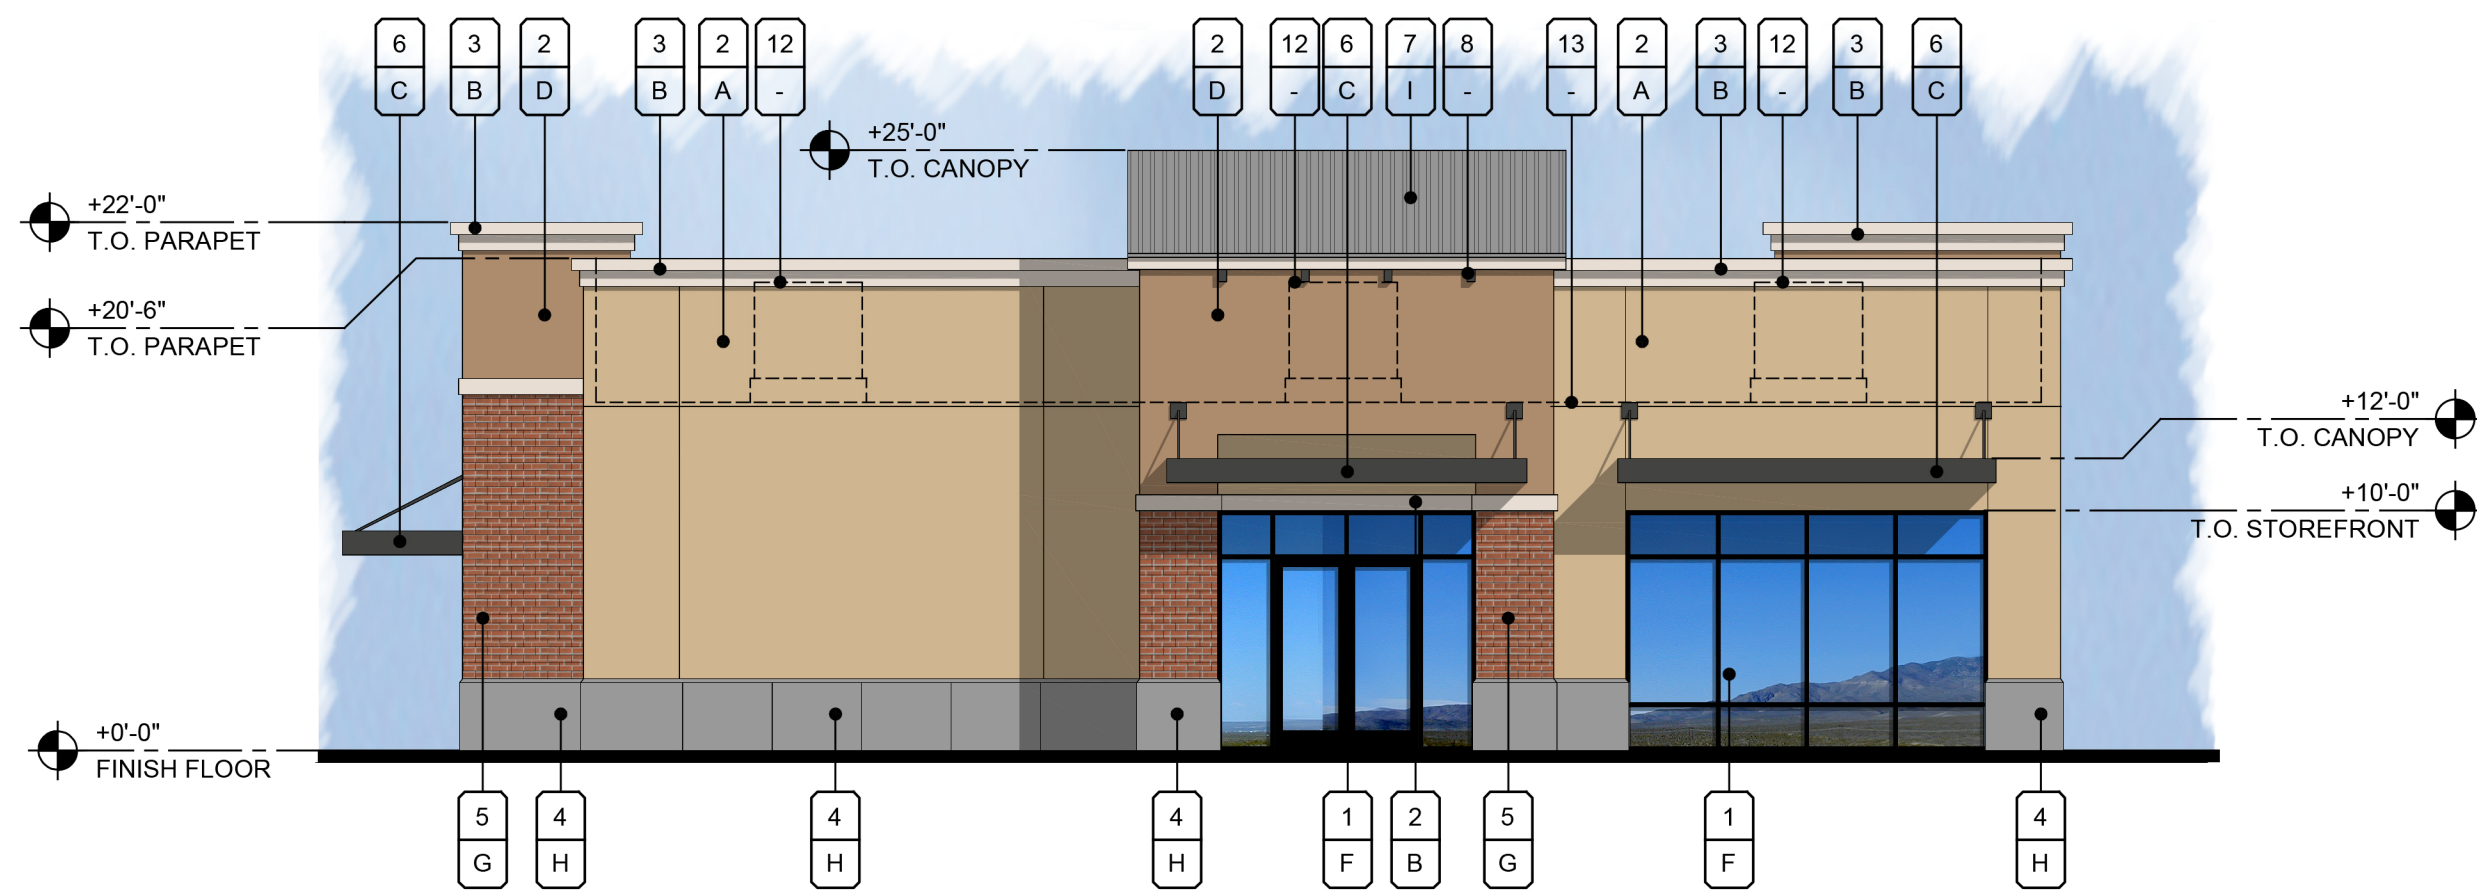


1 NORTH ELEVATION
SCALE: 1/8"=1'-0"

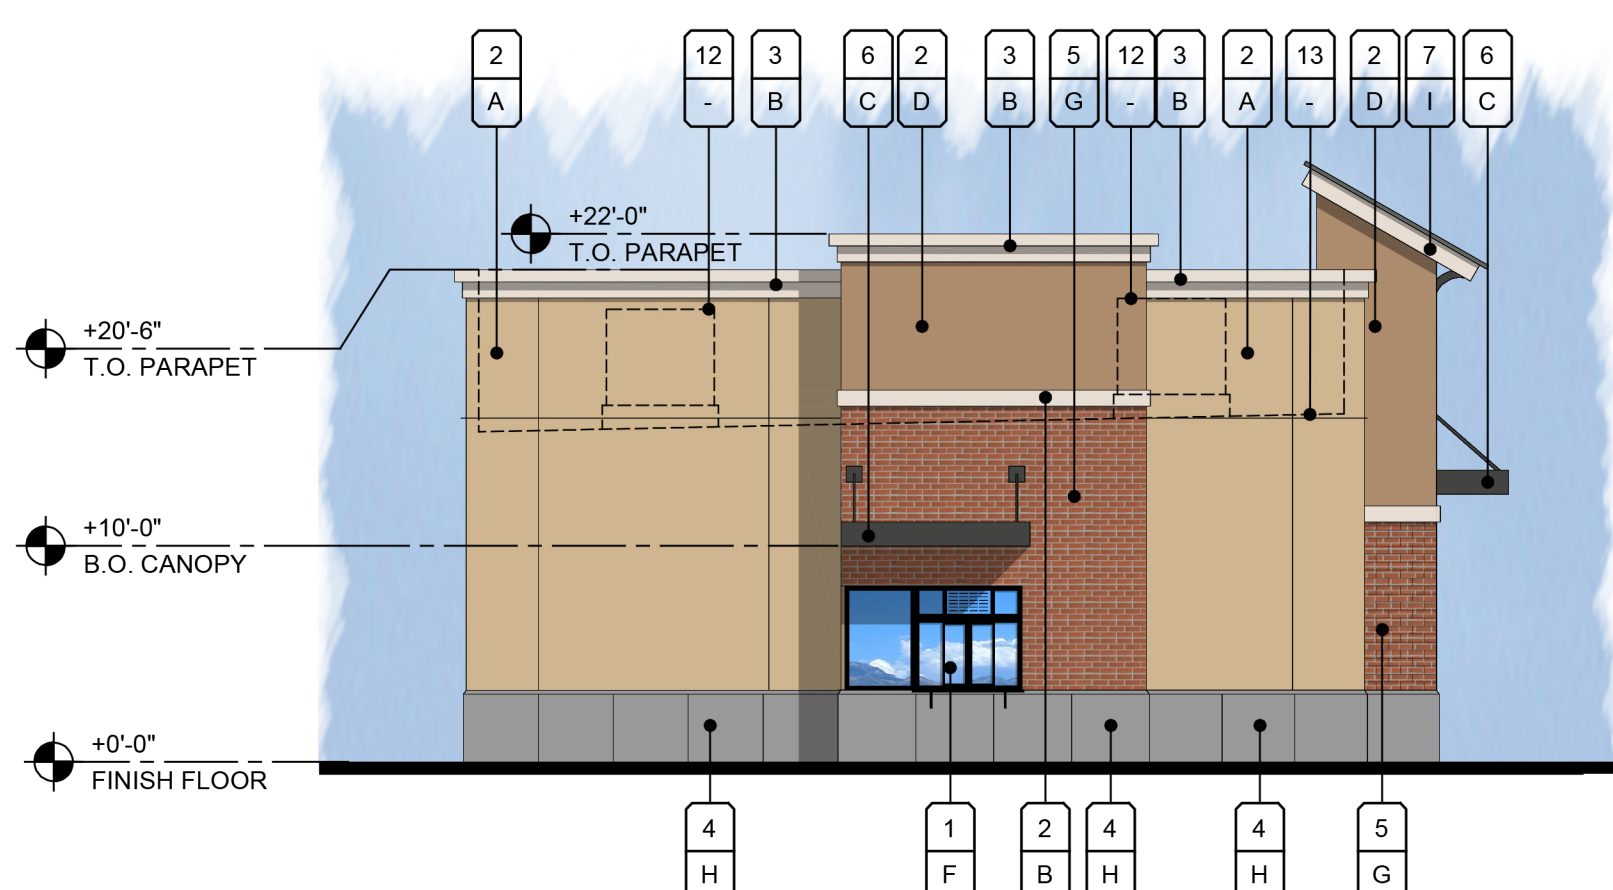

2 WEST ELEVATION
SCALE: 1/8"=1'-0"



3 EAST ELEVATION
SCALE: 1/8"=1'-0"

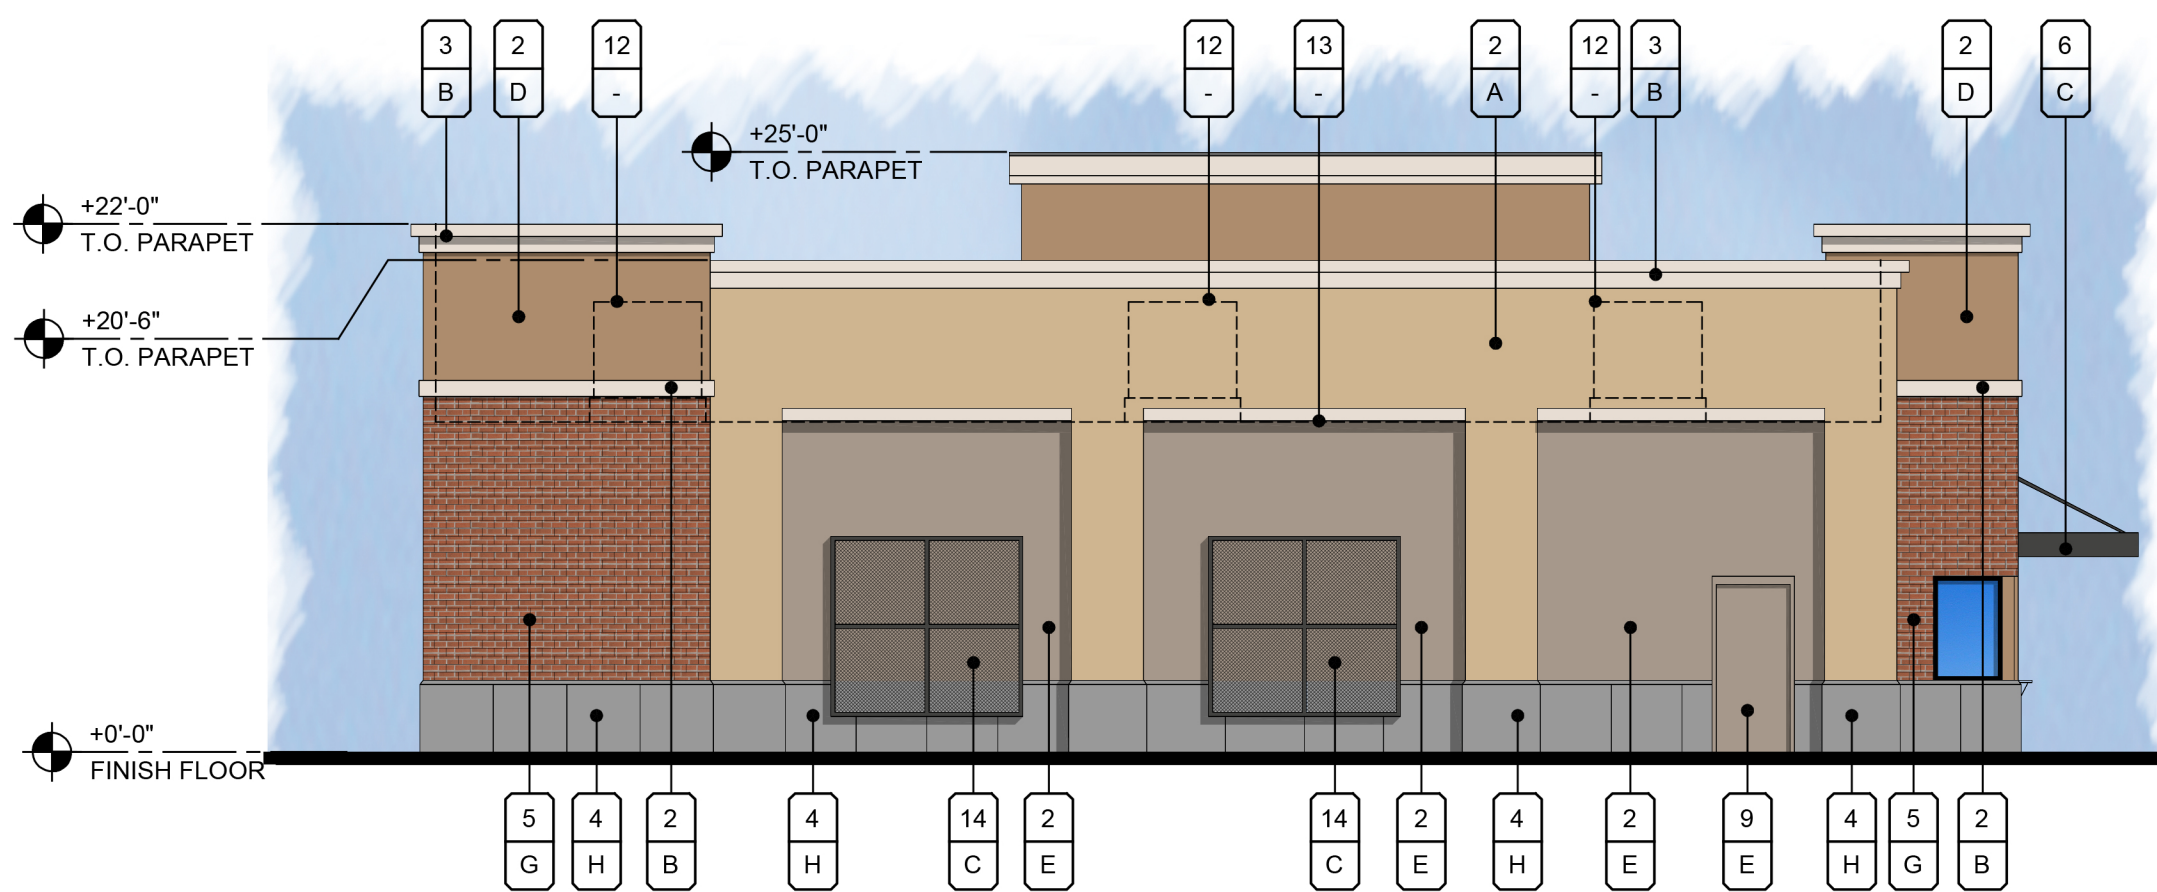

4 SOUTH ELEVATION
SCALE: 1/8"=1'-0"

MATERIAL/COLOR SCHEDULE

MATERIALS

1. ANODIZED ALUMINUM STOREFRONT FRAME WITH 1" CLEAR LOW-E INSULATED GLAZING
2. E.I.F.S FINISH
3. CORNICE- E.I.F.S FINISH
4. PRE-CAST CONCRETE
5. BRICK VENEER
6. METAL CANOPY - PAINTED
7. STANDING SEAM METAL ROOF
8. OUTRIGGER
9. HOLLOW METAL DOOR AND FRAME - PAINTED
10. ELECTRICAL SERVICE ENTRANCE SECTION - BEYOND
11. STEEL GATES - PAINTED
12. HVAC EQUIPMENT BEYOND
13. ROOF LINE BEYOND
14. METAL TRELLIS - PAINTED


COLORS

- by Dunn Edwards(or Equal):
A. DE 726 "ADOBE"
B. DE 1044 "RITZ TIDE"
- by Sherwin Williams(or Equal):
C. SW 7069 "IRON ORE"
- by Benjamin Moore(or Equal):
D. HC-46 "JACKSON TAN"
E. AC-36 "SHENANDOAH TAUPE"
- by HC Muddox:
G. 1081 "DUSTY ROAD"
- Concrete Wainscot
H. STANDARD GRAY
- by ATAS International:
I. "DOVE GRAY"
- by Oldcastle BuildingEnvelope (or Equal):
F. "DARK BRONZE"



GOODYEAR, AZ

08.02.2021
PROJECT NO.: 21095

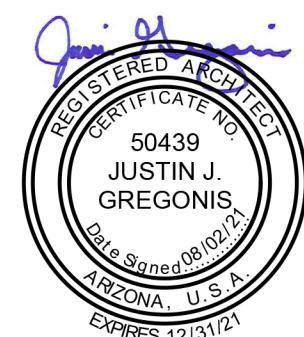

UPWARD
ARCHITECTS

1155 W. Rio Salado Parkway, Suite B-101, Tempe, AZ 85281
602.753.5222 www.upwardarchitects.com