

DESERT SPRINGS COMMUNITY CHURCH

GOODYEAR, AZ

BGW




BUILDING GOD'S WAY

801.621.4781 | info@bgwservices.com | www.bgwservices.com


PRELIMINARY ARCHITECTURAL DESIGN

EXTERIOR ELEVATION NOTES:


1. PROPOSED ADDITION PARAPET HEIGHT: 30'-0"
2. PROPOSED ADDITION MATERIAL/COLOR: ACRYLIC PAINT, BEIGE TO MATCH EXISTING

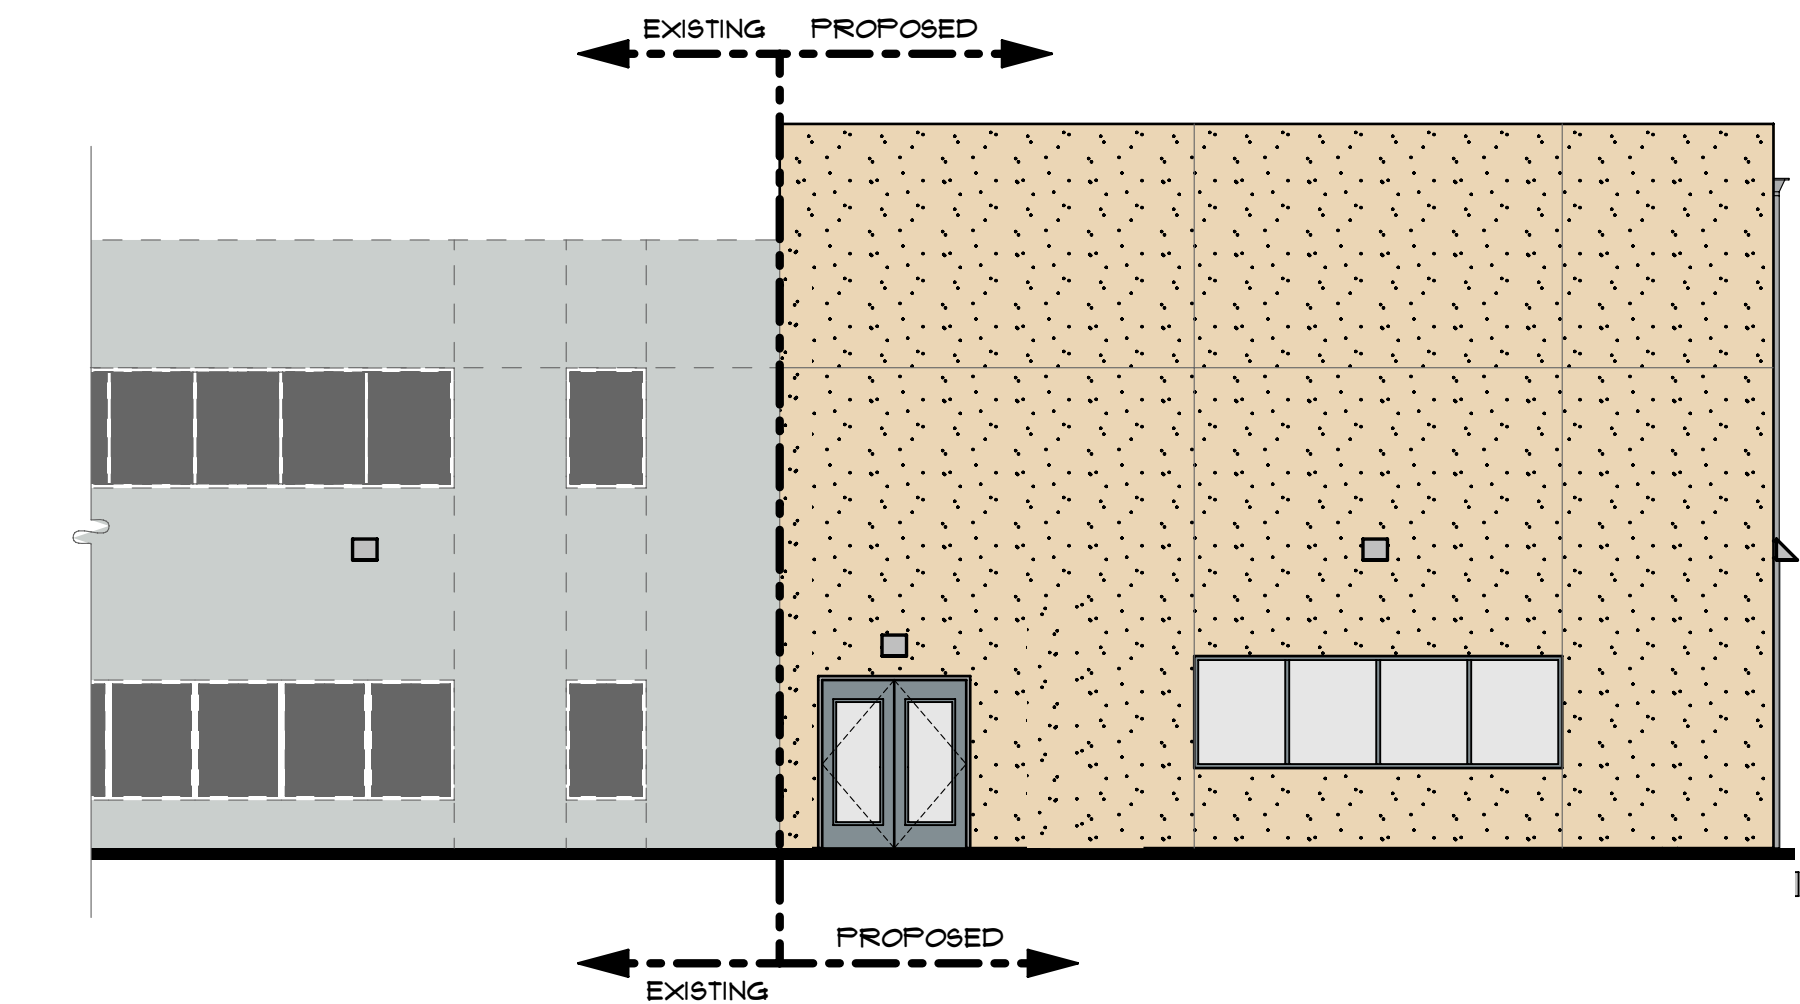

1 NORTH ELEVATION
SCALE: 1/8" = 1'-0"

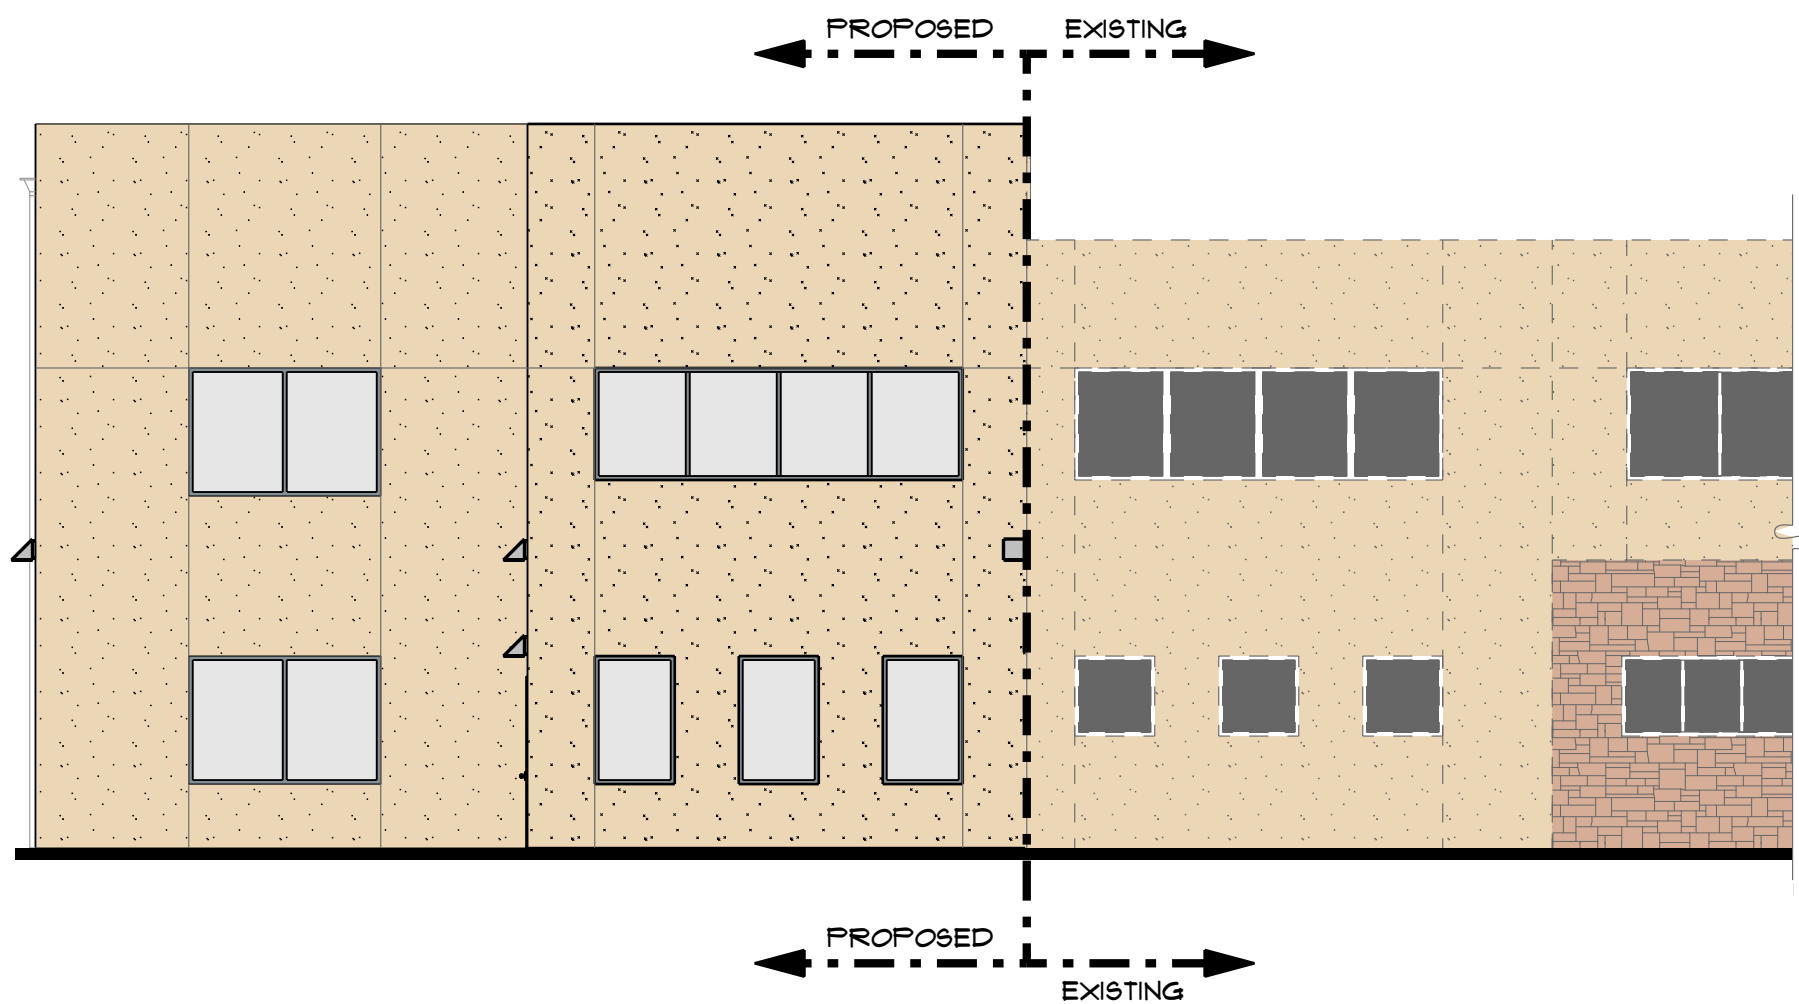


2 SOUTH ELEVATION
SCALE: 1/8" = 1'-0"

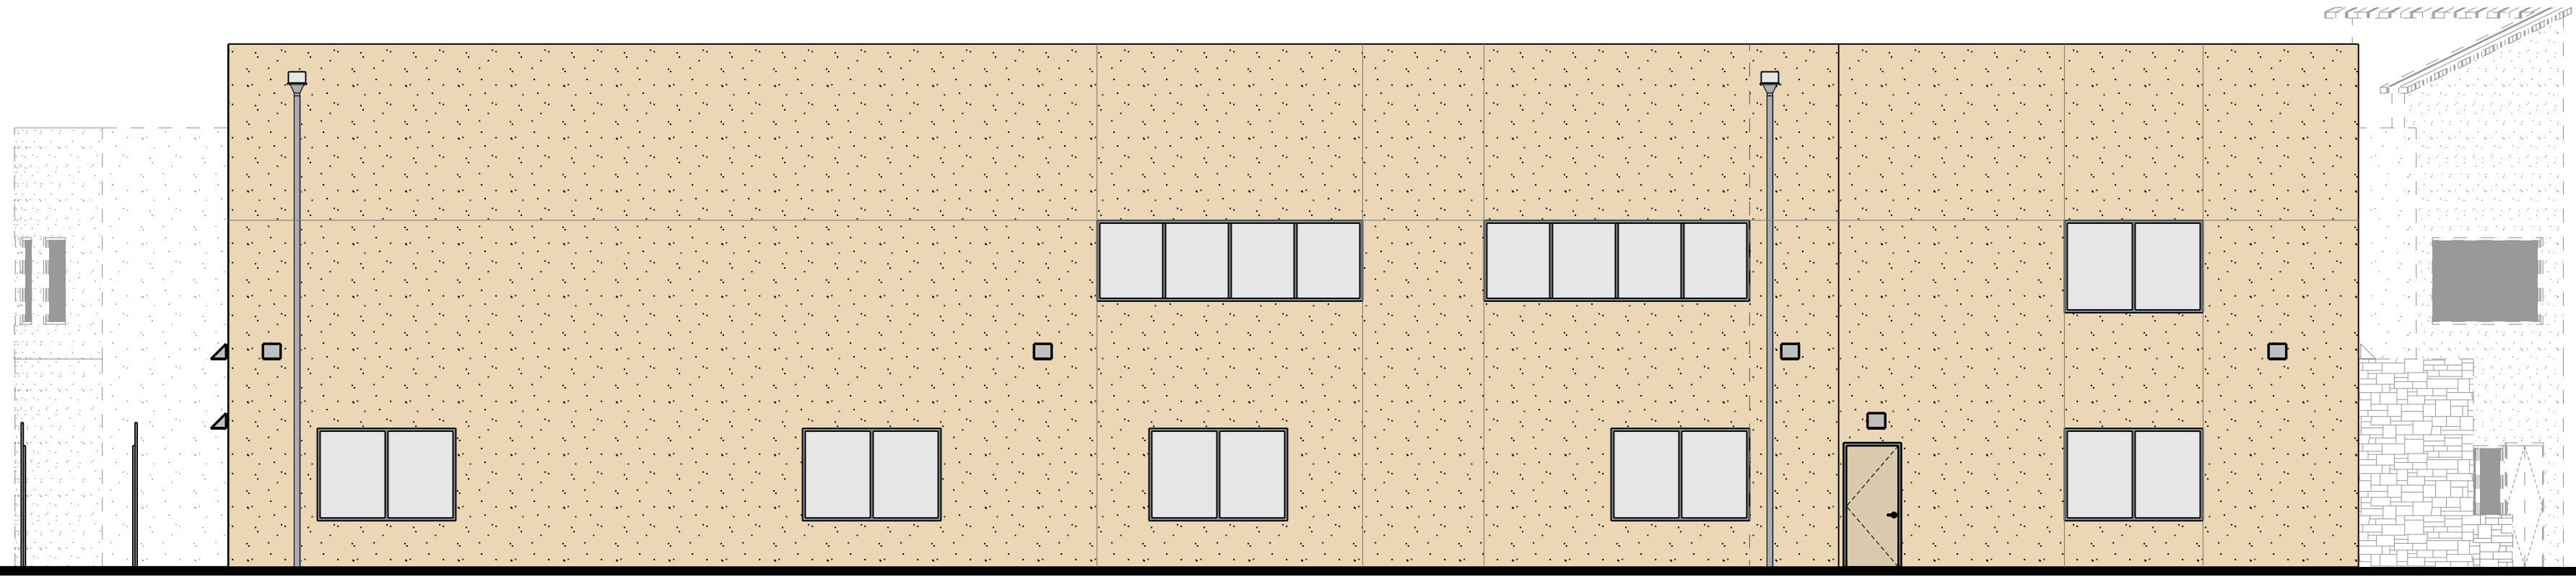

3 WEST ELEVATION
SCALE: 1/8" = 1'-0"



SOUTH ELEVATION
SCALE 1/8" = 1'-0"

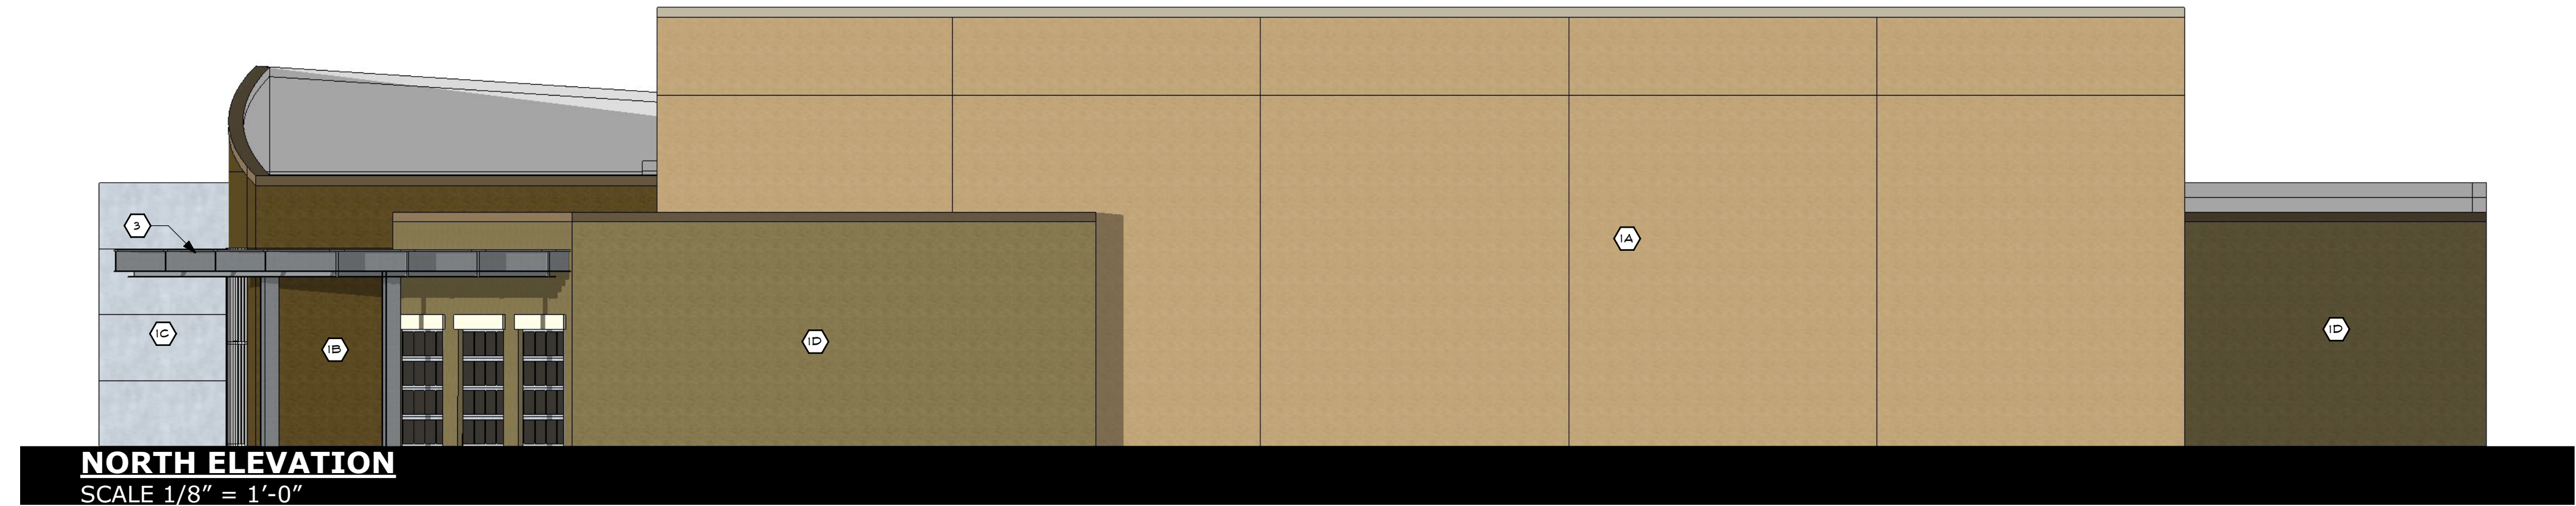


NORTH ELEVATION
SCALE 1/8" = 1'-0"


EXTERIOR ELEVATION NOTES:

1. FUTURE AUDITORIUM PARAPET HEIGHT: 36'-6"
2. PROPOSED "TOWER" HEIGHT: 34'-0"
(SEE "TOWER" HEIGHT SPECIAL EXCEPTION NARRATIVE)

FUTURE AUDITORIUM EXTERIOR FINISH SCHEDULE	
EXTERIOR MATERIALS	
(1A)	- 2 COAT ACRYLIC PAINT, COLOR: MATCH EXISTING BUILDING'S MAIN COLOR
(1B)	- 2 COAT ACRYLIC PAINT, COLOR: SHERWIN WILLIAMS "MOMENTUM" OR SIMILAR
(1C)	- 2 COAT ACRYLIC PAINT, COLOR: SHERWIN WILLIAMS "HINTING BLUE" OR SIMILAR
(1D)	- 2 COAT ACRYLIC PAINT, COLOR: SHERWIN WILLIAMS "RENUICK OLIVE" OR SIMILAR
(2)	VENEER STONE TO MATCH EXISTING BUILDING
(3)	STEEL CANOPY STRUCTURE ELEMENTS PAINT SHERWIN WILLIAMS "MORNING FOG" OR SIMILAR, OR TO MATCH EXISTING EXTERIOR CANOPY DEEP BROWN

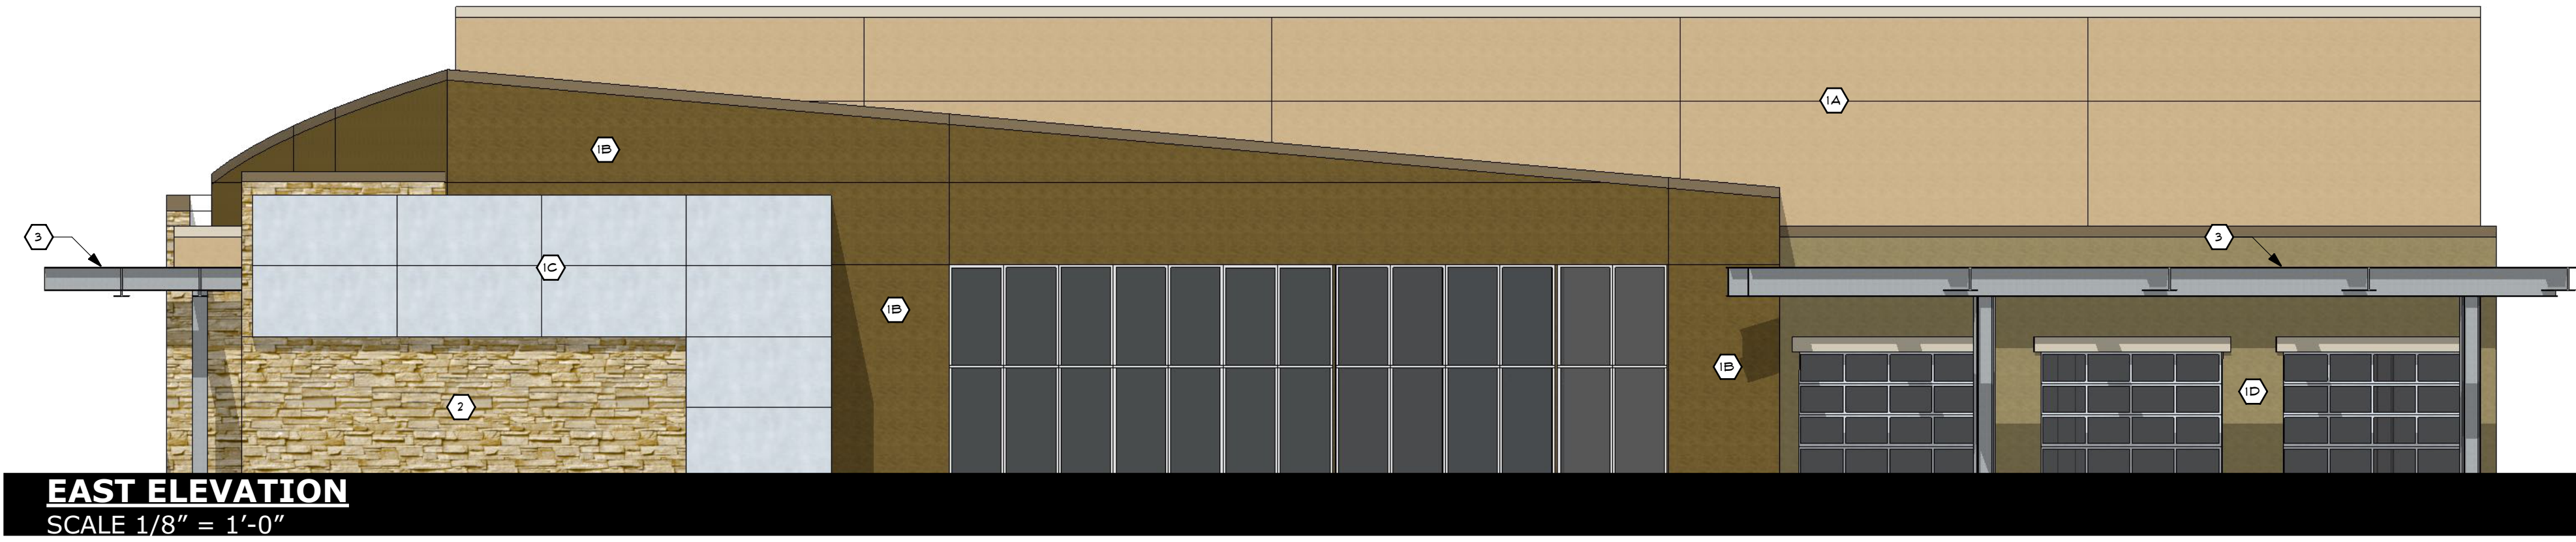

EAST ELEVATION
SCALE 1/8" = 1'-0"

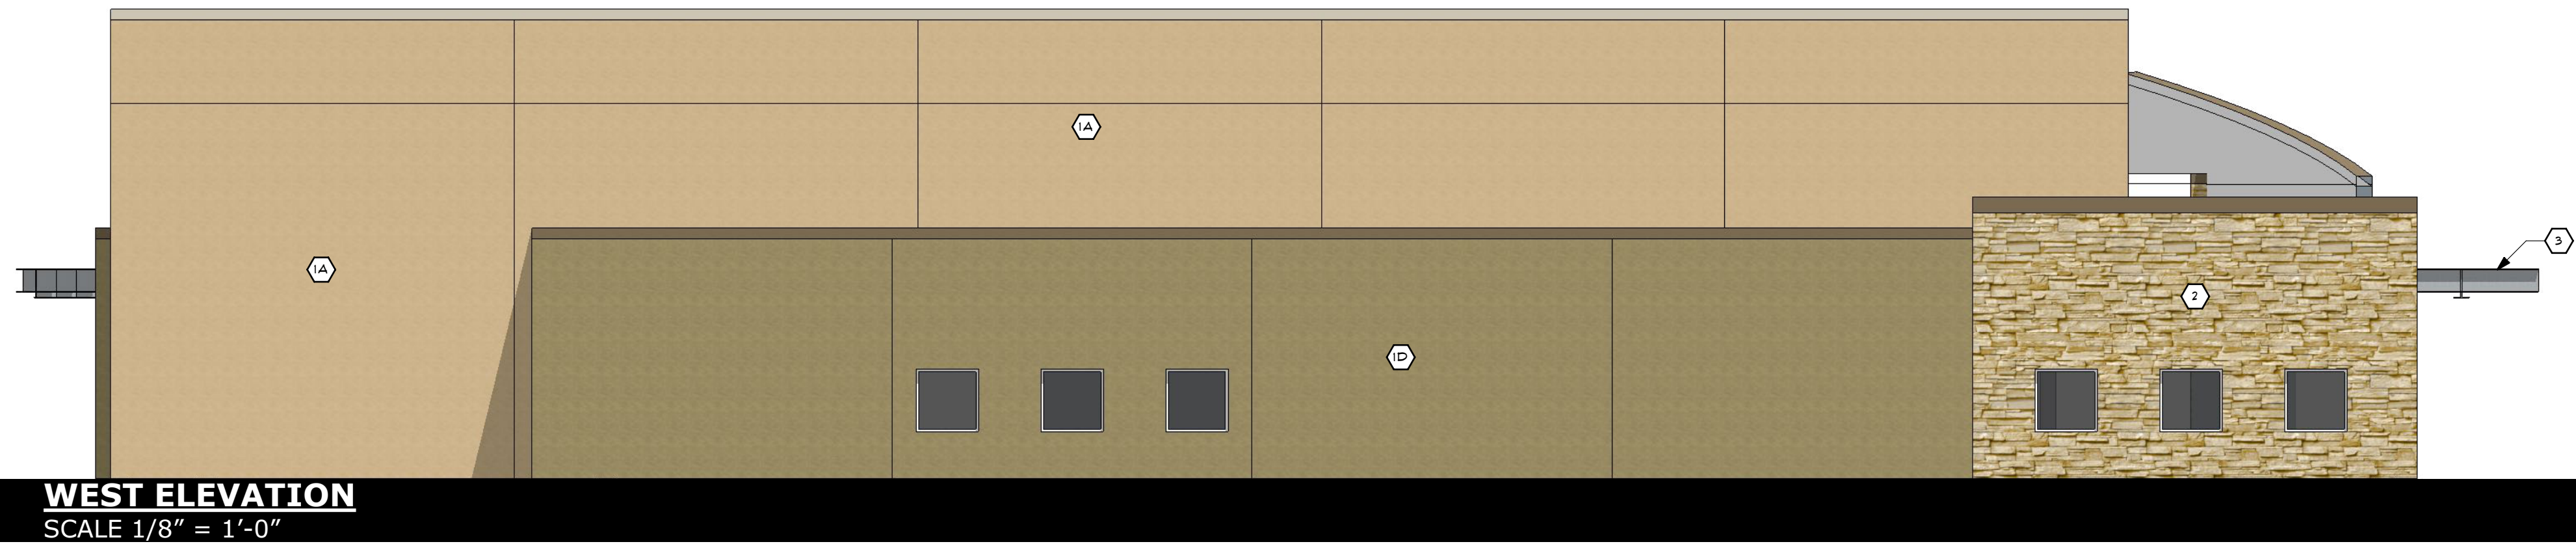

WEST ELEVATION
SCALE 1/8" = 1'-0"