




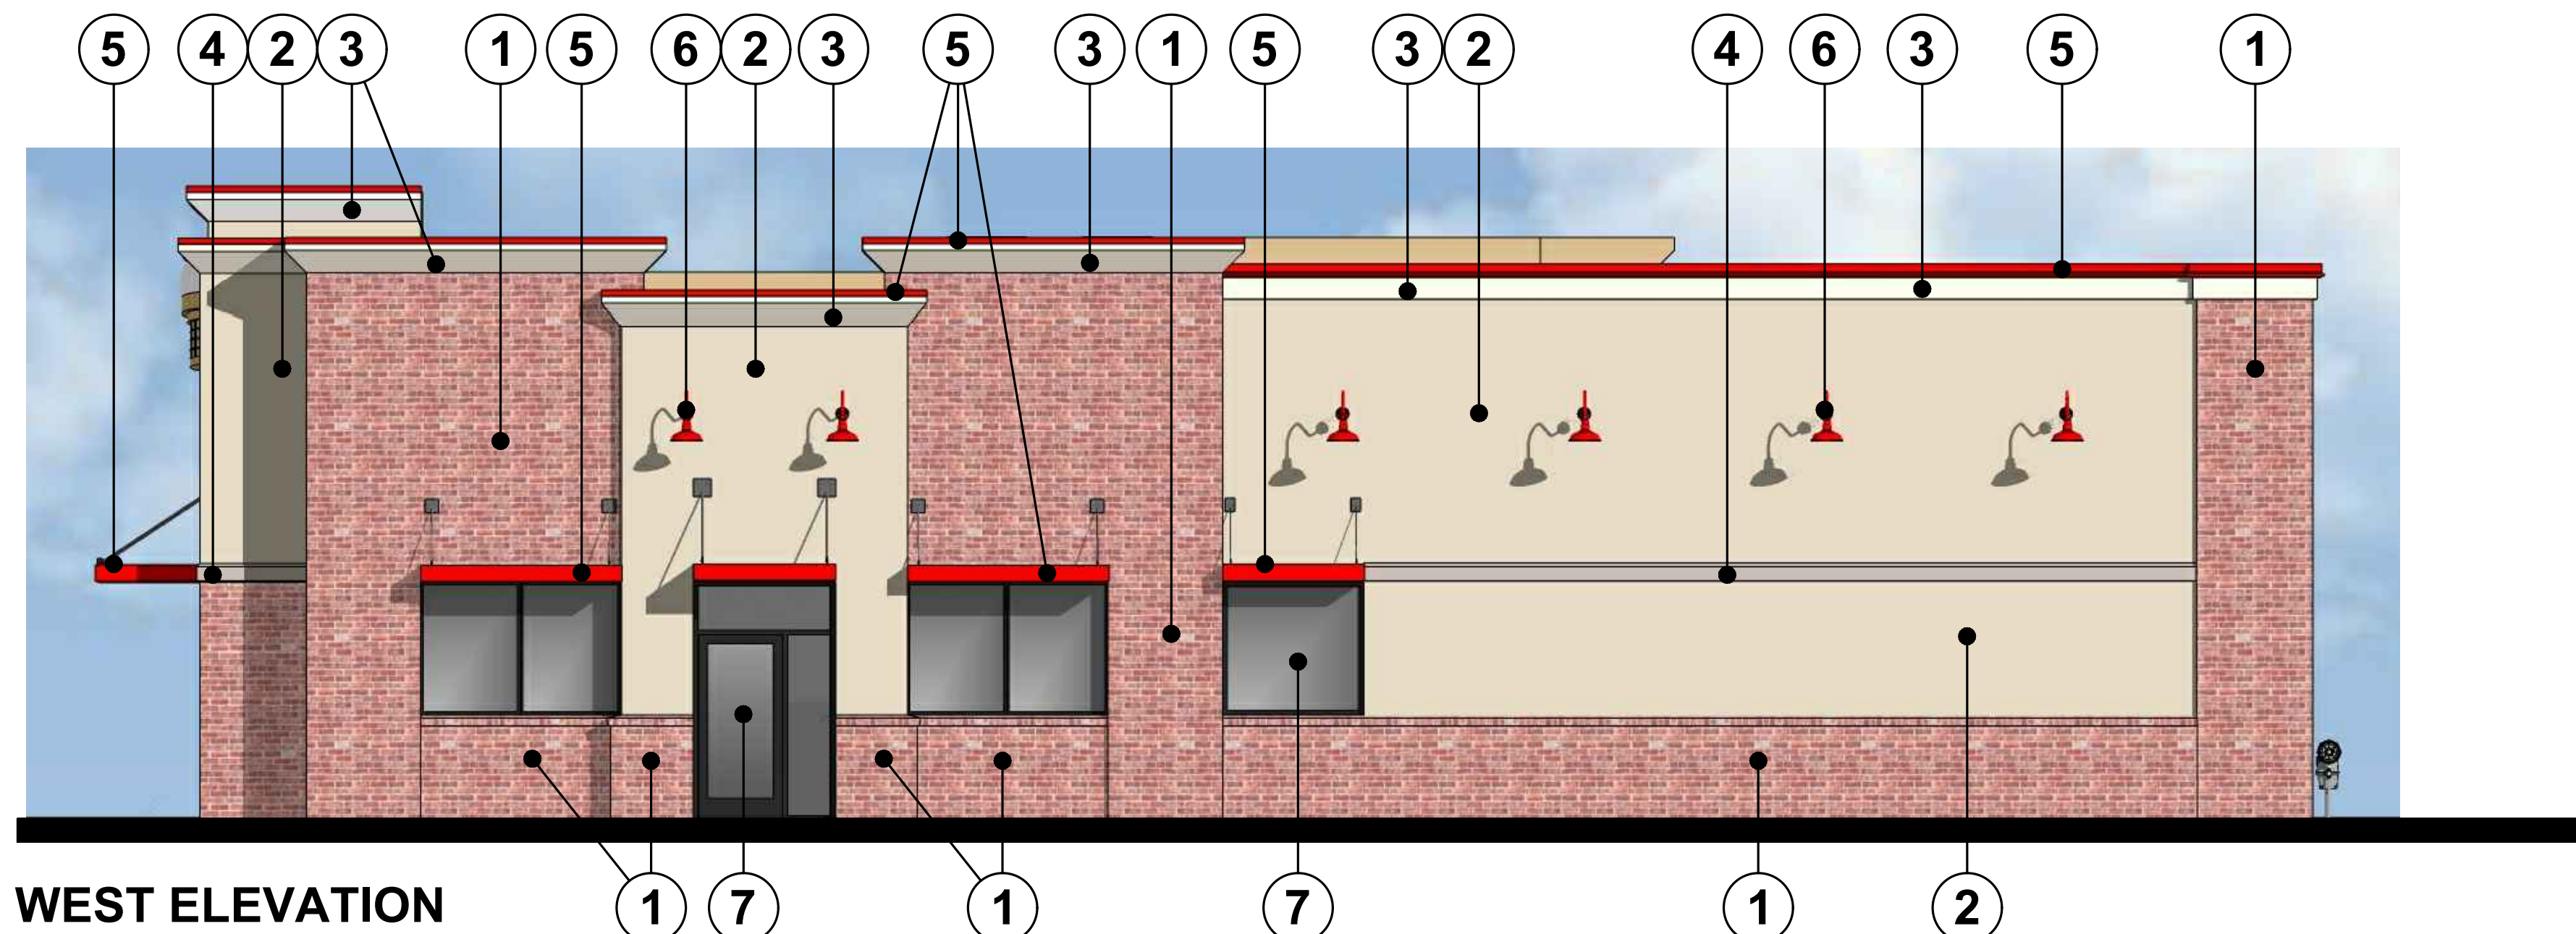


WEST ELEVATION

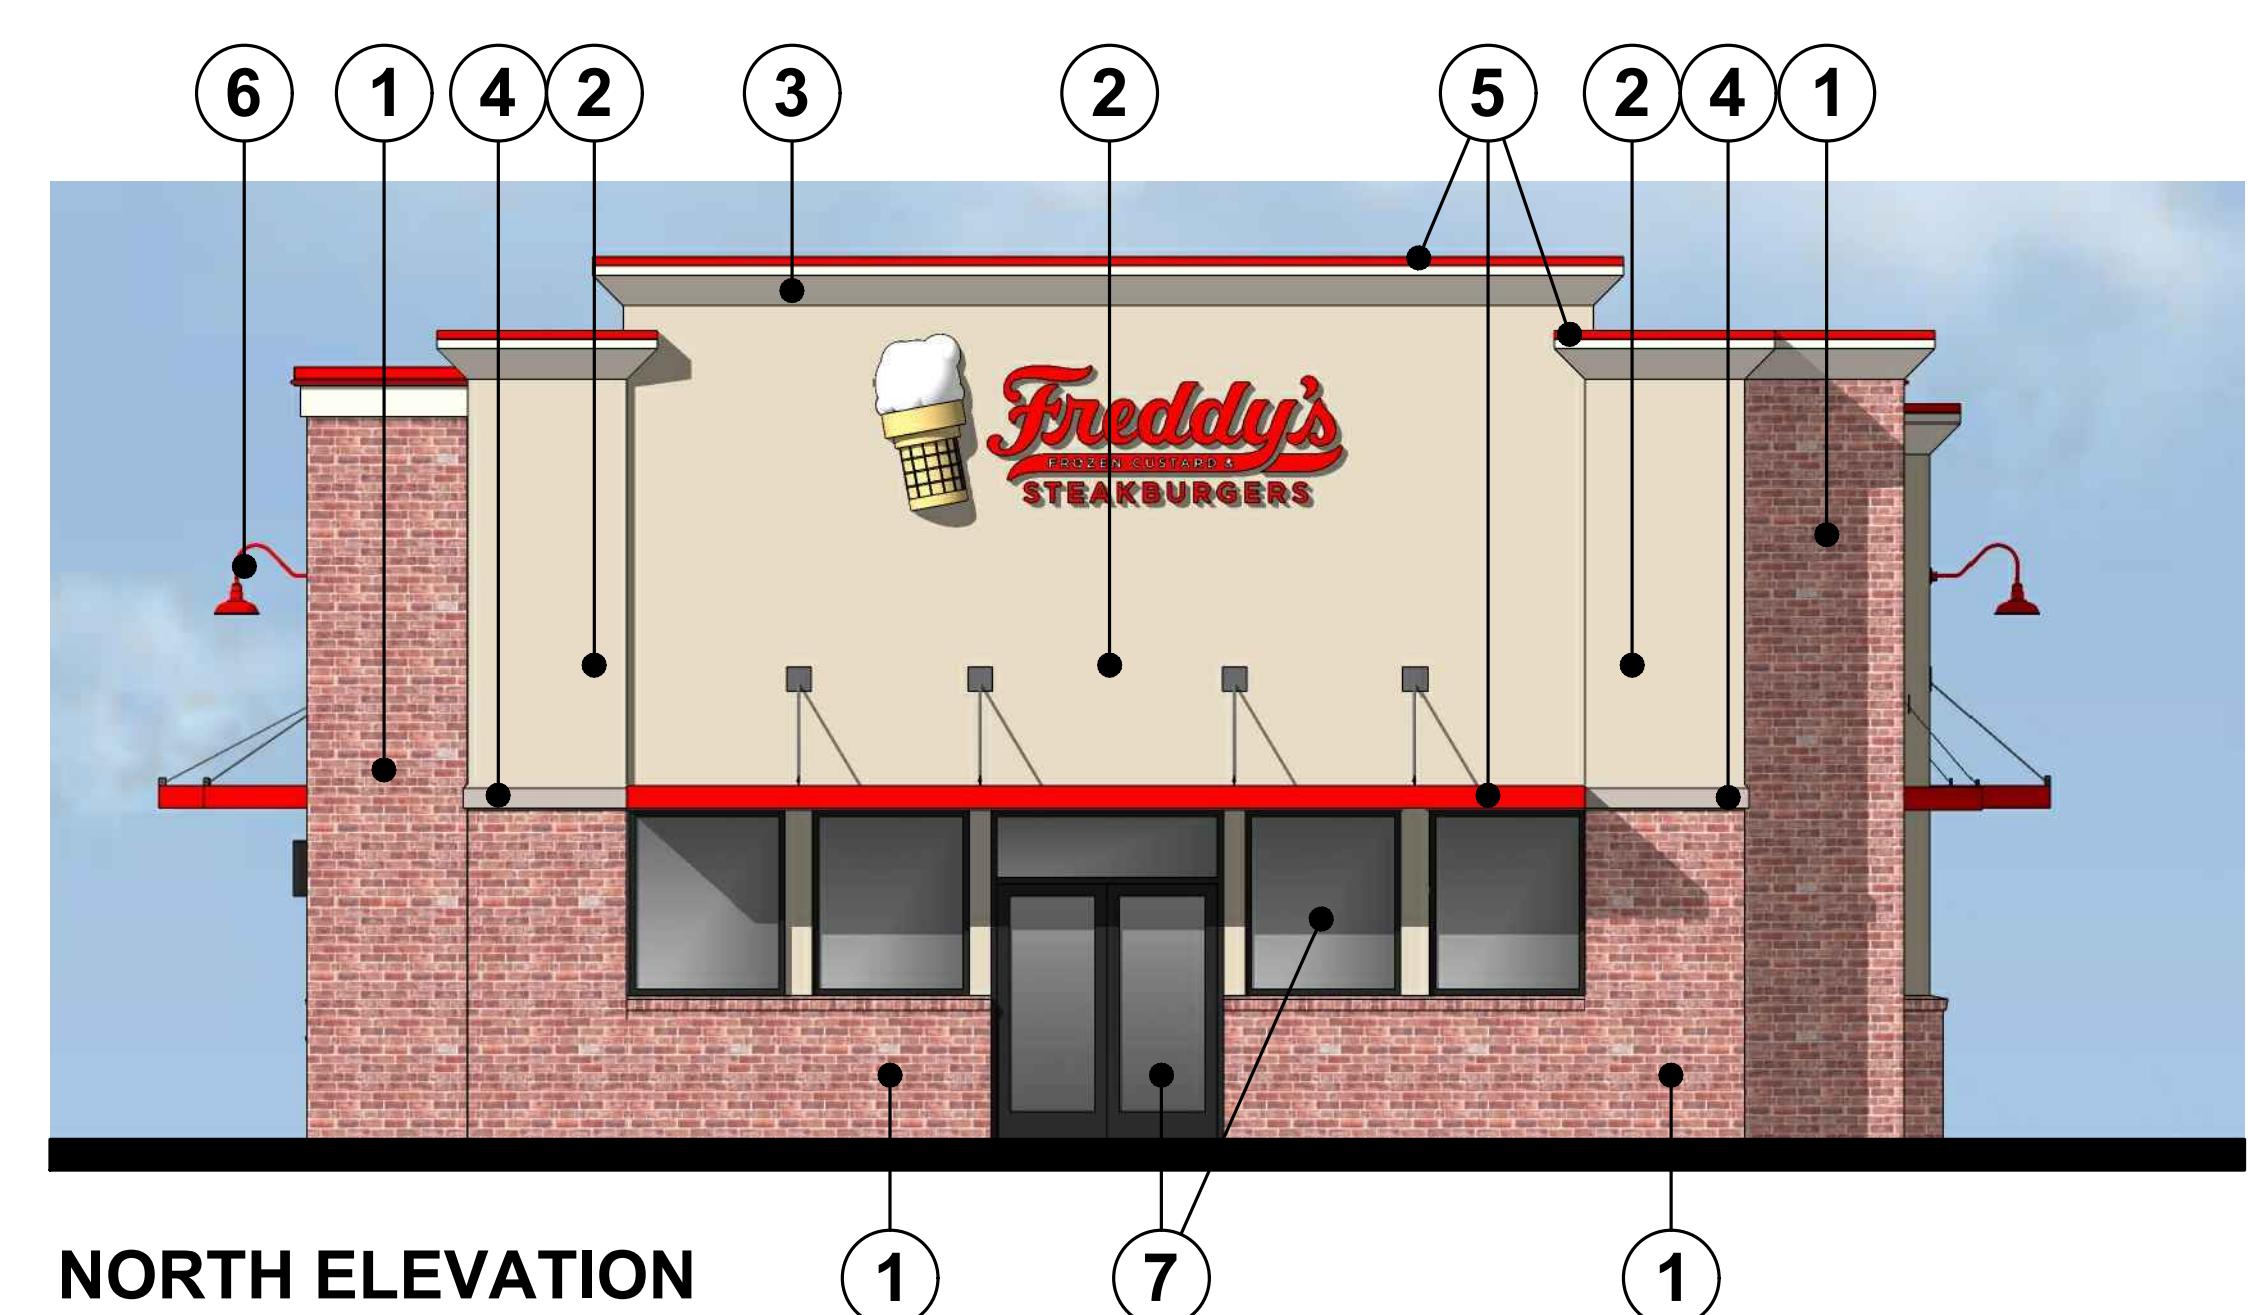

NORTH ELEVATION


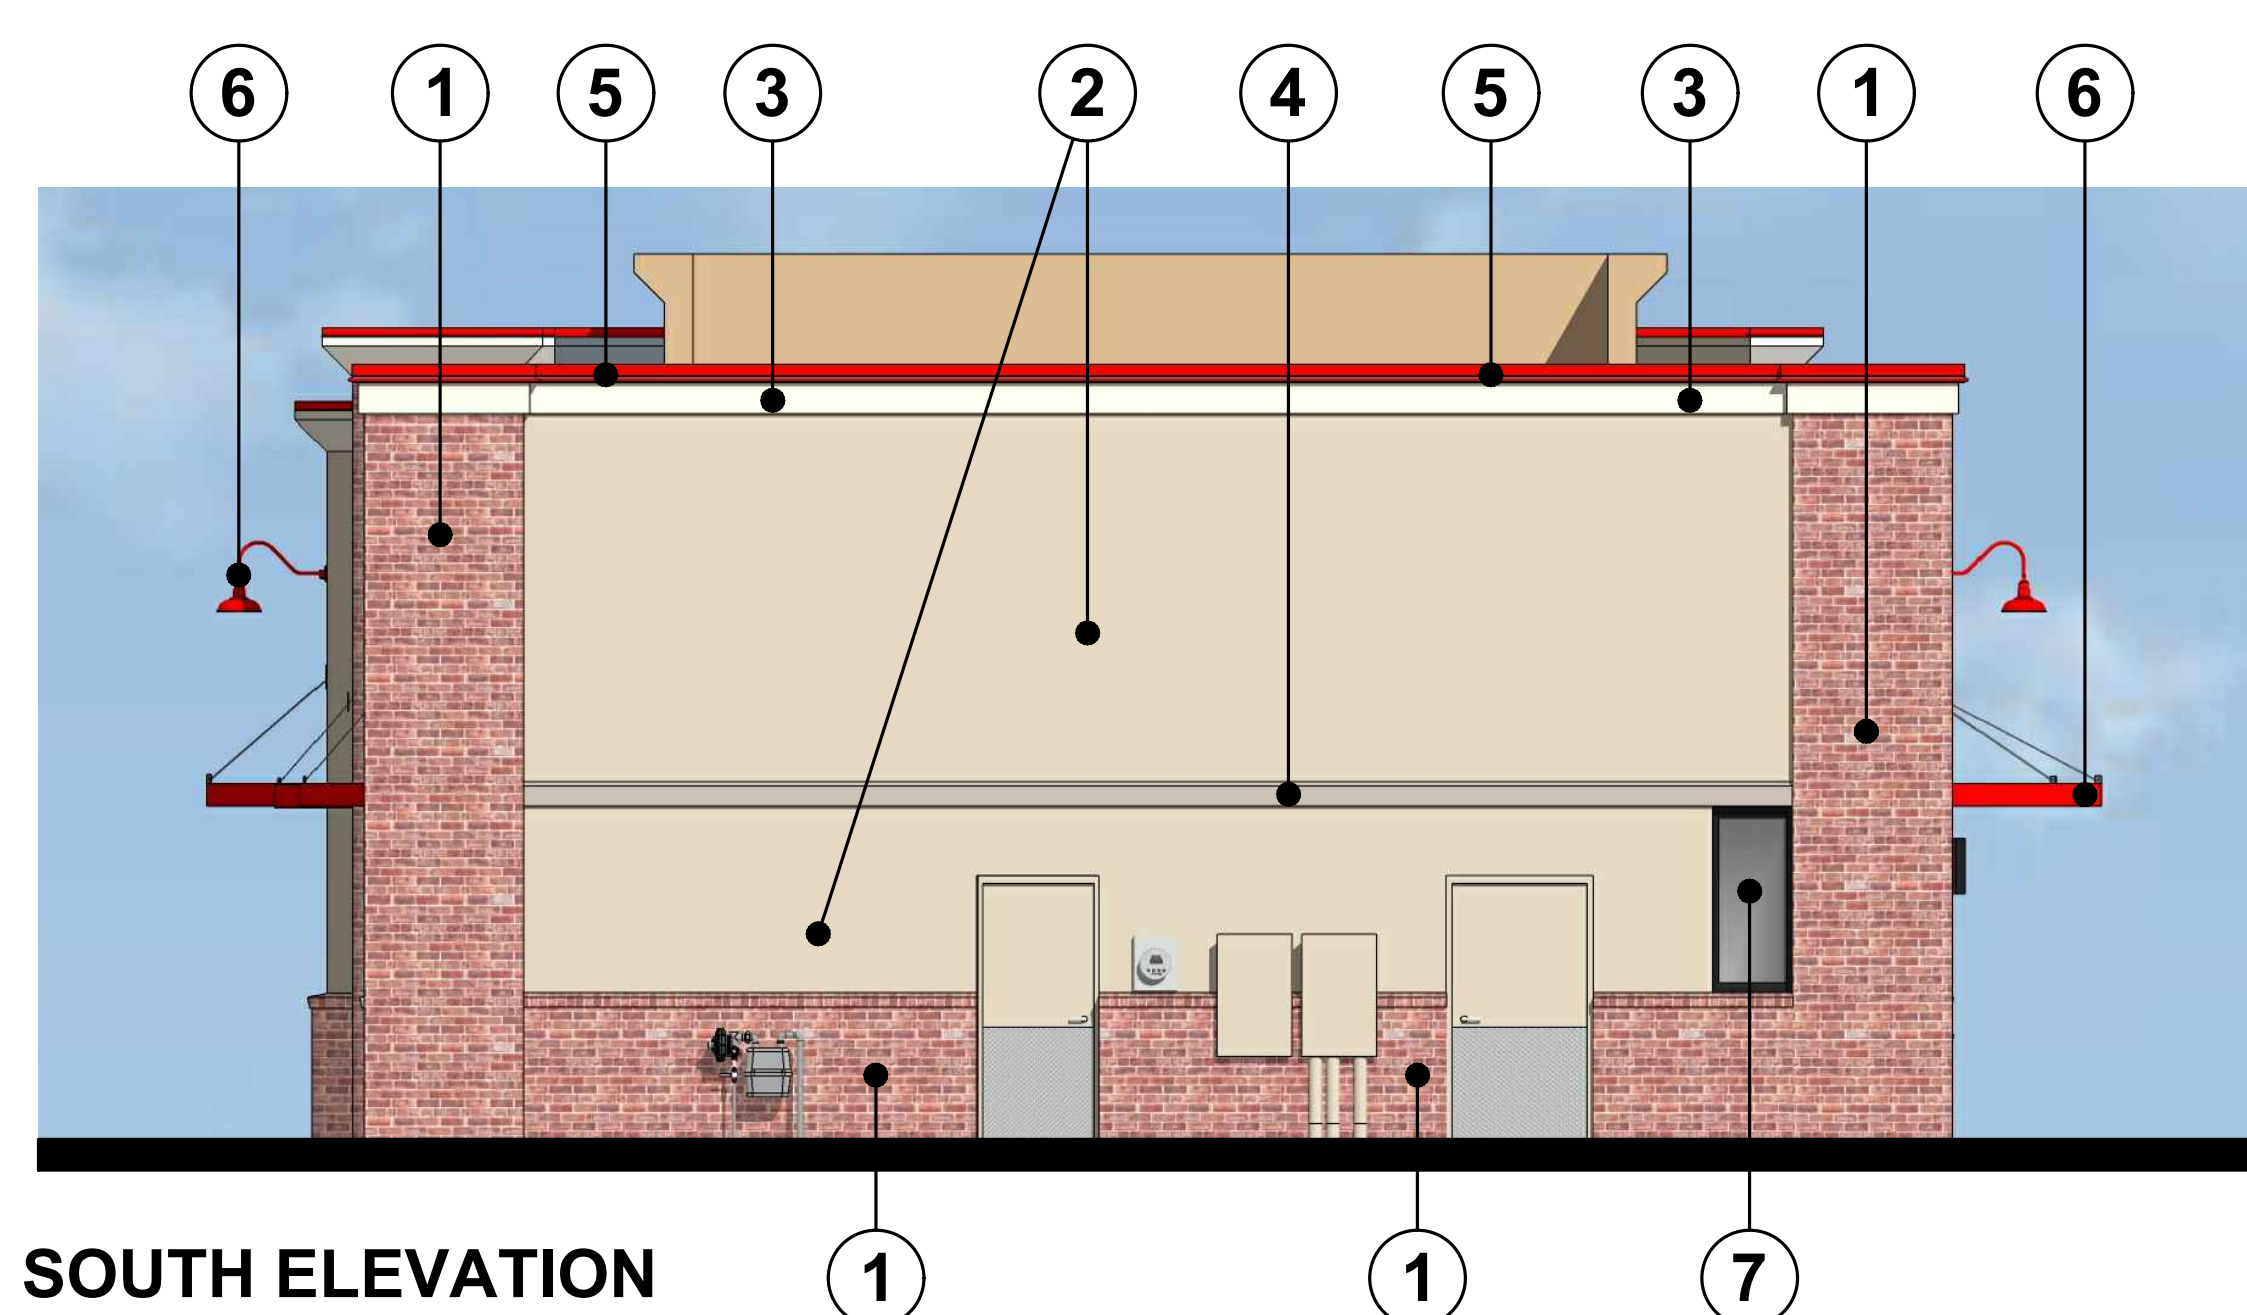


SOUTH ELEVATION

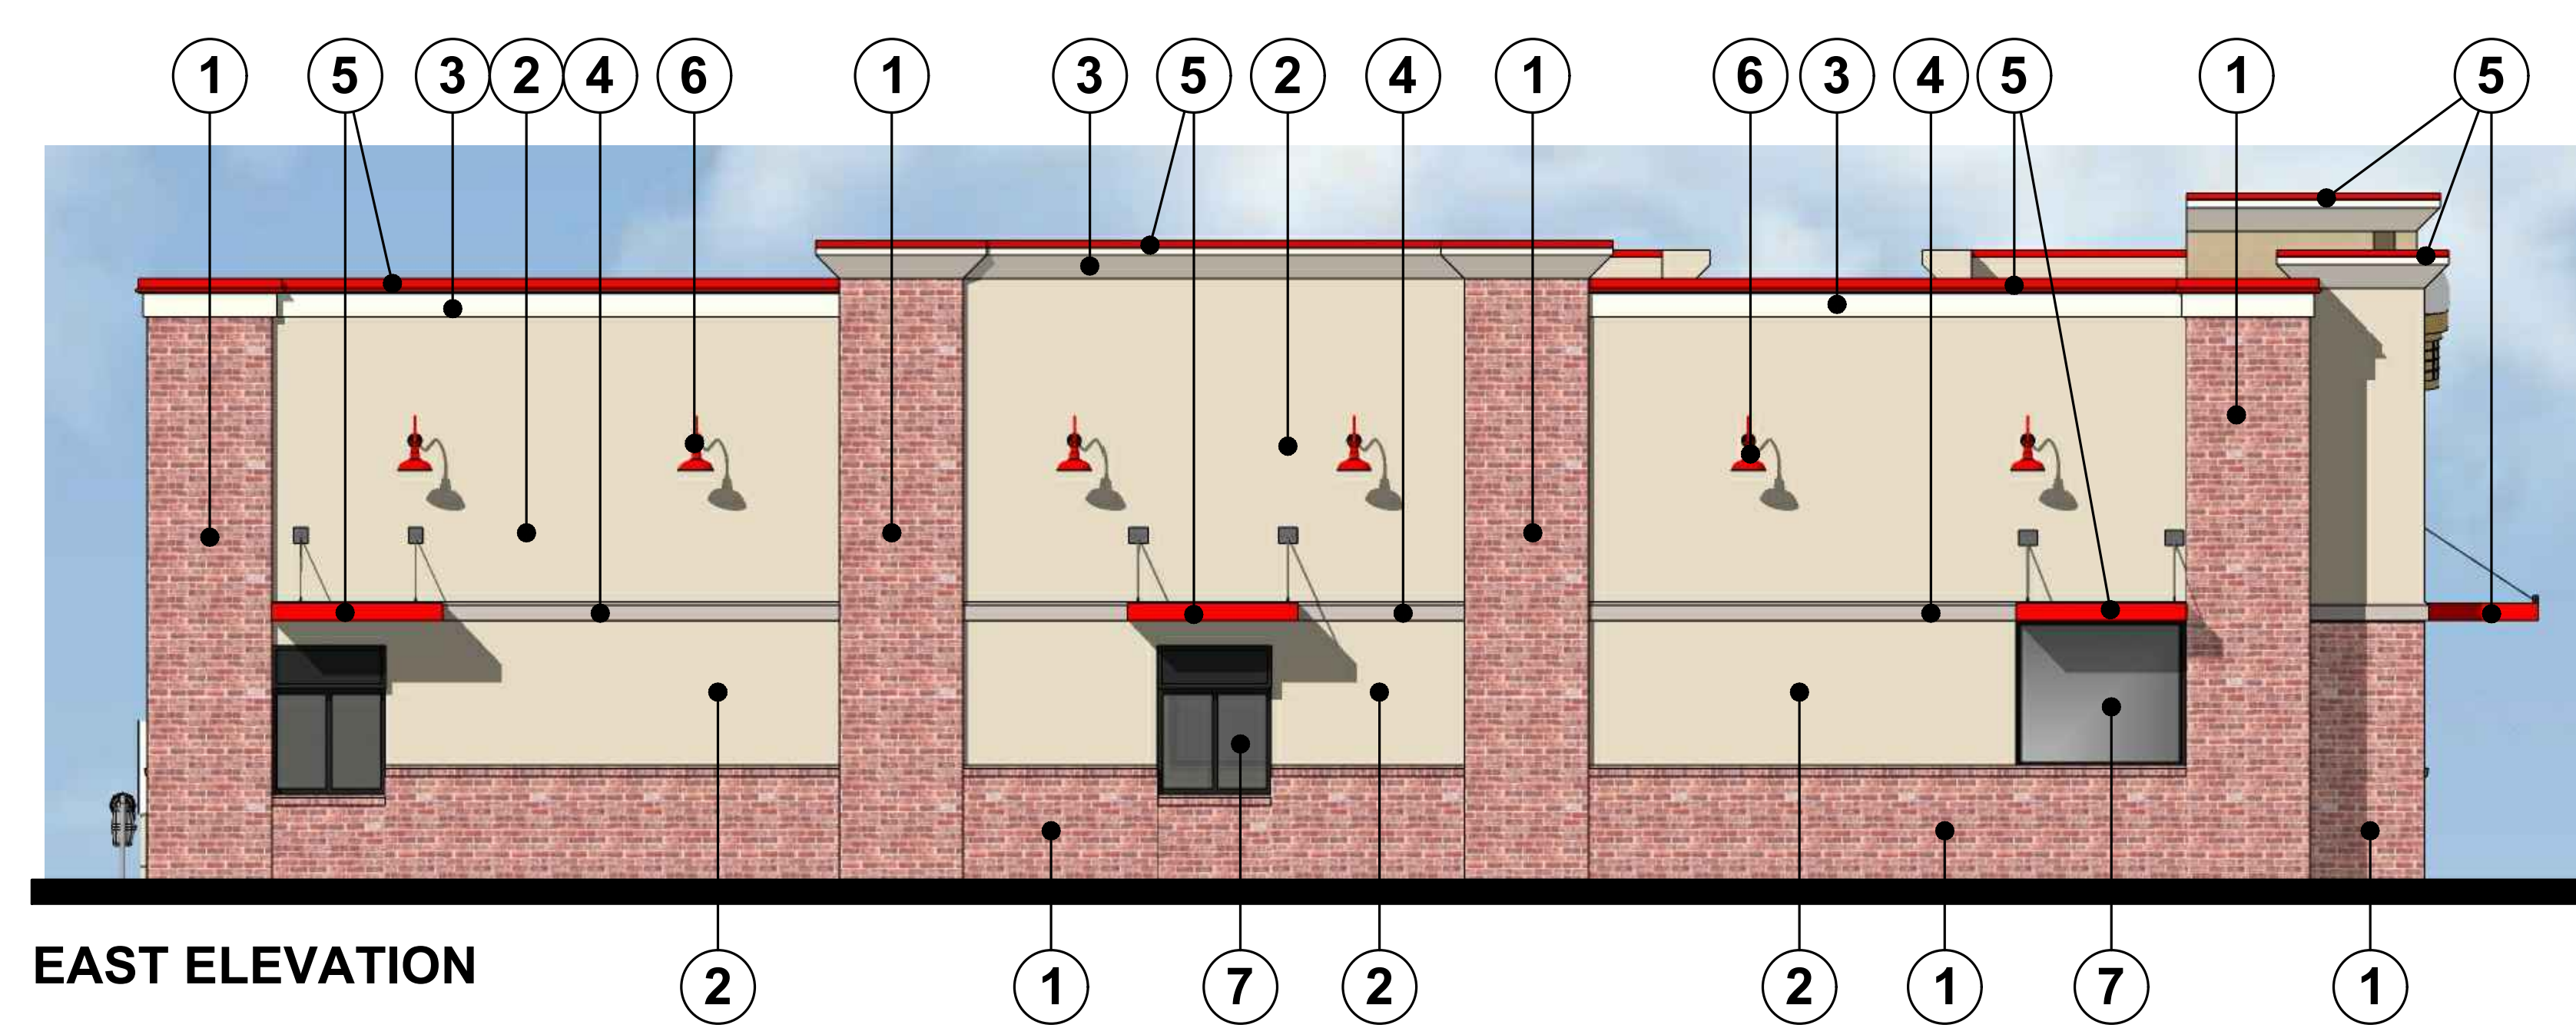

EAST ELEVATION

- 1 MODULAR & THIN BRICKS
"RAILROAD BLEND"
BY H.C. MUDDOX BRICK
- 2 EIFS
"ADOBE" DEC726
BY DUNN EDWARDS
- 3 EIFS CORNICE
"RIZ TIDE" DE-1044
BY DUNN EDWARDS
- 4 EIFS TRIM
"SHENANDOAH TAUPE"
BY BENJAMIN MOORE
- 5 METAL COPING
"CARDINAL RED"
BY PAC-CLAD
- 6 "TARGET RED"
GOOSENECK LIGHT
FIXTURE
- 7 "DARK BRONZE" ALUMINUM
STOREFRONT DOORS & WINDOWS

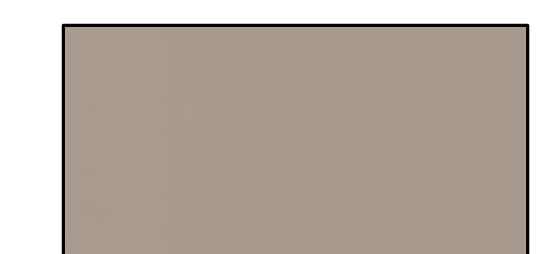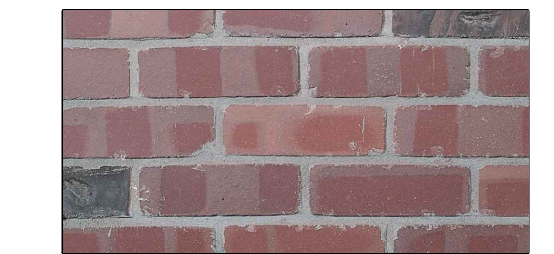



THE DESIGN AND DETAILS
DISCLOSED HEREIN ARE THE
EXCLUSIVE PROPERTY OF
DAN WINTER ARCHITECT AND
SHALL NOT BE COPIED OR
REPRODUCED IN WHOLE OR
IN PART WITHOUT ITS PRIOR
WRITTEN CONSENT.

DAN WINTER, ARCHITECT

FREDDY'S FROZEN CUSTARD

COTTON LANE & YUMA RD., PAD Q
GOODYEAR, ARIZONA

**DAN WINTER
ARCHITECT**
1024 EAST
FIRST STREET
WICHITA, KS.
67214
PH. 316-267-7142

MATERIAL BOARD	
DATE	06/13/21
DRAWN BY: VI	
CHECKED BY: DW	
SHEET NO. MB	