

© 2022 Rick Engineering Company
C:\RECK\Projects\LP_Prv_PV4684a_melcor\la_privada\relation\City\la_privada\PARCEL_124&5_V4684N-PT124&5--PPT-COV.dwg 2022-11-16 12:39PM -- melso

PARCEL 1

TRACT SUMMARY TABLE					
TRACT ID	TRACT AREA (SQ FT)	ACRES	USE	ACTIVE/PASSIVE	OWNER AND MAINTENANCE RESPONSIBILITY
TRACT 1-A	244274.31	5.61	RID, DE, LS, REC	ACTIVE	LPCA
TRACT 1-B	2259.96	0.05	LS, PUE	PASSIVE	LPCA
TRACT 1-C	24016.37	0.55	DE, LS, PUE, REC	ACTIVE	LPCA
TRACT 1-D	5856.01	0.13	LS, PUE	PASSIVE	LPCA
TRACT 1-E	2260.00	0.05	LS, PUE	PASSIVE	LPCA
TRACT 1-F	2210.00	0.05	LS, PUE	PASSIVE	LPCA
TRACT 1-G	40331.17	0.93	DE, LS, PUE	ACTIVE	LPCA
TRACT 1-H	64161.70	1.47	DE, LS, PUE, REC	ACTIVE	LPCA
TRACT M-C	66036.98	1.52	RID, LS	PASSIVE	LPCA

PARCEL 2

TRACT SUMMARY TABLE					
TRACT ID	TRACT AREA (SQ FT)	ACRES	USE	ACTIVE/PASSIVE	OWNER AND MAINTENANCE RESPONSIBILITY
TRACT 2-A	37815.91	0.87	LS, PUE, REC	ACTIVE	LPCA
TRACT 2-B	2260.00	0.05	LS, PUE	PASSIVE	LPCA
TRACT 2-C	47533.50	1.09	DE, LS, PUE	ACTIVE	LPCA
TRACT 2-D	2260.00	0.05	LS, PUE	PASSIVE	LPCA
TRACT 2-E	4655.50	0.11	LS, PUE	PASSIVE	LPCA
TRACT 2-F	1488.00	0.03	DE, LS, PUE, REC	ACTIVE	LPCA
TRACT 2-G	1543.41	0.04	LS	PASSIVE	COG/LPCA
TRACT 2-H	44577.69	1.02	DE, LS, PUE	ACTIVE	LPCA
TRACT 2-I	4655.27	0.11	LS, PUE	PASSIVE	LPCA
TRACT 2-J	6486.79	0.15	LS, PUE	PASSIVE	LPCA
TRACT 2-K	1428.38	0.03	LS, PUE	PASSIVE	LPCA
TRACT 2-L	1428.82	0.03	LS, PUE	PASSIVE	LPCA
TRACT 2-M	3456.17	0.08	LS, PUE	PASSIVE	LPCA
TRACT 2-N	13984.08	0.32	DE, LS, PUE, REC	ACTIVE	LPCA
TRACT 2-O	2109.16	0.05	LS	PASSIVE	COG/LPCA
TRACT M-A	113591.50	2.61	RID, DE, LS, REC	ACTIVE	LPCA
TRACT M-C	29891.10	0.69	RID, LS	PASSIVE	LPCA

PARCEL 4


TRACT SUMMARY TABLE					
TRACT ID	TRACT AREA (SQ FT)	ACRES	USE	ACTIVE/PASSIVE	OWNER AND MAINTENANCE RESPONSIBILITY
TRACT 4-A	30169.65	0.69	DE, LS, PUE	ACTIVE	LPCA
TRACT 4-B	1850.71	0.04	LS	PASSIVE	COG/LPCA
TRACT 4-C	45725.93	1.05	DE, LS, PUE, REC	ACTIVE	LPCA
TRACT 4-D	2260.00	0.05	LS, PUE	PASSIVE	LPCA
TRACT 4-E	8853.07	0.20	DE, LS, PUE, REC	ACTIVE	LPCA
TRACT 4-F	2260.00	0.05	LS, PUE	PASSIVE	LPCA
TRACT 4-G	1130.00	0.03	LS, PUE	PASSIVE	LPCA
TRACT 4-H	141681.49	3.25	DE, LS, PUE, REC	ACTIVE	LPCA
TRACT 4-I	1545.73	0.04	LS	PASSIVE	COG/LPCA
TRACT 4-J	60304.34	1.38	DE, LS, PUE, REC	ACTIVE	LPCA
TRACT 4-K	78406.92	1.80	DE, LS, PUE, REC	ACTIVE	LPCA
TRACT 4-L	3593.93	0.08	DE, LS, PUE, REC	ACTIVE	LPCA
TRACT 4-M	2260.00	0.05	LS, PUE	PASSIVE	LPCA
TRACT 4-N	10862.94	0.25	LS, PUE	PASSIVE	LPCA

PARCEL 6

TRACT SUMMARY TABLE					
TRACT ID	TRACT AREA (SQ FT)	ACRES	USE	ACTIVE/PASSIVE	OWNER AND MAINTENANCE RESPONSIBILITY
PARCEL 6	327997.55	7.53	DE, PUE	ACTIVE	SCHOOL

PRELIMINARY PLAT
FOR
LA PRIVADA PARCELS 1, 2, 4, 5 & 6

A PORTION OF THE NORTHEAST QUARTER, THE SOUTHEAST QUARTER, AND THE SOUTHWEST QUARTER OF SECTION 10, TOWNSHIP 1 NORTH, RANGE 2 WEST OF THE GILA AND SALT RIVER BASE AND MERIDIAN, CITY OF GOODYEAR, MARICOPA COUNTY, ARIZONA

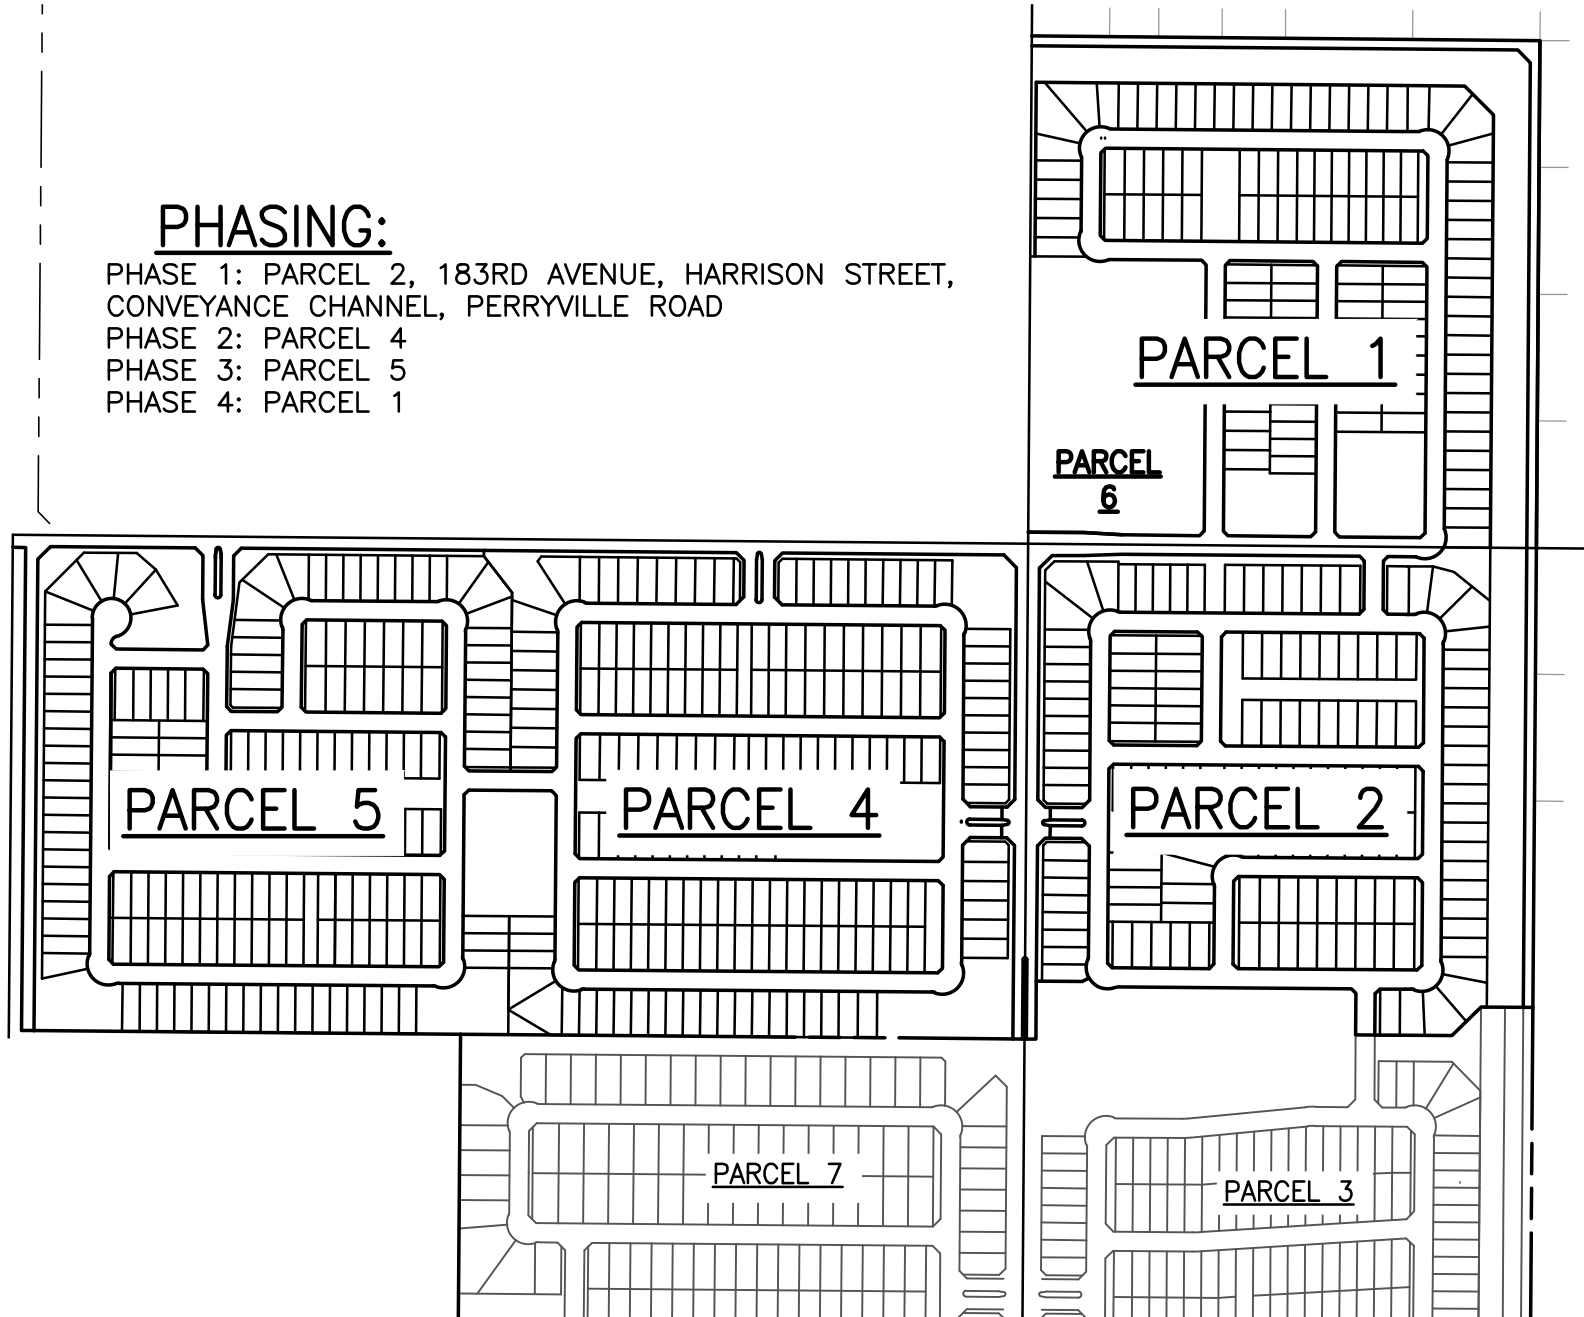

LOCATION MAP
1"=500'

PHASING:

PHASE 1: PARCEL 2, 183RD AVENUE, HARRISON STREET, CONVEYANCE CHANNEL, PERRYVILLE ROAD
PHASE 2: PARCEL 4
PHASE 3: PARCEL 5
PHASE 4: PARCEL 1

OWNER/ DEVELOPER

MELCOR DEVELOPMENTS ARIZONA, INC.
6930 E. CHAUNCEY LANE SUITE 135
PHOENIX, ARIZONA 85054
PHONE: (480) 699-4687
CONTACT: GRAEME MELTON
EMAIL: gmelton@melcor.ca

ENGINEER/SURVEYOR

RICK ENGINEERING COMPANY
22415 NORTH 16TH STREET
PHOENIX, ARIZONA 85024
PHONE: (602) 957-3350
CONTACT: CHRIS PATTON, P.E.
EMAIL: mfellinger@rickengineering.com

SHEET INDEX


SHT NO.	DESCRIPTION
1	COVER SHEET
2	KEY MAP & NOTES
3	DATA SUMMARY & LOT SUMMARY &
4	TYPICAL SECTIONS
5	TYPICAL SECTIONS, LEGEND & ABBREVIATIONS
6	TYPICAL SECTIONS
7-10	PRELIMINARY PLAT
11-14	PRELIMINARY UTILITY PLAN
15-18	PRELIMINARY GRADING & DRAINAGE PLAN

DEVELOPMENT STANDARDS

ZONING	REDUCED R1-4
MINIMUM LOT AREA (SQ.FT)	4,000
MINIMUM LOT WIDTH (FT) (1)	40
MINIMUM LOT DEPTH (FT)	100
MINIMUM SETBACKS (FT)	
FRONT (2)	10
FRONT FACING GARAGE	20
SIDE	5
TOTAL BOTH SIDES	10
STREET SIDE (4)	10
REAR	20

- FRONT SETBACK SHALL BE MEASURED TO PATIOS, LIVABLE SPACE, AND SIDE ENTRY GARAGES.
- SETBACK FROM A PUBLIC OR PRIVATE STREET THAT IS NOT PROVIDING DIRECT VEHICULAR ACCESS TO HOMES SHALL BE 10 FEET.
- NOT APPLICABLE TO THIS PROJECT.
- WHERE A MINIMUM 10 FOOT WIDE LANDSCAPE TRACT IS PROVIDED, THE TYPICAL SIDE SETBACKS, RATHER THAN STREET SIDE SETBACK APPLIES.
- TOTAL OF BOTH SIDES SETBACK MAY BE REDUCED TO 10 FEET SUBJECT TO THE REQUIREMENTS AS PROVIDED IN SECTION 3-2-3-D OF THE GOODYEAR ZONING ORDINANCE.
NOTE: MINIMUM WIDTH IS REDUCED FROM 45 FEET TO 40 FEET AND MINIMUM LOT AREA IS REDUCED FROM 4,500 SQUARE FEET TO 4,000 SQUARE FEET AS PROVIDED IN SECTION 3-2-3-D OF THE GOODYEAR ZONING ORDINANCE.

La Privada Lot Mix, Reduced R1-4						
Parcel	Lots	45/120	45/<120	50/120	55/120	65/130
P1	119	34	9	76		
P2	146	50	19	77		
P3	145	128	17			
P4	174	119		55		
P5	162	148		14		
P6	n/a					
P7	139				82	57
Lot Type Totals	479	45	222	82	57	885
La Privada % Mix	54.12%	5.08%	25.08%	15.71%		100.00%
Zoning Minimums	35%		25%	15%		

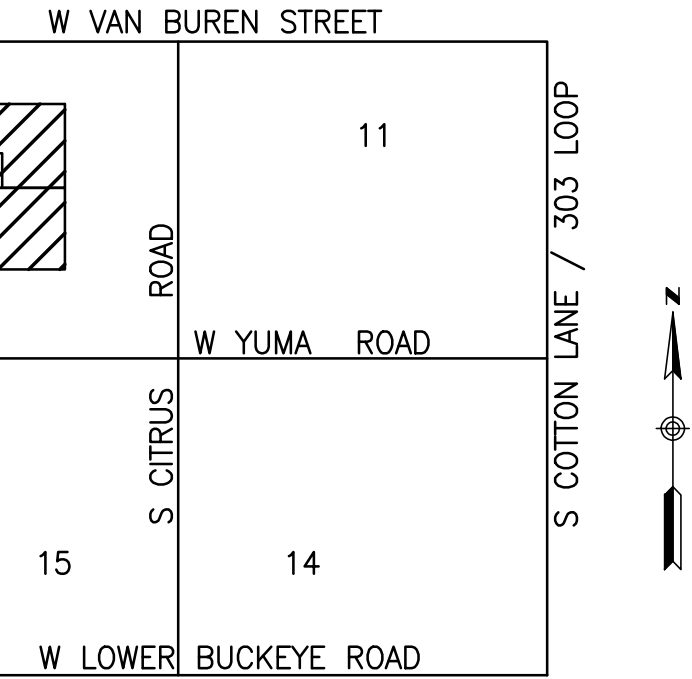

VICINITY MAP
NTS

LANDSCAPE ARCHITECT

RICK ENGINEERING COMPANY
3945 E. FORT LOWELL RD. SUITE 111
TUCSON, ARIZONA 85712
PHONE: (520) 795-1000
CONTACT: MARK FELLINGER, L.A.
EMAIL: mfellinger@rickengineering.com

BENCHMARK

THE SOUTH QUARTER CORNER OF SECTION 10, T1N, R2W, A MARICOPA COUNTY BRASS CAP FLUSH, ELEVATION = 971.09 (NAVD 88)
THE SOUTHEAST CORNER OF SECTION 10, T1N, R2W, A MARICOPA COUNTY BRASS CAP IN HAND HOLE, ELEVATION = 973.03 (NGVD29)

PRE-PLAT UTILIZES NGVD29

BENCHMARK EQUATION

MARICOPA COUNTY BRASS CAP AT THE N 1/4 CORNER OF SECTION 15. ELEVATION = 973.18'(NAVD88)

THE SOUTH QUARTER CORNER OF SECTION 10, T1N, R2W, A MARICOPA COUNTY BRASS CAP FLUSH, ELEVATION = 971.09' (NGVD 29)

$973.18'(\text{NAVD88}) - 971.09' (\text{NGVD 29}) = 2.09'$
DIFFERENCE IN FEET

BASIS OF BEARING

THE BASIS OF BEARING USED FOR THIS SURVEY IS S89°30'34"E ALONG THE NORTH LINE OF THE NORTHEAST QUARTER OF SECTION 15, T-1-N, R-2-W

LEGAL DESCRIPTION

THAT PORTION OF THE SOUTHWEST QUARTER, THE NORTHEAST QUARTER AND THE SOUTHEAST QUARTER OF SECTION 10, TOWNSHIP 1 NORTH, RANGE 2 WEST OF THE GILA AND SALT RIVER BASE AND MERIDIAN, MARICOPA COUNTY, ARIZONA, MORE PARTICULARLY DESCRIBED AS FOLLOWS:

SEE SHEET 2

NOTES

- OPEN SPACE AREAS TO BE MAINTAINED BY THE LA PRIVADA HOMEOWNERS ASSOCIATION.
- ALL STREETS ARE TO BE PUBLIC STREETS.
- LOT AND TRACTS SUBJECT TO COVENANTS, CONDITIONS, RESTRICTIONS, ASSESSMENTS, CHARGES, SERVITUDES, LIENS RESERVATIONS AND EASEMENTS FOR PURPOSES SHOWN, APPROPRIATE DOCUMENTS WILL BE RECORDED WITH THE FINAL PLAT.
- THE DESIGN INTENT IS IN ACCORDANCE WITH CITY OF GOODYEAR DESIGN GUIDELINES MANUAL, ADOPTED ON JUNE 9, 2014 AND CITY OF GOODYEAR DESIGN STANDARDS AND POLICY MANUAL ADOPTED AUGUST 2017.
- THIS PROJECT IS LOCATED IN FEMA FLOOD ZONE "X". SEE MASTER DRAINAGE REPORT FOR FIRM MAP AND DRAINAGE REQUIREMENTS.
- EACH PARCEL WILL NEED TO MAINTAIN THE REQUIRED TWO POINTS OF ACCESS AND LOOPED WATER SYSTEM DURING ALL PHASES OF THE PROJECT.

UTILITY COMMITMENT TABLE

WATER	CITY OF GOODYEAR
SEWER	CITY OF GOODYEAR
ELECTRIC	ARIZONA PUBLIC SERVICE COMPANY
GAS	SOUTHWEST GAS COMPANY
TELEPHONE	CENTURY LINK
SOLID WASTE DISPOSAL	CITY OF GOODYEAR
POLICE PROTECTION	CITY OF GOODYEAR
FIRE PROTECTION AND EMERGENCY SERVICES DISPATCH	CITY OF GOODYEAR
CABLE TELEVISION	COX COMMUNICATIONS



SEAL:

22415 NORTH 16TH STREET
PHOENIX, AZ 85024
602.957.3350
rickengineering.com

RICK
ENGINEERING COMPANY

PROJECT NO: 4684N
DRAWN/DESIGNED BY: MFS/TW
NOVEMBER 2022
CHECKED BY: CGP

4884N
DRAWN/DESIGNED BY: MFS/TW
NOVEMBER 2022
CHECKED BY: CGP

LA PRIVADA PARCELS 1, 2, 4, 5 & 6
PRELIMINARY PLAT


CONSTRUCTION DOCUMENTS PREPARED FOR:

COVER SHEET



DRAWING NO.
COV
SHEET NO. 1 OF 18


© 2022 Rick Engineering Company C:\WORK\Projects\16_Plan_P\4684a_mcdot\la privada - relation\City\ave-mcdot\124463\124463-01\124463-01.dwg 124463\124463-01\124463-01.dwg 2022-11-16 12:40PM -- msato

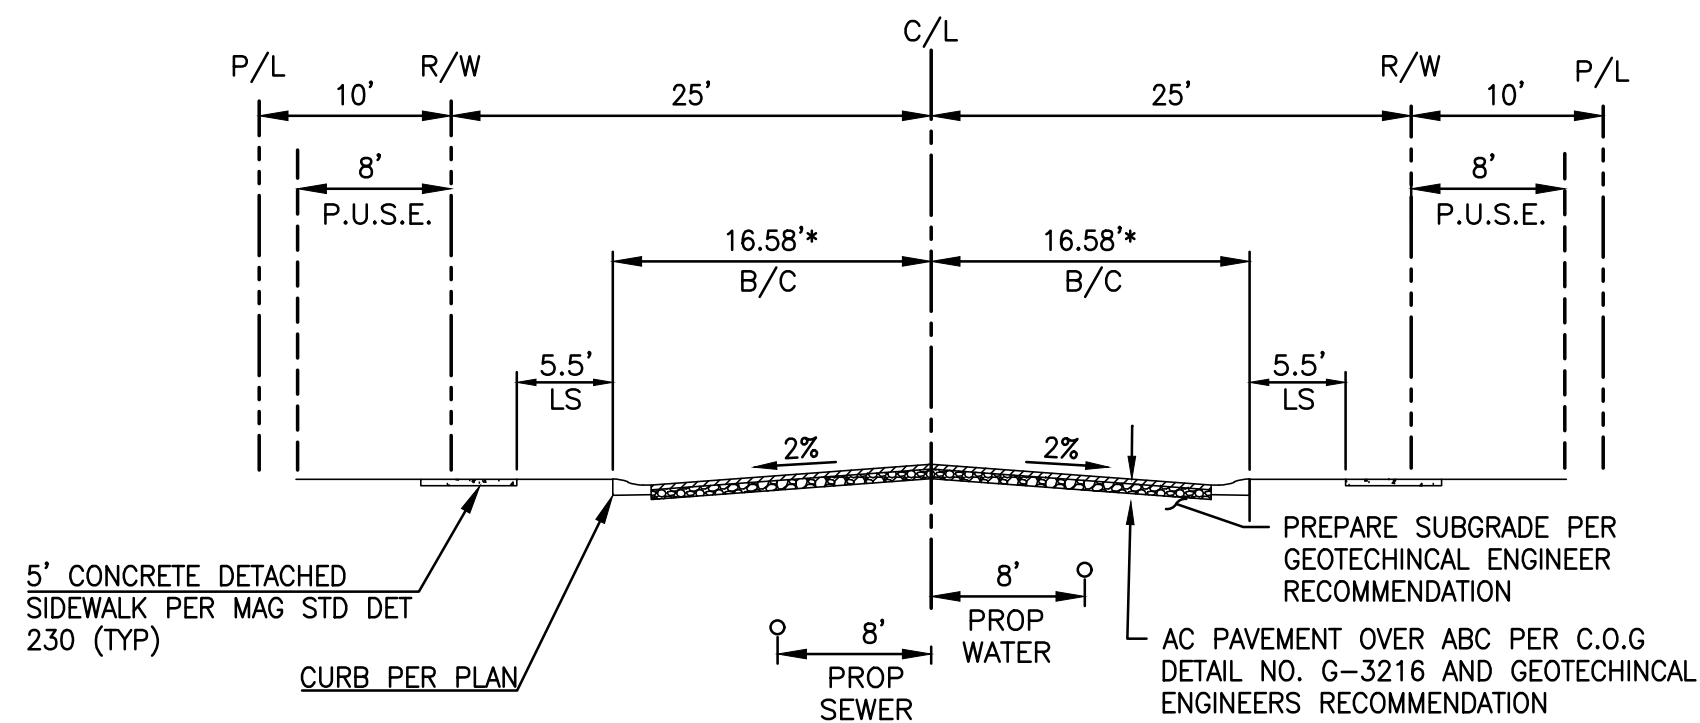

PROPOSED LOCAL STREETS


CITY OF GOODYEAR STD DET G-3126
LOOKING NORTH & WEST
NTS

*17.58 FOR 6" ROLLED CURB

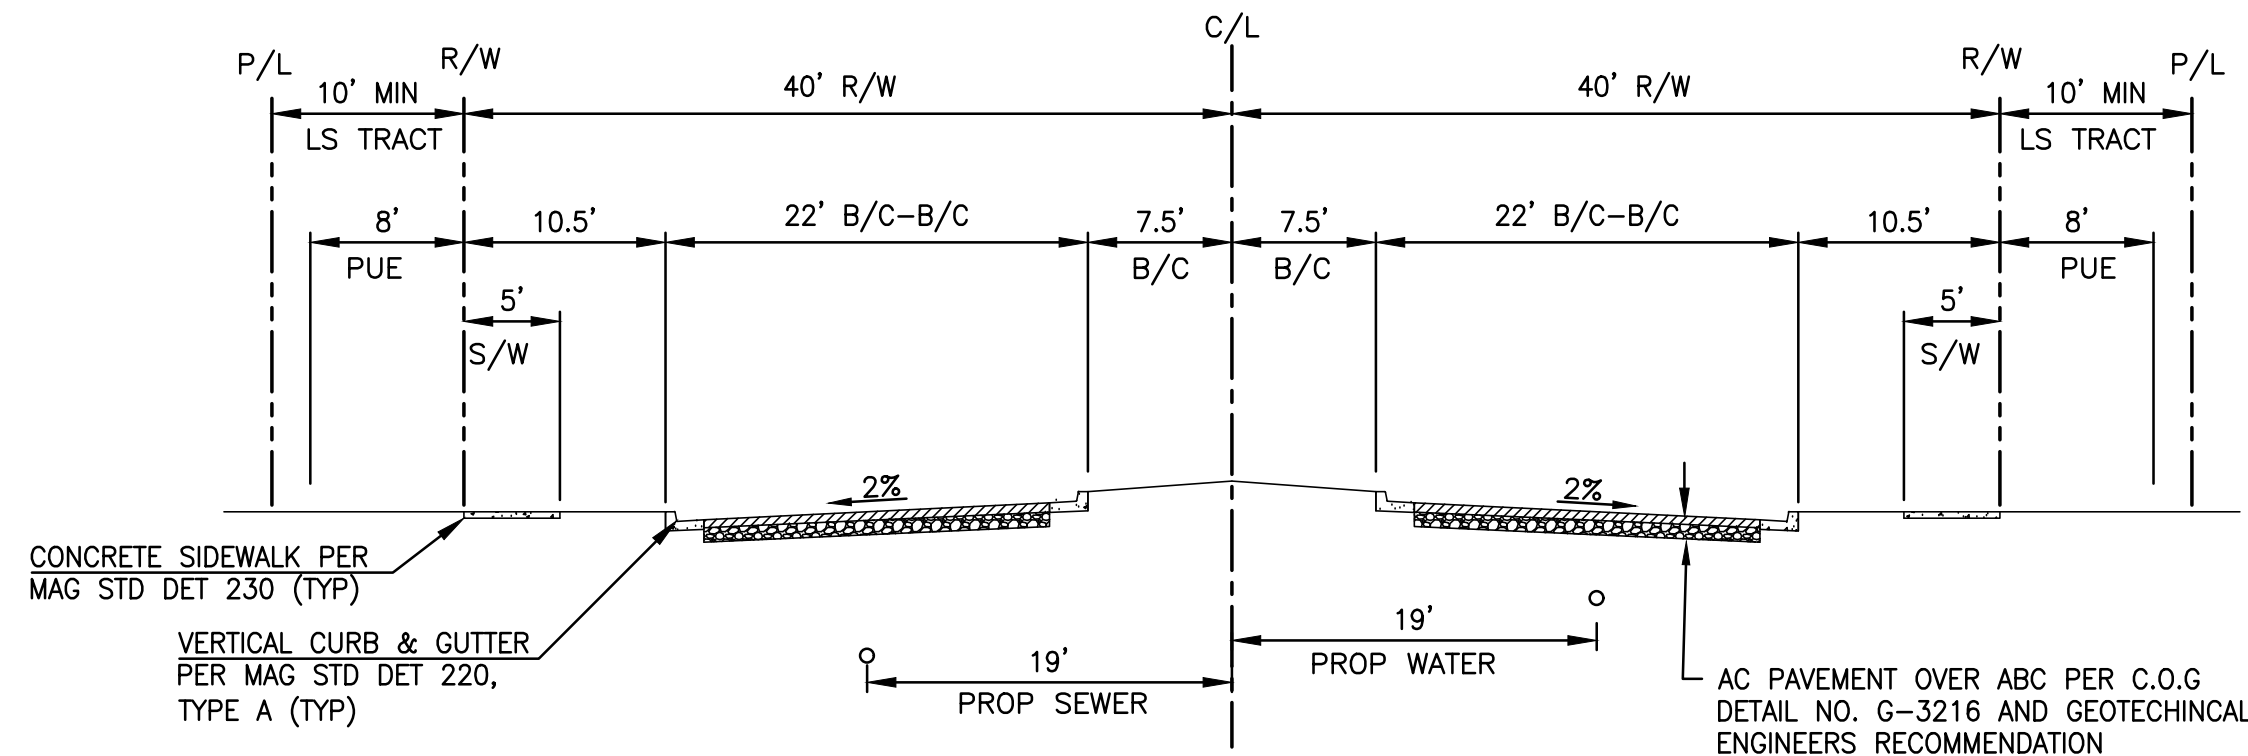


PROPOSED ENTRY STREET WITH MEDIAN

ENTRY STREET ALONG 183RD AVENUE
LOOKING NORTH OR EAST
NTS

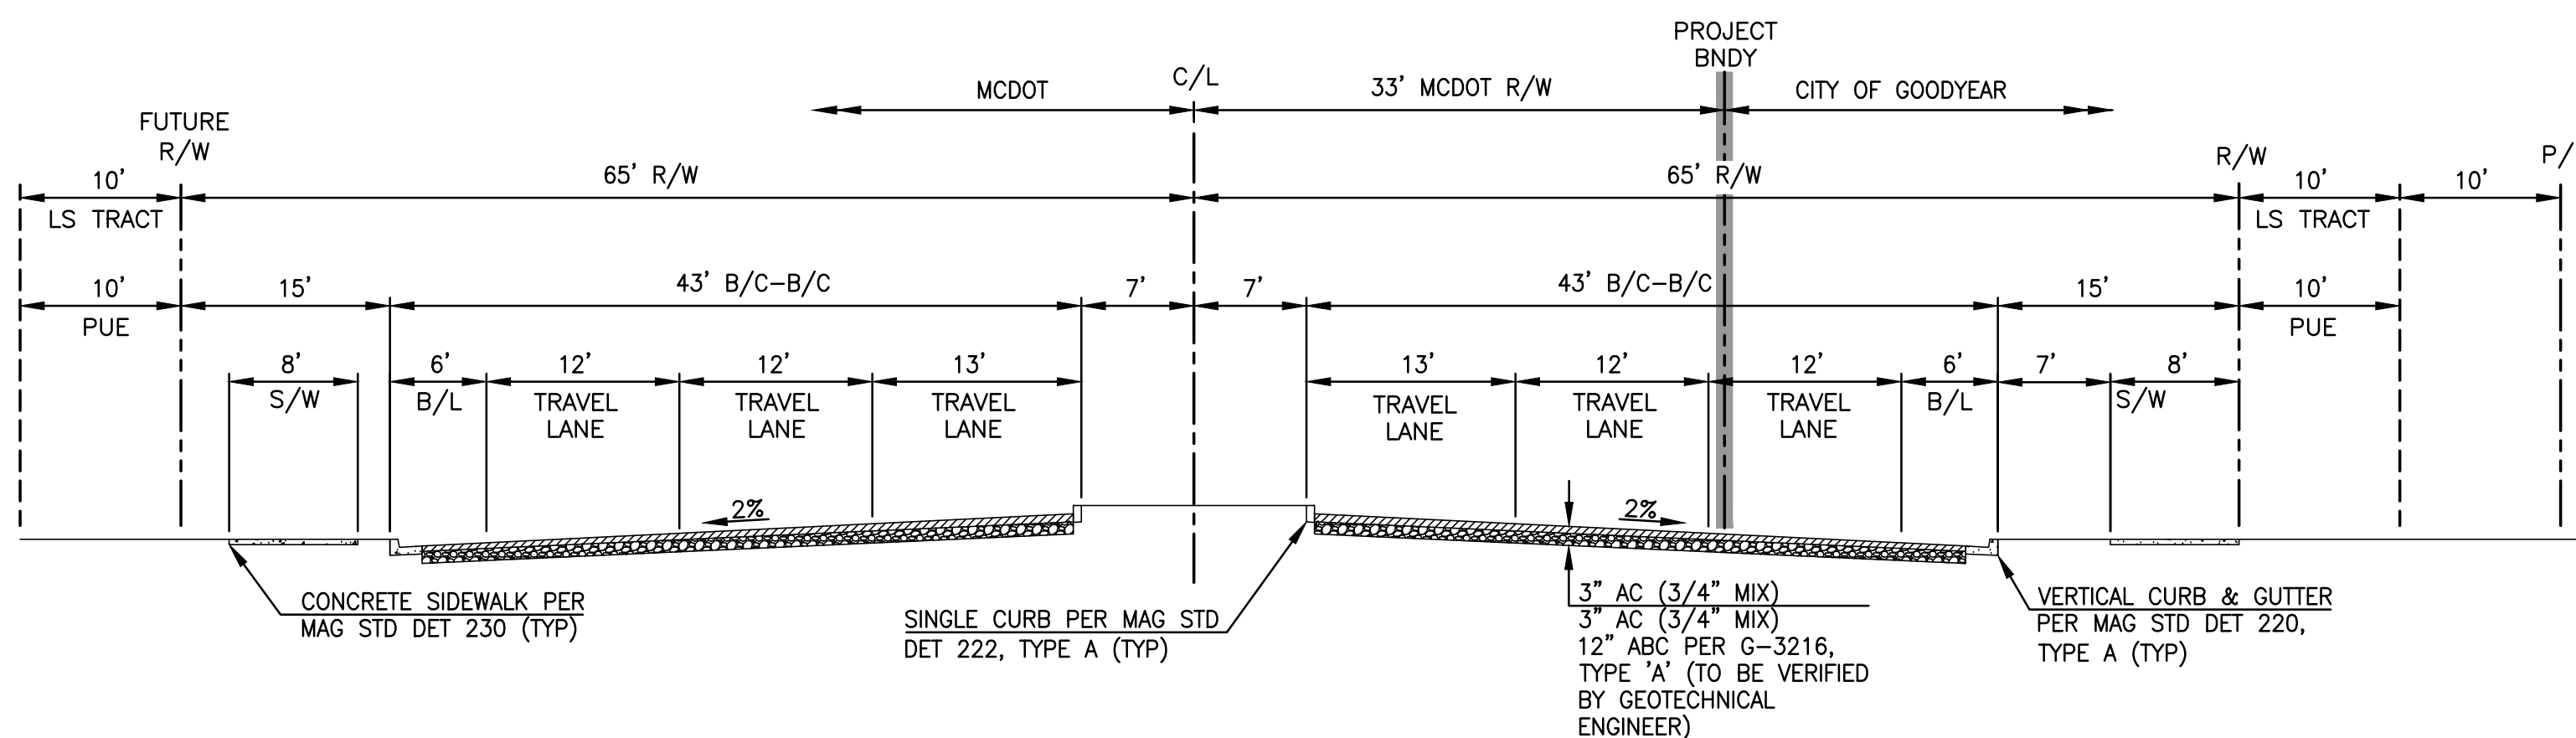


ARTERIAL STREET (S. PERRYVILLE ROAD)

CITY OF GOODYEAR DETAIL G-3132
MARICOPA COUNTY MAJOR ARTERIAL ROADWAY SECTION
LOOKING NORTH - 130' ROW
NTS

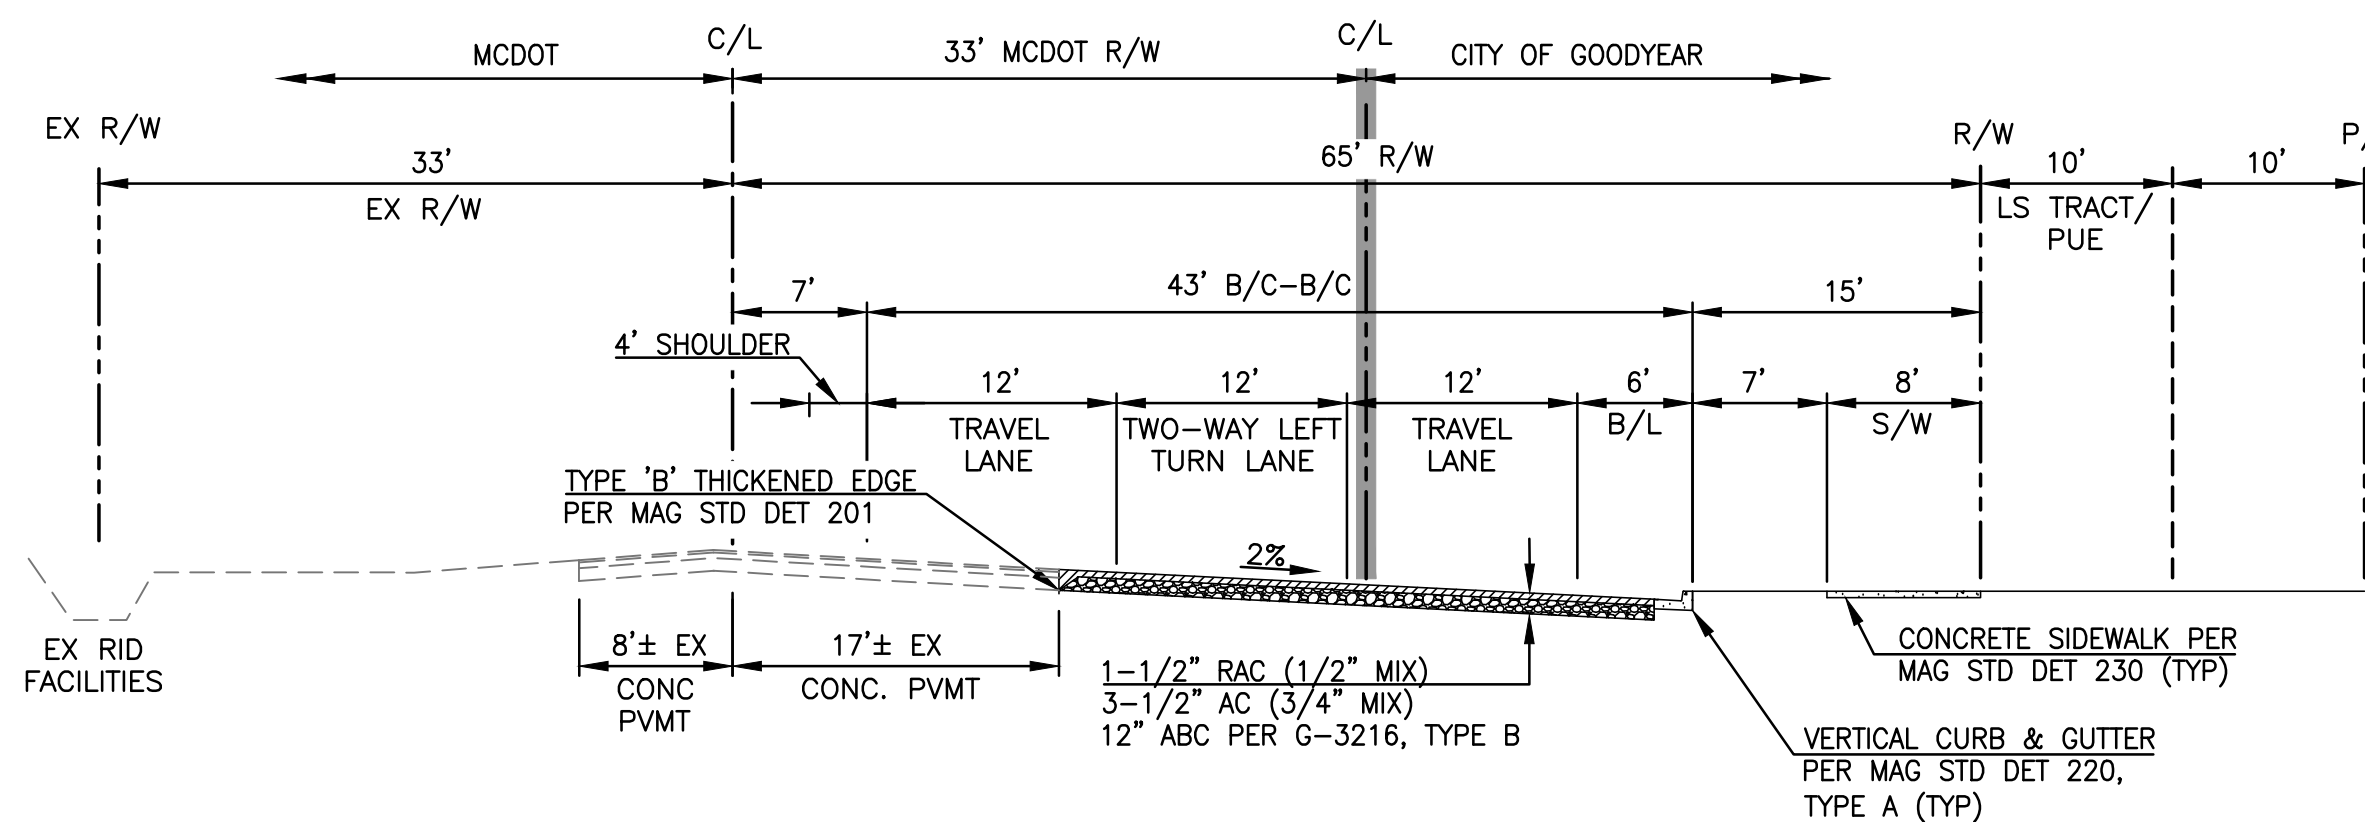


PROPOSED ARTERIAL STREET S. PERRYVILLE ROAD

LOOKING NORTH
NTS

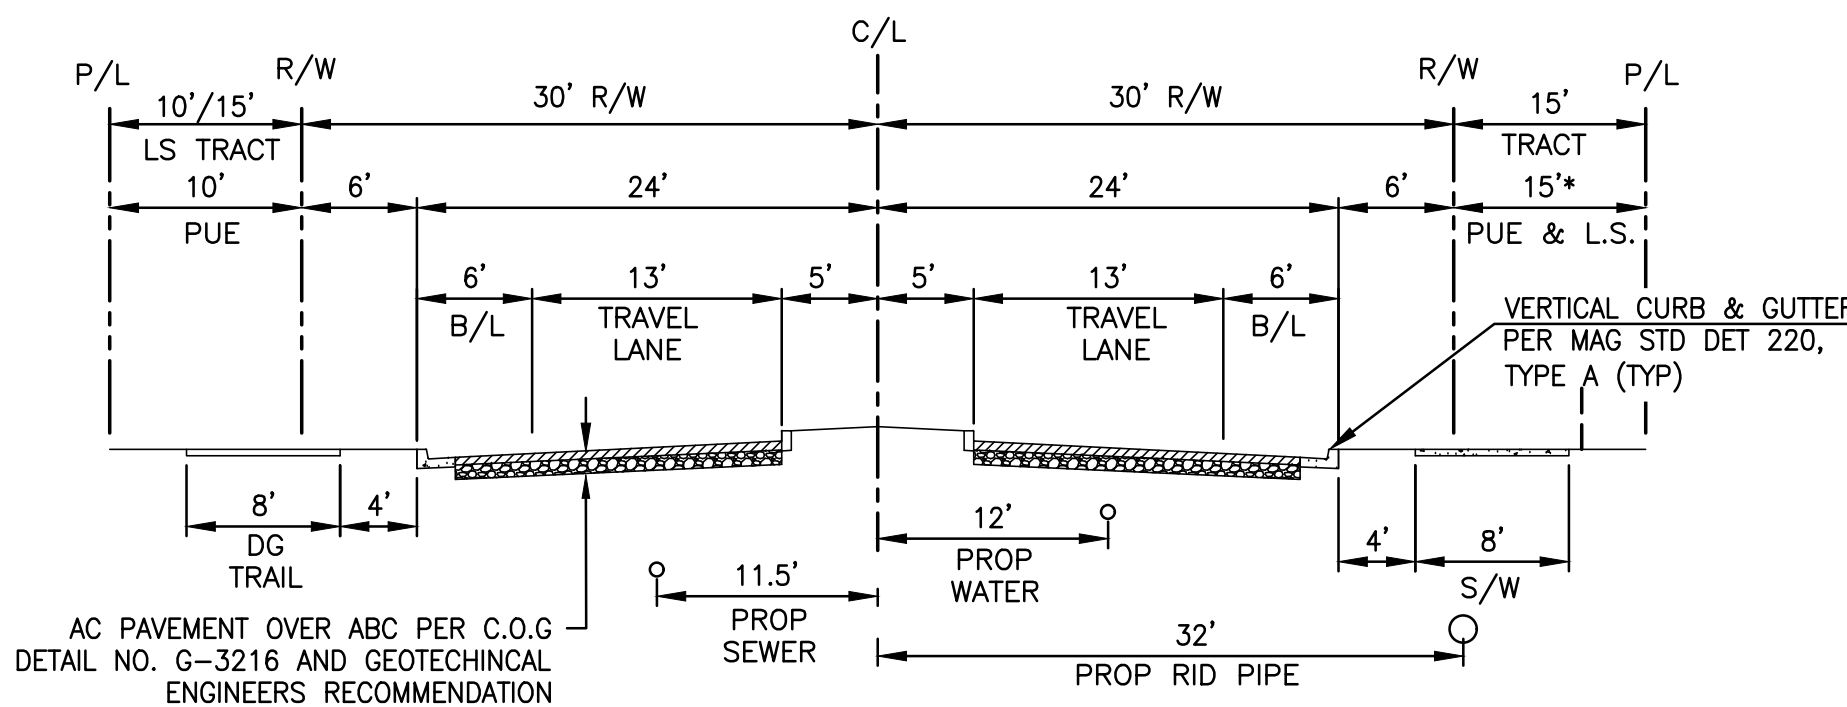


S. 183RD AVENUE WITH MEDIAN MINOR COLLECTOR ROAD

LOOKING NORTH
(SECTION ALONG PARCELS 2 & 4 MAIN PARK AREA)
NTS

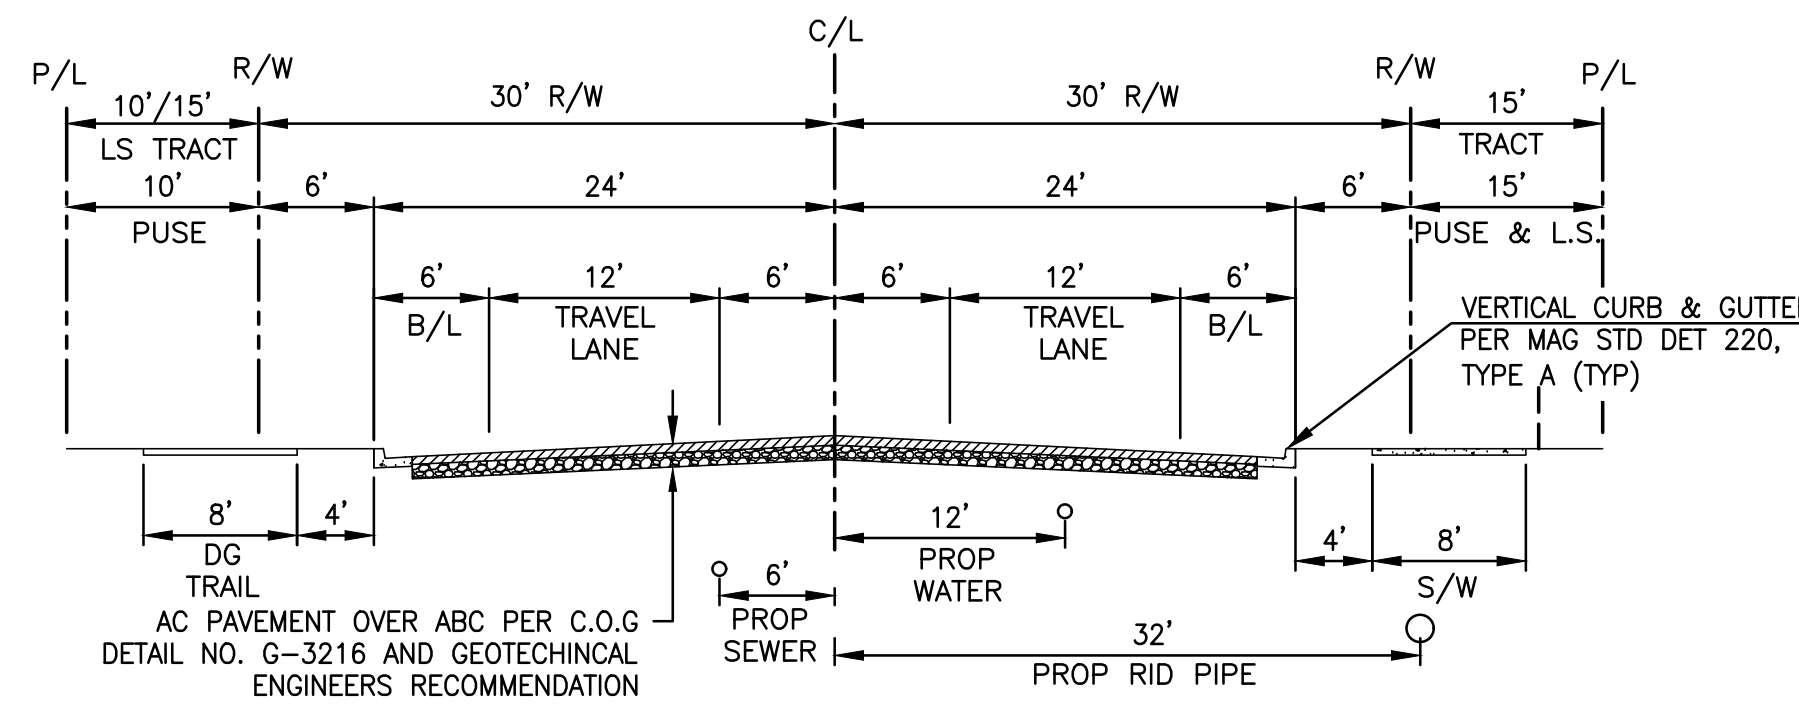


S. 183RD AVENUE MINOR COLLECTOR ROAD

LOOKING NORTH
NTS

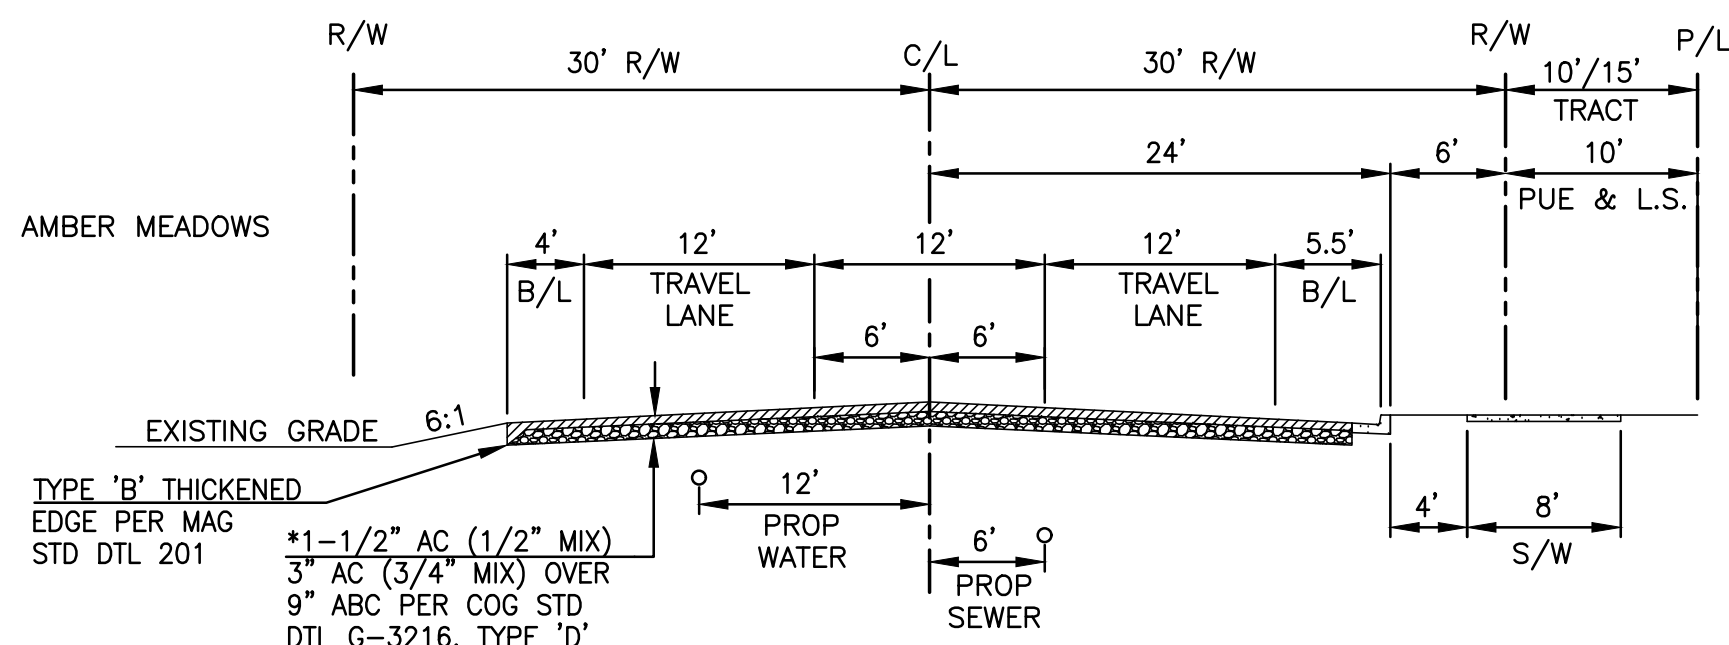

PROPOSED W. LILAC STREET MINOR COLLECTOR ROAD

LOOKING EAST
NTS

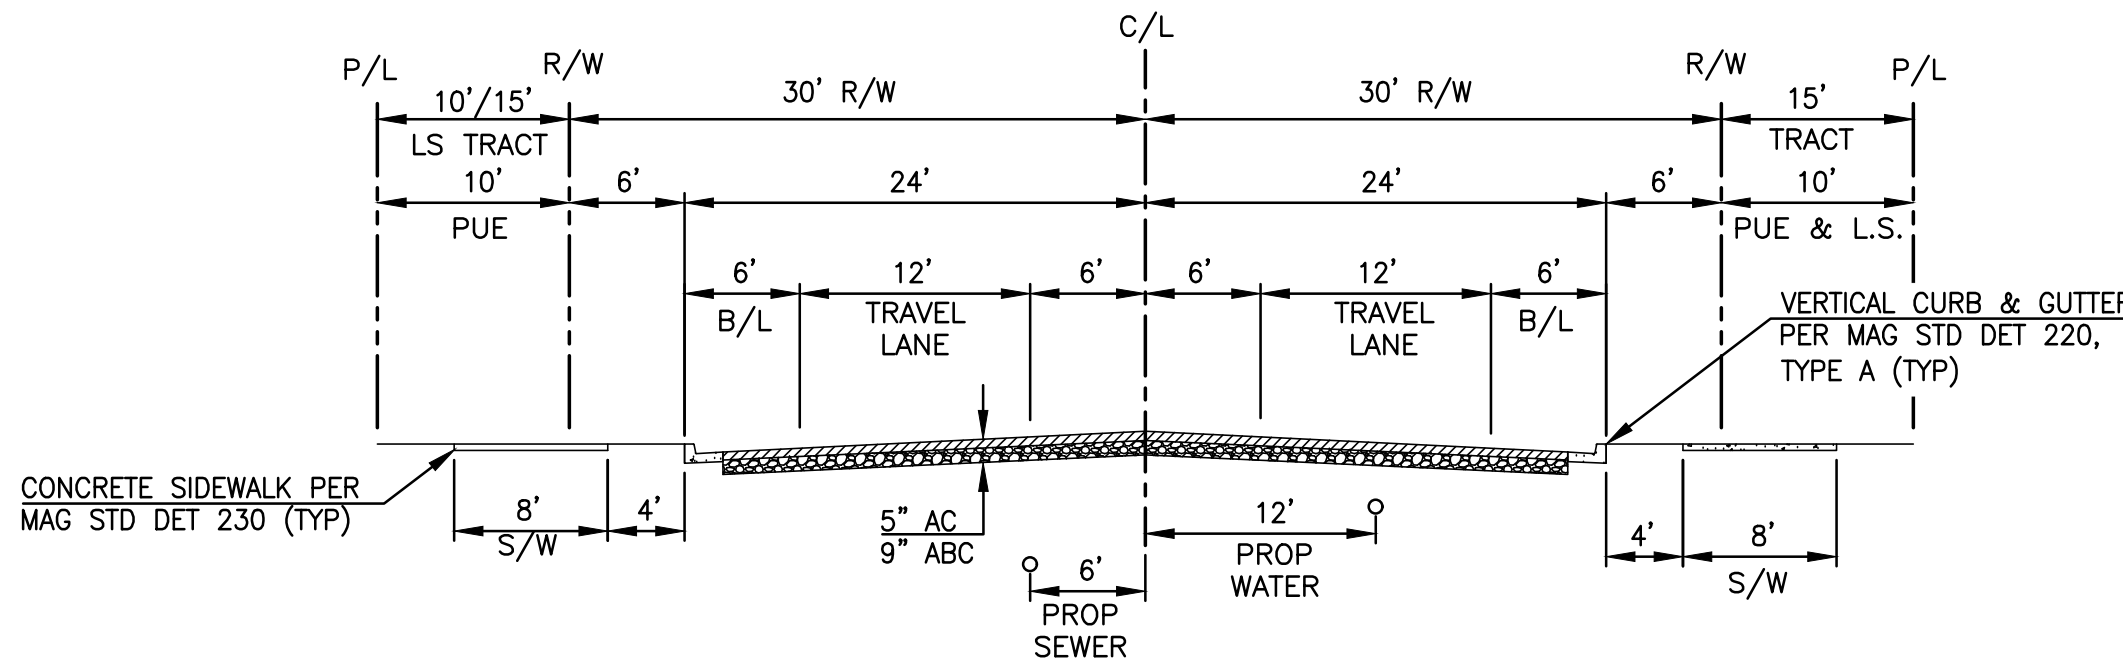

W. LILAC STREET FUTURE MINOR COLLECTOR ROAD

LOOKING WEST
NTS



SEAL:

22415 NORTH 16TH STREET
PHOENIX, AZ 85024
602.957.3350

RICK
ENGINEERING COMPANY






CONSTRUCTION DOCUMENTS PREPARED FOR:

LA PRIVADA PARCELS 1, 2, 4, 5 & 6
PRELIMINARY PLAT

TYPICAL SECTIONS




DRAWING NO.
DTL1
SHEET NO. 4 OF 18

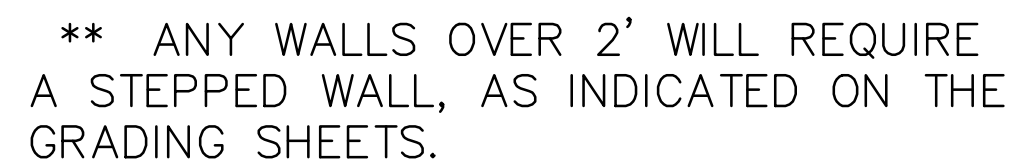 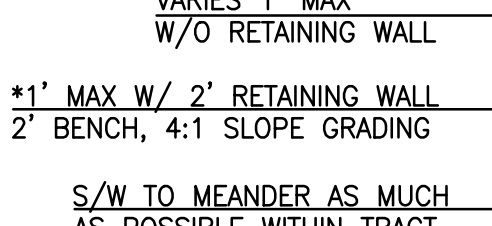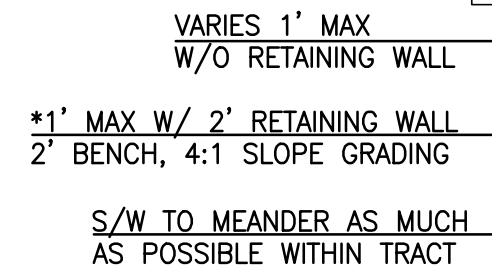 

===== STEPPED RETAINING WALL


DTL2
SHEET NO. 5 OF 1

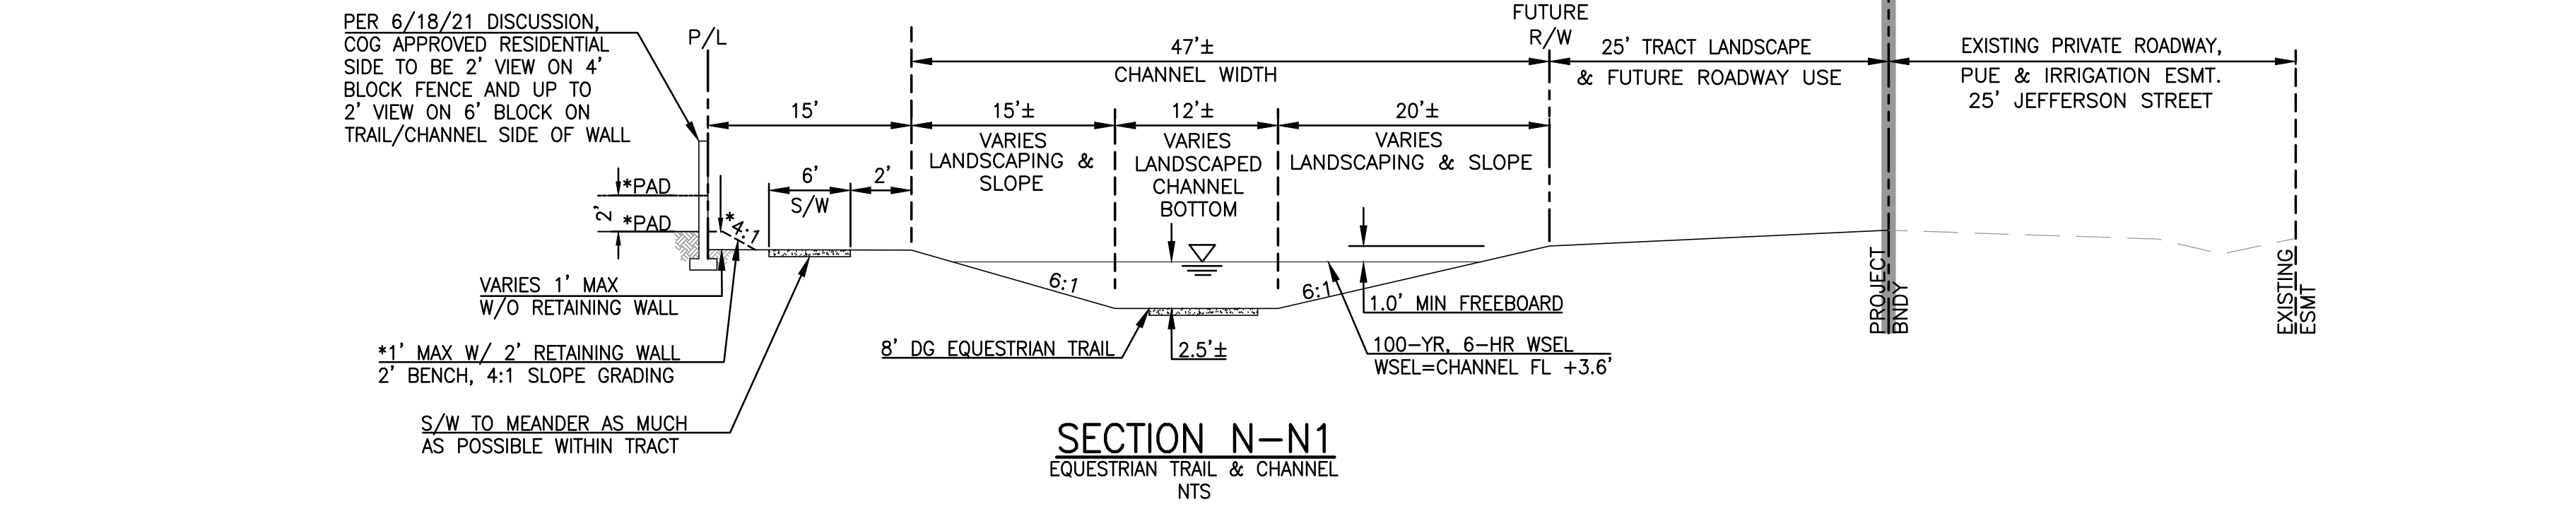

SEAL:


Registered Professional Engineer (Civil)
EXPIRATION DATE NO.
41208
CHRISTOPHER G. PATTON
Date Signed 11-16-92
ARIZONA, U.S.A.

Expires: 9-30-25

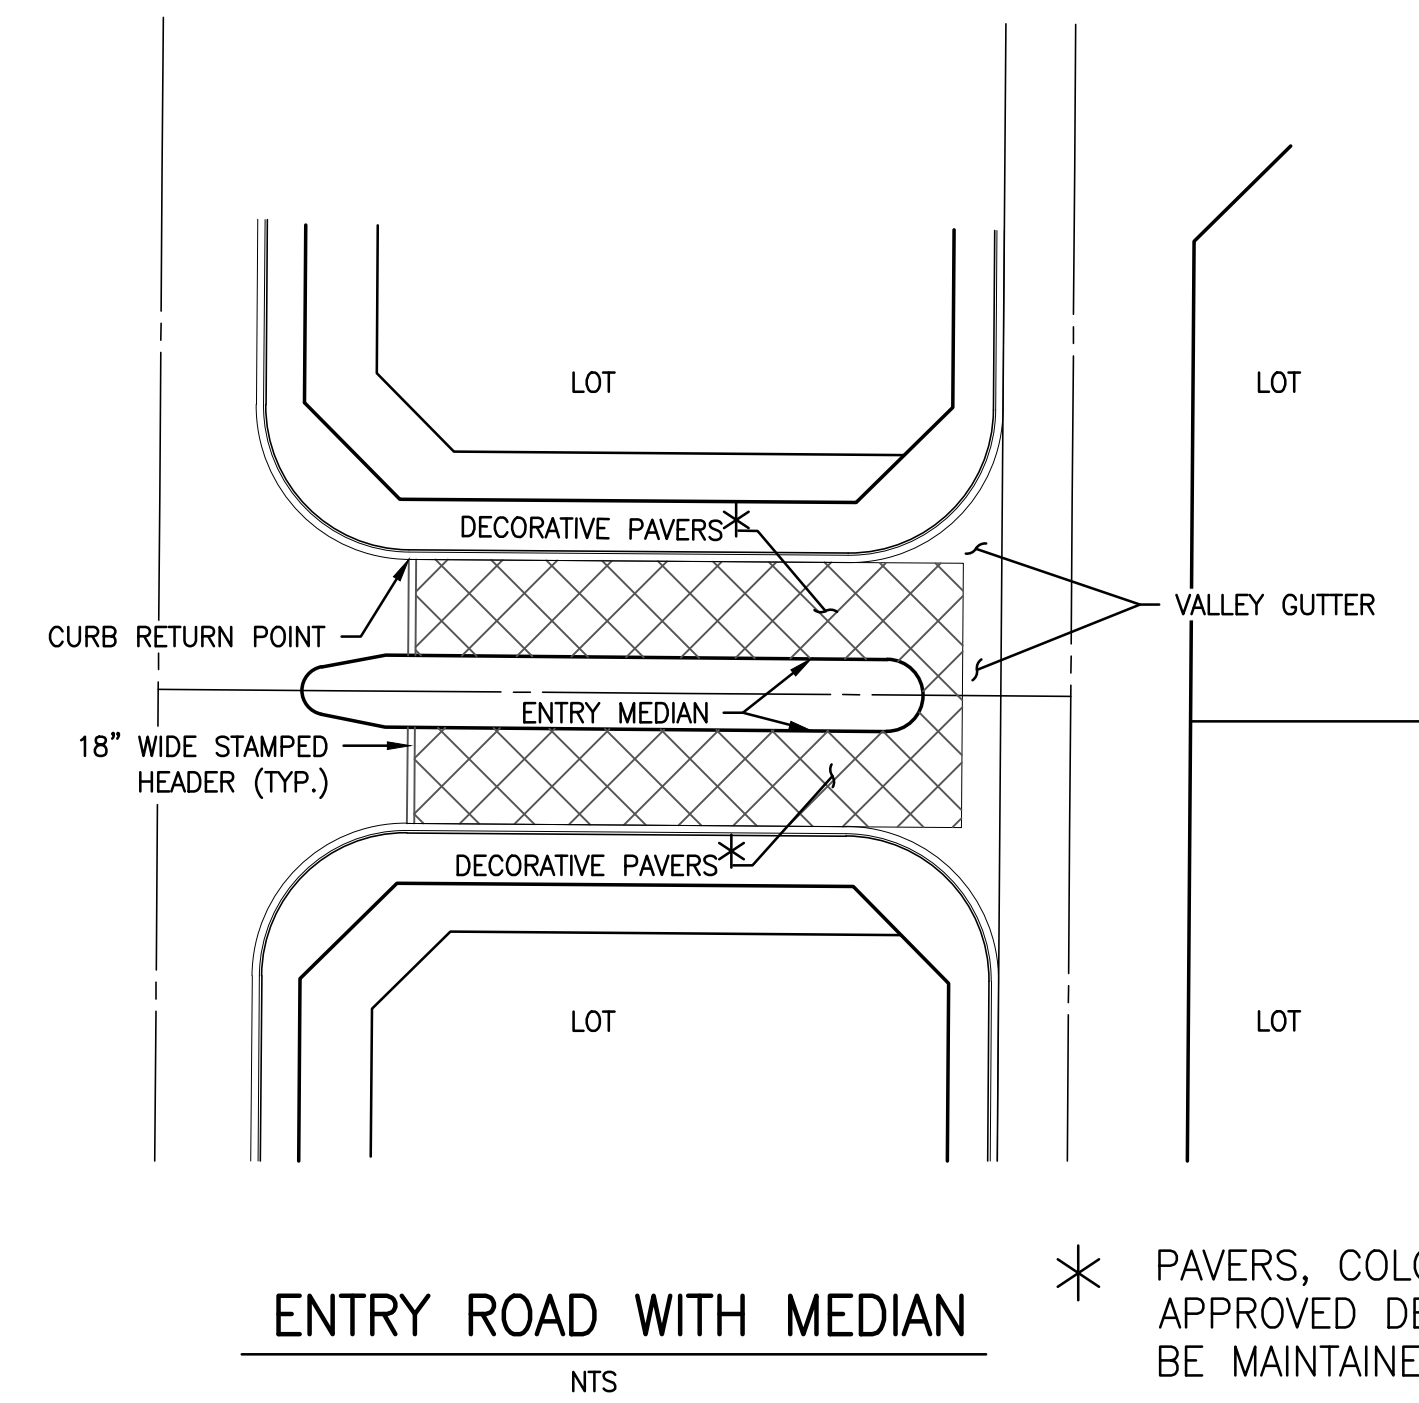


CONSTRUCTION DOCUMENTS PREPARED FOR:
LA PRIVADA PARCELS 1, 2, 4, 5 & 6
PRELIMINARY PLAT



TYPICAL SECTIONS

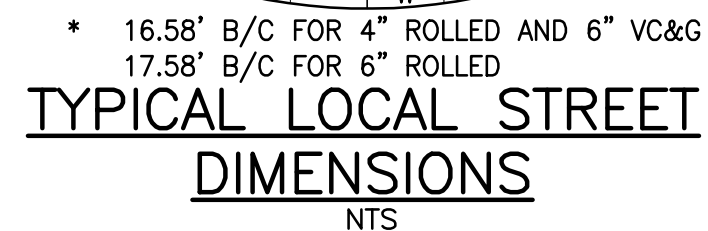

- LOT NOTES:
- (C) CORNER LOTS
 - (D) DRIVEWAY RESTRICTED TO SIDE DEPICTED
 - (K) KEY LOTS

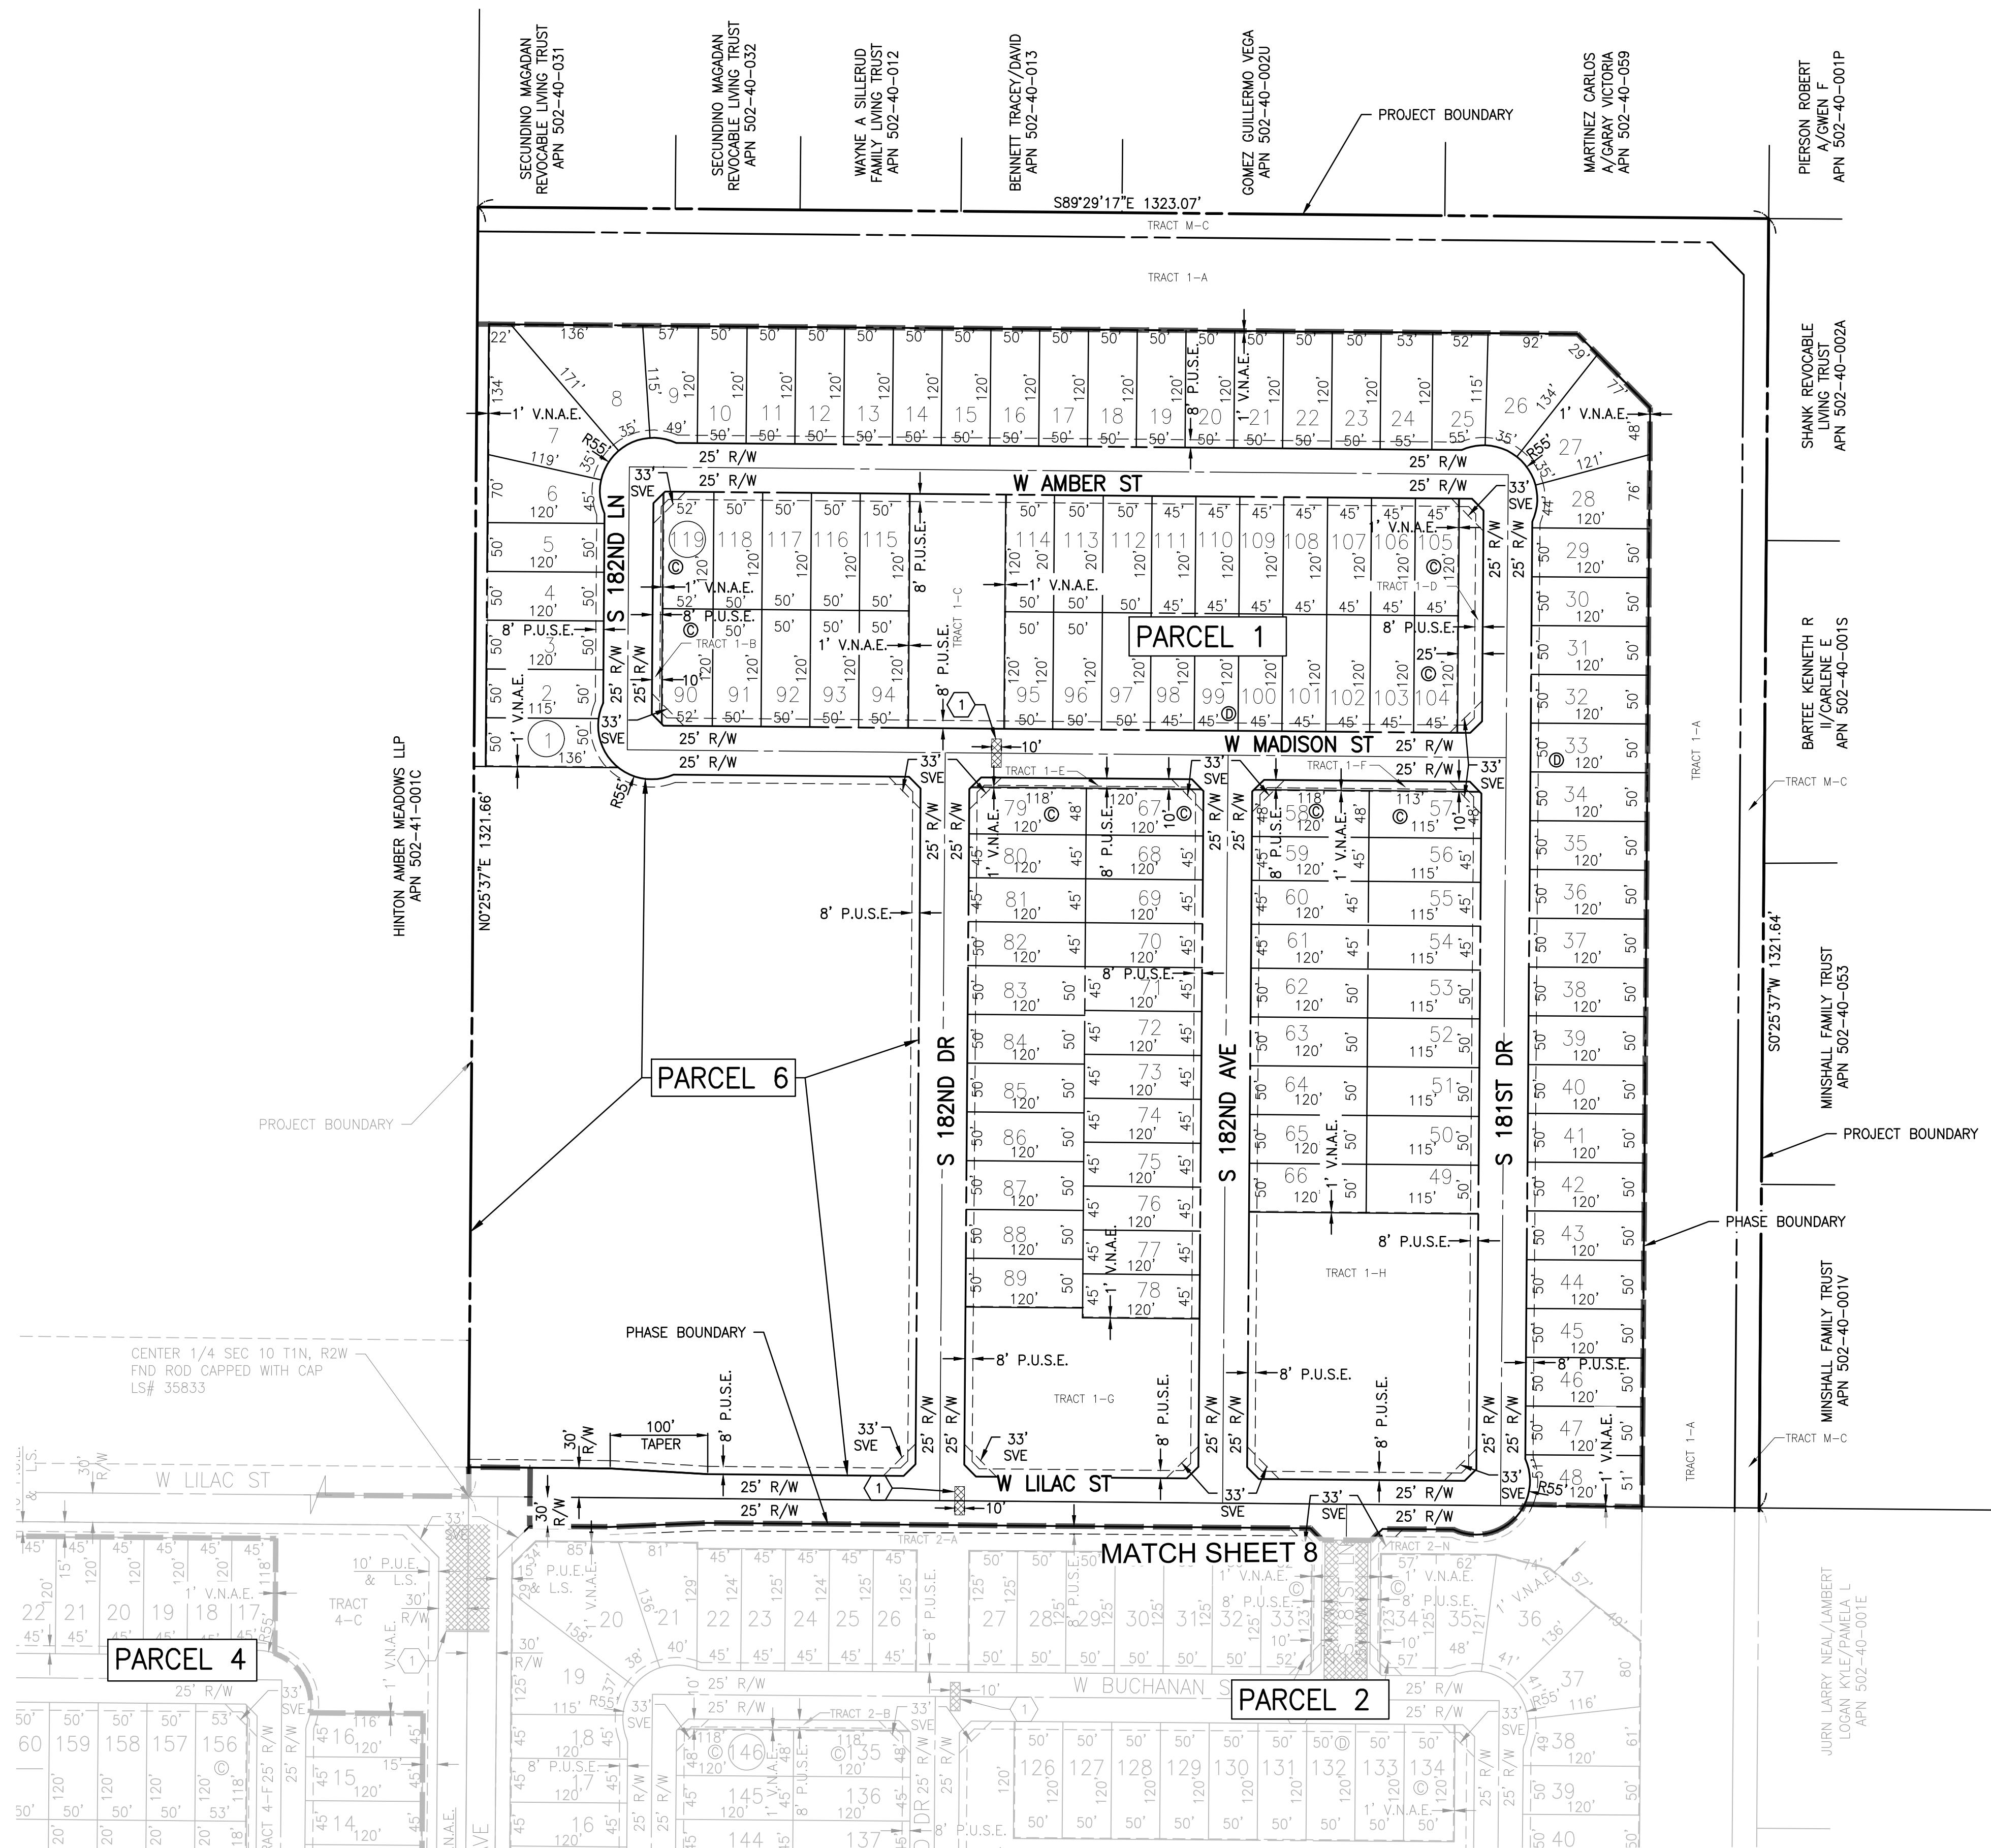

1 DECORATIVE PAVEMENT EASEMENT
SEE DETAIL SHEET 6

 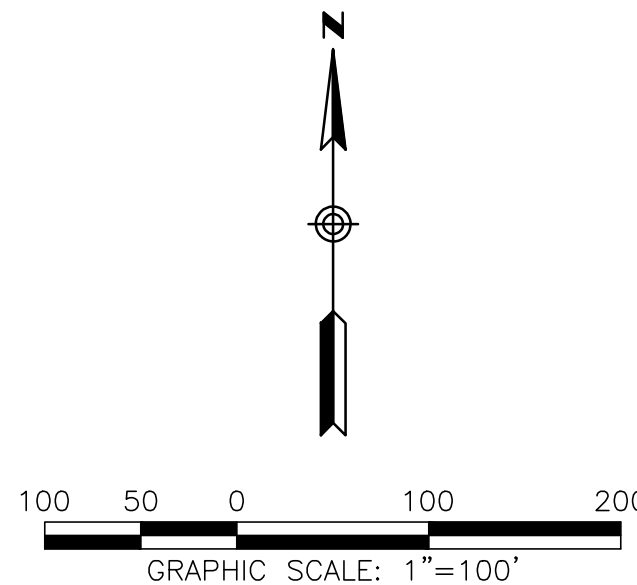

RICK		22415 NORTH 16TH STREET	
ENGINEERING COMPANY		PHOENIX, AZ 85024	
San Diego - Riverside - San Luis Obispo - Sacramento - Orange - Tucson - Phoenix - Las Vegas - Denver		rickengineering.com	
PROJECT NO:		602.957.3350	
DATE:		JUNE-2022	
DRAWN/DESIGNED BY:		MFS/JTW	
CHECKED BY:		GCP	



CONSTRUCTION DOCUMENTS PREPARED FOR:
LA PRIVADA PARCELS 1, 2, 4, 5 & 6
PRELIMINARY PLAT

PRELIMINARY PLAT FOR PARCEL 1



DRAWING NO.
P1
SHEET NO. 7 OF 18

1 DECORATIVE PAVEMENT EASEMENT
SEE DETAIL SHEET 6

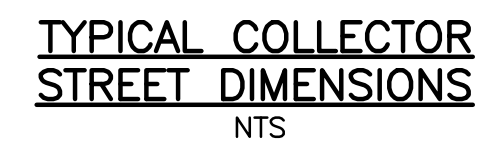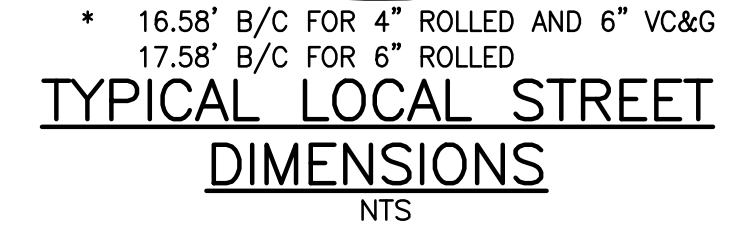

(C) CORNER LOTS
 (D) DRIVEWAY RESTRICTED
 TO SIDE DEPICTED
 (K) KEY LOTS



engineering.com
Las Vegas - Denver
MFS/TW
CCP

RICK
ENGINEERING COMPANY
 San Diego - Riverside - San Luis Obispo

PROJECT NO: _____
 DATE: _____ NOVEM

Contact Arizona 811 at least two full working days before you begin excavation

ARIZONA811

Call 811 or click Arizona811.com

RAWING NO.
P4
SHEET NO. 9 OF 18

