


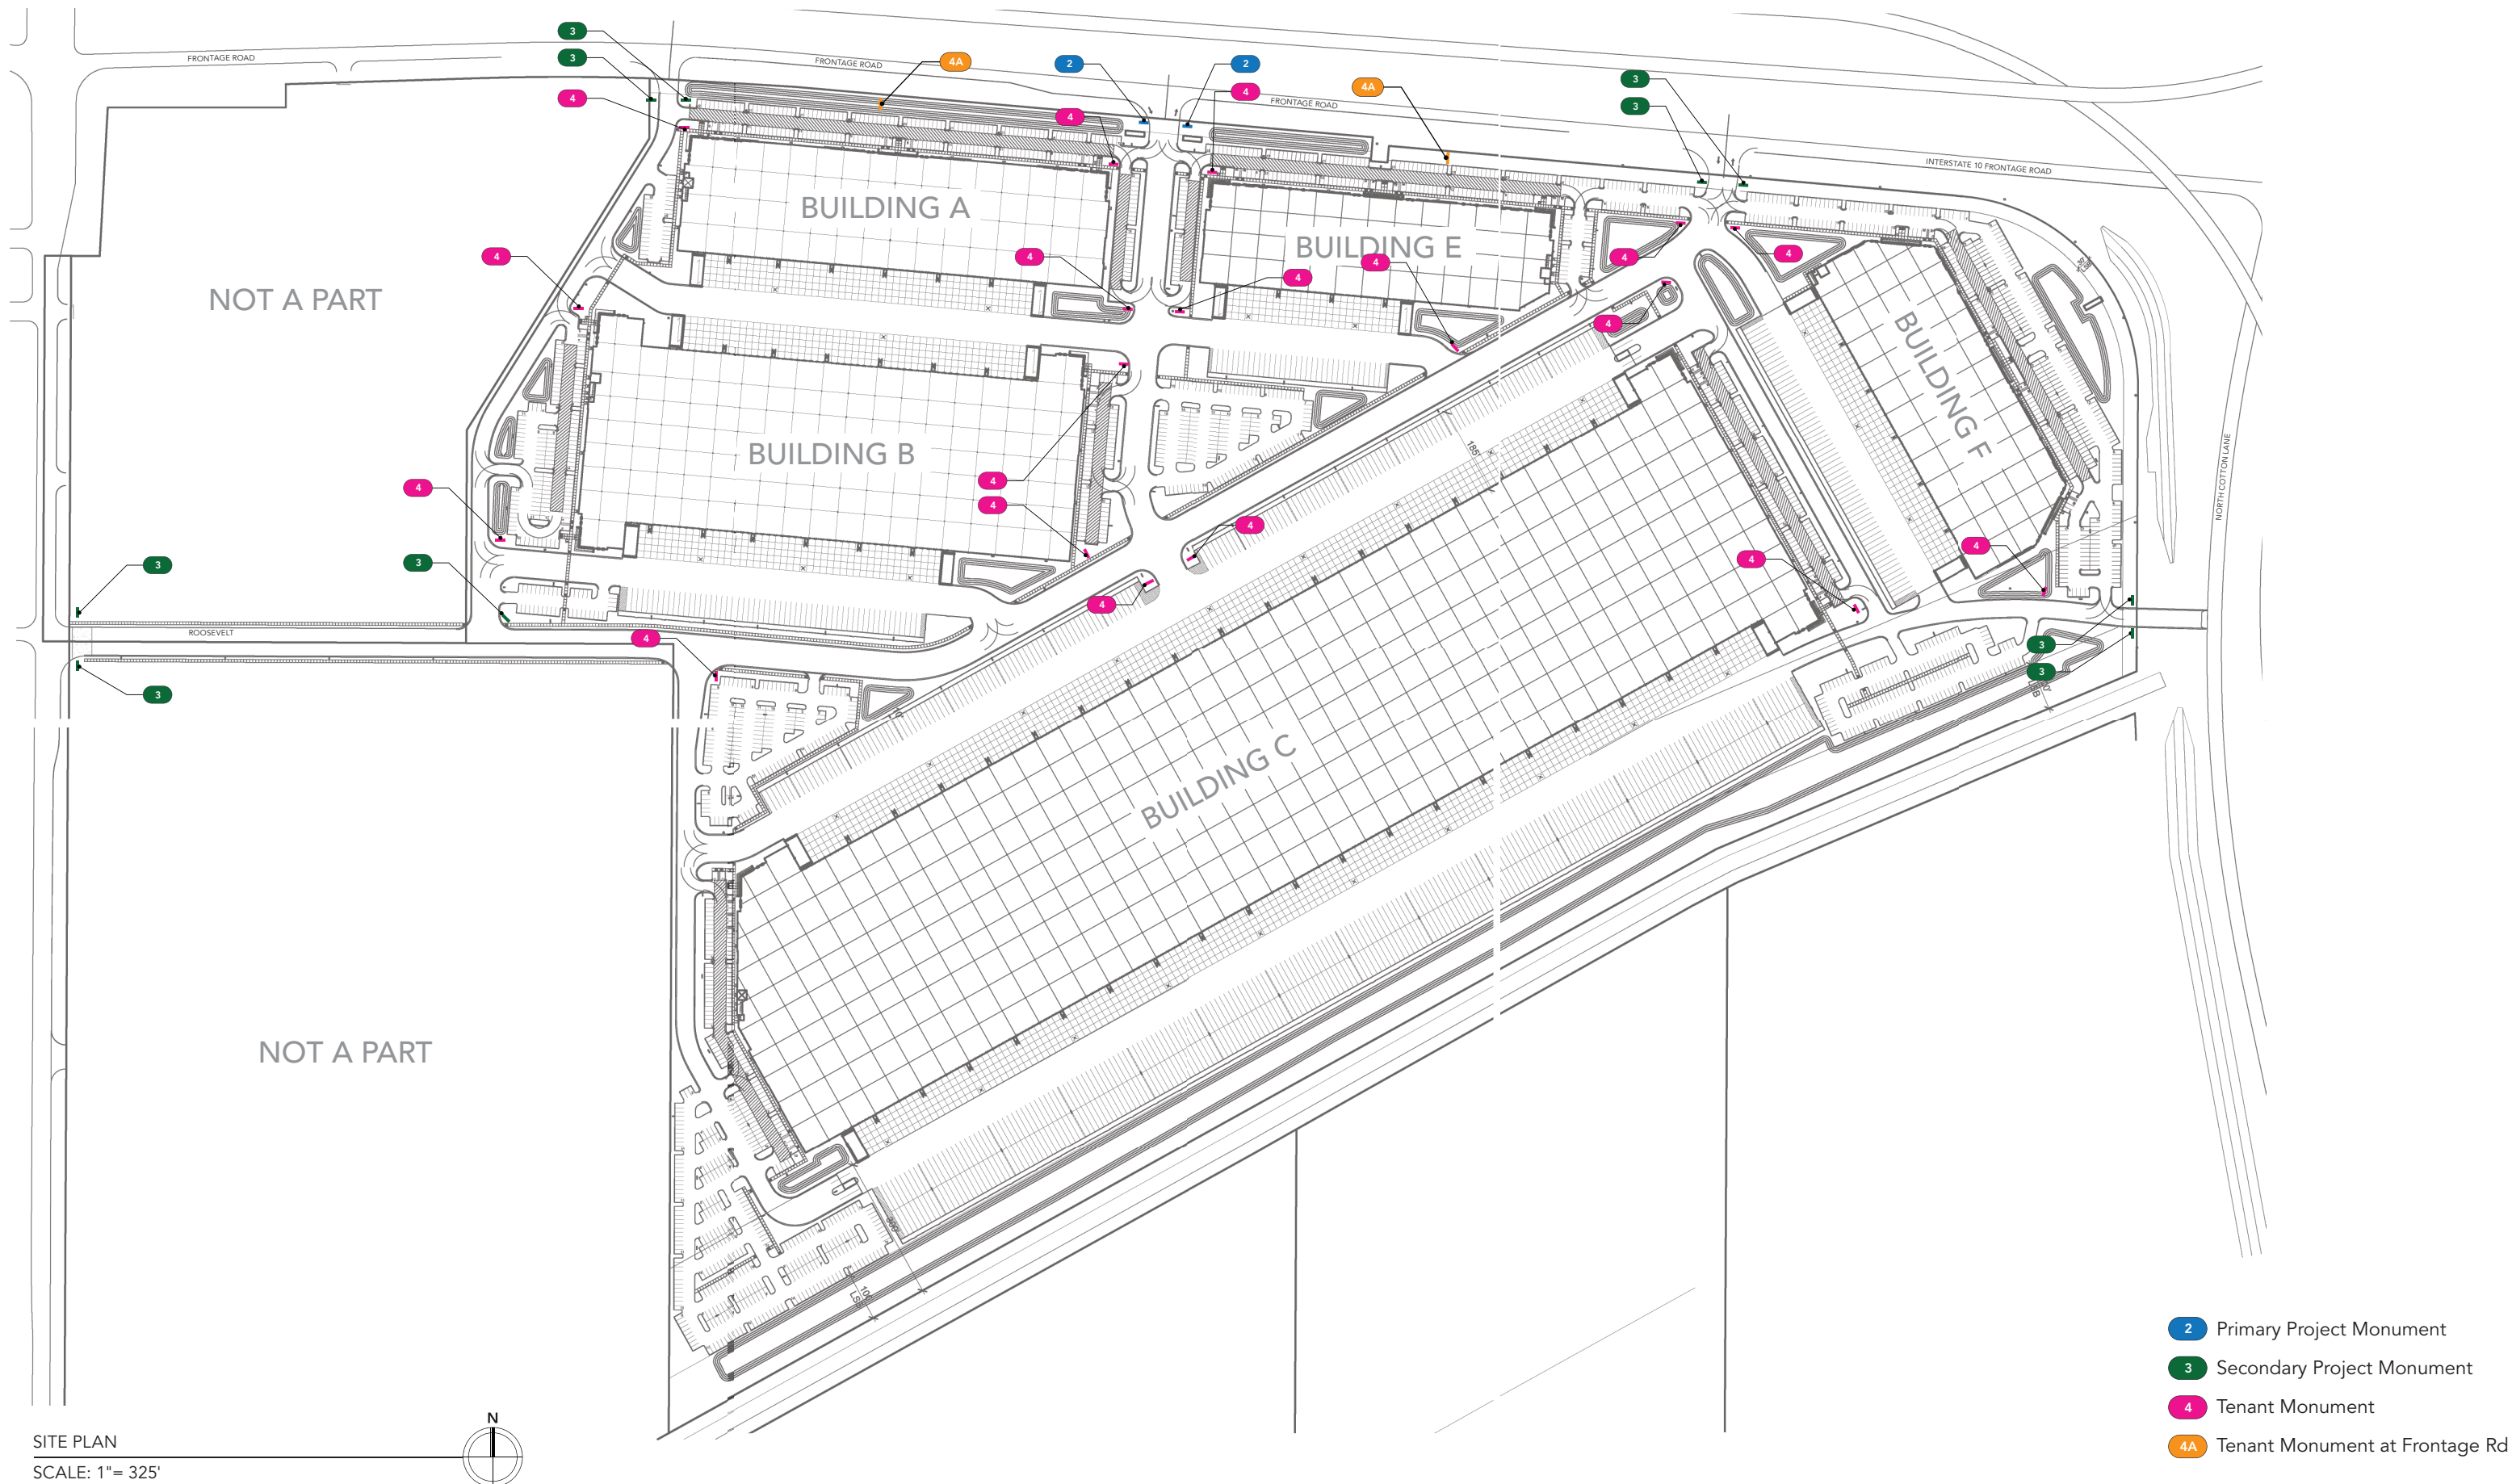

SITE PLAN

SCALE: 1"= 325'