



BUILDING A - NORTH ELEVATION

SCALE: 1" = 20'-0"

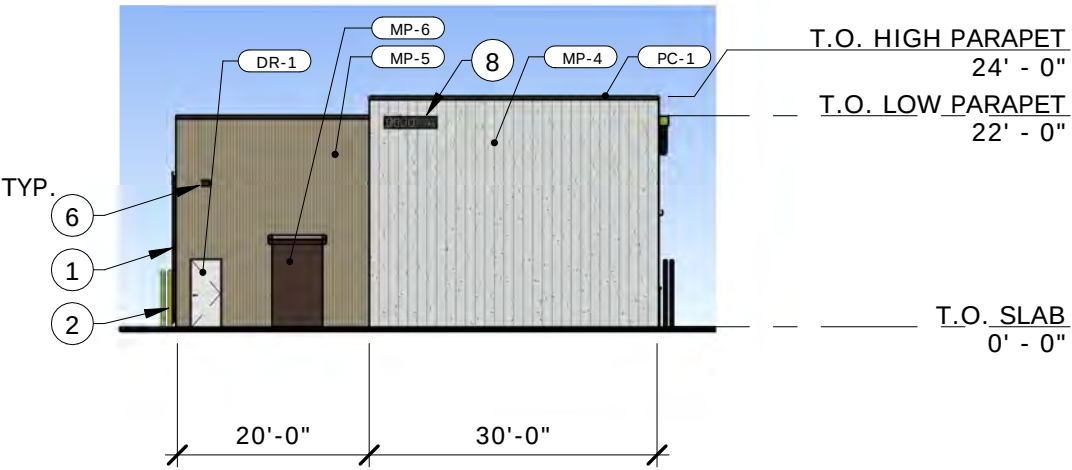


BUILDING A - EAST ELEVATION

SCALE: 1" = 20'-0"

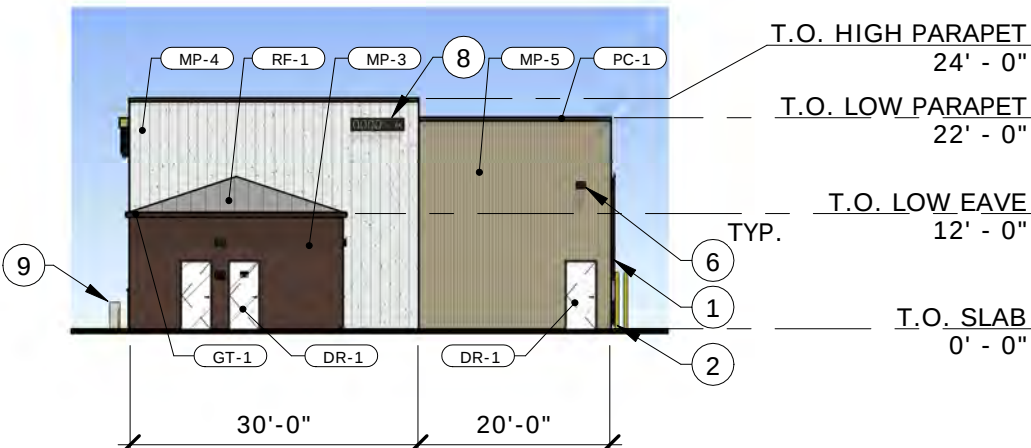


BUILDING A - WEST ELEVATION

SCALE: 1" = 20'-0"

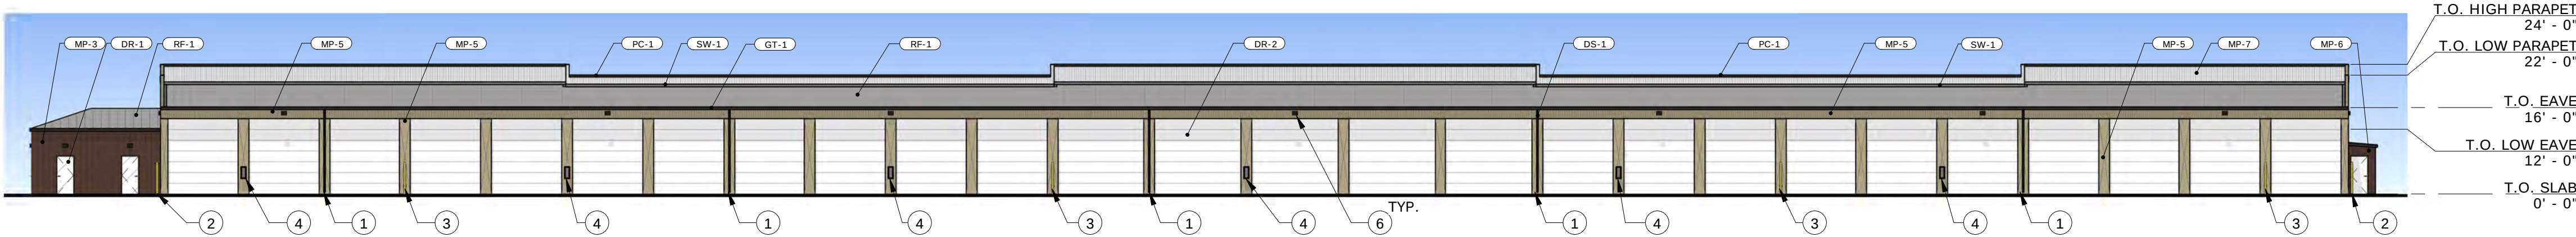


BUILDING A - SOUTH ELEVATION

SCALE: 1" = 20'-0"

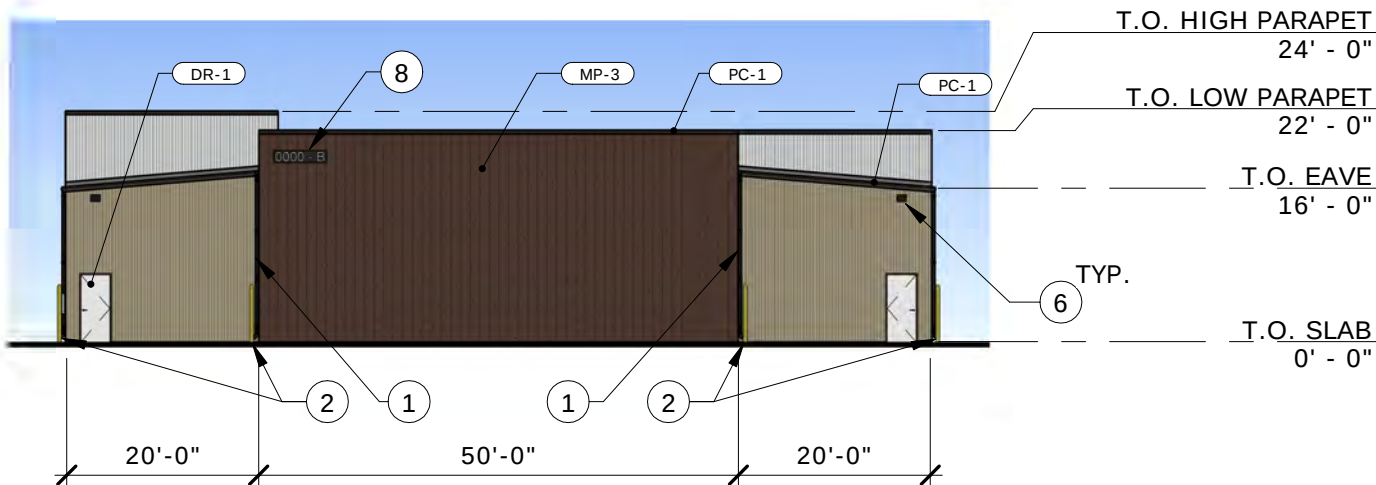


BUILDING B - NORTH ELEVATION

SCALE: 1" = 20'-0"

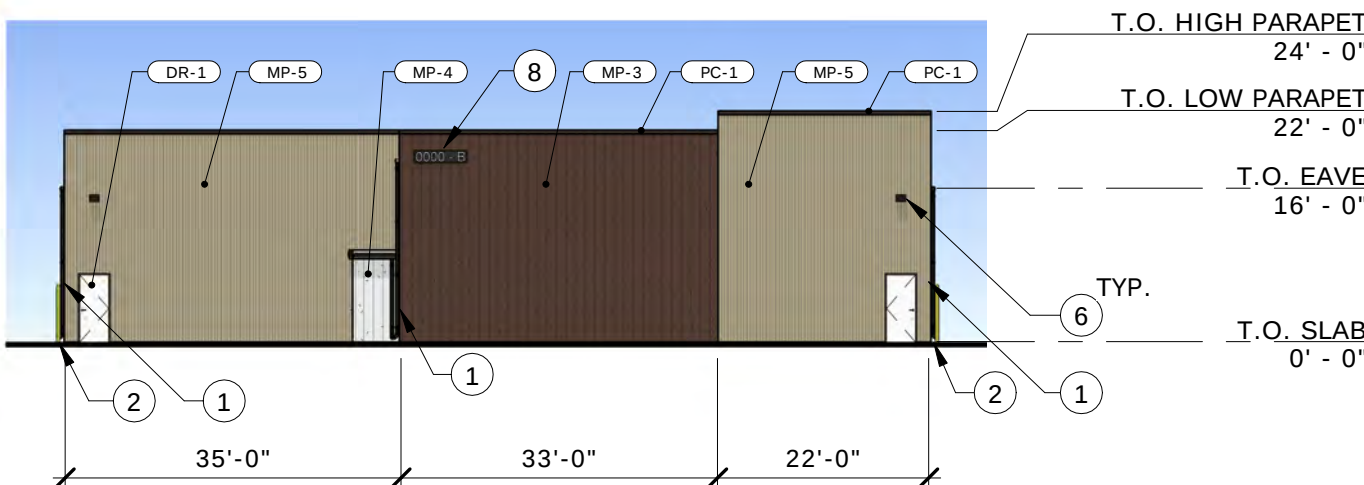


BUILDING B - SOUTH ELEVATION

SCALE: 1" = 20'-0"

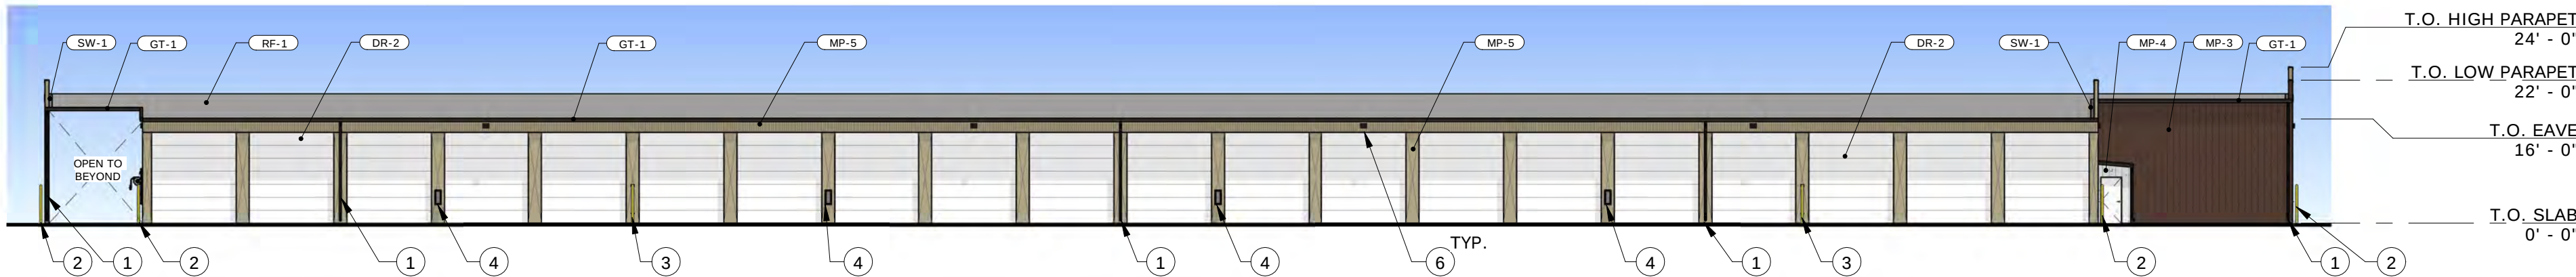

BUILDING B - WEST ELEVATION

SCALE: 1" = 20'-0"

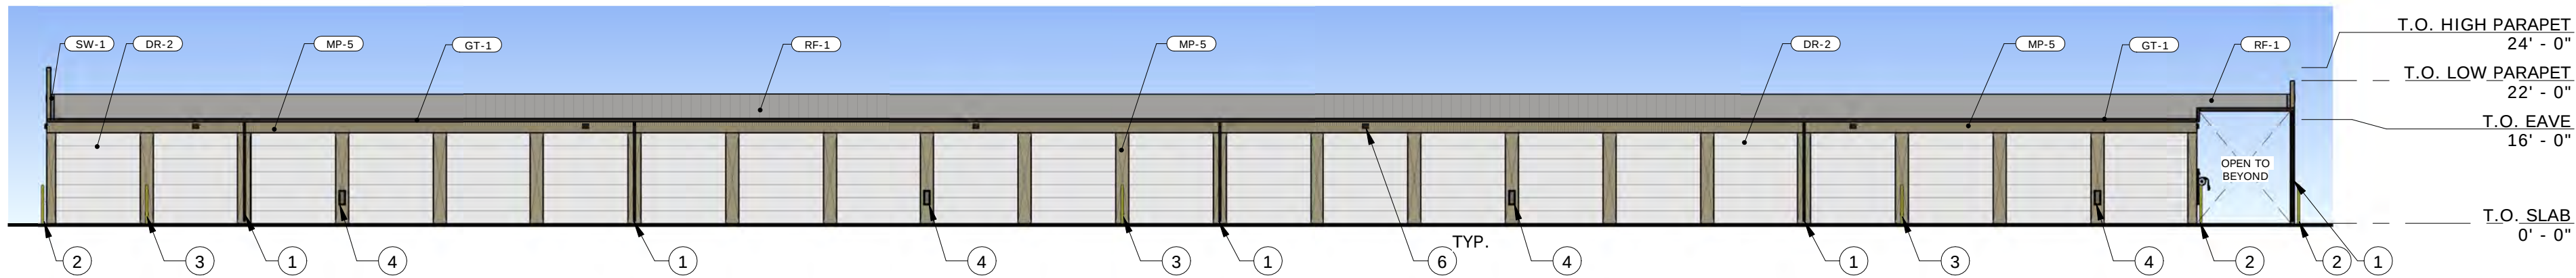

BUILDING B - EAST ELEVATION

SCALE: 1" = 20'-0"

EXTERIOR FINISH SPECS		
#	MANUFACTURER	MATERIAL COLOR
COPING CAP, FASCIA, TRIM, & GUTTER		
DS-1	MBCI OR APPROVED EQUAL	BURNISHED SLATE
GT-1	MBCI OR APPROVED EQUAL	BURNISHED SLATE
PC-1	MBCI OR APPROVED EQUAL	BURNISHED SLATE
SW-1	MBCI OR APPROVED EQUAL	BURNISHED SLATE

METAL DOOR		
DR-1	CURRIES COMPANY OR APPROVED EQUAL	MATCH SIDING COLOR
DR-2	C.H.I. OVERHEAD DOORS OR APPROVED EQUAL	HIGH GLOSS WHITE

METAL ROOFING PANELS		
RF-1	MBCI OR APPROVED EQUAL	GALVALUME

PRE-FINISHED METAL WALL PANEL, HORIZONTAL		
MP-1	MBCI OR APPROVED EQUAL	POLAR WHITE

PRE-FINISHED METAL WALL PANEL, STUCCO FINISH		
MP-2	MBCI OR APPROVED EQUAL	DESERT SAND
MP-3	MBCI OR APPROVED EQUAL	KOKO BROWN
MP-4	MBCI OR APPROVED EQUAL	POLAR WHITE

PRE-FINISHED METAL WALL PANEL, VERTICAL		
MP-5	MBCI OR APPROVED EQUAL	DESERT SAND
MP-6	MBCI OR APPROVED EQUAL	KOKO BROWN
MP-7	MBCI OR APPROVED EQUAL	POLAR WHITE

STONE VENEER		
ST-1	ELDORADO STONE	PRESCOTT

#	KEYNOTES
1	DOWNSPOUT. SEE DETAIL 4/A-7.2.
2	PARKING BOLLARD. SEE DETAIL 4/A-1.1.
3	HOSE BIBB W/ PARKING BOLLARD. SEE DETAIL 4/A-1.1 & PLUMBING DRAWINGS.
4	FIRE EXTINGUISHER CABINET. SEE 1/A-7.0.
5	BUILDING SIGNAGE. SEE SHEET A-1.10.
6	EXTERIOR LIGHTING. SEE ELECTRICAL DRAWINGS.
7	24' METAL AWNING.
8	BUILDING ADDRESS LOCATION. SEE DETAIL 7/A-1.7.
9	HEAT PUMP. SEE MECHANICAL DRAWINGS.

GENERAL NOTES	
A.	ALL DOWNSPOUTS TO MATCH EXTERIOR FINISHES.
B.	PROVIDE "X" CRIMP IN ALL METAL DOOR JAMB PANELS.
C.	ALL MECHANICAL EQUIPMENT WILL BE GROUND MOUNTED AND SCREENED BY BUILDINGS AND LANDSCAPING. NO ROOFTOP UNITS ARE PROPOSED.
D.	SIGNAGE WILL BE SUBMITTED UNDER SEPERATE PERMIT.

JEFF HATCH

200 W. 38TH ST.
BOISE, IDAHO 83714
OFFICE: (208) 475-3204
FAX: (208) 475-3205
COPYRIGHT 2022
JEFF HATCH

THIS PLAN AND/OR DESIGN ARE NOT TO BE REPRODUCED, COPIED, OR TRANSMITTED IN ANY FORM OR BY ANY MEANS, ELECTRONIC OR MECHANICAL, WITHOUT THE WRITTEN PERMISSION OF THE ARCHITECT. THE USE OF THIS PLAN SHALL BE RESTRICTED TO THE PROJECT AND SITE SPECIFICALLY IDENTIFIED IN THE TITLE BLOCK. ANY OTHER USE OF THIS PLAN WITHOUT THE WRITTEN PERMISSION OF THE ARCHITECT SHALL BE CONSIDERED A VIOLATION OF THE ARCHITECT'S PROFESSIONAL ETHICS AND THE DESIGNER CONSULTANTS ARE NOT RESPONSIBLE FOR ANY ERRORS OR OMISSIONS IN THIS PROJECT. THE DESIGNER AND/OR THE ARCHITECT SHALL BE RESPONSIBLE FOR THE COMMON LAW, STATUTORY, AND OTHER RESERVED RIGHTS, INCLUDING COPYRIGHTS.

Registered Architect

62816

JEFFERY L. HATCH

1-6-23

ARIZONA U.S.A.

EXPIRES 12-31-25

NEW LUXURY BOAT & R.V. STORAGE FACILITY FOR:

LUXELOCKER GOODYEAR

W. EL SOL, GOODYEAR, AZ 85338


DATE	DESCRIPTION
07/26/22	1. INITIAL REVIEW
08/03/22	2. SITE PLAN REVIEW
12/17/22	3. BLDG PLAN REVIEW

DATE: OCTOBER 2022
DRAWN BY: NL, RH
CHECKED BY: JLH
JOB NUMBER: MKT 22


SHEET TITLE
EXTERIOR
ELEVATIONS -
BLDG A & B

SHEET NUMBER
A-4.0


12/9/2022 5:46:35 PM

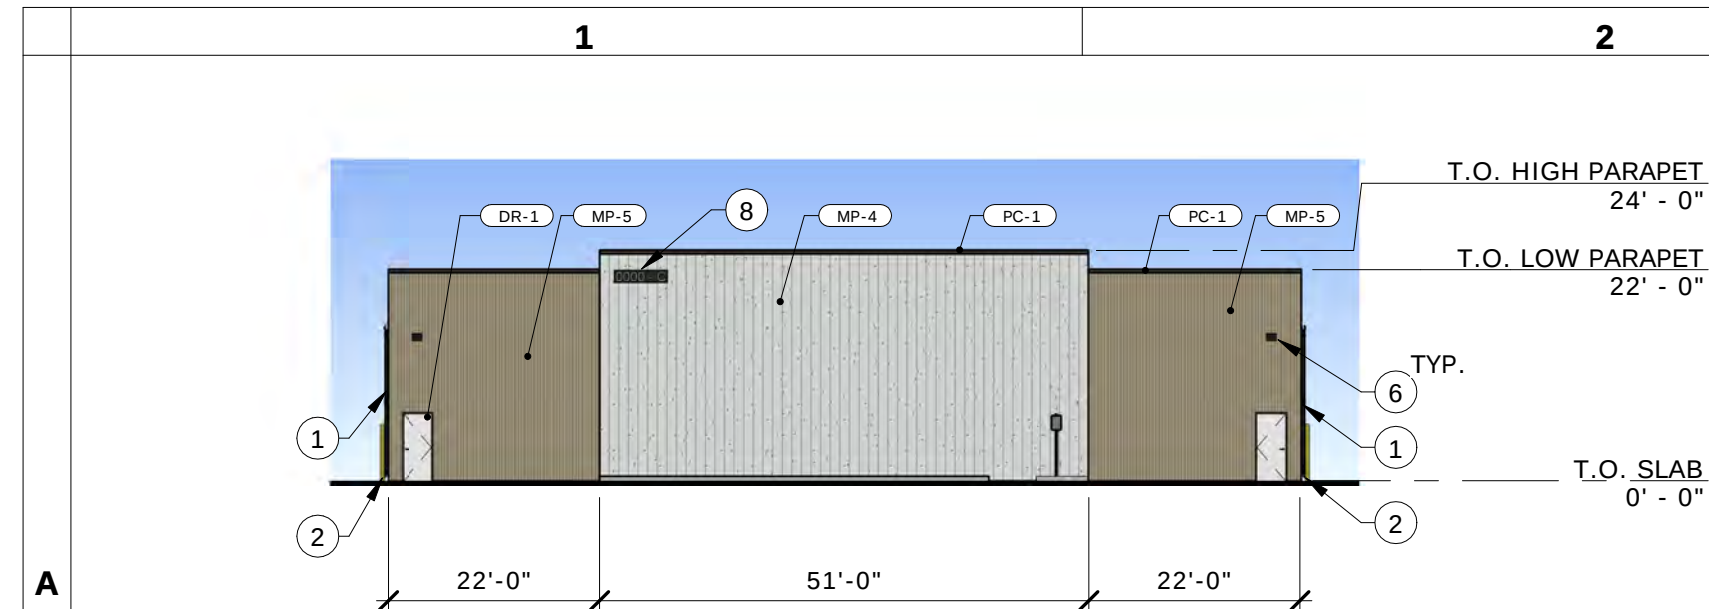


BUILDING C - NORTH ELEVATION
SCALE: 1" = 20'-0"

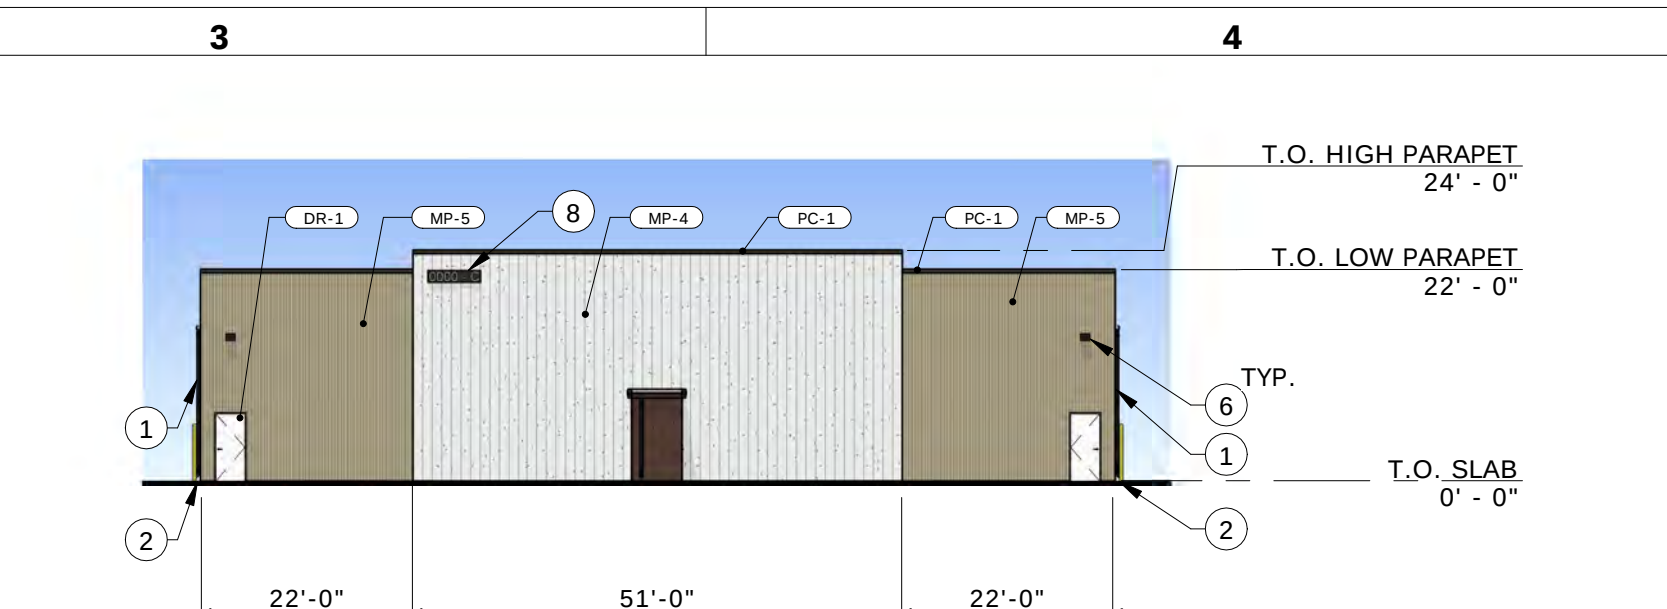


BUILDING C - SOUTH ELEVATION
SCALE: 1" = 20'-0"

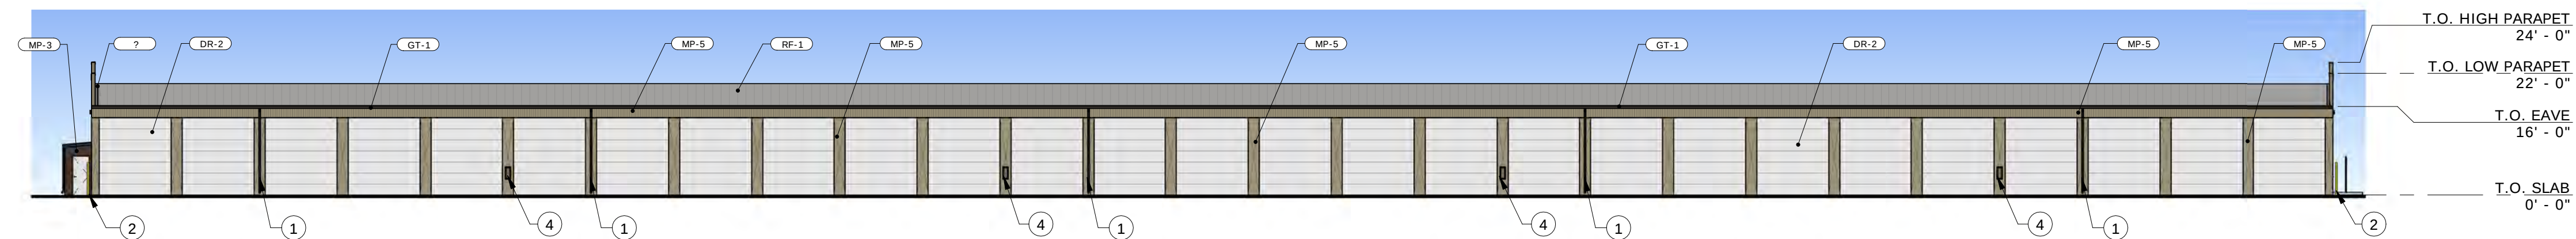


BUILDING C - EAST ELEVATION
SCALE: 1" = 20'-0"

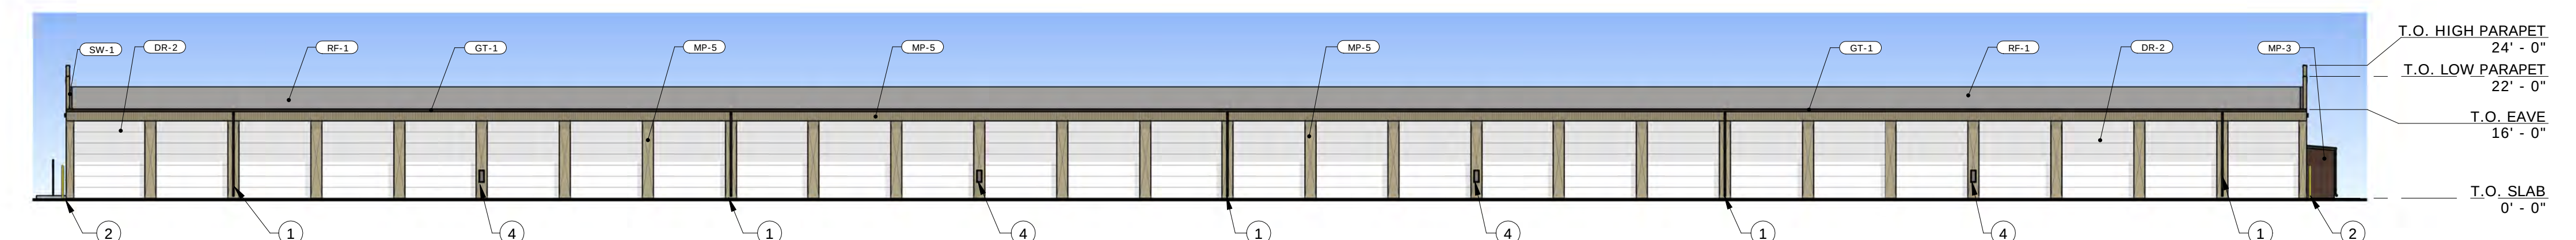


BUILDING C - WEST ELEVATION
SCALE: 1" = 20'-0"

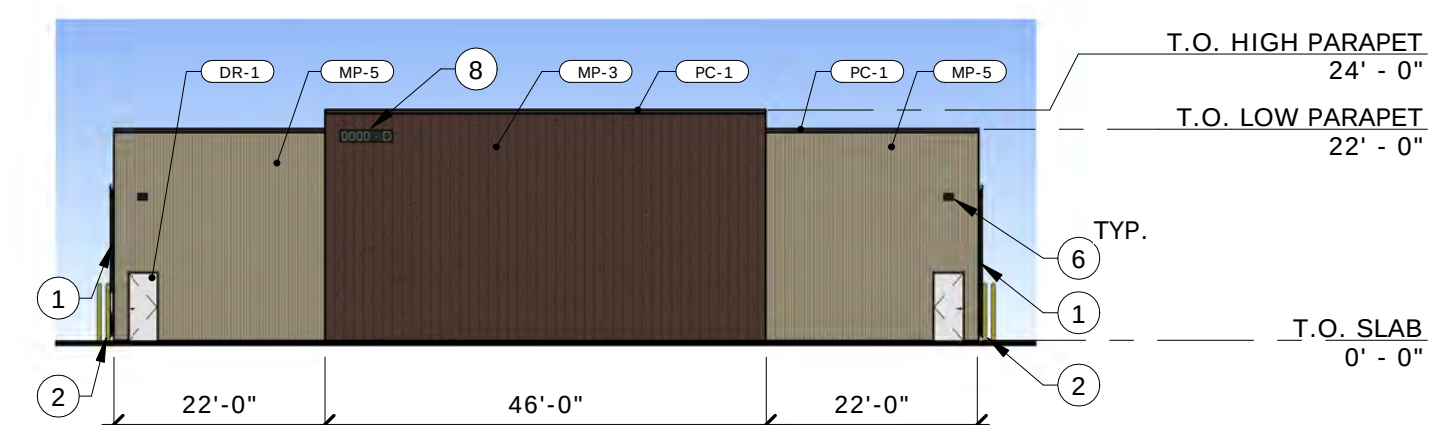


BUILDING D - NORTH ELEVATION
SCALE: 1" = 20'-0"

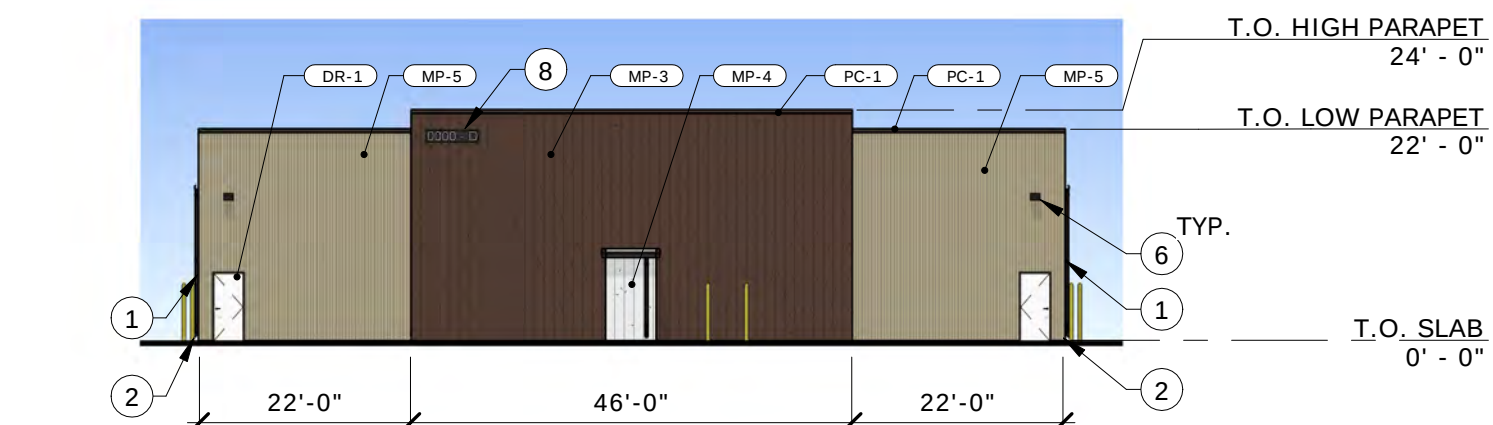

BUILDING D - SOUTH ELEVATION
SCALE: 1" = 20'-0"

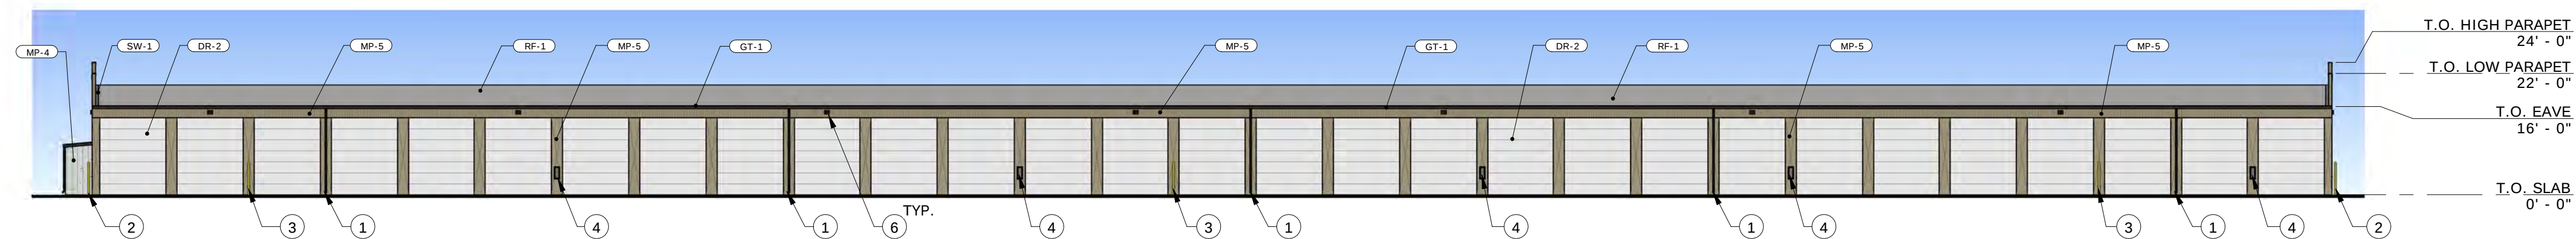

BUILDING D - EAST ELEVATION
SCALE: 1" = 20'-0"

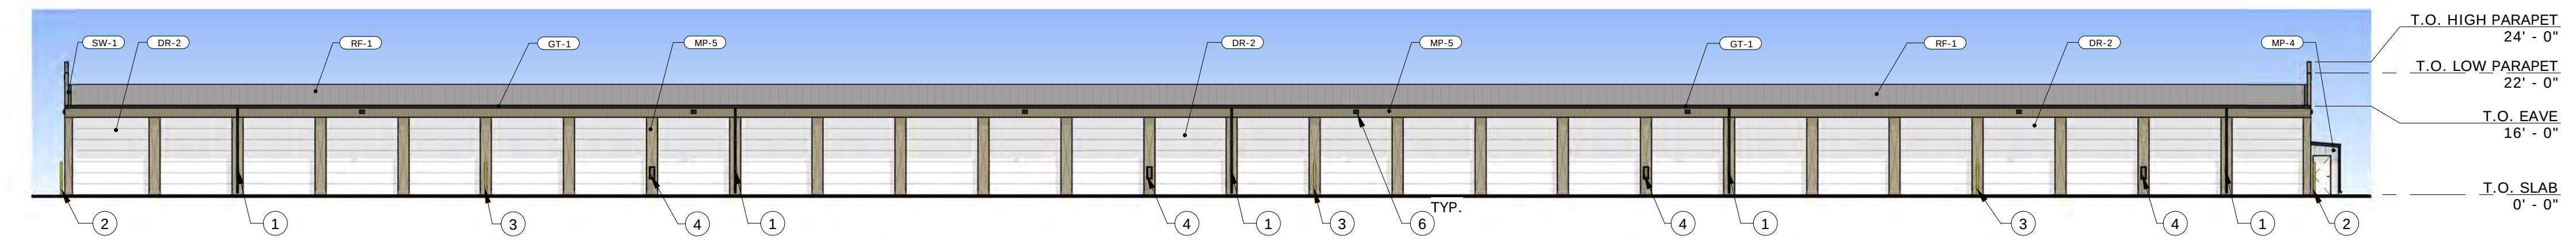

BUILDING D - WEST ELEVATION
SCALE: 1" = 20'-0"

#	COMMENTS
1	DOWNSPOUT. SEE DETAIL 4/A-7.2.
2	PARKING BOLLARD. SEE DETAIL 4/A-1.1.
3	HOSE BIBB W/ PARKING BOLLARD. SEE DETAIL 4/A-1.1 & PLUMBING DRAWINGS.
4	FIRE EXTINGUISHER CABINET. SEE 1/A-7.0.
5	BUILDING SIGNAGE. SEE SHEET A-1.10.
6	EXTERIOR LIGHTING. SEE ELECTRICAL DRAWINGS.
7	24' METAL AWNING.
8	BUILDING ADDRESS LOCATION. SEE DETAIL 7/A-1.7.
9	HEAT PUMP. SEE MECHANICAL DRAWINGS.


GENERAL NOTES	
A.	ALL DOWNSPOUTS TO MATCH EXTERIOR FINISHES.
B.	PROVIDE "X" CRIMP IN ALL METAL DOOR JAMB PANELS.
C.	ALL MECHANICAL EQUIPMENT WILL BE GROUND MOUNTED AND SCREENED BY BUILDINGS AND LANDSCAPING. NO ROOFTOP UNITS ARE PROPOSED.
D.	SIGNAGE WILL BE SUBMITTED UNDER SEPERATE PERMIT.
E.	SEE SHEET A-4.0 FOR EXTERIOR FINISH SPECS & WALL HEIGHTS

THIS PLAN AND DESCRIPTION ARE NOT TO BE
CHANGED OR CORRECTED IN ANY MANNER, NOR ARE THE
DESIGNERS TO BE HELD RESPONSIBLE FOR ANY SUCH
CHANGES OR CORRECTIONS WITHOUT WRITTEN CONSENT AND PROPER
NOTIFICATION TO THE DESIGNERS.

THE USE OF THE PLAN SHALL BE RESTRICTED TO
THE ORIGINAL SITE FOR WHICH THEY WERE
DESIGNED. THE PLAN SHALL NOT BE USED FOR ANY
OTHER DOCUMENTS, INCLUDING THOSE FOR OTHER
SITES, WITHOUT THE WRITTEN CONSENT OF THE DESIGNER
AND THE DESIGNERS CONSULTANTS ARE NOT RESPONSIBLE
FOR ANY SUCH USE.

IN RESPECT TO THIS PROJECT, THE DESIGNER AND
DESIGNERS CONSULTANTS ARE NOT PROVIDING ANY
WARRANTY, EITHER EXPRESS OR IMPLIED, FOR THE
ACTIONS OF THE AUTHORITY AND OWNERS OF THEIR RESPECTIVE
AGENCIES, INCLUDING THE AUTHORITY, AND OTHER RESERVES
ALL RIGHTS.

JEFF HATCH
200 W. 36TH STREET
SUITE 1714
OFFICE: (208) 475-3204
FAX: (208) 475-3205
COPYRIGHT 2022
JEFF HATCH

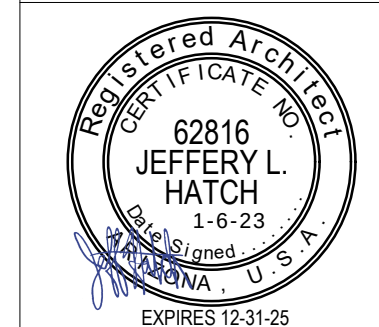

NEW LUXURY BOAT & R.V. STORAGE FACILITY FOR:

LUXELOCKER GOODYEAR

W. EL SOL, GOODYEAR, AZ 85338


DELTA	DATE	DESCRIPTION
1	07/26/22	SUP PLAN REVIEW COMMENTS
2	08/03/22	SITE PLAN REVIEW
3	12/11/22	SUP PLAN REVIEW COMMENTS

DATE:	OCTOBER 2022
DRAWN BY:	NU
CHECKED BY:	JLH
JOB NUMBER:	MKT 22

SHEET TITLE
EXTERIOR
ELEVATIONS -
BLDG C & D


SHEET NUMBER

A-4.1

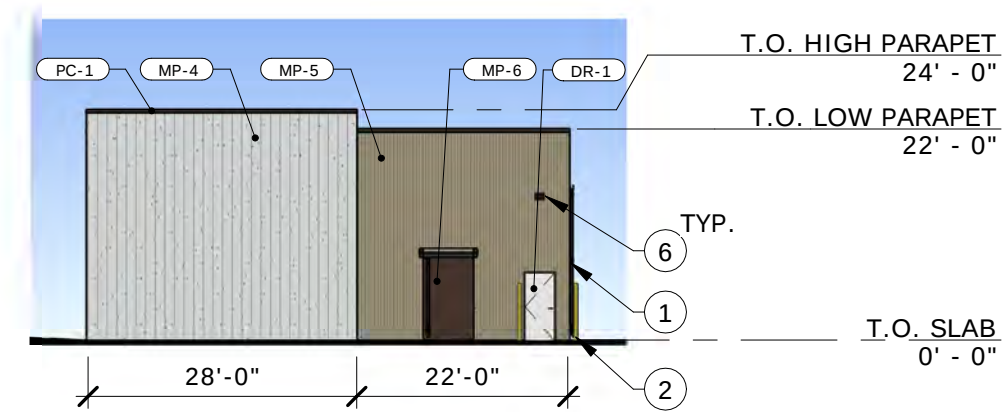


BUILDING E - NORTH ELEVATION

SCALE: 1" = 20'-0"

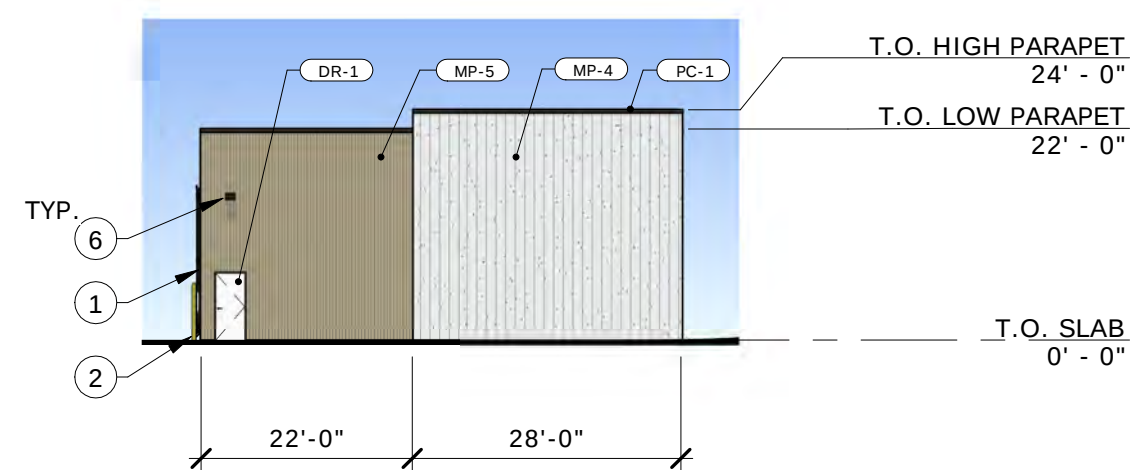


BUILDING E - SOUTH ELEVATION

SCALE: 1" = 20'-0"

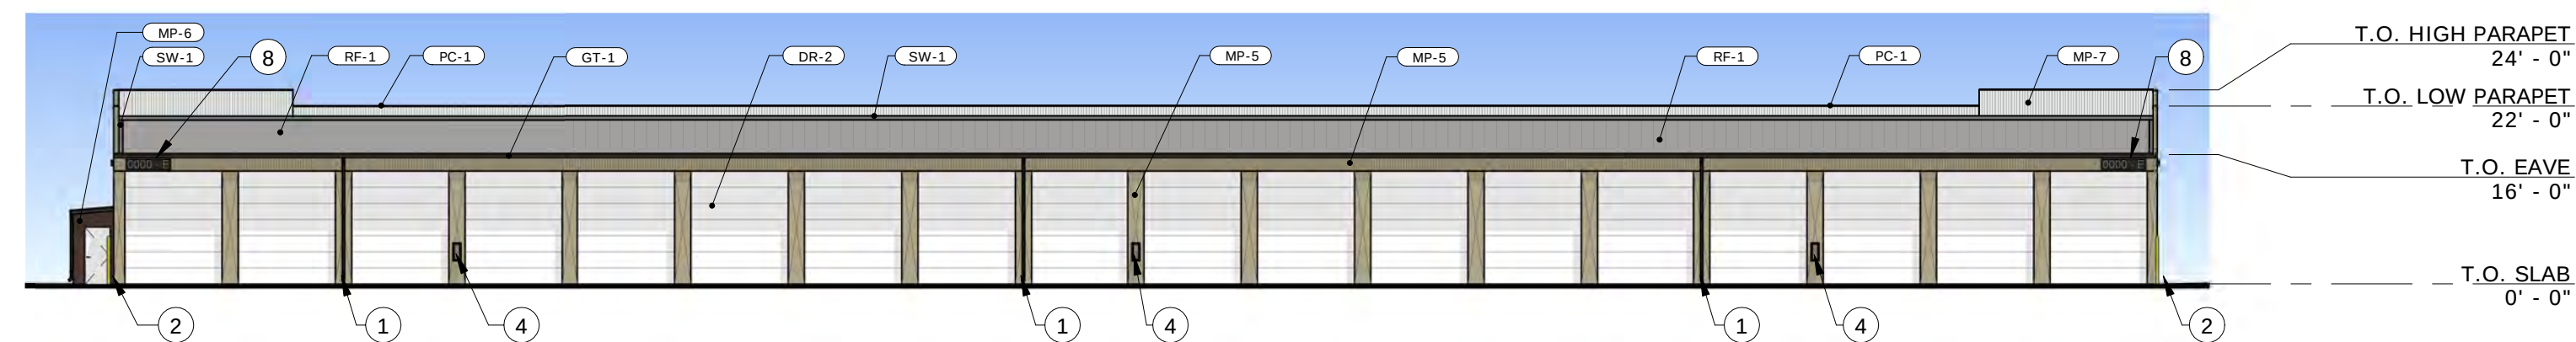


BUILDING E - WEST ELEVATION

SCALE: 1" = 20'-0"

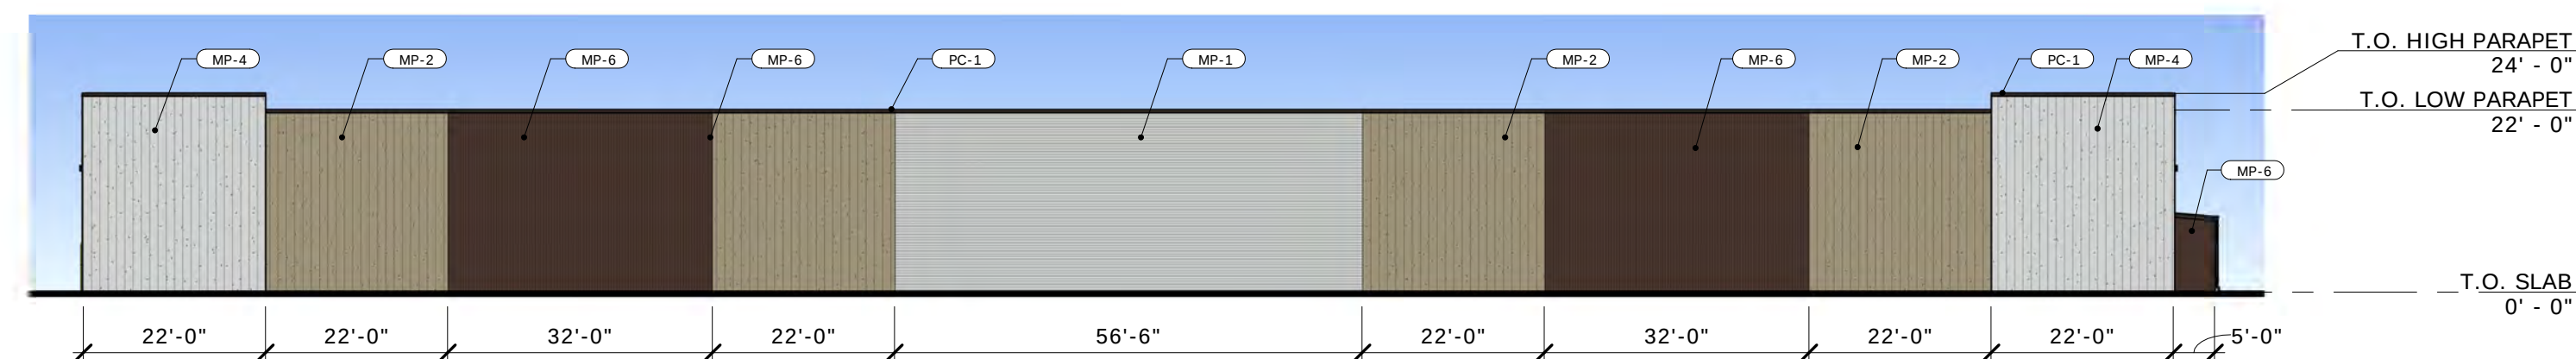


BUILDING E - EAST ELEVATION

SCALE: 1" = 20'-0"

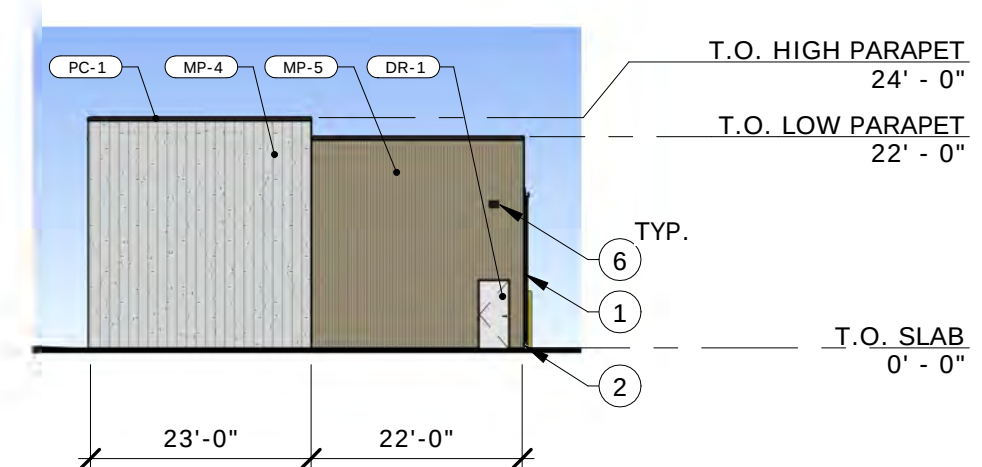


BUILDING F - NORTH ELEVATION

SCALE: 1" = 20'-0"

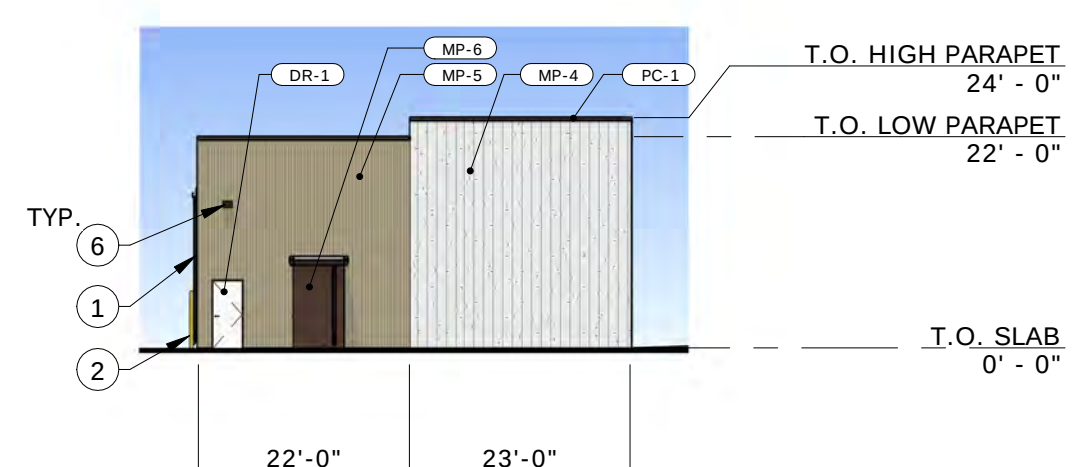


BUILDING F - SOUTH ELEVATION

SCALE: 1" = 20'-0"

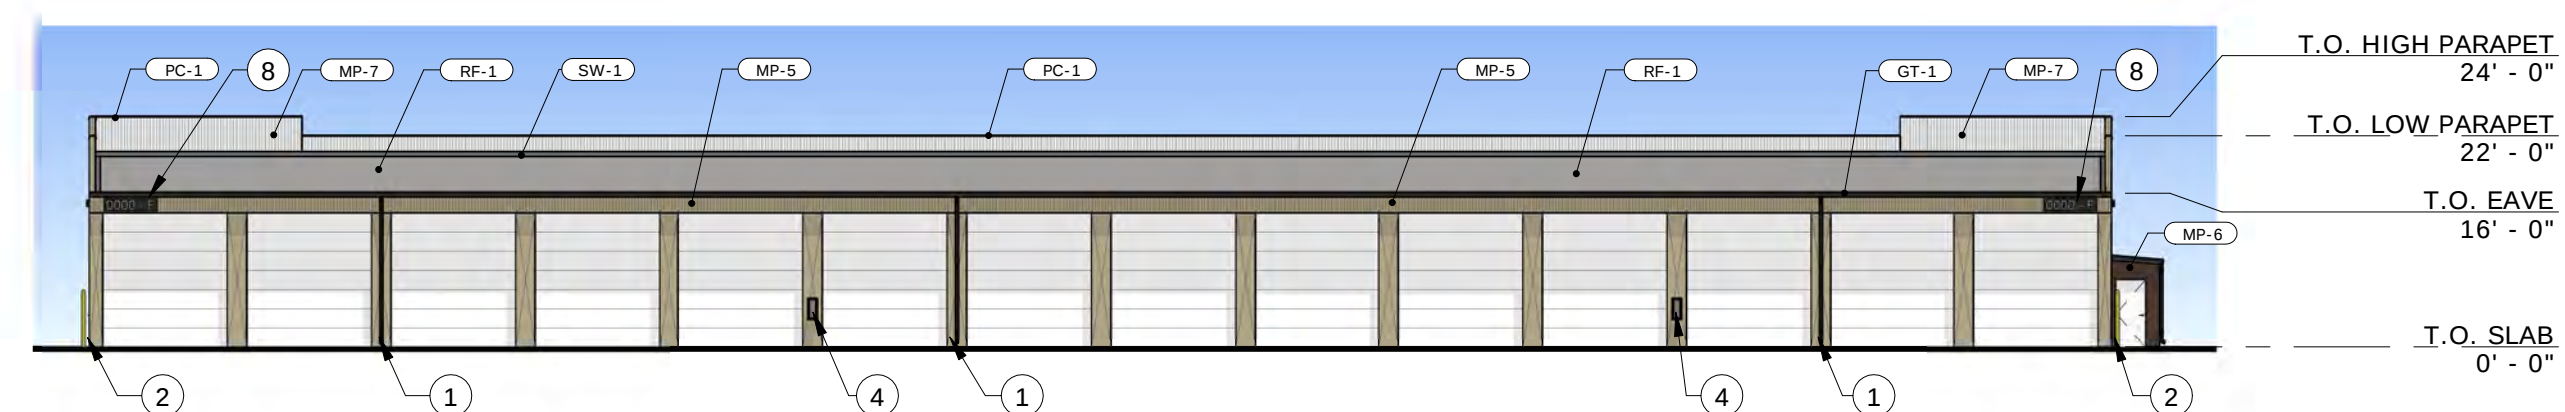

BUILDING F - WEST ELEVATION

SCALE: 1" = 20'-0"

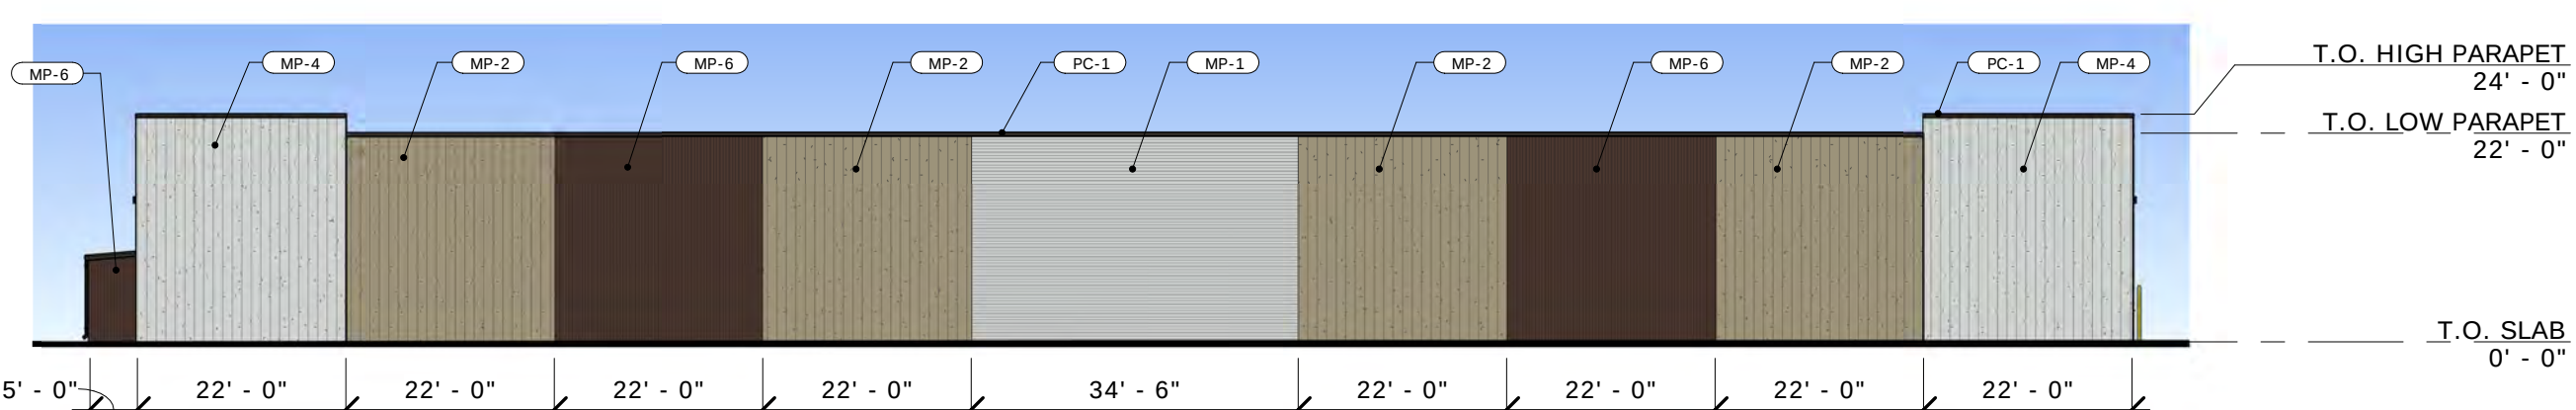


BUILDING F - EAST ELEVATION

SCALE: 1" = 20'-0"

#	KEYNOTES
1	DOWNSPOUT. SEE DETAIL 4/A-7.2.
2	PARKING BOLLARD. SEE DETAIL 4/A-1.1.
3	HOSE BIBB W/ PARKING BOLLARD. SEE DETAIL 4/A-1.1 & PLUMBING DRAWINGS.
4	FIRE EXTINGUISHER CABINET. SEE 1/A-7.0.
5	BUILDING SIGNAGE. SEE SHEET A-1.10.
6	EXTERIOR LIGHTING. SEE ELECTRICAL DRAWINGS.
7	24' METAL AWNING.
8	BUILDING ADDRESS LOCATION. SEE DETAIL 7/A-1.7.
9	HEAT PUMP. SEE MECHANICAL DRAWINGS.

GENERAL NOTES	
A.	ALL DOWNSPOUTS TO MATCH EXTERIOR FINISHES.
B.	PROVIDE "X" CRIMP IN ALL METAL DOOR JAMB PANELS.
C.	ALL MECHANICAL EQUIPMENT WILL BE GROUND MOUNTED AND SCREENED BY BUILDINGS AND LANDSCAPING. NO ROOFTOP UNITS ARE PROPOSED.
D.	SIGNAGE WILL BE SUBMITTED UNDER SEPERATE PERMIT.
E.	SEE SHEET A-4.0 FOR EXTERIOR FINISH SPECS & WALL HEIGHTS

JEFF HATCH
2000 W. 36TH ST.
BOISE, IDAHO 83714
OFFICE: (208) 475-3204
FAX: (208) 475 475-3205
COPYRIGHT 2022
JEFF HATCH

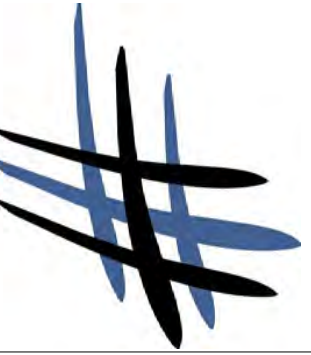

THIS PLAN AND/OR DESIGN ARE NOT TO BE REPRODUCED OR COPIED FOR ANY OTHER PROJECT OR DESIGN. THE CONSULTANT HAS GRANTED TO THE CLIENT THE RIGHT TO USE THIS PLAN AND/OR DESIGN FOR THE PROJECT AND TO ASSIGN TO A THIRD PARTY WITHOUT WRITTEN CONSENT AND PROPER COMPENSATION TO HATCH DESIGN ARCHITECTURE.

THE USE OF THE PLANS SHALL BE RESTRICTED TO THE ORIGINAL SITE FOR WHICH THEY WERE PREPARED. DRAWINGS, SPECIFICATIONS, AND NOTES ARE THE PROPERTY OF HATCH DESIGN ARCHITECTURE. ANY REPRODUCTION OF ANY OF THE ELECTRONIC FORM, PREPARED BY THE DESIGNER AND THE DESIGNER'S CONSULTANTS ARE INSTRUMENTS OF SERVICE FOR USE SOLELY WITH RESPECT TO THIS PROJECT. THE DESIGNER AND THE DESIGNER'S CONSULTANTS SHALL BE DEEMED TO HAVE AGREED TO THE TERMS AND CONDITIONS OF THE COMMON LAW, STATUTES, AND OTHER RESERVED RIGHTS, INCLUDING COPYRIGHTS.



NEW LUXURY BOAT & R.V. STORAGE FACILITY FOR:

LUXELOCKER GOODYEAR

W. EL SOL, GOODYEAR, AZ 85338

ORDER NUMBER	DATE	REVIEW
1	07/26/22	SUP PLAN REVIEW COMMENTS
2	08/03/22	SITE PLAN REVIEW COMMENTS
3	12/11/22	SUP PLAN REVIEW COMMENTS

DATE: OCTOBER 2022

DRAWN BY: _____ NI

CHECKED BY: JLF
JOB NUMBER: MKT 22

SHEET TITLE
EXTERIOR
ELEVATIONS -
BLDG E & F

SHEET NUMBER

A-4.2





