


REFERENCE BOUNDARY SURVEY BY DAVID S. KLEIN OF SUPERIOR
SURVEYING SERVICES, INC. FOR BOUNDARY LINES OF THE SITE.

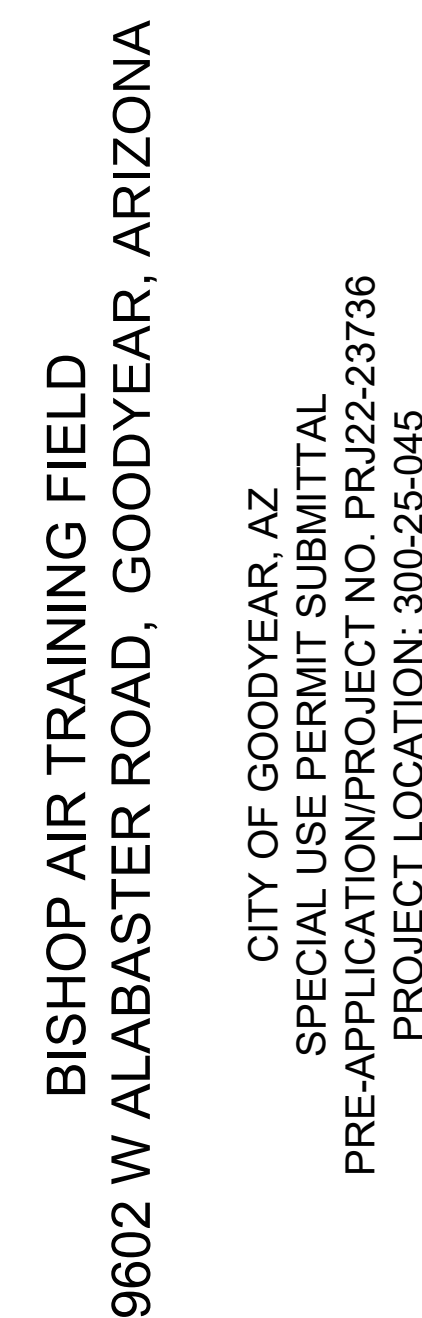

IF THIS DRAWING IS LESS THAN 24" X 36" IT IS A REDUCED SIZE DRAWING


[illegible]

PROJ NO: P501220130
SCALE: 1" = 300'
DATE: 11/7/2022
DESIGNED BY: N/A
DRAWN BY: JX
CHECKED BY: DKL

SHEET TITLE:

BISHOP AIR TRAINING FIELD SITE PLAN

SHEET NO.
SITE EXHIBIT 1

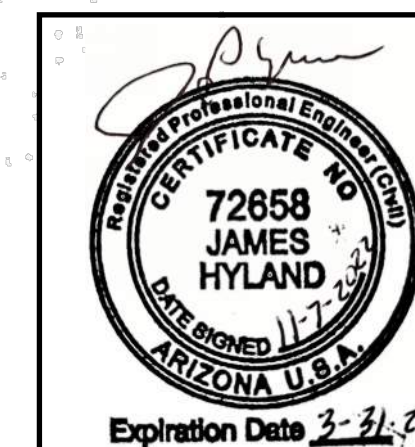

GENERAL INFORMATION

REFERENCE BOUNDARY SURVEY BY DAVID S. KLEIN OF SUPERIOR SURVEYING SERVICES, INC. FOR BOUNDARY LINES OF THE SITE.

SITE PLAN NOTES



- 1

PROVIDE KNOX BOX AT FRONT BUILDING ENTRANCE, FIRE SPRINKLER RISER ROOM, DOOR TO INTERIOR ROOF ACCESS, ELECTRICAL ROOM AND HAZARDOUS AREA.
- 2

PROVIDE KNOX PADLOCK AT EXISTING GATES (GATES TO BE PROVIDED AS DEFERRED SUBMITTAL FOR SEPARATE PERMIT)
- 3

DESIGNATED FIRE LANES (MINIMUM 20' WIDE), MARKED BY CITY OF GOODYEAR APPROVED SIGNAGE INSTALLED AT BEGINNING AND END OF EACH FIRE LANE, WITH SIGNS SPACED NOT MORE THAN 100' APART IN BETWEEN.
- 4

PROVIDE PERMANENT SIGNAGE SHOWING PROPERTY ADDRESS OF "9602 W. ALABASTER ROAD" AT ENTRANCE. MINIMUM SIZE OF TEXT SHALL BE 12" HIGH WITH 2" STROKE, OF A CONTRASTING COLOR AND VISIBLE FROM THE STREET.

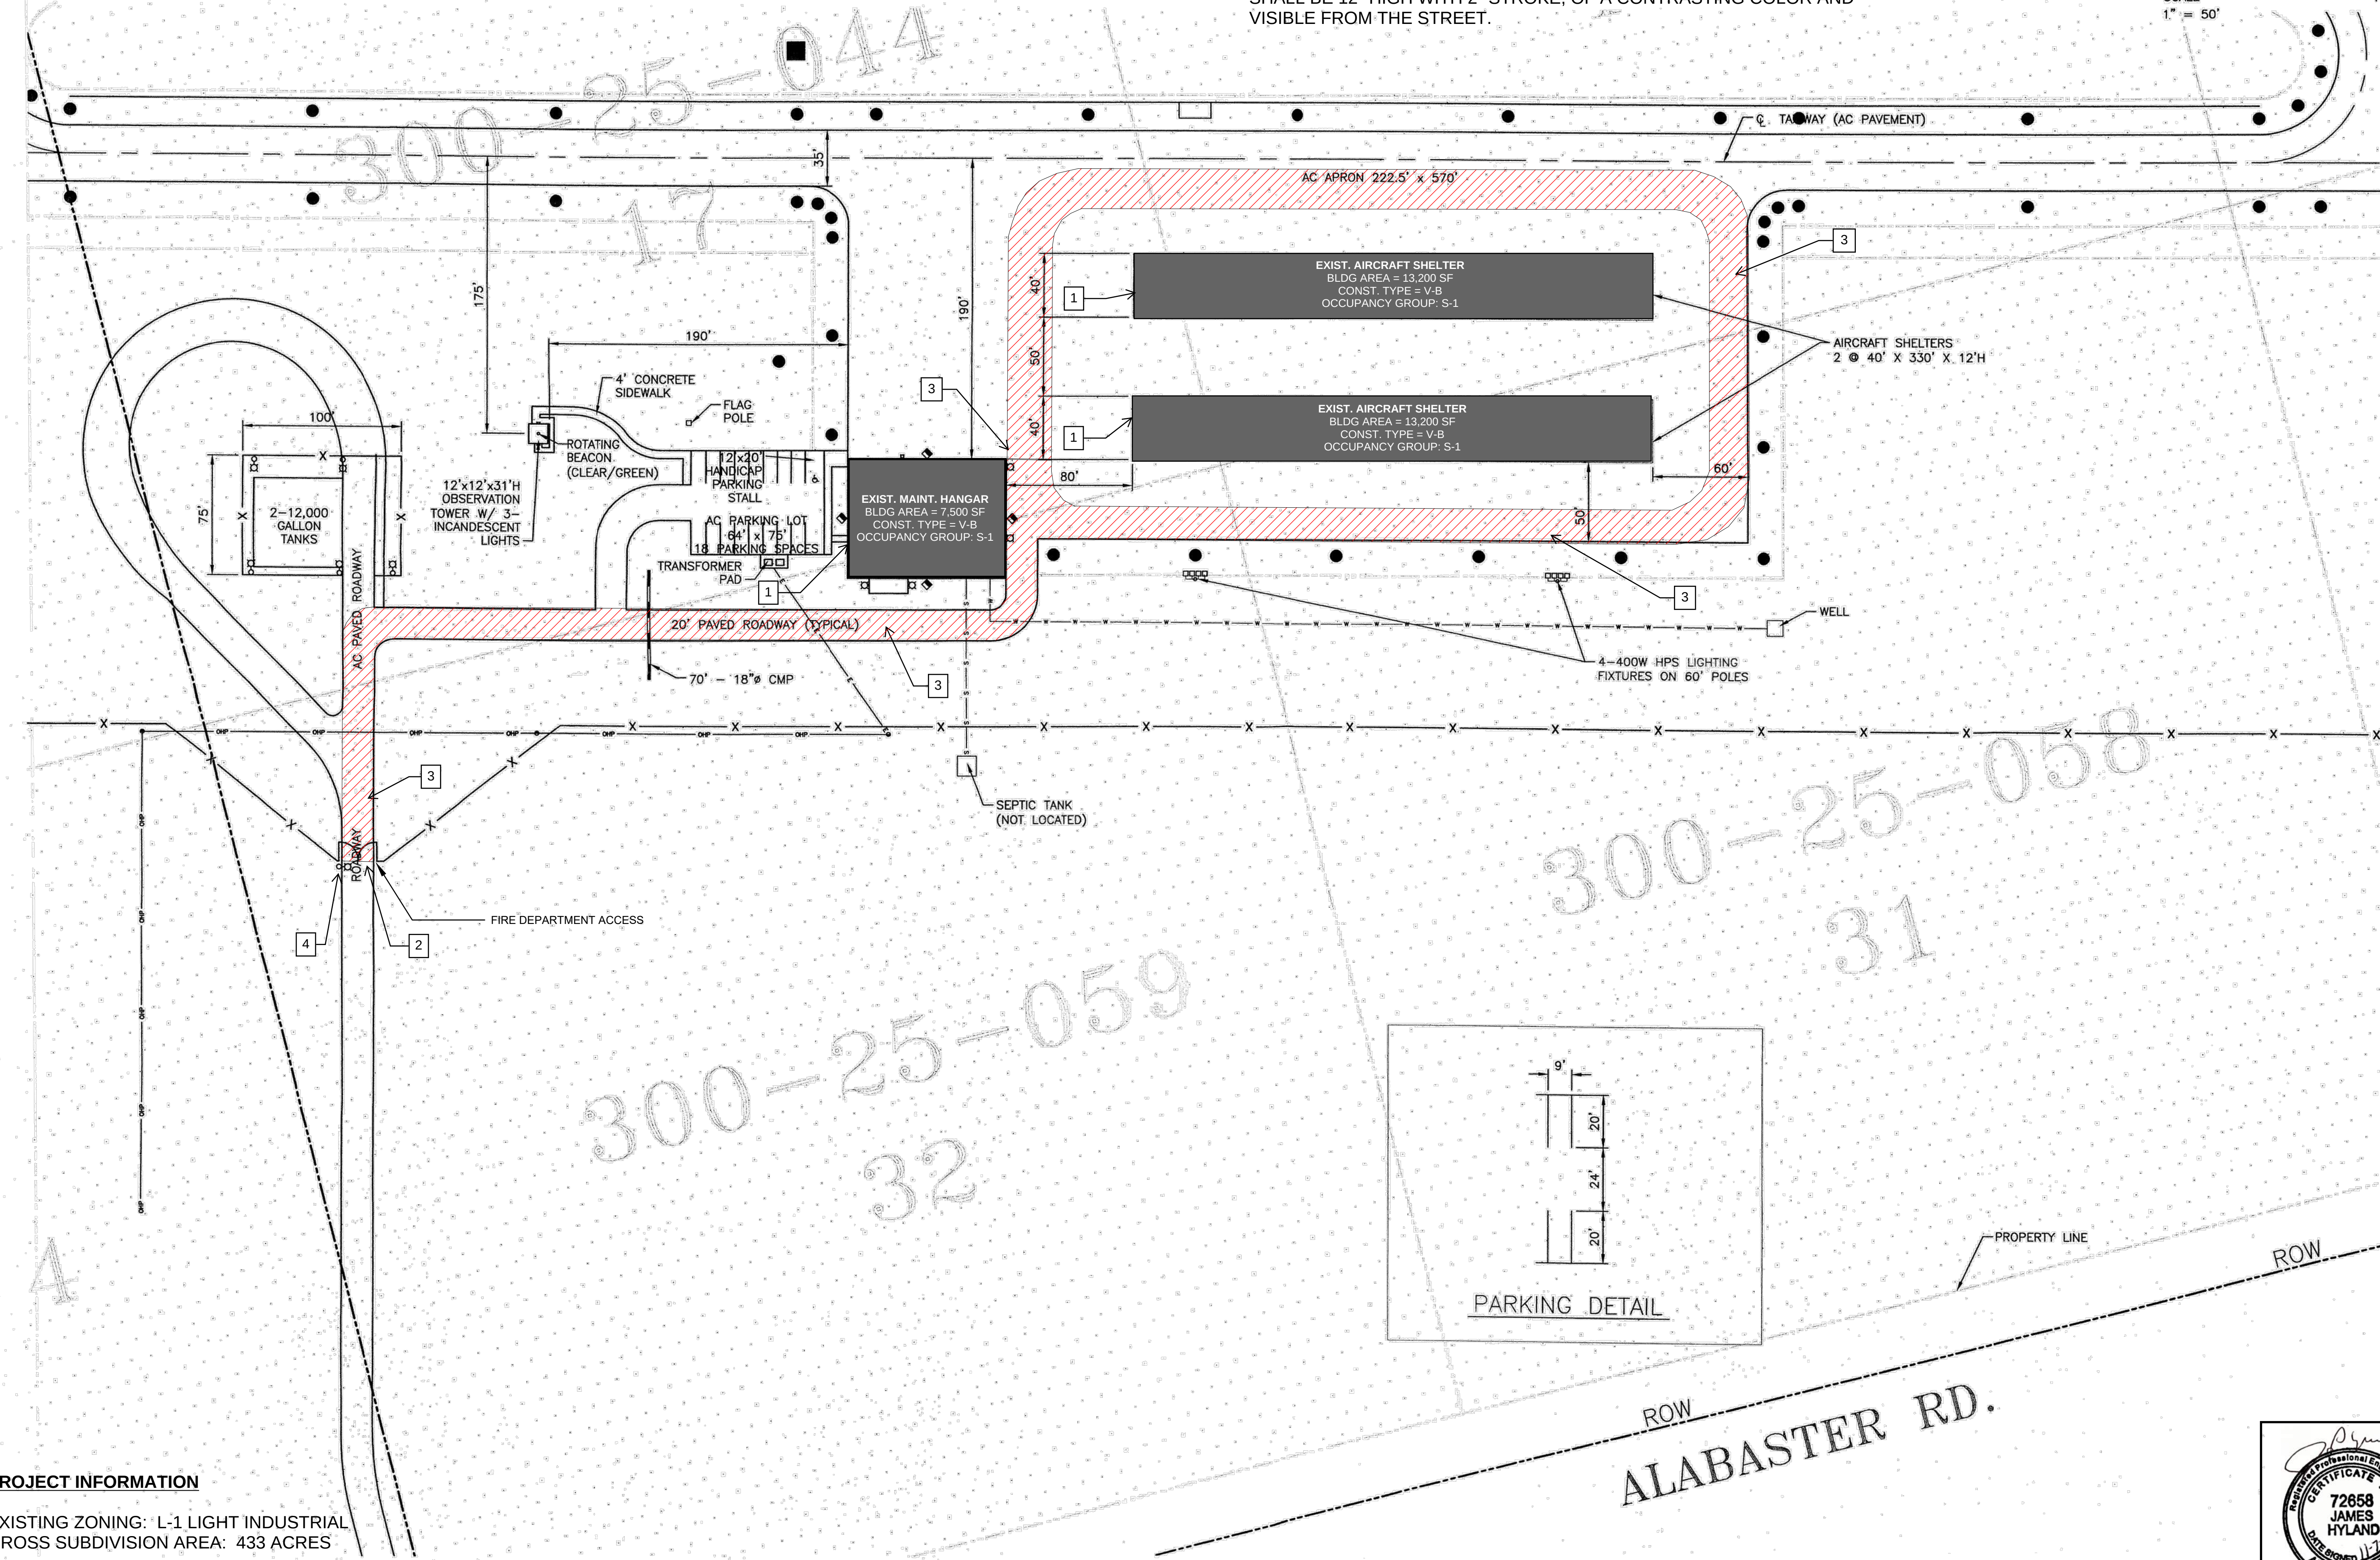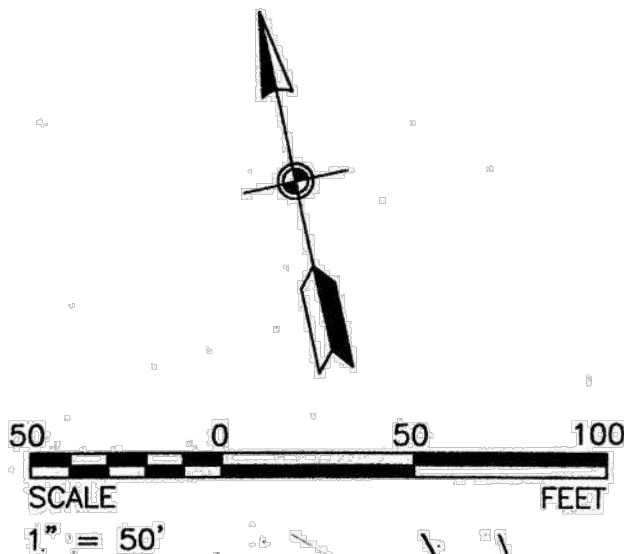

PROJECT INFORMATION

EXISTING ZONING: L-1 LIGHT INDUSTRIAL
GROSS SUBDIVISION AREA: 433 ACRES

LAYOUT BASED ON ORIGINAL DESIGN PLANS AND PREVIOUS SPECIAL USE PERMIT APPLICATION

IF THIS DRAWING IS LESS THAN 24" X 36" IT IS A REDUCED SIZE DRAWING

TranSystems

2000 CENTER ST
SUITE 303
BERKELEY, CA 94704
PHONE: 510-835-2761

OWNER/APPLICANT:

COMPLETE PARACHUTE
SOLUTIONS, INC.
1326 E. INTERNATIONAL
SPEEDWAY BLVD, SUITE 7
DELAND, FL 32724

BISHOP AIR TRAINING FIELD
9602 W ALABASTER ROAD, GOODYEAR, ARIZONA

CITY OF GOODYEAR, AZ
SPECIAL USE PERMIT SUBMITTAL
PRE-APPLICATION/PROJECT NO. PRJ22-23736
PROJECT LOCATION: 300-25-045

REVISIONS:		DESCRIPTION

PROJ NO:	P501220130
SCALE:	1" = 50'
DATE:	11/7/2022
DESIGNED BY:	N/A
DRAWN BY:	JX
CHECKED BY:	DKL

SHEET TITLE:
BISHOP AIR
TRAINING FIELD
ENLARGED SITE
PLAN

SHEET NO.
SITE EXHIBIT 2

