



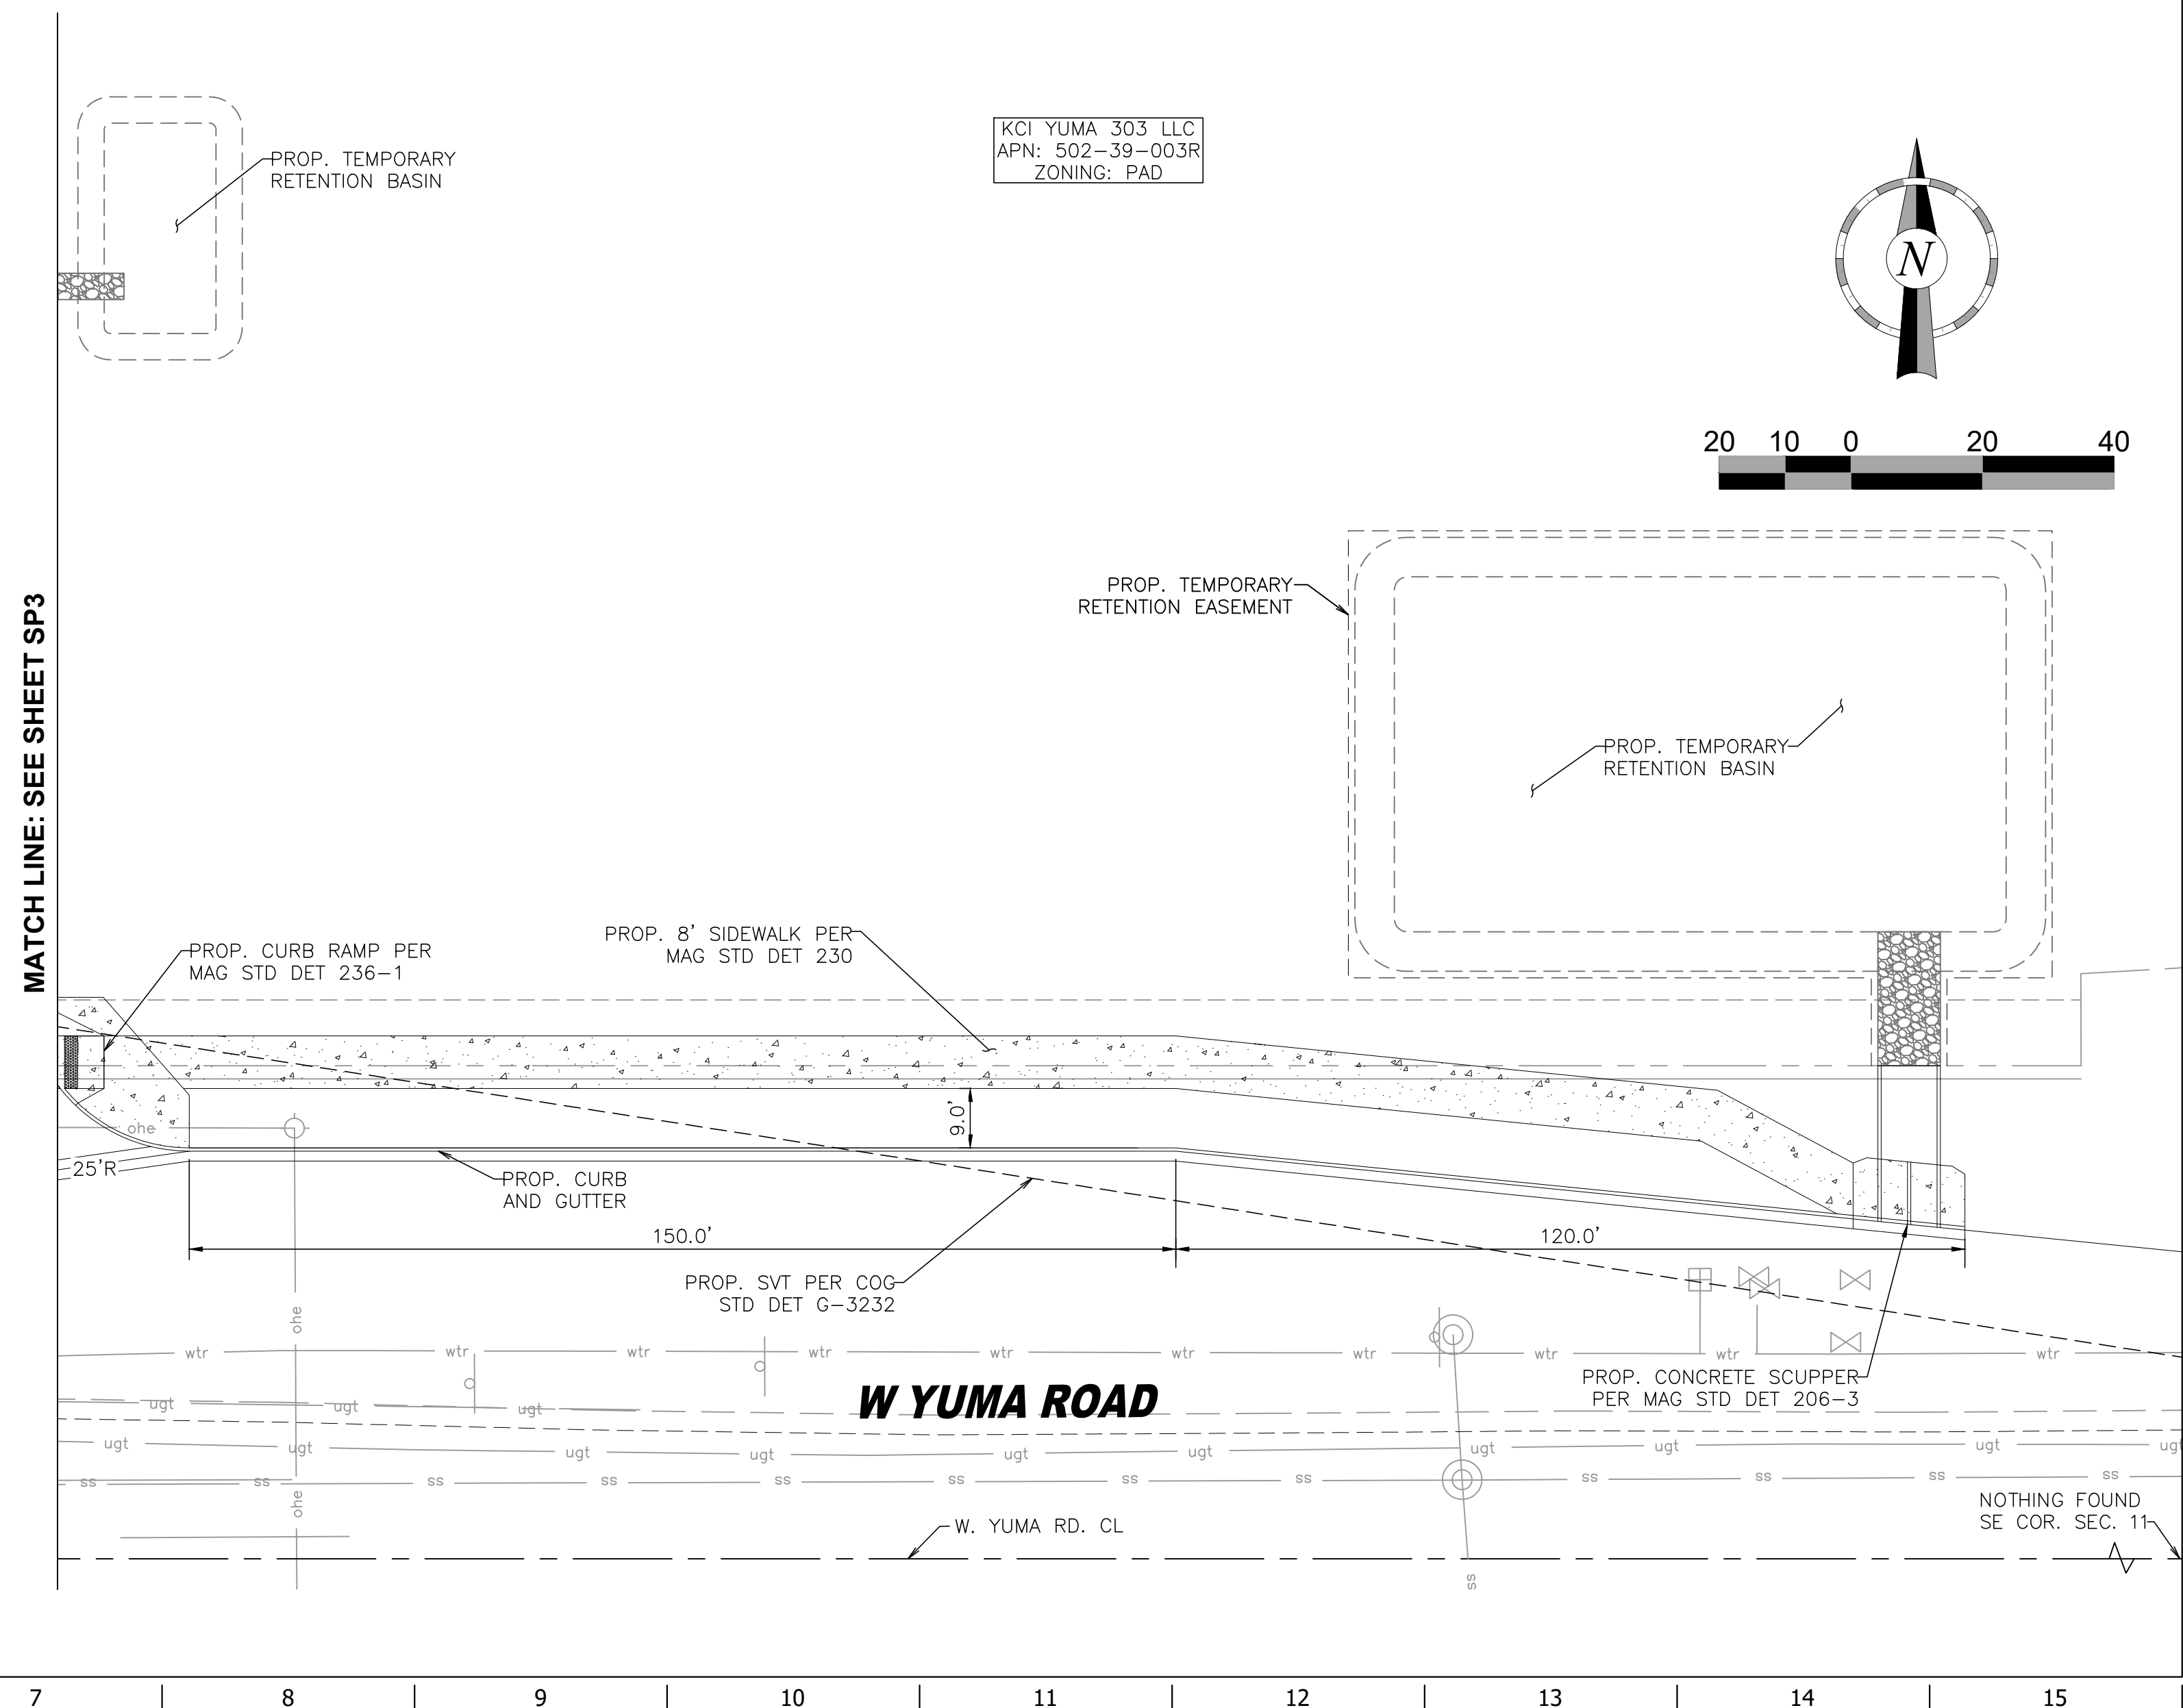

SITE LEGEND

	BOUNDARY LINE
	CONCRETE CURB AND GUTTER
	"NO PARKING - FIRE LANE" CURB PAINT
	MOUNTABLE CURB W/RADIUS PROTECTOR
	PARKING SPACE INDICATOR
	AREA LIGHT
	MULTIPLE PRODUCT DISPENSER WITH CANOPY COLUMNS AND BOLLARDS
	TRANSFORMER
	FUEL SYSTEM ACCESS MANWAY

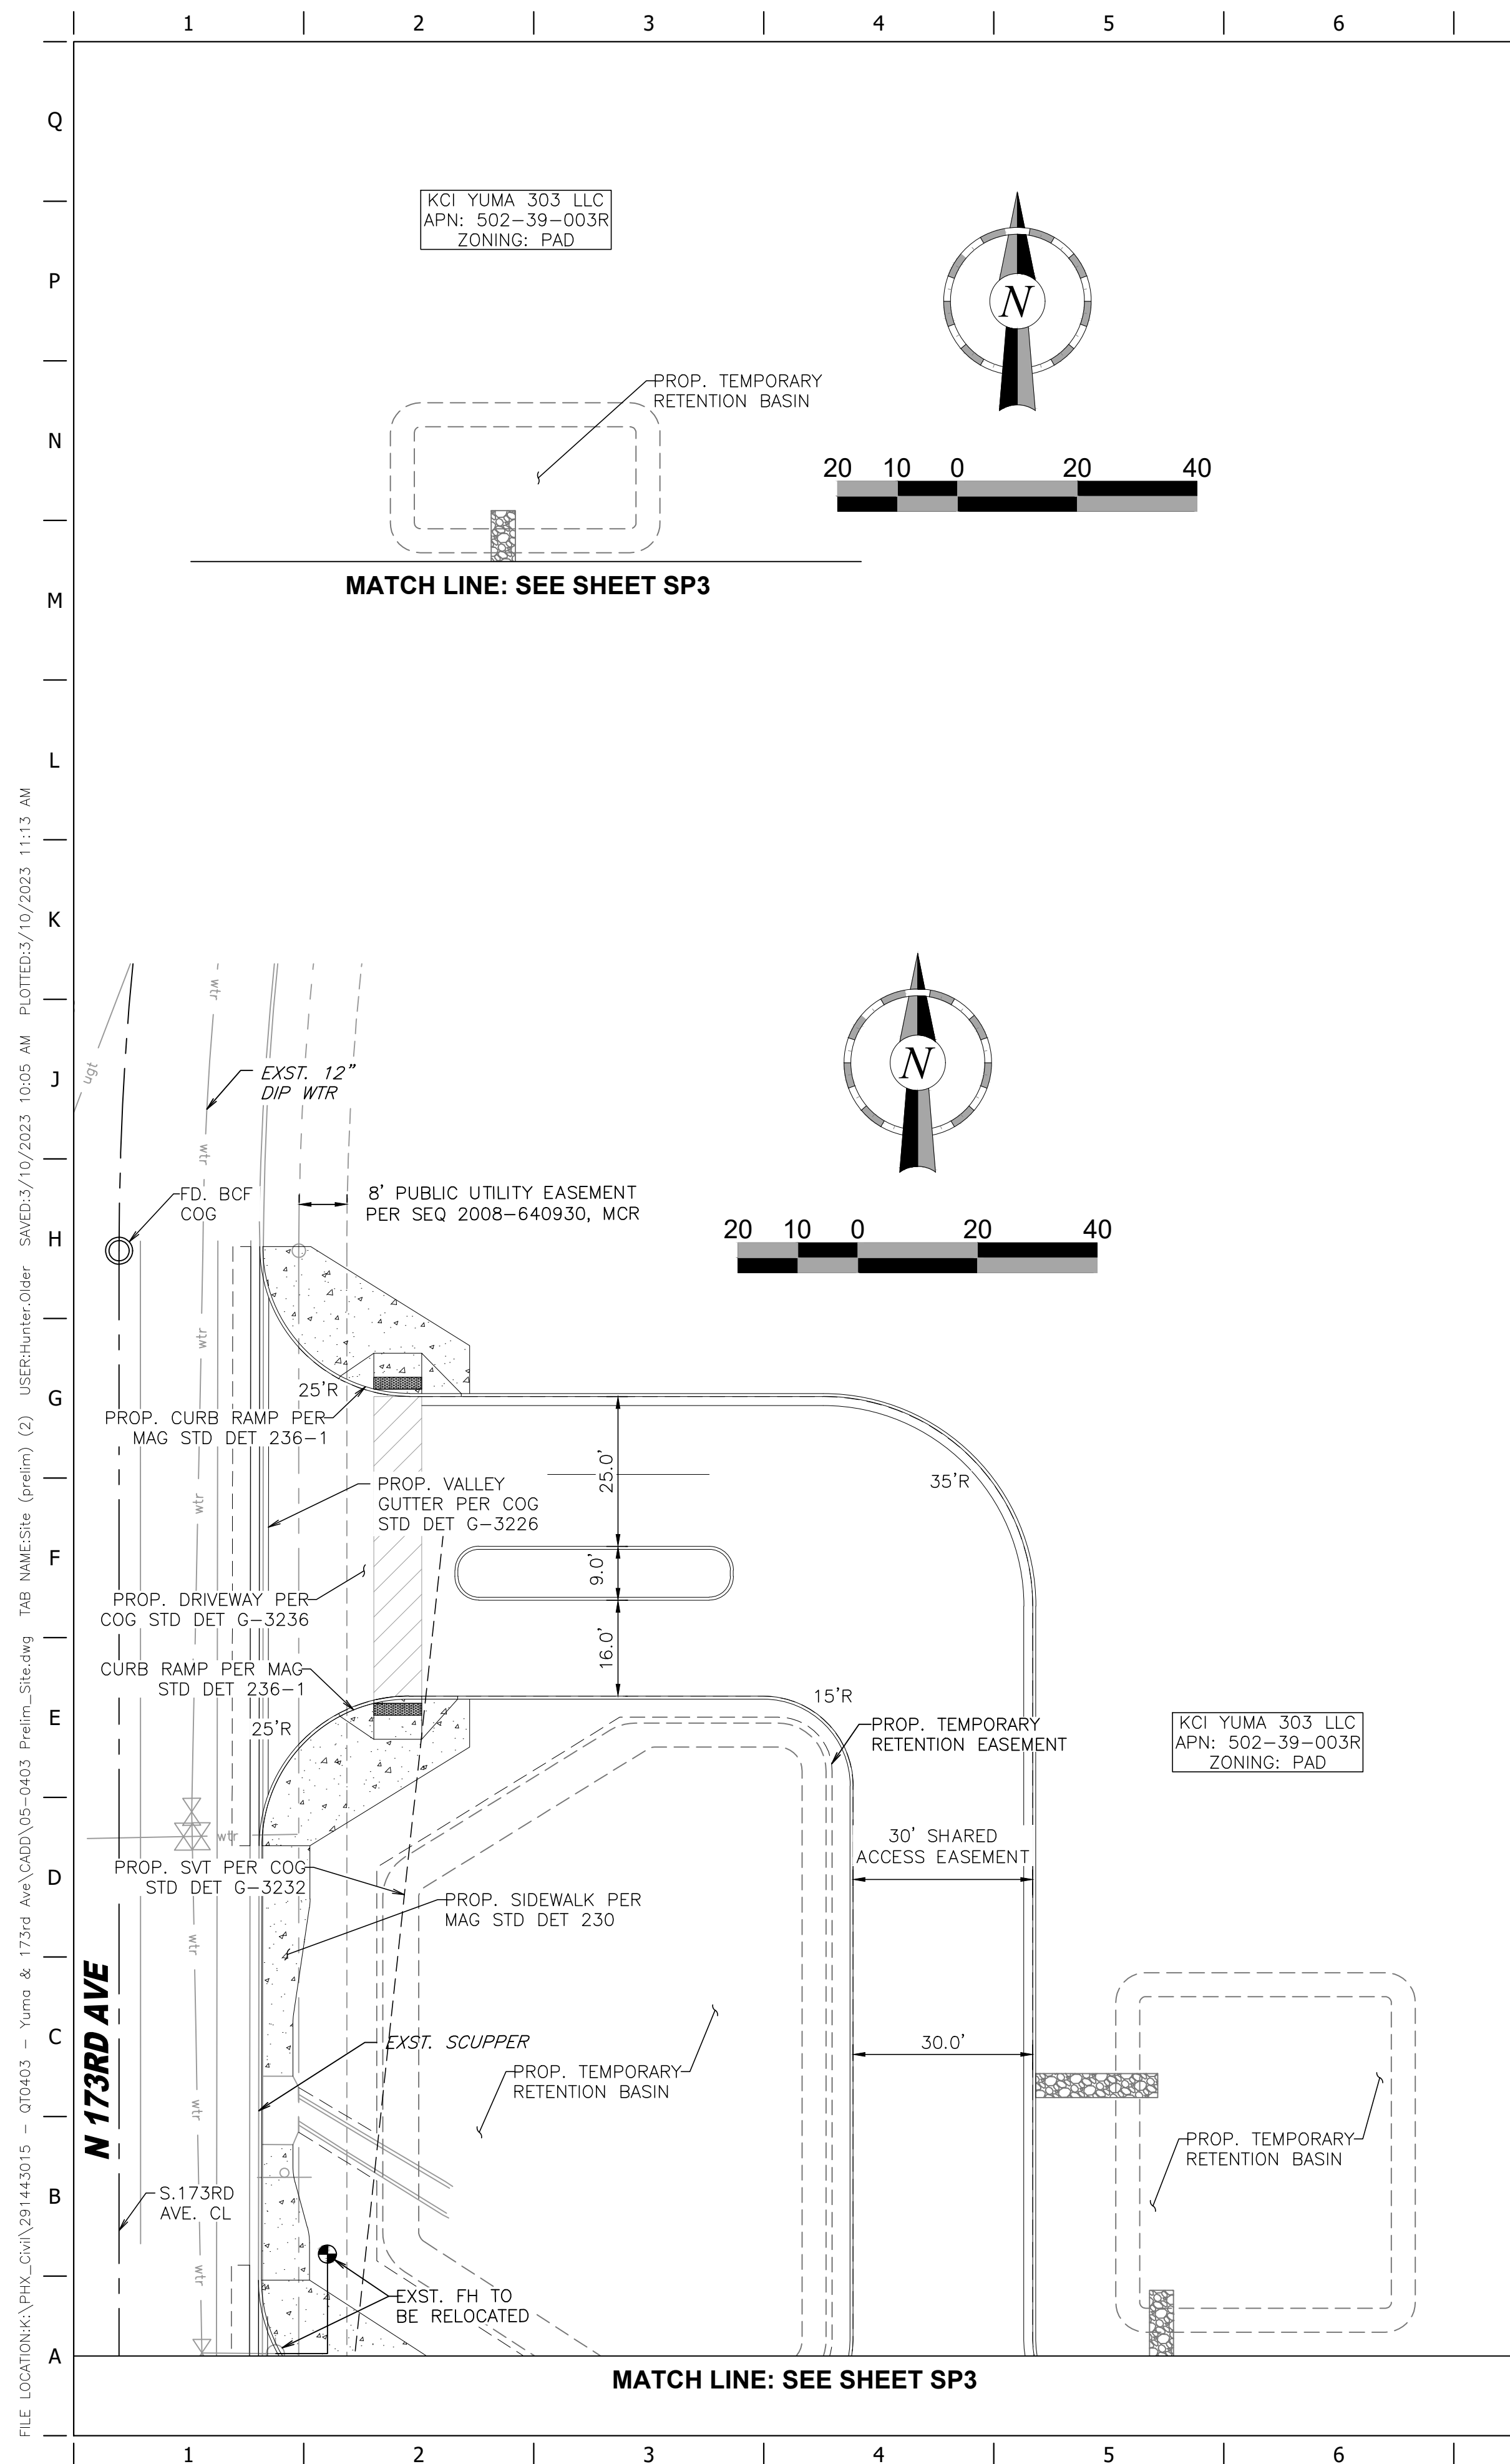

PROJECT NO.:291443015

Kimley»Horn
© 2021 KIMLEY-HORN AND ASSOCIATES, INC.
7740 NORTH 16TH STREET, SUITE 300
PHOENIX, ARIZONA 85020 (602) 944-5500

QuikTrip No. 0403
SWC W. YUMA RD. AND S 173RD AVE.
GOODYEAR, AZ



© COPYRIGHT QUIKTRIP CORPORATION 2011
ANY UNAUTHORIZED USE, REPRODUCTION,
PUBLICATION, DISTRIBUTION, OR SALE IN
WHOLE OR IN PART, IS STRICTLY FORBIDDEN.

PROTOTYPE: P-108 (11/01/21)
DIVISION:
VERSION: 001
DESIGNED BY:
DRAWN BY:
REVIEWED BY:

[illegible]


SHEET TITLE:

PRELIMINARY SITE PLAN

SHEET NUMBER:

SP2
SHEET 2 OF 5

FILE LOCATION: K:\PHX_Civil\291443015 - Q10403 - Yuma & 173rd Ave\CADD\Details\DETAILS SITE.dwg TAG NAME: SITE DETAIL SHEET 1 USER: Robert.Hornen SAVED: 2/9/2023 2:04 PM PLOTTED: 3/10/2023 11:15 AM

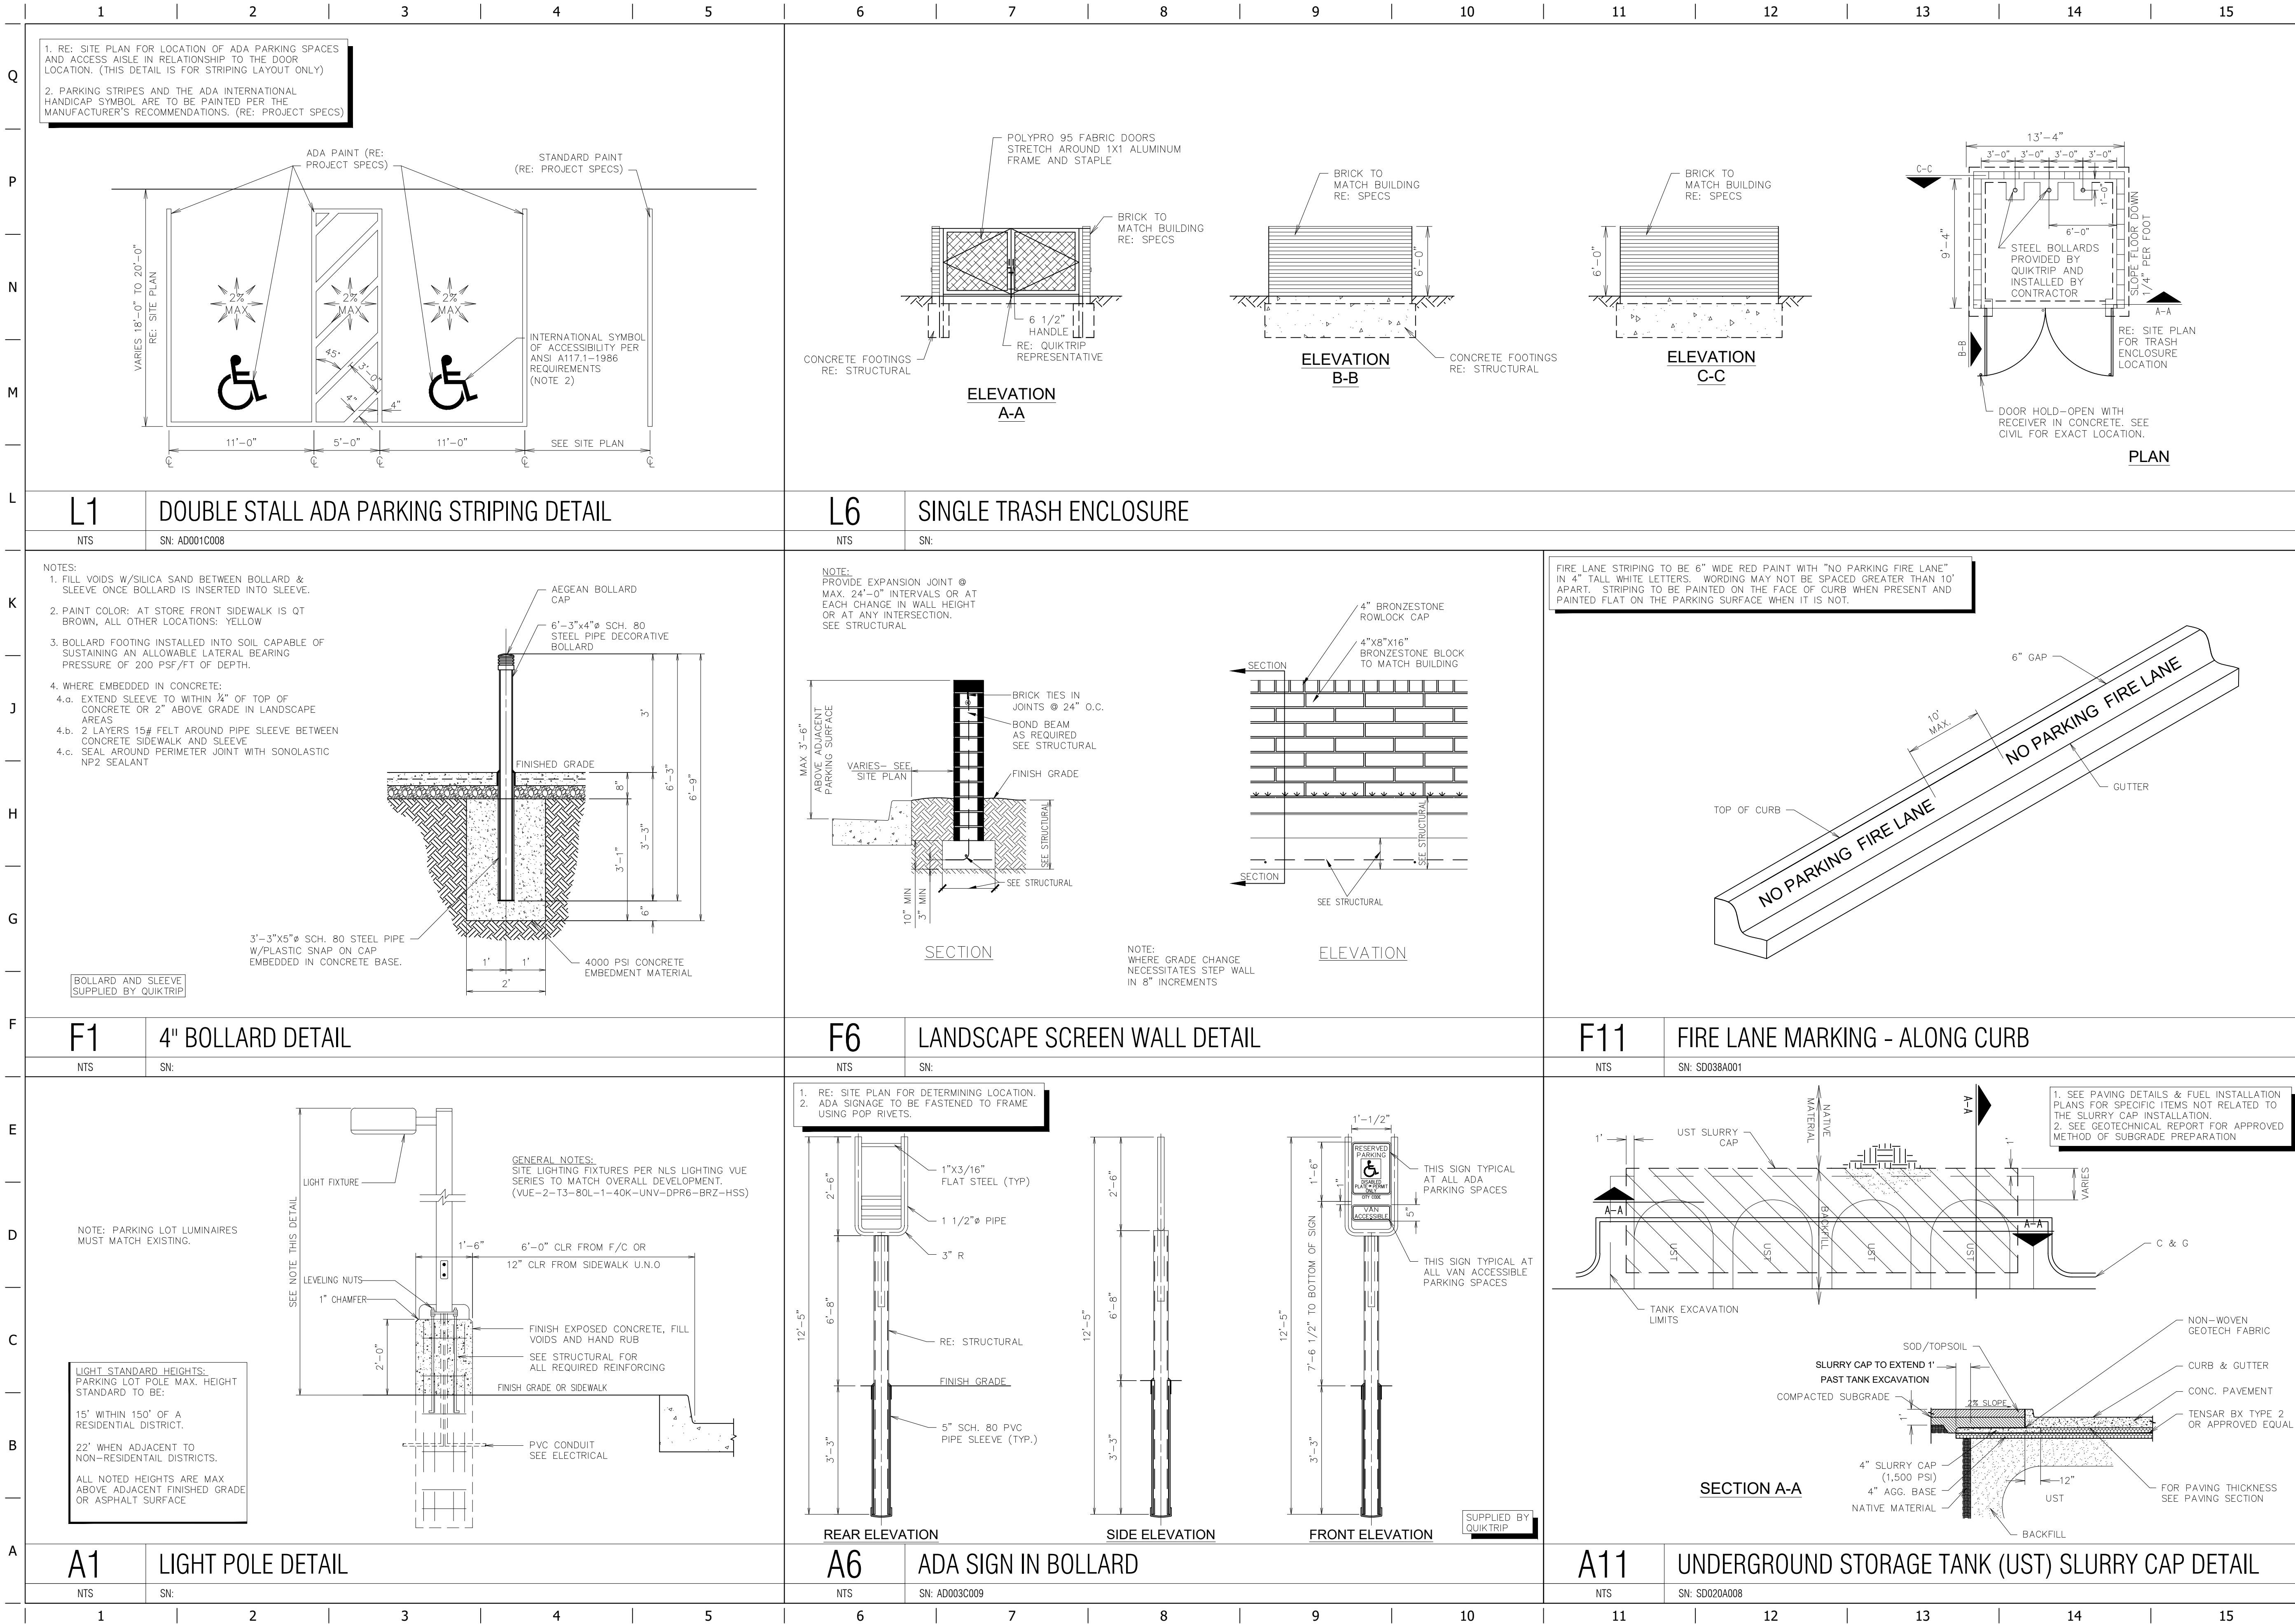

Professional Engineer
C. GARRETT
FRAME
64329
ARIZONA USA
Expires: 06/30/23

PROJECT NO.: 291443015

Kimley»Horn
© 2023 KIMLEY-HORN AND ASSOCIATES, INC.
7740 NORTH 16TH STREET, SUITE 300
PHOENIX, ARIZONA 85021 (602) 944-2000

QuikTrip No. 0403
SVC W. YUMA RD. AND S 173RD AVE.
GOODYEAR, AZ

QT

© COPYRIGHT QUIKTRIP CORPORATION 2011
ANY UNAUTHORIZED USE, REPRODUCTION,
PUBLICATION, DISTRIBUTION, OR SALE IN
WHOLE OR IN PART, IS STRICTLY FORBIDDEN.

PROTOTYPE: P-108 (11/01/21)

DIVISION:

VERSION: 001

DESIGNED BY:

DRAWN BY:

REVIEWED BY:

REV	DATE	DESCRIPTION


ORIGINAL ISSUE DATE: 11/10/2022

SHEET TITLE:

SITE PLAN DETAIL SHEET 1

SHEET NUMBER:


SP4
SHEET 4 OF 5

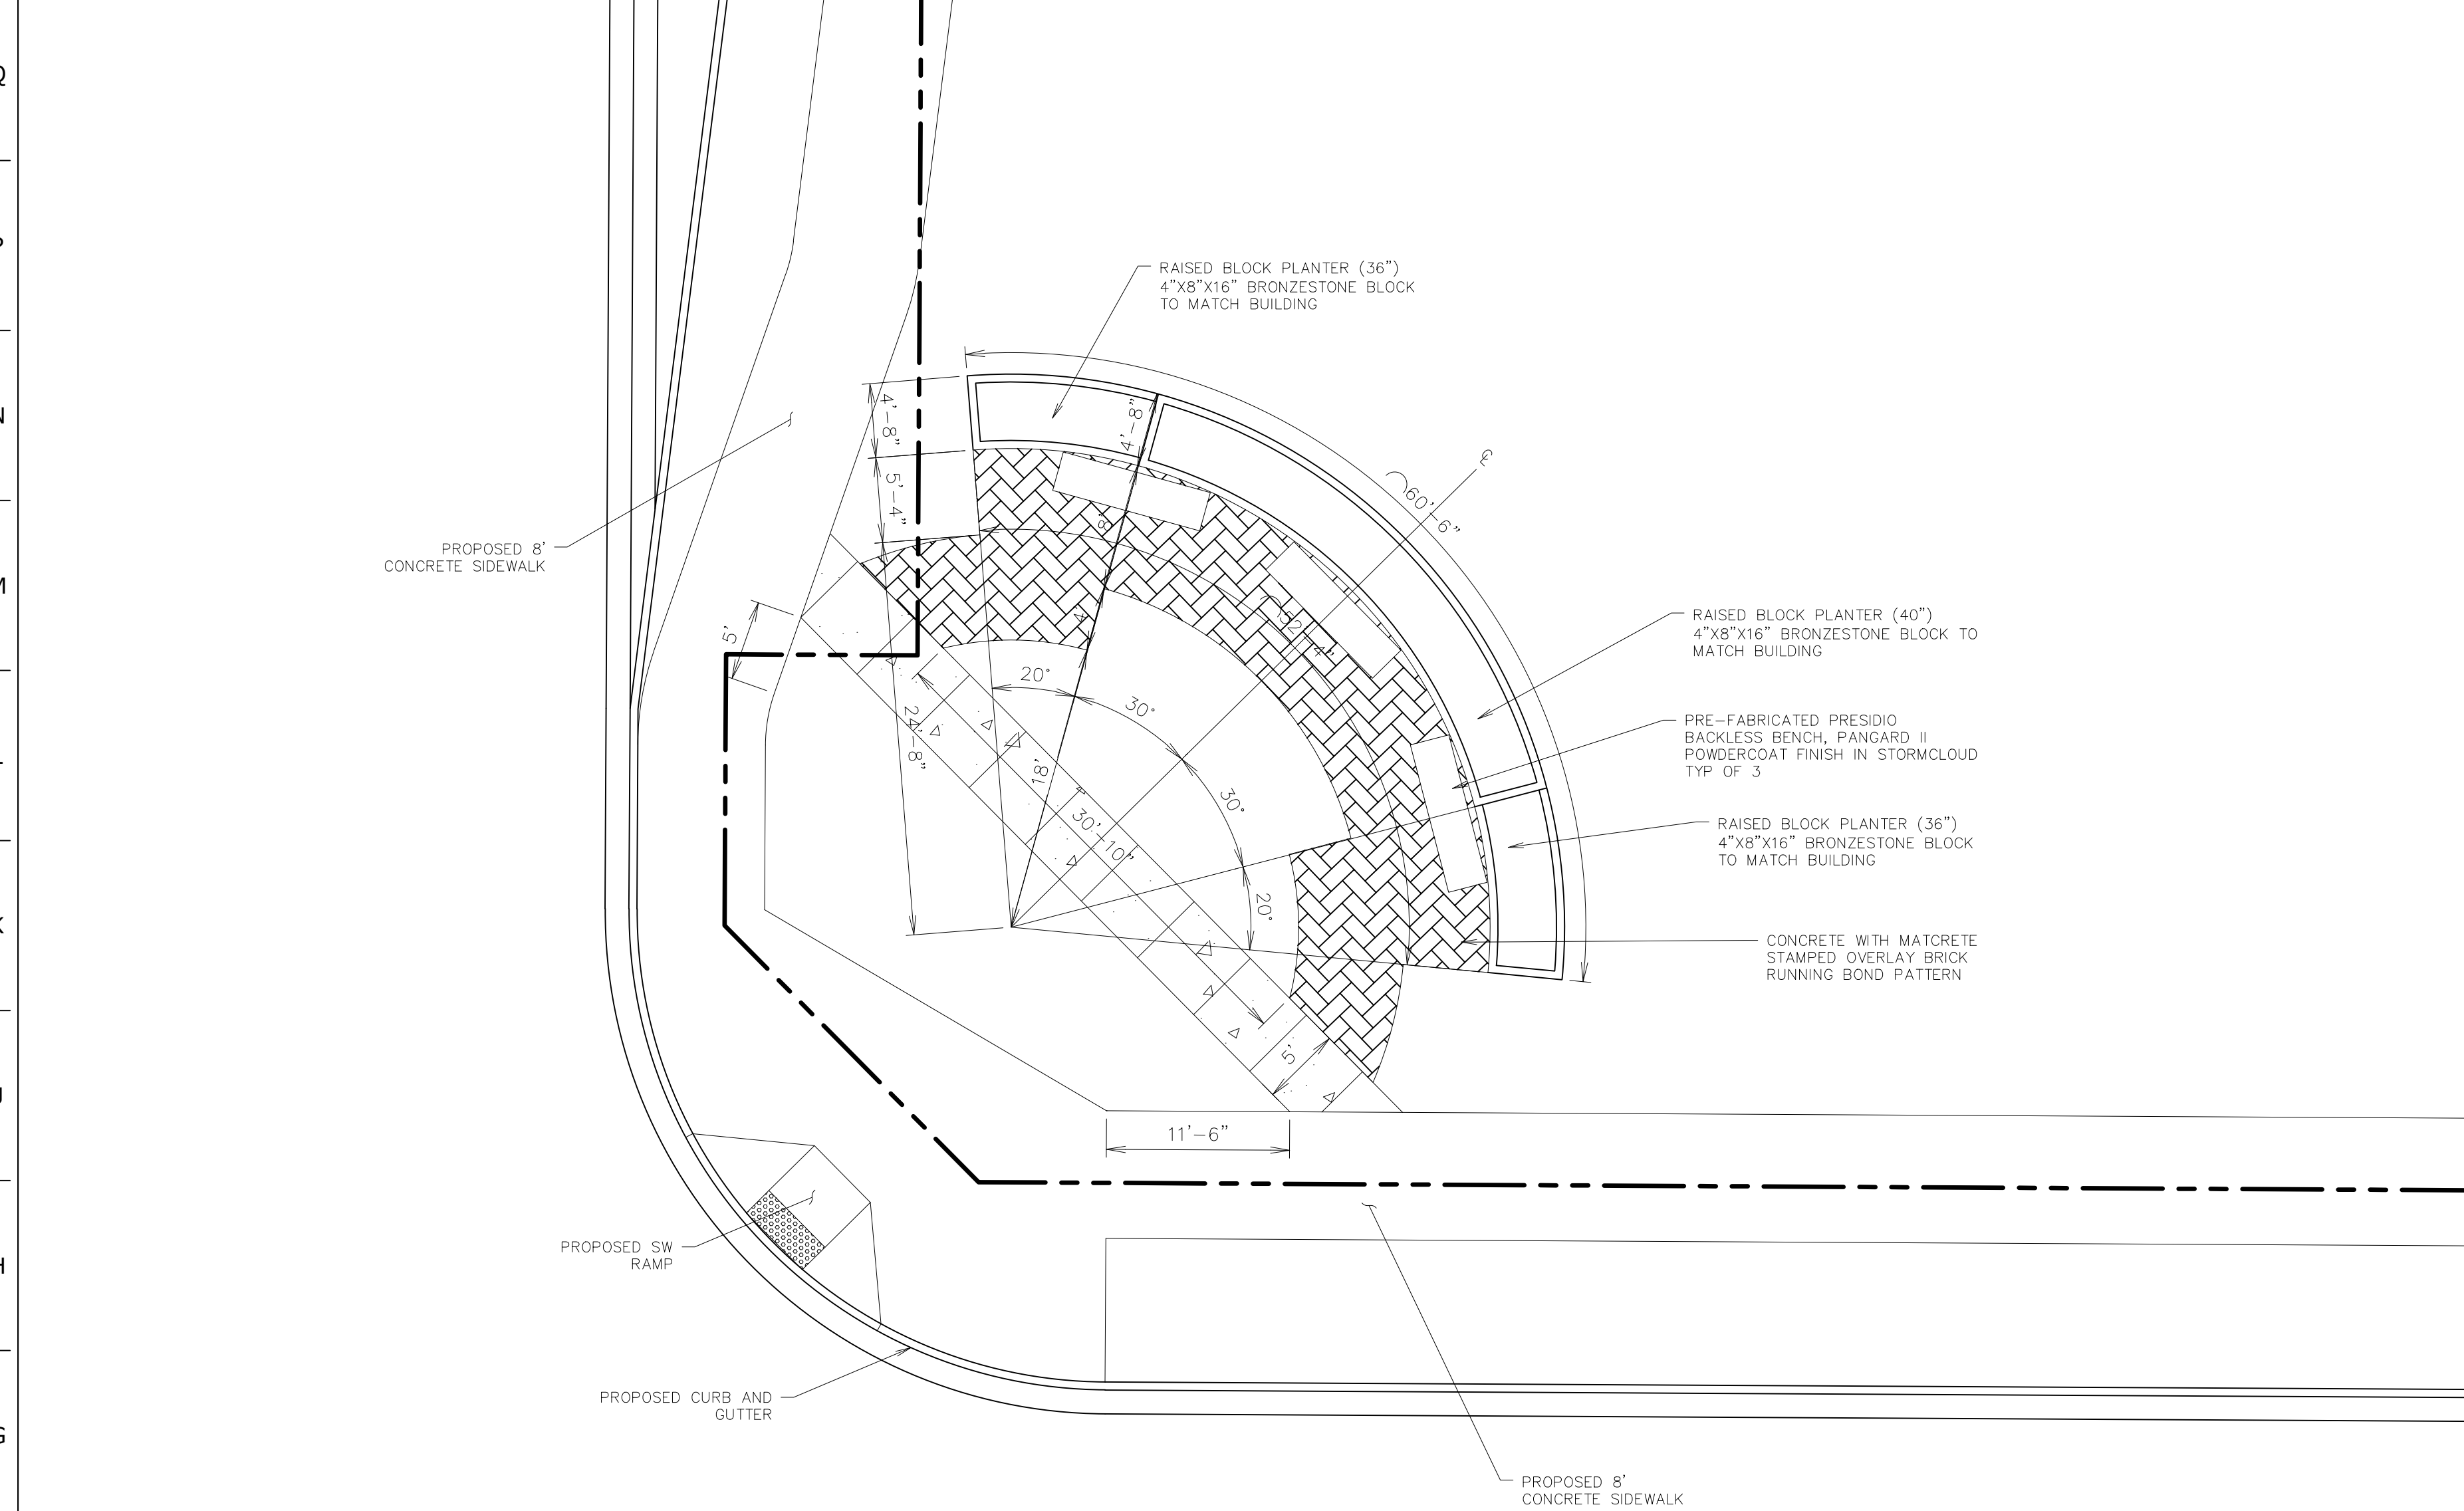

F1		ENLARGED CORNER FEATURE	
NTS		SN:	
A1		NOT USED	
NTS		SN:	

L11	NOT USED
NTS	SN:

F11	NOT USED
NTS	SN:

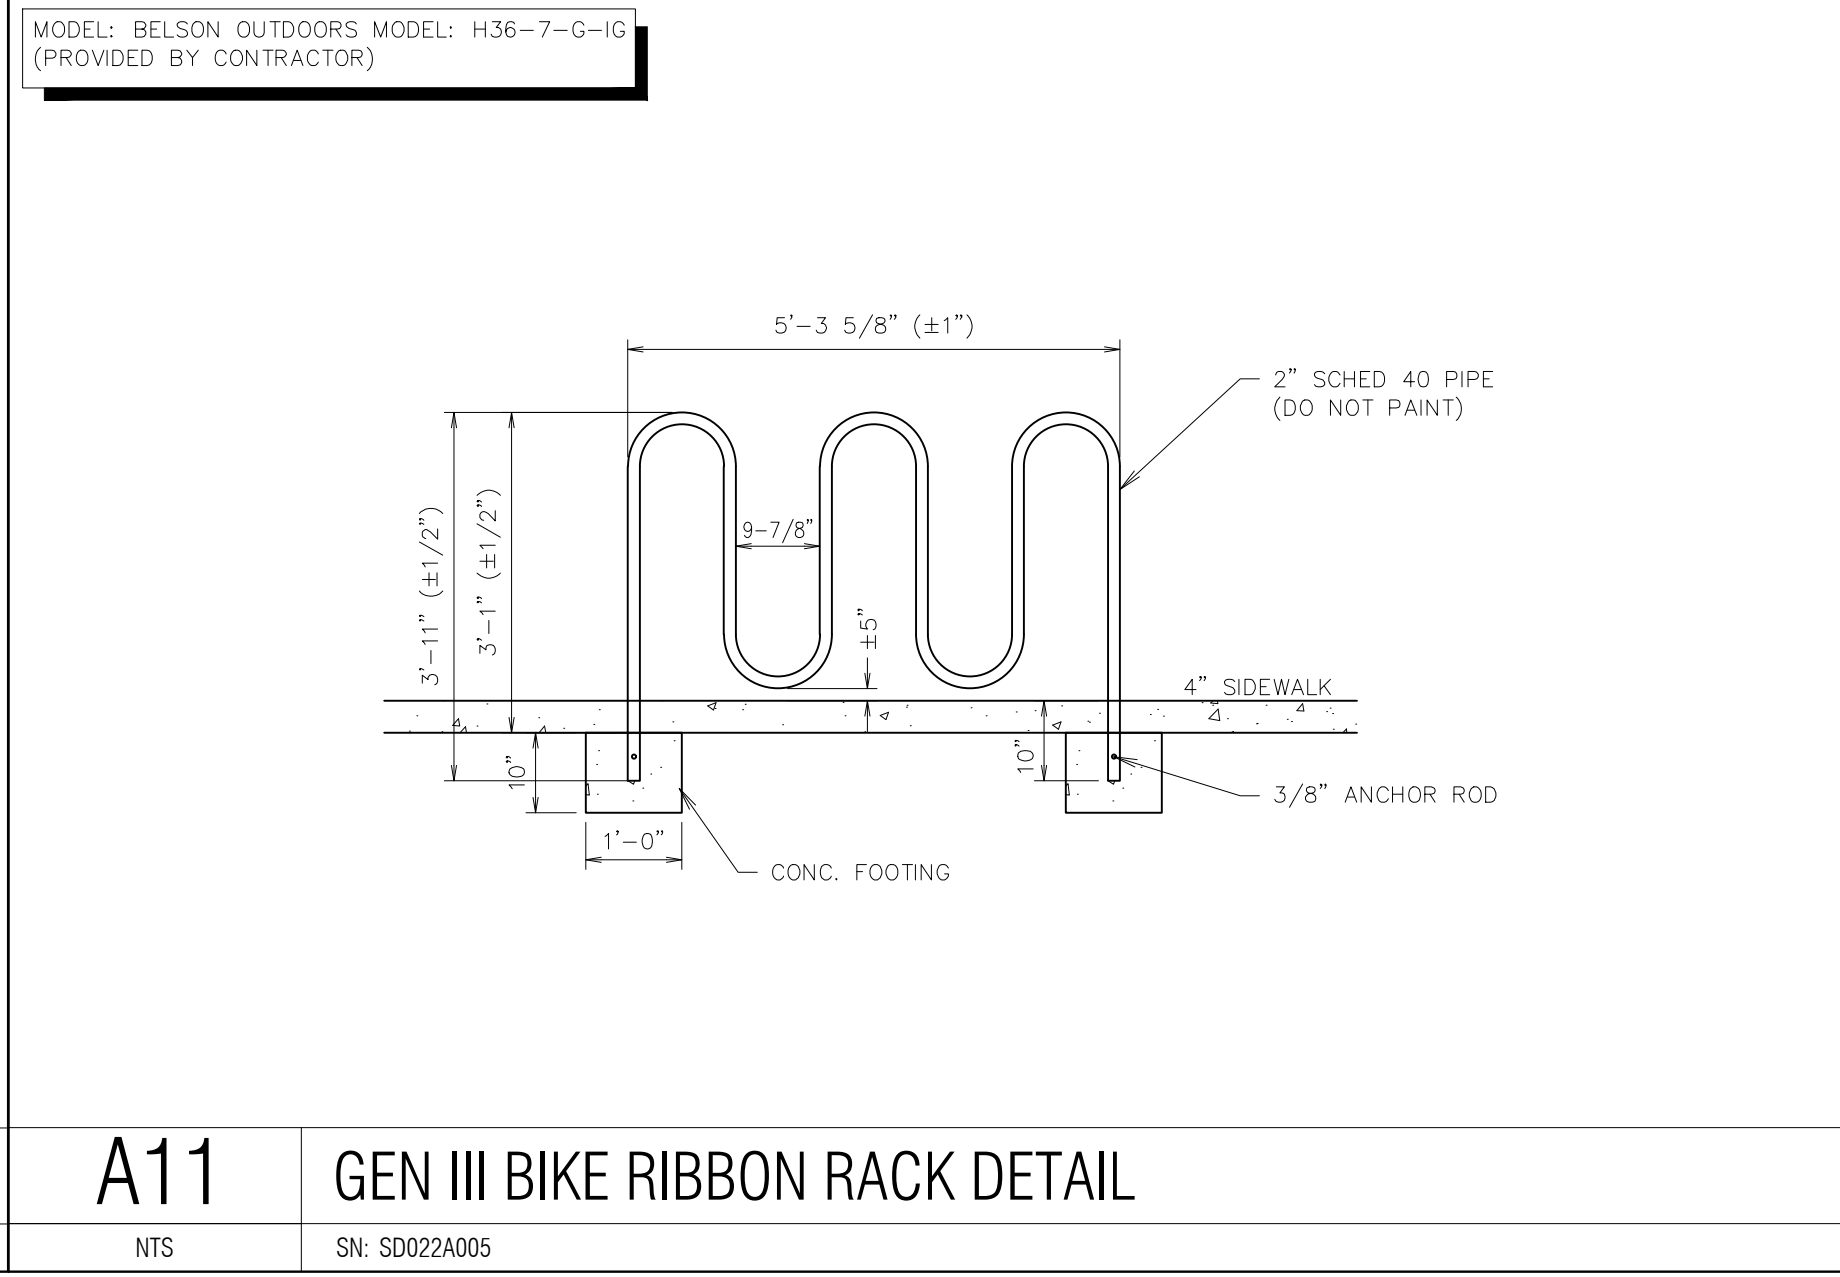

PROJECT NO.:291443015



QuikTrip No. 0403



© COPYRIGHT QUIKTRIP CORPORATION 2011
ANY UNAUTHORIZED USE, REPRODUCTION,
PUBLICATION, DISTRIBUTION, OR SALE IN
WHOLE OR IN PART, IS STRICTLY FORBIDDEN.

PROTOTYPE: P-108 (11/01/21)
DIVISION:
VERSION: 001
DESIGNED BY:
DRAWN BY:
REVIEWED BY:

[illegible]

SHEET TITLE:

SITE PLAN DETAIL SHEET 2

SHEET NUMBER:

SP5
SHEET 5 OF 5