

LANDSCAPE LEGEND

- CERCIDIUM 'HYBRID'
DESERT MUSEUM PALO VERDE
2" CALIP., 6.5T, 4.5'W
- ACACIA SALICINA
WILLOW ACACIA
2" CALIP. 8T, 4'W.
- PROSOPIS 'RIO-SALADO'
HYBRID THORNLESS MESQUITE
1.5" CALIP., 6T, 3.5'W
- EXISTING TREE
PROTECT FROM
CONSTRUCTION

TECOMA 'ORANGE JUBILEE'
ORANGE JUBILEE
5 GALLON

CAESALPINIA MEXICANA
MEXICAN BIRD OF PARADISE
5 GALLON

EREMOPHILA MACULATA
VALENTINE EMU BUSH
5 GALLON

HESPERALOE PARVIFLORA
RED YUCCA
5 GALLON



HESPERALOE PARVIFLORA
YELLOW YUCCA
5 GALLON

DASYLIRION WHEELERII
DESERT SPOON
5 GALLON

LANTANA MONTEVIDENSIS
'GOLD MOUND'
1 GALLON

LANTANA MONTEVIDENSIS
TRAILING PURPLE
1 GALLON

3/4" SCREENED ROCK PROS MAHOGANY
DECOMPOSED GRANITE
2" DEPTH IN ALL LANDSCAPE AREAS

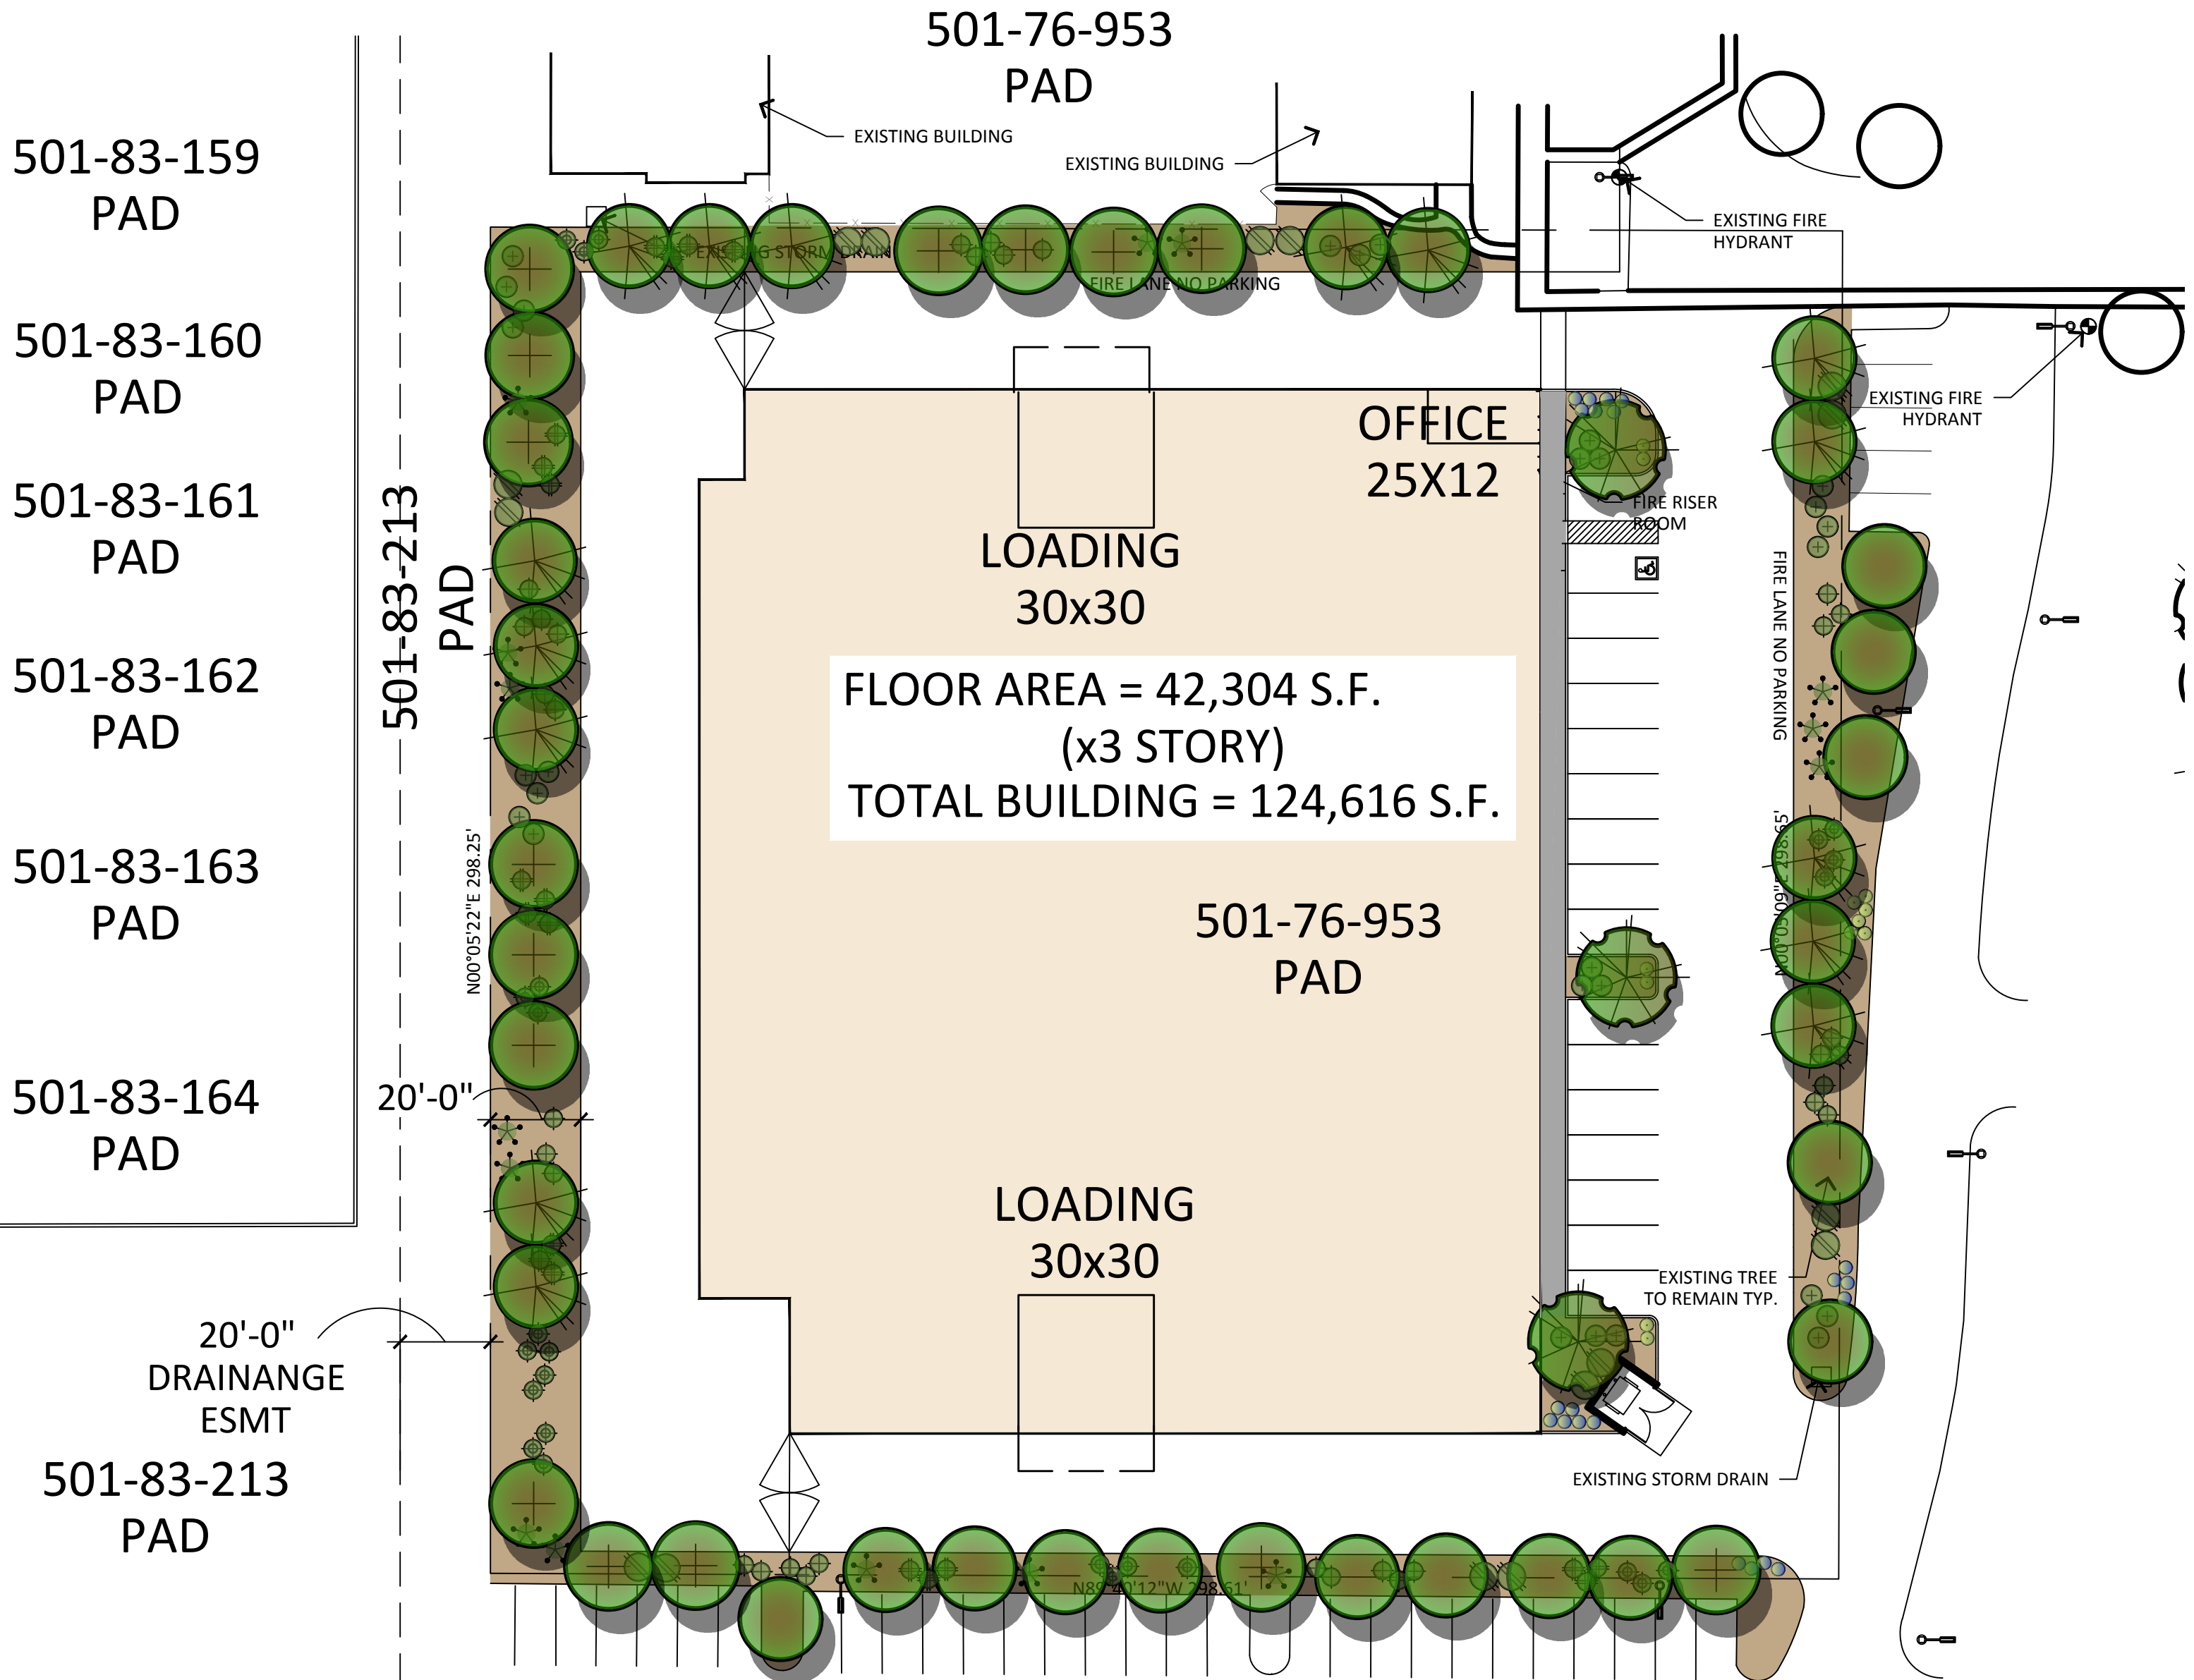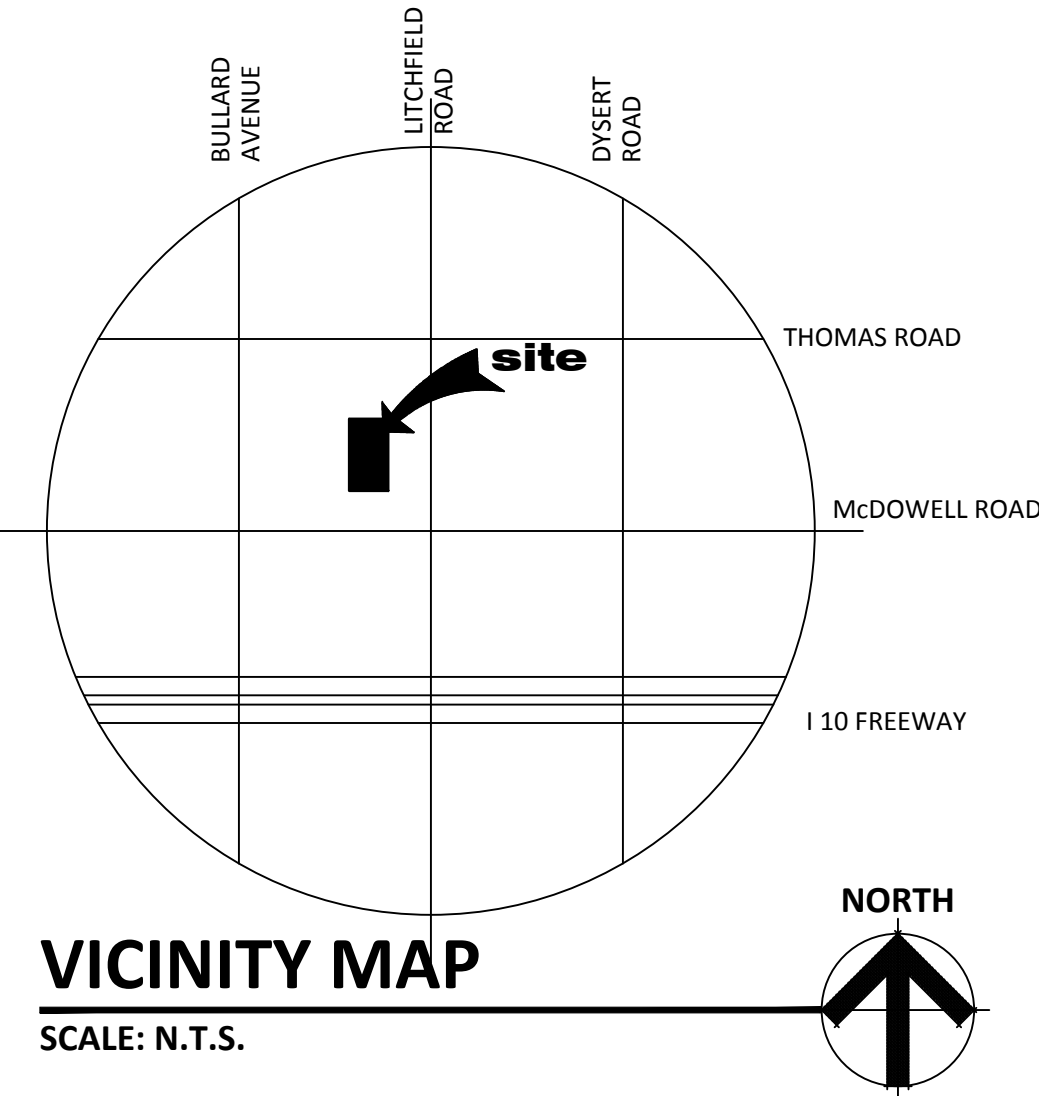


T.J. McQUEEN & ASSOCIATES, INC.

LANDSCAPE ARCHITECTURE
URBAN DESIGN
SITE PLANNING


10450 N. 74th Street, Suite 120
Scottsdale, Arizona 85258
P: (602)265-0320

EMAIL: timmcqueen@tjmla.net

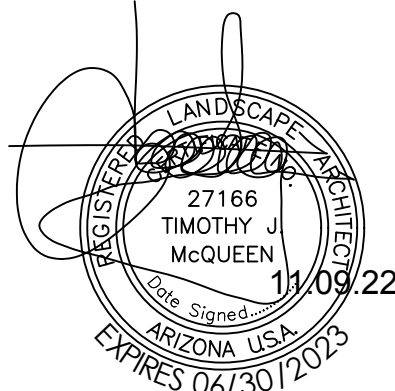

LANDSCAPE PLAN

SCALE: 1" = 30'-0"

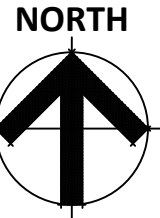

N. LITCHFIELD STORAGE

1770 N LITCHFIELD RD
GOODYEAR, AZ 85395

DATE: 09-08-20220 (PRELIMINARY)

La.01

RKAA# 22165.50

© 2021 RKAA
ARCHITECTS, INC. ALL
RIGHTS RESERVED.
THIS DRAWING IS AN
INSTRUMENT OF
SERVICE. IT IS THE
PROPERTY OF RKAA
ARCHITECTS, INC. AND
MAY NOT BE
DUPLICATED, USED OR
DISCLOSED WITHOUT
WRITTEN PERMISSION
OF THE ARCHITECT.

