


1 EAST COLOR ELEVATION
A403 1/16" = 1'-0"


MATERIAL LEGEND:	
< < < INDICATES KEYNOTE ON PLAN	
1	FINE FINISH STUCCO PAINTED (DUNN EDWARDS, DE6057 RAINDROPS)
2	FINE FINISH STUCCO PAINTED (DUNN EDWARDS, DE6063 BLACK WALNUT)
3	ECHELON SPLIT FACE CMU (COLOR BONE)
4	ECHELON PRECISION CMU (COLOR HOPI SANDSTONE)
5	STONE VENEER (CORONADO STONE PRODUCTS, PAVILION STONE - PINE CREEK)
6	METAL WALL PANEL (ATAS COLOR COPPERTONE)
7	METAL AWNING (ATAS COLOR ANTIQUE PATINA)
8	PARAPET/CAP PAINTED (DUNN EDWARDS, DE6063 BLACK WALNUT)
9	ALUMINUM STOREFONT SYSTEM (FINISH CLEAR ANODIZED)
10	VISION GLASS
11	SPANDREL GLAZING UNIT (ICD, OPACI-COAT 300, #1-818 BLACK/CLEAR)
12	H.M. DOOR PAINTED (DUNN EDWARDS, DE6063 BLACK WALNUT)
13	METAL WALL PANEL (ATAS COLOR CHAMPAGNE)
14	ROLL UP DOOR (JANUS INTERNATIONAL COLOR BRONZE)
15	STANDING SEAM METAL ROOF (COLOR BRONZE)
16	STANDING SEAM METAL ROOF (COLOR ANTIQUE PATINA)




2 WEST COLOR ELEVATION
A403 1/16" = 1'-0"

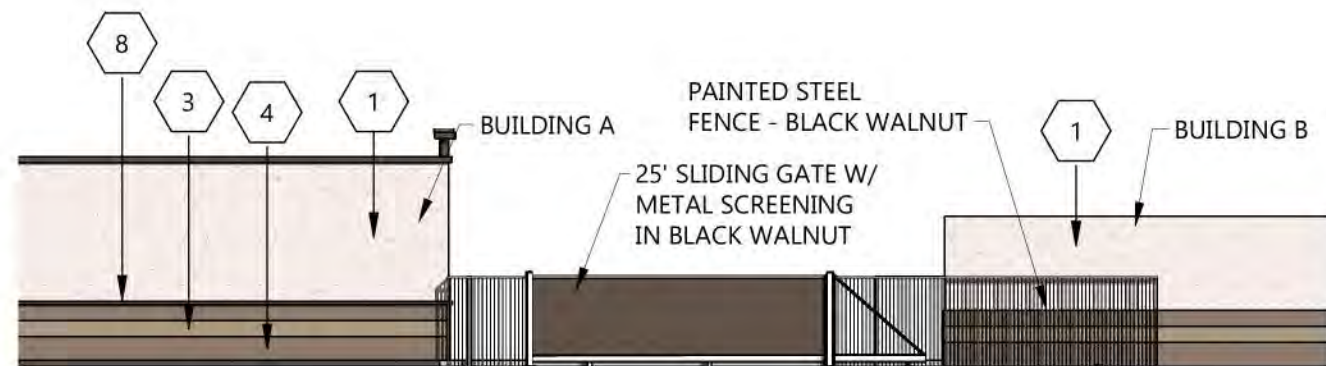

5 GATE COLOR ELEVATION - NORTH SIDE
A403 1/16" = 1'-0"

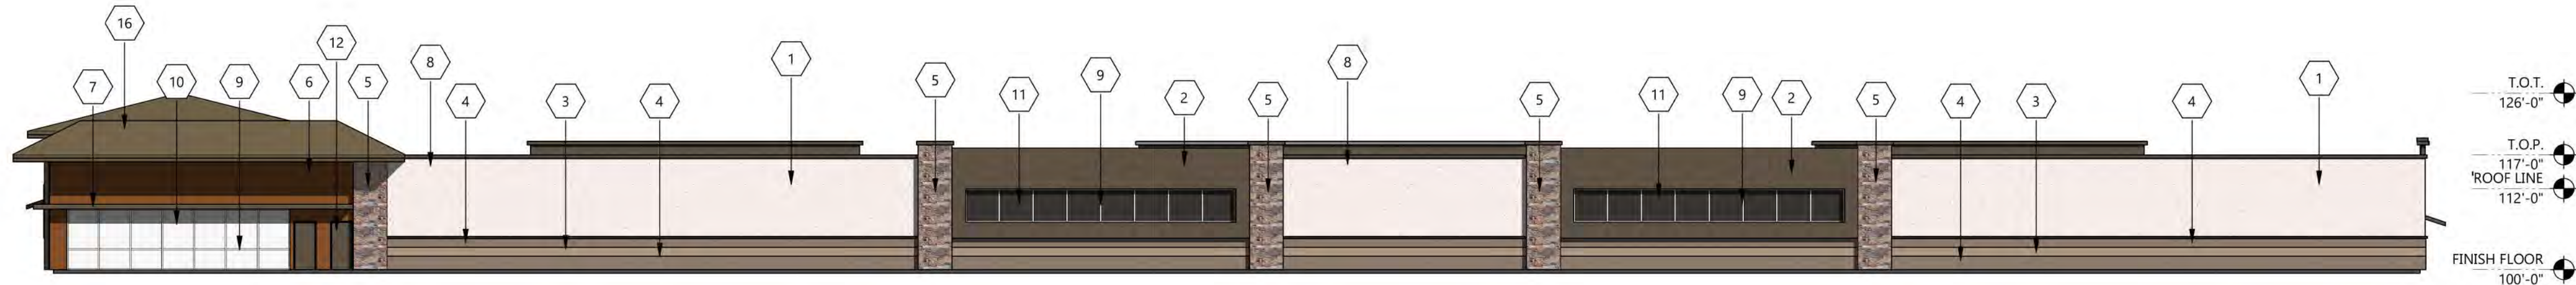

3 NORTH COLOR ELEVATION
A403 1/16" = 1'-0"

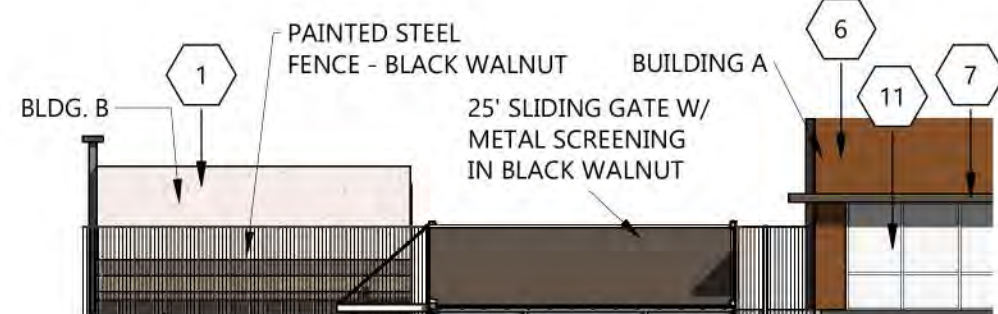


6 GATE COLOR ELEVATION - FACING WILLIS ROAD
A403 1/16" = 1'-0"




4 SOUTH COLOR ELEVATION
A403 1/16" = 1'-0"


Plot Date: 3/22/2023 11:12:18 AM

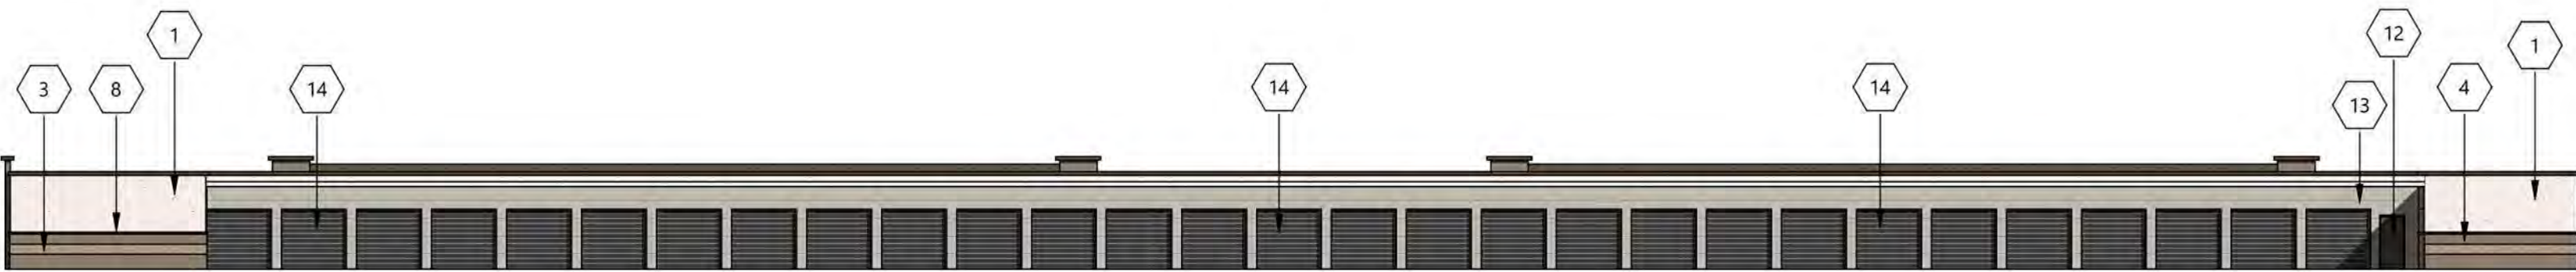


1 BLDG. B EAST COLOR ELEVATION
A404 1" = 20'-0"

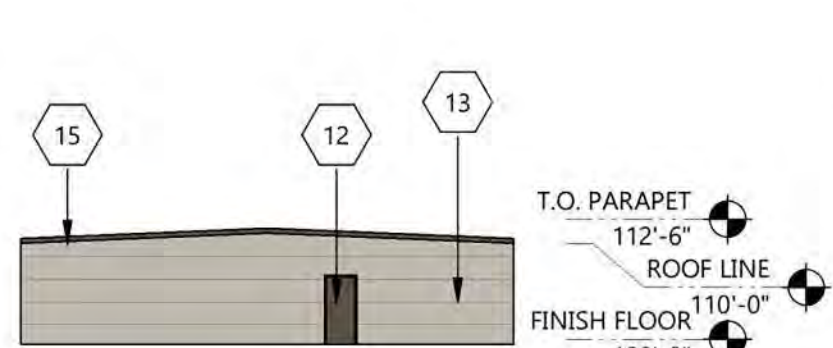

2 BLDG. C NORTH COLOR ELEVATION
A404 1" = 20'-0"

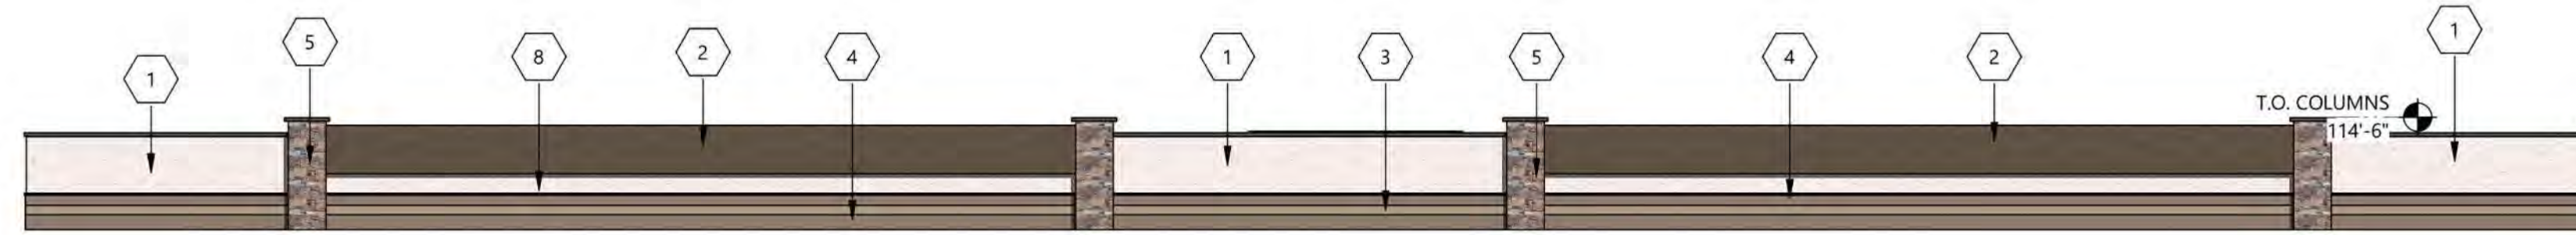


3 BLDG. B WEST COLOR ELEVATION
A404 1" = 20'-0"

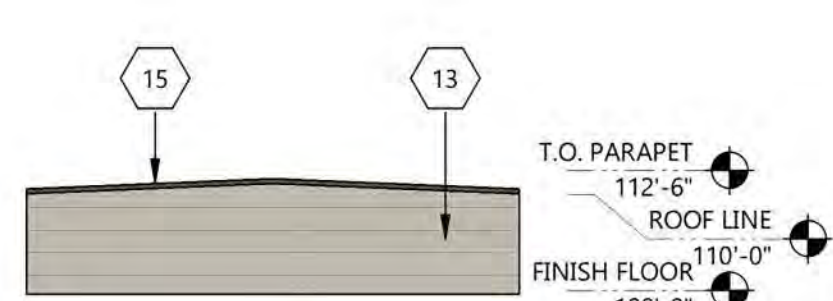


4 BLDG. C SOUTH COLOR ELEVATION
A404 1" = 20'-0"




5 BLDG. B NORTH COLOR ELEVATION
A404 1" = 20'-0"

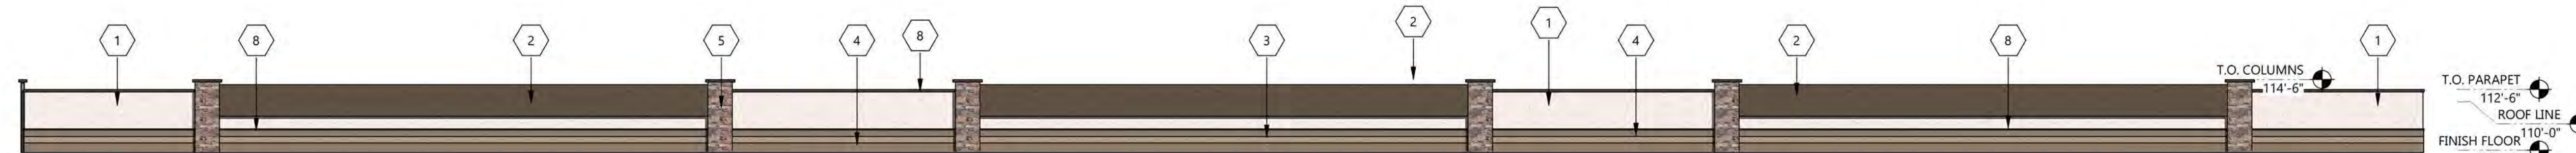

6 BLDG. B SOUTH COLOR ELEVATION
A404 1" = 20'-0"

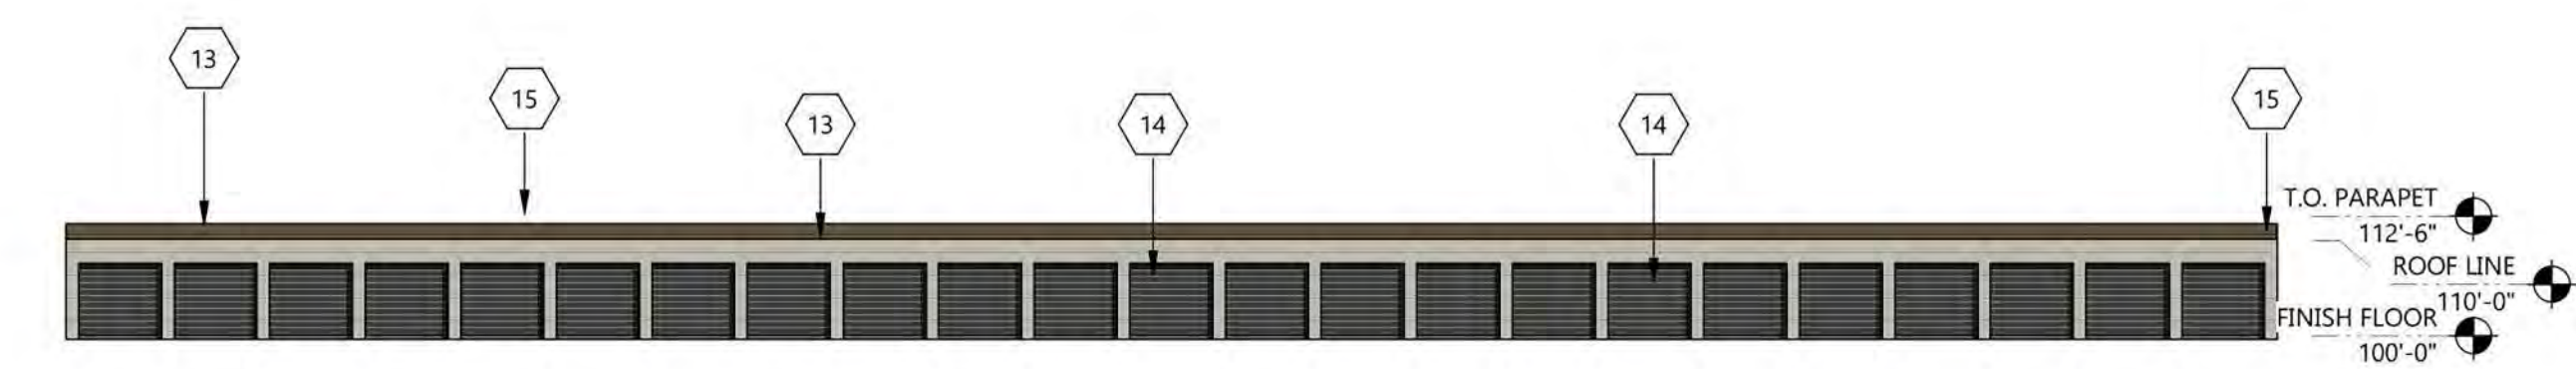

7 BLDG. C EAST COLOR ELEVATION
A404 1" = 20'-0"

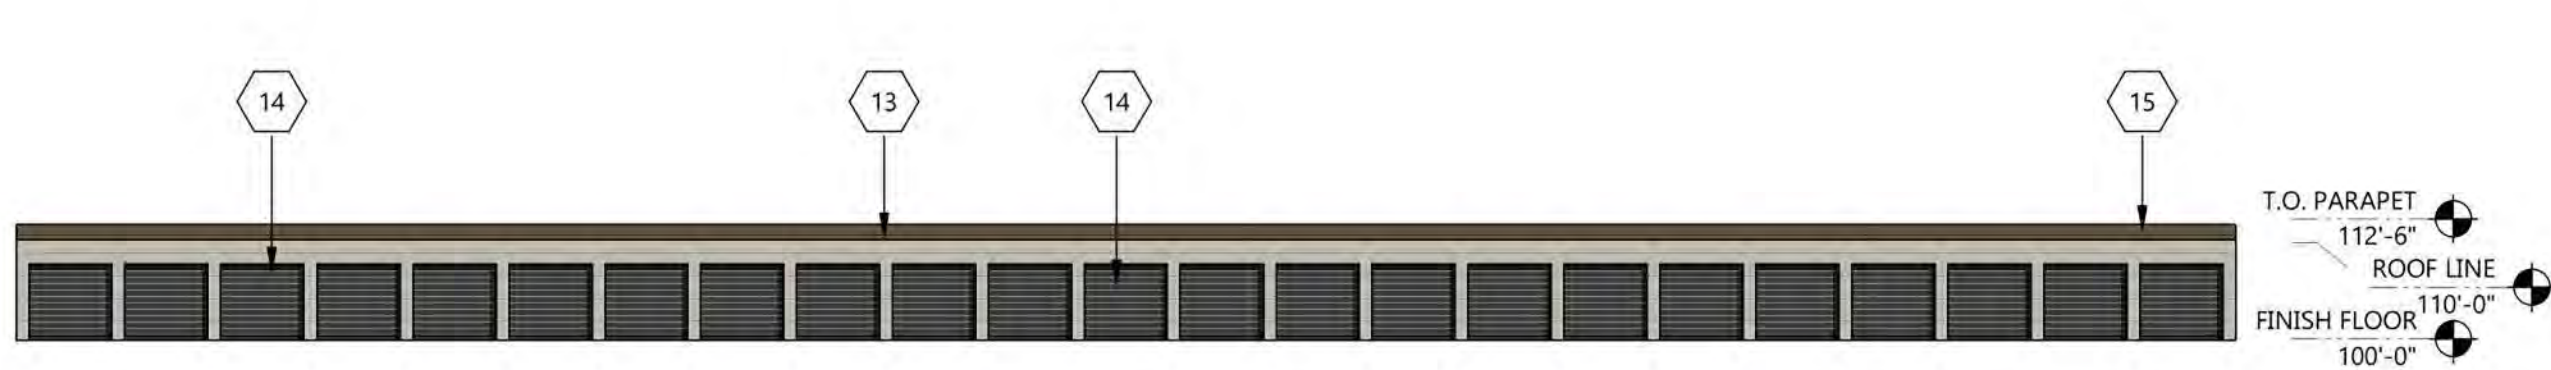

8 BLDG. C WEST COLOR ELEVATION
A404 1" = 20'-0"

MATERIAL LEGEND:

< < < INDICATES KEYNOTE ON PLAN

- 1 FINE FINISH STUCCO PAINTED (DUNN EDWARDS, DE6057 RAINDROPS)
- 2 FINE FINISH STUCCO PAINTED (DUNN EDWARDS, DE6063 BLACK WALNUT)
- 3 ECHELON SPLIT FACE CMU (COLOR BONE)
- 4 ECHELON PRECISION CMU (COLOR HOPI SANDSTONE)
- 5 STONE VENEER (CORONADO STONE PRODUCTS, PAVILION STONE - PINE CREEK)
- 6 METAL WALL PANEL (ATAS COLOR COPPERTONE)
- 7 METAL AWNING (ATAS COLOR ANTIQUE PATINA)
- 8 PARAPET/CAP PAINTED (DUNN EDWARDS, DE6063 BLACK WALNUT)
- 9 ALUMINUM STOREFONT SYSTEM (FINISH CLEAR ANODIZED)
- 10 VISION GLASS
- 11 SPANDREL GLAZING UNIT (ICD, OPACI-COAT 300, #1-818 BLACK/CLEAR)
- 12 H.M. DOOR PAINTED (DUNN EDWARDS, DE6063 BLACK WALNUT)
- 13 METAL WALL PANEL (ATAS COLOR CHAMPAGNE)
- 14 ROLL UP DOOR (JANUS INTERNATIONAL COLOR BRONZE)
- 15 STANDING SEAM METAL ROOF (COLOR BRONZE)
- 16 STANDING SEAM METAL ROOF (COLOR ANTIQUE PATINA)

CONSULTANTS

CLIENT

Noble Family
Enterprises

PROJECT DESCRIPTION

PROPOSED SELF
STORAGE

CITY GOODYEAR
STATE AZ

ISSUE DATES

UP	SITE PLAN - USE PERMIT	06-09-2022
MARK	DESCRIPTION	DATE

PROJECT NO: 20222760

DRAWN BY: AAB

CHECKED BY: MAB


COPYRIGHT:
All plans, specifications, computer files, field data, notes
and other documents and instruments prepared by EAPC
as instruments of service shall remain the property of
EAPC. EAPC shall retain all common law, statutory and
other reserved rights, including the copyright there to.

STAMP


DRAWING TITLE

NON-CLIMATE
CONTROLLED COLOR
BUILDING ELEVATIONS

A404

 

DUNN EDWARDS PAINT
DE6057 RAINDROPS

 


DUNN EDWARDS PAINT
DE6063 BLACK WALNUT



ECHELON SPLIT FACE CMU
COLOR BONE



ECHELON PRECISION CMU
COLOR HOPI SANDSTONE

 

JANUS INTERNATIONAL
ROLL UP DOOR
COLOR BRONZE



CORONADO STONE PRODUCTS
PAVILION STONE - PINE CREEK



ATAS METAL WALL PANEL
COLOR COPPERTONE



ATAS METAL WALL PANEL
COLOR ANTIQUE PATINA



ATAS METAL WALL PANEL
COLOR CHAMPAGNE



Architecture
Interior Design

Engineering
Industrial

TELE **602.441.4505** FAX
901 E Madison St, Phoenix, AZ 85034
www.eapc.net

CONSULTANTS

CLIENT

Noble Family
Enterprises

PROJECT DESCRIPTION

PROPOSED SELF
STORAGE

CITY

GOODYEAR

STATE

AZ

ISSUE DATES

NOT FOR
CONSTRUCTION

UP	SITE PLAN - USE PERMIT	06-09-2022
MARK	DESCRIPTION	DATE

PROJECT NO: 20222760

DRAWN BY: AAB

CHECKED BY: MAB

COPYRIGHT:

All plans, specifications, computer files, field data, notes and other documents and instruments prepared by EAPC as instruments of service shall remain the property of EAPC. EAPC shall retain all common lay, statutory and other reserved rights, including the copyright there to.

STAMP

DRAWING TITLE

MATERIAL BOARD

A400



NORTH EAST PERSPECTIVE



SOUTH EAST PERSPECTIVE



Architecture
Interior Design

Engineering
Industrial

TELE **602.441.4505** FAX
901 E Madison St, Phoenix, AZ 85034
www.eapc.net

CONSULTANTS

CLIENT
Noble Family
Enterprises

PROJECT DESCRIPTION
PROPOSED SELF
STORAGE

CITYGOODYEAR
STATEAZ

ISSUE DATES

NOT FOR
CONSTRUCTION

UP	USE PERMIT - 3RD REVISION	03-23-2023
MARK	DESCRIPTION	DATE

PROJECT NO:20222760
DRAWN BY:AAB
CHECKED BY:MAB

COPYRIGHT:
All plans, specifications, computer files, field data, notes
and other documents and instruments prepared by EAPC
as instruments of service shall remain the property of
EAPC. EAPC shall retain all common law, statutory and
other reserved rights, including the copyright there to.

STAMP

DRAWING TITLE
RENDERS

A405



NORTH WEST PERSPECTIVE



SOUTH WEST PERSPECTIVE



Architecture

Engineering

Interior Design

Industrial

TELE **602.441.4505** FAX
901 E Madison St, Phoenix, AZ 85034
www.eapc.net

CONSULTANTS

CLIENT
Noble Family Enterprises

PROJECT DESCRIPTION
PROPOSED SELF STORAGE

CITY GOODYEAR
STATE AZ

ISSUE DATES

NOT FOR CONSTRUCTION

UP	USE PERMIT - 3RD REVISION	03-23-2023
MARK	DESCRIPTION	DATE

PROJECT NO: 20222760
DRAWN BY: AAB
CHECKED BY: MAB

COPYRIGHT:
All plans, specifications, computer files, field data, notes and other documents and instruments prepared by EAPC as instruments of service shall remain the property of EAPC. EAPC shall retain all common law, statutory and other reserved rights, including the copyright there to.

STAMP

DRAWING TITLE
RENDERS

A406

Plot Date: 3/23/2023 4:44:53 PM



LOBBY ENTRANCE VIEW



OFFICE PERSPECTIVE VIEW



Architecture
Interior Design

Engineering
Industrial

TELE: 602.441.4505 FAX
901 E Madison St, Phoenix, AZ 85034
www.eapc.net

CONSULTANTS

CLIENT
Noble Family
Enterprises

PROJECT DESCRIPTION
PROPOSED SELF
STORAGE

CITYGOODYEAR
STATEAZ

ISSUE DATES

NOT FOR
CONSTRUCTION

UP	USE PERMIT - 3RD REVISION	03-23-2023
MARK	DESCRIPTION	DATE

PROJECT NO:20222760
DRAWN BY:AAB
CHECKED BY:MAB

COPYRIGHT:
All plans, specifications, computer files, field data, notes
and other documents and instruments prepared by EAPC
as instruments of service shall remain the property of
EAPC. EAPC shall retain all common law, statutory and
other reserved rights, including the copyright there to.

STAMP

DRAWING TITLE
RENDERS

A407