



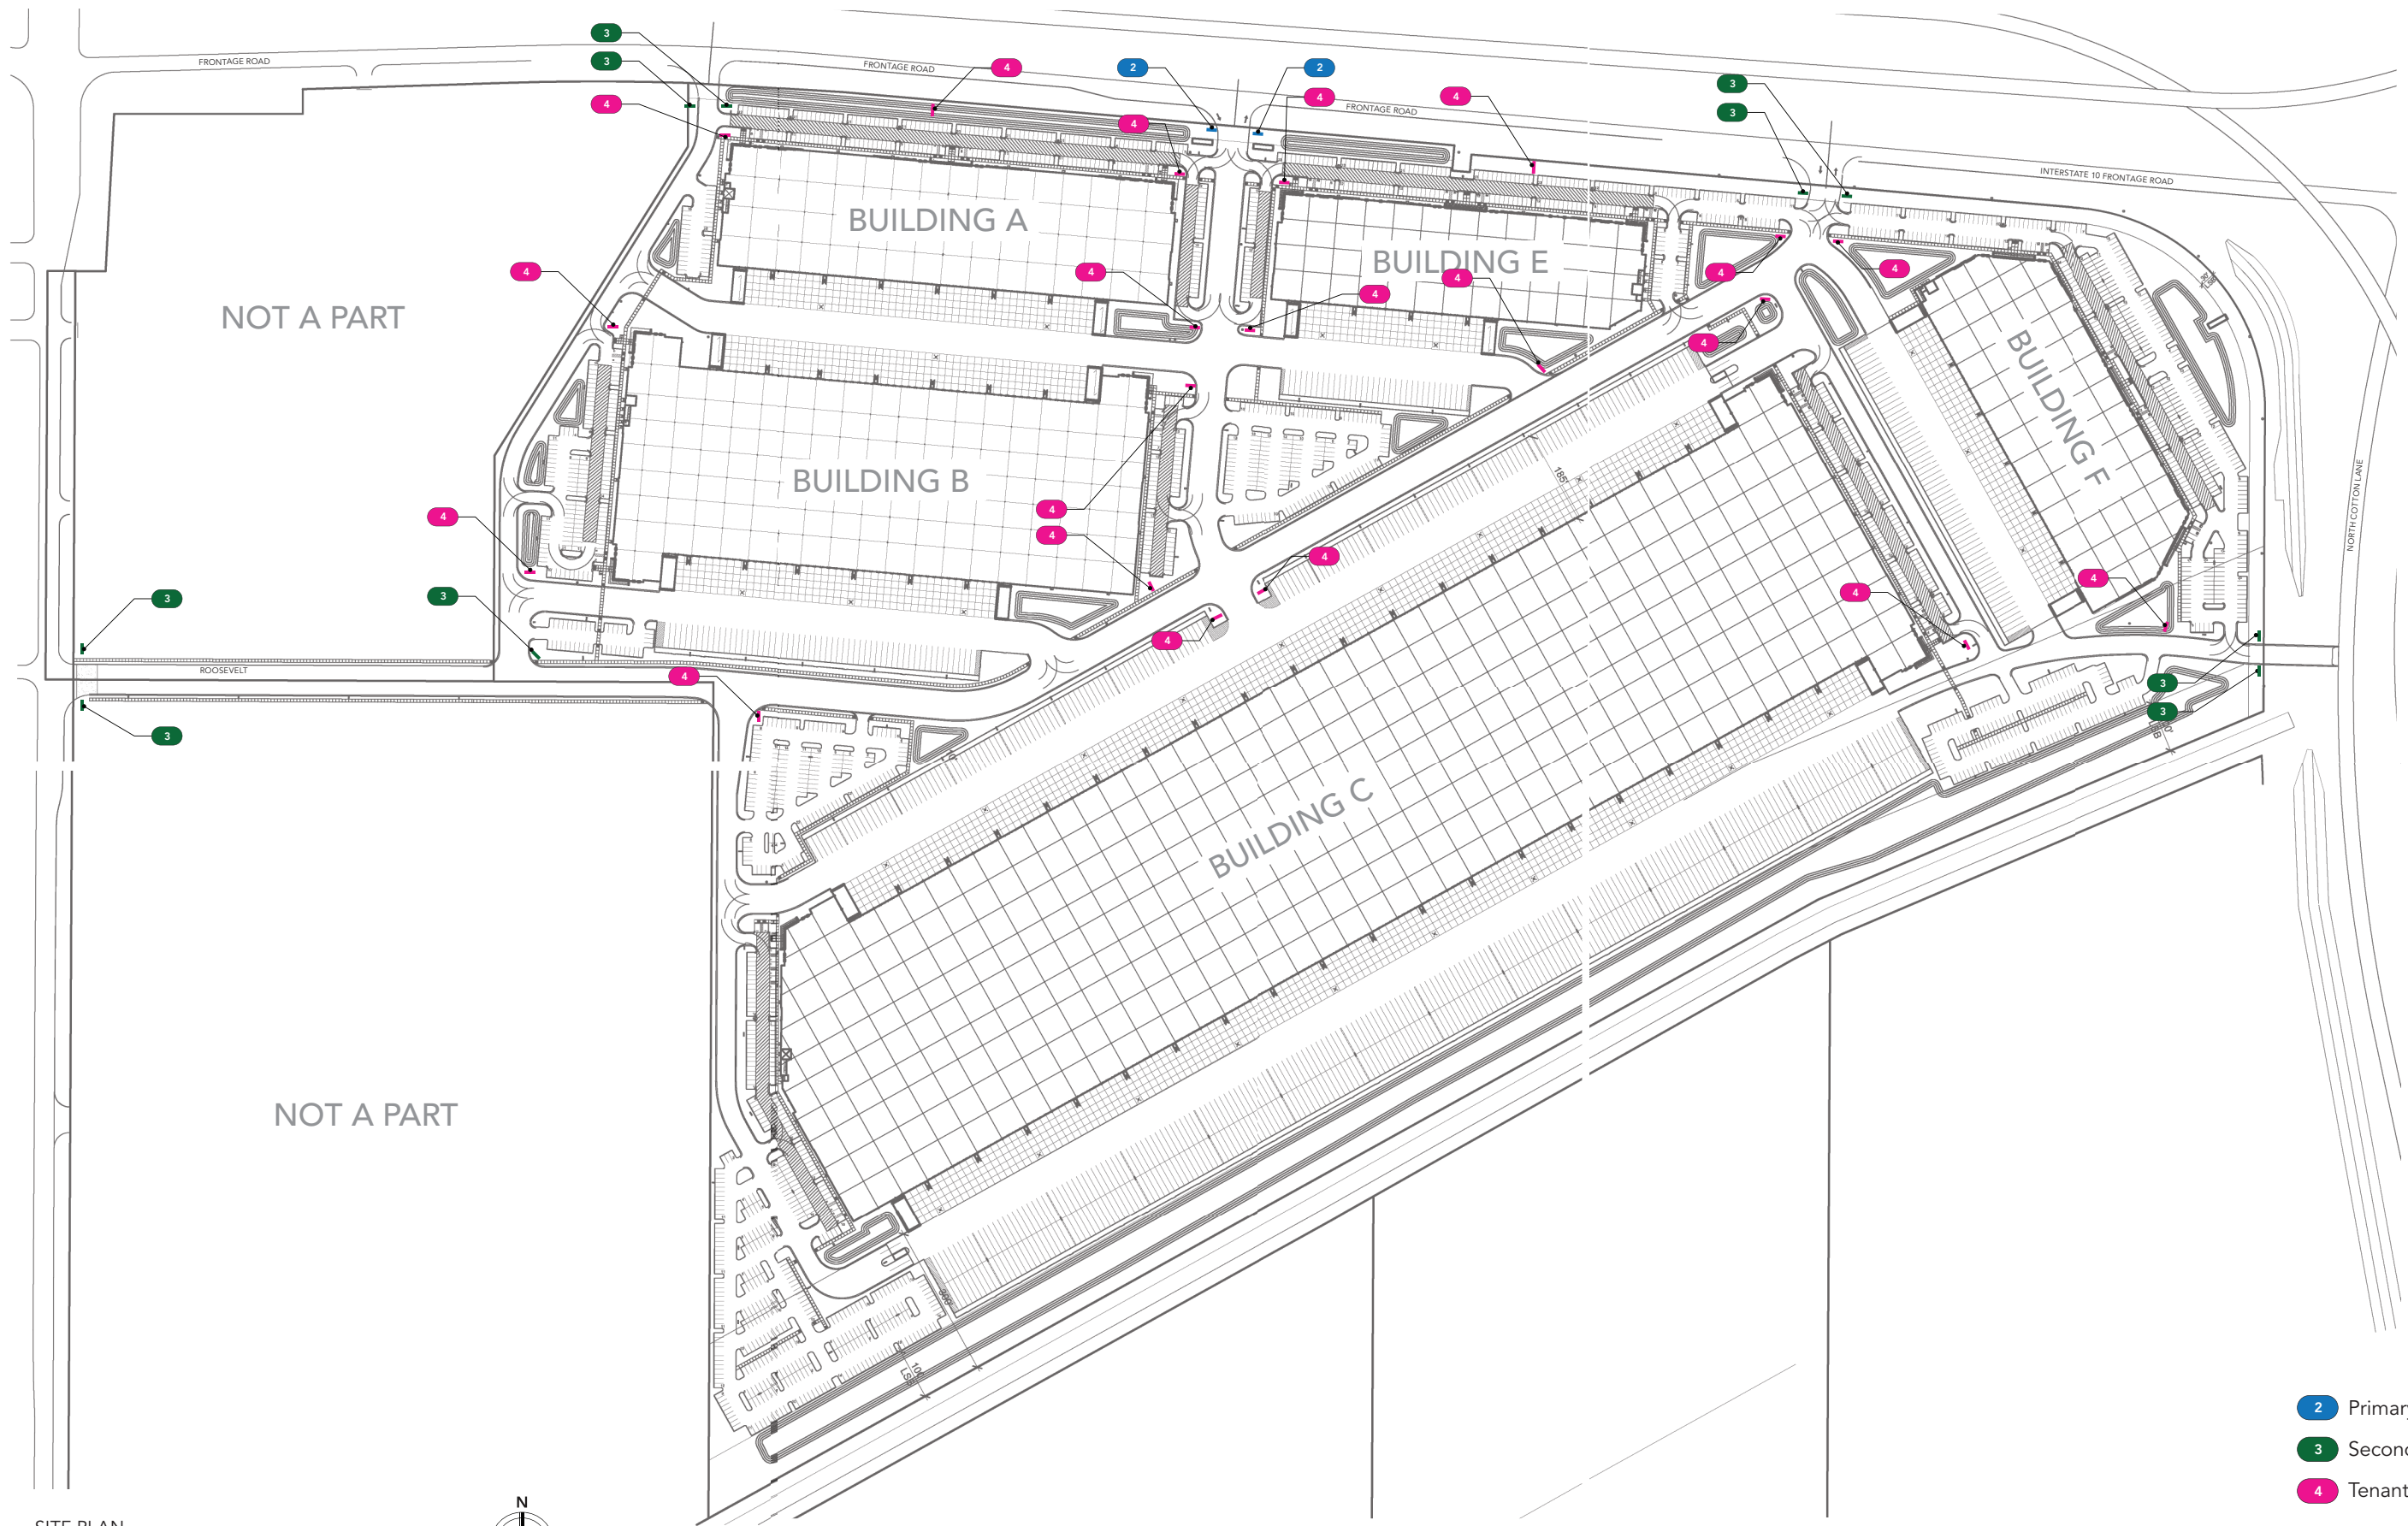

SITE PLAN

SCALE: 1"= 325'

 

- 2 Primary Project Monument
- 3 Secondary Project Monument
- 4 Tenant Monument