




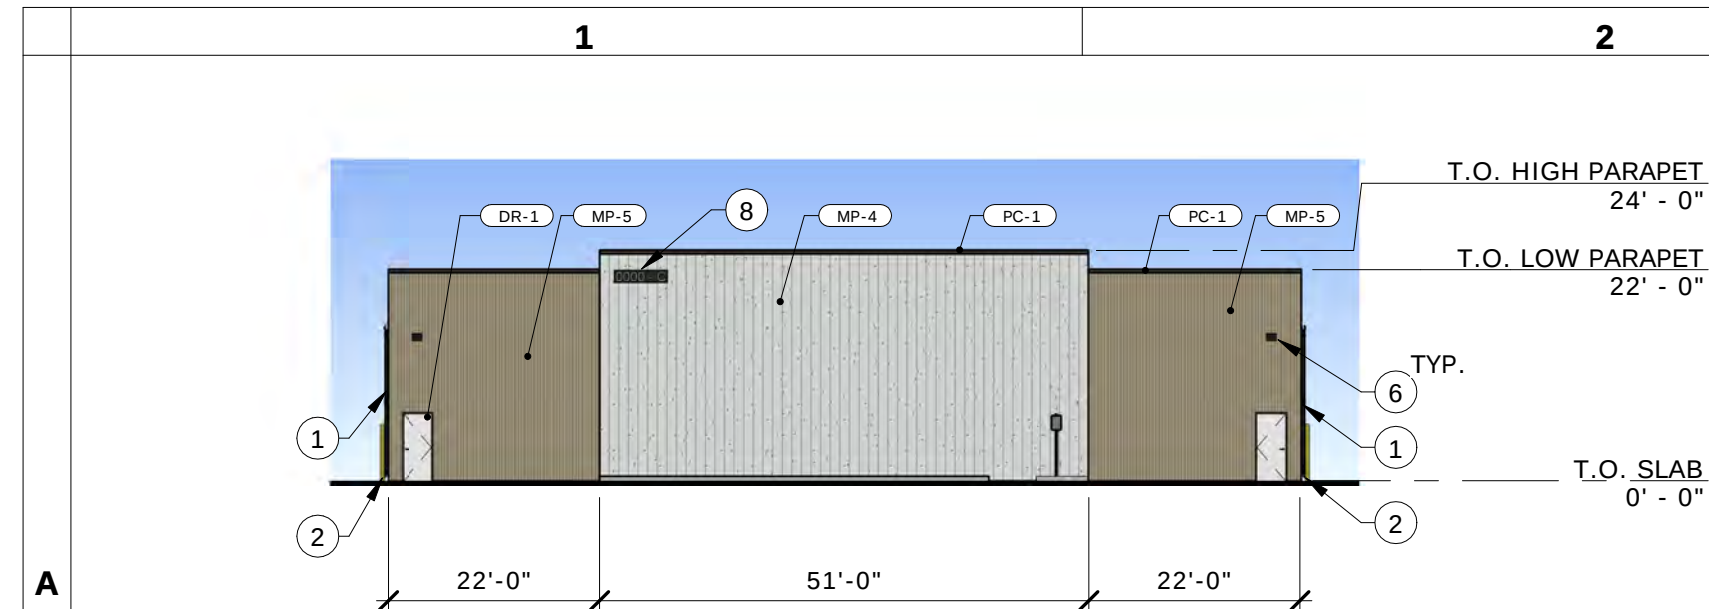


BUILDING C - NORTH ELEVATION
SCALE: 1" = 20'-0"

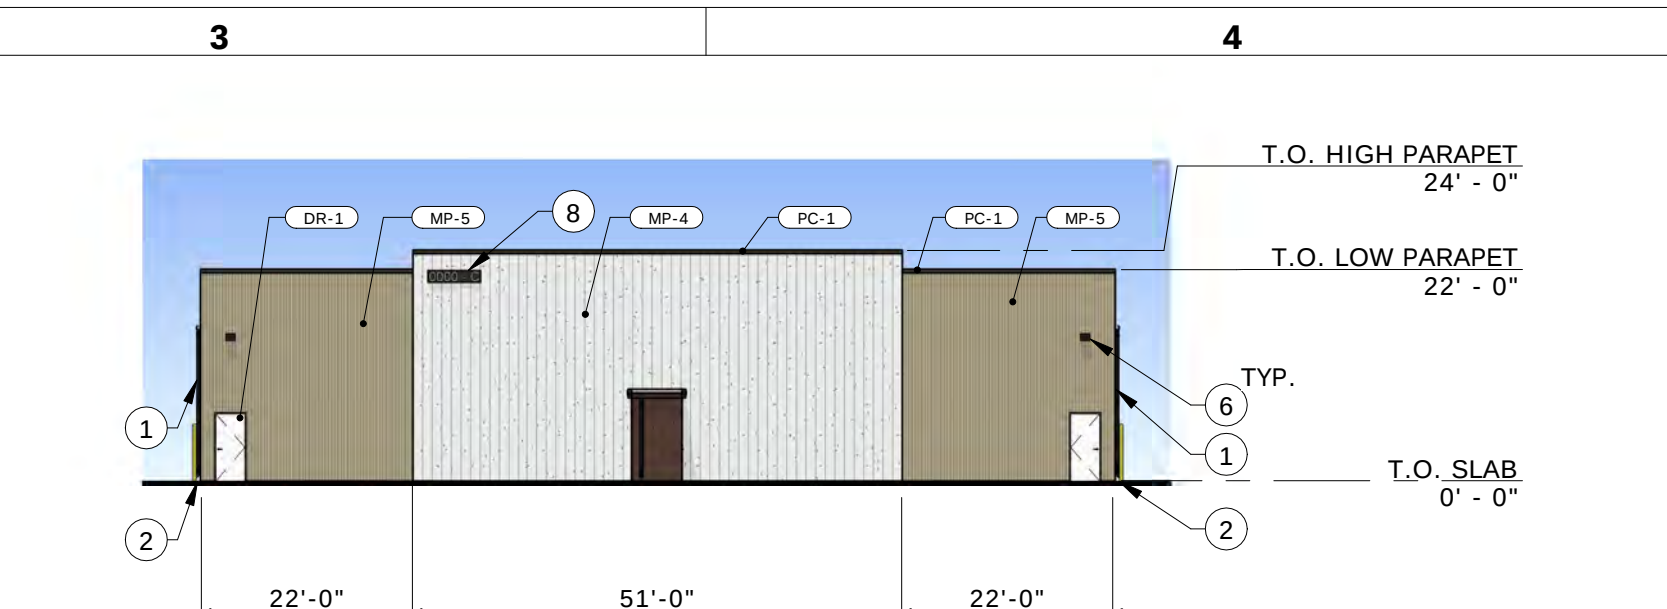


BUILDING C - SOUTH ELEVATION
SCALE: 1" = 20'-0"

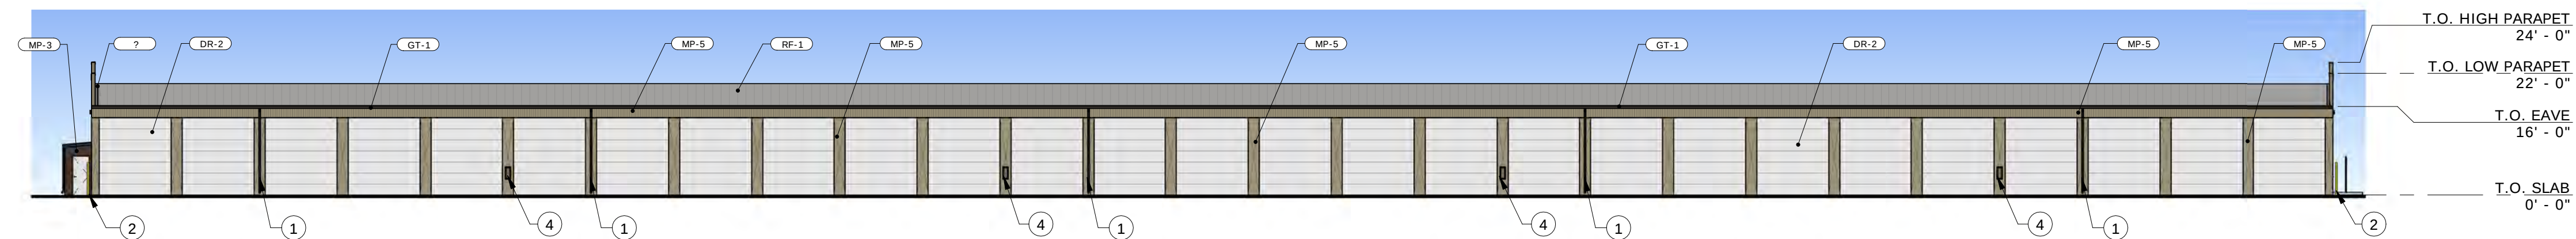


BUILDING C - EAST ELEVATION
SCALE: 1" = 20'-0"

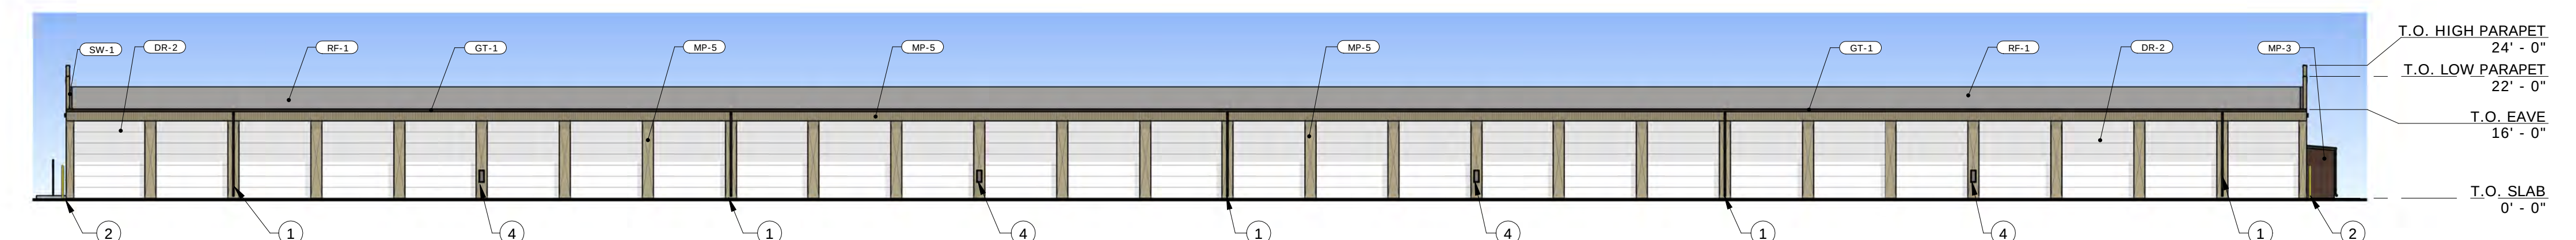


BUILDING C - WEST ELEVATION
SCALE: 1" = 20'-0"

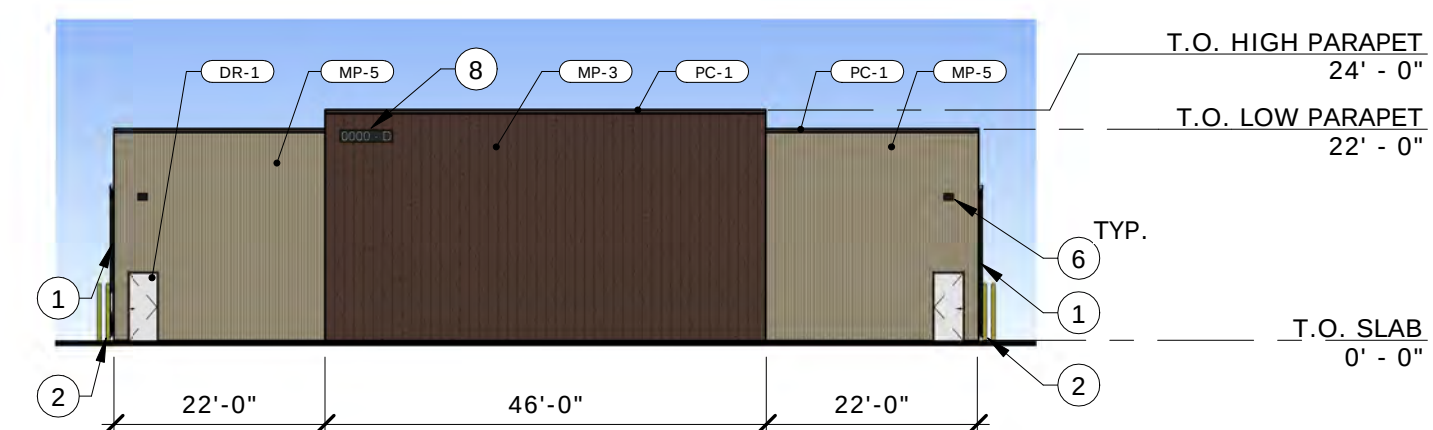


BUILDING D - NORTH ELEVATION
SCALE: 1" = 20'-0"

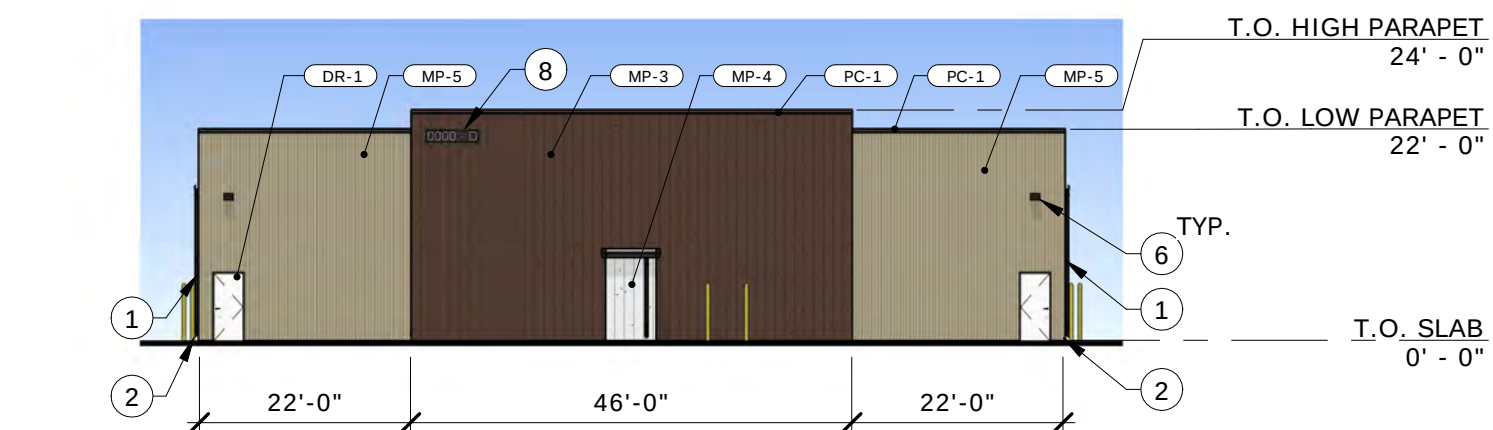

BUILDING D - SOUTH ELEVATION
SCALE: 1" = 20'-0"

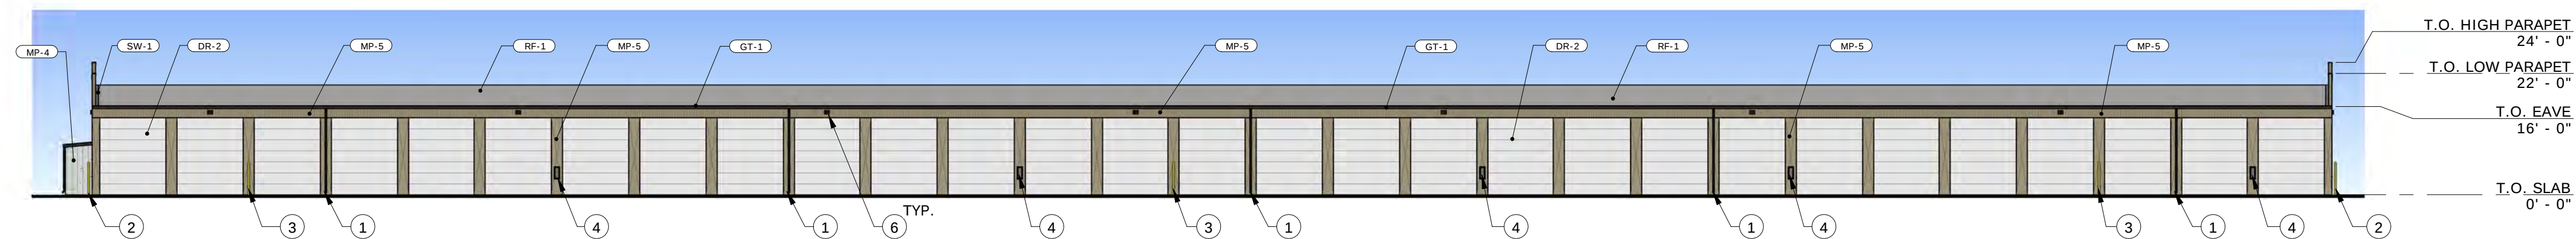

BUILDING D - EAST ELEVATION
SCALE: 1" = 20'-0"

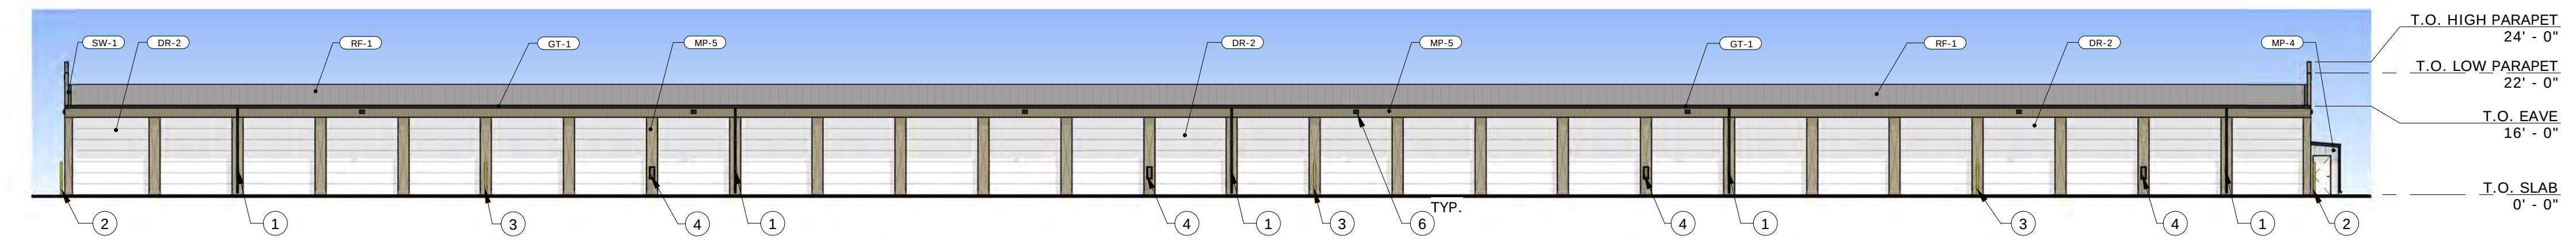

BUILDING D - WEST ELEVATION
SCALE: 1" = 20'-0"

#	COMMENTS
1	DOWNSPOUT. SEE DETAIL 4/A-7.2.
2	PARKING BOLLARD. SEE DETAIL 4/A-1.1.
3	HOSE BIBB W/ PARKING BOLLARD. SEE DETAIL 4/A-1.1 & PLUMBING DRAWINGS.
4	FIRE EXTINGUISHER CABINET. SEE 1/A-7.0.
5	BUILDING SIGNAGE. SEE SHEET A-1.10.
6	EXTERIOR LIGHTING. SEE ELECTRICAL DRAWINGS.
7	24' METAL AWNING.
8	BUILDING ADDRESS LOCATION. SEE DETAIL 7/A-1.7.
9	HEAT PUMP. SEE MECHANICAL DRAWINGS.


GENERAL NOTES	
A.	ALL DOWNSPOUTS TO MATCH EXTERIOR FINISHES.
B.	PROVIDE "X" CRIMP IN ALL METAL DOOR JAMB PANELS.
C.	ALL MECHANICAL EQUIPMENT WILL BE GROUND MOUNTED AND SCREENED BY BUILDINGS AND LANDSCAPING. NO ROOFTOP UNITS ARE PROPOSED.
D.	SIGNAGE WILL BE SUBMITTED UNDER SEPERATE PERMIT.
E.	SEE SHEET A-4.0 FOR EXTERIOR FINISH SPECS & WALL HEIGHTS

THIS PLAN AND DESCRIPTION ARE NOT TO BE
CHANGED OR CORRECTED IN ANY MANNER, NOR ARE THE
DESIGNERS TO BE HELD RESPONSIBLE FOR ANY SUCH
CHANGES OR CORRECTIONS WITHOUT WRITTEN CONSENT AND PROPER
NOTIFICATION TO THE DESIGNERS.

THE USE OF THE PLAN SHALL BE RESTRICTED TO
THE ORIGINAL SITE FOR WHICH THEY WERE
DESIGNED. THE PLAN SHALL NOT BE USED FOR ANY
OTHER DOCUMENTS, INCLUDING THOSE FOR OTHER
SITES, WITHOUT THE WRITTEN CONSENT OF THE DESIGNER
AND THE DESIGNER'S CONSULTANTS ARE NOT RESPONSIBLE
FOR ANY SUCH USE.

IN RESPECT TO THIS PROJECT, THE ENGINEER AND
CONSULTANTS ARE NOT PROVIDING ANY GUARANTEE
OR WARRANTY OF ANY KIND, AND THE ENGINEER AND
CONSULTANTS ARE NOT PROVIDING ANY SERVICE TO
THE AUTHOR AND OWNERS OF THEIR RESPECTIVE
PROJECTS. THE ENGINEER AND CONSULTANTS ARE
NOT PROVIDING ANY SERVICE TO THE AUTHOR AND
OWNERS OF THEIR RESPECTIVE PROJECTS, AND THE ENGINEER
AND CONSULTANTS ARE NOT PROVIDING ANY SERVICE
TO THE AUTHOR AND OWNERS OF THEIR RESPECTIVE
PROJECTS.

JEFF HATCH
200 W. 36TH STREET
SUITE 100
OFFICE: (208) 475-3204
FAX: (208) 475-3205
COPYRIGHT 2022
JEFF HATCH

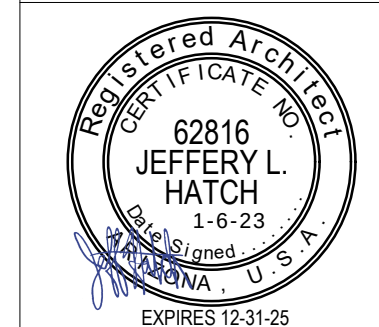

NEW LUXURY BOAT & R.V. STORAGE FACILITY FOR:

LUXELOCKER GOODYEAR

W. EL SOL, GOODYEAR, AZ 85338


DELTA	DATE	DESCRIPTION
1	07/26/22	SUP PLAN REVIEW COMMENTS
2	08/03/22	SITE PLAN REVIEW
3	12/11/22	SUP PLAN REVIEW COMMENTS

DATE:	OCTOBER 2022
DRAWN BY:	NU
CHECKED BY:	JLH
JOB NUMBER:	MKT 22

SHEET TITLE
EXTERIOR
ELEVATIONS -
BLDG C & D


SHEET NUMBER

A-4.1

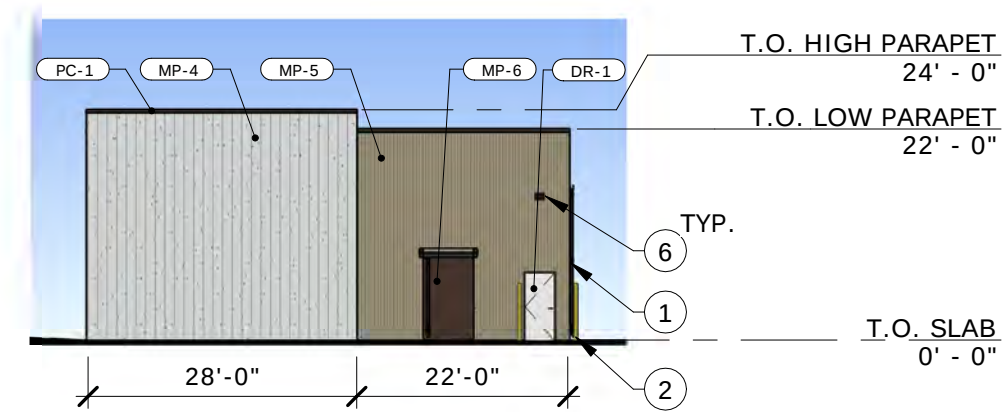


BUILDING E - NORTH ELEVATION

SCALE: 1" = 20'-0"

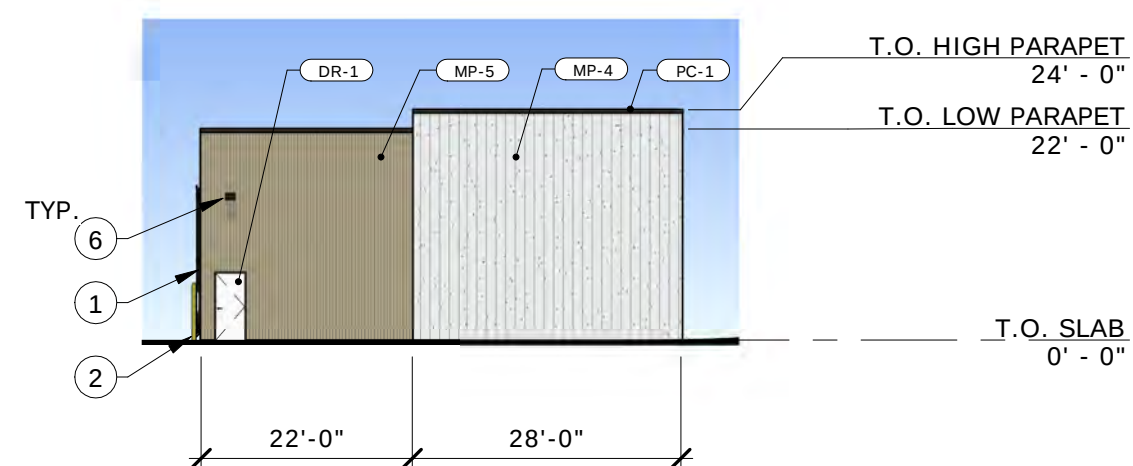


BUILDING E - SOUTH ELEVATION

SCALE: 1" = 20'-0"

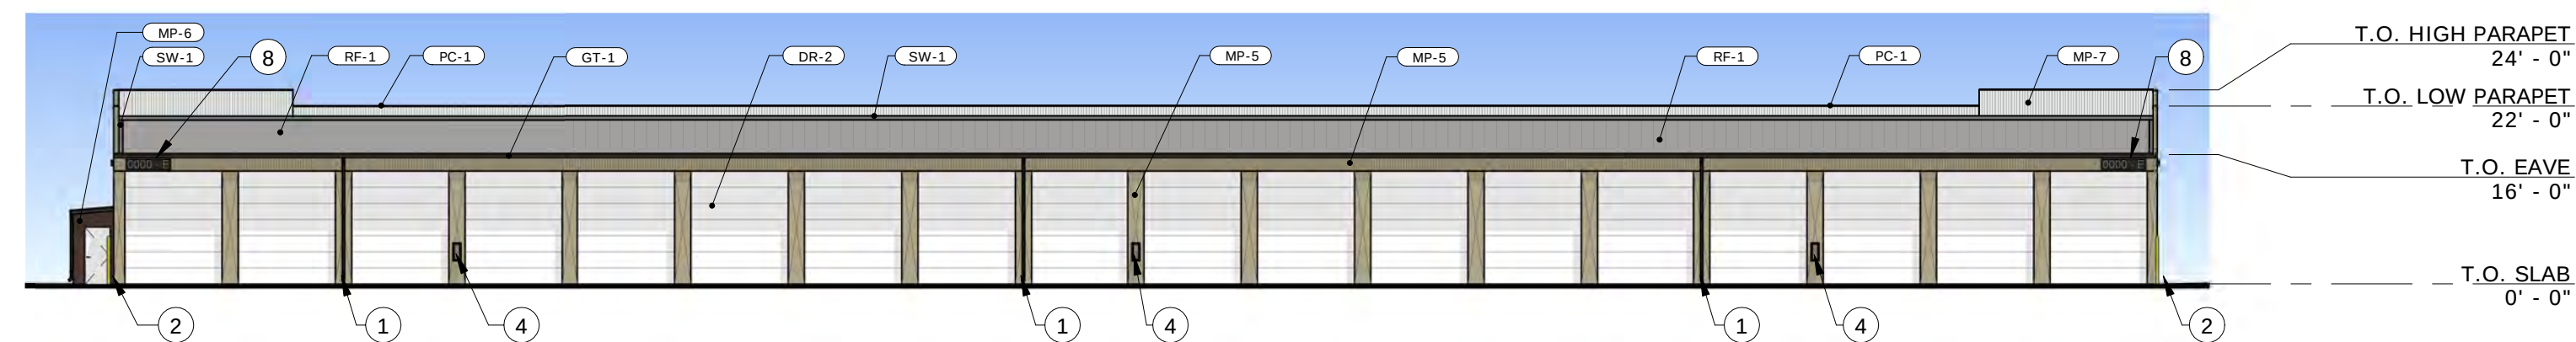


BUILDING E - WEST ELEVATION

SCALE: 1" = 20'-0"

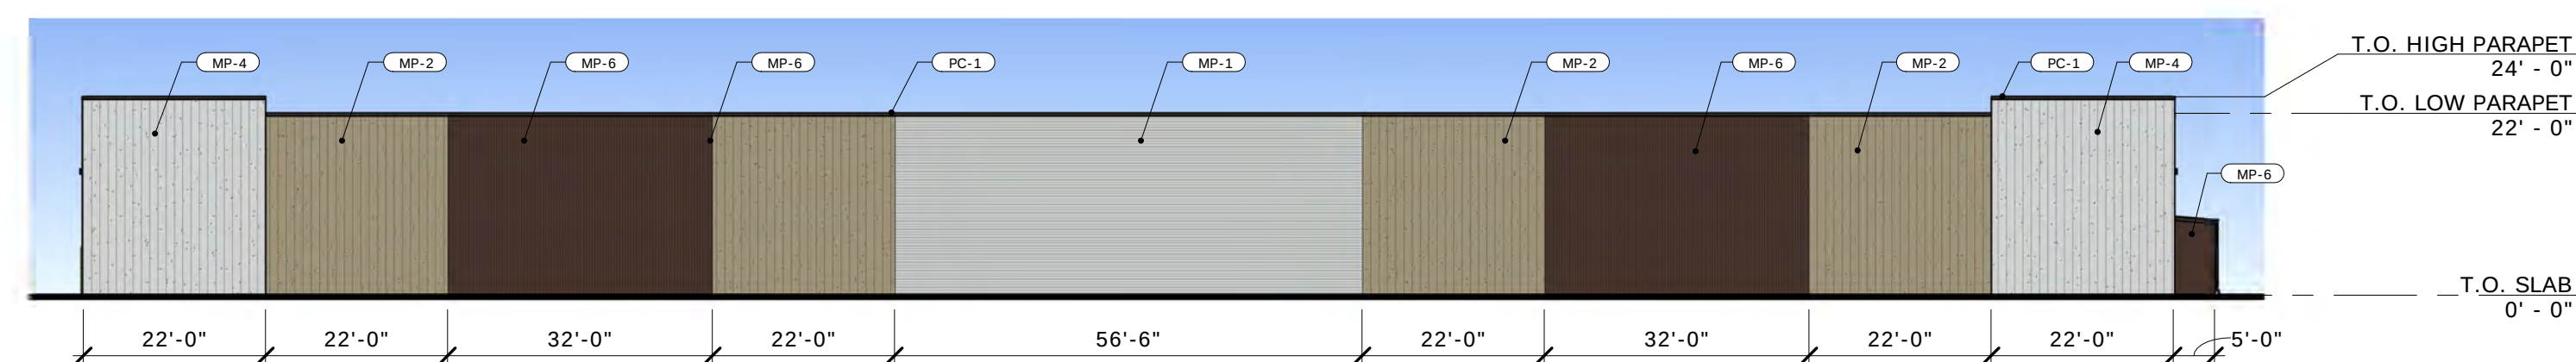


BUILDING E - EAST ELEVATION

SCALE: 1" = 20'-0"

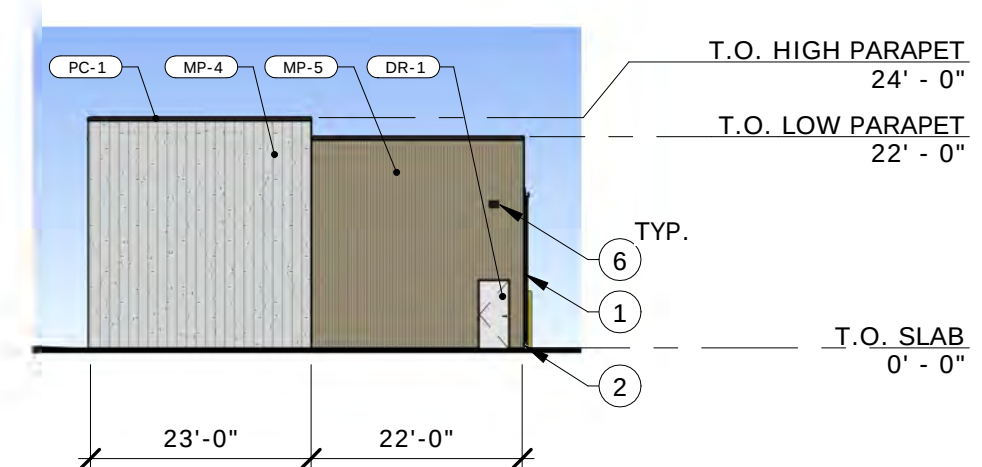


BUILDING F - NORTH ELEVATION

SCALE: 1" = 20'-0"

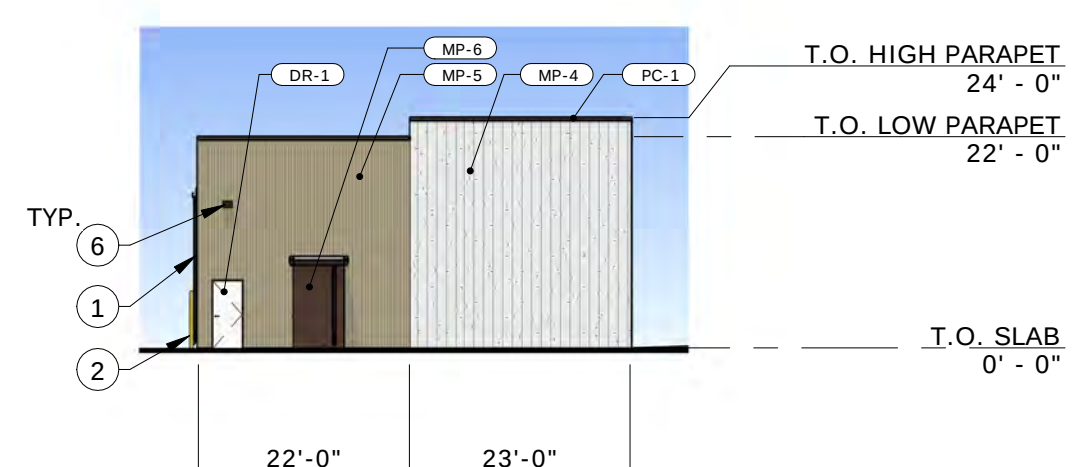


BUILDING F - SOUTH ELEVATION

SCALE: 1" = 20'-0"

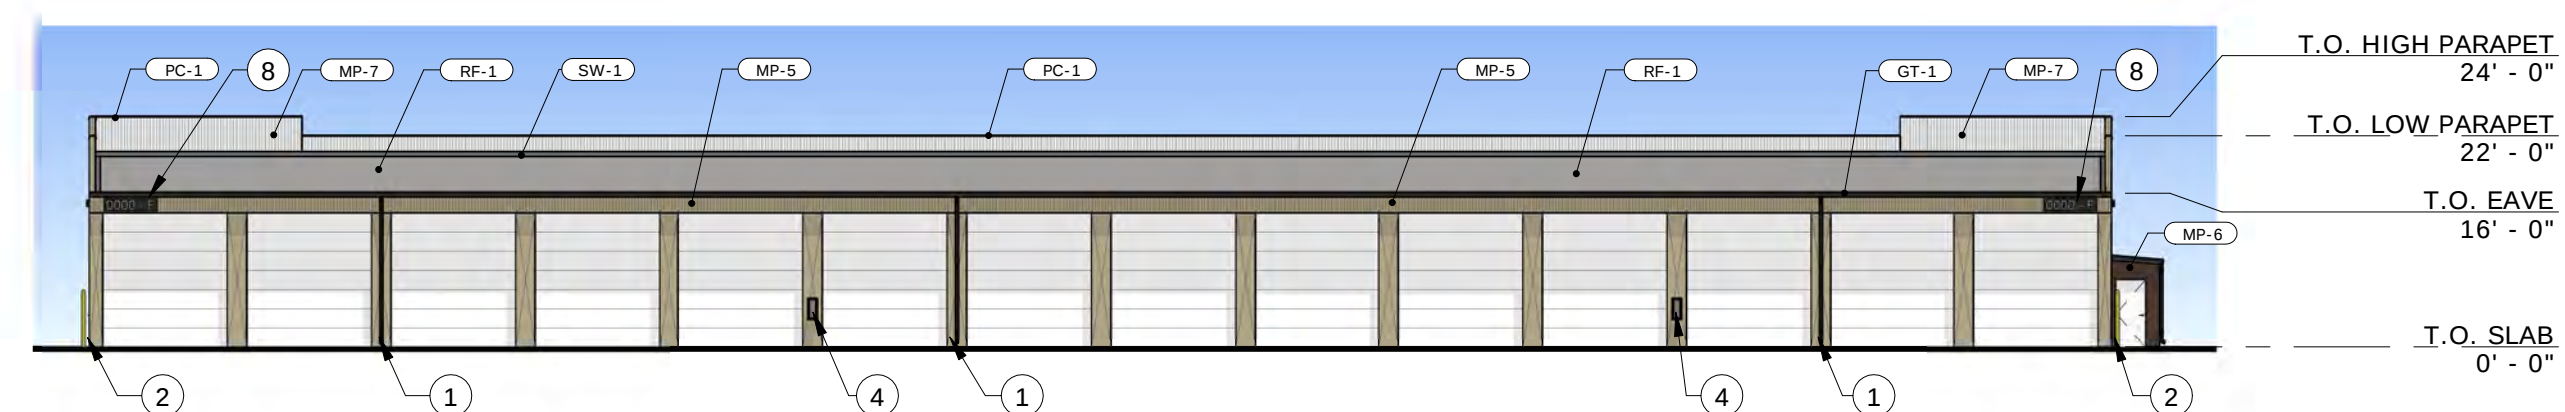

BUILDING F - WEST ELEVATION

SCALE: 1" = 20'-0"

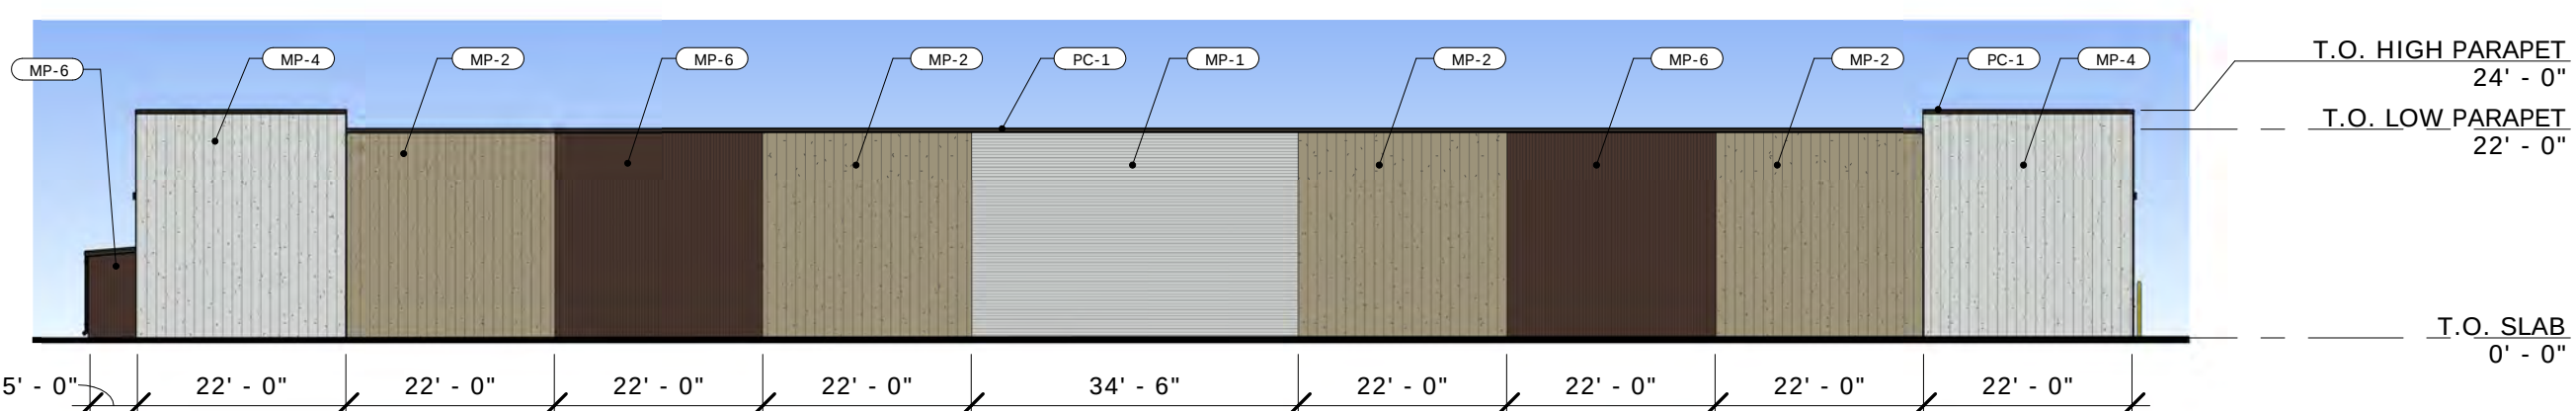


BUILDING F - EAST ELEVATION

SCALE: 1" = 20'-0"

#	COMMENTS
1	DOWNSPOUT. SEE DETAIL 4/A-7.2.
2	PARKING BOLLARD. SEE DETAIL 4/A-1.1.
3	HOSE BIBB W/ PARKING BOLLARD. SEE DETAIL 4/A-1.1 & PLUMBING DRAWINGS.
4	FIRE EXTINGUISHER CABINET. SEE 1/A-7.0.
5	BUILDING SIGNAGE. SEE SHEET A-1.10.
6	EXTERIOR LIGHTING. SEE ELECTRICAL DRAWINGS.
7	24' METAL AWNING.
8	BUILDING ADDRESS LOCATION. SEE DETAIL 7/A-1.7.
9	HEAT PUMP. SEE MECHANICAL DRAWINGS.

GENERAL NOTES	
A.	ALL DOWNSPOUTS TO MATCH EXTERIOR FINISHES.
B.	PROVIDE "X" CRIMP IN ALL METAL DOOR JAMB PANELS.
C.	ALL MECHANICAL EQUIPMENT WILL BE GROUND MOUNTED AND SCREENED BY BUILDINGS AND LANDSCAPING. NO ROOFTOP UNITS ARE PROPOSED.
D.	SIGNAGE WILL BE SUBMITTED UNDER SEPERATE PERMIT.
E.	SEE SHEET A-4.0 FOR EXTERIOR FINISH SPECS & WALL HEIGHTS

JEFF HATCH
2000 W. 36TH ST.
BOISE, IDAHO 83714
OFFICE: (208) 475-3204
FAX: (208) 475 475-3205
COPYRIGHT 2022
JEFF HATCH

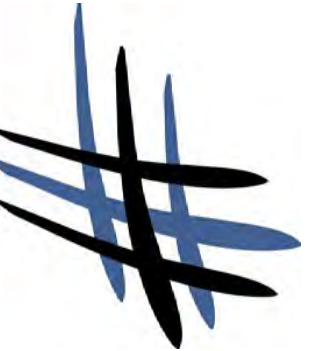

THIS PLAN AND/OR DESIGN ARE NOT TO BE REPRODUCED, COPIED, REPRODUCED, OR TRANSMITTED IN ANY FORM OR BY ANY MEANS, ELECTRONIC OR MECHANICAL, INCLUDING PHOTOCOPYING, RECORDING, OR BY ANY INFORMATION STORAGE AND RETRIEVAL SYSTEM, WITHOUT WRITTEN CONSENT AND PROPER COMPENSATION TO HATCH DESIGN ARCHITECTURE.

THE USE OF THE PLANS SHALL BE RESTRICTED TO THE ORIGINAL SITE FOR WHICH THEY WERE PREPARED. DRAWINGS, SPECIFICATIONS, AND NOTES ARE THE PROPERTY OF HATCH DESIGN ARCHITECTURE AND THE DESIGNER'S CONSULTANT'S ARE INSTRUMENTS OF SERVICE FOR USE SOLELY WITH RESPECT TO THIS PROJECT. THE DESIGNER AND THE DESIGNER'S CONSULTANTS SHALL BE DEEMED THE AUTHORS AND OWNERS OF THEIR RESPECTIVE WORK. NO PART OF THIS DOCUMENT SHALL BE REPRODUCED OR TRANSMITTED IN ANY FORM OR BY ANY MEANS, ELECTRONIC OR MECHANICAL, INCLUDING PHOTOCOPYING, RECORDING, OR BY ANY INFORMATION STORAGE AND RETRIEVAL SYSTEM, WITHOUT WRITTEN CONSENT AND PROPER COMPENSATION TO HATCH DESIGN ARCHITECTURE.

THESE PLANS AND/OR DESIGN ARE NOT TO BE REPRODUCED, COPIED, REPRODUCED, OR TRANSMITTED IN ANY FORM OR BY ANY MEANS, ELECTRONIC OR MECHANICAL, INCLUDING PHOTOCOPYING, RECORDING, OR BY ANY INFORMATION STORAGE AND RETRIEVAL SYSTEM, WITHOUT WRITTEN CONSENT AND PROPER COMPENSATION TO HATCH DESIGN ARCHITECTURE.



NEW LUXURY BOAT & R.V. STORAGE FACILITY FOR:

LUXELOCKER GOODYEAR

W. EL SOL, GOODYEAR, AZ 85338

DATE	DESCRIPTION
07/26/22	SUP PLAN REVIEW COMMENTS
08/03/22	SITE PLAN REVIEW COMMENTS
12/1/22	SUP PLAN REVIEW COMMENTS

DATE: OCTOBER 2022

DRAWN BY: _____ NI

CHECKED BY: JLF
JOB NUMBER: MKT 22

SHEET TITLE

EXTERIOR
ELEVATIONS -
BLDG E & F

SHEET NUMBER

A-4.2