




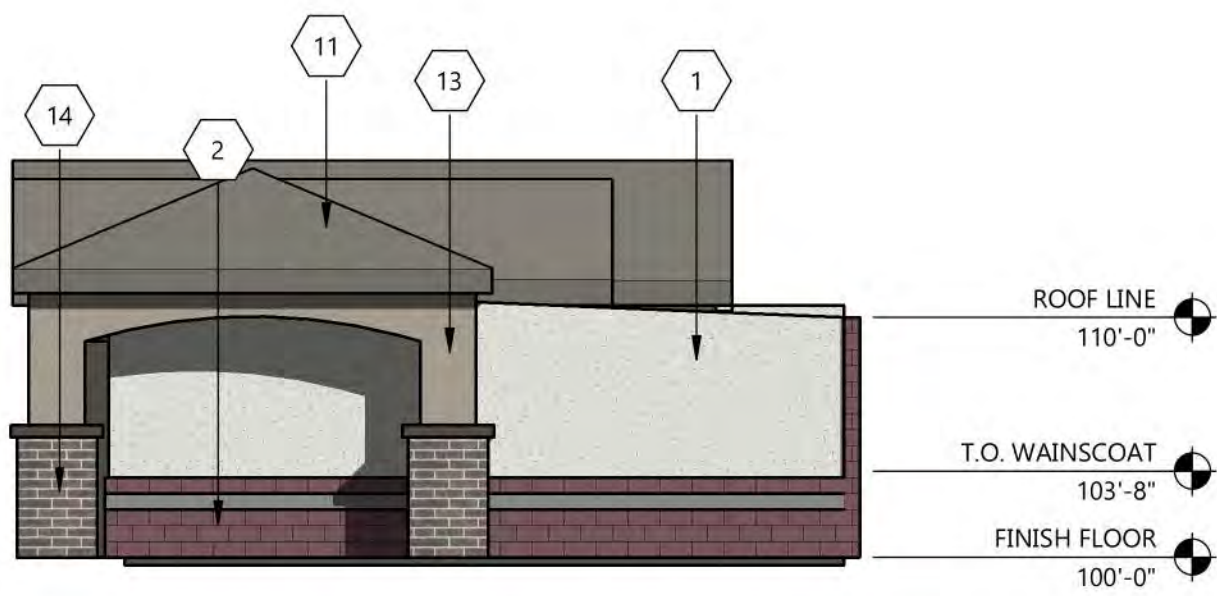


1 BLDG A - NORTH COLOR ELEVATION  
A405 1/8" = 1'-0"

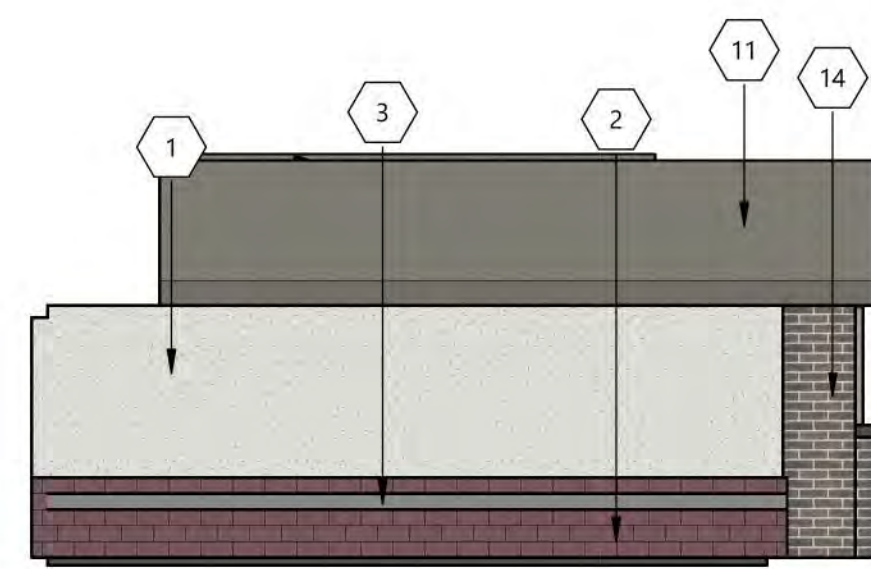

2 BLDG A - SOUTH COLOR ELEVATION  
A405 1/8" = 1'-0"

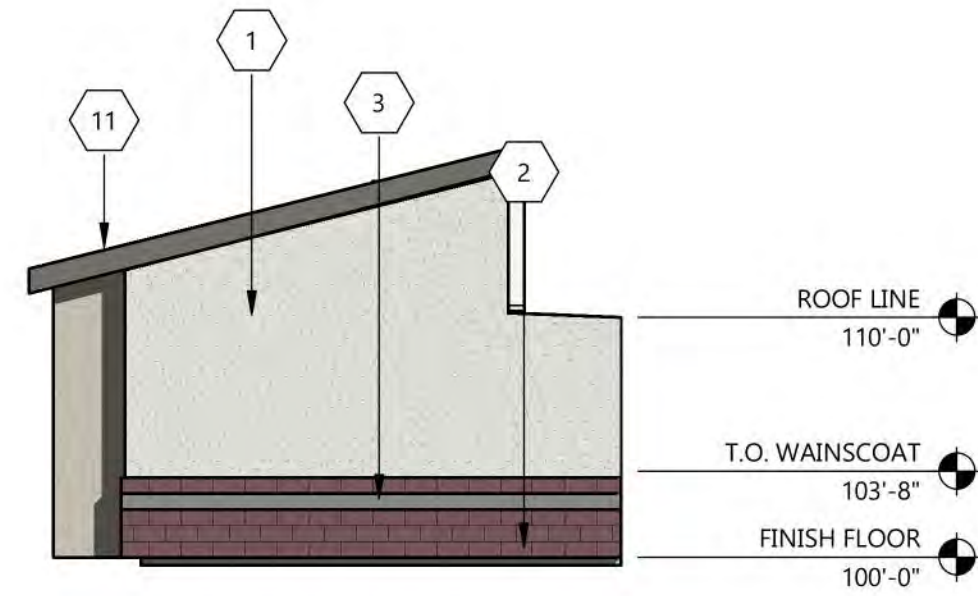


3 BLDG. B - NORTH COLOR ELEVATION  
A405 1/8" = 1'-0"

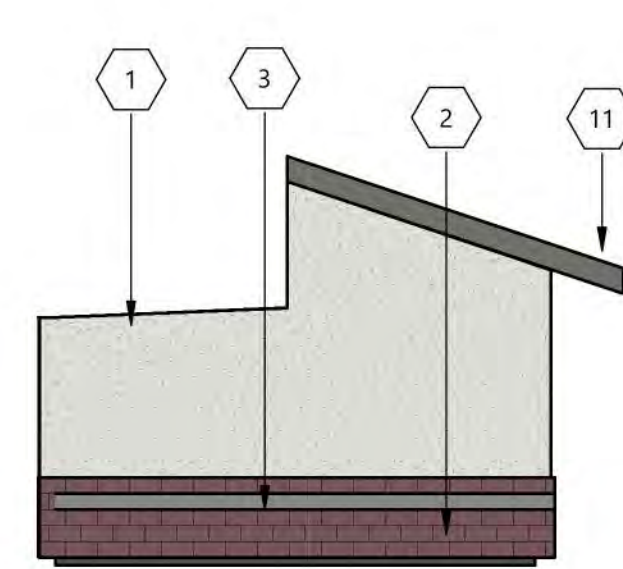

4 BLDG. B - SOUTH COLOR ELEVATION  
A405 1/8" = 1'-0"

KEYNOTE LEGEND:


- < < < INDICATES KEYNOTE ON PLAN
- 01 FINE FINISH STUCCO, PAINTED DUNN EDWARDS DEC791 CLOUD
  - 02 ECHELON SPLIT FACE BLOCK COLOR PURPLE HART
  - 03 ECHELON SPLIT FACE BLOCK COLOR CHARCOAL
  - 04 AEP SPAN METAL COLOR VINTAGE
  - 05 PARAPET CAP/TRIM, PAINTED DUNN EDWARDS DE6392 MINK
  - 06 KAWNEER MULLIONS COLOR DARK BRONZE
  - 07 GLASS VISION WINDOW
  - 08 H.M. DOOR, PAINTED DUNN EDWARDS DE6392 MINK
  - 09 AWNINGS COLOR DARK BRONZE
  - 10 SPANDREL GLAZING UNIT ICD, OPACI-COAT 300 - #1-818 BLACK/CLEAR
  - 11 ROOF TILE CANOPY, AMERICAN ROOF CO - COLOR 999 CHARCOAL RANGE
  - 12 ROLL UP DOOR, JANUS INTERNATIONAL - COLOR SILHOUETTE GRAY OR EQUIVALENT MANUFACTURER
  - 13 FINE FINISH STUCCO, PAINTED DUNN EDWARDS DET624 SORREL FELT
  - 14 BRICK VENEER, SUMMIT BRICK - COLOR IRON MOUNTAIN
  - 15 FINE FINISH STUCCO, PAINTED DUNN EDWARDS DET625 RECLAIMED WOOD
  - 16 STANDING SEAM METAL ROOF, COLOR DARK BRONZE

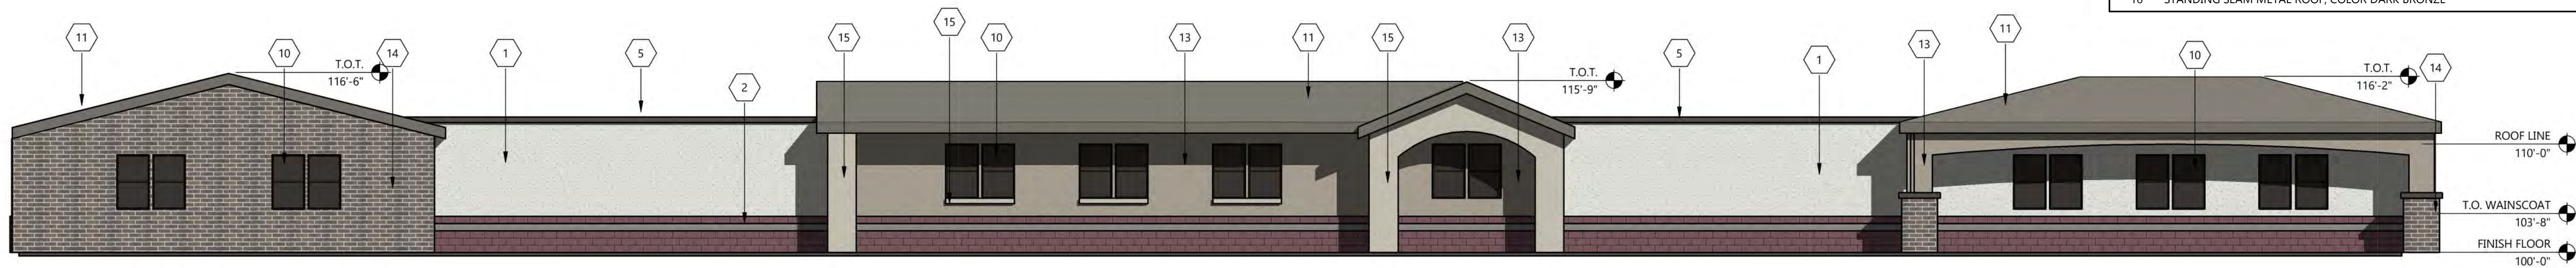

5 BLDG A - EAST COLOR ELEVATION  
A405 1/8" = 1'-0"



6 BLDG A - WEST COLOR ELEVATION  
A405 1/8" = 1'-0"

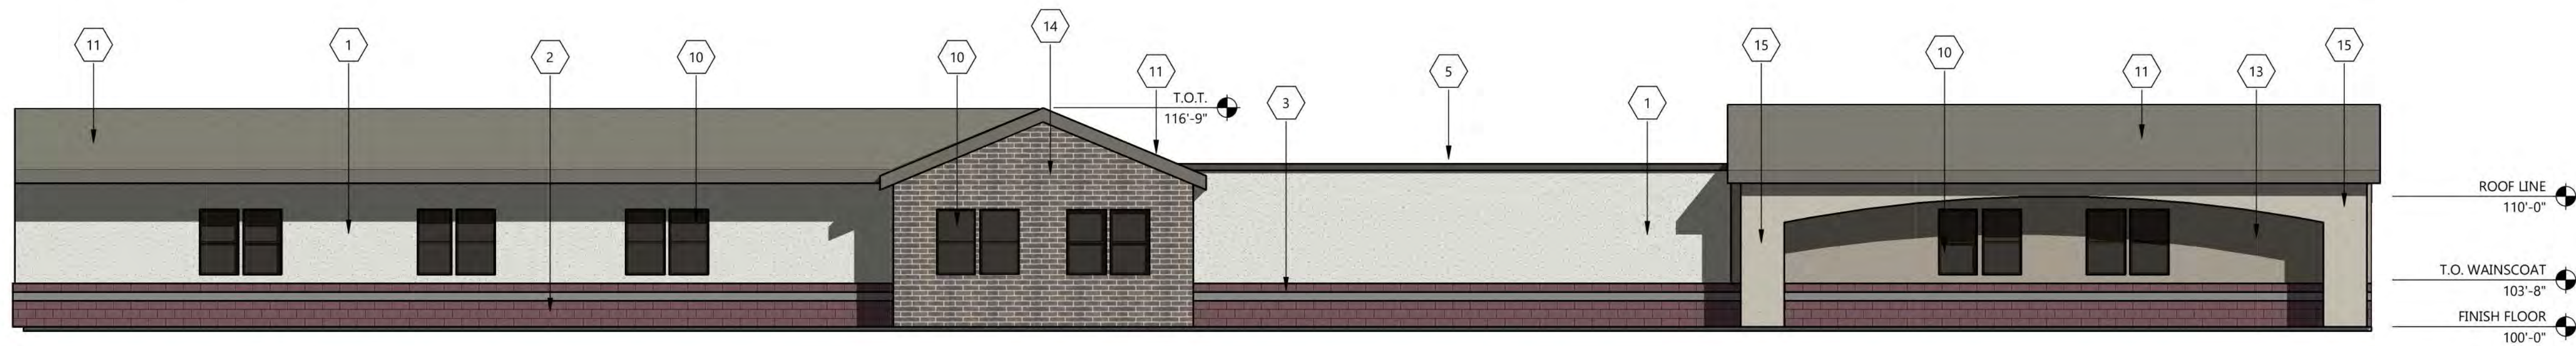

7 BLDG. B - EAST COLOR ELEVATION  
A405 1/8" = 1'-0"



8 BLDG. B - WEST COLOR ELEVATION  
A405 1/8" = 1'-0"


|      |                       |            |
|------|-----------------------|------------|
| SP   | PRELIMINARY SITE PLAN | 01-23-2023 |
| SP   | PRELIMINARY SITE PLAN | 03-04-2022 |
| MARK | DESCRIPTION           | DATE       |

PROJECT NO: 20221690  
DRAWN BY: AAB  
CHECKED BY: MAB


COPYRIGHT:  
All plans, specifications, computer files, field data, notes  
and other documents and instruments prepared by EAPC  
as instruments of service shall remain the property of  
EAPC. EAPC shall retain all common lay, statutory and  
other reserved rights, including the copyright there to.

STAMP


DRAWING TITLE  
BLDG. A & B COLOR  
ELEVATIONS

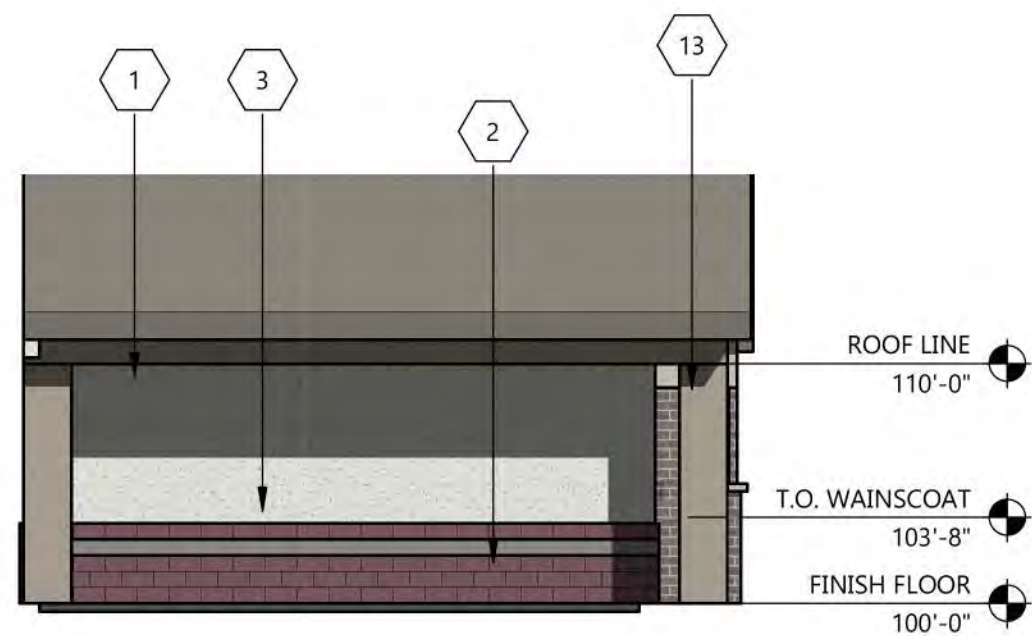


1 BLDG C - EAST COLOR ELEVATION  
A406 1/8" = 1'-0"

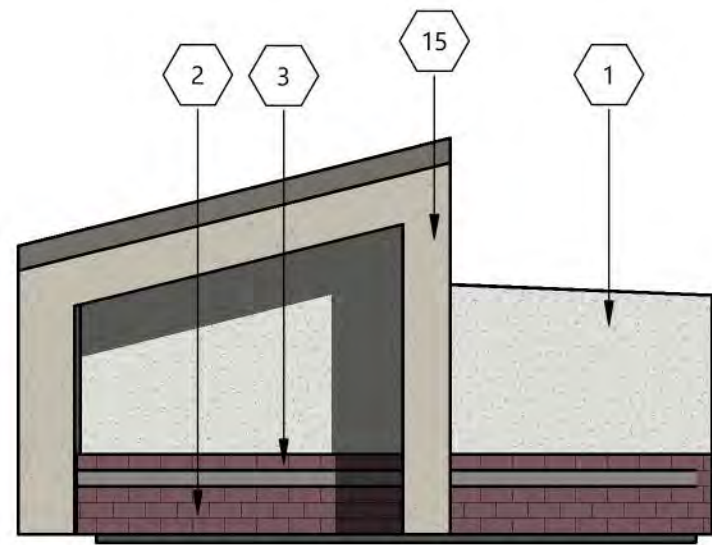

2 BLDG C - WEST COLOR ELEVATION  
A406 1/8" = 1'-0"

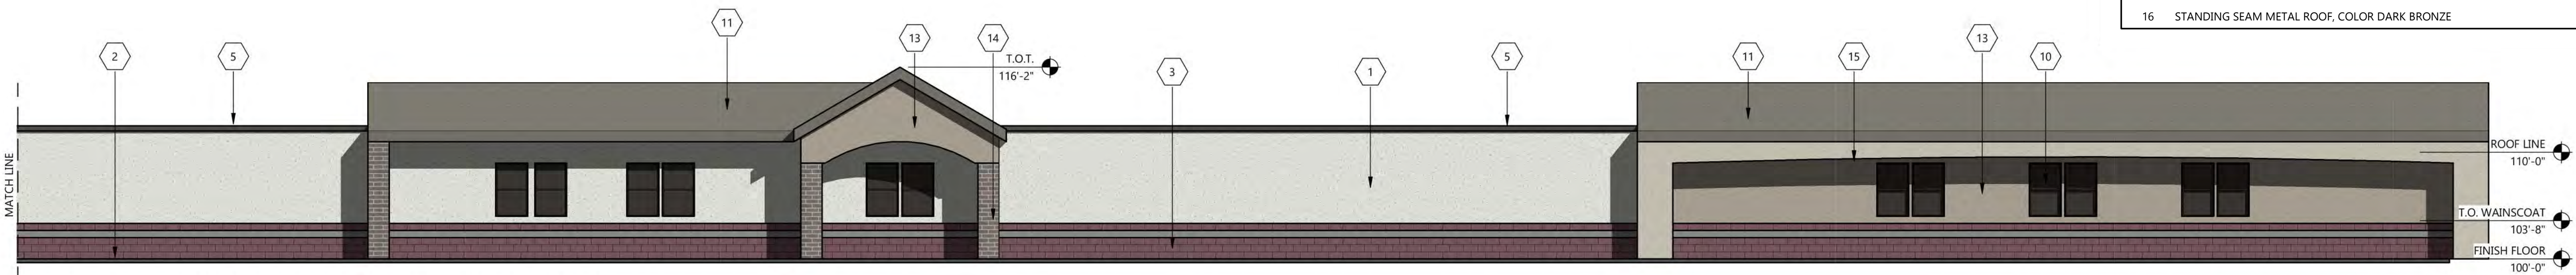

3 BLDG C - NORTH COLOR ELEVATION - WEST SIDE  
A406 1/8" = 1'-0"

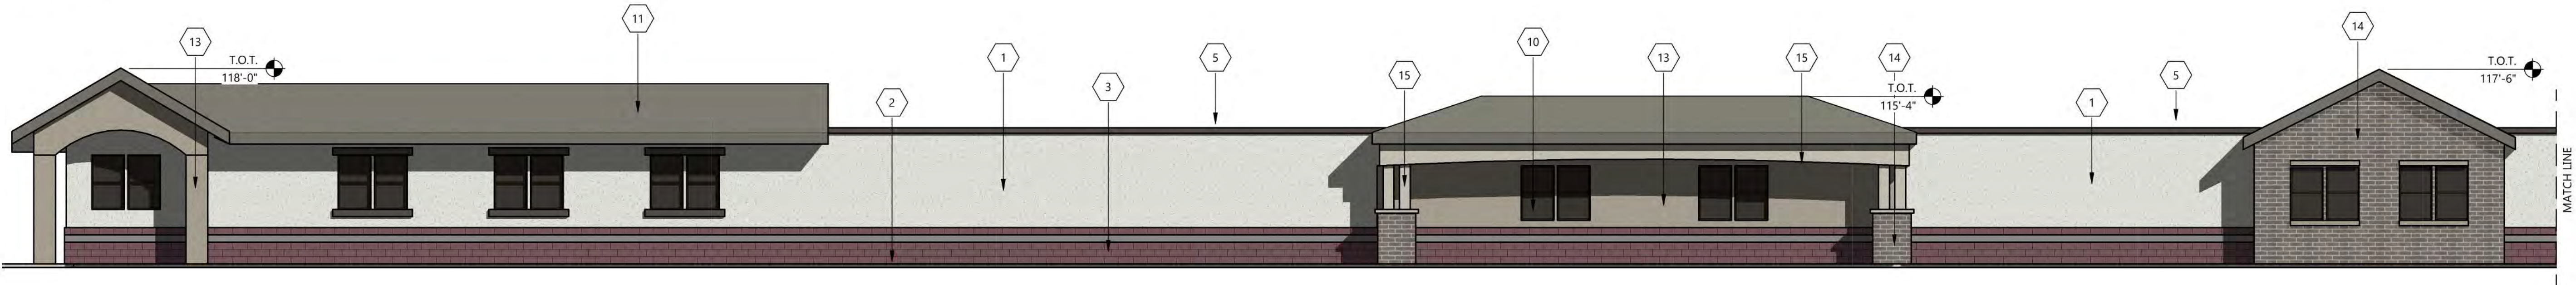

4 BLDG C - NORTH COLOR ELEVATION - EAST SIDE  
A406 1/8" = 1'-0"



5 BLDG C - SOUTH COLOR ELEVATION - WEST SIDE  
A406 1/8" = 1'-0"



6 BLDG C - SOUTH COLOR ELEVATION - EAST SIDE  
A406 1/8" = 1'-0"

KEYNOTE LEGEND:

< < < INDICATES KEYNOTE ON PLAN

- 01 FINE FINISH STUCCO, PAINTED DUNN EDWARDS DEC791 CLOUD
- 02 ECHELON SPLIT FACE BLOCK COLOR PURPLE HART
- 03 ECHELON SPLIT FACE BLOCK COLOR CHARCOAL
- 04 AEP SPAN METAL COLOR VINTAGE
- 05 PARAPET CAP/TRIM, PAINTED DUNN EDWARDS DE6392 MINK
- 06 KAWNEER MULLIONS COLOR DARK BRONZE
- 07 GLASS VISION WINDOW
- 08 H.M. DOOR, PAINTED DUNN EDWARDS DE6392 MINK
- 09 AWNINGS COLOR DARK BRONZE
- 10 SPANDREL GLAZING UNIT ICD, OPACI-COAT 300 - #1-818 BLACK/CLEAR
- 11 ROOF TILE CANOPY, AMERICAN ROOF CO - COLOR 999 CHARCOAL RANGE
- 12 ROLL UP DOOR, JANUS INTERNATIONAL - COLOR SILHOUETTE GRAY OR EQUIVALENT MANUFACTURER
- 13 FINE FINISH STUCCO, PAINTED DUNN EDWARDS DET624 SORREL FELT
- 14 BRICK VENEER, SUMMIT BRICK - COLOR IRON MOUNTAIN
- 15 FINE FINISH STUCCO, PAINTED DUNN EDWARDS DET625 RECLAIMED WOOD
- 16 STANDING SEAM METAL ROOF, COLOR DARK BRONZE

CONSULTANTS

CLIENT

1784 Holdings

PROJECT DESCRIPTION  
PROPOSED SELF -  
STORAGE & COVERED  
RV PARKING

CITY GOODYEAR  
STATE ARIZONA

ISSUE DATES

NOT FOR  
CONSTRUCTION

|      |                       |            |
|------|-----------------------|------------|
| SP   | PRELIMINARY SITE PLAN | 01-23-2023 |
| SP   | PRELIMINARY SITE PLAN | 03-04-2022 |
| MARK | DESCRIPTION           | DATE       |


PROJECT NO: 20221690  
DRAWN BY: AAB  
CHECKED BY: MAB

COPYRIGHT:  
All plans, specifications, computer files, field data, notes  
and other documents and instruments prepared by EAPC  
as instruments of service shall remain the property of  
EAPC. EAPC shall retain all common lay, statutory and  
other reserved rights, including the copyright there to.


STAMP

DRAWING TITLE  
BLDG. C COLOR  
ELEVATIONS


A406

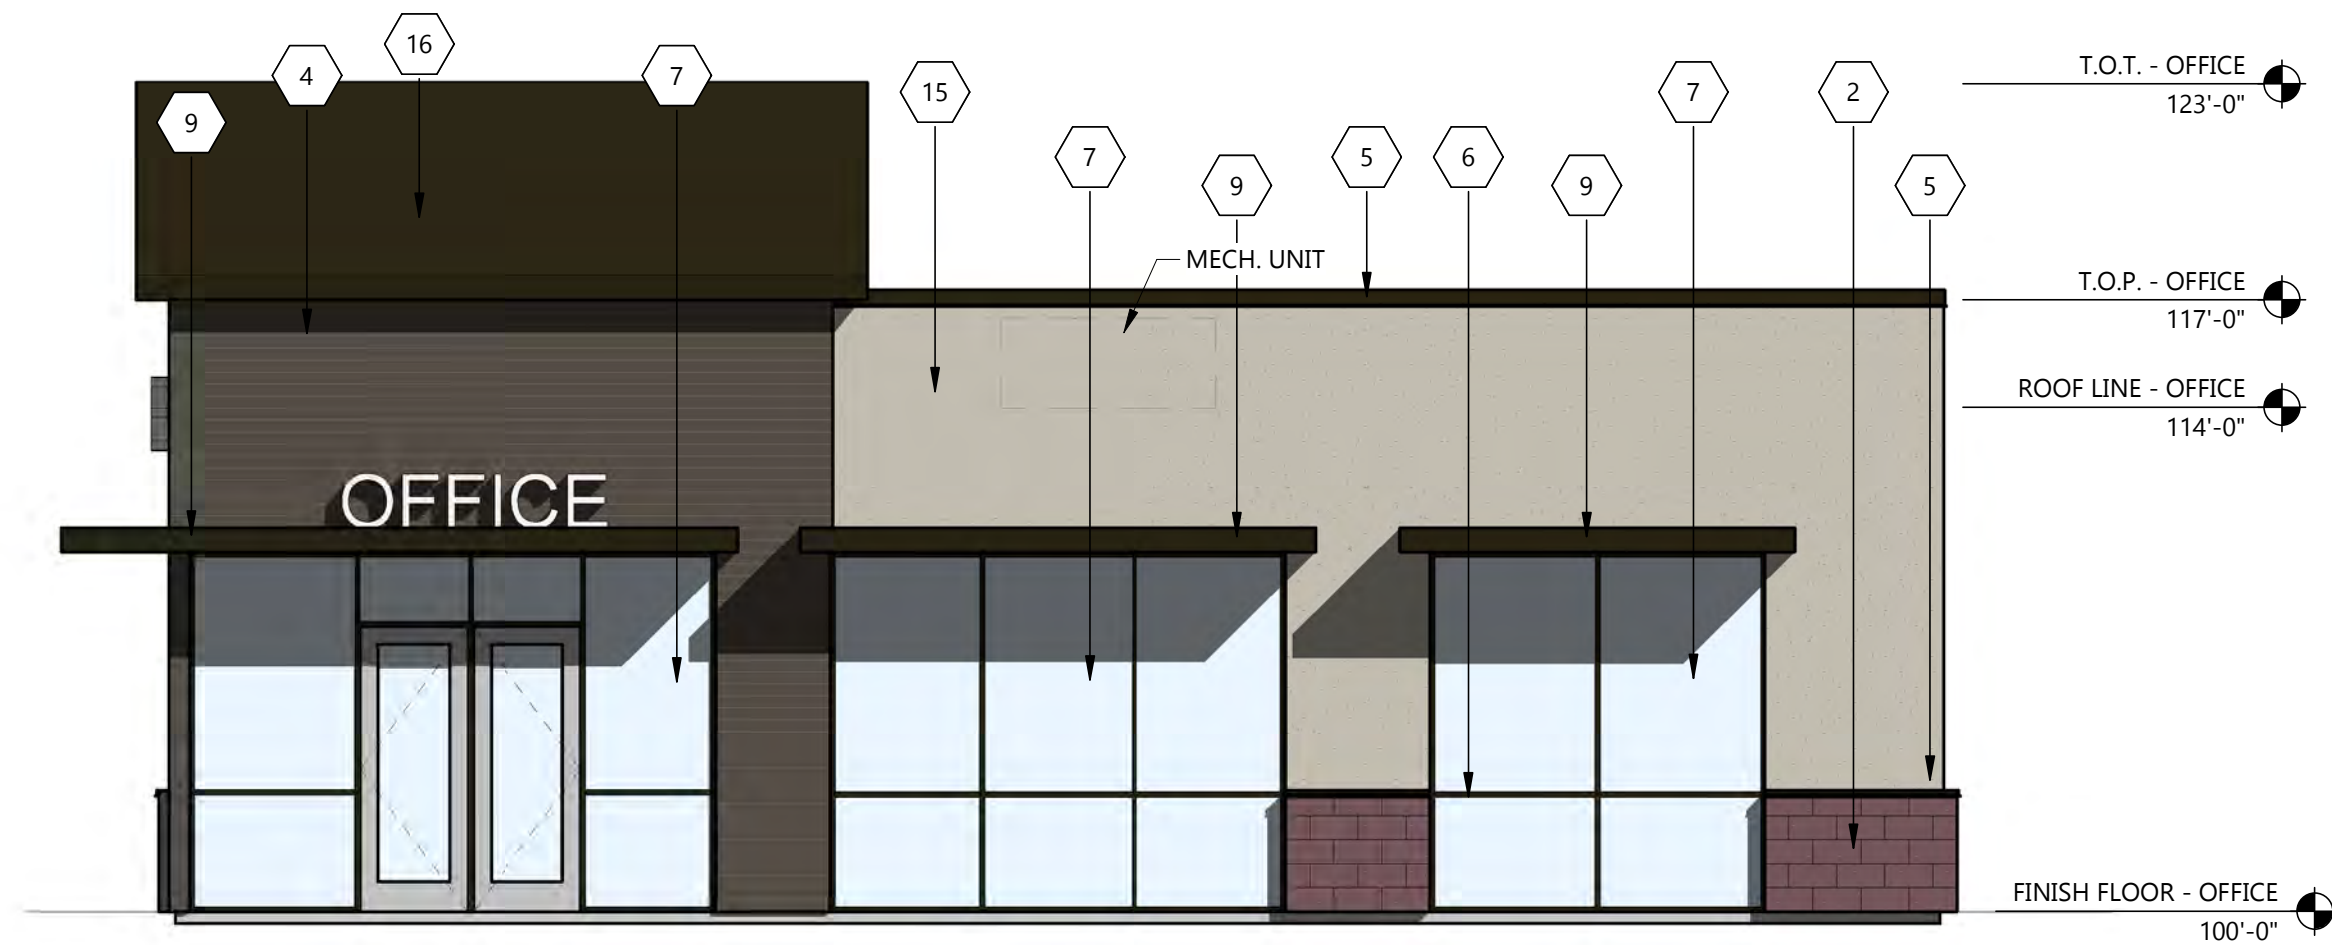


1 OFFICE BLDG - EAST COLOR ELEVATION  
A402 3/16" = 1'-0"

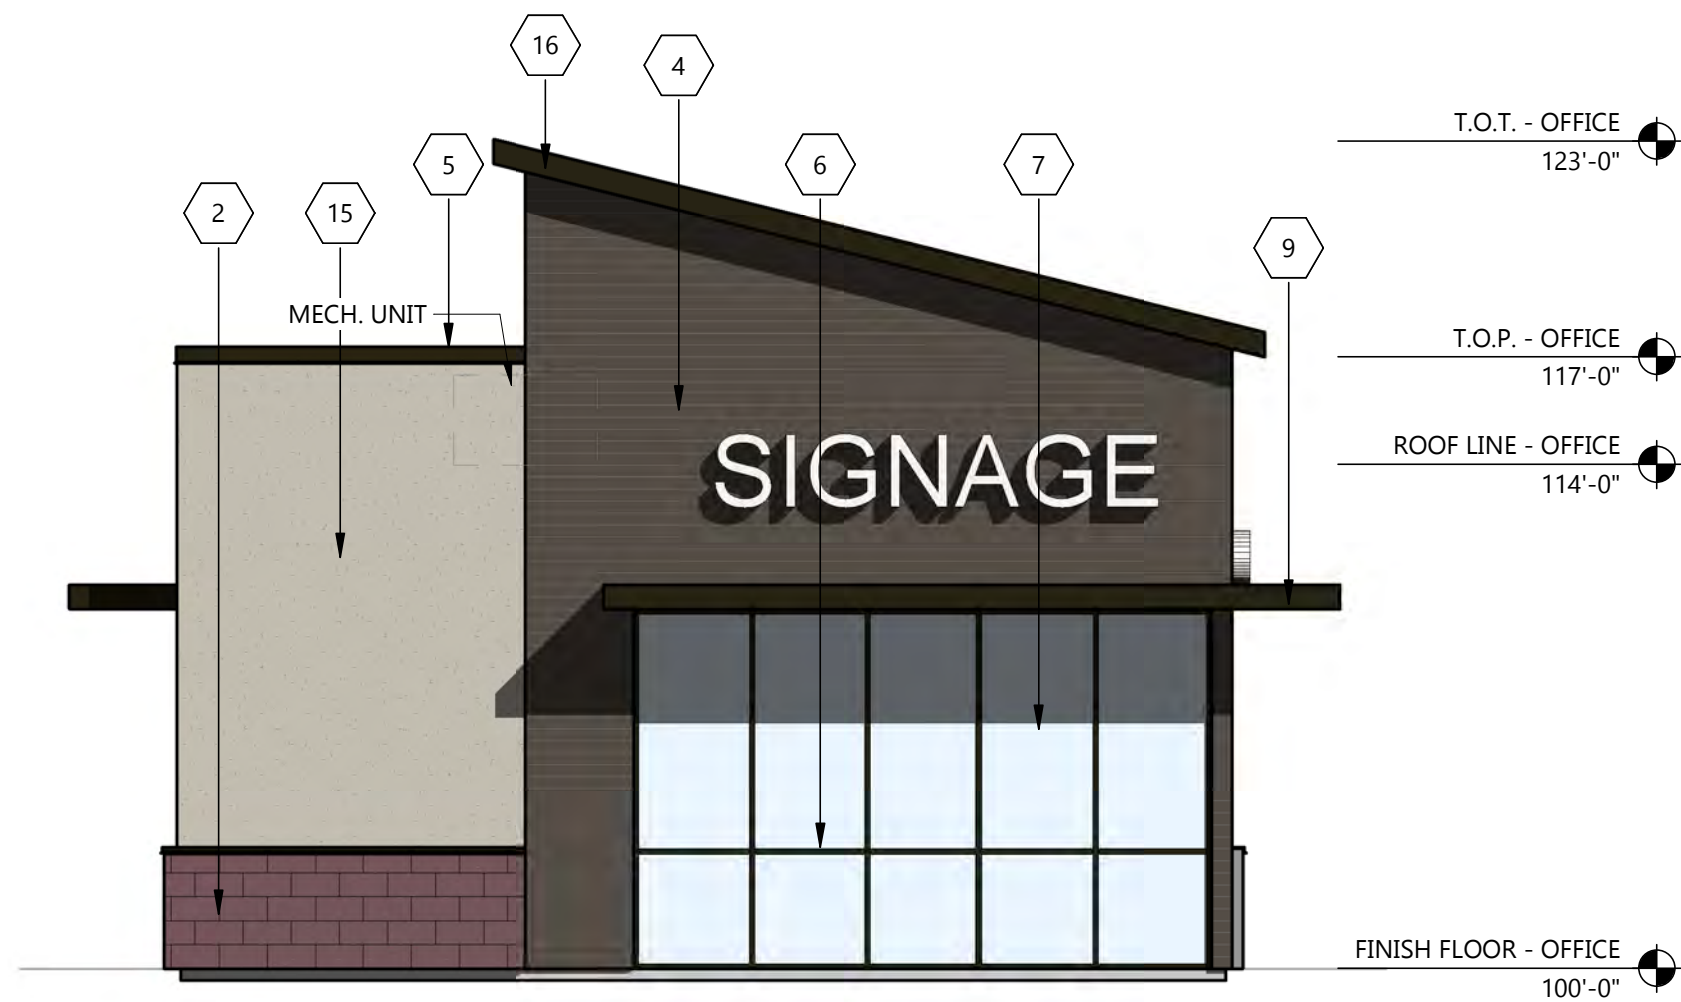

2 OFFICE BLDG - SOUTH COLOR ELEVATION  
A402 3/16" = 1'-0"

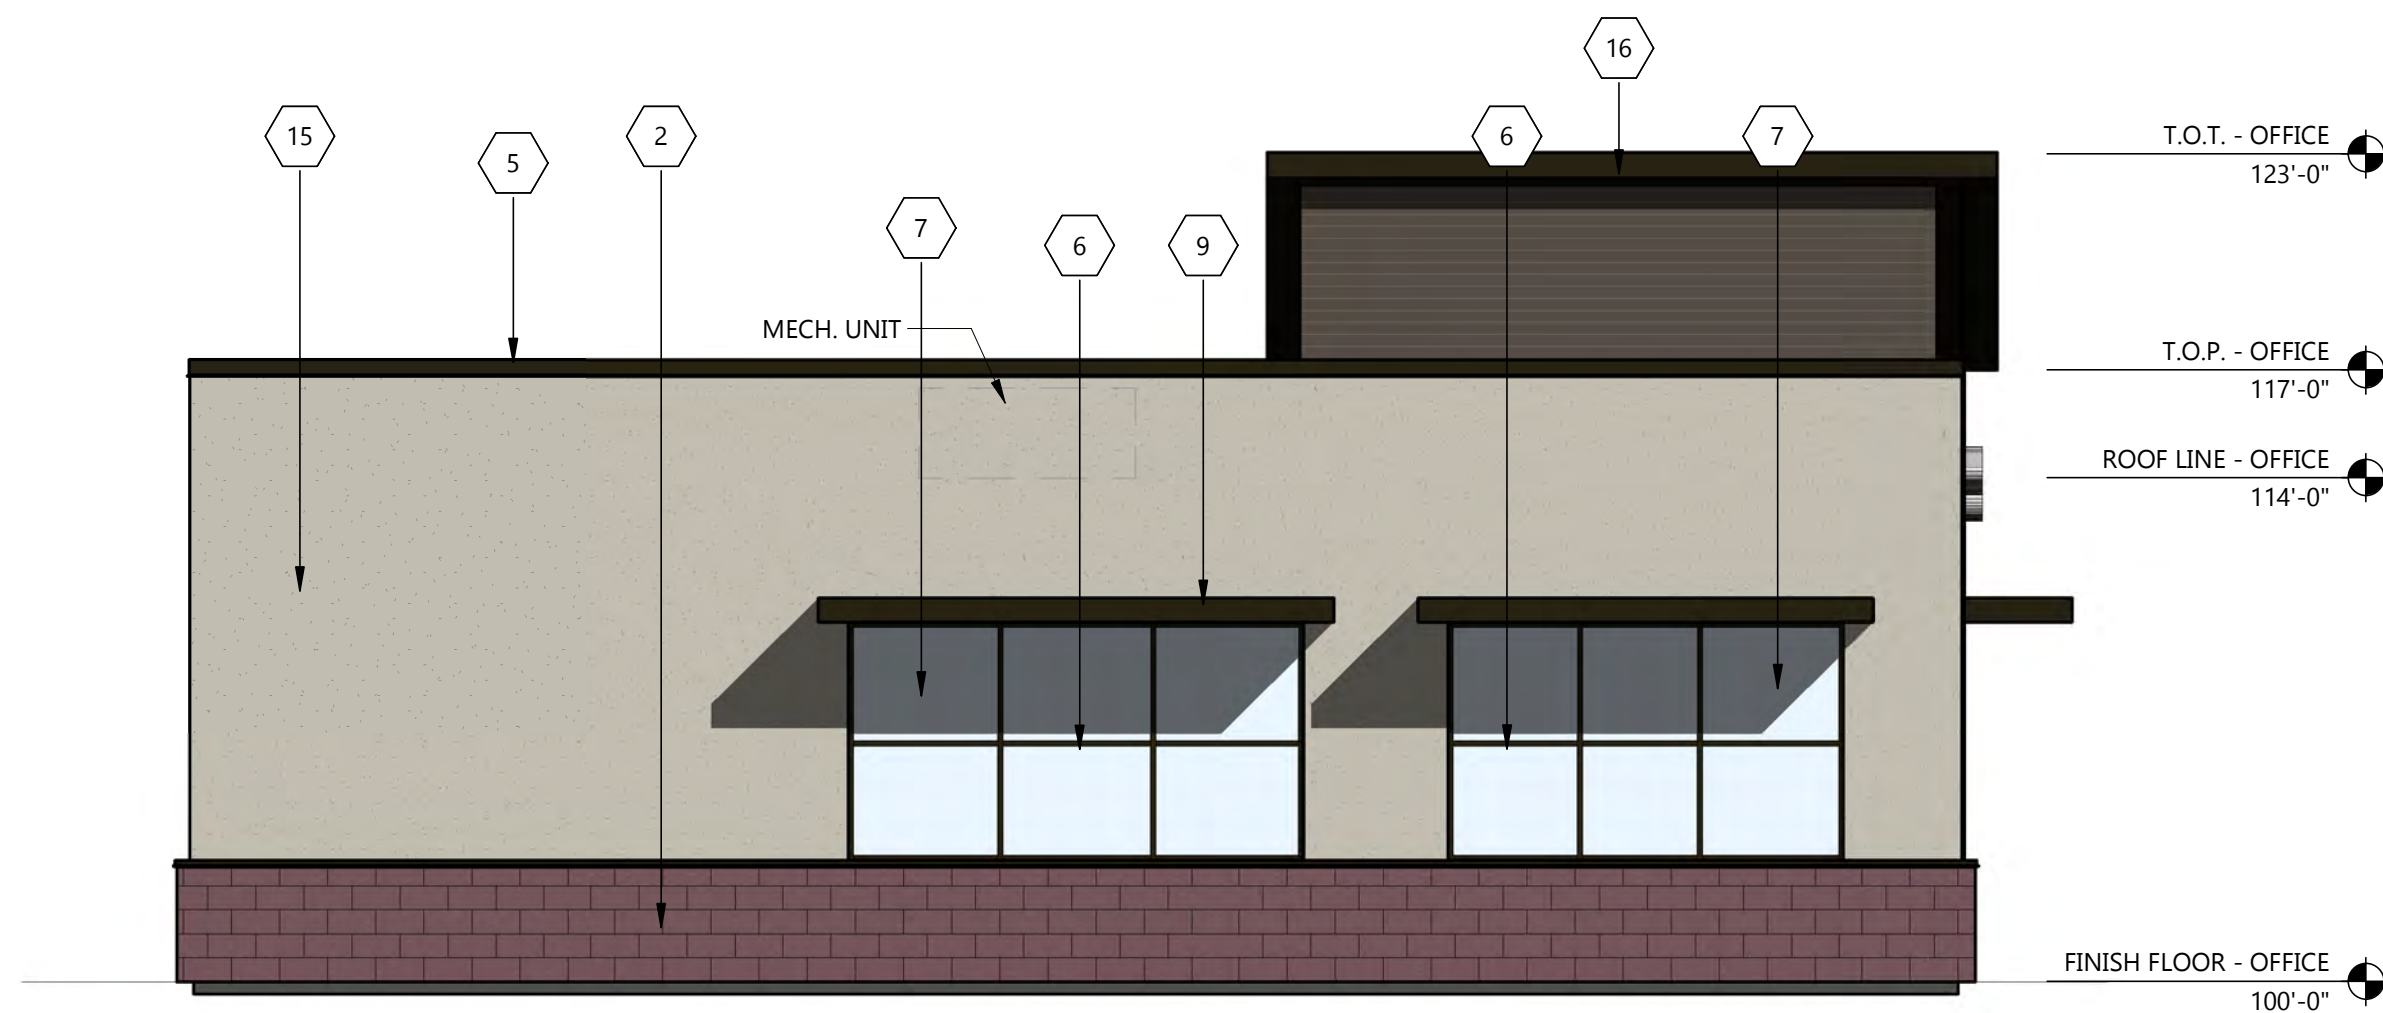

3 OFFICE BLDG - WEST COLOR ELEVATION  
A402 3/16" = 1'-0"

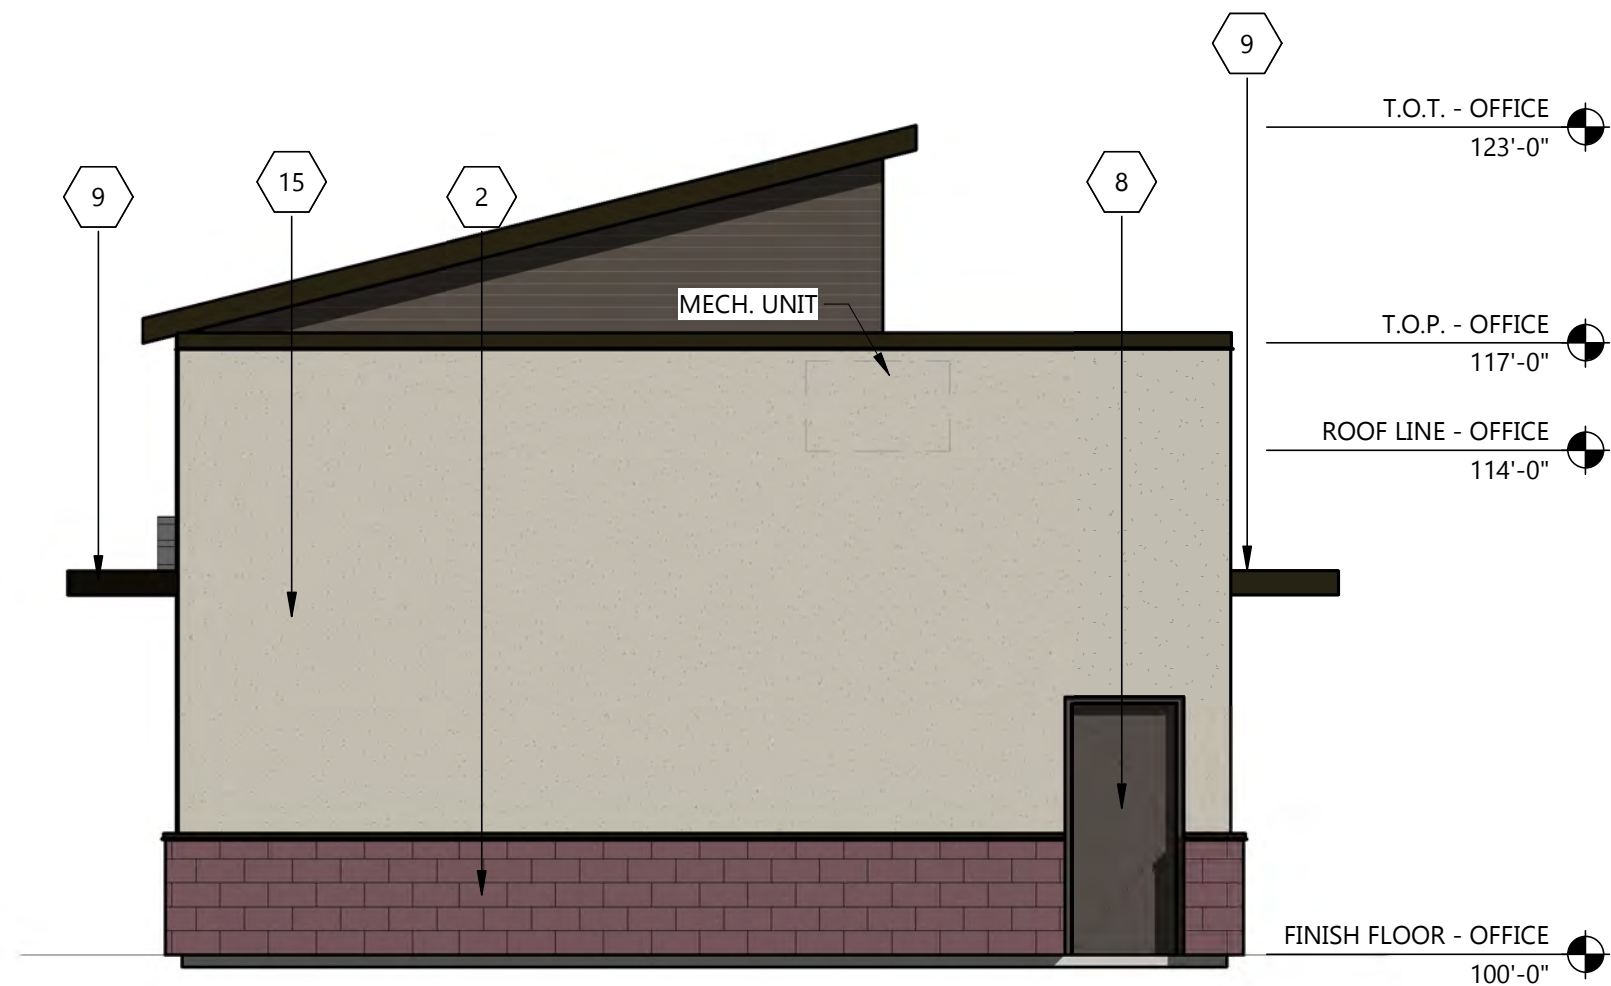


4 OFFICE BLDG - NORTH COLOR ELEVATION  
A402 3/16" = 1'-0"

| KEYNOTE LEGEND: |                                                                                      |
|-----------------|--------------------------------------------------------------------------------------|
|                 | < < < INDICATES KEYNOTE ON PLAN                                                      |
| 01              | FINE FINISH STUCCO, PAINTED DUNN EDWARDS DEC791 CLOUD                                |
| 02              | ECHELON SPLIT FACE BLOCK COLOR PURPLE HART                                           |
| 03              | ECHELON SPLIT FACE BLOCK COLOR CHARCOAL                                              |
| 04              | AEP SPAN METAL COLOR VINTAGE                                                         |
| 05              | PARAPET CAP/TRIM, PAINTED DUNN EDWARDS DE6392 MINK                                   |
| 06              | KAWNNEER MULLIONS COLOR DARK BRONZE                                                  |
| 07              | GLASS VISION WINDOW                                                                  |
| 08              | H.M. DOOR, PAINTED DUNN EDWARDS DE6392 MINK                                          |
| 09              | AWNINGS COLOR DARK BRONZE                                                            |
| 10              | SPANDREL GLAZING UNIT ICD, OPACI-COAT 300 - #1-818 BLACK/CLEAR                       |
| 11              | ROOF TILE CANOPY, AMERICAN ROOF CO - COLOR 999 CHARCOAL RANGE                        |
| 12              | ROLL UP DOOR, JANUS INTERNATIONAL - COLOR SILHOUETTE GRAY OR EQUIVALENT MANUFACTURER |
| 13              | FINE FINISH STUCCO, PAINTED DUNN EDWARDS DET624 SORREL FELT                          |
| 14              | BRICK VENEER, SUMMIT BRICK - COLOR IRON MOUNTAIN                                     |
| 15              | FINE FINISH STUCCO, PAINTED DUNN EDWARDS DET625 RECLAIMED WOOD                       |
| 16              | STANDING SEAM METAL ROOF, COLOR DARK BRONZE                                          |

|      |                       |            |
|------|-----------------------|------------|
| SP   | PRELIMINARY SITE PLAN | 01-23-2023 |
| SP   | PRELIMINARY SITE PLAN | 03-04-2022 |
| MARK | DESCRIPTION           | DATE       |

PROJECT NO: 20221690  
DRAWN BY: AAB  
CHECKED BY: MAB

COPYRIGHT:  
All plans, specifications, computer files, field data, notes  
and other documents and instruments prepared by EAPC  
as instruments of service shall remain the property of  
EAPC. EAPC shall retain all common lay, statutory and  
other reserved rights, including the copyright there to.

 

01 - FINE FINISH STUCCO  
PAINTED DUNN EDWARDS  
DEC791 COLOR CLOUD



02 - SPLIT FACE BLOCK  
ECHELON  
COLOR PURPLE HART



03 - SPLIT FACE BLOCK  
ECHELON  
COLOR CHARCOAL




04 - METAL WALL PANEL  
AEP SPAN  
COLOR VINTAGE



05 & 08 - PARPET CAP/TRIM  
H.M. DOOR  
PAINTED DUNN EDWARDS  
DE6392 COLOR MINK



06, 09 & 16 - MULLIONS,  
AWNINGS, STANDING SEAM ROOF  
COLOR DARK BRONZE

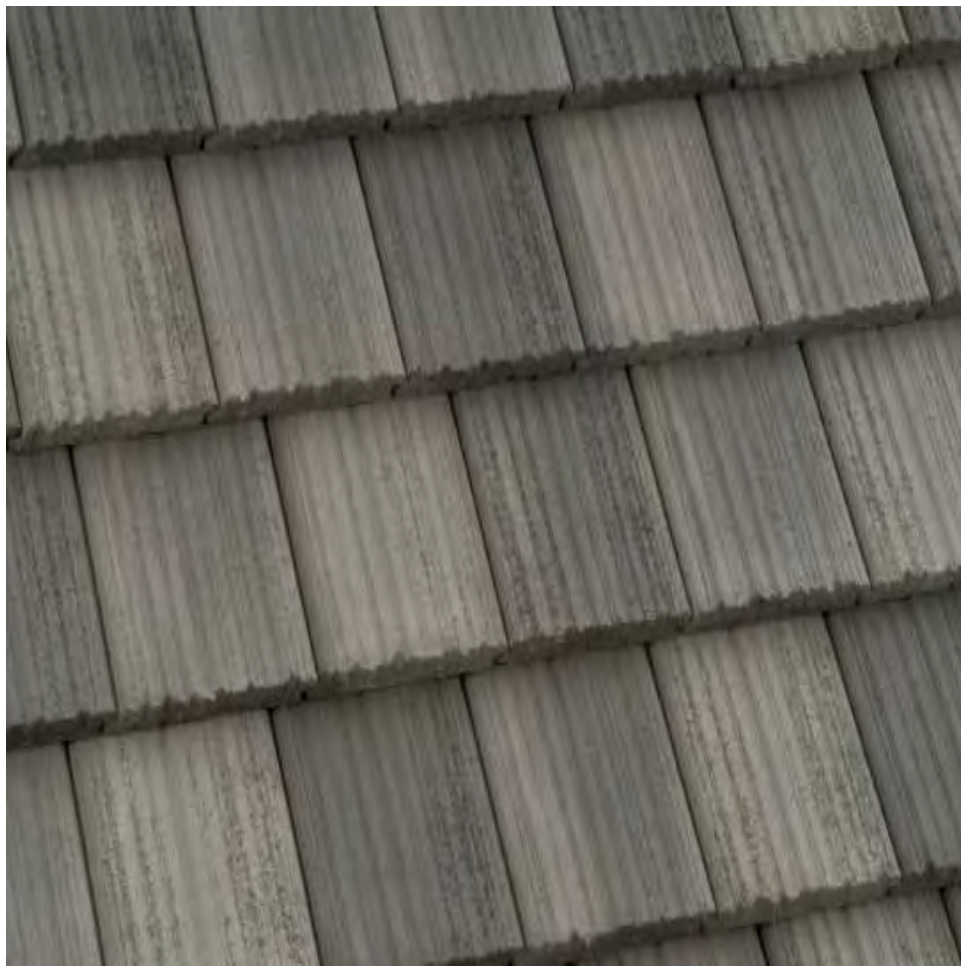

11 - ROOF TILE CANOPY  
AMERICAN ROOF CO.  
COLOR 999 CHARCOAL RANGE



13 - FINE FINISH STUCCO  
PAINTED DUNN EDWARDS  
DET624 COLOR SORREL FELT



14 - BRICK VENEER  
SUMMIT BRICK  
COLOR IRON MOUNTAIN



15 - FINE FINISH STUCCO  
PAINTED DUNN EDWARDS  
DET625 COLOR RECLAIMED WOOD



LAS BRISAS HOMES - STREET VIEW



|      |                       |            |
|------|-----------------------|------------|
| SP   | PRELIMINARY SITE PLAN | 01-23-2023 |
| SP   | PRELIMINARY SITE PLAN | 03-04-2022 |
| MARK | DESCRIPTION           | DATE       |