



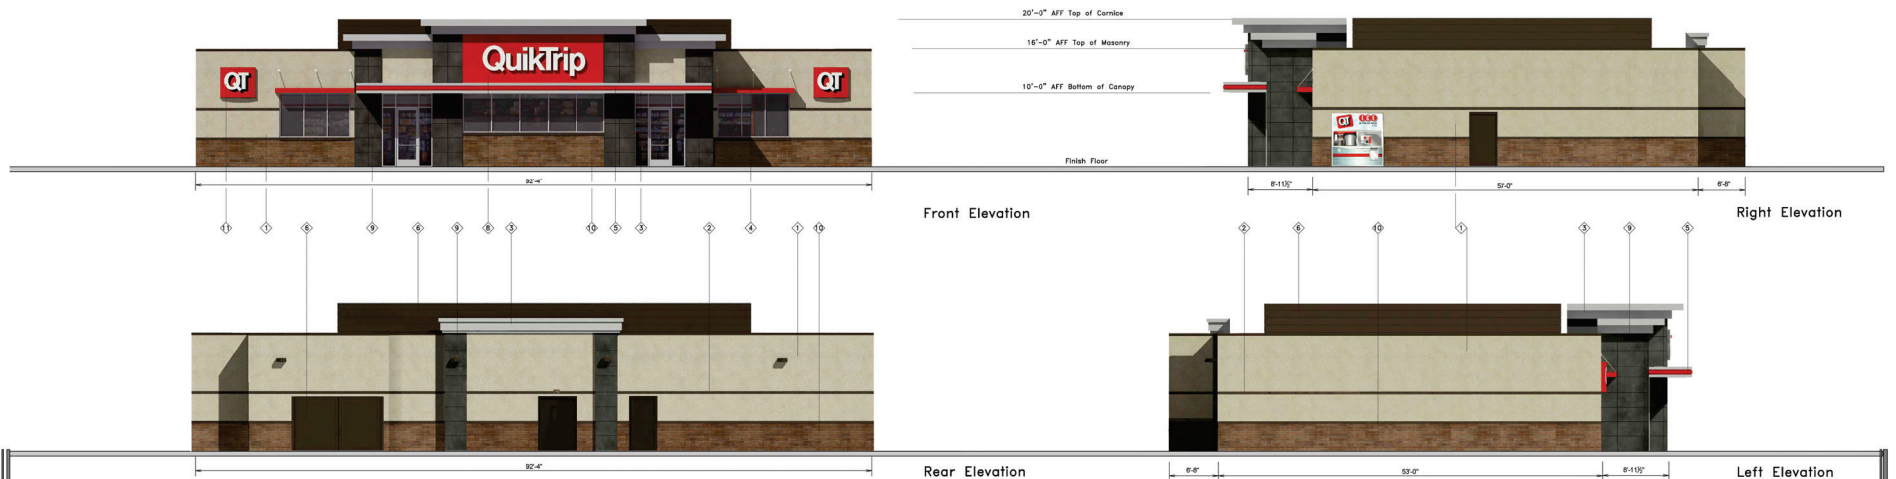


	QuikTrip. 4705 South 129th East Ave. Tulsa, OK 74134-7008 P.O. Box 3475 Tulsa, OK 74101-3475 (918) 415-7700	Store # 1503 G3SE Building Elevations		Address: Indian School & Loop 303		City, State: Goodyear, AZ	<table><thead><tr><th>#</th><th>FINISH</th><th>MANUFACTURER</th><th>SPECIFICATION</th></tr></thead><tbody><tr><td>1</td><td>CLAY BRICK</td><td>ATLAS</td><td>ATLAS GFA</td></tr><tr><td>2</td><td>WOODGRIT</td><td>INTERSTATE BRICK</td><td>ATLAS STRUCTURAL BRICK</td></tr><tr><td>3</td><td>BRUSHED ALUMINUM</td><td>ATLAS</td><td>ATLAS</td></tr><tr><td>4</td><td>CLAY BRICK</td><td>ATLAS</td><td>ATLAS</td></tr><tr><td>5</td><td>CLAY POLYCARBONATE</td><td>ATLAS INDUSTRIES</td><td>ATLAS UNLIMITED BAND</td></tr><tr><td>6</td><td>CLAY BRICK</td><td>ATLAS INDUSTRIES</td><td>ATLAS UNLIMITED BAND</td></tr><tr><td>7</td><td>CLAY BRICK</td><td>ATLAS INDUSTRIES</td><td>ATLAS UNLIMITED BAND</td></tr><tr><td>8</td><td>CLAY BRICK</td><td>ATLAS INDUSTRIES</td><td>ATLAS UNLIMITED BAND</td></tr><tr><td>9</td><td>CLAY BRICK</td><td>ATLAS INDUSTRIES</td><td>ATLAS UNLIMITED BAND</td></tr><tr><td>10</td><td>CLAY BRICK</td><td>ATLAS INDUSTRIES</td><td>ATLAS UNLIMITED BAND</td></tr><tr><td>11</td><td>CLAY BRICK</td><td>ATLAS INDUSTRIES</td><td>ATLAS UNLIMITED BAND</td></tr><tr><td>12</td><td>CLAY BRICK</td><td>ATLAS INDUSTRIES</td><td>ATLAS UNLIMITED BAND</td></tr><tr><td>13</td><td>CLAY BRICK</td><td>ATLAS INDUSTRIES</td><td>ATLAS UNLIMITED BAND</td></tr><tr><td>14</td><td>CLAY BRICK</td><td>ATLAS INDUSTRIES</td><td>ATLAS UNLIMITED BAND</td></tr><tr><td>15</td><td>CLAY BRICK</td><td>ATLAS INDUSTRIES</td><td>ATLAS UNLIMITED BAND</td></tr></tbody></table>	#	FINISH	MANUFACTURER	SPECIFICATION	1	CLAY BRICK	ATLAS	ATLAS GFA	2	WOODGRIT	INTERSTATE BRICK	ATLAS STRUCTURAL BRICK	3	BRUSHED ALUMINUM	ATLAS	ATLAS	4	CLAY BRICK	ATLAS	ATLAS	5	CLAY POLYCARBONATE	ATLAS INDUSTRIES	ATLAS UNLIMITED BAND	6	CLAY BRICK	ATLAS INDUSTRIES	ATLAS UNLIMITED BAND	7	CLAY BRICK	ATLAS INDUSTRIES	ATLAS UNLIMITED BAND	8	CLAY BRICK	ATLAS INDUSTRIES	ATLAS UNLIMITED BAND	9	CLAY BRICK	ATLAS INDUSTRIES	ATLAS UNLIMITED BAND	10	CLAY BRICK	ATLAS INDUSTRIES	ATLAS UNLIMITED BAND	11	CLAY BRICK	ATLAS INDUSTRIES	ATLAS UNLIMITED BAND	12	CLAY BRICK	ATLAS INDUSTRIES	ATLAS UNLIMITED BAND	13	CLAY BRICK	ATLAS INDUSTRIES	ATLAS UNLIMITED BAND	14	CLAY BRICK	ATLAS INDUSTRIES	ATLAS UNLIMITED BAND	15	CLAY BRICK	ATLAS INDUSTRIES	ATLAS UNLIMITED BAND
		#	FINISH	MANUFACTURER	SPECIFICATION	
1	CLAY BRICK	ATLAS	ATLAS GFA	
2	WOODGRIT	INTERSTATE BRICK	ATLAS STRUCTURAL BRICK	
3	BRUSHED ALUMINUM	ATLAS	ATLAS	
4	CLAY BRICK	ATLAS	ATLAS	
5	CLAY POLYCARBONATE	ATLAS INDUSTRIES	ATLAS UNLIMITED BAND	
6	CLAY BRICK	ATLAS INDUSTRIES	ATLAS UNLIMITED BAND	
7	CLAY BRICK	ATLAS INDUSTRIES	ATLAS UNLIMITED BAND	
Serial # 05-1503-G3SE		Scale: 1/8"=1'-0"	Issue Date: 01.23.24	Drawn By: JK	Rev/Notes:	COPYRIGHT © 2011 QUIKTRIP CORPORATION. DESIGN PATENTS FOR QUIKTRIP PLANS ARE THE EXCLUSIVE PROPERTY OF QUIKTRIP CORPORATION, TULSA, OKLAHOMA. THESE PLANS ARE PROTECTED IN THEIR ENTIRETY BY DOMESTIC AND INTERNATIONAL COPYRIGHT AND PATENT STATUTES. ANY UNAUTHORIZED USE, REPRODUCTION, PUBLICATION, DISTRIBUTION OR SALE IN WHOLE OR IN PART, IS STRICTLY FORBIDDEN.	


COPYRIGHT © 2011 QUIKTRIP CORPORATION DESIGN PATENTS
 QUIKTRIP PLANS ARE THE EXCLUSIVE PROPERTY OF QUIKTRIP CORPORATION, TULSA,
 OKLAHOMA. THESE PLANS ARE PROTECTED IN THEIR ENTIRETY BY DOMESTIC AND
 INTERNATIONAL COPYRIGHT AND PATENT STATUTES. ANY UNAUTHORIZED USE, REPRODUCTION,
 PUBLICATION, DISTRIBUTION OR SALE IN WHOLE OR IN PART, IS STRICTLY FORBIDDEN.

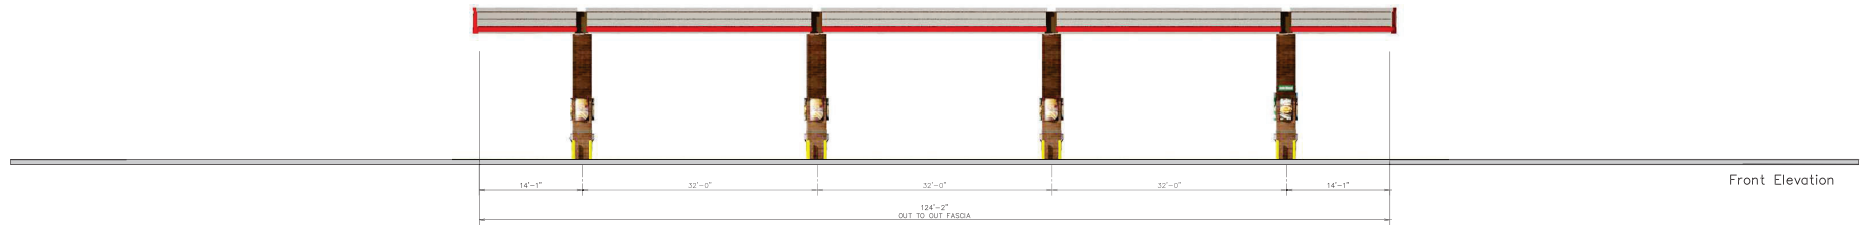

Front Elevation

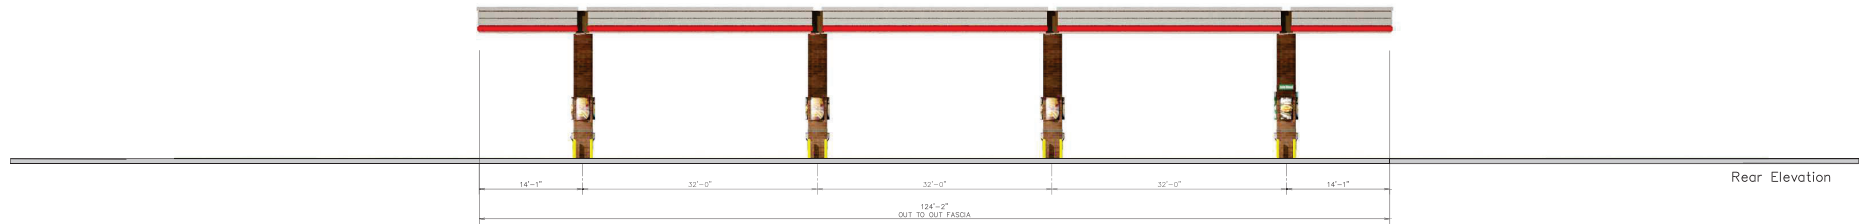

Rear Elevation

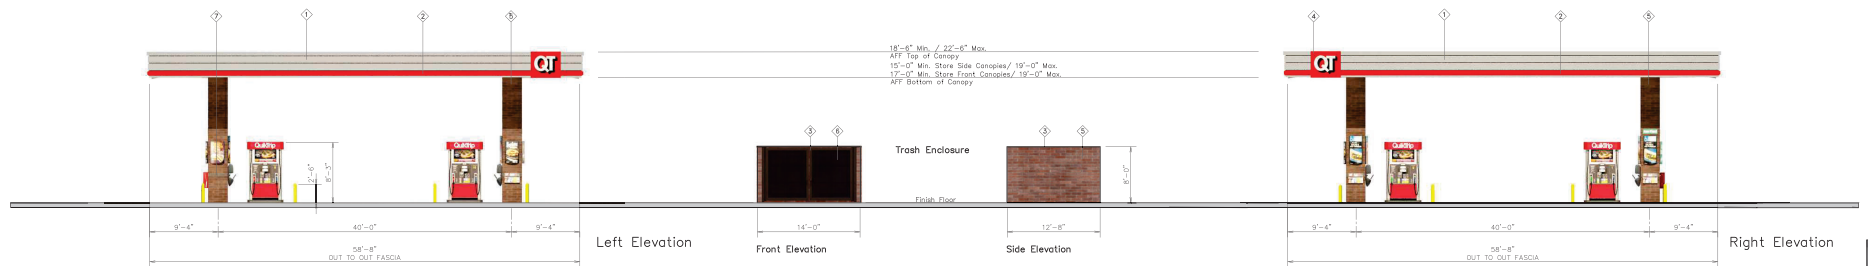

Left Elevation

Front Elevation

Side Elevation

Right Elevation



QuikTrip
4705 South 129th East Ave.
Tulsa, OK 74134-7008
P.O. Box 3475
Tulsa, OK 74101-3475
(918) 615-7700

Store # 1503 DS8 Canopy w/ Brick Columns
Serial # 05-1503-GD08
Scale: 1/8" = 1'-0"
Issue Date: 01.22.24

Address: Indian School & Loop 303
City, State: Goodyear, AZ
Drawn By: JK
Rev/Notes:

COPYRIGHT © 2011 QUIKTRIP CORPORATION DESIGN PATENTS
QUIKTRIP PLANS ARE THE EXCLUSIVE PROPERTY OF QUIKTRIP CORPORATION, TULSA,
OKLAHOMA. THESE PLANS ARE PROTECTED BY THEIR OWNERSHIP BY DOMESTIC AND
INTERNATIONAL COPYRIGHT AND PATENT STATUTES. ANY UNAUTHORIZED USE, REPRODUCTION,
PUBLICATION, DISTRIBUTION OR SALE IN WHOLE OR IN PART, IS STRICTLY FORBIDDEN.

①	FINISH	MANUFACTURER	SPECIFICATION
1	ROOFER ALUMINUM	BRIDGEMAN	CANOPY
2	TOP FAS FASCIAD	ALUM BRIDGEMAN	UNPAINTED BRND
3	CHIMNEY - BRICKS	CHIMNEY - BRICKS	CHIMNEY - BRICKS
4	BRICK	BRICK	BRICK
5	BRICK	BRICK	BRICK
6	BRICK	BRICK	BRICK
7	BRICK	BRICK	BRICK