




Attachment D

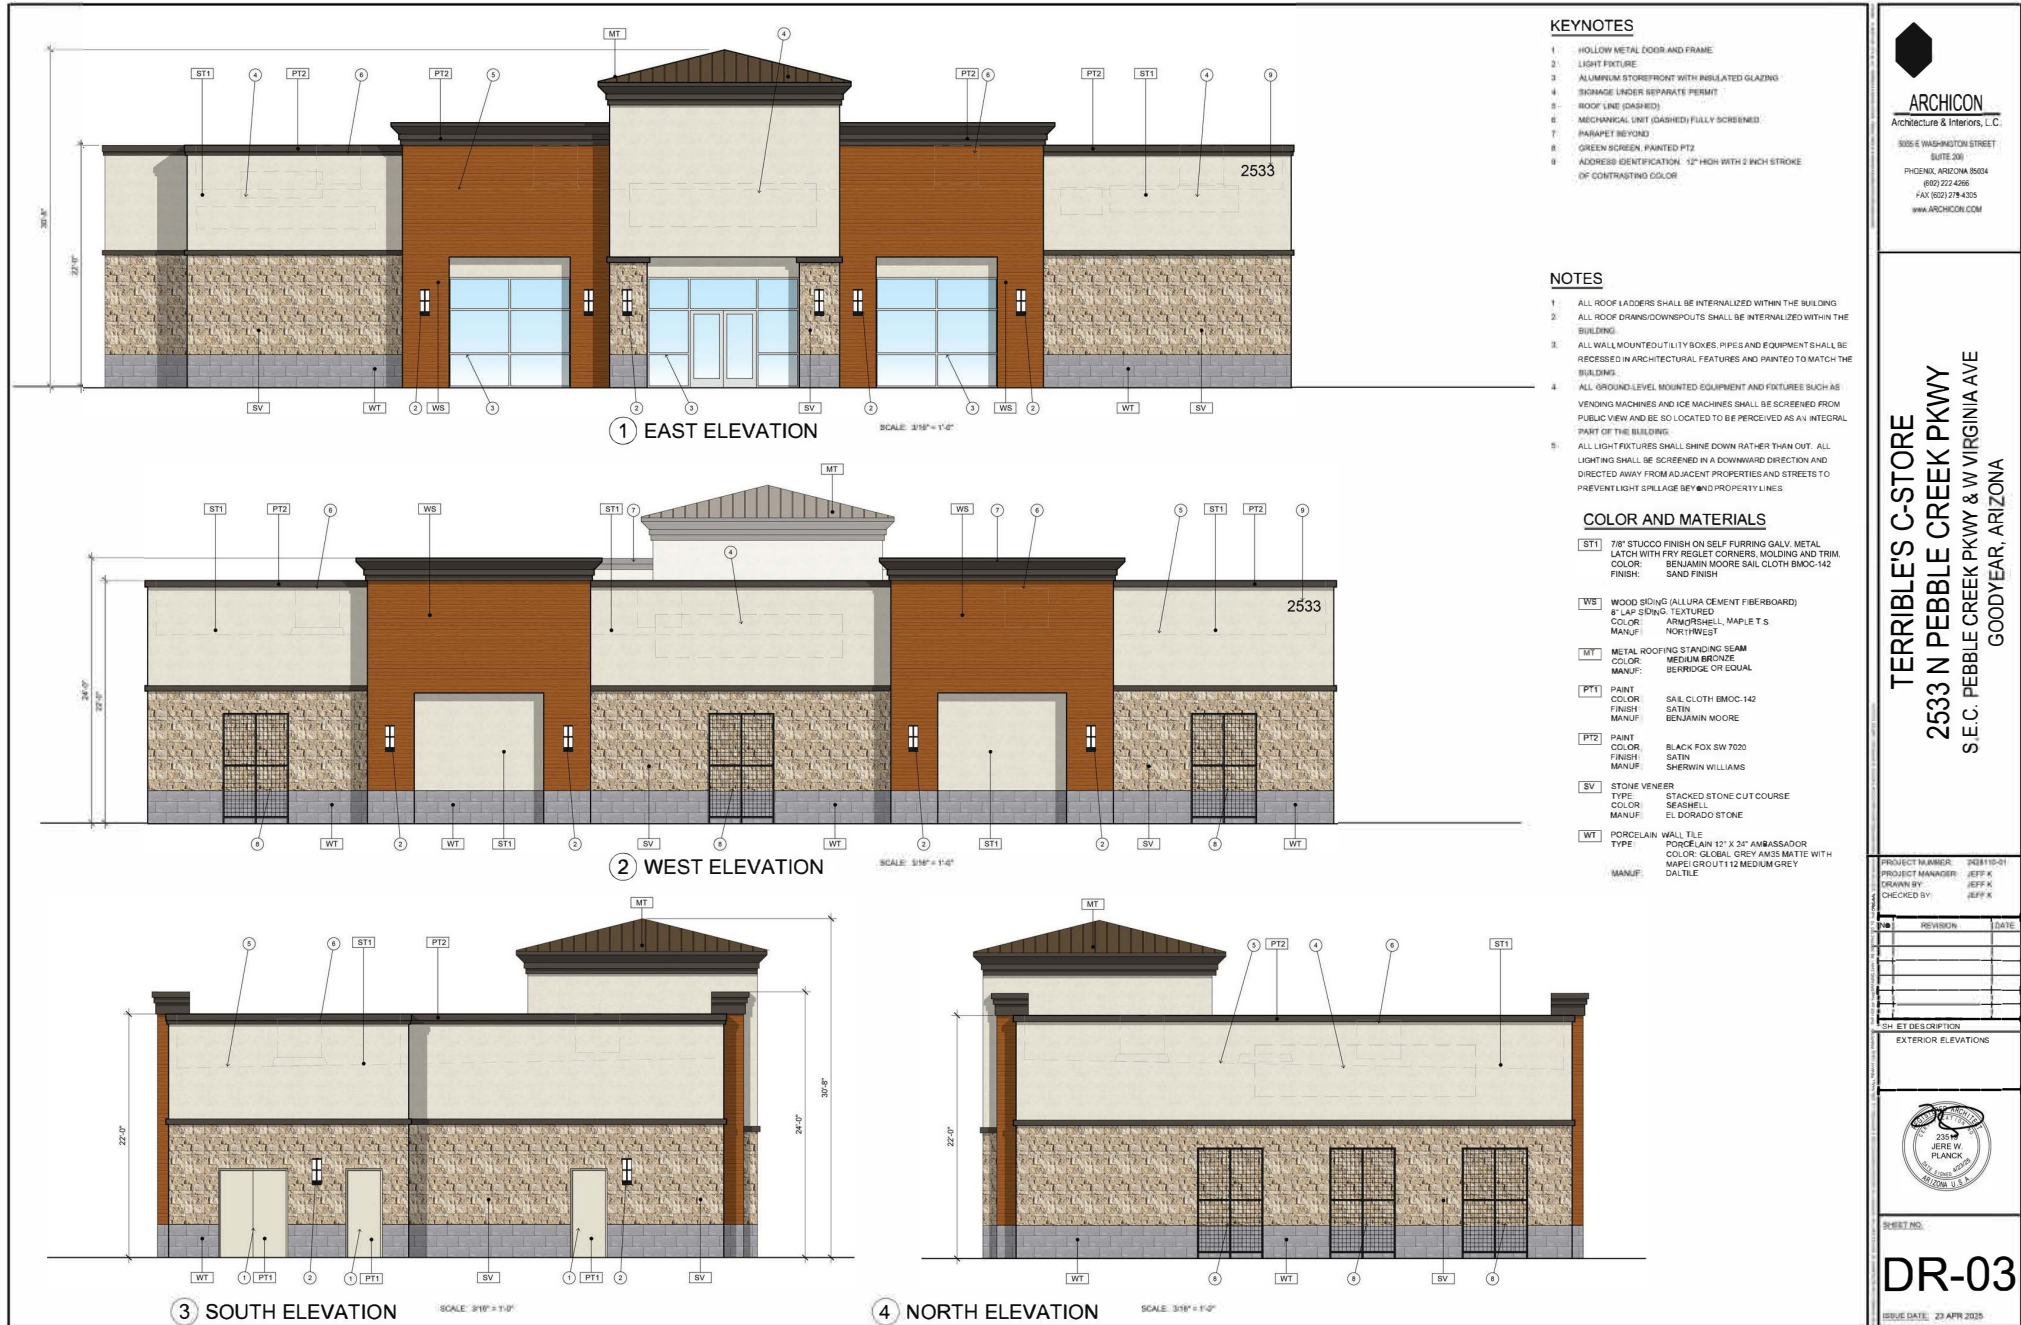

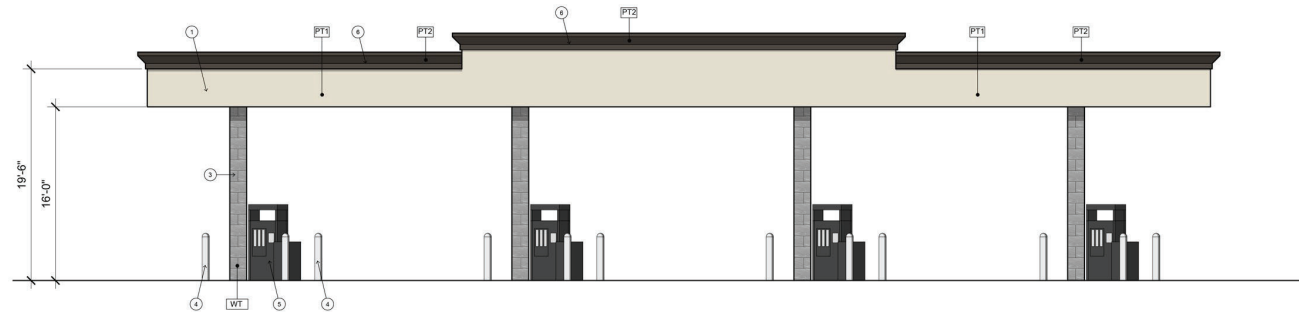

① EAST ELEVATION

SCALE: 3/16" = 1'-0"

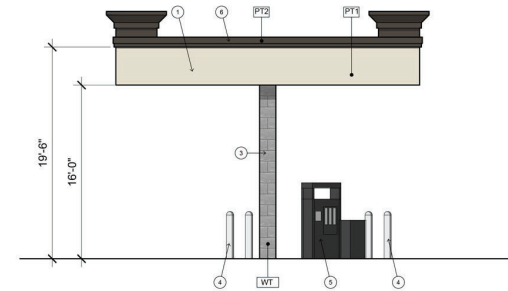

③ SOUTH ELEVATION

SCALE: 3/16" = 1'-0"

KEYNOTES

- 1 CANOPY PANEL. PAINTED
- 2 SIGNAGE (NOT SHOWN, UNDER SEPARATE PERMIT)
- 3 STEEL COLUMN. WRAPPED WITH TILE TO MATCH BUILDING
- 4 BOLLARD - PRIMED AND PAINTED WHITE
- 5 GAS PUMP DISPENSER
- 6 CORNICE PANEL. PAINTED

COLOR AND MATERIALS

PT1 PAINT
COLOR: SAIL CLOTH BMOC-142
FINISH: SATIN
MANUF: BENJAMIN MOORE

PT2 PAINT
COLOR: BLACK FOX BW 7020
FINISH: SATIN
MANUF: SHERWIN WILLIAMS

WT PORCELAIN WALL TILE
TYPE: PORCELAIN 12" X 24" AMBASSADOR
COLOR: GLOBAL GREY AM35 MATTE WITH
MAPEI GROUT 112 MEDIUM GREY
MANUF: DALTILE



ARCHICON
Architecture & Interiors, L.C.
5055 E WASHINGTON STREET
SUITE 200
PHOENIX, ARIZONA 85034
(602) 222-4266
FAX (602) 279-4305
www.ARCHICON.COM

TERRIBLE'S C-STORE
2533 N PEBBLE CREEK PKWY
S.E.C. PEBBLE CREEK PKWY & W VIRGINIA AVE
GOODYEAR, ARIZONA

PROJECT NUMBER: 2428110-01
PROJECT MANAGER: JEFF K
DRAWN BY: JEFF K
CHECKED BY: JEFF K

NO.	REVISION	DATE

SHEET DESCRIPTION
CANOPY ELEVATIONS



SHEET NO.

DR-04

ISSUE DATE: 23 APR 2025



TERRIBLE'S C-STORE
2533 N PEBBLE CREEK PKWY
S.E.C, PEBBLE CREEK PKWY & W VIRGINIA AVE
GOODYEAR, ARIZONA

PROJECT NUMBER:	2428110-01
PROJECT MANAGER:	JEFF K
DRAWN BY:	JEFF K
CHECKED BY:	JEFF K

[illegible]

SHEET DESCRIPTION
EXTERIOR ELEVATIONS



SHEET NO.

DR-03

ISSUE DATE: 23 APR 2025

1 HOLLOW METAL DOOR AND FRAME
2 LIGHT FIXTURE
3 ALUMINUM STOREFRONT WITH INSULATED GLAZING
4 SIGNAGE UNDER SEPARATE PERMIT
5 ROOF LINE (DASHED)
6 MECHANICAL UNIT (DASHED) FULLY SCREENED
7 PARAPET BEYOND
8 GREEN SCREEN, PAINTED PT2
9 ADDRESS IDENTIFICATION, 12" HIGH WITH 2 INCH STROKE
OF CONTRASTING COLOR

1. ALL ROOF LADDERS SHALL BE INTERNALIZED WITHIN THE BUILDING.
2. ALL ROOF DRAINS/DOWNSPOUTS SHALL BE INTERNALIZED WITHIN THE BUILDING.
3. ALL WALL MOUNTED UTILITY BOXES, PIPES AND EQUIPMENT SHALL BE RECESSED IN ARCHITECTURAL FEATURES AND PAINTED TO MATCH THE BUILDING.
4. ALL GROUND-LEVEL MOUNTED EQUIPMENT AND FIXTURES SUCH AS VENDING MACHINES AND ICE MACHINES SHALL BE SCREENED FROM PUBLIC VIEW AND BE SO LOCATED TO BE PERCEIVED AS AN INTEGRAL PART OF THE BUILDING.
5. ALL LIGHT FIXTURES SHALL SHINE DOWN RATHER THAN OUT. ALL LIGHTING SHALL BE SCREENED IN A DOWNWARD DIRECTION AND DIRECTED AWAY FROM ADJACENT PROPERTIES AND STREETS TO PREVENT LIGHT SPILLAGE BEYOND PROPERTY LINES.

ST1 7/8" STUCCO FINISH ON SELF FURRING GALV. METAL
LATCH WITH FRY REGLET CORNERS, MOLDING AND TRIM.
COLOR: BENJAMIN MOORE SAIL CLOTH BMOC-142
FINISH: SAND FINISH

WS WOOD SIDING (ALLURA CEMENT FIBERBOARD)
6" LAP SIDING, TEXTURED
COLOR: ARMORSHHELL, MAPLE T.S.
MANUF: NORTHWEST

MT METAL ROOFING STANDING SEAM
COLOR: MEDIUM BRONZE
MANUF: BERRIDGE OR EQUAL

PT1	PAINT	
	COLOR:	SAIL CLOTH BMOC-142
	FINISH:	SATIN
	MANUF:	BENJAMIN MOORE

PT2 PAINT
COLOR: BLACK FOX SW 7020
FINISH: SATIN
MANUF: SHERWIN WILLIAMS

SV	STONE VENEER
TYPE:	STACKED STONE CUT COURSE
COLOR:	SEASHELL
MANUF:	EL DORADO STONE

WT PORCELAIN WALL TILE
TYPE: PORCELAIN 12" X 24" AMBASSADOR
COLOR: GLOBAL GREY AM35 MATTE WITH
MAPEI GROUT 112 MEDIUM GREY
MANUF: DAI TILE


① EAST ELEVATION

② WEST ELEVATION

③ SOUTH ELEVATION


④ NORTH ELEVATION

SCALE: 3/16" = 1'-0"

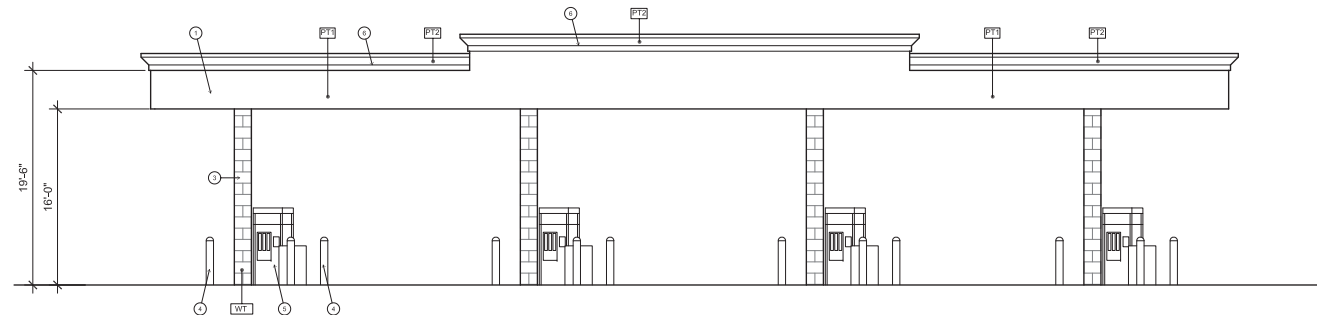

1 EAST ELEVATION

SCALE: 3/16" = 1'-0"

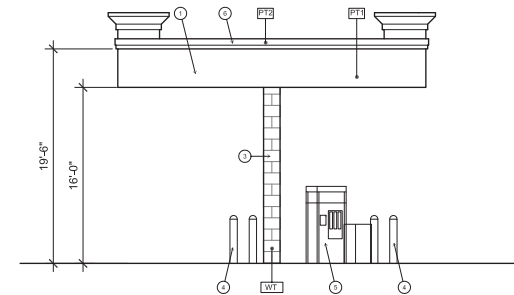

3 SOUTH ELEVATION

SCALE: 3/16" = 1'-0"

KEYNOTES

- 1 CANOPY PANEL. PAINTED
- 2 SIGNAGE (NOT SHOWN, UNDER SEPARATE PERMIT)
- 3 STEEL COLUMN. WRAPPED WITH TILE TO MATCH BUILDING
- 4 BOLLARD - PRIMED AND PAINTED WHITE
- 5 GAS PUMP DISPENSER
- 6 CORNICE PANEL. PAINTED

COLOR AND MATERIALS

PT1 PAINT
COLOR: SAIL CLOTH BMO-C-142
FINISH: SATIN
MANUF: BENJAMIN MOORE

PT2 PAINT
COLOR: BLACK FOX SW 7020
FINISH: SATIN
MANUF: SHERWIN WILLIAMS

WT PORCELAIN WALL TILE
TYPE: PORCELAIN 12" X 24" AMBASSADOR
COLOR: GLOBAL GREY AM35 MATTE WITH MAPES GROUT 112 MEDIUM GREY
MANUF: DALTILE



ARCHICON
Architecture & Interiors, L.C.

5055 E WASHINGTON STREET
SUITE 200
PHOENIX, ARIZONA 85034
(602) 224-4306
FAX (602) 279-4305
WWW.ARCHICON.COM

TERRIBLE'S C-STORE
2533 N PEBBLE CREEK PKWY
S.E.C. PEBBLE CREEK PKWY & W VIRGINIA AVE
GOODYEAR, ARIZONA

PROJECT NUMBER: 2428110401
PROJECT MANAGER: JEFF K
DRAWN BY: JEFF K
CHECKED BY: JEFF K

NO.	REVISION	DATE

SHEET DESCRIPTION
CANOPY ELEVATIONS



SHEET NO.

DR-04

ISSUE DATE: 23 APR 2025