


OPENING SCHEDULE												
DOOR								FRAME			HDW	COMMENTS
MARK	RATING	TYPE	MATERIAL	FINISH	WIDTH	HEIGHT	GLAZING TYPE	MATERIAL	FINISH	DEPTH		
LEVEL 01												
A-1			FG	STL		3' - 0"	6' - 8"	GL-2	WD		6 3/4"	
A-2	20 MIN		3P	STL		3' - 0"	6' - 8"	-	WD		6 3/4"	INSULATED ENTRY DOOR
A-3			3P	WD		2' - 0"	6' - 8"	-	WD		4 1/2"	
A-4	20 MIN		3P	STL		3' - 0"	6' - 8"	-	WD		6 3/4"	INSULATED ENTRY DOOR
A-5			OH	STL		16' - 0"	7' - 0"	-	-			
A-6			3P	WD		2' - 8"	6' - 8"	-	-			POCKET DOOR
A-7			FG	STL		3' - 0"	6' - 8"	GL-2	WD		6 3/4"	
LEVEL 02												
A-8			3P	WD		3' - 0"	6' - 8"	-	WD		4 1/2"	POCKET DOOR
A-9			3P	WD		2' - 8"	6' - 8"	-	WD		4 1/2"	
A-10			3P	WD		3' - 0"	6' - 8"	-	WD		4 1/2"	
A-11			3P	WD		2' - 8"	6' - 8"	-	WD		4 1/2"	
A-12			3P	WD		2' - 8"	6' - 8"	-	-			
A-13			3P	WD		2' - 8"	6' - 8"	-	WD		4 1/2"	
A-14			2P	WD		5' - 0"	6' - 8"	-	WD		4 1/2"	
A-15			2P	WD		5' - 0"	6' - 8"	-	WD		4 1/2"	
A-16			3P	WD		2' - 8"	6' - 8"	-	WD		4 1/2"	
A-17			3P	WD		3' - 0"	6' - 8"	-	WD		4 1/2"	
A-18			3P	WD		2' - 8"	6' - 8"	-	WD		4 1/2"	
A-19			3P	WD		3' - 0"	6' - 8"	-	WD		4 1/2"	
A-20			3P	WD		2' - 8"	6' - 8"	-	WD		4 1/2"	


GLAZING SCHEDULE			
TYPE	COLOR	THK	COMMENTS
-	-	-	NO GLAZING
GL-1	CLEAR	1/4"	TEMPERED
GL-2	CLEAR	1/2"	DOUBLE PANE INSULATED, TEMPERED
GL-3	CLEAR	1"	INSULATED

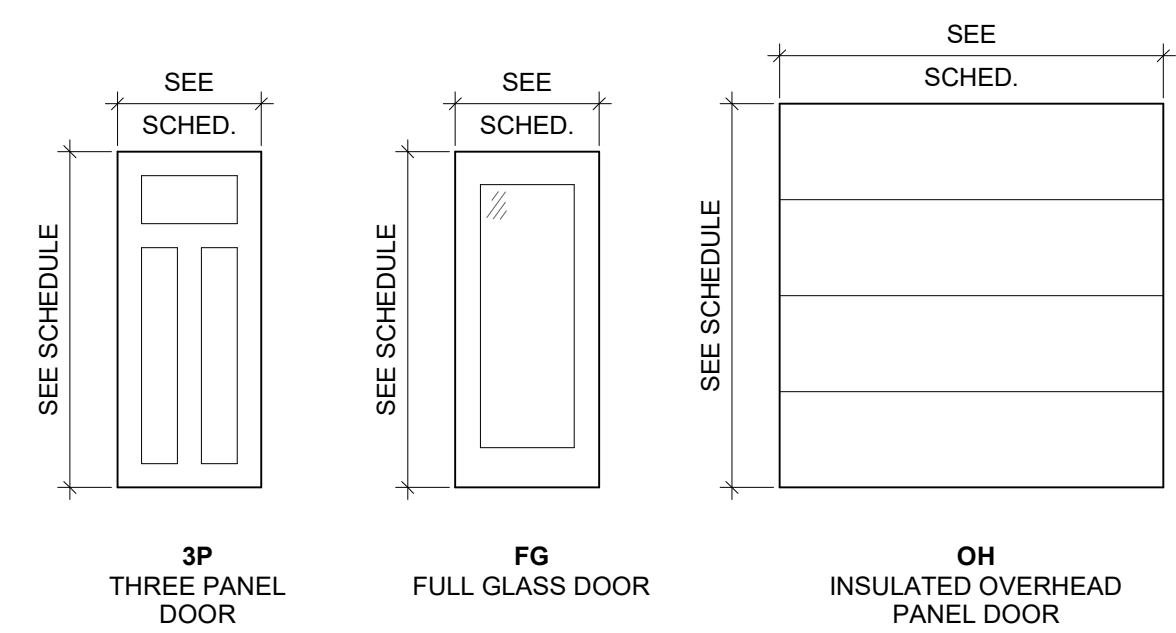

DOOR TYPES
SCALE: 1/4" = 1'-0"

KEYNOTES	
NO.	

GENERAL NOTES	
1.	ALL INTERIOR WALL SHALL BE TYPE 'T5' UNLESS OTHERWISE NOTED.

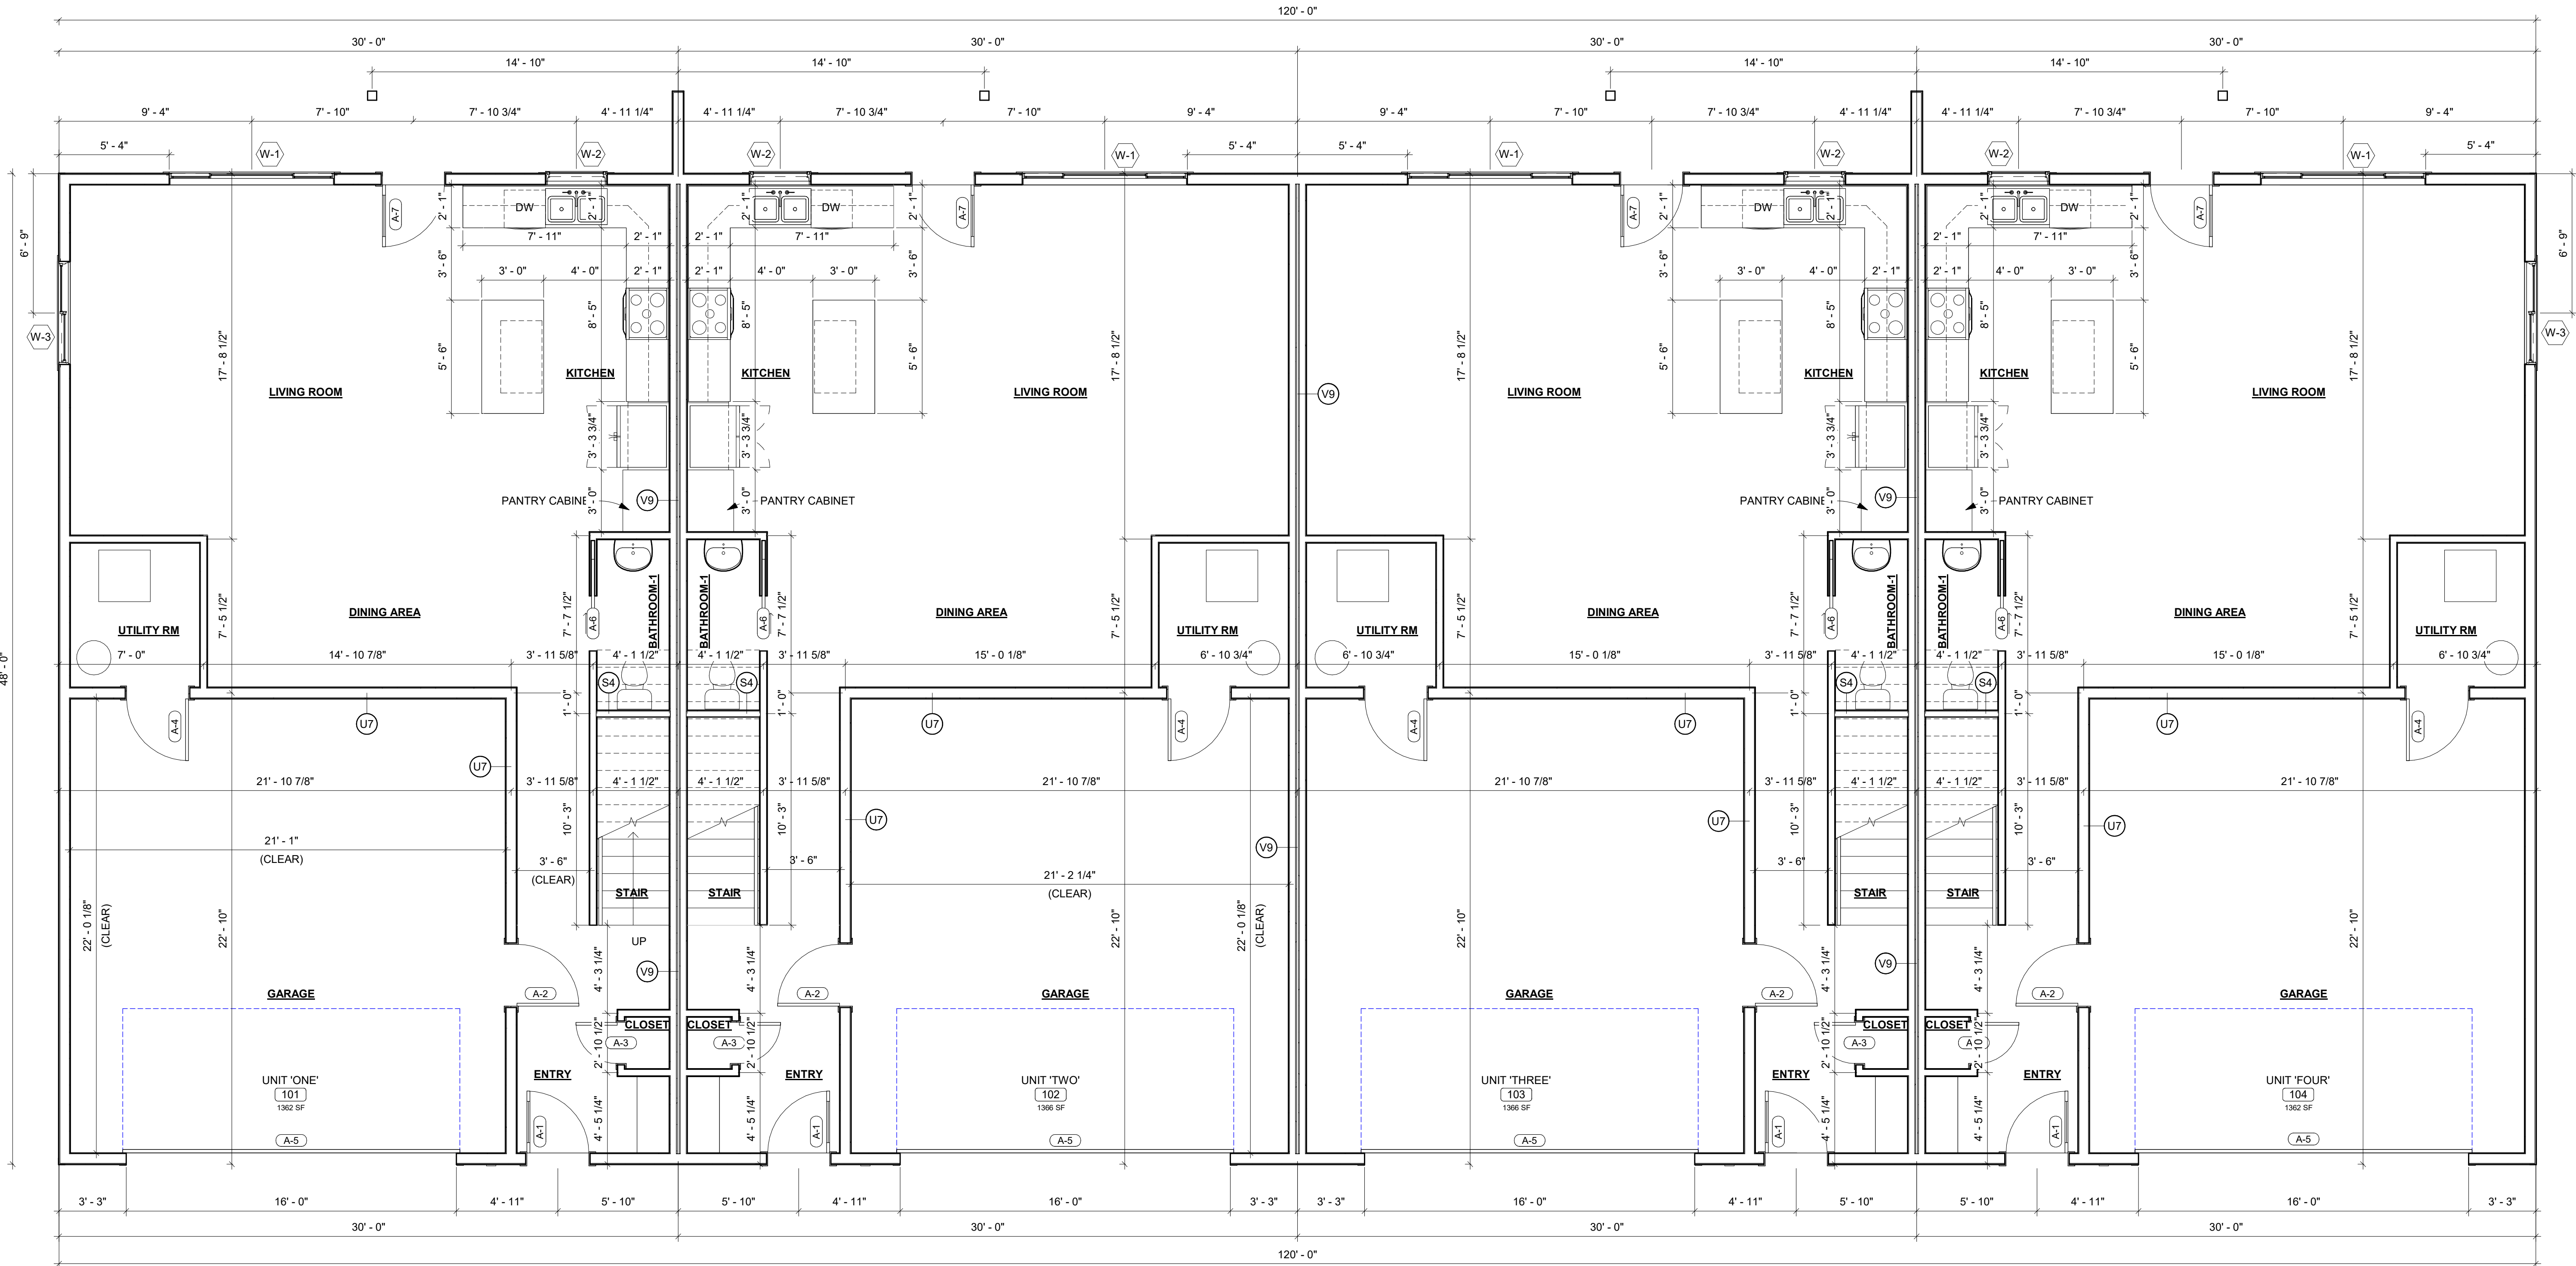

ARCHITECT OF RECORD

OLESON+HOBBIE
ARCHITECTS LLC

WWW.OHARCHITECTS.COM
ARCHITECTURE • INTERIORS • PLANNING • SUSTAINABILITY

330 Stadium Road, Suite 202, Mankato, MN 56001
T: 507.385.1158

CONSULTANT

I hereby certify that this plan, specification, or report was prepared by me or under my direct supervision and that I am a duly Licensed Architect under the laws of the state of Minnesota.

Dennis G. Hobbie, AIA
Dated: _____ Reg. No. 47091

JOHNSON TOWNHOMES TOWN-PLEX

MINNESOTA

REVISIONS


PROJECT # 23-025MK
DATE 06.19.2023
DRAWN BY Author
CHECKED BY Checker
© 2023 OLESON+HOBBIE ARCHITECTS, LLC.

SHEET TITLE
FLOOR PLAN - FIRST FLOOR

SHEET

A1.1



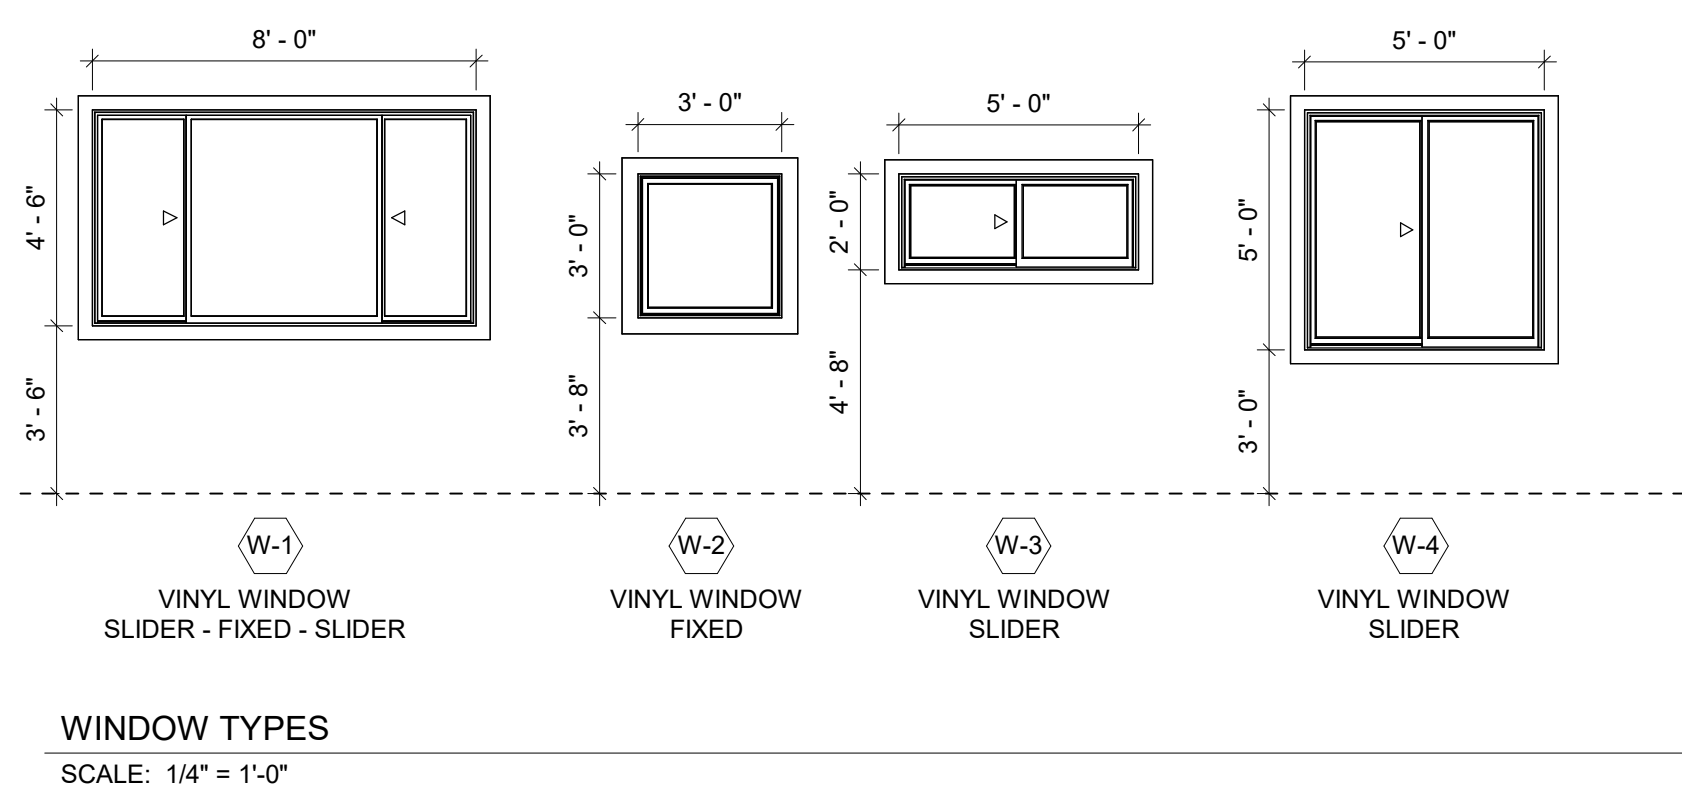


WALL TYPES

SCALE: 3/4" = 1'-0"

• INSULATION (POLYDEF 11)

• 5/8" GYPSUM BOARD

 

1. ALL INTERIOR WALL SHALL BE TYPE 'T5' UNLESS OTHERWISE NOTED

MINNESOTA

REVISIONS


SHEET TITLE

SHEET


A1.2



1 SOUTH ELEVATION
A3.1 SCALE: 1/8" = 1'-0"

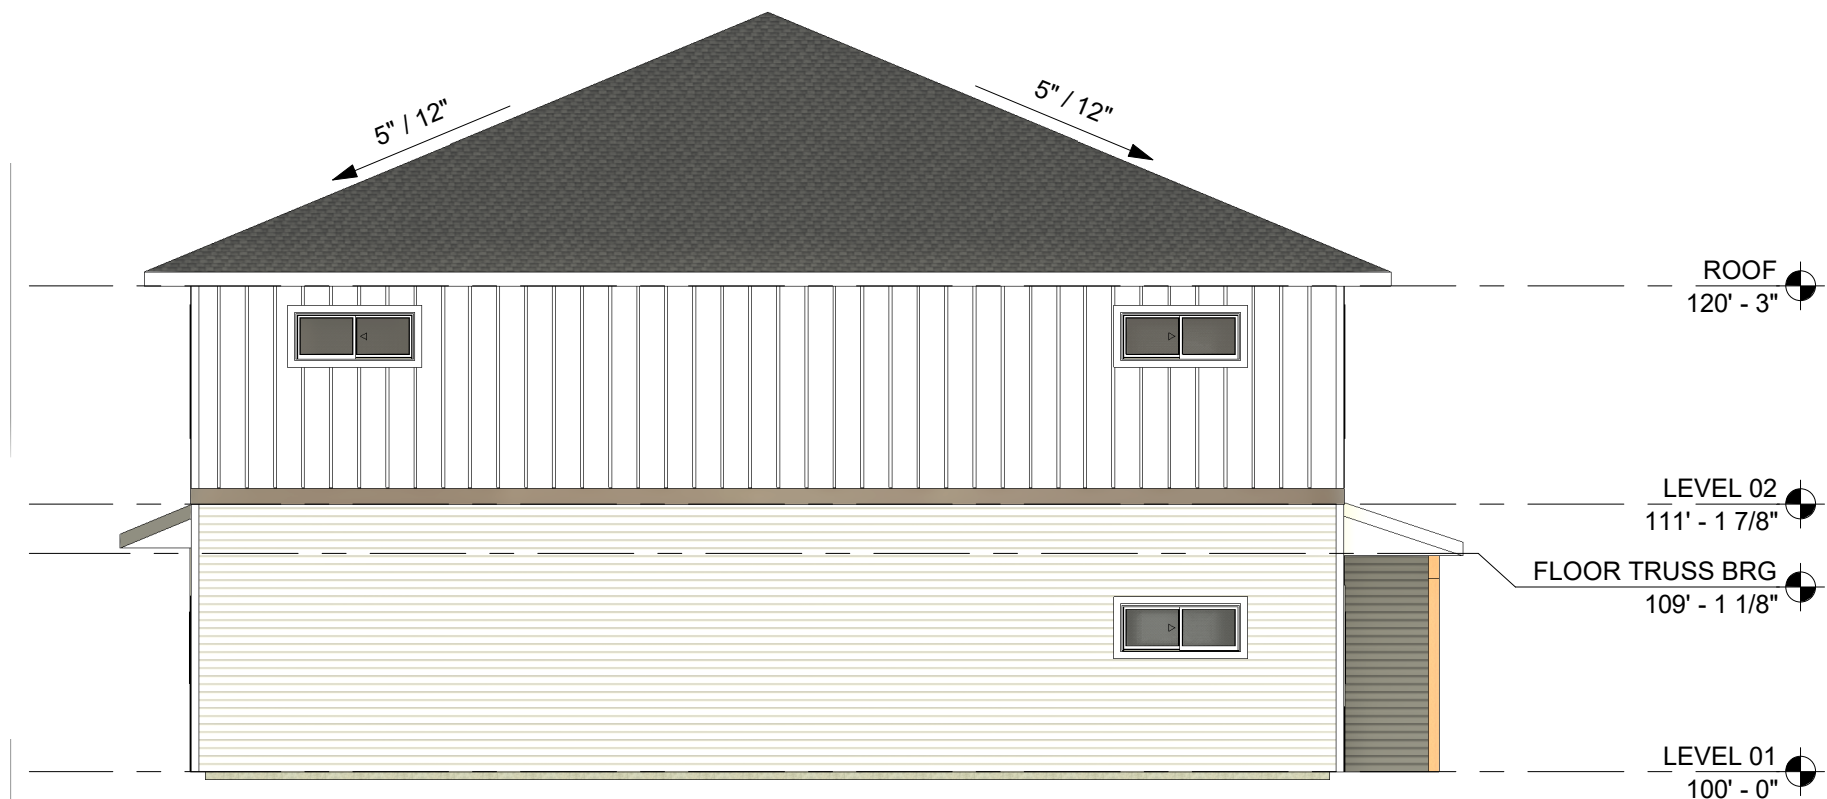

2 EAST ELEVATION
A3.1 SCALE: 1/8" = 1'-0"

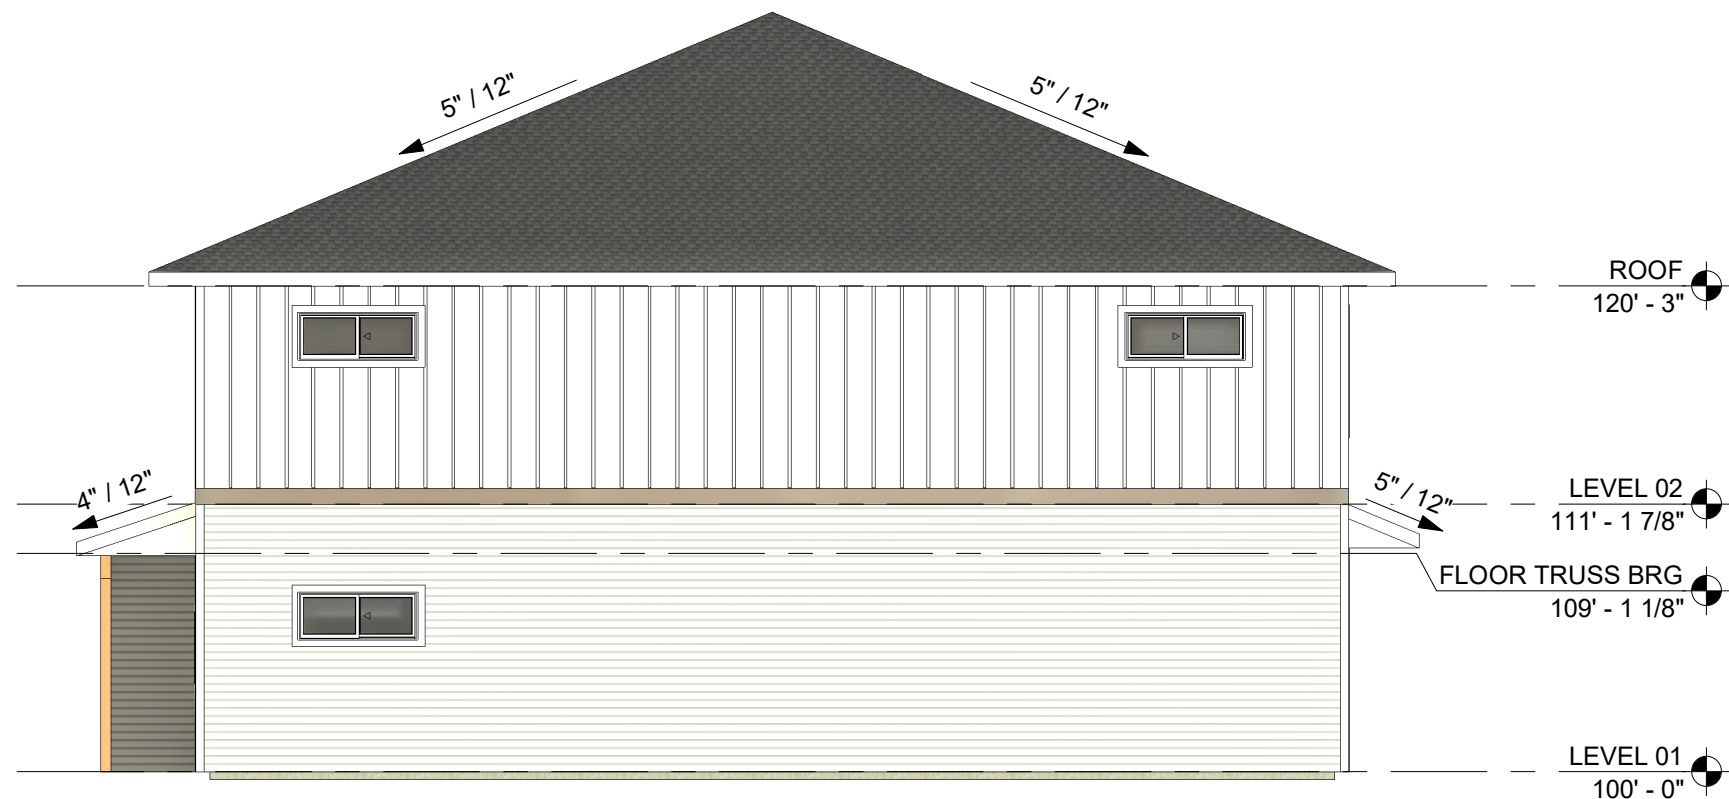

4 WEST ELEVATION
A3.1 SCALE: 1/8" = 1'-0"



3 NORTH ELEVATION
A3.1 SCALE: 1/8" = 1'-0"

GENERAL NOTES

1. XXX
2. XXX
3. XXX
4. XXX

ARCHITECT OF RECORD

OLESON
+HOBBIE
ARCHITECTS
LLC

WWW.OHARCHITECTS.COM
ARCHITECTURE • INTERIORS • PLANNING • SUSTAINABILITY

330 Stadium Road, Suite 202, Mankato, MN 56001
T: 507.385.1158

CONSULTANT

JOHNSON
TOWNHOMES
FOUR-PLEX

MINNESOTA

REVISIONS 

PROJECT # 23-025MK
DATE 06.19.2023
DRAWN BY dgh
CHECKED BY dgh
© 2023 OLESON+HOBBIE ARCHITECTS, LLC.

SHEET TITLE

EXTERIOR
ELEVATIONS

SHEET

A3.1

PRELIMINARY NOT FOR CONSTRUCTION



ARCHITECT OF RECORD

OLESON
+HOBBIE
ARCHITECTS
LLC

WWW.OHARCHITECTS.COM
ARCHITECTURE • INTERIORS • PLANNING • SUSTAINABILITY

330 Stadium Road, Suite 202, Mankato, MN 56001
T: 507.385.1158

CONSULTANT

JOHNSON
TOWNHOMES
FOUR-PLEX

MINNESOTA

REVISIONS /XX/

PROJECT # 23-025MK
DATE 06.19.2023
DRAWN BY dgh
CHECKED BY dgh
© 2023 OLESON+HOBBIE ARCHITECTS, LLC.

SHEET TITLE

EXTERIOR
PERSPECTIVES

SHEET

A3.2

PRELIMINARY NOT FOR CONSTRUCTION