
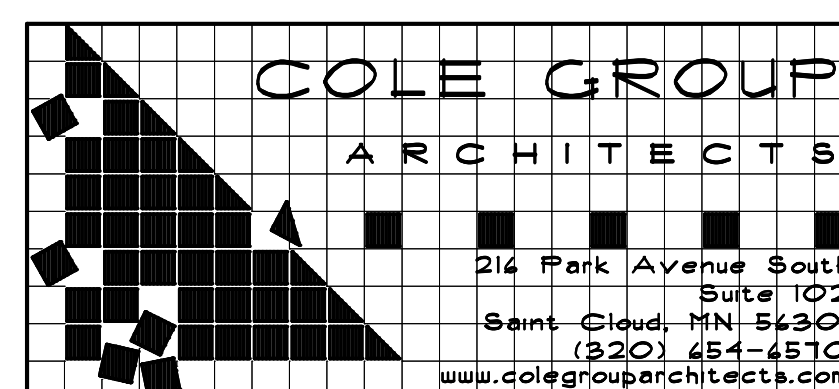
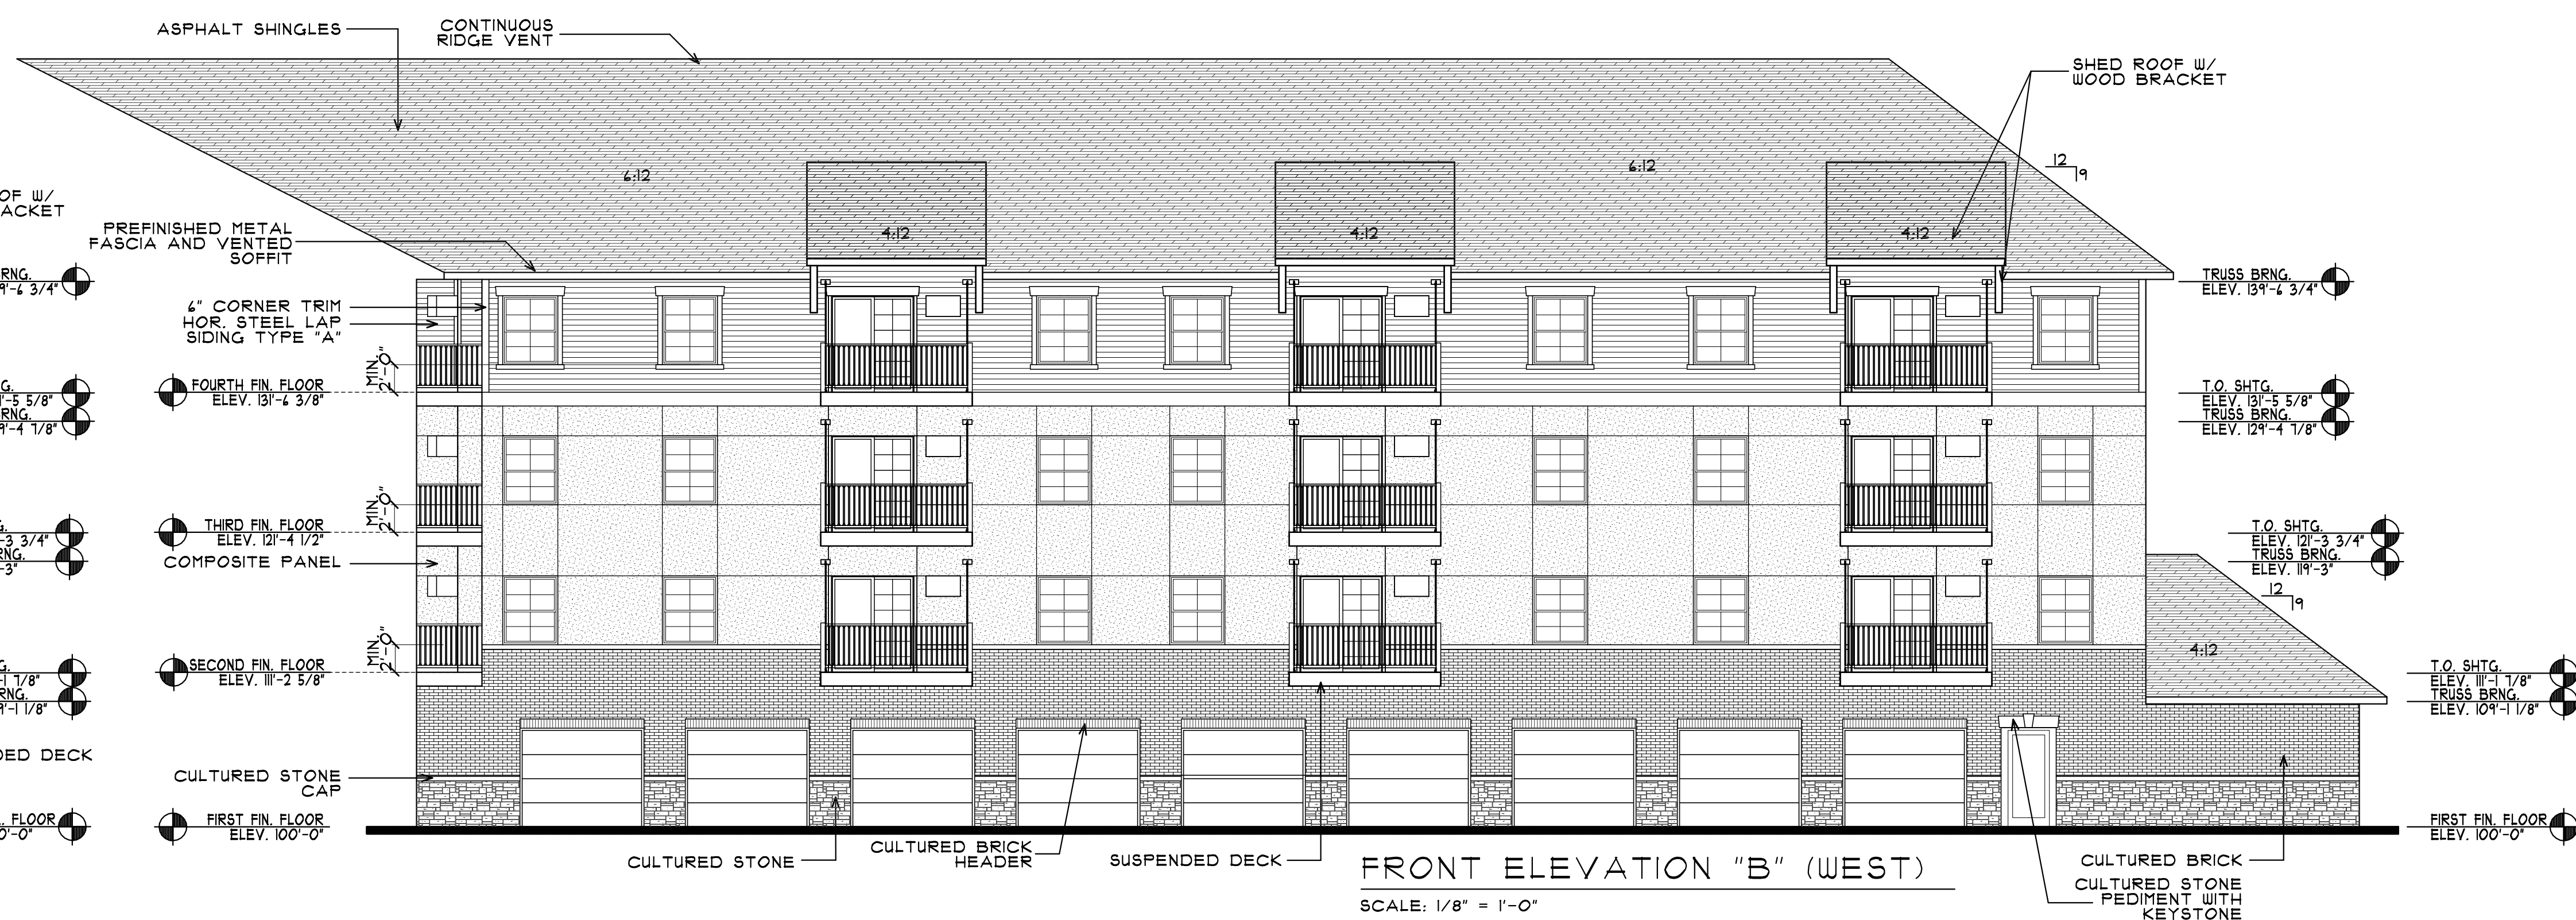


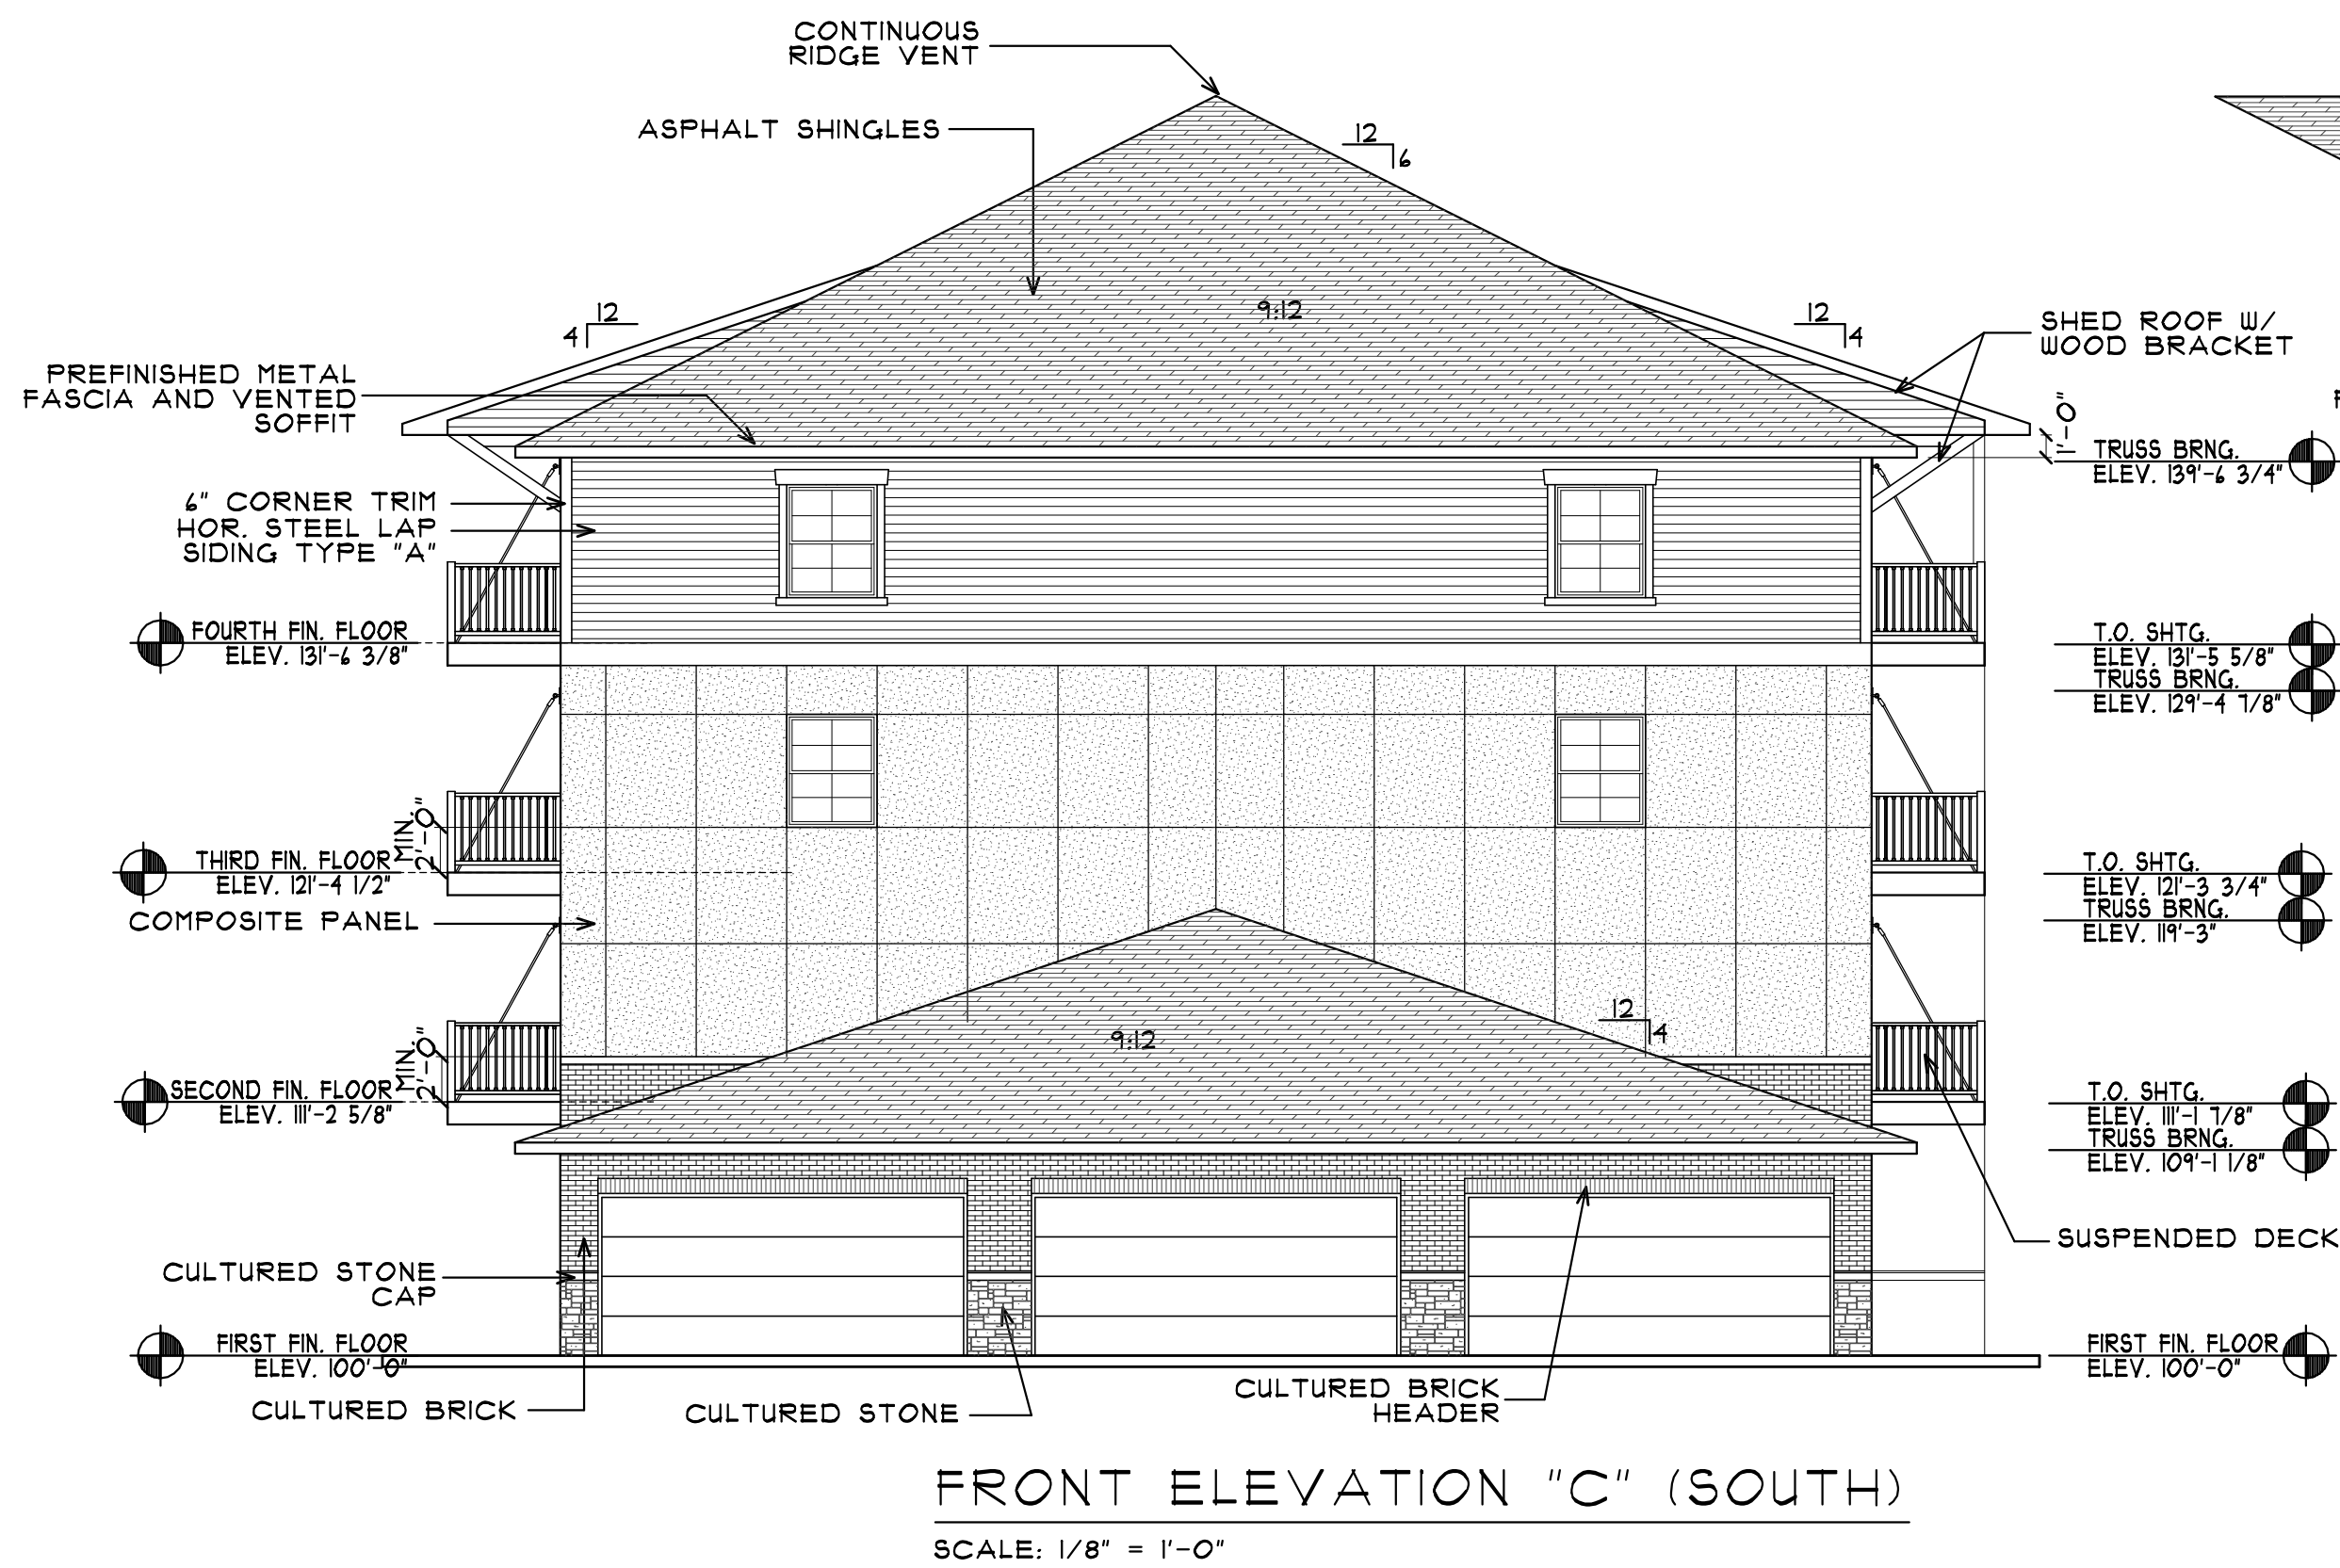

COLE GROUP

ARCHITECTS LLC

214 Park Avenue South

Suite 1022

Saint Cloud, MN 56301

(220) 451-4510

www.colegrouparchitects.com

These documents are not valid for building permit unless signed in ink and oversealed. Copies are not valid.

I hereby certify that this plan, specification or report was prepared by me or under my direct supervision and that I am a duly licensed Architect under the laws of the state of MINNESOTA

Date: _____ # 22288

Name: NORMAN E. COLE Signature: _____

MATT KUKER

PSD, LLC

7533 SUNWOOD DR

SUITE 315

RAMSEY, MN 55303

PHONE: (763) 427-5955

PROPOSED:
PARKVIEW EAST
APARTMENTS

RAMSEY, MN

FILE: 14082E COM: 4 PLOTTED: 4-14-15


Project No. 14082


Issue Date: _____


Revision: _____


A31

OF 33

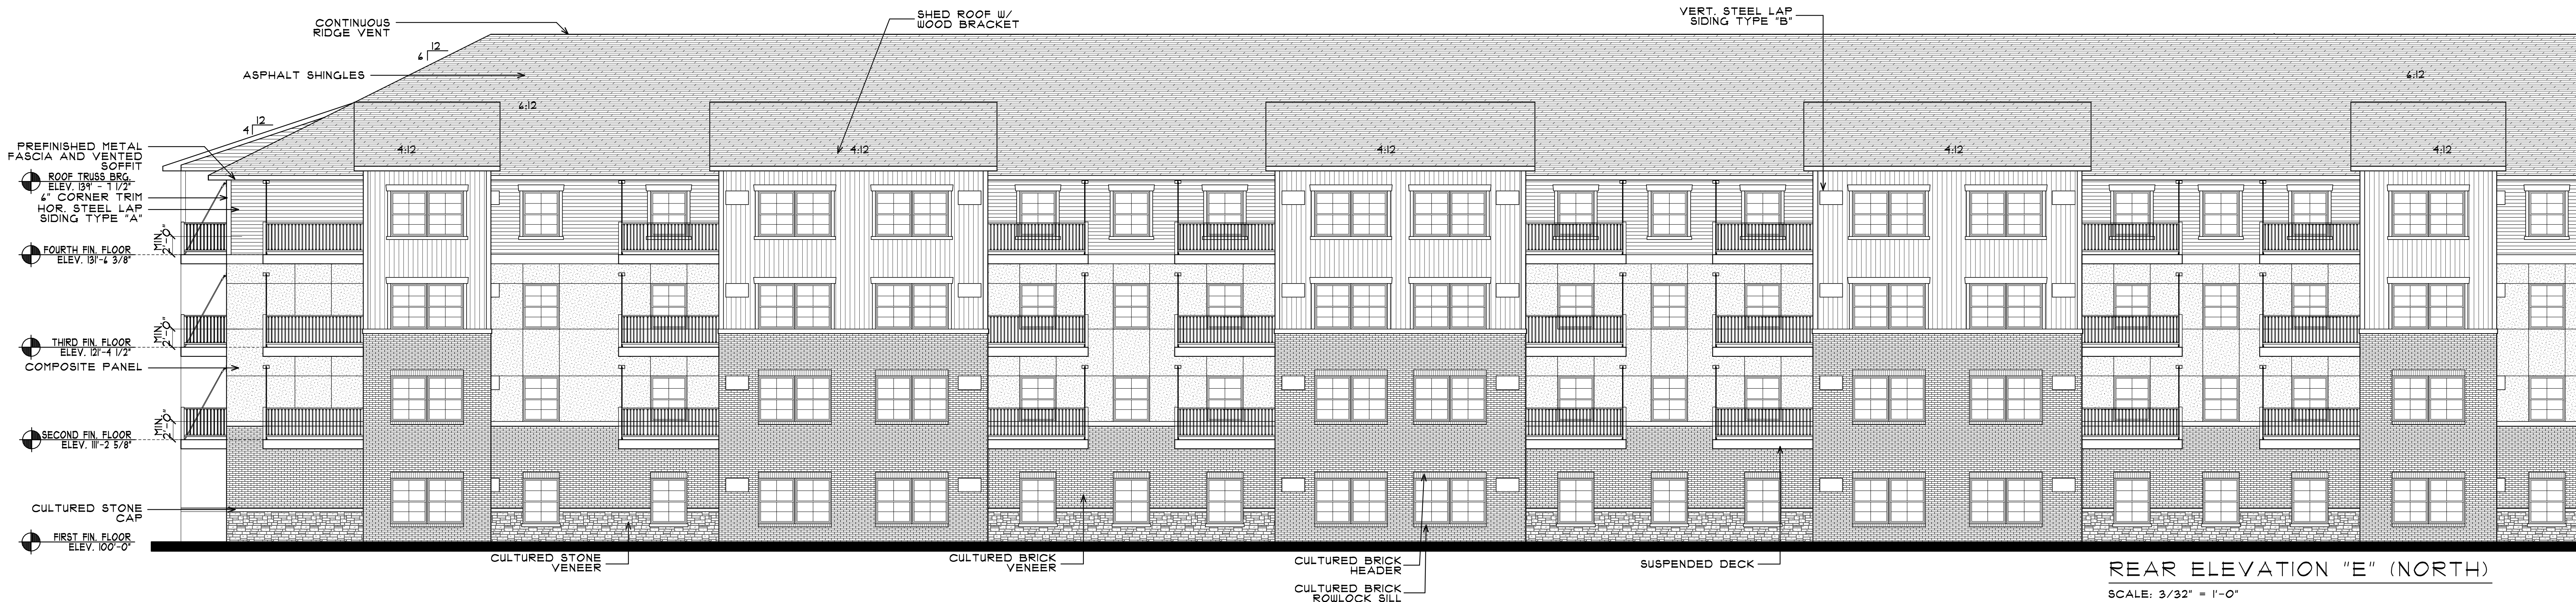


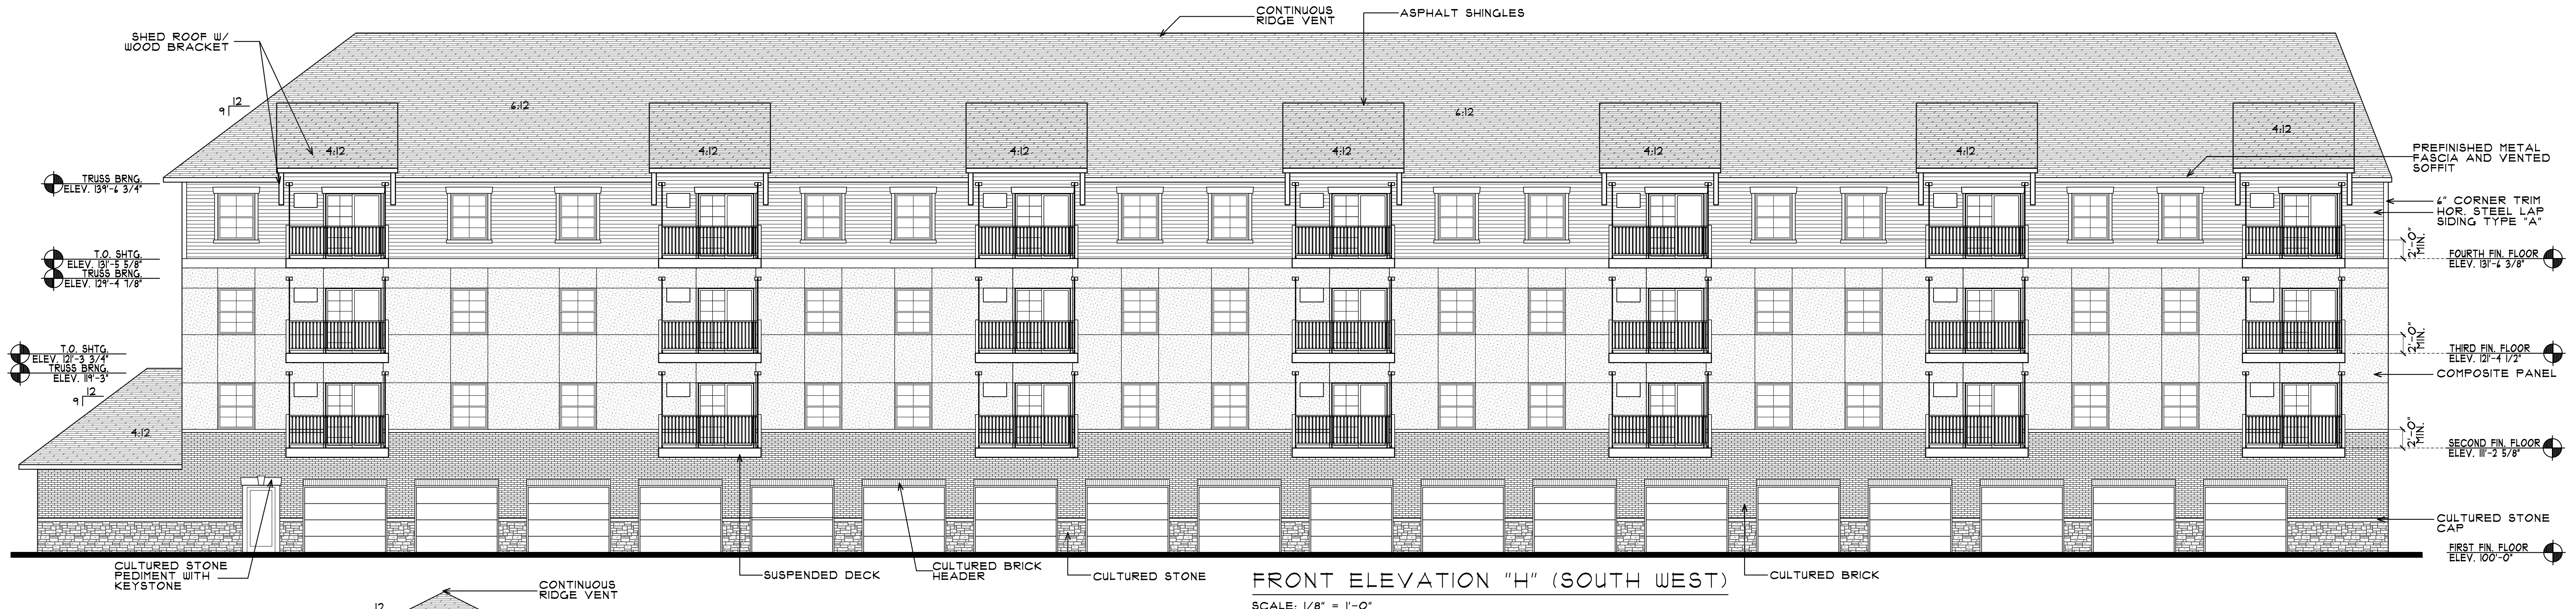

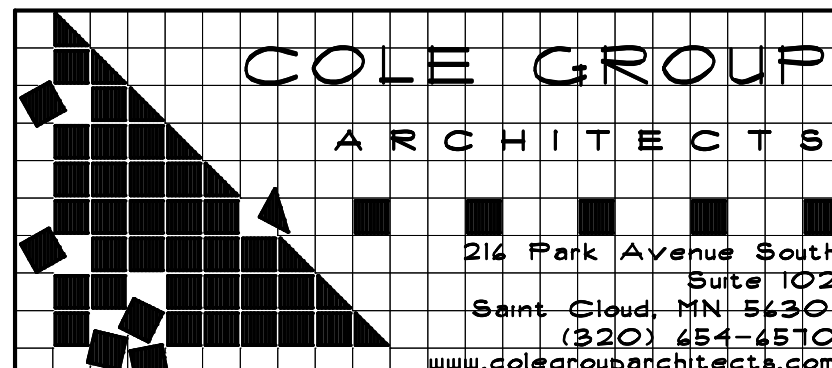
	COLE GROUP ARCHITECTS LLC	These documents are not valid for building permit unless signed in ink and oversealed. Copies are not valid.	MATT KUKER	PROPOSED:	Project No.
	214 Park Avenue South Suite 102 Saint Cloud, MN 56301 (920) 451-4510 www.colegrouparchitects.com	I hereby certify that this plan, specification or report was prepared by me or under my direct supervision and that I am a duly licensed Architect under the laws of the state of MINNESOTA.	PSD, LLC 7533 SUNWOOD DR SUITE 315 RAMSEY, MN 55303 PHONE: (763) 427-5955	PARKVIEW EAST APARTMENTS	14082
		Date: # 22288			Issue Date:
		Name NORMAN E. COLE Signature			Revision:
					OF 33

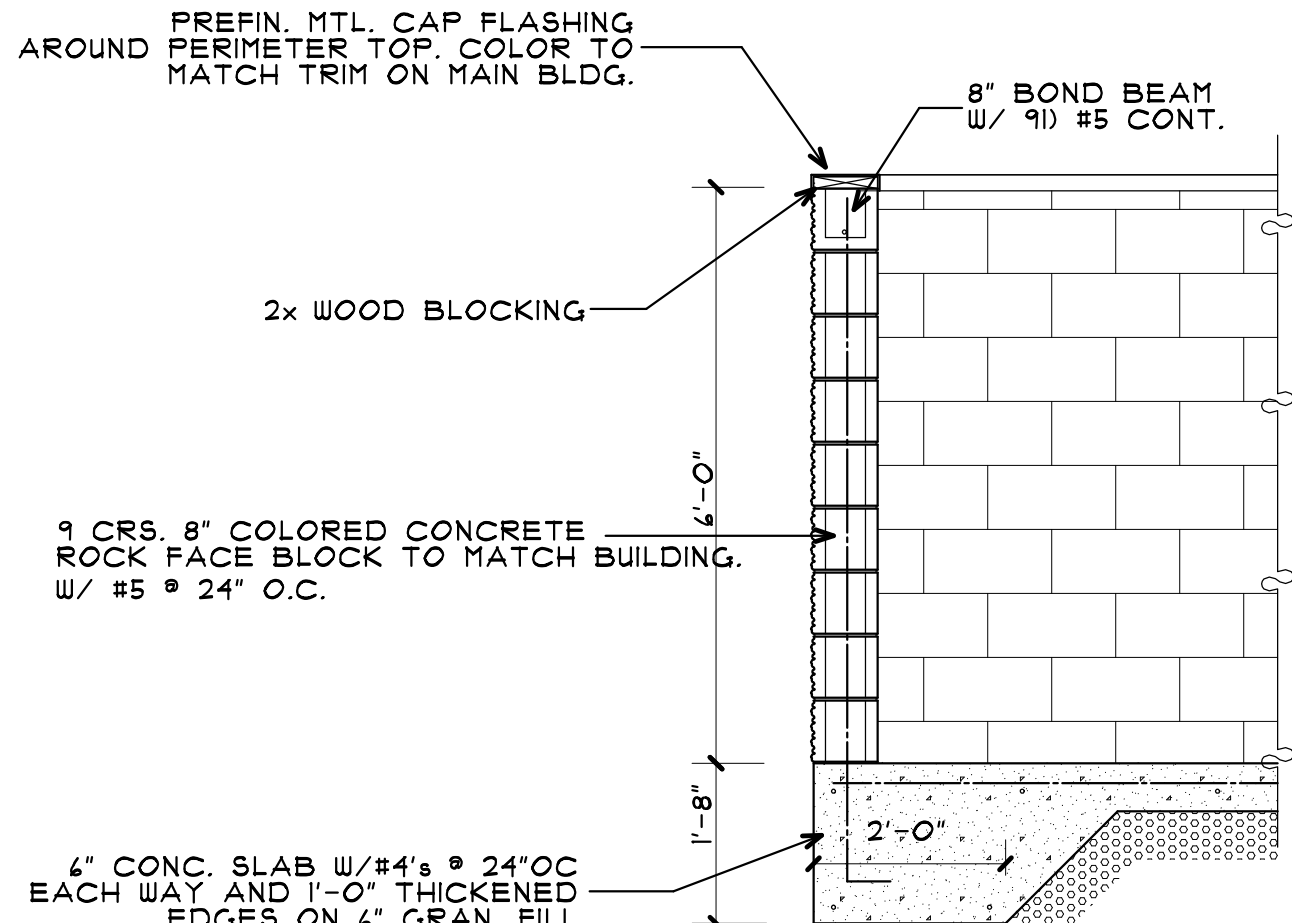


4 TRASH ENCLOSURE SECTION
A2 SCALE: 1/2" = 1'-0"

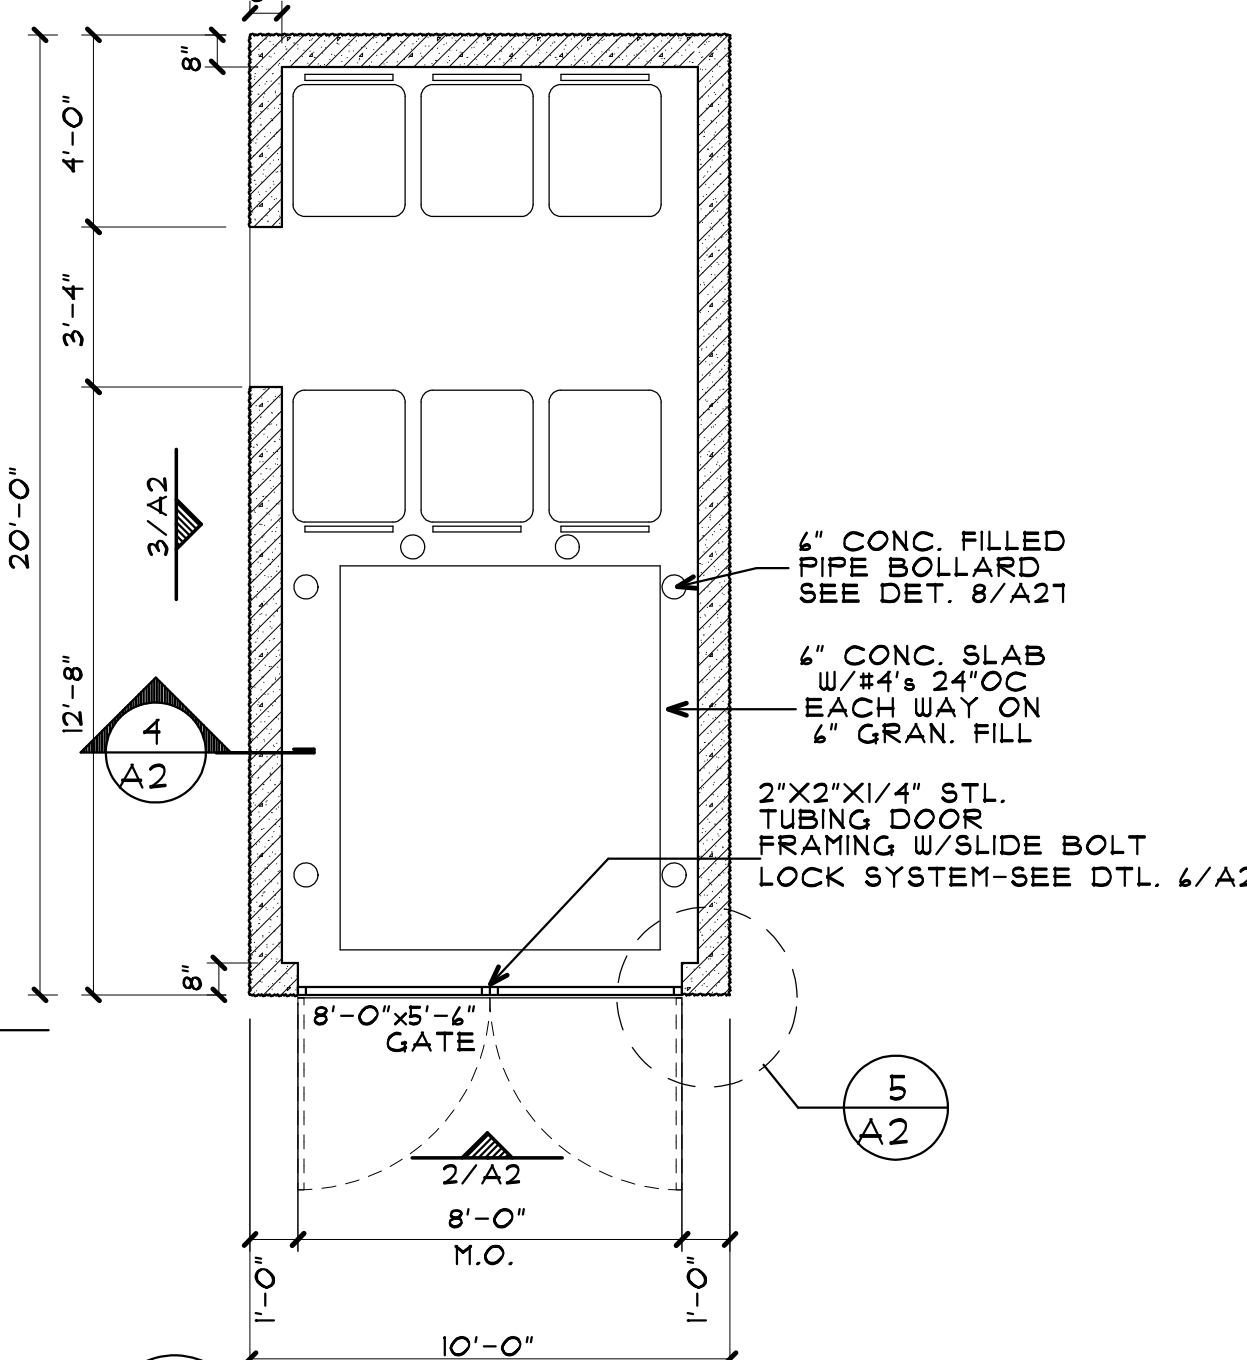


1 TRASH ENCLOSURE PLAN
A2 SCALE: 1/4" = 1'-0"

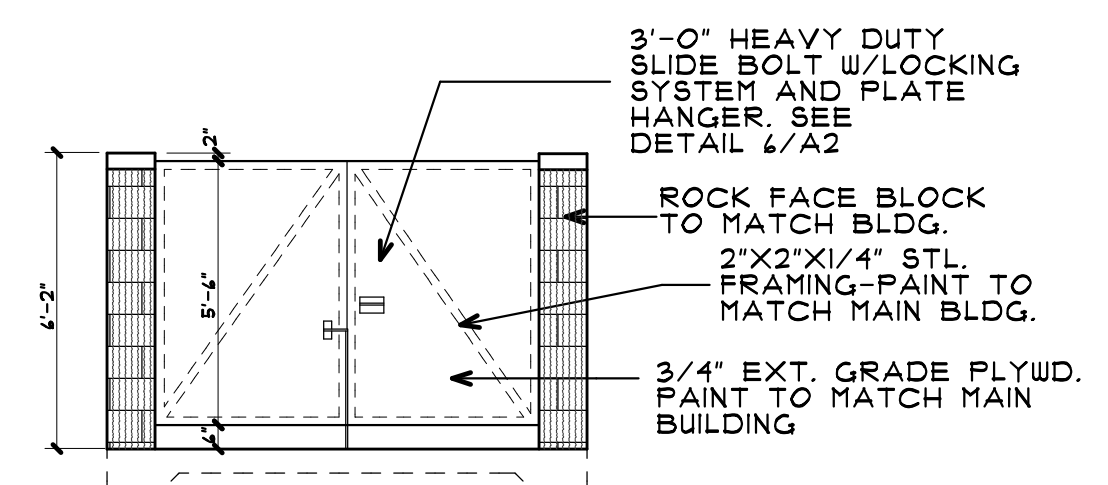


2 FRONT ELEVATION
A2 SCALE: 1/4" = 1'-0"

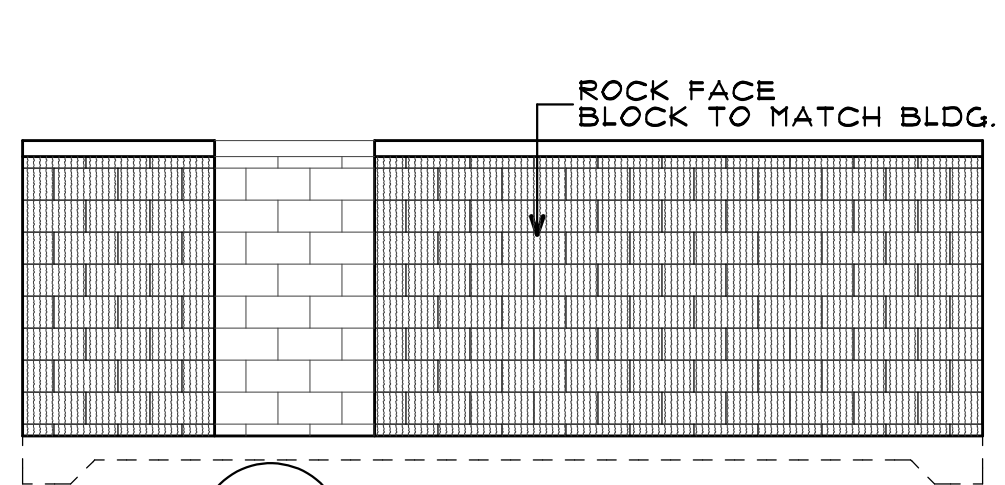


3 SIDE ELEVATION
A2 SCALE: 1/4" = 1'-0"

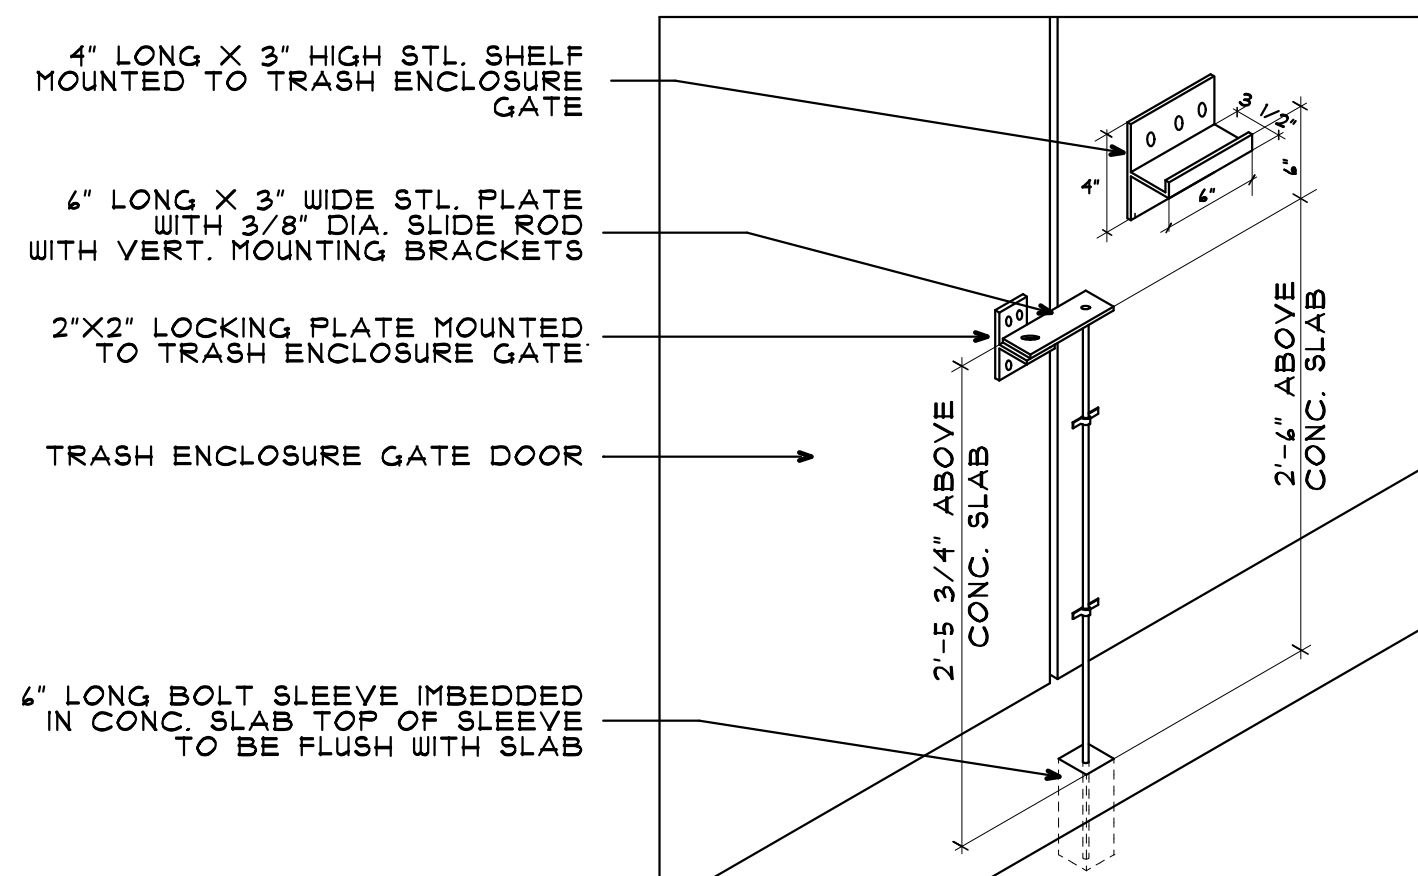

6 SLIDE BOLT LOCKING SYSTEM
A2 N.T.S.

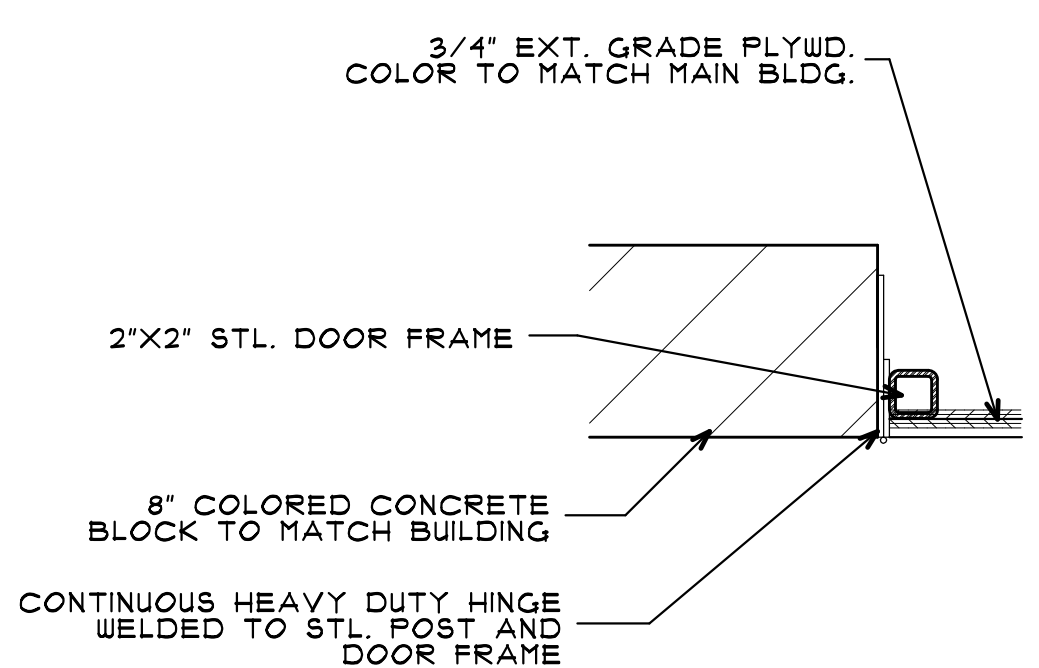

5 JAMB @ GATE DOOR
A2 SCALE: 1 1/2" = 1'-0"

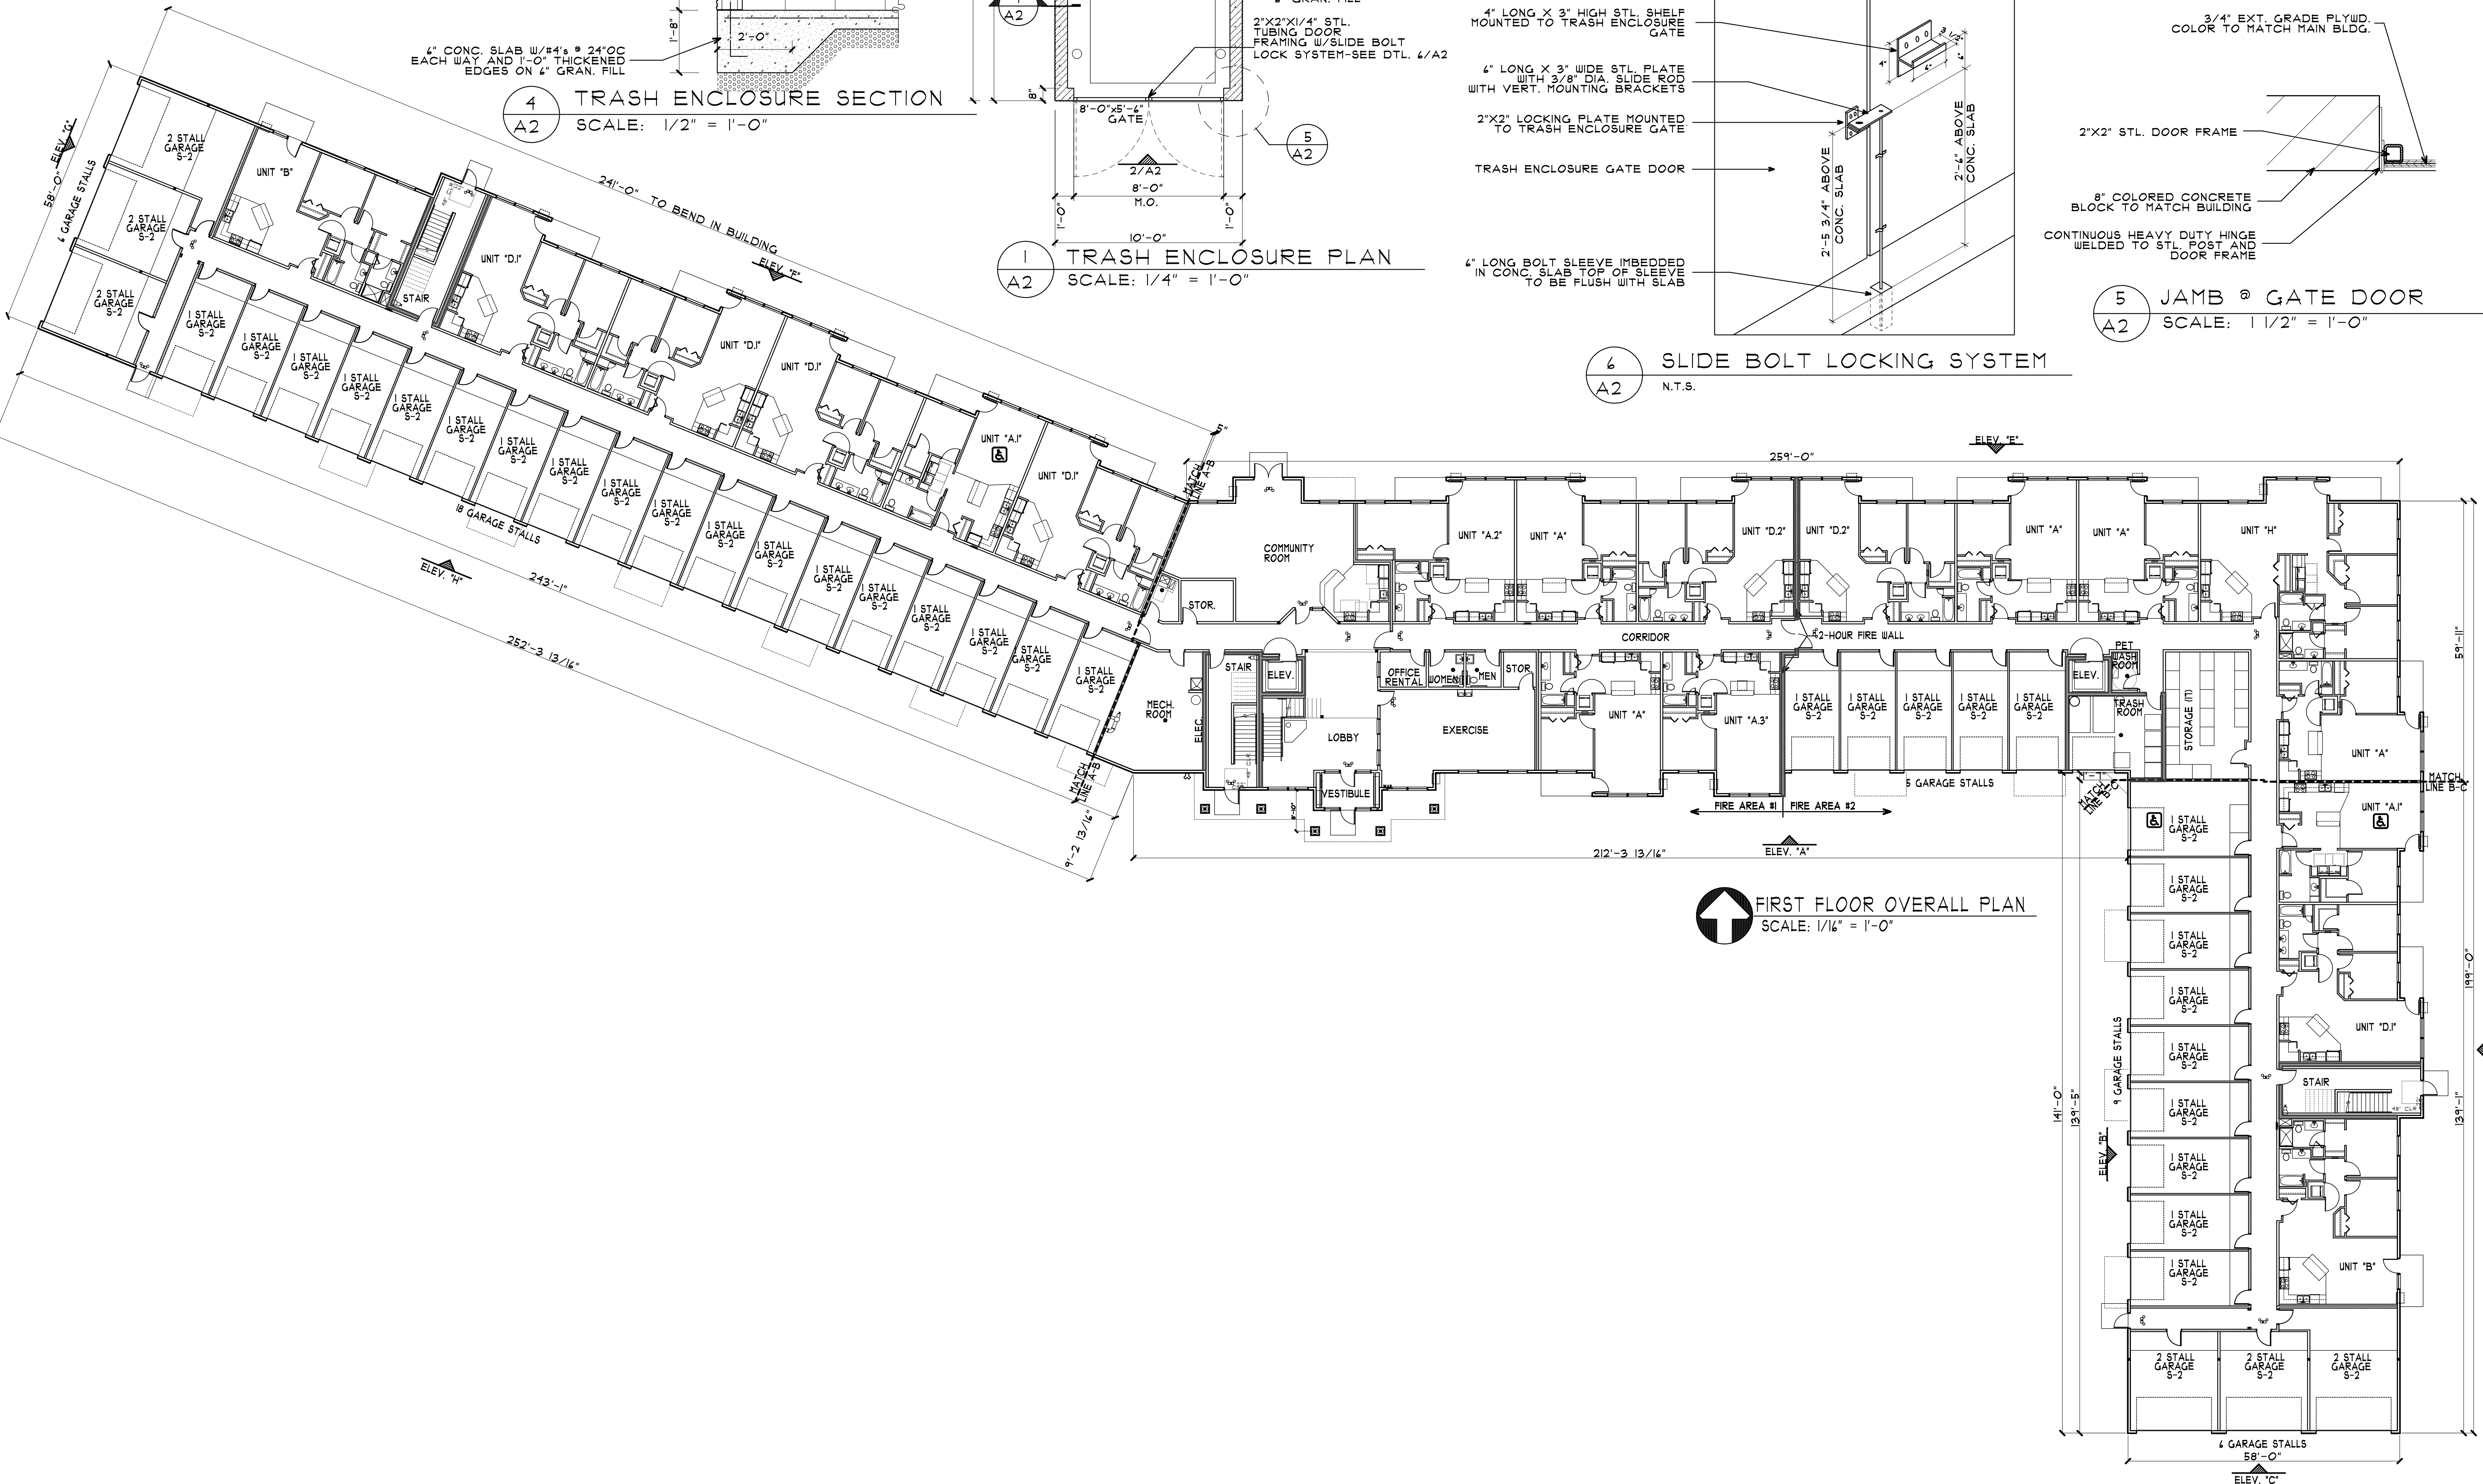

FIRST FLOOR OVERALL PLAN
SCALE: 1/16" = 1'-0"

PROPOSED: **PARKVIEW EAST APARTMENTS**

PROJECTED: **MATT KUKER**

PROJECT NO. 14082

DATE: 11/15/15

REVISION: 1

PROJECTED: **COLE GROUP**

ARCHITECTS LLC

211 Park Avenue South

Suite 102, Minneapolis, MN 55430

PHONE: (612) 454-4470

www.colegrouparchitects.com

These documents are not valid for building permit unless signed in ink and oversealed. Copies are not valid.

I hereby certify that this plan, specification or report was prepared by me or under my direct supervision and that I am a duly licensed Architect under the laws of the state of MINNESOTA

Date: 11/15/15

22288

Name: **NORMAN E. COLE** Signature


Project No. 14082

Issue Date: 11/15/15

Revision: 1

A2 OF 33

PLOTTED: 4-14-15 FILE: 14082P CON: 4

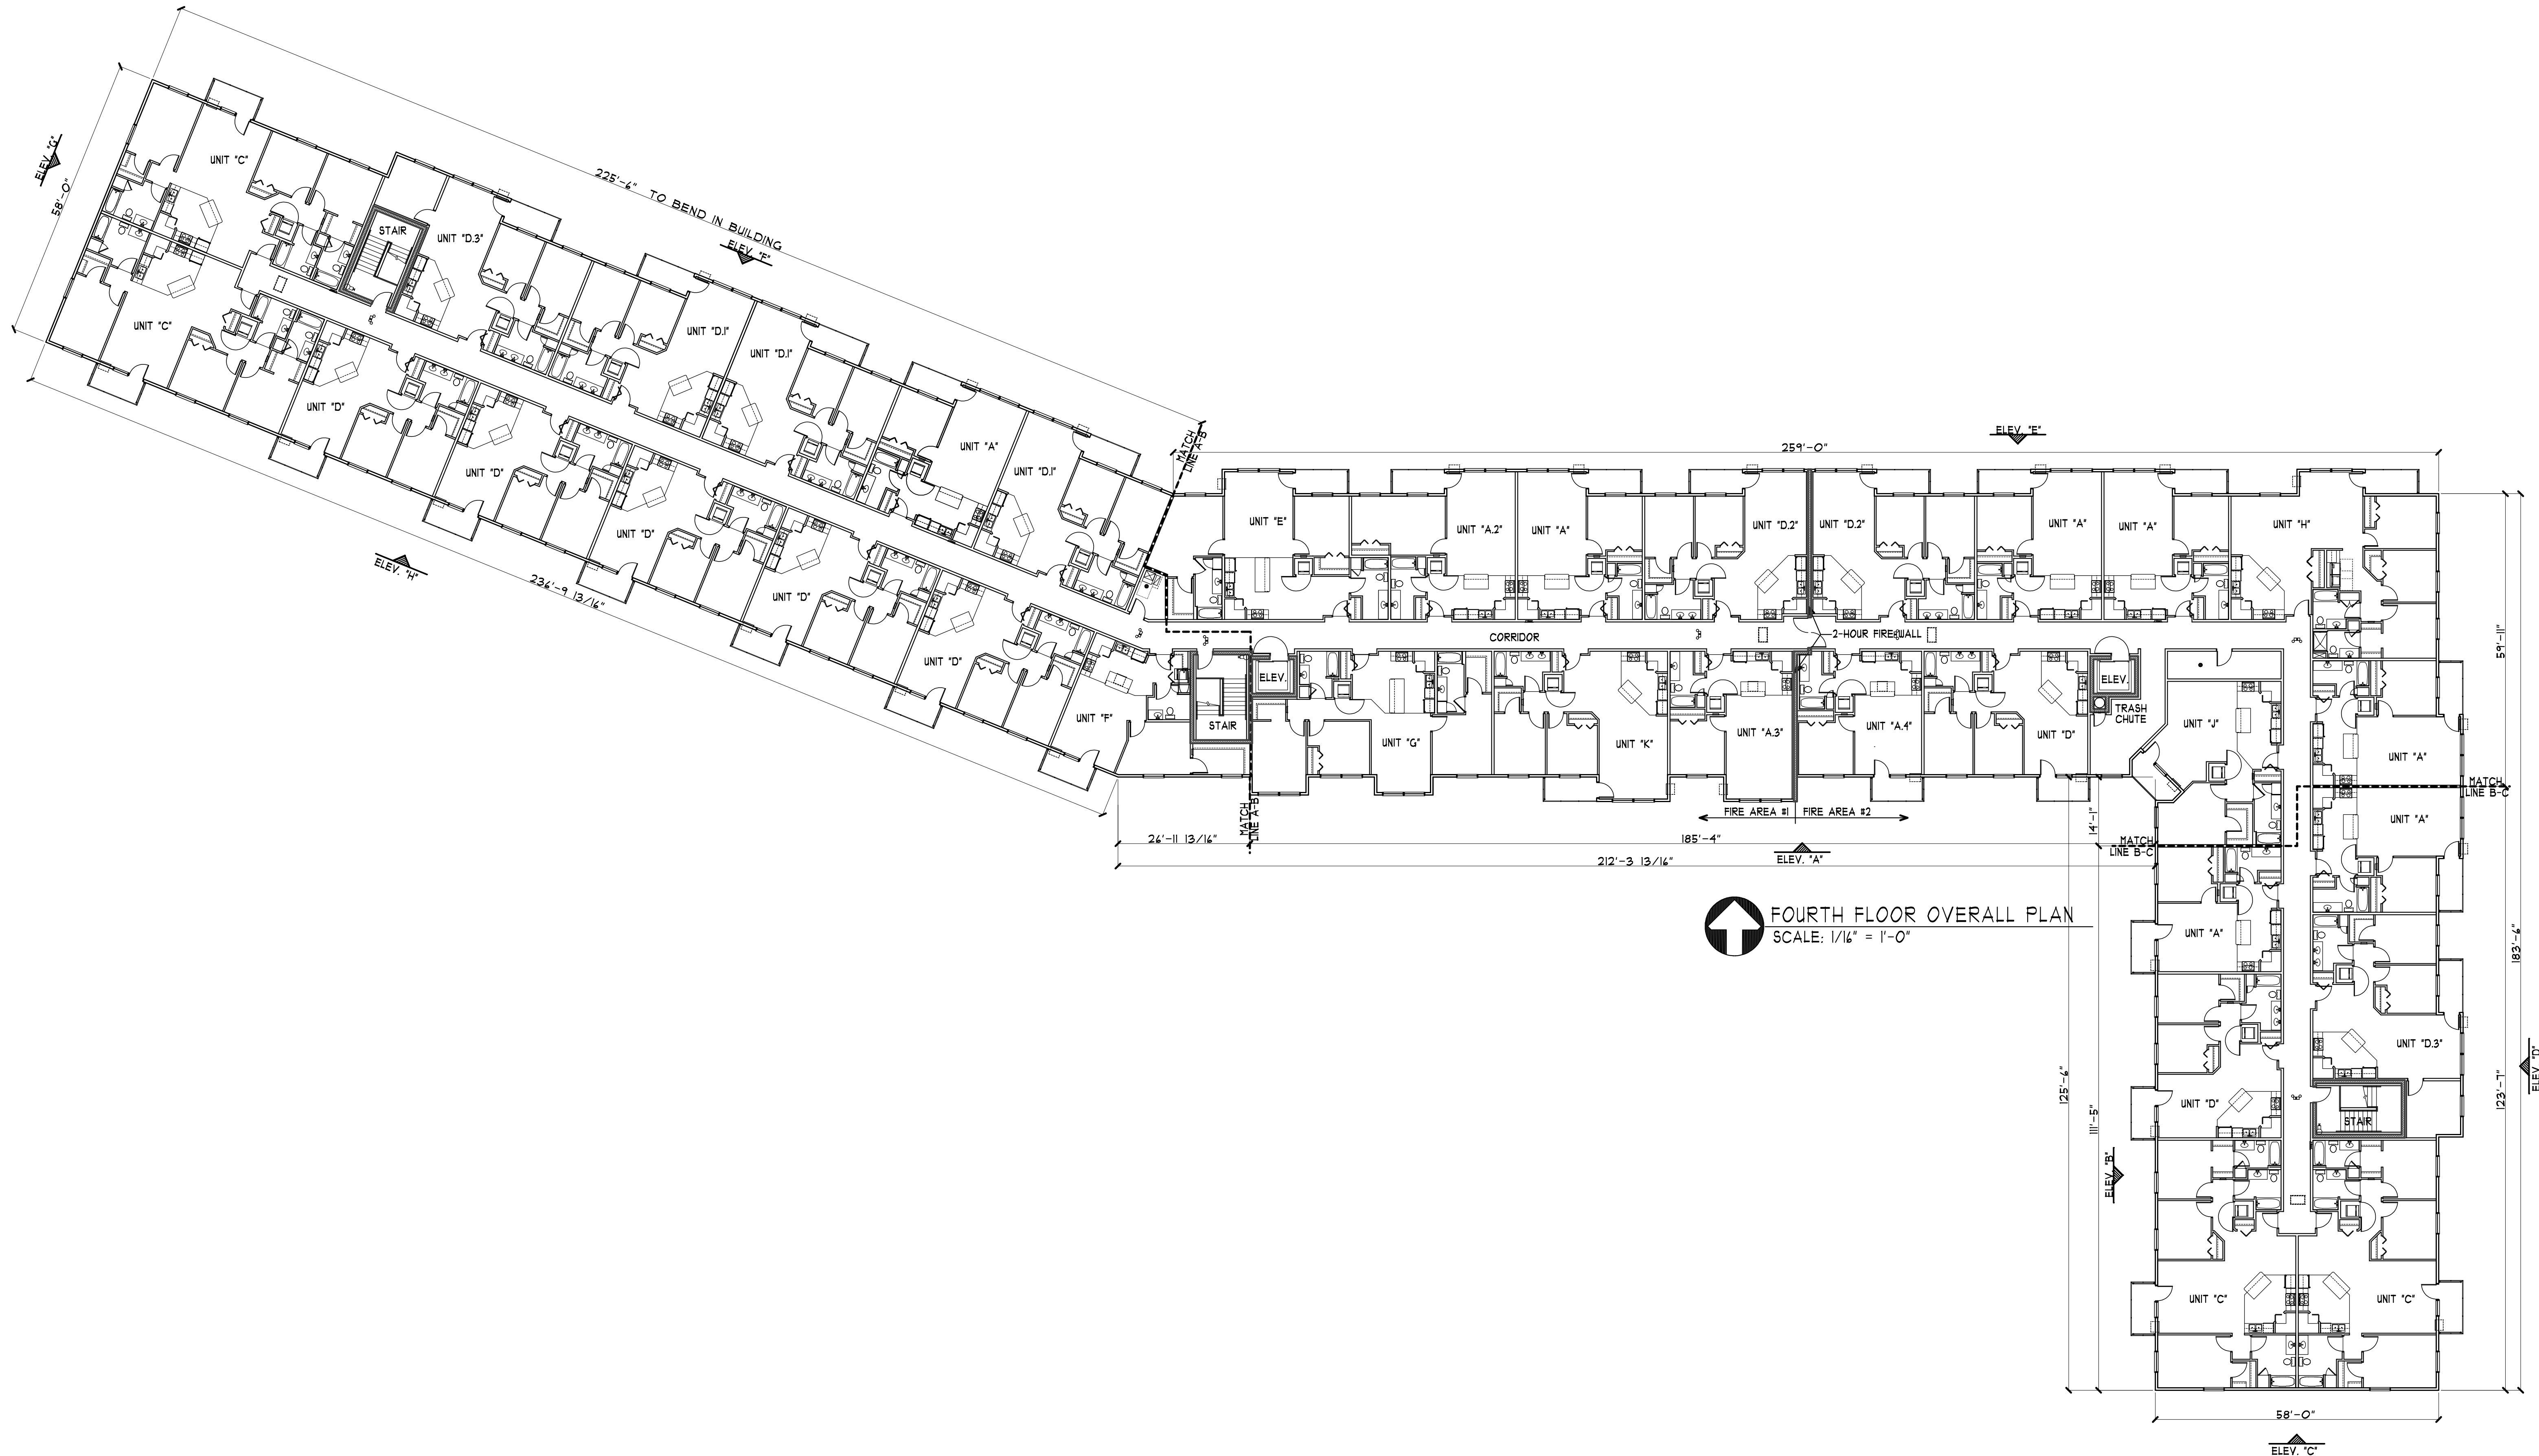

FOURTH FLOOR OVERALL PLAN
SCALE: 1/16" = 1'-0"

PLOTTED: 4-14-15 FILE: W052P COM: 4

A5
OF 33

Project No.
1082
Issue Date:
Revision:

PROPOSED:
PARKVIEW EAST
APARTMENTS
RAMSEY, MN

PSD, LLC
7533 SUNWOOD DR
SUITE 315
RAMSEY, MN 55303
PHONE: (763) 427-5955

MATT KUKER

These documents are not valid for building permit
unless signed in ink and oversealed. Copies are not valid.

I hereby certify that this plan, specification or report
was prepared by me or under my direct supervision
and that I am a duly licensed Architect
under the laws of the state of MINNESOTA
Date: 2/22/88
Name: NORMAN E. COLE Signature

COLE GROUP
ARCHITECTS LLC.

214 Park Avenue South
Suite 300
St. Paul, MN 55101
(612) 454-4570
www.colegrouparchitects.com