




① ARCHITECTURAL SITE PLAN

SCALE: 1" = 200'-0"

N

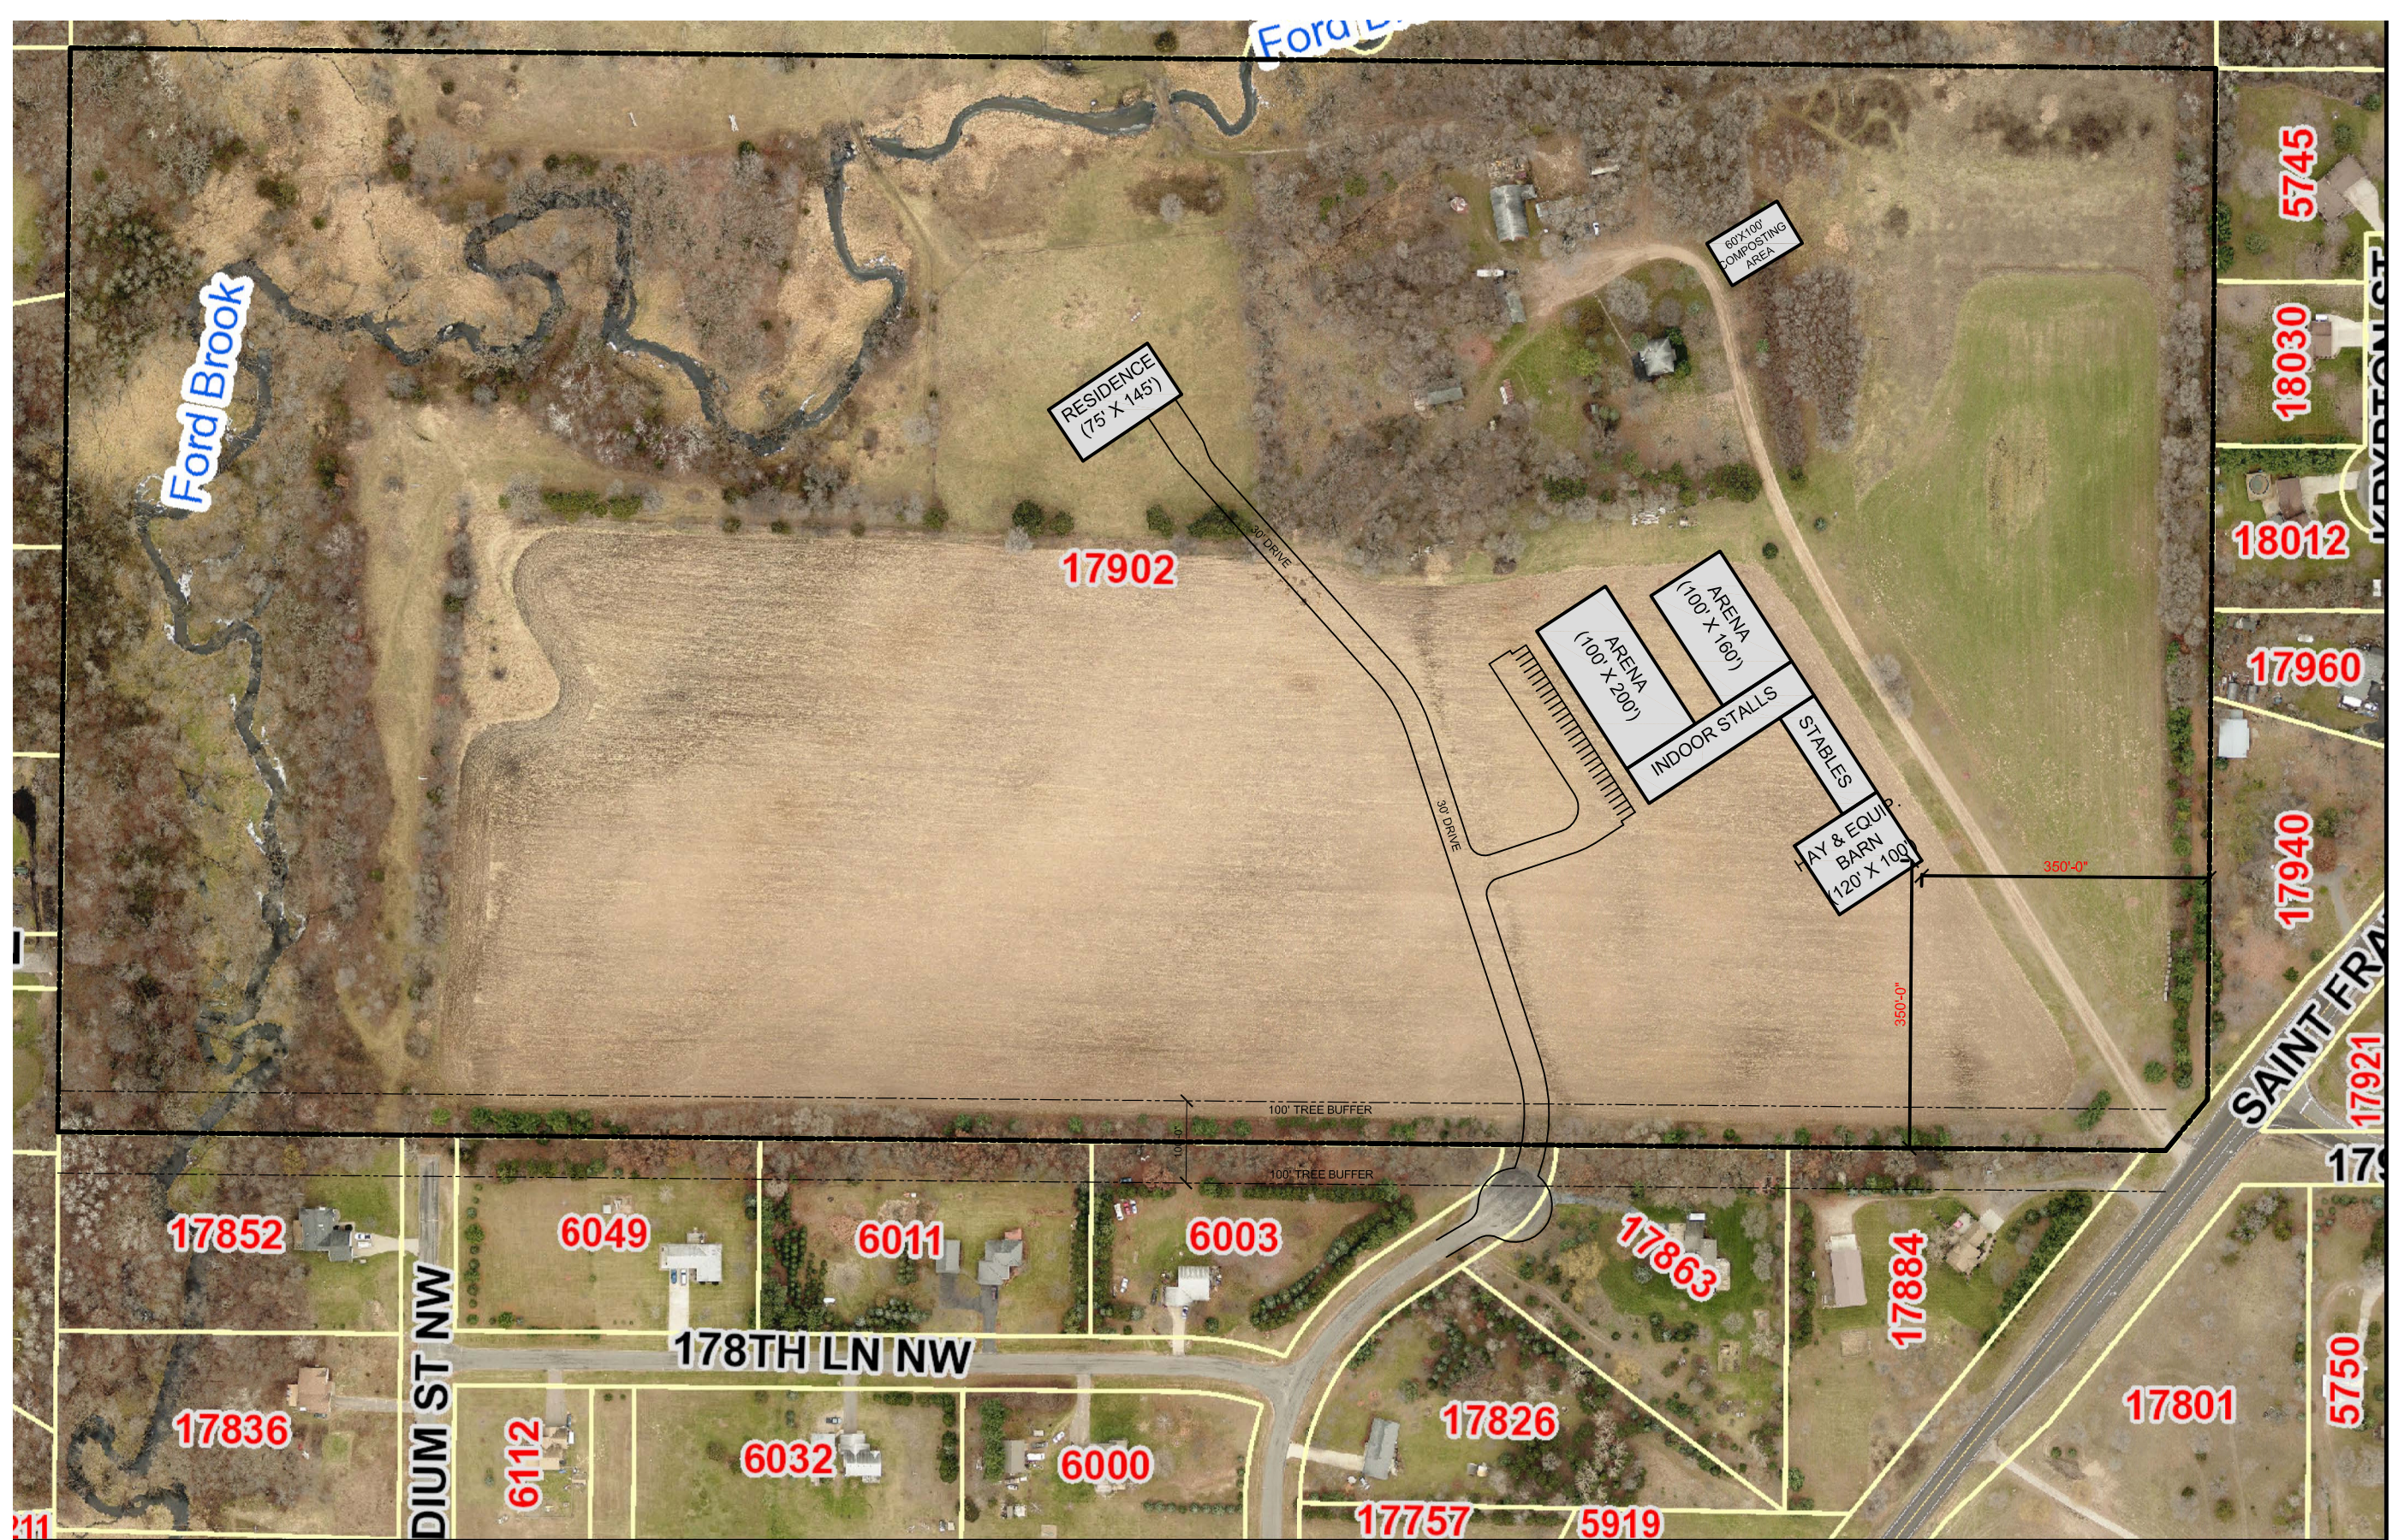