

Autodesk Docs://2236-10 Presbyterian Homes - Lord of Life (2023)/2236-10_Lord of Life_LAND_2023.rvt
3/12/2024 4:38:03 PM



Architecture
Interior Design
Landscape Architecture
Engineering

222 North Second Street
Long & Kees Bldg
Suite 101
Minneapolis, MN
55401
612.339.3752

www.bkvgroup.com

CONSULTANTS

PROJECT TITLE
HAVILAND FIELDS

ISSUE #	DATE	DESCRIPTION
1	2024-02-09	SITE PLAN REVIEW
2	2024-03-12	SITE PLAN REVIEW r1

CERTIFICATION

NOT FOR
CONSTRUCTION

DRAWN BY	SB
CHECKED BY	BH
COMMISSION NUMBER	2236-10

SHEET TITLE

LANDSCAPE COVER
SHEET

SHEET NUMBER

L001

© 2024 BKV Group

SHEET NUMBER	SHEET NAME	ISSUE 01	ISSUE 02	ISSUE 03	ISSUE 04	ISSUE 05	ISSUE 06	ISSUE 07
A - GENERAL								
L001	LANDSCAPE COVER SHEET	X	X					
L002	LANDSCAPE NOTES / GRAPHIC LEGEND	X	X					
L003	OVERALL SITE REFERENCE PLAN	X	X					
B - REMOVAL								
LD001	TREE PRESERVATION PLAN	X	X					
LD002	TREE PRESERVATION/REMOVALS INVENTORY	X	X					
D - LANDSCAPE								
LS1100	TOWNHOMES ZONE A - LANDSCAPE PLAN	X	X					
LS1101	TOWNHOMES ZONE B - LANDSCAPE PLAN	X	X					
LS1102	TOWNHOMES ZONE C - LANDSCAPE PLAN	X	X					
LS1103	TOWNHOMES ZONE D - LANDSCAPE PLAN	X	X					
LS1104	TOWNHOMES ZONE E - LANDSCAPE PLAN	X	X					
LS1105	TOWNHOMES ZONE F - LANDSCAPE PLAN	X	X					
LS2106	SENIOR BUILDING ZONE A - LANDSCAPE PLAN	X	X					
LS2201	SENIOR BUILDING ZONE B - LANDSCAPE PLAN	X	X					
LS3108	ALL AGES BUILDING ZONE A - LANDSCAPE PLAN	X	X					
LS3109	ALL AGES BUILDING ZONE B - LANDSCAPE PLAN	X	X					
LS3110	ALL AGES BUILDING ZONE C - LANDSCAPE PLAN	X	X					
LS3111	ALL AGES BUILDING ZONE D - LANDSCAPE PLAN	X	X					
LS3112	ALL AGES BUILDING ZONE E - LANDSCAPE PLAN	X	X					



TRUE NORTH




PLAN NORTH

Autodesk Docs://2236-10 Presbyterian Homes - Lord of Life (2023)/2236-10_Lord of Life_LAND_2023.rvt
2/9/2024 3:08:26 PM


REFERENCE SYMBOLS

GENERAL


DETAIL CALLOUT:

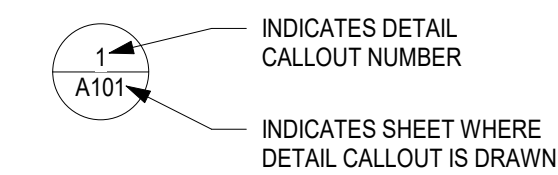


DETAIL:

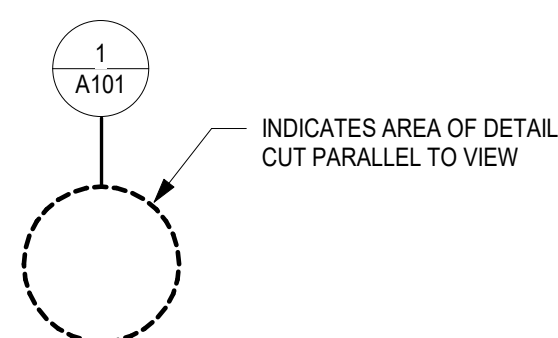


DETAIL PLAN OR ELEVATION:

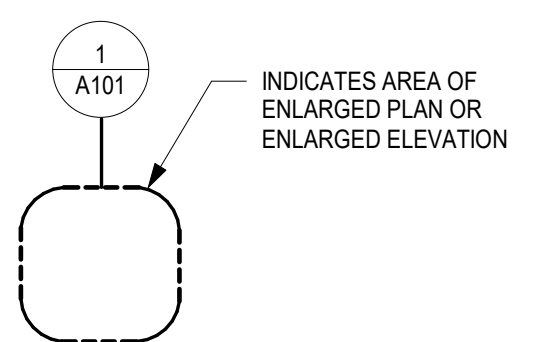


DETAIL CALLOUT:

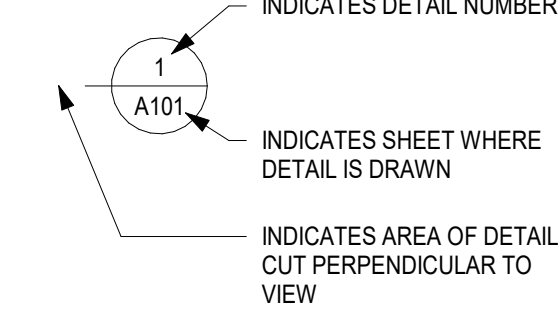


BUILDING SECTION:

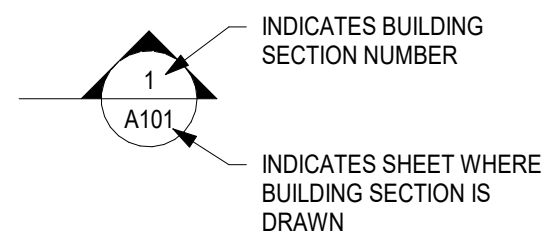


REVISION:

 


REVISION CLOUD:

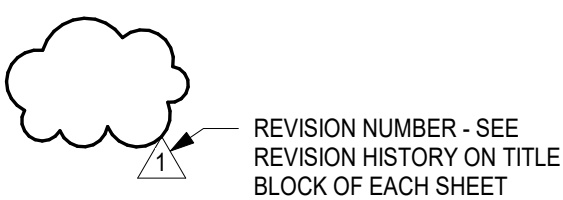


KEYNOTE:

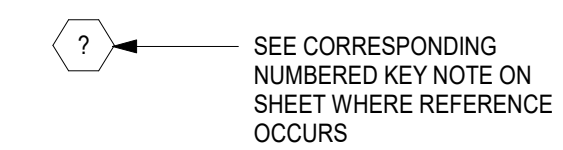

ELEVATION LEVEL:

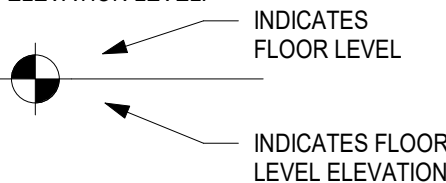


EXTERIOR ELEVATION:

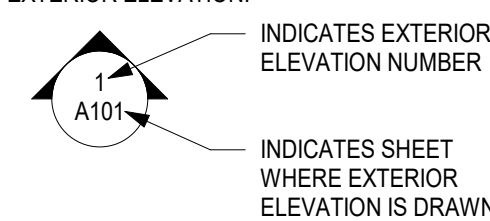

INDICATES ACCESSIBLE EXTERIOR DOOR LOCATION


GENERAL

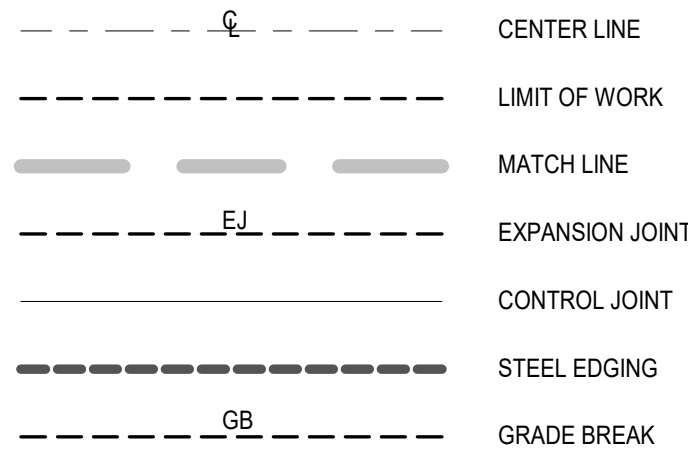

ABBREVIATIONS

AD = AREA DRAIN (HARDSCAPE)
BS = BOTTOM STEP
CL = CENTER LINE
EJ = EXPANSION JOINT
GB = GRADE BREAK
HP = HIGH POINT
LP = LOW POINT
PD = AREA DRAIN (PLANTING)
POB = POINT OF BEGINNING
TC = TOP OF CURB
TR = TOP OF RAMP
TS = TOP STEP
TW = TOP OF WALL

GRADING LEGEND

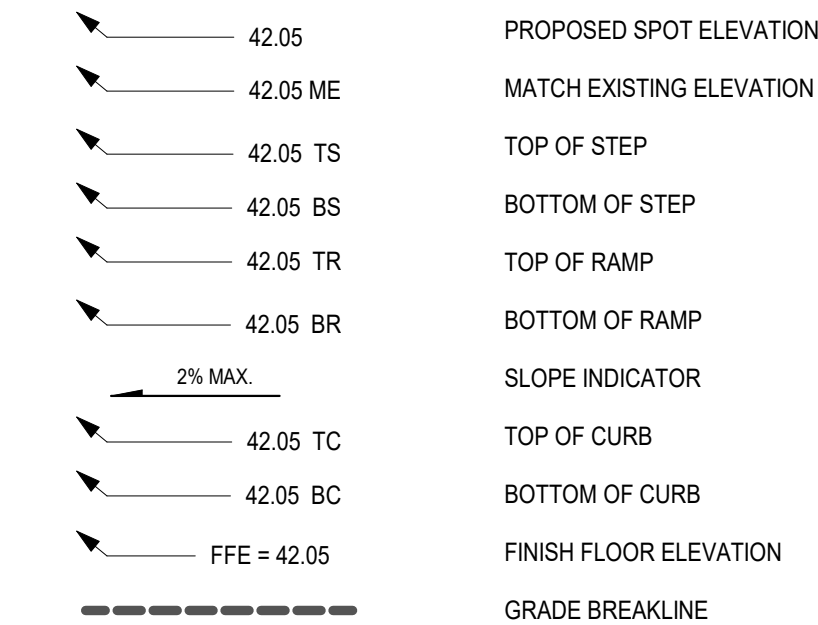

FINISH GRADE (LANDSCAPE)	FG
FINISH SURFACE (HARDSCAPE)	FS
POOL COPING	PC
TOP OF DRAIN	TD
RIM ELEVATION/INVERT ELEVATION	RIM/INV
WATER LEVEL	WL

GENERAL NOTES:

- LANDSCAPE CONTRACTOR SHALL INSPECT THE SITE AND BECOME FAMILIAR WITH EXISTING CONDITIONS RELATING TO THE NATURE AND SCOPE OF WORK.
- LANDSCAPE CONTRACTOR SHALL VERIFY PLAN LAYOUT AND DIMENSIONS SHOWN AND BRING TO THE ATTENTION OF THE LANDSCAPE ARCHITECT DISCREPANCIES WHICH MAY COMPROMISE THE DESIGN AND/OR INTENT OF THE PROJECT'S LAYOUT.
- LANDSCAPE CONTRACTOR SHALL ASSURE COMPLIANCE WITH APPLICABLE CODES AND REGULATIONS GOVERNING THE WORK AND/OR MATERIALS SUPPLIED.
- LANDSCAPE CONTRACTOR SHALL PROTECT EXISTING ROADS, CURBS/GUTTERS, TRAILS, TREES, LAWNS AND SITE ELEMENTS DURING CONSTRUCTION OPERATIONS. DAMAGE TO SAME SHALL BE REPAIRED AT NO ADDITIONAL COST TO THE OWNER.
- LANDSCAPE CONTRACTOR SHALL VERIFY ALIGNMENT AND LOCATION OF UNDERGROUND AND ABOVE GRADE UTILITIES AND PROVIDE THE NECESSARY PROTECTION FOR SAME BEFORE CONSTRUCTION / MATERIAL INSTALLATION BEGINS (MINIMUM 10'-0" CLEARANCE).
- UNDERGROUND UTILITIES SHALL BE INSTALLED SO THAT TRENCHES DO NOT CUT THROUGH ROOT SYSTEMS OF ANY EXISTING TREES TO REMAIN.
- EXISTING CONTOURS, TRAILS, VEGETATION, CURB/GUTTER AND OTHER ELEMENTS ARE BASED UPON INFORMATION SUPPLIED TO THE LANDSCAPE ARCHITECT BY OTHERS. LANDSCAPE CONTRACTOR SHALL VERIFY DISCREPANCIES PRIOR TO CONSTRUCTION AND NOTIFY LANDSCAPE ARCHITECT OF SAME.
- ALIGNMENT AND GRADES OF THE PROPOSED WALKS, TRAILS AND/OR ROADWAYS ARE SUBJECT TO FIELD ADJUSTMENT REQUIRED TO CONFORM TO LOCALIZED TOPOGRAPHIC CONDITIONS AND TO MINIMIZE TREE REMOVAL AND GRADING. CHANGES IN THE ALIGNMENT AND GRADES MUST BE APPROVED BY THE LANDSCAPE ARCHITECT.
- LANDSCAPE CONTRACTOR SHALL REVIEW THE SITE FOR DEFICIENCIES IN THE PLANT MATERIAL SELECTIONS AND OTHER SITE CONDITIONS WHICH MIGHT NEGATIVELY AFFECT PLANT ESTABLISHMENT, SURVIVAL OR WARRANTY. UNDESIRABLE PLANT MATERIAL SELECTIONS OR SITE CONDITIONS SHALL BE BROUGHT TO THE ATTENTION OF THE LANDSCAPE ARCHITECT PRIOR TO BEGINNING OF WORK.
- LANDSCAPE CONTRACTOR SHALL PREPARE AND SUBMIT REPRODUCIBLE AS-BUILT DRAWING(S) OF LANDSCAPE INSTALLATION, IRRIGATION AND SITE IMPROVEMENTS UPON COMPLETION OF CONSTRUCTION INSTALLATION AND PRIOR TO PROJECT ACCEPTANCE.
- NO PLANTS WILL BE INSTALLED UNTIL FINAL GRADING AND CONSTRUCTION HAS BEEN COMPLETED IN THE IMMEDIATE AREA.
- SOD AREAS DISTURBED DUE TO GRADING SHALL BE REPLACED, UNLESS NOTED OTHERWISE.
- WHERE SOD ABUTS PAVED SURFACES, FINISHED GRADE OF SOD/SEED SHALL BE HELD 1" BELOW SURFACE ELEVATION OF TRAIL, SLAB, CURB, ETC.
- SOD SHALL BE LAID PARALLEL TO THE CONTOURS AND SHALL HAVE STAGGERED JOINTS. ON SLOPES STEEPER THAN 3:1 OR IN DRAINAGE SWALES, SOD SHALL BE STAKED SECURELY.
- PROPOSED PLANT MATERIAL SHALL COMPLY WITH THE LATEST EDITION OF THE AMERICAN STANDARD FOR NURSERY STOCK, ANSI Z60.1. UNLESS NOTED OTHERWISE, DECIDUOUS SHRUBS SHALL HAVE AT LEAST 5 CANES AT THE SPECIFIED HEIGHT. ORNAMENTAL TREES SHALL HAVE NO "V" CROTCHES AND SHALL BEGIN BRANCHING NO LOWER THAN 3' FEET ABOVE THE ROOT BALL. STREET AND BOULEVARD TREES SHALL BEGIN BRANCHING NO LOWER THAN 6' ABOVE FINISHED GRADE.
- LANDSCAPE CONTRACTOR SHALL ASSURE COMPLIANCE WITH APPLICABLE CODES AND REGULATIONS GOVERNING THE WORK AND/OR MATERIALS SUPPLIED.
- LANDSCAPE CONTRACTOR IS RESPONSIBLE FOR ONGOING MAINTENANCE OF NEWLY INSTALLED MATERIALS UNTIL TIME OF OWNER ACCEPTANCE. ACTS OF VANDALISM OR DAMAGE WHICH MAY OCCUR PRIOR TO OWNER ACCEPTANCE SHALL BE THE RESPONSIBILITY OF THE LANDSCAPE CONTRACTOR.
- LANDSCAPE CONTRACTOR SHALL WARRANTY NEW PLANT MATERIAL THROUGH ONE CALENDAR YEARS FROM THE DATE OF THE OWNER ACCEPTANCE. NO PARTIAL ACCEPTANCE WILL BE CONSIDERED.
- PLANTING AREAS (NOT OVER STRUCTURE) RECEIVING GROUND COVER, PERENNIALS, ANNUALS, AND/OR VINES SHALL RECEIVE A MINIMUM OF 18" DEPTH OF PLANTING SOIL CONSISTING OF AT LEAST 45 PARTS TOPSOIL, 45 PARTS SCREENED COMPOST OR MANURE AND 10 PARTS SAND.
- ANNUAL AND PERENNIAL PLANTING BEDS TO RECEIVE 4" DEEP SHREDDDED HARDWOOD MULCH WITH NO WEED BARRIER.
- SHRUB BED MASSINGS TO RECEIVE 4" DEEP SHREDDDED HARDWOOD MULCH WITH FIBER MAT WEED BARRIER.
- STEEL EDGER TO BE USED TO CONTAIN SHRUBS, PERENNIALS AND ANNUALS WHERE PLANTING BED MEETS SOD UNLESS OTHERWISE NOTED.
- REFER TO CIVIL FOR SITE DEMOLITION INFORMATION.
- REFER TO CIVIL FOR ADDITIONAL SITE GRADING AND UTILITY INFORMATION.
- IF A DISCREPANCY EXISTS BETWEEN THE NUMBER OF PLANTS SHOWN IN THE PLANT MATERIALS SCHEDULE AND THE PLANS, THE PLANS SHALL GOVERN.
- CONTRACTOR SHALL STAKE OUT LOCATION OF ALL PROPOSED TREES FOR APPROVAL BY LANDSCAPE ARCHITECT PRIOR TO INSTALLATION.

IRRIGATION NOTES:

- LANDSCAPE CONTRACTOR SHALL BE RESPONSIBLE FOR PROVIDING DESIGN-BUILD IRRIGATION PLAN AND SPECIFICATIONS SUBMITTAL/SHOP DRAWINGS AS PART OF THE SCOPE OF WORK WHEN BIDDING. THESE SHALL BE APPROVED BY THE LANDSCAPE ARCHITECT PRIOR TO INSTALLATION. IT SHALL BE THE LANDSCAPE CONTRACTOR'S RESPONSIBILITY TO INSURE THAT SODDED/SEEDED AND PLANTED AREAS ARE IRRIGATED PROPERLY, INCLUDING THOSE AREAS DIRECTLY AROUND AND ABUTTING BUILDING FOUNDATION.
- SHRUB & PERENNIAL BEDS TO BE IRRIGATED WITH DRIP IRRIGATION. SOD TO BE IRRIGATED WITH SPRAY, ROTORS OR ROTATOR HEADS AS REQUIRED.
- LANDSCAPE IRRIGATION SYSTEM SHALL BE DESIGNED AND INSTALLED BY A STATE LICENSED IRRIGATOR (OR EQUIVALENT LICENSED PROFESSIONAL).
- LANDSCAPE CONTRACTOR SHALL PROVIDE OWNER WITH AS-BUILT PLANS FOR INSTALLED SYSTEM.
- LANDSCAPE CONTRACTOR SHALL PROVIDE THE OWNER WITH A WATERING/LAWN IRRIGATION SCHEDULE APPROPRIATE TO THE PROJECT SITE CONDITIONS AND TO PLANT MATERIALS GROWTH REQUIREMENTS.
- LANDSCAPE CONTRACTOR SHALL INSURE THAT SOIL CONDITIONS AND COMPACTION ARE ADEQUATE TO ALLOW FOR PROPER DRAINAGE AROUND THE CONSTRUCTION SITE. UNDESIRABLE CONDITIONS SHALL BE BROUGHT TO THE ATTENTION OF THE LANDSCAPE ARCHITECT PRIOR TO BEGINNING OF WORK. IT SHALL BE THE LANDSCAPE CONTRACTOR'S RESPONSIBILITY TO INSURE PROPER SURFACE AND SUBSURFACE DRAINAGE IN ALL PLANTING AREAS.
- COORDINATE IRRIGATION SLEEVING LOCATIONS WITH GENERAL CONTRACTOR.
- RAIN & FREEZE SENSORS TO BE INCLUDED WITHIN THE IRRIGATION DESIGN.
- IRRIGATION LIMITS TO EXTEND TO STREET BACK OF CURB EXCEPT WHERE PROHIBITED BY LOCAL CODE OR ORDINANCE.
- LANDSCAPE IRRIGATION SYSTEM SHALL COMPLY WITH ALL LOCAL, STATE & FEDERAL CODES & ORDINANCES.
- HAND TRENCHING REQUIRED WITHIN ROOT ZONE OF ANY EXISTING TREE.
- CONTRACTOR SHALL CONFIRM MIN. STATIC WATER PRESSURE OF 60psi.

SURVEY NOTES:

- ALL EXISTING CONDITIONS SHOWN ON THIS DRAWING ARE BASED ON AN OWNER-FURNISHED SURVEY. BKV GROUP OFFERS NO GUARANTEE, EITHER EXPRESSED OR IMPLIED, FOR THE ACCURACY OR RELIABILITY OF THE INDICATED EXISTING CONDITIONS.
- THE CONTRACTOR SHALL FIELD VERIFY ALL CRITICAL EXISTING CONDITIONS INCLUDING, BUT NOT LIMITED TO, EXISTING BUILDING LOCATIONS, UTILITY LOCATIONS AND INVERT ELEVATIONS, AND EXISTING SITE GRADES PRIOR TO THE START OF WORK.
- ANY OBSERVED DEVIATIONS FROM CONDITIONS INDICATED ON THE DRAWINGS SHALL BE BROUGHT TO THE ARCHITECT OR LANDSCAPE ARCHITECT'S ATTENTION IMMEDIATELY UPON DISCOVERY. NO WORK SHALL PROCEED IN THE AREAS OF ANY DISCOVERED DEVIATIONS UNTIL THE DIFFERENCES ARE RESOLVED.

SITE PLAN NOTES:

- NO BUILDING SIGNAGE PROPOSED AT THIS TIME.
- TRASH/RECYCLING WILL BE COLLECTED WITHIN THE BUILDING AT GROUND LEVEL. COLLECTION WILL OCCUR ON-SITE WITHIN ENCLOSED LOADING AREAS BY PRIVATE VENDORS.
- SNOW WILL BE REMOVED FROM SIDEWALKS. A LIMITED AMOUNT OF SNOW STORAGE IS AVAILABLE ALONG THE STREET BOULEVARDS.

PROJECT SUMMARY:

- PUD SITE AREA: XXXXX SF / XXX ACRES
- LOT 1 SIZE (EXISTING): XXXXX SF / XXX ACRES
- LOT 2 SIZE (NEW): XXXXX SF / XXX ACRES
- DWELLING UNITS: XXX
- BUILDING FOOTPRINT (INCLUDES PKG AREA): XXXXX SF
- (TOTAL LOT AREA) - (TOTAL BLDG. FOOTPRINT) = XXXXX SF
- % LANDSCAPE REQ.: XXXXX SF
- PERVIOUS AREA ON-SITE (AT-GRADE): XXXXX SF
- PERVIOUS AREA ON-SITE (GREEN ROOF): XXXXX SF
- TOTAL PERVIOUS: XXXXX SF
- BIKE PARKING SPACES (ON SITE): X (X spaces per unit)
- BIKE PARKING SPACES (IN GARAGE): XXX

BKV
GROUP

Architecture
Interior Design
Landscape Architecture
Engineering

222 North Second Street
Long & Kees Bldg
Suite 101
Minneapolis, MN
55401
612.339.3752

www.bkvgroup.com

CONSULTANTS

PROJECT TITLE HAVILAND FIELDS

ISSUE #	DATE	DESCRIPTION
1	2024-02-09	SITE PLAN REVIEW

CERTIFICATION

NOT FOR
CONSTRUCTION

DRAWN BY	SB
CHECKED BY	BH
COMMISSION NUMBER	2236-10

SHEET TITLE

LANDSCAPE NOTES /
GRAPHIC LEGEND

SHEET NUMBER

L002



TRUE NORTH



PLAN NORTH


© 2024 BKV Group

Autodesk Docs://2236-10 Presbyterian Homes - Lord of Life (2023)/2236-10_Lord of Life_LAND_2023.rvt
3/12/2024 4:38:03 PM


REFERENCE SYMBOLS

GENERAL


DETAIL CALLOUT:

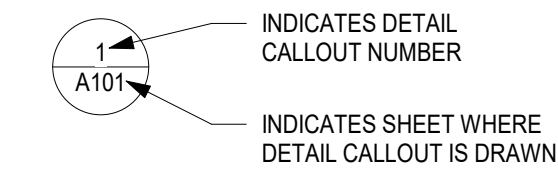


DETAIL:

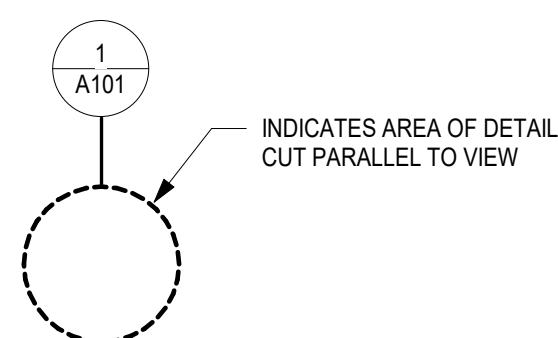


DETAIL PLAN OR ELEVATION:

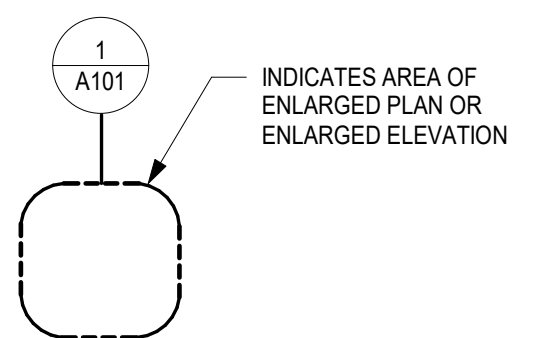


DETAIL CALLOUT:

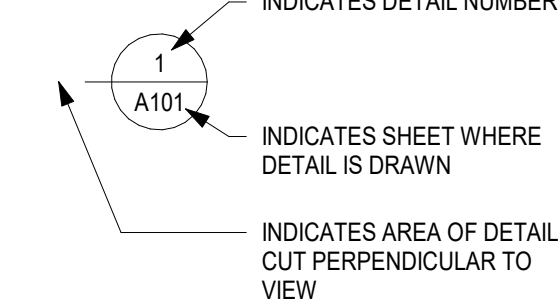


BUILDING SECTION:

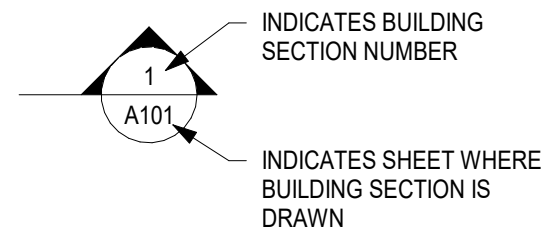


REVISION:

 


REVISION CLOUD:

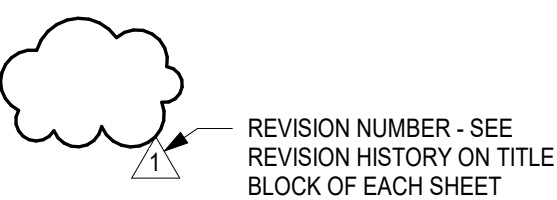


KEYNOTE:

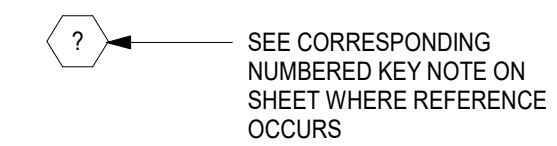

ELEVATION LEVEL:

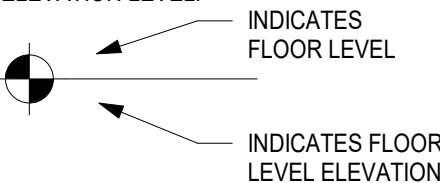


EXTERIOR ELEVATION:

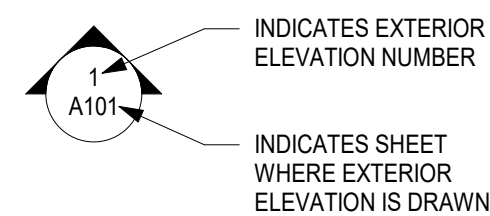

INDICATES ACCESSIBLE EXTERIOR DOOR LOCATION


GENERAL

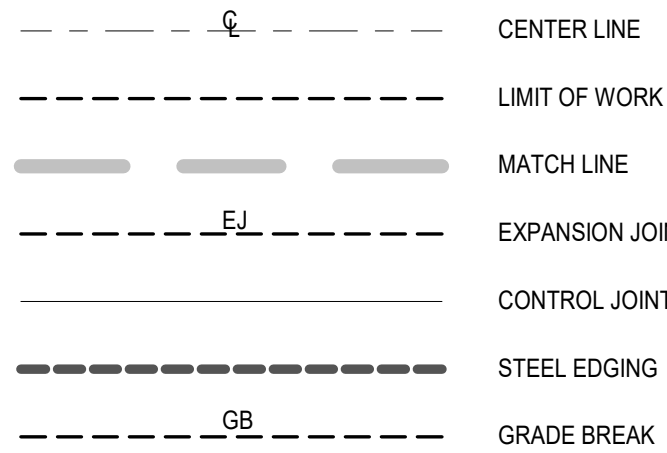

ABBREVIATIONS

AD = AREA DRAIN (HARDSCAPE)
BS = BOTTOM STEP
CL = CENTER LINE
EJ = EXPANSION JOINT
GB = GRADE BREAK
HP = HIGH POINT
LP = LOW POINT
PD = AREA DRAIN (PLANTING)
POB = POINT OF BEGINNING
TC = TOP OF CURB
TR = TOP OF RAMP
TS = TOP STEP
TW = TOP OF WALL

GRADING LEGEND

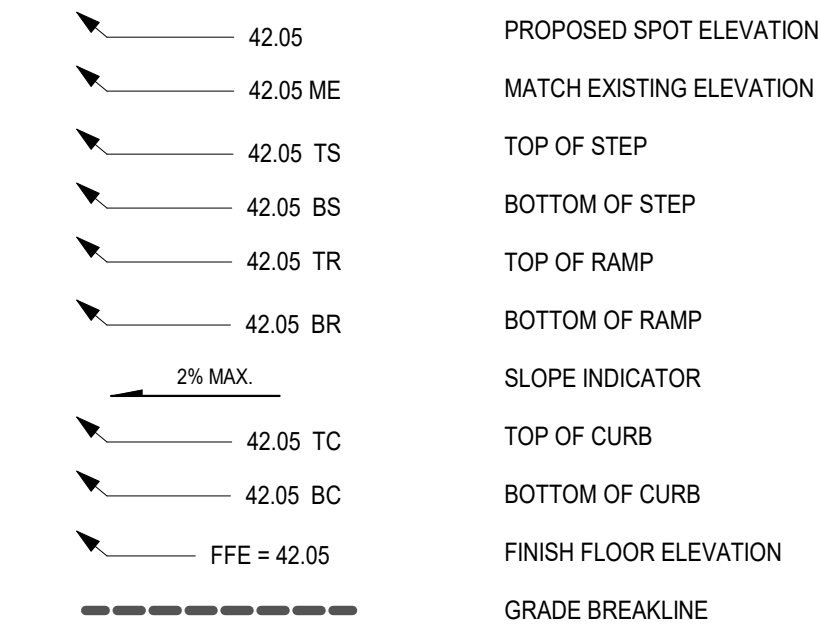

FINISH GRADE (LANDSCAPE)	FG
FINISH SURFACE (HARDSCAPE)	FS
POOL COPING	PC
TOP OF DRAIN	TD
RIM ELEVATION/INVERT ELEVATION	RIM/INV
WATER LEVEL	WL

GENERAL NOTES:

- LANDSCAPE CONTRACTOR SHALL INSPECT THE SITE AND BECOME FAMILIAR WITH EXISTING CONDITIONS RELATING TO THE NATURE AND SCOPE OF WORK.
- LANDSCAPE CONTRACTOR SHALL VERIFY PLAN LAYOUT AND DIMENSIONS SHOWN AND BRING TO THE ATTENTION OF THE LANDSCAPE ARCHITECT DISCREPANCIES WHICH MAY COMPROMISE THE DESIGN AND/OR INTENT OF THE PROJECT'S LAYOUT.
- LANDSCAPE CONTRACTOR SHALL ASSURE COMPLIANCE WITH APPLICABLE CODES AND REGULATIONS GOVERNING THE WORK AND/OR MATERIALS SUPPLIED.
- LANDSCAPE CONTRACTOR SHALL PROTECT EXISTING ROADS, CURBS/GUTTERS, TRAILS, TREES, LAWNS AND SITE ELEMENTS DURING CONSTRUCTION OPERATIONS. DAMAGE TO SAME SHALL BE REPAIRED AT NO ADDITIONAL COST TO THE OWNER.
- LANDSCAPE CONTRACTOR SHALL VERIFY ALIGNMENT AND LOCATION OF UNDERGROUND AND ABOVE GRADE UTILITIES AND PROVIDE THE NECESSARY PROTECTION FOR SAME BEFORE CONSTRUCTION / MATERIAL INSTALLATION BEGINS (MINIMUM 10'-0" CLEARANCE).
- UNDERGROUND UTILITIES SHALL BE INSTALLED SO THAT TRENCHES DO NOT CUT THROUGH ROOT SYSTEMS OF ANY EXISTING TREES TO REMAIN.
- EXISTING CONTOURS, TRAILS, VEGETATION, CURB/GUTTER AND OTHER ELEMENTS ARE BASED UPON INFORMATION SUPPLIED TO THE LANDSCAPE ARCHITECT BY OTHERS. LANDSCAPE CONTRACTOR SHALL VERIFY DISCREPANCIES PRIOR TO CONSTRUCTION AND NOTIFY LANDSCAPE ARCHITECT OF SAME.
- ALIGNMENT AND GRADES OF THE PROPOSED WALKS, TRAILS AND/OR ROADWAYS ARE SUBJECT TO FIELD ADJUSTMENT REQUIRED TO CONFORM TO LOCALIZED TOPOGRAPHIC CONDITIONS AND TO MINIMIZE TREE REMOVAL AND GRADING. CHANGES IN THE ALIGNMENT AND GRADES MUST BE APPROVED BY THE LANDSCAPE ARCHITECT.
- LANDSCAPE CONTRACTOR SHALL REVIEW THE SITE FOR DEFICIENCIES IN THE PLANT MATERIAL SELECTIONS AND OTHER SITE CONDITIONS WHICH MIGHT NEGATIVELY AFFECT PLANT ESTABLISHMENT, SURVIVAL OR WARRANTY. UNDESIRABLE PLANT MATERIAL SELECTIONS OR SITE CONDITIONS SHALL BE BROUGHT TO THE ATTENTION OF THE LANDSCAPE ARCHITECT PRIOR TO BEGINNING OF WORK.
- LANDSCAPE CONTRACTOR SHALL PREPARE AND SUBMIT REPRODUCIBLE AS-BUILT DRAWING(S) OF LANDSCAPE INSTALLATION, IRRIGATION AND SITE IMPROVEMENTS UPON COMPLETION OF CONSTRUCTION INSTALLATION AND PRIOR TO PROJECT ACCEPTANCE.
- NO PLANTS WILL BE INSTALLED UNTIL FINAL GRADING AND CONSTRUCTION HAS BEEN COMPLETED IN THE IMMEDIATE AREA.
- SOD AREAS DISTURBED DUE TO GRADING SHALL BE REPLACED, UNLESS NOTED OTHERWISE.
- WHERE SOD ABUTS PAVED SURFACES, FINISHED GRADE OF SOD/SEED SHALL BE HELD 1" BELOW SURFACE ELEVATION OF TRAIL, SLAB, CURB, ETC.
- SOD SHALL BE LAID PARALLEL TO THE CONTOURS AND SHALL HAVE STAGGERED JOINTS. ON SLOPES STEEPER THAN 3:1 OR IN DRAINAGE SWALES, SOD SHALL BE STAKED SECURELY.
- PROPOSED PLANT MATERIAL SHALL COMPLY WITH THE LATEST EDITION OF THE AMERICAN STANDARD FOR NURSERY STOCK, ANSI Z60.1. UNLESS NOTED OTHERWISE, DECIDUOUS SHRUBS SHALL HAVE AT LEAST 5 CANES AT THE SPECIFIED HEIGHT. ORNAMENTAL TREES SHALL HAVE NO "V" CROTCHES AND SHALL BEGIN BRANCHING NO LOWER THAN 3' FEET ABOVE THE ROOT BALL. STREET AND BOULEVARD TREES SHALL BEGIN BRANCHING NO LOWER THAN 6' ABOVE FINISHED GRADE.
- LANDSCAPE CONTRACTOR SHALL ASSURE COMPLIANCE WITH APPLICABLE CODES AND REGULATIONS GOVERNING THE WORK AND/OR MATERIALS SUPPLIED.
- LANDSCAPE CONTRACTOR IS RESPONSIBLE FOR ONGOING MAINTENANCE OF NEWLY INSTALLED MATERIALS UNTIL TIME OF OWNER ACCEPTANCE. ACTS OF VANDALISM OR DAMAGE WHICH MAY OCCUR PRIOR TO OWNER ACCEPTANCE SHALL BE THE RESPONSIBILITY OF THE LANDSCAPE CONTRACTOR.
- LANDSCAPE CONTRACTOR SHALL WARRANTY NEW PLANT MATERIAL THROUGH ONE CALENDAR YEARS FROM THE DATE OF THE OWNER ACCEPTANCE. NO PARTIAL ACCEPTANCE WILL BE CONSIDERED.
- PLANTING AREAS (NOT OVER STRUCTURE) RECEIVING GROUND COVER, PERENNIALS, ANNUALS, AND/OR VINES SHALL RECEIVE A MINIMUM OF 18" DEPTH OF PLANTING SOIL CONSISTING OF AT LEAST 45 PARTS TOPSOIL, 45 PARTS SCREENED COMPOST OR MANURE AND 10 PARTS SAND.
- ANNUAL AND PERENNIAL PLANTING BEDS TO RECEIVE 4" DEEP SHREDDED HARDWOOD MULCH WITH NO WEED BARRIER.
- SHRUB BED MASSINGS TO RECEIVE 4" DEEP SHREDDED HARDWOOD MULCH WITH FIBER MAT WEED BARRIER.
- STEEL EDGER TO BE USED TO CONTAIN SHRUBS, PERENNIALS AND ANNUALS WHERE PLANTING BED MEETS SOD UNLESS OTHERWISE NOTED.
- REFER TO CIVIL FOR SITE DEMOLITION INFORMATION.
- REFER TO CIVIL FOR ADDITIONAL SITE GRADING AND UTILITY INFORMATION.
- IF A DISCREPANCY EXISTS BETWEEN THE NUMBER OF PLANTS SHOWN IN THE PLANT MATERIALS SCHEDULE AND THE PLANS, THE PLANS SHALL GOVERN.
- CONTRACTOR SHALL STAKE OUT LOCATION OF ALL PROPOSED TREES FOR APPROVAL BY LANDSCAPE ARCHITECT PRIOR TO INSTALLATION.
- ANY TREE CLEARING THAT INVOLVES OAK TREES SHALL BE COMPLETED PRIOR TO APRIL 15 OR AFTER JULY 15 TO HELP LIMIT THE INTRODUCTION OF OAK WILT INTO THE AREA.
- PER THE CITY'S DEVELOPMENT AGREEMENT, ANY LANDSCAPE WORK COMPLETED ON SITE WILL INCLUDE A 2-YEAR MAINTENANCE GUARANTEE FROM THE DATE OF APPROVAL OF LANDSCAPE INSTALLATION BY THE CITY.
- ALL AREAS INCLUDED IN THE LIMITS OF DISTURBANCE THAT ARE NOT OTHERWISE IMPROVED WITH IMPERVIOUS SURFACING SHALL RECEIVE 4 INCHES OF TOPSOIL WITH NO MORE THAN 35% SAND CONTENT.

IRRIGATION NOTES:

- LANDSCAPE CONTRACTOR SHALL BE RESPONSIBLE FOR PROVIDING DESIGN-BUILD IRRIGATION PLAN AND SPECIFICATIONS SUBMITTAL/SHOP DRAWINGS AS PART OF THE SCOPE OF WORK WHEN BIDDING. THESE SHALL BE APPROVED BY THE LANDSCAPE ARCHITECT PRIOR TO INSTALLATION. IT SHALL BE THE LANDSCAPE CONTRACTOR'S RESPONSIBILITY TO INSURE THAT SODDED/SEEDDED AND PLANTED AREAS ARE IRRIGATED PROPERLY, INCLUDING THOSE AREAS DIRECTLY AROUND AND ABUTTING BUILDING FOUNDATION.
- SHRUB & PERENNIAL BEDS TO BE IRRIGATED WITH DRIP IRRIGATION. SOD TO BE IRRIGATED WITH SPRAY, ROTORS OR ROTATOR HEADS AS REQUIRED.
- LANDSCAPE IRRIGATION SYSTEM SHALL BE DESIGNED AND INSTALLED BY A STATE LICENSED IRRIGATOR (OR EQUIVALENT LICENSED PROFESSIONAL).
- LANDSCAPE CONTRACTOR SHALL PROVIDE OWNER WITH AS-BUILT PLANS FOR INSTALLED SYSTEM.
- LANDSCAPE CONTRACTOR SHALL PROVIDE THE OWNER WITH A WATERING/LAWN IRRIGATION SCHEDULE APPROPRIATE TO THE PROJECT SITE CONDITIONS AND TO PLANT MATERIALS GROWTH REQUIREMENTS.
- LANDSCAPE CONTRACTOR SHALL INSURE THAT SOIL CONDITIONS AND COMPACTION ARE ADEQUATE TO ALLOW FOR PROPER DRAINAGE AROUND THE CONSTRUCTION SITE. UNDESIRABLE CONDITIONS SHALL BE BROUGHT TO THE ATTENTION OF THE LANDSCAPE ARCHITECT PRIOR TO BEGINNING OF WORK. IT SHALL BE THE LANDSCAPE CONTRACTOR'S RESPONSIBILITY TO INSURE PROPER SURFACE AND SUBSURFACE DRAINAGE IN ALL PLANTING AREAS.
- COORDINATE IRRIGATION SLEEVING LOCATIONS WITH GENERAL CONTRACTOR.
- RAIN & FREEZE SENSORS TO BE INCLUDED WITHIN THE IRRIGATION DESIGN.
- IRRIGATION LIMITS TO EXTEND TO STREET BACK OF CURB EXCEPT WHERE PROHIBITED BY LOCAL CODE OR ORDINANCE.
- LANDSCAPE IRRIGATION SYSTEM SHALL COMPLY WITH ALL LOCAL, STATE & FEDERAL CODES & ORDINANCES.
- HAND TRENCHING REQUIRED WITHIN ROOT ZONE OF ANY EXISTING TREE.
- CONTRACTOR SHALL CONFIRM MIN. STATIC WATER PRESSURE OF 60psi.
- IRRIGATION SYSTEM TO INCLUDE RAIN SENSOR AND SOIL MOISTURE SENSOR AS PART OF THE INSTALLATION. THESE REQUIREMENTS TO BE CONFIRMED DURING PROJECT SUBMITTAL PROCESS.

SURVEY NOTES:

- ALL EXISTING CONDITIONS SHOWN ON THIS DRAWING ARE BASED ON AN OWNER-FURNISHED SURVEY. BKV GROUP OFFERS NO GUARANTEE, EITHER EXPRESSED OR IMPLIED, FOR THE ACCURACY OR RELIABILITY OF THE INDICATED EXISTING CONDITIONS.
- THE CONTRACTOR SHALL FIELD VERIFY ALL CRITICAL EXISTING CONDITIONS INCLUDING, BUT NOT LIMITED TO, EXISTING BUILDING LOCATIONS, UTILITY LOCATIONS AND INVERT ELEVATIONS, AND EXISTING SITE GRADES PRIOR TO THE START OF WORK.
- ANY OBSERVED DEVIATIONS FROM CONDITIONS INDICATED ON THE DRAWINGS SHALL BE BROUGHT TO THE ARCHITECT OR LANDSCAPE ARCHITECT'S ATTENTION IMMEDIATELY UPON DISCOVERY. NO WORK SHALL PROCEED IN THE AREAS OF ANY DISCOVERED DEVIATIONS UNTIL THE DIFFERENCES ARE RESOLVED.

SITE PLAN NOTES:

- NO BUILDING SIGNAGE PROPOSED AT THIS TIME.
- TRASH/RECYCLING WILL BE COLLECTED WITHIN THE BUILDING AT GROUND LEVEL. COLLECTION WILL OCCUR ON-SITE WITHIN ENCLOSED LOADING AREAS BY PRIVATE VENDORS.
- SNOW WILL BE REMOVED FROM SIDEWALKS. A LIMITED AMOUNT OF SNOW STORAGE IS AVAILABLE ALONG THE STREET BOULEVARDS.

BKV
GROUP

Architecture
Interior Design
Landscape Architecture
Engineering

222 North Second Street
Long & Kees Bldg
Suite 101
Minneapolis, MN
55401
612.339.3752

www.bkvgroup.com

CONSULTANTS

PROJECT TITLE HAVILAND FIELDS

ISSUE #	DATE	DESCRIPTION
1	2024-02-09	SITE PLAN REVIEW
2	2024-03-12	SITE PLAN REVIEW r1

CERTIFICATION

NOT FOR
CONSTRUCTION

DRAWN BY	SB
CHECKED BY	BH
COMMISSION NUMBER	2236-10

SHEET TITLE

LANDSCAPE NOTES /
GRAPHIC LEGEND

SHEET NUMBER

L002

© 2024 BKV Group




TRUE NORTH




PLAN NORTH


GRAPHIC LEGEND:

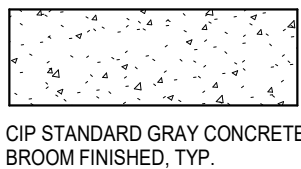


CIP STANDARD GRAY CONCRETE, BROOM FINISHED, TYP.

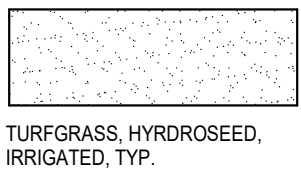


TURFGRASS, HYDROSEED, IRRIGATED, TYP.

 


ROCK MULCH, BUFF COLORED LIMESTONE, 3/4\"/>

 


CIP COLORED CONCRETE, COLOR TBD, BROOM FINISHED, TYP.

 

SHREDDED HARDWOOD MULCH, 4\"/>

 

DECOMPOSED GRANITE PATH, 3/4\"/>

 

NATIVE SEED AREA, MINNESOTA NATIVE LANDSCAPES 'POLLINATOR MIX - DRY TO MESIC', PER SPEC(S)



CEDAR SCREEN FENCE DESIGN INTENT

Presbyterian Homes Lord of Life
Ramsey, MN

Landscape Summary

Required Landscape Canopy

Site Area (sf)	Impervious Area (sf)	Pervious Area	Impervious - toTotal Ratio
1547687	577170	970517	37.29%

Required canopy coverage for site equals Impervious to Total Ratio x Pervious Area (.374 x 971388) 361929 SF

Buffer Yard Trees

Key	Planting Size	Quantity	Canopy Size	Total Canopy Size	Common Name	Scientific Name
CO-B	2" B&B	35	922	32270	Common Hackberry	Celtis occidentalis
QB-B	2" B&B	35	718	25130	Swamp White Oak	Quercus bicolor

Buffer Yard Total Canopy

57400

Deciduous Trees

CO	1" CONT.	15	922	13830	Common Hackberry	Celtis occidentalis
QB	1" CONT.	15	718	10770	Swamp White Oak	Quercus bicolor
QM	1" CONT.	25	3910	97750	Burr Oak	Quercus macrocarpa
UA	1" CONT.	15	3910	58650	New Harmony American Elm	Ulmus americana 'New Harmony'
PT	1" CONT.	15	245	3675	Prairie Gold Aspen	Populus tremuloides 'NEArb'
GD	1" CONT.	15	629	9435	Kentucky Espresso Coffeetree	Gymnocladus dioicus 'Espresso-JFS'
AS	1" CONT.	20	982	19640	Green Mountain Sugar Maple	Acer saccharum 'Green Mountain'
MP	1" CONT.	15	157	2355	Prairiefire Crab	Malus 'Prairiefire'
	1" CONT.	15	297	4455	Eastern Redbud	Cercis canadensis

Deciduous Trees Total Canopy

220560

Evergreen Trees

PS	5' H	60	1995	119700	Eastern White Pine	Pinus strobus
PA	5' H	34	626	21284	Norway Spruce	Picea abies

Evergreen Trees Total Canopy

140984


Total Tree Canopy Inches

418944

PROPOSED PLANT SCHEDULE:

QTY	SYM	COMMON NAME	SCIENTIFIC NAME	PLANTING SIZE
PERENNIALS/GRASSES/VINES				
1	ca	FEATHER REED GRASS	Calamagrostis arundinacea var. brachytricha	#1 CONT.
1	hb	BLUE ANGEL HOSTA	Hosta 'Blue Angel'	#1 CONT.
1	hd	DESIGNER GENES HOSTA	Hosta 'Designer Genes'	#1 CONT.
1	hh	HAPPY RETURNS DAYLILY	Hemerocallis 'Happy Returns'	#1 CONT.
1	nf	WALKER'S LOW CATMINT	Nepeta x faassenii 'Walker's Low'	#1 CONT.
1	oc	CINNAMON FERN	Osmunda cinnamomea	#1 CONT.
1	pd	PRAIRIE DROPSEED	Sporobolus heterolepis	#1 CONT.
1	pv	SHENANDOAH SWITCH GRASS	Panicum virgatum 'Shenandoah'	#1 CONT.
1	ss	STANDING OVATION LITTLE BLUESTEM	Schizachyrium scoparium 'Standing Ovation' (PP25, 202)	#1 CONT.
DECIDUOUS TREES				
20	AS	GREEN MOUNTAIN SUGAR MAPLE	Acer saccharum 'Green Mountain'	1" CAL.
16	CC	EASTERN REDBUD	Cercis canadensis	1" CAL.
15	CO	COMMON HACKBERRY	Celtis occidentalis	1" CAL.
15	GD	KENTUCKY ESPRESSO COFFEETREE	Gymnocladus dioicus 'Espresso-JFS'	1" CAL.
16	MP	PRAIRIEFIRE CRAB	Malus 'Prairiefire'	1" CAL.
15	PT	PRAIRIE GOLD ASPEN	Populus tremuloides 'NEArb'	1" CAL.
15	QB	SWAMP WHITE OAK	quercus bicolor	1" CAL.
25	QM	BUR OAK	quercus macrocarpa	1" CAL.
15	UA	NEW HARMONY AMERICAN ELM	Ulmus americana 'New Harmony'	1" CAL.
DECIDUOUS SHRUBS				
1	Aa	UPRIGHT RED CHOKEBERRY	Aronia arbutifolia 'Erecta'	#5 CONT.
1	Ar	LOW SCAPE MOUND CHOKEBERRY	Aronia melanocarpa 'UCONNAM 165' (PP28, 789)	#5 CONT.
1	Bg	CHICAGOLAND GREEN BOXWOOD	Buxus glencoe	#5 CONT.
1	Cc	SUGARTINA CLETHRA	Clethra alnifolia 'Crystallina' (PP21, 561)	#3 CONT.
1	Ds	BUTTERFLY BUSH HONEYSUCKLE	Diervilla sessilifolia 'Butterfly'	#5 CONT.
1	Po	AMBER JUBILEE NINEBARK	Physocarpus opulifolius 'Jefam' (PP23, 177)	#5 CONT.
1	Ra	ALPINE CURRANT	Ribes alpinum	#5 CONT.
1	Rg	GRO-LOW FRAGRANT SUMAC	Rhus aromatica 'Gro-Low'	#5 CONT.
1	Ss	SEM SPIREA	Sorbaria sorbifolia 'Sem'	#5 CONT.
CONIFEROUS TREES				
34	PA	NORWAY SPRUCE	Picea abies	5' B&B
60	PS	EASTERN WHITE PINE	Pinus strobus	5' B&B
CONIFEROUS SHRUBS				
1	Jc	MANEY JUNIPER	Juniperus chinensis 'Maney'	#5 CONT.
1	Jp	SEA GREEN JUNIPER	Juniperus x pfizeriana 'Sea Green'	#5 CONT.
1	To	TECHNITO ARBORVITAE	Thuja occidentalis 'Bailjohn' (PP15, 850)	5' B&B
BUFFER YARD TREES				
35	CO-B	COMMON HACKBERRY	Celtis occidentalis	2" CAL.
35	QB-B	SWAMP WHITE OAK	Quercus bicolor	2" CAL.

*SHRUBS AND PERENNIALS SHOWN FOR SPECIES REFERENCE ONLY, FINAL PLANT COUNTS TO BE DETERMINED

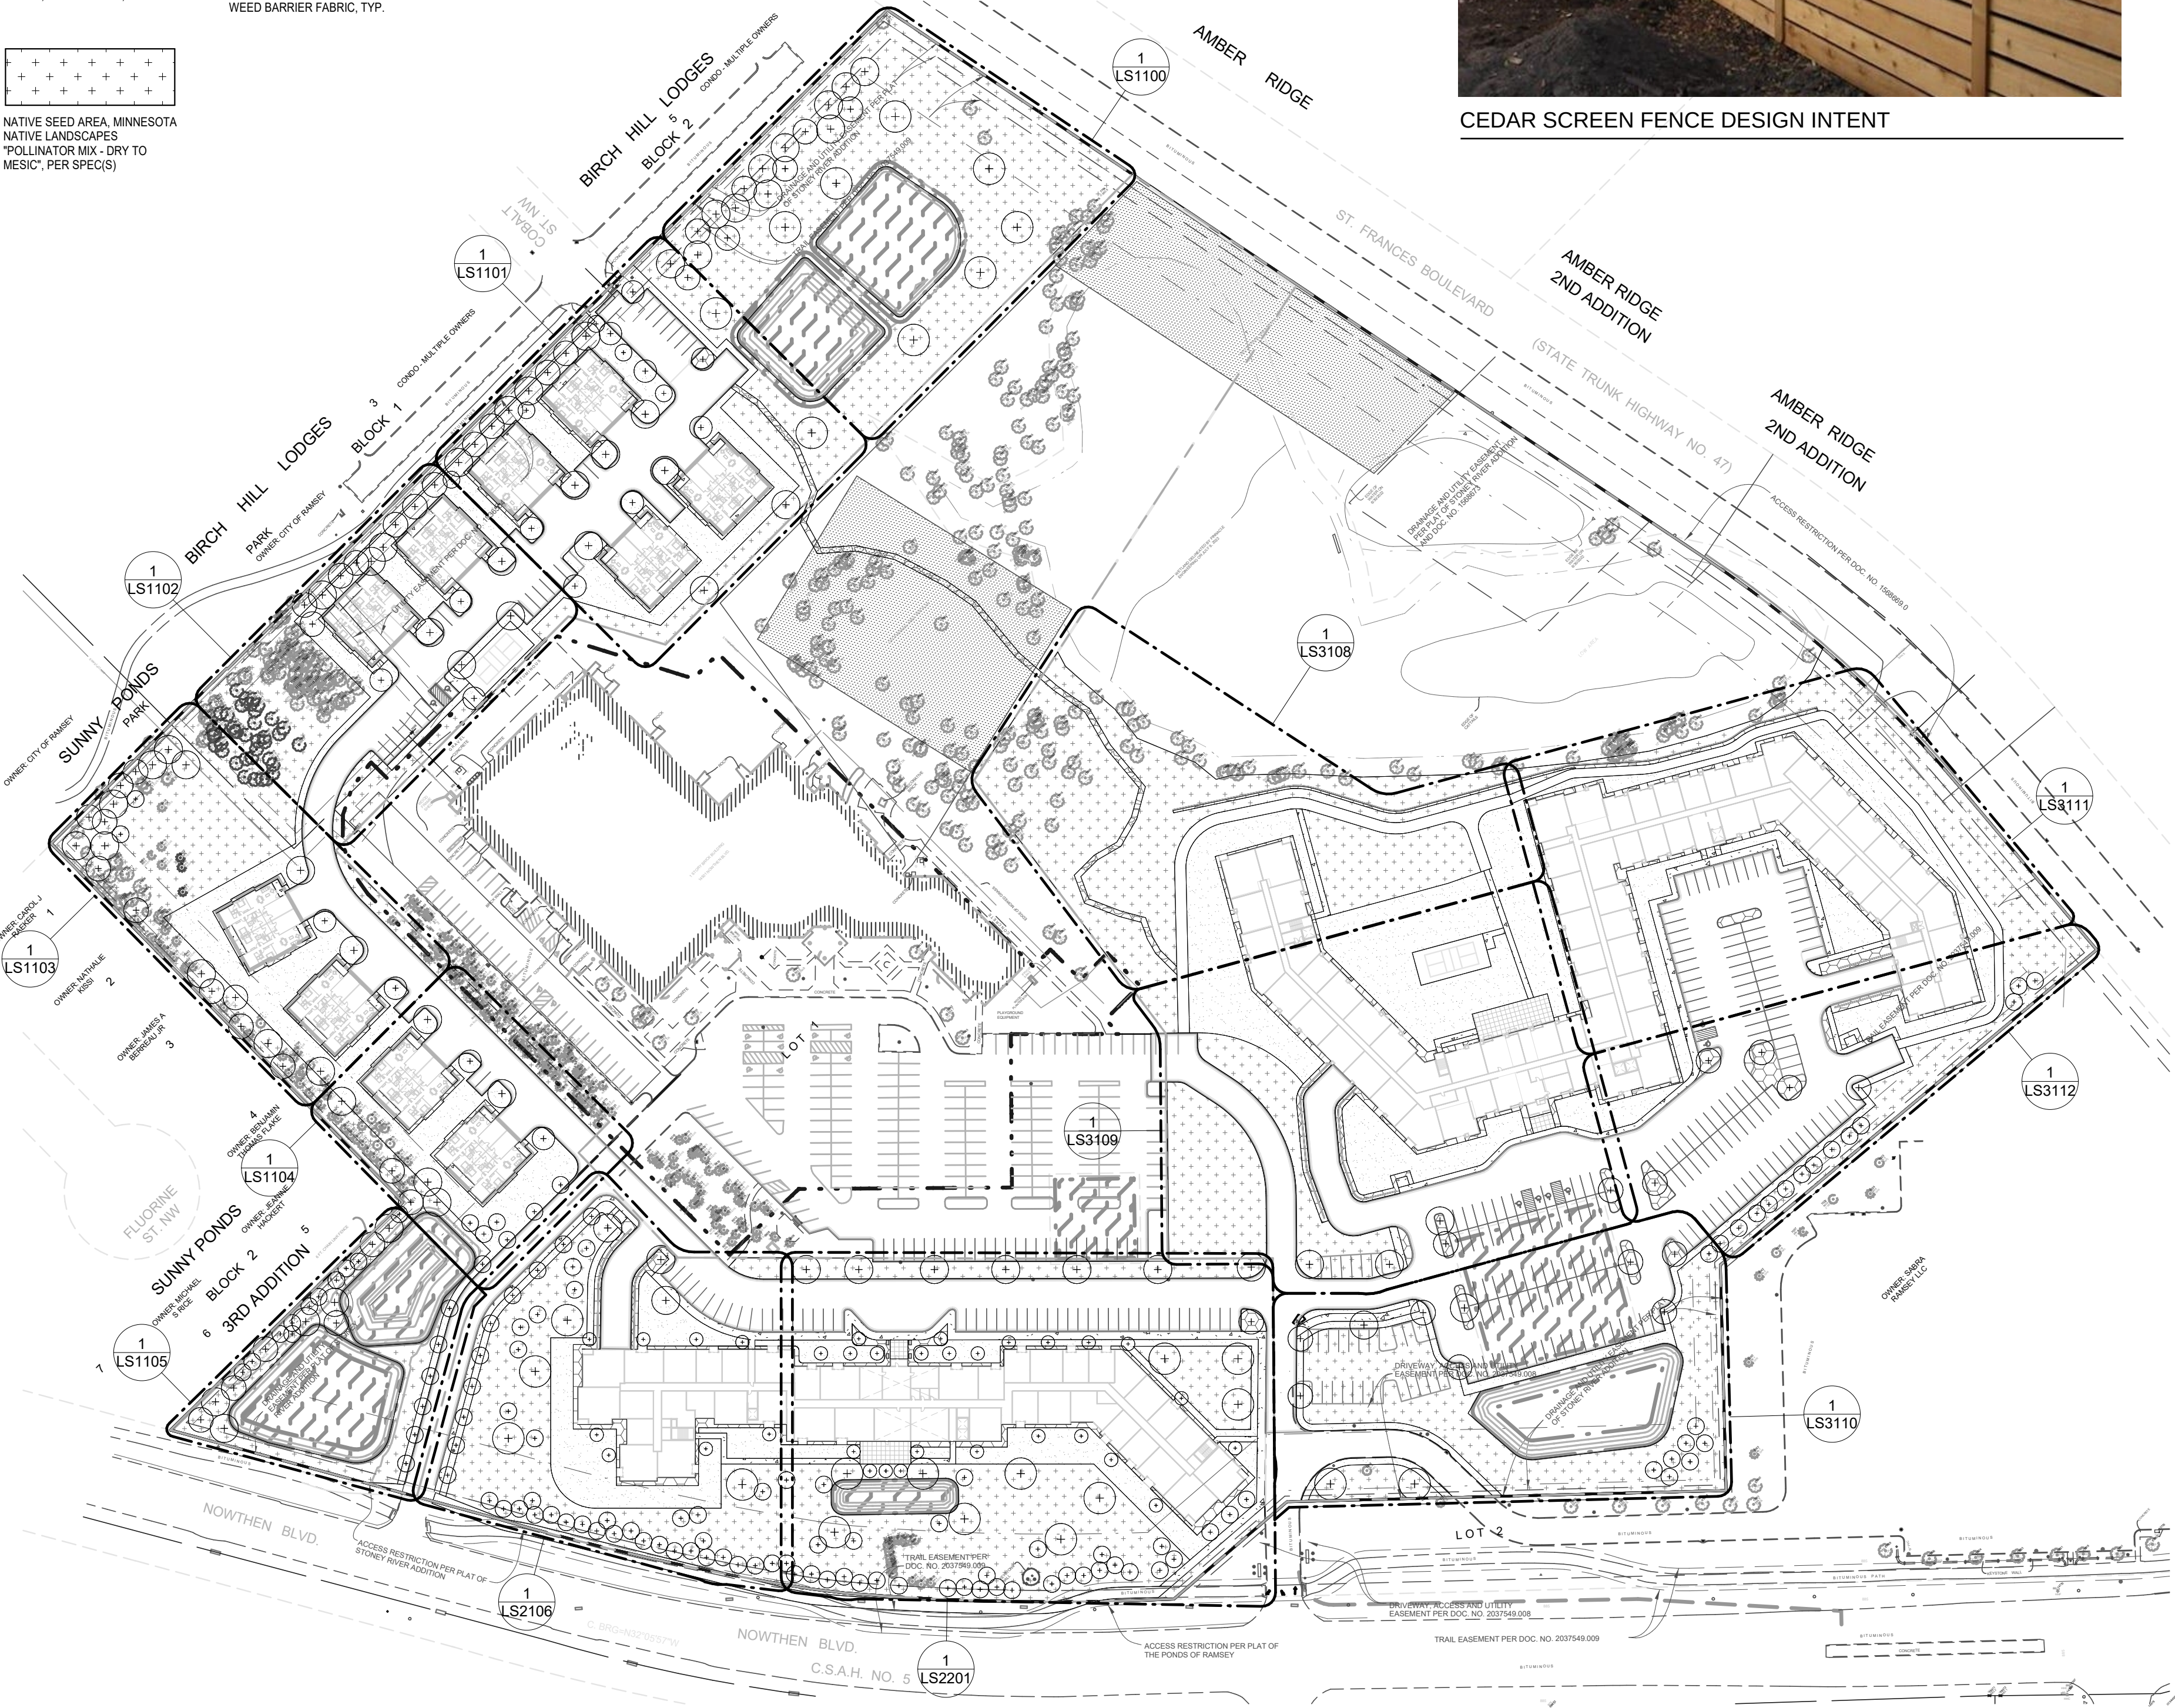

OVERALL SITE - LANDSCAPE REFERENCE PLAN

1 L003
1" = 100'-0"

BKV
GROUP

Architecture
Interior Design
Landscape Architecture
Engineering

222 North Second Street
Long & Kees Bldg
Suite 101
Minneapolis, MN
55401
612.339.3752

www.bkvgroup.com

CONSULTANTS

PROJECT TITLE
HAVILAND FIELDS

ISSUE #	DATE	DESCRIPTION
1	2024-02-09	SITE PLAN REVIEW

CERTIFICATION

DRAWN BY	SB
CHECKED BY	BH
COMMISSION NUMBER	2236-10

SHEET TITLE

OVERALL SITE
REFERENCE PLAN

SHEET NUMBER

L003

© 2024 BKV Group



NOT FOR
CONSTRUCTION

TREE REMOVALS/PRESERVATION SUMMARY

XP - SIGNIFICANT TREE REMOVED FOR STORMWATER TREATMENT (1,201 TOTAL INCHES)

XG - SIGNIFICANT TREE REMOVED FOR SITE IMPROVEMENTS (NON-STORMWATER) (6,110 TOTAL INCHES)

ALL TREES WITHIN CLOUDED AREAS TO BE REMOVED

NOTE: TREES WITH NO LETTER DESIGNATION SHALL BE PROTECTED AND PRESERVED.

TREE PRESERVATION/TREE REMOVALS SUMMARY

15,714 = TOTAL INCHES OF SIGNIFICANT TREES EXISTING ON SITE

6,110 = TOTAL INCHES OF SIGNIFICANT TREES TO BE REMOVED FOR SITE WORK NOT RELATED TO STORMWATER

6,110/15,714 = 38.9% OF EXISTING TREES PROPOSED FOR REMOVAL NOT RELATED TO STORMWATER TREATMENT



Autodesk Docs://2236-10 Presbyterian Homes - Lord of Life (2023)/2236-10_Lord of Life_LAND_2023.rvt
3/12/2024 4:38:47 PM

CONSULTANTS

PROJECT TITLE
HAVILAND FIELDS

ISSUE #	DATE	DESCRIPTION
1	2024-02-09	SITE PLAN REVIEW
2	2024-03-12	SITE PLAN REVIEW r1

CERTIFICATION

NOT FOR
CONSTRUCTION

DRAWN BY	SB
CHECKED BY	BH
COMMISSION NUMBER	2236-10

SHEET TITLE

TREE PRESERVATION
PLAN

SHEET NUMBER


LD001



Autodesk Docs://2236-10 Presbyterian Homes - Lord of Life (2023)/2236-10 Lord of Life LAND 2023.rvt

BKV GROUP Architecture Interior Design Landscape Architecture Engineering 222 North Second Street Long & Kees Bldg Suite 101 Minneapolis, MN 55401 612.339.3752 www.bkvgroup.com		
CONSULTANTS		
PROJECT TITLE HAVILAND FIELDS		
ISSUE #	DATE	DESCRIPTION
1	2024-02-09	SITE PLAN REVIEW
2	2024-03-12	SITE PLAN REVIEW
CERTIFICATION		
NOT FOR CONSTRUCTION		
DRAWN BY	SB	
CHECKED BY	BH	
COMMISSION NUMBER	2236-10	
SHEET TITLE TREE RESERVATION/REMOVAL INVENTORY		

Autodesk Docs://2236-10 Presbyterian Homes - Lord of Life (2023)/2236-10_Lord of Life_LAND_2023.rvt
3/12/2024 4:38:57 PM





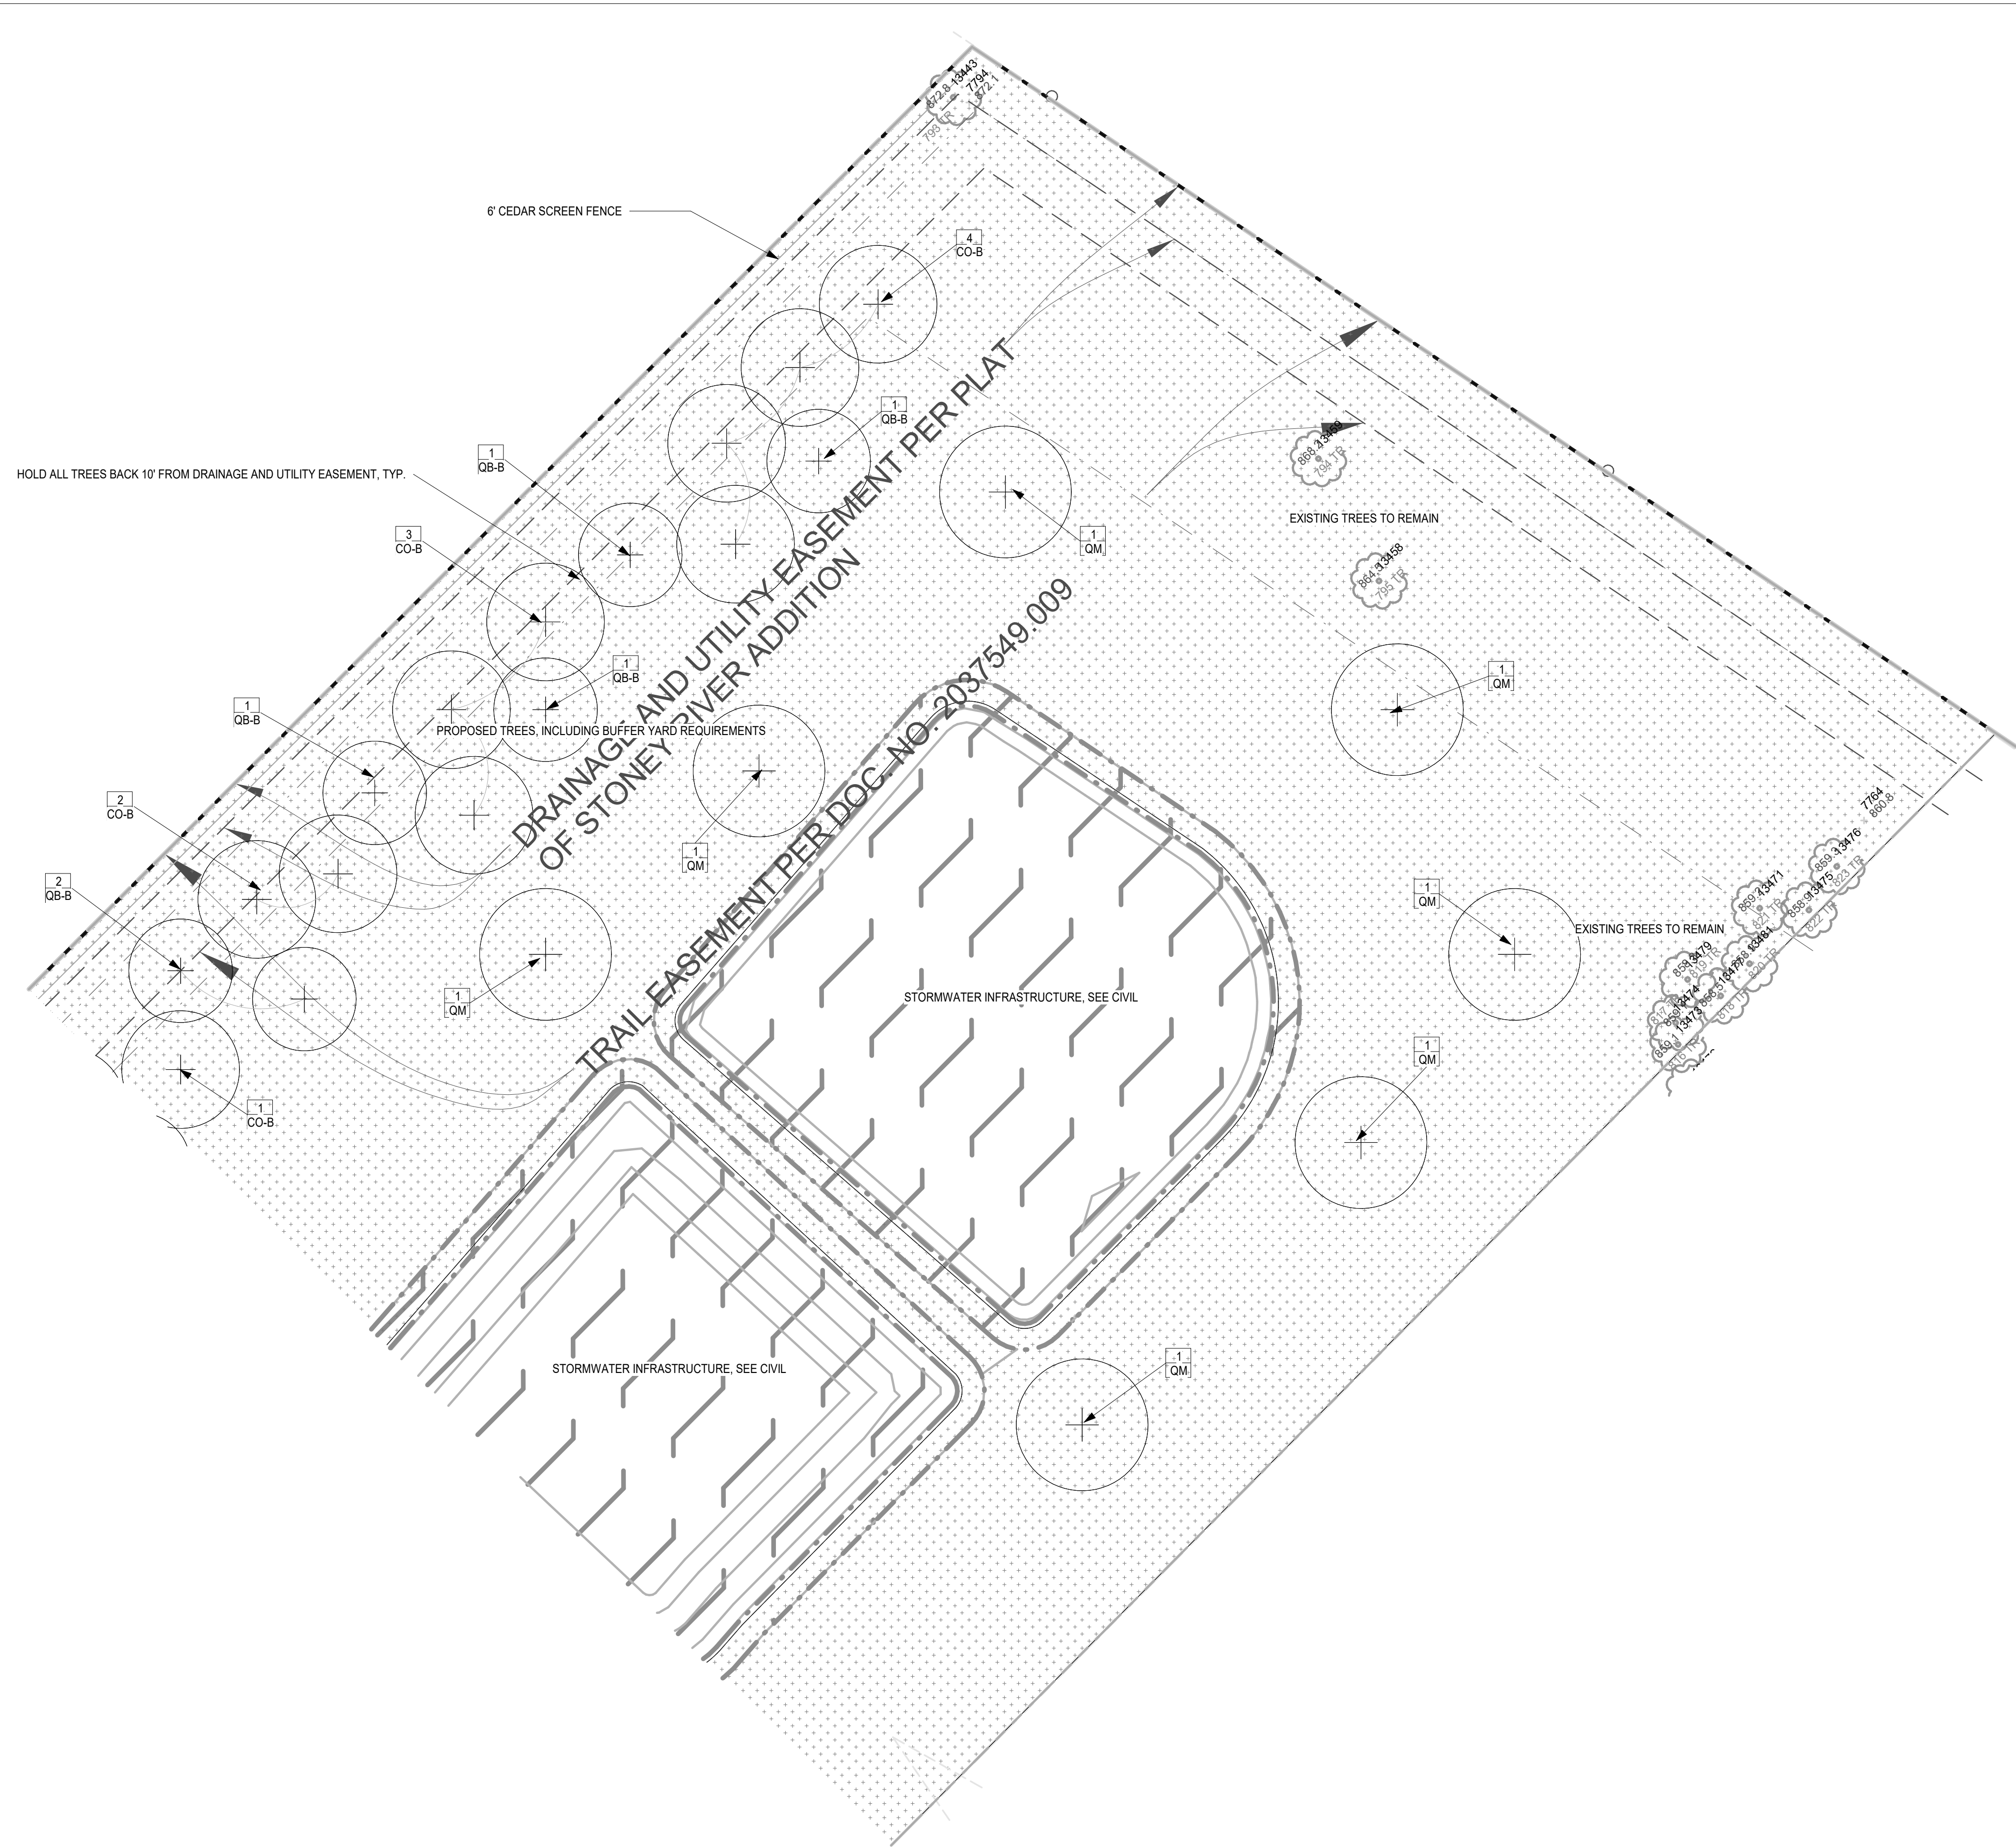


PROPOSED PLANT SCHEDULE:

QTY	SYM	COMMON NAME	SCIENTIFIC NAME	PLANTING SIZE
PERENNIALS/GRASSES/VINES				
1	ca	FEATHER REED GRASS	Calamagrostis arundinacea var. brachytricha	#1 CONT.
1	hb	BLUE ANGEL HOSTA	Hosta 'Blue Angel'	#1 CONT.
1	hd	DESIGNER GENES HOSTA	Hosta 'Designer Genes'	#1 CONT.
1	hh	HAPPY RETURNS DAYLILY	Hemerocallis 'Happy Returns'	#1 CONT.
1	nf	WALKER'S LOW CATMINT	Nepeta x faassenii 'Walker's Low'	#1 CONT.
1	oc	CINNAMON FERN	Osmunda cinnamomea	#1 CONT.
1	pd	PRAIRIE DROPSEED	Sporobolus heterolepis	#1 CONT.
1	pv	SHENANDOAH SWITCH GRASS	Panicum virgatum 'Shenandoah'	#1 CONT.
1	ss	STANDING OVATION LITTLE BLUESTEM	Schizachyrium scoparium 'Standing Ovation' (PP25, 202)	#1 CONT.
DECIDUOUS TREES				
20	AS	GREEN MOUNTAIN SUGAR MAPLE	Acer saccharum 'Green Mountain'	1" CAL.
16	CC	EASTERN REDBUD	Cercis canadensis	1" CAL.
15	CO	COMMON HACKBERRY	Celtis occidentalis	1" CAL.
15	GD	KENTUCKY ESPRESSO COFFEETREE	Gymnocladus dioica 'Espresso-JFS'	1" CAL.
16	MP	PRAIRIEFIRE CRAB	Malus 'Prairiefire'	1" CAL.
15	PT	PRAIRIE GOLD ASPEN	Populus tremuloides 'NEArb'	1" CAL.
15	QB	SWAMP WHITE OAK	Quercus bicolor	1" CAL.
25	OM	BUR OAK	Quercus macrocarpa	1" CAL.
15	UA	NEW HARMONY AMERICAN ELM	Ulmus americana 'New Harmony'	1" CAL.
DECIDUOUS SHRUBS				
1	Aa	UPRIGHT RED CHOKEBERRY	Aronia arbutifolia 'Erecta'	#5 CONT.
1	Ar	LOW SCAPE MOUND CHOKEBERRY	Aronia melanocarpa 'UCONNAM 165' (PP28,789)	#5 CONT.
1	Bg	CHICAGOLAND GREEN BOXWOOD	Buxus glencoe	#5 CONT.
1	Cc	SUGARTINA CLETHRA	Clethra alnifolia 'Crystalina' (PP21, 561)	#3 CONT.
1	Ds	BUTTERFLY BUSH HONEYSUCKLE	Diervilla sessilifolia 'Butterfly'	#5 CONT.
1	Po	AMBER JUBILEE NINEBARK	Physocarpus opulifolius 'Jefam' (PP23, 177)	#5 CONT.
1	Ra	ALPINE CURRANT	Ribes alpinum	#5 CONT.
1	Rg	GRO-LOW FRAGRANT SUMAC	Rhus aromatica 'Gro-Low'	#5 CONT.
1	Ss	SEM SPIREA	Sorbaria sorbifolia 'Sem'	#5 CONT.
CONIFEROUS TREES				
34	PA	NORWAY SPRUCE	Picea abies	5' B&B
60	PS	EASTERN WHITE PINE	Pinus strobus	5' B&B
CONIFEROUS SHRUBS				
1	Jc	MANEY JUNIPER	Juniperus chinensis 'Maney'	#5 CONT.
1	Jp	SEA GREEN JUNIPER	Juniperus x pfitzeriana 'Sea Green'	#5 CONT.
1	To	TECHNITO ARBORVITAE	Thuja occidentalis 'Bailjohn' (PP15, 850)	5' B&B
BUFFER YARD TREES				
35	CO-B	COMMON HACKBERRY	Celtis occidentalis	2" CAL.
35	QB-B	SWAMP WHITE OAK	Quercus bicolor	2" CAL.

*SHRUBS AND PERENNIALS SHOWN FOR SPECIES REFERENCE ONLY, FINAL PLANT COUNTS TO BE DETERMINED

GRAPHIC LEGEND:

 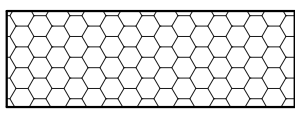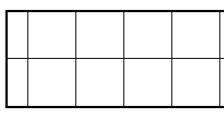  	
CIP STANDARD GRAY CONCRETE, BROOM FINISHED, TYP.	TURFGRASS, HYDROSEED, IRRIGATED, TYP.
	
ROCK MULCH, BUFF COLORED LIMESTONE, 3/4\"	CIP COLORED CONCRETE, COLOR TBD, BROOM FINISHED, TYP.
	
SHREDDED HARDWOOD MULCH, 4\"	DECOMPOSED GRANITE PATH 3/4\" PLUS FINES, 4\"
	
NATIVE SEED AREA, MINNESOTA NATIVE LANDSCAPES *FERTILIZER MIX - DRY TO MESIC*, PER SPEC(S)	



CONSULTANTS

PROJECT TITLE
HAVILAND FIELDS

ISSUE #	DATE	DESCRIPTION
1	2024-02-09	SITE PLAN REVIEW
2	2024-03-12	SITE PLAN REVIEW r1

CERTIFICATION

NOT FOR
CONSTRUCTION

DRAWN BY	SB
CHECKED BY	BH
COMMISSION NUMBER	2236-10


SHEET TITLE

TOWNHOMES ZONE A -
LANDSCAPE PLAN

SHEET NUMBER

LS1100

Autodesk Docs://2236-10 Presbyterian Homes - Lord of Life (2023)/2236-10_Lord of Life_LAND_2023.rvt
3/12/2024 4:38:57 PM

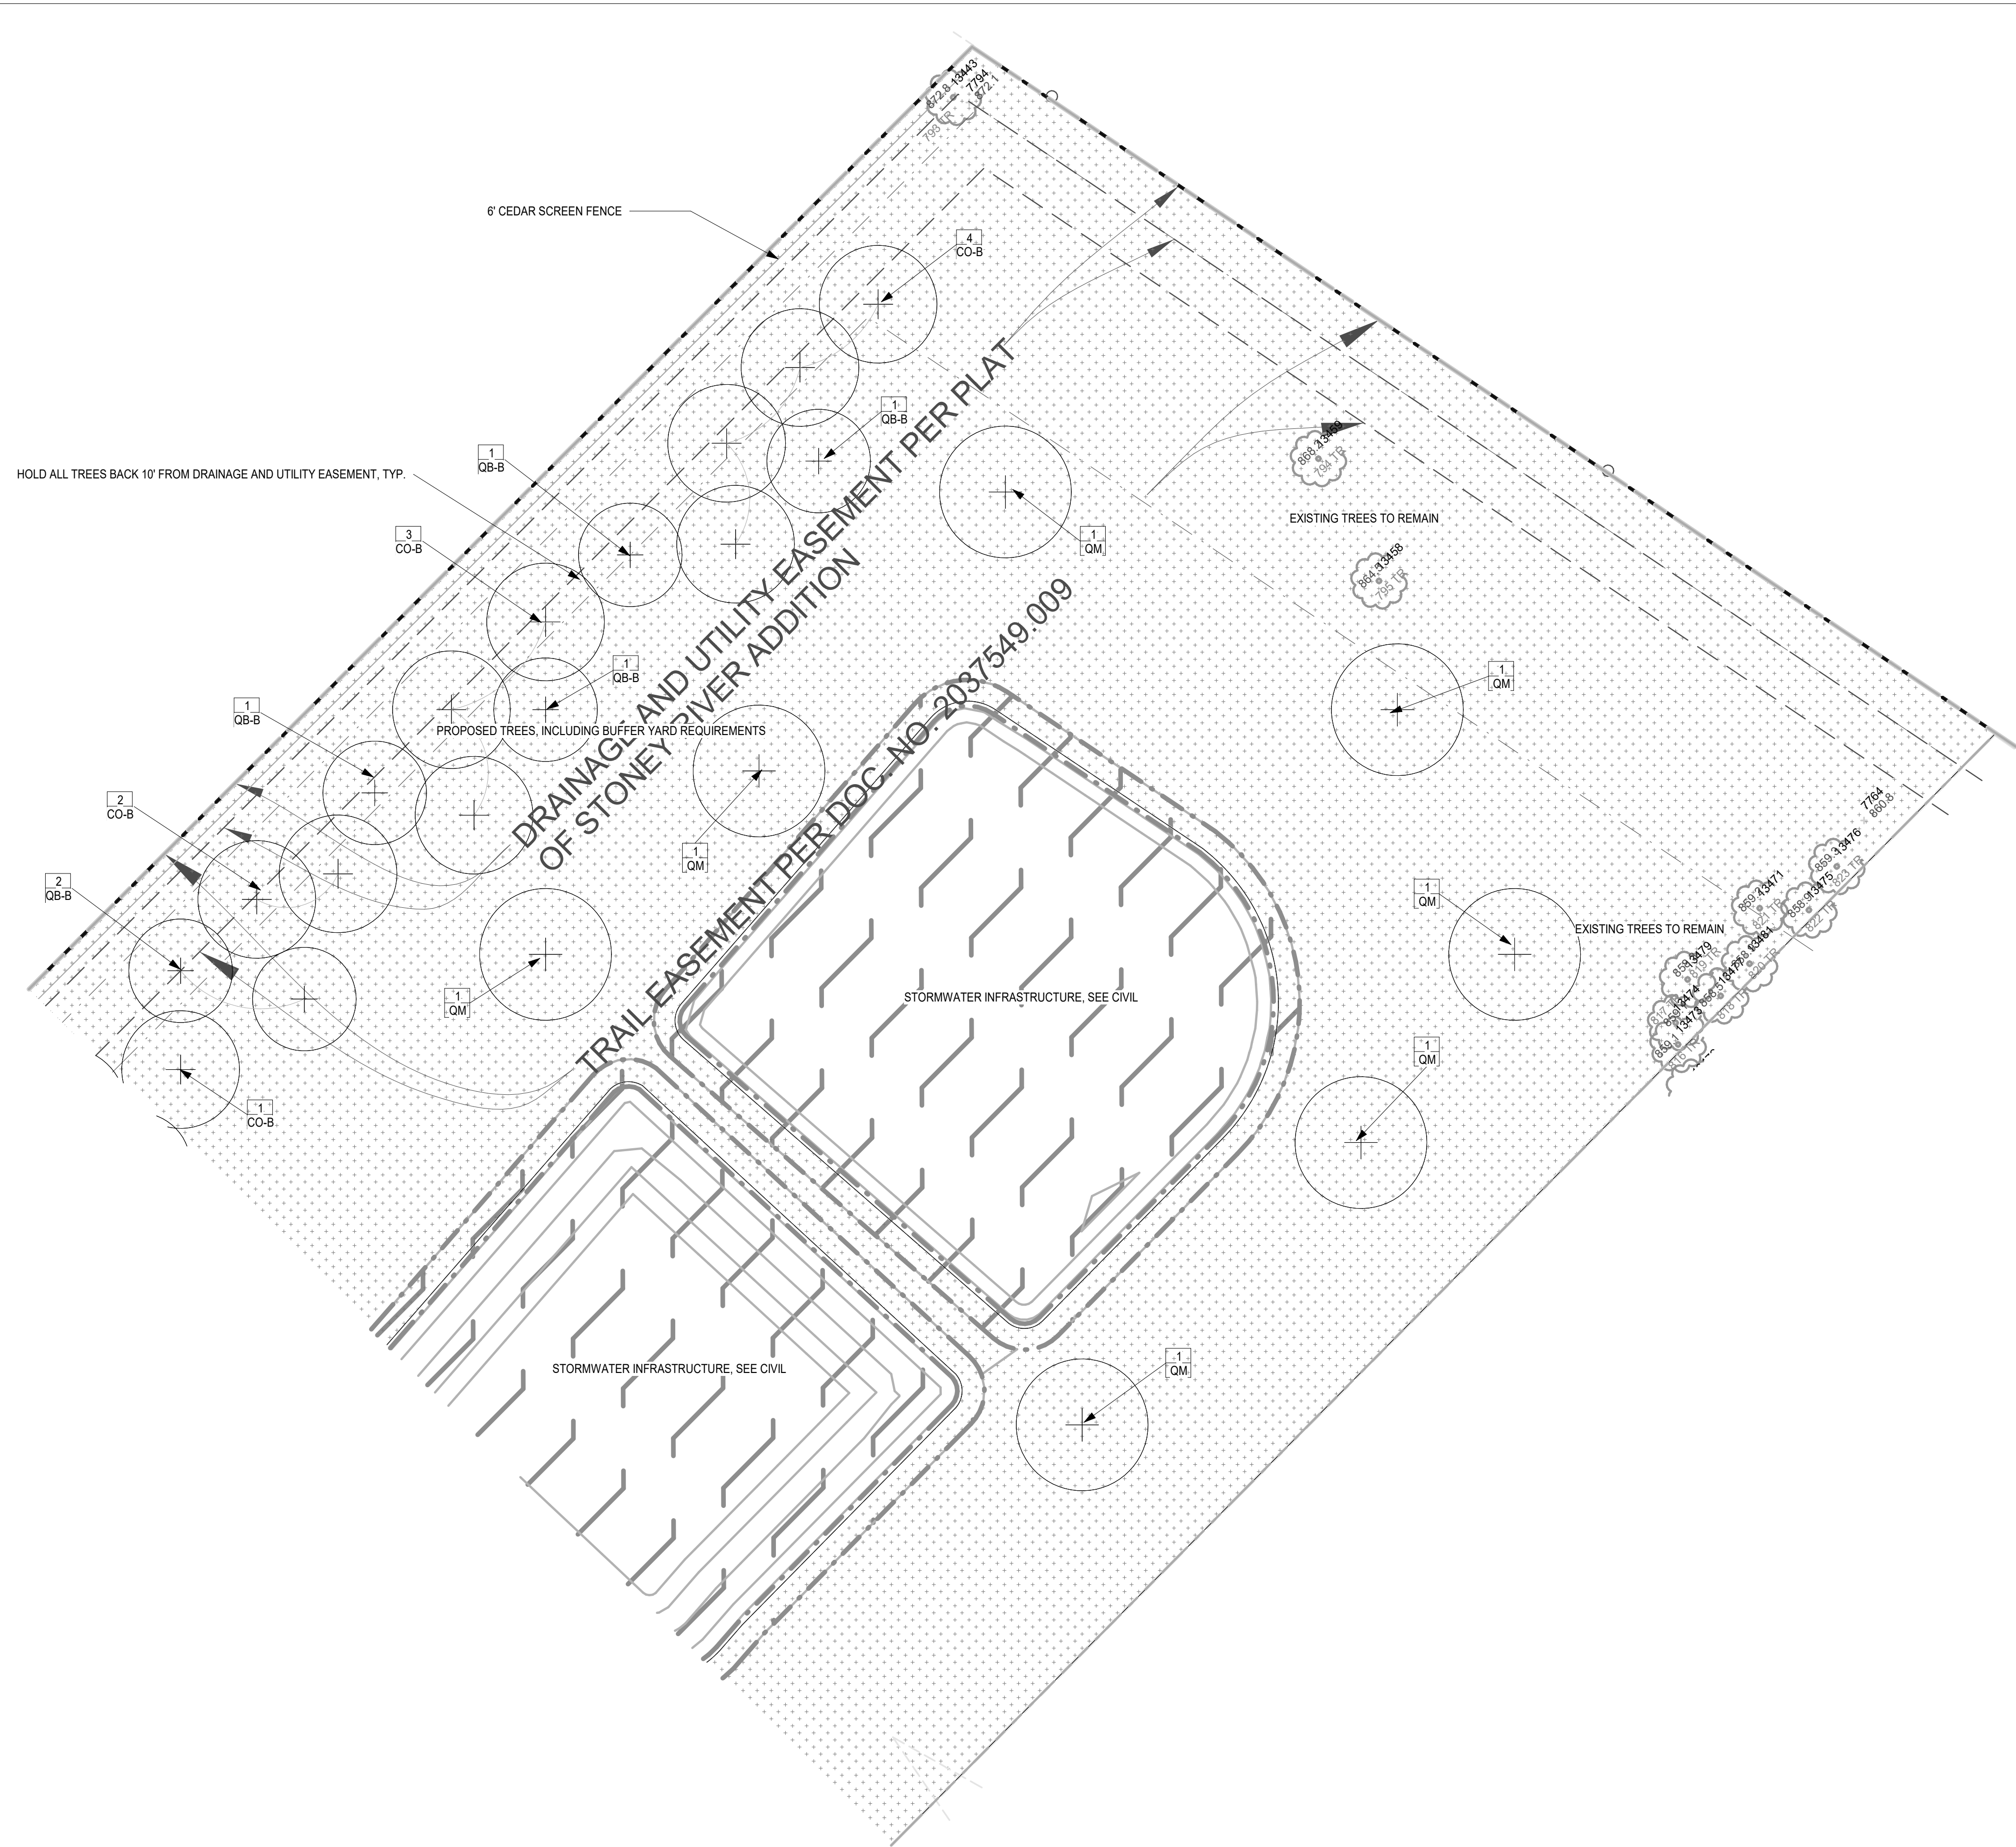


PROPOSED PLANT SCHEDULE:

QTY	SYM	COMMON NAME	SCIENTIFIC NAME	PLANTING SIZE
PERENNIALS/GRASSES/VINES				
1	ca	FEATHER REED GRASS	Calamagrostis arundinacea var. brachytricha	#1 CONT.
1	hb	BLUE ANGEL HOSTA	Hosta 'Blue Angel'	#1 CONT.
1	hd	DESIGNER GENES HOSTA	Hosta 'Designer Genes'	#1 CONT.
1	hh	HAPPY RETURNS DAYLILY	Hemerocallis 'Happy Returns'	#1 CONT.
1	nf	WALKER'S LOW CATMINT	Nepeta x faassenii 'Walker's Low'	#1 CONT.
1	oc	CINNAMON FERN	Osmunda cinnamomea	#1 CONT.
1	pd	PRAIRIE DROPSEED	Sporobolus heterolepis	#1 CONT.
1	pv	SHENANDOAH SWITCH GRASS	Panicum virgatum 'Shenandoah'	#1 CONT.
1	ss	STANDING OVATION LITTLE BLUESTEM	Schizachyrium scoparium 'Standing Ovation' (PP25, 202)	#1 CONT.
DECIDUOUS TREES				
20	AS	GREEN MOUNTAIN SUGAR MAPLE	Acer saccharum 'Green Mountain'	1" CAL.
16	CC	EASTERN REDBUD	Cercis canadensis	1" CAL.
15	CO	COMMON HACKBERRY	Celtis occidentalis	1" CAL.
15	GD	KENTUCKY ESPRESSO COFFEETREE	Gymnocladus dioica 'Espresso-JFS'	1" CAL.
16	MP	PRAIRIEFIRE CRAB	Malus 'Prairiefire'	1" CAL.
15	PT	PRAIRIE GOLD ASPEN	Populus tremuloides 'NEArb'	1" CAL.
15	QB	SWAMP WHITE OAK	Quercus bicolor	1" CAL.
25	OM	BUR OAK	Quercus macrocarpa	1" CAL.
15	UA	NEW HARMONY AMERICAN ELM	Ulmus americana 'New Harmony'	1" CAL.
DECIDUOUS SHRUBS				
1	Aa	UPRIGHT RED CHOKEBERRY	Aronia arbutifolia 'Erecta'	#5 CONT.
1	Ar	LOW SCAPE MOUND CHOKEBERRY	Aronia melanocarpa 'UCONNAM 165' (PP28,789)	#5 CONT.
1	Bg	CHICAGOLAND GREEN BOXWOOD	Buxus glencoe	#5 CONT.
1	Cc	SUGARTINA CLETHRA	Clethra alnifolia 'Crystalina' (PP21, 561)	#3 CONT.
1	Ds	BUTTERFLY BUSH HONEYSUCKLE	Diervilla sessilifolia 'Butterfly'	#5 CONT.
1	Po	AMBER JUBILEE NINEBARK	Phyocarpus opulifolius 'Jefam' (PP23, 177)	#5 CONT.
1	Ra	ALPINE CURRANT	Ribes alpinum	#5 CONT.
1	Rg	GRO-LOW FRAGRANT SUMAC	Rhus aromatica 'Gro-Low'	#5 CONT.
1	Ss	SEM SPIREA	Sorbaria sorbifolia 'Sem'	#5 CONT.
CONIFEROUS TREES				
34	PA	NORWAY SPRUCE	Picea abies	5' B&B
60	PS	EASTERN WHITE PINE	Pinus strobus	5' B&B
CONIFEROUS SHRUBS				
1	Jc	MANEY JUNIPER	Juniperus chinensis 'Maney'	#5 CONT.
1	Jp	SEA GREEN JUNIPER	Juniperus x pfitzeriana 'Sea Green'	#5 CONT.
1	To	TECHNITO ARBORVITAE	Thuja occidentalis 'Bailjohn' (PP15, 850)	5' B&B
BUFFER YARD TREES				
35	CO-B	COMMON HACKBERRY	Celtis occidentalis	2" CAL.
35	QB-B	SWAMP WHITE OAK	Quercus bicolor	2" CAL.

*SHRUBS AND PERENNIALS SHOWN FOR SPECIES REFERENCE ONLY, FINAL PLANT COUNTS TO BE DETERMINED

GRAPHIC LEGEND:

CIP STANDARD GRAY CONCRETE, BROOM FINISHED, TYP.	TURFGRASS, HYDROSEED, IRRIGATED, TYP.
ROCK MULCH, BUFF COLORED LIMESTONE, 3/4\"/>	CIP COLORED CONCRETE, COLOR TBD, BROOM FINISHED, TYP.
SHREDDED HARDWOOD MULCH, 4" MIN. DEPTH, TYP.	DECOMPOSED GRANITE PATH, 3/4" PLUS FINES, 4" MIN. DEPTH WITH WEED BARRIER FABRIC, TYP.
NATIVE SEED AREA, MINNESOTA NATIVE LANDSCAPES *POLLINATOR MIX - DRY TO MESIC*, PER SPEC(S)	

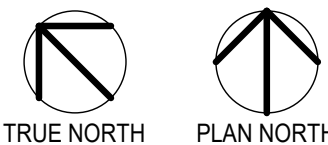

CONSULTANTS

PROJECT TITLE
HAVILAND FIELDS

ISSUE #	DATE	DESCRIPTION
1	2024-02-09	SITE PLAN REVIEW
2	2024-03-12	SITE PLAN REVIEW r1

CERTIFICATION

NOT FOR
CONSTRUCTION

DRAWN BY	SB
CHECKED BY	BH
COMMISSION NUMBER	2236-10


SHEET TITLE

TOWNHOMES ZONE A -
LANDSCAPE PLAN

SHEET NUMBER

LS1100

Autodesk Docs://2236-10 Presbyterian Homes - Lord of Life (2023)/2236-10_Lord of Life_LAND_2023.rvt
3/12/2024 4:39:16 PM

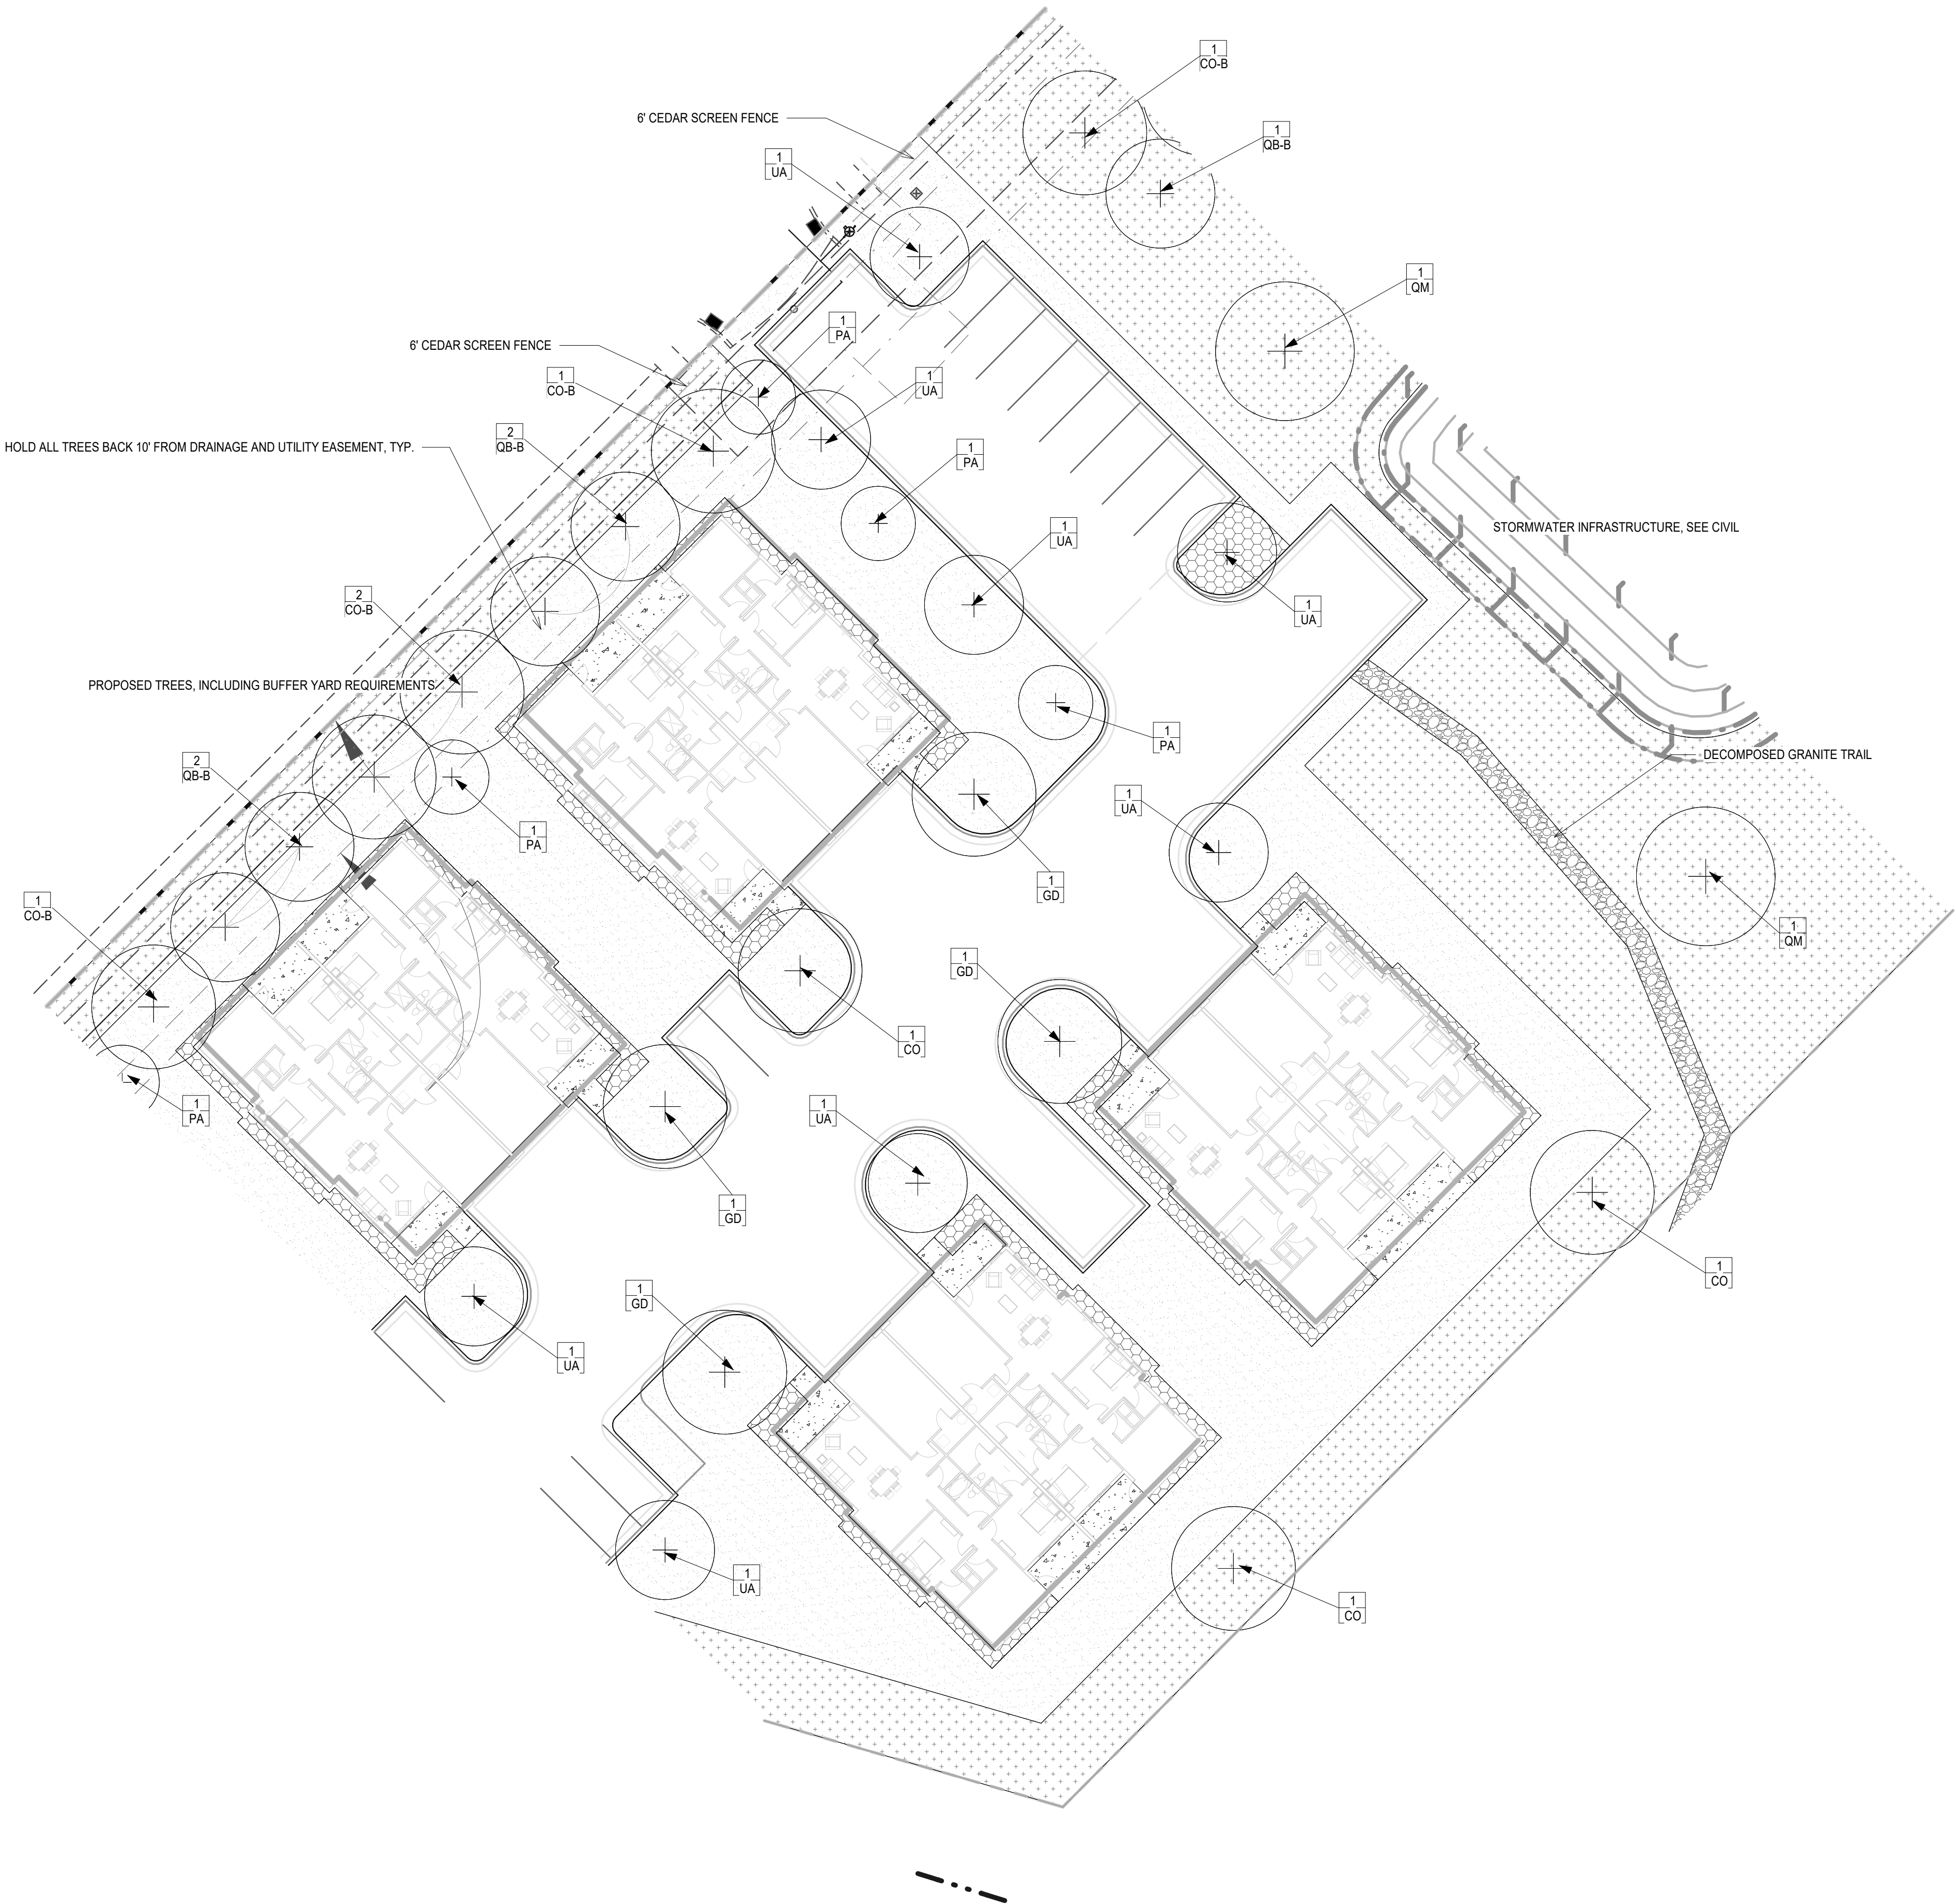


PROPOSED PLANT SCHEDULE:

QTY	SYM	COMMON NAME	SCIENTIFIC NAME	PLANTING SIZE
PERENNIALS/GRASSES/VINES				
1	ca	FEATHER REED GRASS	Calamagrostis arundinacea var. brachytricha	#1 CONT.
1	hb	BLUE ANGEL HOSTA	Hosta 'Blue Angel'	#1 CONT.
1	hd	DESIGNER GENES HOSTA	Hosta 'Designer Genes'	#1 CONT.
1	hh	HAPPY RETURNS DAYLILY	Hemerocallis 'Happy Returns'	#1 CONT.
1	nf	WALKER'S LOW CATMINT	Nepeta x faassenii 'Walker's Low'	#1 CONT.
1	oc	CINNAMON FERN	Osmunda cinnamomea	#1 CONT.
1	pd	PRAIRIE DROPSEED	Sporobolus heterolepis	#1 CONT.
1	pv	SHENANDOAH SWITCH GRASS	Panicum virgatum 'Shenandoah'	#1 CONT.
1	ss	STANDING OVATION LITTLE BLUESTEM	Schizachyrium scoparium 'Standing Ovation' (PP25, 202)	#1 CONT.
DECIDUOUS TREES				
20	AS	GREEN MOUNTAIN SUGAR MAPLE	Acer saccharum 'Green Mountain'	1" CAL.
16	CC	EASTERN REDBUD	Cercis canadensis	1" CAL.
15	CO	COMMON HACKBERRY	Celtis occidentalis	1" CAL.
15	GD	KENTUCKY ESPRESSO COFFEETREE	Gymnocladus dioica 'Espresso-JFS'	1" CAL.
16	MP	PRAIRIE FIRE CRAB	Malus 'Prairiefire'	1" CAL.
15	PT	PRAIRIE GOLD ASPEN	Populus tremuloides 'NEArb'	1" CAL.
15	QB	SWAMP WHITE OAK	quercus bicolor	1" CAL.
25	QM	BUR OAK	quercus macrocarpa	1" CAL.
15	UA	NEW HARMONY AMERICAN ELM	Ulmus americana 'New Harmony'	1" CAL.
DECIDUOUS SHRUBS				
1	Aa	UPRIGHT RED CHOKEBERRY	Aronia arbutifolia 'Erecta'	#5 CONT.
1	Ar	LOW SCAPE MOUND CHOKEBERRY	Aronia melanocarpa 'UCONNAM 165' (PP28,789)	#5 CONT.
1	Bg	CHICAGOLAND GREEN BOXWOOD	Buxus glencoe	#5 CONT.
*SHRUBS AND PERENNIALS SHOWN FOR SPECIES REFERENCE ONLY. FINAL PLANT COUNTS TO BE DETERMINED				
1	Ds	BUTTERFLY BUSH HONEYSUCKLE	Diervilla sessilifolia 'Butterfly'	#5 CONT.
1	Po	AMBER JUBILEE NINEBARK	Physocarpus opulifolius 'Jefam' (PP23, 177)	#5 CONT.
1	Ra	ALPINE CURRANT	Ribes alpinum	#5 CONT.
1	Rg	GRO-LOW FRAGRANT SUMAC	Rhus aromatica 'Gro-Low'	#5 CONT.
1	Ss	SEM SPIREA	Sorbaria sorbifolia 'Sem'	#5 CONT.
CONIFEROUS TREES				
34	PA	NORWAY SPRUCE	Picea abies	5' B&B
60	PS	EASTERN WHITE PINE	Pinus strobus	5' B&B
CONIFEROUS SHRUBS				
1	Jc	MANEY JUNIPER	Juniperus chinensis 'Maney'	#5 CONT.
1	Jp	SEA GREEN JUNIPER	Juniperus x pfitzeriana 'Sea Green'	#5 CONT.
1	To	TECHNITO ARBORVITAE	Thuja occidentalis 'Bailjohn' (PP15, 850)	5' B&B
BUFFER YARD TREES				
35	CO-B	COMMON HACKBERRY	Celtis occidentalis	2" CAL.
35	QB-B	SWAMP WHITE OAK	Quercus bicolor	2" CAL.

GRAPHIC LEGEND:

CIP STANDARD GRAY CONCRETE, BROOM FINISHED, TYP.	TURFGRASS, HYDRORSEED, IRRIGATED, TYP.
ROCK MULCH, BUFF COLORED LIMESTONE, 3/4"-1 1/2" CLEAN, 3" MIN. DEPTH WITH WEED BARRIER UNDERLAYMENT, TYP.	CIP COLORED CONCRETE, COLOR TBD, BROOM FINISHED, TYP.
SHREDDED HARDWOOD MULCH, 4" MIN. DEPTH, TYP.	DECOMPOSED GRANITE PATH, 3/4" PLUS FINES, 4" MIN. DEPTH WITH WEED BARRIER FABRIC, TYP.
NATIVE SEED AREA, MINNESOTA NATIVE LANDSCAPES *POLLINATOR MIX - DRY TO MESIC*, PER SPEC(S)	

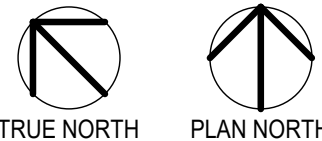

Architecture
Interior Design
Landscape Architecture
Engineering

222 North Second Street
Long & Kees Bldg
Suite 101
Minneapolis, MN
55401
612.339.3752

www.bkvgroup.com

CONSULTANTS

PROJECT TITLE
HAVILAND FIELDS

ISSUE #	DATE	DESCRIPTION
1	2024-02-09	SITE PLAN REVIEW
2	2024-03-12	SITE PLAN REVIEW r1

CERTIFICATION

NOT FOR
CONSTRUCTION

DRAWN BY	SB
CHECKED BY	BH
COMMISSION NUMBER	2236-10


SHEET TITLE

TOWNHOMES ZONE B -
LANDSCAPE PLAN

SHEET NUMBER

LS1101


Autodesk Docs://2236-10 Presbyterian Homes - Lord of Life (2023)/2236-10_Lord of Life_LAND_2023.rvt
3/12/2024 4:39:16 PM

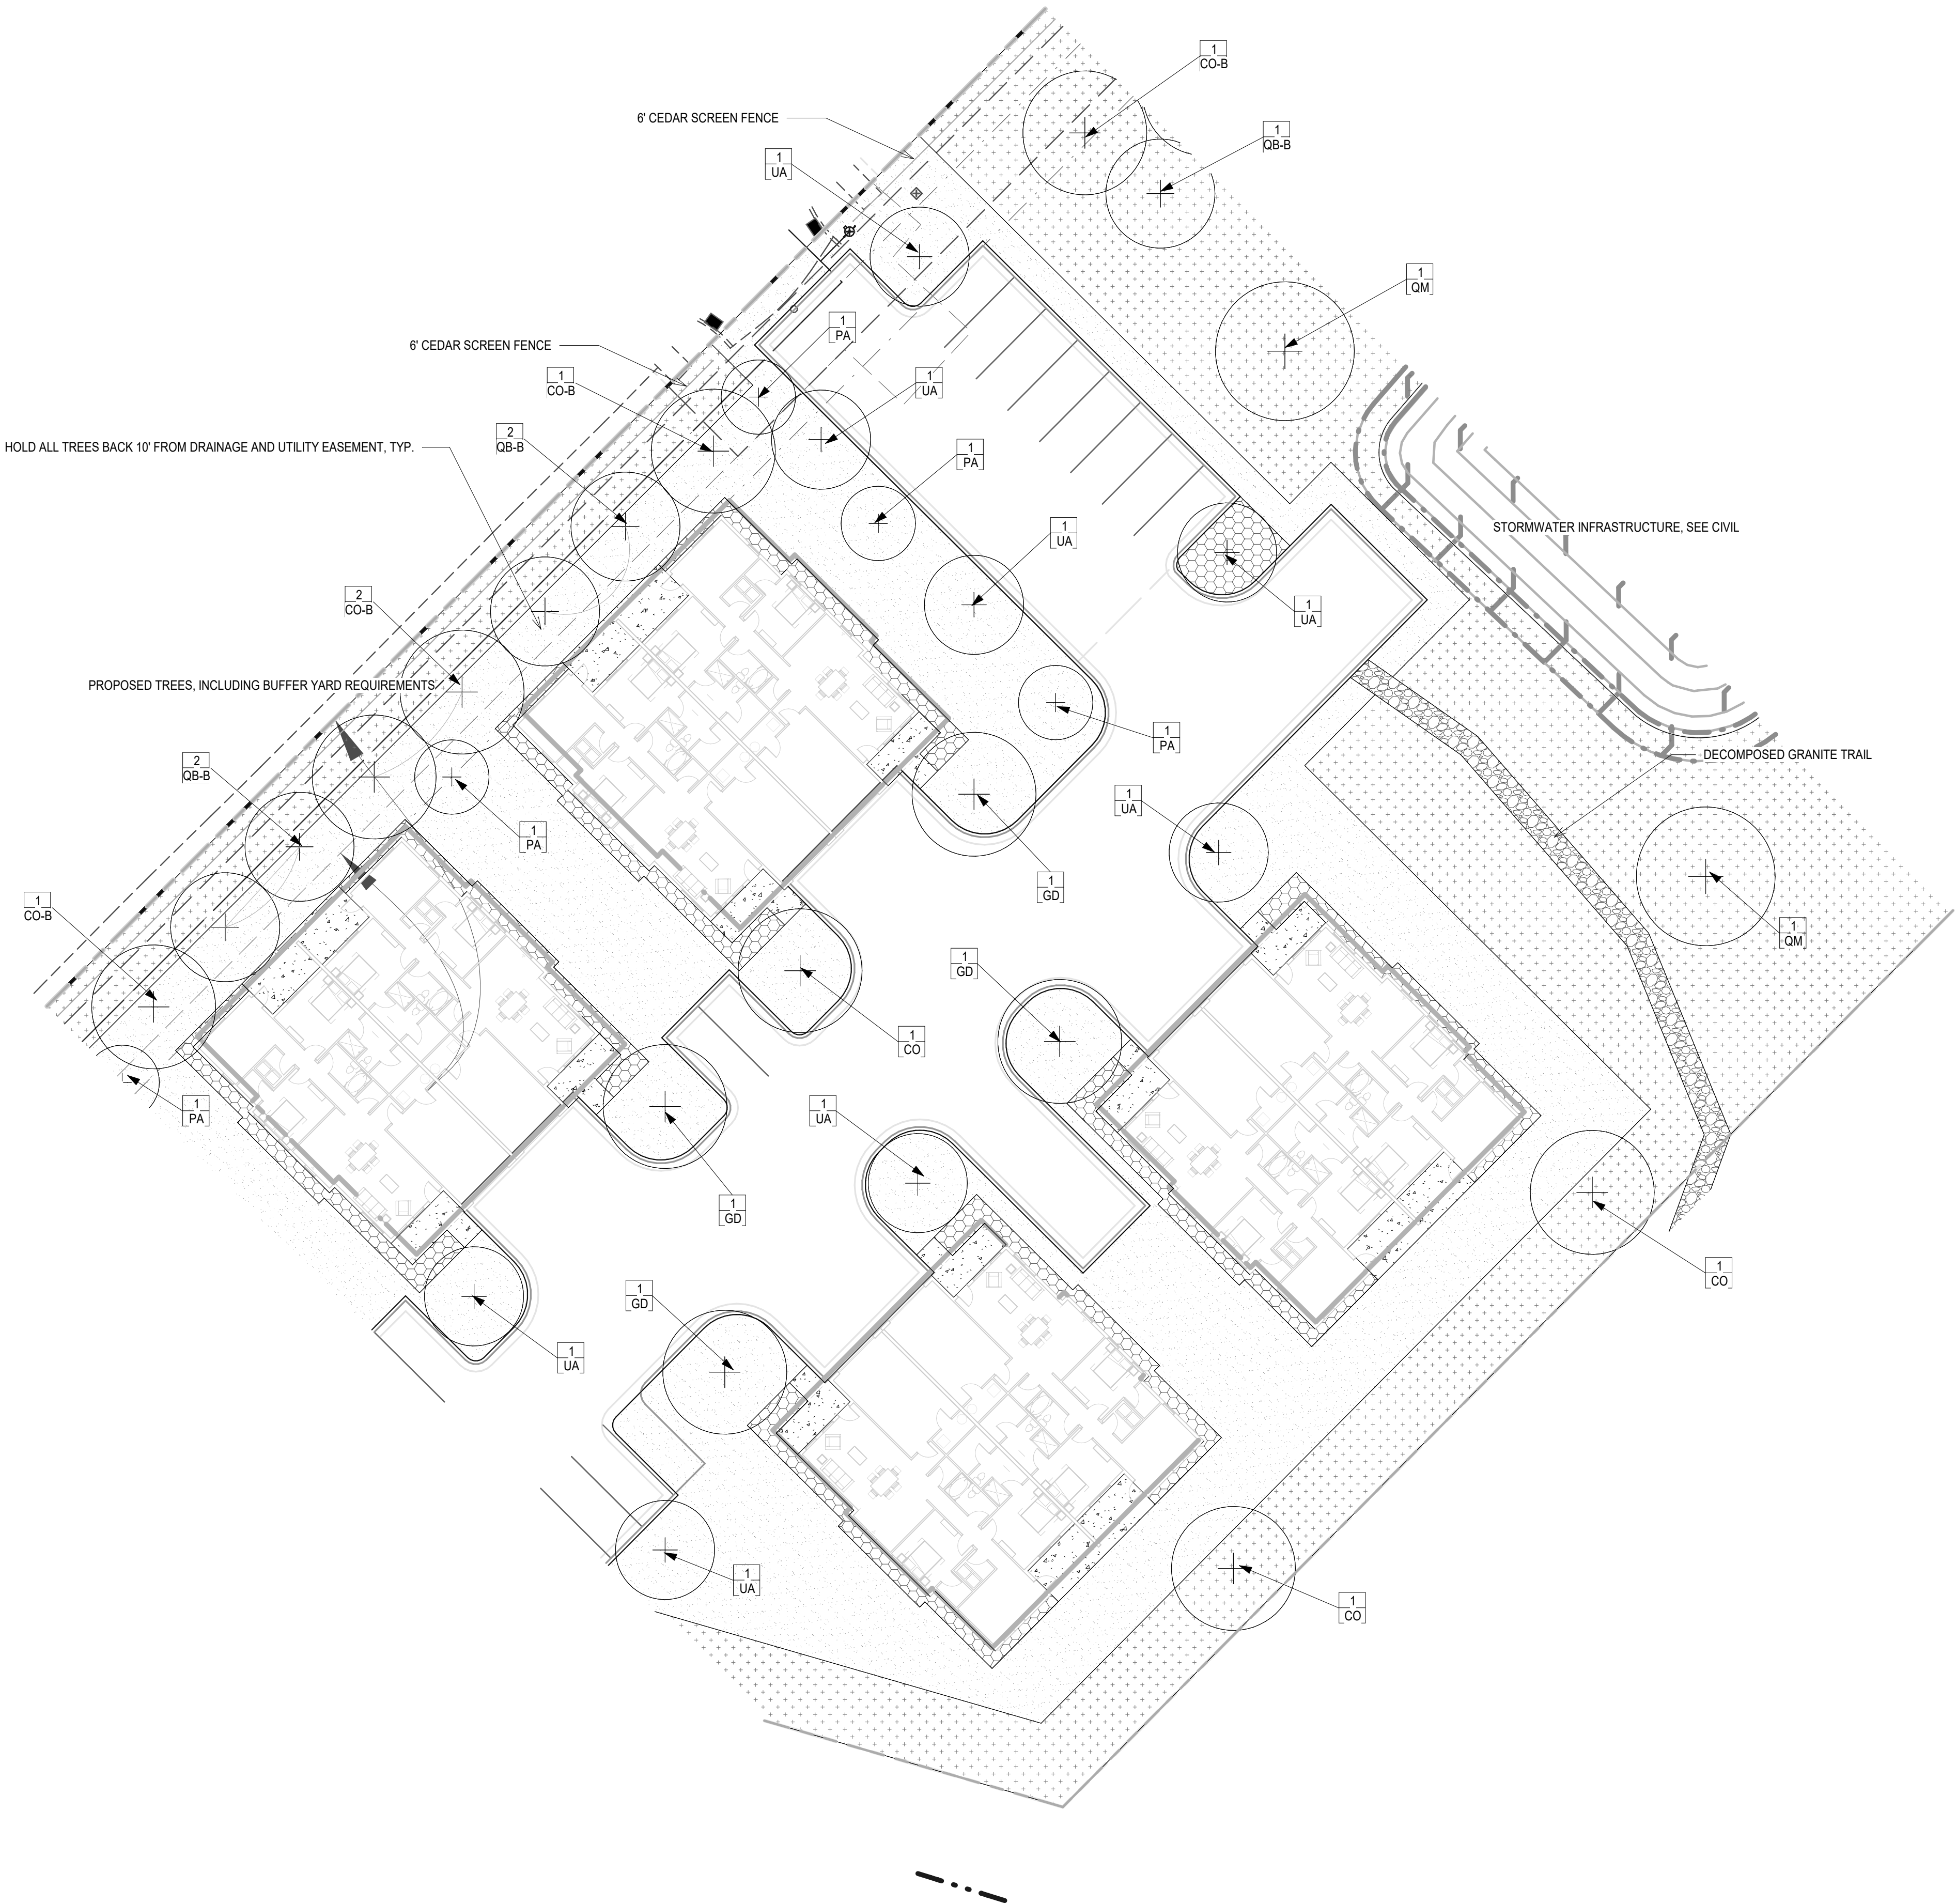


PROPOSED PLANT SCHEDULE:

QTY	SYM	COMMON NAME	SCIENTIFIC NAME	PLANTING SIZE
PERENNIALS/GRASSES/VINES				
1	ca	FEATHER REED GRASS	Calamagrostis arundinacea var. brachytricha	#1 CONT.
1	hb	BLUE ANGEL HOSTA	Hosta 'Blue Angel'	#1 CONT.
1	hd	DESIGNER GENES HOSTA	Hosta 'Designer Genes'	#1 CONT.
1	hh	HAPPY RETURNS DAYLILY	Hemerocallis 'Happy Returns'	#1 CONT.
1	nf	WALKER'S LOW CATMINT	Nepeta x faassenii 'Walker's Low'	#1 CONT.
1	oc	CINNAMON FERN	Osmunda cinnamomea	#1 CONT.
1	pd	PRAIRIE DROPSEED	Sporobolus heterolepis	#1 CONT.
1	pv	SHENANDOAH SWITCH GRASS	Panicum virgatum 'Shenandoah'	#1 CONT.
1	ss	STANDING OVATION LITTLE BLUESTEM	Schizachyrium scoparium 'Standing Ovation' (PP25, 202)	#1 CONT.
DECIDUOUS TREES				
20	AS	GREEN MOUNTAIN SUGAR MAPLE	Acer saccharum 'Green Mountain'	1" CAL.
16	CC	EASTERN REDBUD	Cercis canadensis	1" CAL.
15	CO	COMMON HACKBERRY	Celtis occidentalis	1" CAL.
15	GD	KENTUCKY ESPRESSO COFFEETREE	Gymnocladus dioica 'Espresso-JFS'	1" CAL.
16	MP	PRAIRIE FIRE CRAB	Malus 'Prairiefire'	1" CAL.
15	PT	PRAIRIE GOLD ASPEN	Populus tremuloides 'NEArb'	1" CAL.
15	QB	SWAMP WHITE OAK	quercus bicolor	1" CAL.
25	QM	BUR OAK	quercus macrocarpa	1" CAL.
15	UA	NEW HARMONY AMERICAN ELM	Ulmus americana 'New Harmony'	1" CAL.
DECIDUOUS SHRUBS				
1	Aa	UPRIGHT RED CHOKEBERRY	Aronia arbutifolia 'Erecta'	#5 CONT.
1	Ar	LOW SCAPE MOUND CHOKEBERRY	Aronia melanocarpa 'UCONNAM 165' (PP28,789)	#5 CONT.
1	Bg	CHICAGOLAND GREEN BOXWOOD	Buxus glencoe	#5 CONT.
*SHRUBS AND PERENNIALS SHOWN FOR SPECIES REFERENCE ONLY. FINAL PLANT COUNTS TO BE DETERMINED				
1	Ds	BUTTERFLY BUSH HONEYSUCKLE	Diervilla sessilifolia 'Butterfly'	#5 CONT.
1	Po	AMBER JUBILEE NINEBARK	Physocarpus opulifolius 'Jefam' (PP23, 177)	#5 CONT.
1	Ra	ALPINE CURRANT	Ribes alpinum	#5 CONT.
1	Rg	GRO-LOW FRAGRANT SUMAC	Rhus aromatica 'Gro-Low'	#5 CONT.
1	Ss	SEM SPIREA	Sorbaria sorbifolia 'Sem'	#5 CONT.
CONIFEROUS TREES				
34	PA	NORWAY SPRUCE	Picea abies	5' B&B
60	PS	EASTERN WHITE PINE	Pinus strobus	5' B&B
CONIFEROUS SHRUBS				
1	Jc	MANEY JUNIPER	Juniperus chinensis 'Maney'	#5 CONT.
1	Jp	SEA GREEN JUNIPER	Juniperus x pfitzeriana 'Sea Green'	#5 CONT.
1	To	TECHNITO ARBORVITAE	Thuja occidentalis 'Bailjohn' (PP15, 850)	5' B&B
BUFFER YARD TREES				
35	CO-B	COMMON HACKBERRY	Celtis occidentalis	2" CAL.
35	QB-B	SWAMP WHITE OAK	Quercus bicolor	2" CAL.


GRAPHIC LEGEND:

 


CIP STANDARD GRAY CONCRETE,
BROOM FINISHED, TYP.

 


TURFGRASS, HYDRORSEED,
IRRIGATED, TYP.

 


ROCK MULCH, BUFF COLORED
LIMESTONE, 3/4"-1 1/2" CLEAN,
3" MIN. DEPTH WITH WEED
BARRIER UNDERLAYMENT, TYP.

 


CIP COLORED CONCRETE, COLOR
TBD, BROOM FINISHED, TYP.

 

SHREDDED HARDWOOD
MULCH, 4" MIN. DEPTH, TYP.

 

DECOMPOSED GRANITE PATH, 3/4"
PLUS FINES, 4" MIN. DEPTH WITH
WEED BARRIER FABRIC, TYP.

 

NATIVE SEED AREA, MINNESOTA
NATIVE LANDSCAPES
*POLLINATOR MIX - DRY TO
MESIC*, PER SPEC(S)



PROJECT TITLE
HAVILAND FIELDS

ISSUE #	DATE	DESCRIPTION
1	2024-02-09	SITE PLAN REVIEW
2	2024-03-12	SITE PLAN REVIEW r1

CERTIFICATION

NOT FOR
CONSTRUCTION

DRAWN BY	SB
CHECKED BY	BH
COMMISSION NUMBER	2236-10

SHEET TITLE

TOWNHOMES ZONE B -
LANDSCAPE PLAN

SHEET NUMBER

LS1101


CONSULTANTS

Autodesk Docs://2236-10 Presbyterian Homes - Lord of Life (2023)/2236-10_Lord of Life_LAND_2023.rvt
3/12/2024 4:39:34 PM

1
LS1102

TOWNHOMES ZONE C - LANDSCAPE PLAN

1" = 20'-0"

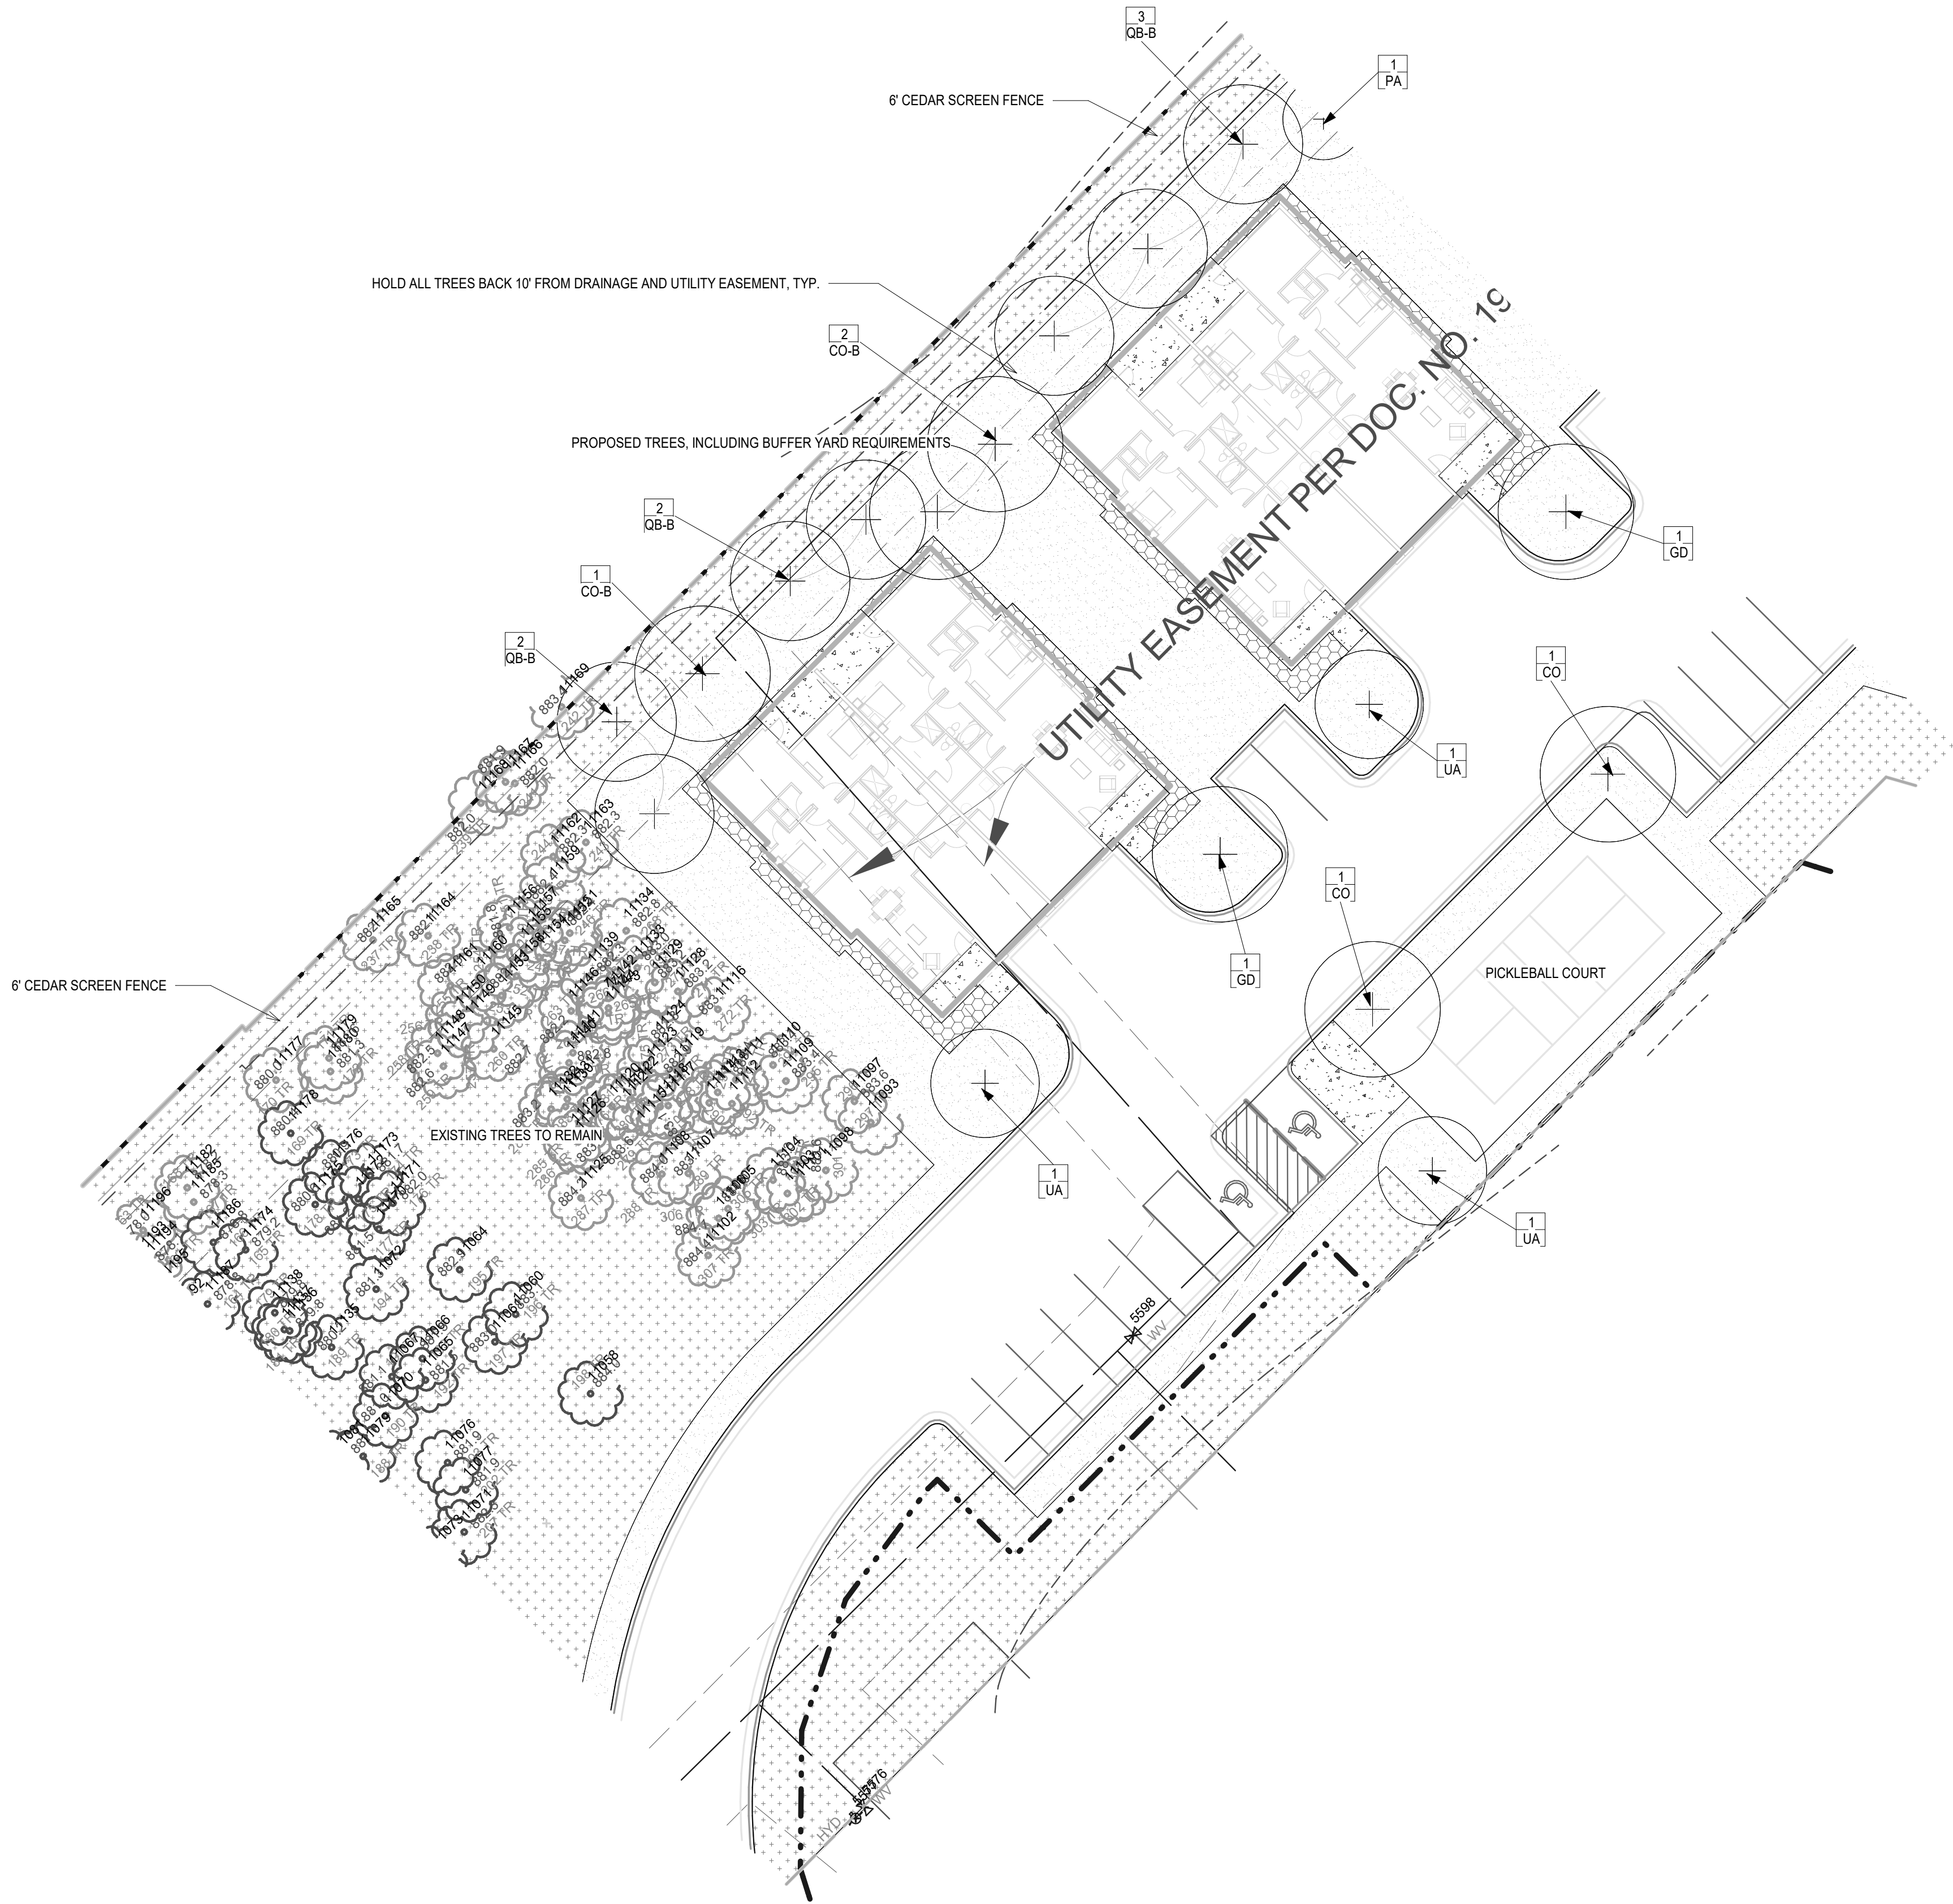

PROPOSED PLANT SCHEDULE:


QTY	SYM	COMMON NAME	SCIENTIFIC NAME	PLANTING SIZE
PERENNIALS/GRASSES/VINES				
1	ca	FEATHER REED GRASS	Calamagrostis arundinacea var. brachytricha	#1 CONT.
1	hb	BLUE ANGEL HOSTA	Hosta 'Blue Angel'	#1 CONT.
1	hd	DESIGNER GENES HOSTA	Hosta 'Designer Genes'	#1 CONT.
1	nh	HAPPY RETURNS DAYLILY	Heemerocallis 'Happy Returns'	#1 CONT.
1	nf	WALKER'S LOW CATMINT	Nepeta x faassenii 'Walker's Low'	#1 CONT.
1	oc	CINNAMON FERN	Osmunda cinnamomea	#1 CONT.
1	pd	PRAIRIE DROPSEED	Sporobolus heterolepis	#1 CONT.
1	pv	SHENANDOAH SWITCH GRASS	Panicum virgatum 'Shenandoah'	#1 CONT.
1	ss	STANDING OVATION LITTLE BLUESTEM	Schizachyrium scoparium 'Standing Ovation' (PP25, 202)	#1 CONT.
DECIDUOUS TREES				
20	AS	GREEN MOUNTAIN SUGAR MAPLE	Acer saccharum 'Green Mountain'	1" CAL.
16	CC	EASTERN REDBUD	Cercis canadensis	1" CAL.
15	CO	COMMON HACKBERRY	Celtis occidentalis	1" CAL.
15	GD	KENTUCKY ESPRESSO COFFEETREE	Gymnocladus dioica 'Espresso-JFS'	1" CAL.
16	MP	PRAIRIEFIRE CRAB	Malus 'Prairefire'	1" CAL.
15	PT	PRAIRIE GOLD ASPEN	Populus tremuloides 'NEArb'	1" CAL.
15	QB	SWAMP WHITE OAK	quercus bicolor	1" CAL.
25	QM	BUR OAK	quercus macrocarpa	1" CAL.
15	UA	NEW HARMONY AMERICAN ELM	Ulmus americana 'New Harmony'	1" CAL.
DECIDUOUS SHRUBS				
1	Aa	UPRIGHT RED CHOKEBERRY	Aronia arbutifolia 'Erecta'	#5 CONT.
1	Ar	LOW SCAPE MOUND CHOKEBERRY	Aronia melanocarpa 'UCONNAM 165' (PP28, 789)	#5 CONT.
1	Bg	CHICAGOLAND GREEN BOXWOOD	Buxus glencoe	#5 CONT.
1	Cc	SUGARTINA CLETHRA	Clethra alnifolia 'Crystallina' (PP21, 561)	#3 CONT.
1	Ds	BUTTERFLY BUSH HONEYSUCKLE	Diervilla sessilifolia 'Butterfly'	#5 CONT.
1	Po	AMBER JUBILEE NINEBARK	Physocarpus opulifolius 'Jefam' (PP23, 177)	#5 CONT.
1	Ra	ALPINE CURRANT	Ribes alpinum	#5 CONT.
1	Rg	GRO-LOW FRAGRANT SUMAC	Rhus aromatica 'Gro-Low'	#5 CONT.
1	Ss	SEM SPIREA	Sorbaria sorbifolia 'Sem'	#5 CONT.
CONIFEROUS TREES				
34	PA	NORWAY SPRUCE	Picea abies	5' B&B
60	PS	EASTERN WHITE PINE	Pinus strobus	5' B&B
CONIFEROUS SHRUBS				
1	Jc	MANEY JUNIPER	Juniperus chinensis 'Maney'	#5 CONT.
1	Jp	SEA GREEN JUNIPER	Juniperus x pfitzeriana 'Sea Green'	#5 CONT.
1	To	TECHNITO ARBORVITAE	Thuja occidentalis 'Bailjohn' (PP15, 850)	5' B&B
BUFFER YARD TREES				
35	CO-B	COMMON HACKBERRY	Celtis occidentalis	2" CAL.
35	QB-B	SWAMP WHITE OAK	Quercus bicolor	2" CAL.

*SHRUBS AND PERENNIALS SHOWN FOR SPECIES REFERENCE ONLY, FINAL PLANT COUNTS TO BE DETERMINED


GRAPHIC LEGEND:




CIP STANDARD GRAY CONCRETE,
BROOM FINISHED, TYP.

 


TURFGRASS, HYDROSEED,
IRRIGATED, TYP.

 


ROCK MULCH, BUFF COLORED
LIMESTONE, 3/4" - 1 1/2" CLEAN,
3" MIN. DEPTH WITH WEED
BARRIER UNDERLAYMENT, TYP.

 


CIP COLORED CONCRETE, COLOR
TBD, BROOM FINISHED, TYP.

 

SHREDDED HARDWOOD
MULCH, 4" MIN. DEPTH, TYP.

 

DECOMPOSED GRANITE PATH, 3/4"
PLUS FINES, 4" MIN. DEPTH WITH
WEED BARRIER FABRIC, TYP.

 

NATIVE SEED AREA, MINNESOTA
NATIVE LANDSCAPES
POLLINATOR MIX - DRY TO
MESIC, PER SPEC(S)



TRUE NORTH



PLAN NORTH

BKV
GROUP

Architecture
Interior Design
Landscape Architecture
Engineering

222 North Second Street
Long & Kees Bldg
Suite 101
Minneapolis, MN
55401
612.339.3752

www.bkvgroup.com

CONSULTANTS

PROJECT TITLE
HAVILAND FIELDS

ISSUE #	DATE	DESCRIPTION
1	2024-02-09	SITE PLAN REVIEW
2	2024-03-12	SITE PLAN REVIEW r1

CERTIFICATION

NOT FOR
CONSTRUCTION

DRAWN BY	SB
CHECKED BY	BH
COMMISSION NUMBER	2236-10

SHEET TITLE

TOWNHOMES ZONE C -
LANDSCAPE PLAN


SHEET NUMBER

LS1102

© 2024 BKV Group



Autodesk Docs://2236-10 Presbyterian Homes - Lord of Life (2023)/2236-10_Lord of Life_LAND_2023.rvt
3/12/2024 4:40:00 PM

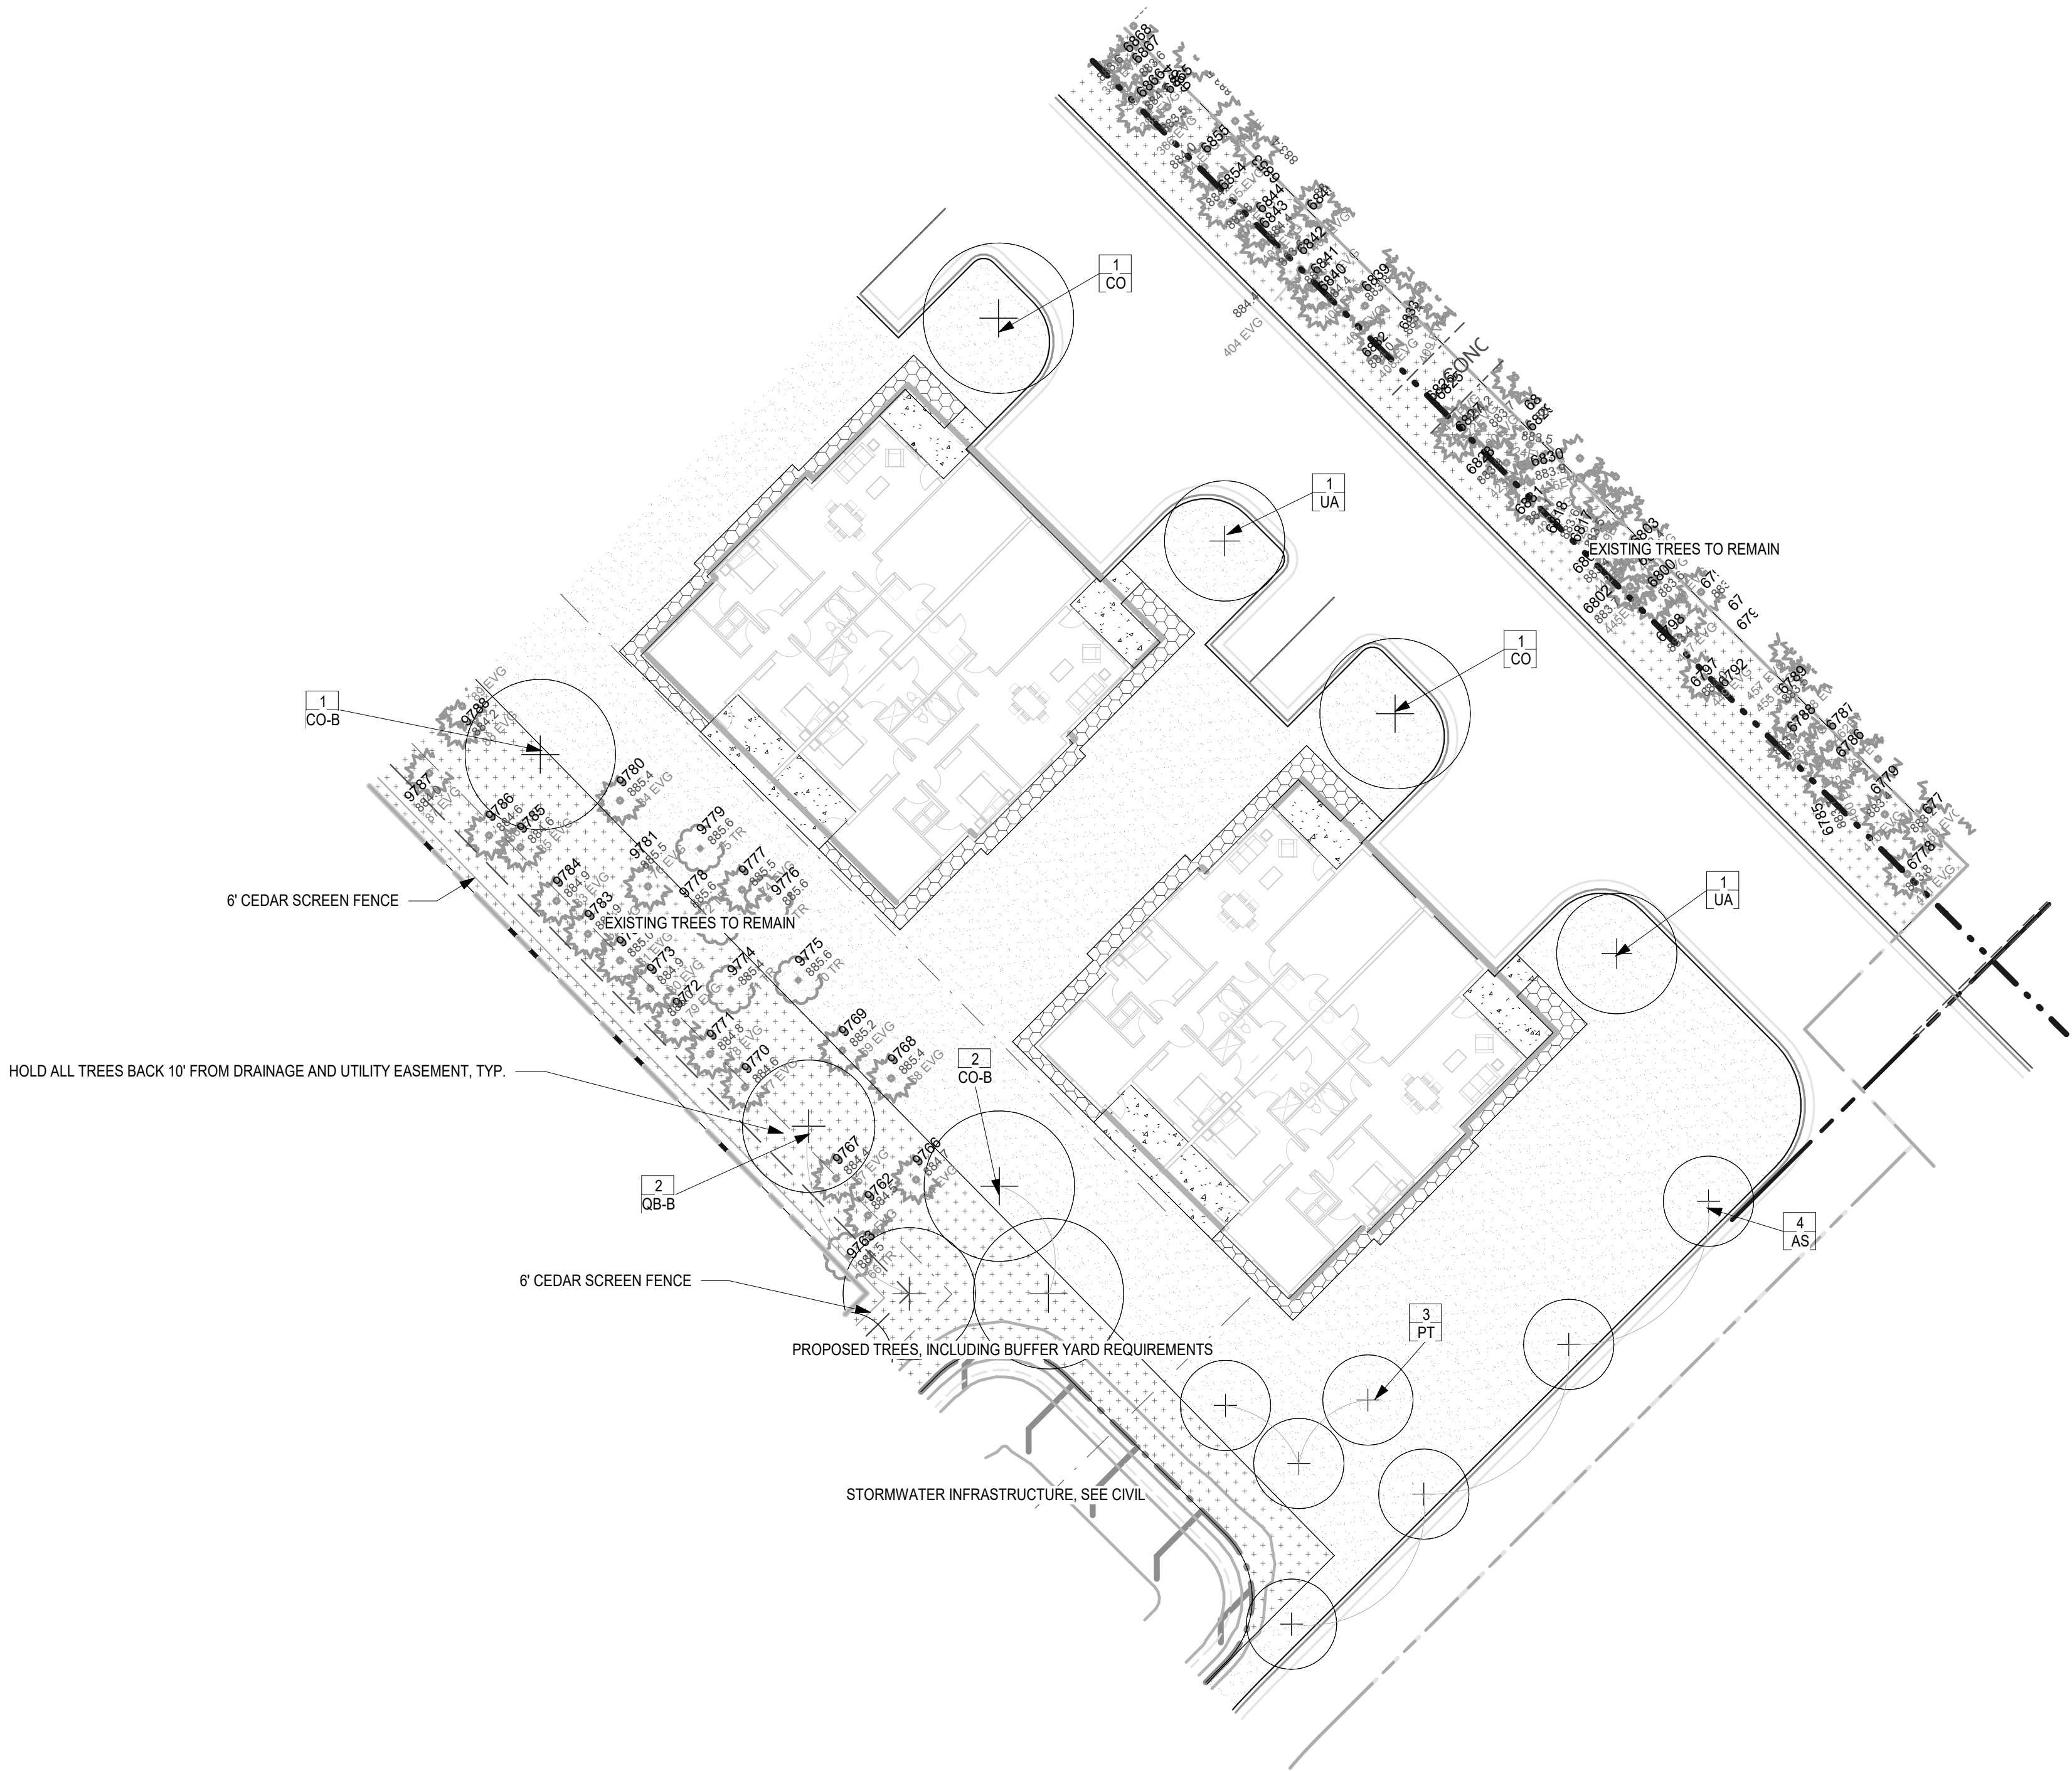

1
LS1104
TOWNHOMES ZONE E - LANDSCAPE PLAN
1" = 20'-0"


PROPOSED PLANT SCHEDULE:

QTY	SYM	COMMON NAME	SCIENTIFIC NAME	PLANTING SIZE
PERENNIALS/GRASSES/VINES				
1	ca	FEATHER REED GRASS	Calamagrostis arundinacea var. brachytricha	#1 CONT.
1	hb	BLUE ANGEL HOSTA	Hosta 'Blue Angel'	#1 CONT.
1	hd	DESIGNER GENES HOSTA	Hosta 'Designer Genes'	#1 CONT.
1	hh	HAPPY RETURNS DAYLILY	Hemerocallis 'Happy Returns'	#1 CONT.
1	nf	WALKER'S LOW CATMINT	Nepeta x faassenii 'Walker's Low'	#1 CONT.
1	oc	CINNAMON FERN	Osmunda cinnamomea	#1 CONT.
1	pd	PRAIRIE DROPSEED	Sporobolus heterolepis	#1 CONT.
1	pv	SHENANDOAH SWITCH GRASS	Panicum virgatum 'Shenandoah'	#1 CONT.
1	ss	STANDING OVATION LITTLE BLUESTEM	Schizachyrium scoparium 'Standing Ovation' (PP25, 202)	#1 CONT.
DECIDUOUS TREES				
20	AS	GREEN MOUNTAIN SUGAR MAPLE	Acer saccharum 'Green Mountain'	1" CAL.
16	CC	EASTERN REDBUD	Cercis canadensis	1" CAL.
15	CO	COMMON HACKBERRY	Celtis occidentalis	1" CAL.
15	GD	KENTUCKY ESPRESSO COFFEETREE	Gymnocladus dioica 'Espresso-JFS'	1" CAL.
16	MP	PRAIRIEFIRE CRAB	Malus 'Prairiefire'	1" CAL.
15	PT	PRAIRIE GOLD ASPEN	Populus tremuloides 'NEArb'	1" CAL.
15	QB	SWAMP WHITE OAK	Quercus bicolor	1" CAL.
25	QM	BUR OAK	Quercus macrocarpa	1" CAL.
15	UA	NEW HARMONY AMERICAN ELM	Ulmus americana 'New Harmony'	1" CAL.
DECIDUOUS SHRUBS				
1	Aa	UPRIGHT RED CHOKEBERRY	Aronia arbutifolia 'Erecta'	#5 CONT.
1	Ar	LOW SCAPE MOUND CHOKEBERRY	Aronia melanocarpa 'UCONNAM 165' (PP28,789)	#5 CONT.
1	Bg	CHICAGOLAND GREEN BOXWOOD	Buxus glencoe	#5 CONT.
1	Cc	SUGARTINA CLETHRA	Clethra alnifolia 'Crystalina' (PP21, 561)	#5 CONT.
1	Ds	BUTTERFLY BUSH HONEYSUCKLE	Diervilla sessilifolia 'Butterfly'	#5 CONT.
1	Po	AMBER JUBILEE NINEBARK	Physocarpus opulifolius 'Jelam' (PP23, 177)	#5 CONT.
1	Ra	ALPINE CURRANT	Ribes alpinum	#5 CONT.
1	Rg	GRO-LOW FRAGRANT SUMAC	Rhus aromatica 'Gro-Low'	#5 CONT.
1	Ss	SEM SPIREA	Sorbaria sorbifolia 'Sem'	#5 CONT.
CONIFEROUS TREES				
34	PA	NORWAY SPRUCE	Picea abies	5' B&B
60	PS	EASTERN WHITE PINE	Pinus strobus	5' B&B
CONIFEROUS SHRUBS				
1	Jc	MANEY JUNIPER	Juniperus chinensis 'Maney'	#5 CONT.
1	Jp	SEA GREEN JUNIPER	Juniperus x pfitzeriana 'Sea Green'	#5 CONT.
1	To	TECHNITO ARBORVITAE	Thuja occidentalis 'Baileghn' (PP15, 850)	5' B&B
BUFFER YARD TREES				
35	CO-B	COMMON HACKBERRY	Celtis occidentalis	2" CAL.
35	QB-B	SWAMP WHITE OAK	Quercus bicolor	2" CAL.

*SHRUBS AND PERENNIALS SHOWN FOR SPECIES REFERENCE ONLY, FINAL PLANT COUNTS TO BE DETERMINED

GRAPHIC LEGEND:

CIP STANDARD GRAY CONCRETE, BROOM FINISHED, TYP.	TURFGRASS, HYDROSEEDED, IRRIGATED, TYP.
ROCK MULCH, BUFF COLORED LIMESTONE, 3/4\"/>	CIP COLORED CONCRETE, COLOR TBD, BROOM FINISHED, TYP.
SHREDDED HARDWOOD MULCH, 4" MIN. DEPTH, TYP.	DECOMPOSED GRANITE PATH, 3/4" PLUS FINES, 4" MIN. DEPTH WITH WEED BARRIER FABRIC, TYP.
NATIVE SEED AREA, MINNESOTA NATIVE LANDSCAPES *POLLINATOR MIX - DRY TO MESIC*, PER SPEC(S)	

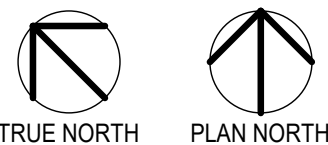

CONSULTANTS

PROJECT TITLE
HAVILAND FIELDS

ISSUE #	DATE	DESCRIPTION
1	2024-02-09	SITE PLAN REVIEW
2	2024-03-12	SITE PLAN REVIEW r1

CERTIFICATION

NOT FOR CONSTRUCTION

DRAWN BY	SB
CHECKED BY	BH
COMMISSION NUMBER	2236-10


SHEET TITLE

TOWNHOMES ZONE E - LANDSCAPE PLAN

SHEET NUMBER

LS1104

Autodesk Docs://2236-10 Presbyterian Homes - Lord of Life (2023)/2236-10_Lord of Life_LAND_2023.rvt
3/12/2024 4:40:10 PM

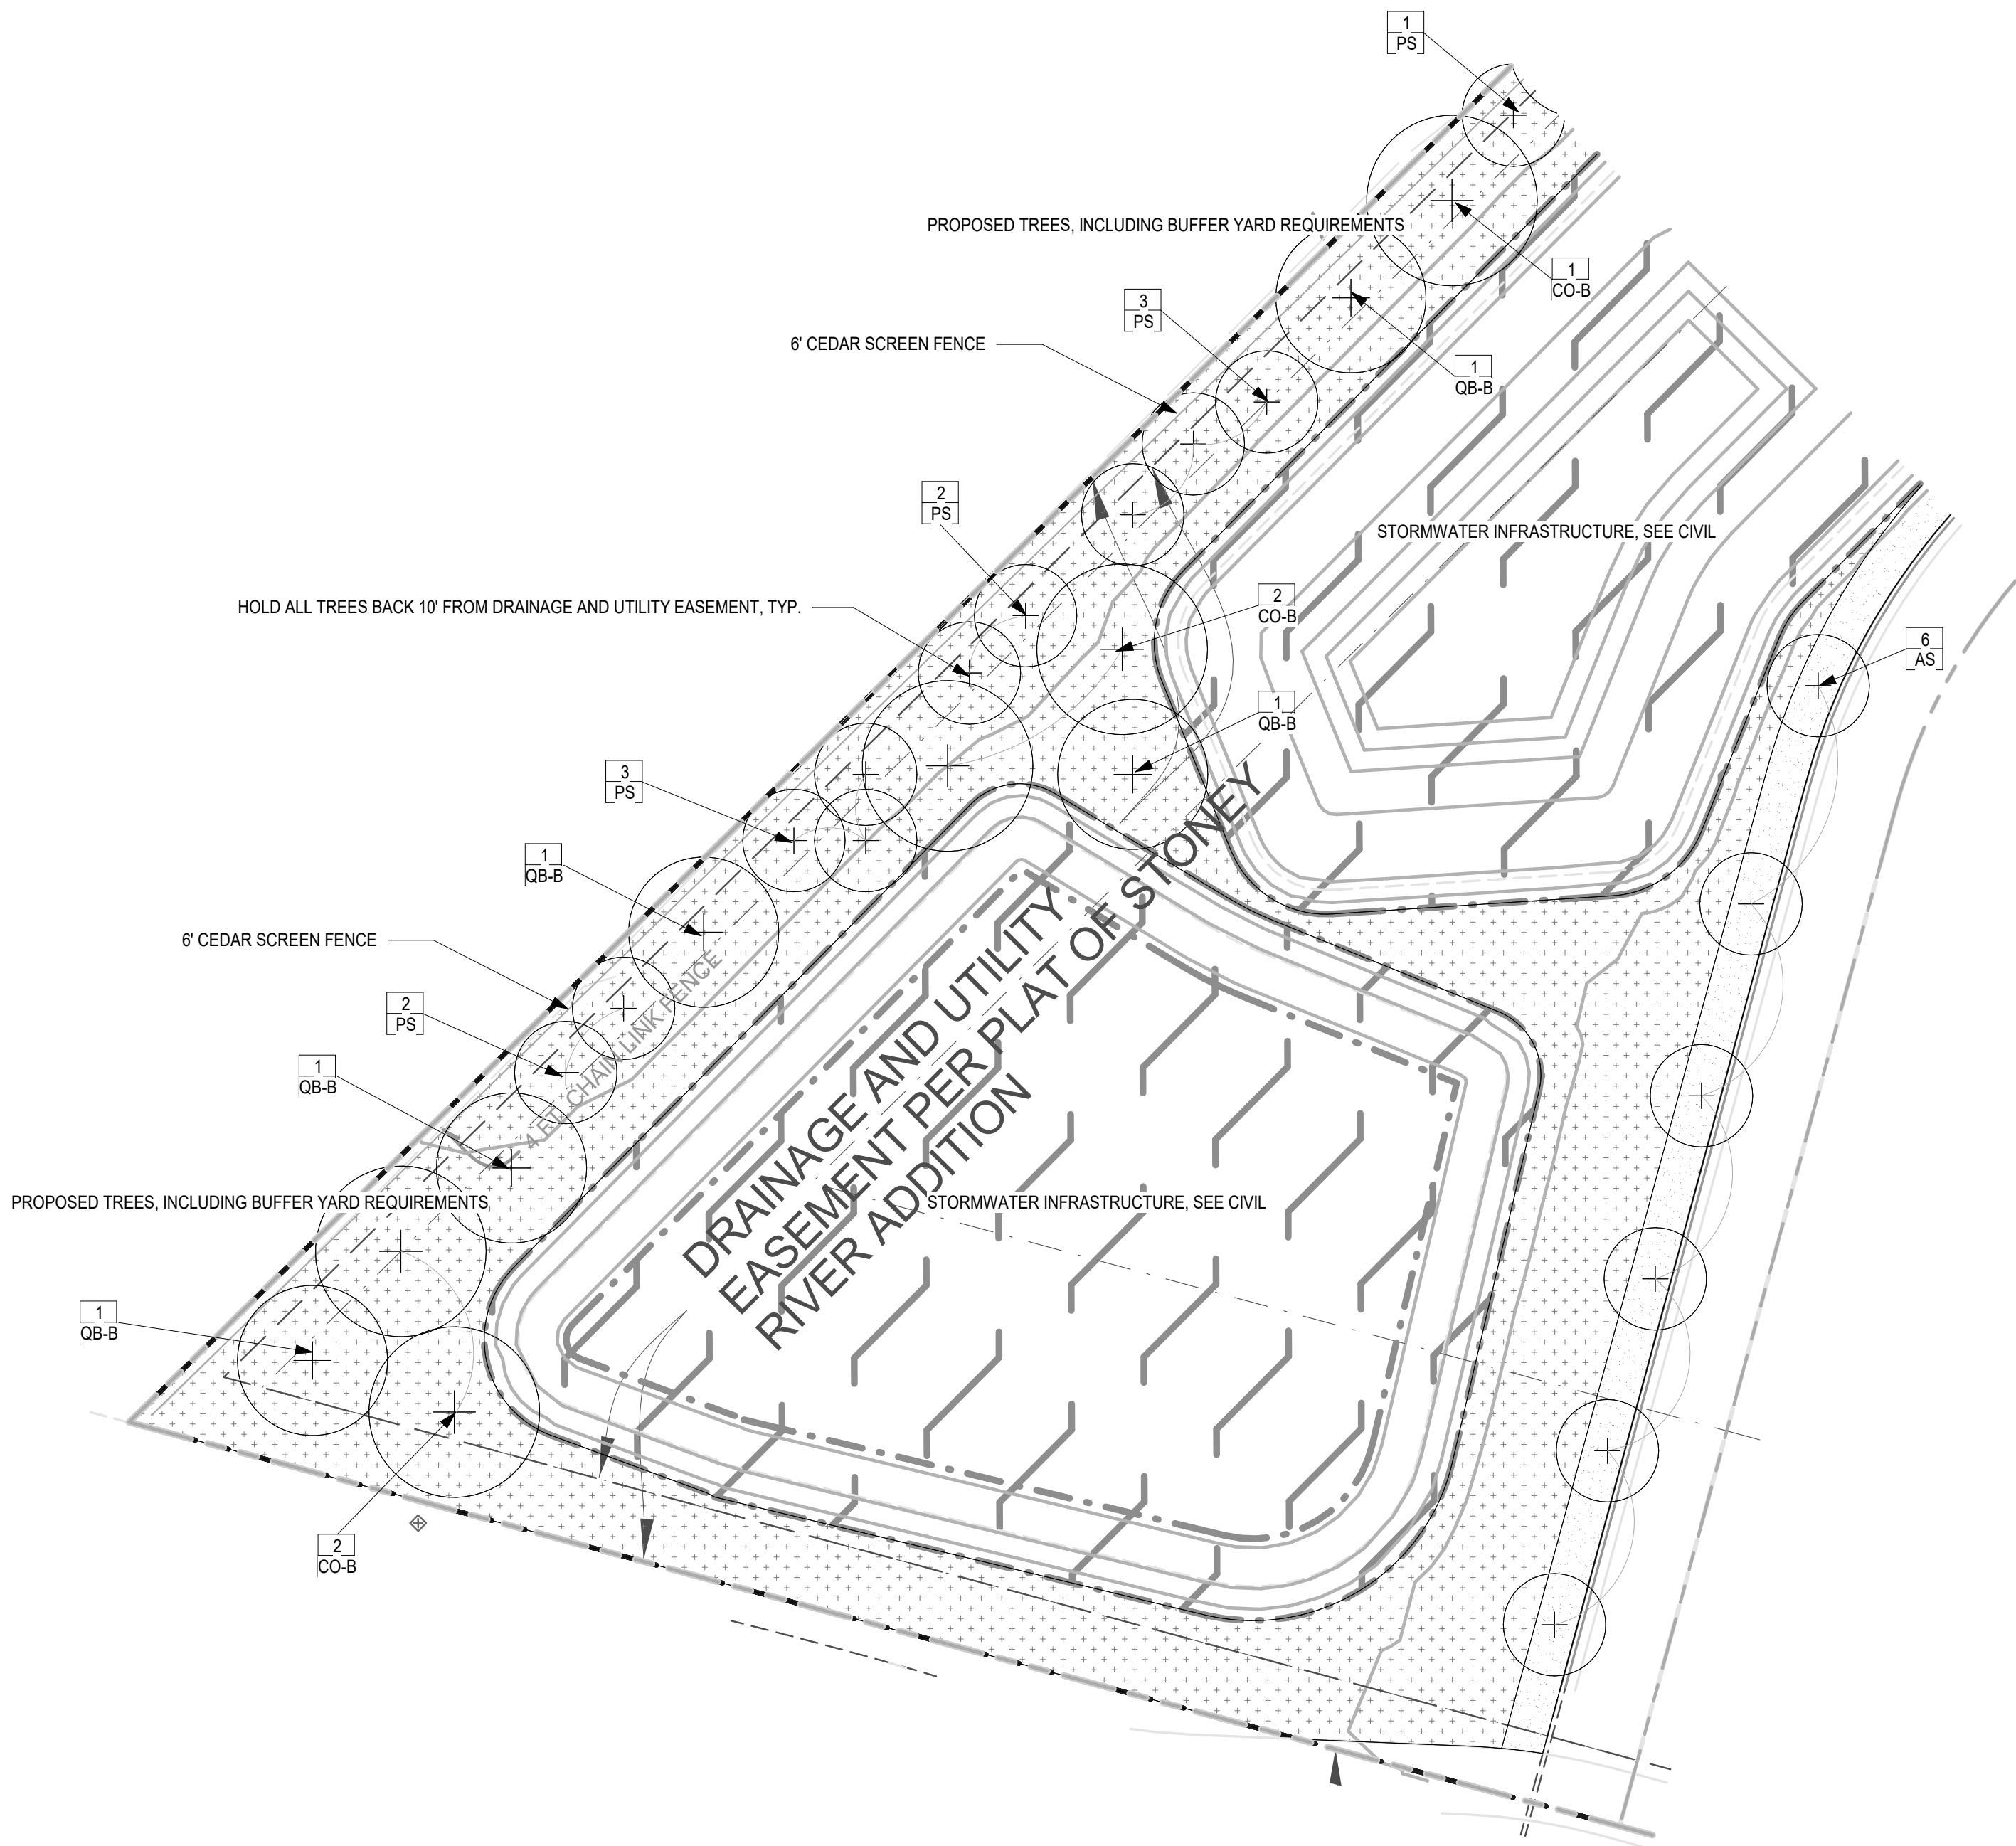


1 TOWNHOMES ZONE F - LANDSCAPE PLAN
LS1105 1" = 20'-0"

PROPOSED PLANT SCHEDULE:


QTY	SYM	COMMON NAME	SCIENTIFIC NAME	PLANTING SIZE
PERENNIALS/GRASSES/VINES				
1	ca	FEATHER REED GRASS	Calamagrostis arundinacea var. brachytricha	#1 CONT.
1	hb	BLUE ANGEL HOSTA	Hosta 'Blue Angel'	#1 CONT.
1	hd	DESIGNER GENES HOSTA	Hosta 'Designer Genes'	#1 CONT.
1	hh	HAPPY RETURNS DAYLILY	Hemerocallis 'Happy Returns'	#1 CONT.
1	nf	WALKER'S LOW CATMINT	Nepeta x faassenii 'Walker's Low'	#1 CONT.
1	oc	CINNAMON FERN	Osmunda cinnamomea	#1 CONT.
1	pd	PRAIRIE DROPSEED	Sporobolus heterolepis	#1 CONT.
1	pv	SHENANDOAH SWITCH GRASS	Panicum virgatum 'Shenandoah'	#1 CONT.
1	ss	STANDING OVATION LITTLE BLUESTEM	Schizachyrium scoparium 'Standing Ovation' (PP25, 202)	#1 CONT.
DECIDUOUS TREES				
20	AS	GREEN MOUNTAIN SUGAR MAPLE	Acer saccharum 'Green Mountain'	1" CAL.
16	CC	EASTERN REDBUD	Cercis canadensis	1" CAL.
15	CO	COMMON HACKBERRY	Celtis occidentalis	1" CAL.
15	GD	KENTUCKY ESPRESSO COFFEETREE	Gymnocladus dioica 'Espresso-JFS'	1" CAL.
16	MP	PRAIRIEFIRE CRAB	Malus 'Prairiefire'	1" CAL.
15	PT	PRAIRIE GOLD ASPEN	Populus tremuloides 'NEArb'	1" CAL.
15	QB	SWAMP WHITE OAK	quercus bicolor	1" CAL.
25	QM	BUR OAK	quercus macrocarpa	1" CAL.
15	UA	NEW HARMONY AMERICAN ELM	Ulmus americana 'New Harmony'	1" CAL.
DECIDUOUS SHRUBS				
1	Aa	UPRIGHT RED CHOKEBERRY	Aronia arbutifolia 'Erecta'	#5 CONT.
1	Ar	LOW SCAPE MOUND CHOKEBERRY	Aronia melanocarpa 'U'CONNAM 165' (PP28,789)	#5 CONT.
1	Bg	CHICAGOLAND GREEN BOXWOOD	Buxus glencoe	#5 CONT.
1	Cc	SUGARTINA CLETHRA	Clethra alnifolia 'Crystallina' (PP21, 561)	#3 CONT.
1	Ds	BUTTERFLY BUSH HONEYSUCKLE	Diervilla sessilifolia 'Butterfly'	#5 CONT.
1	Po	AMBER JUBILEE NINEBARK	Physocarpus opulifolius 'Jefani' (PP23, 177)	#5 CONT.
1	Ra	ALPINE CURRANT	Ribes alpinum	#5 CONT.
1	Rg	GRO-LOW FRAGRANT SUMAC	Rhus aromatica 'Gro-Low'	#5 CONT.
1	Ss	SEM SPIREA	Sorbaria sorbifolia 'Sem'	#5 CONT.
CONIFEROUS TREES				
34	PA	NORWAY SPRUCE	Picea abies	5' B&B
60	PS	EASTERN WHITE PINE	Pinus strobus	5' B&B
CONIFEROUS SHRUBS				
1	Jc	MANEY JUNIPER	Juniperus chinensis 'Maney'	#5 CONT.
1	Jp	SEA GREEN JUNIPER	Juniperus x pfitzeriana 'Sea Green'	#5 CONT.
1	To	TECHNITO ARBORVITAE	Thuja occidentalis 'Bailljohn' (PP15, 850)	5' B&B
BUFFER YARD TREES				
35	CO-B	COMMON HACKBERRY	Celtis occidentalis	2" CAL.
35	QB-B	SWAMP WHITE OAK	Quercus bicolor	2" CAL.

*SHRUBS AND PERENNIALS SHOWN FOR SPECIES REFERENCE ONLY, FINAL PLANT COUNTS TO BE DETERMINED


GRAPHIC LEGEND:

 


CIP STANDARD GRAY CONCRETE, BROOM FINISHED, TYP.

 


TURFGRASS, HYDROSEED, IRRIGATED, TYP.

 


ROCK MULCH, BUFF COLORED LIMESTONE, 3/4"-1 1/2" CLEAN, 3" MIN. DEPTH WITH WEED BARRIER UNDERLAYMENT, TYP.

 


CIP COLORED CONCRETE, COLOR TBD, BROOM FINISHED, TYP.

 

SHREDDED HARDWOOD MULCH, 4" MIN. DEPTH, TYP.

 

DECOMPOSED GRANITE PATH, 3/4" PLUS FINES, 4" MIN. DEPTH WITH WEED BARRIER FABRIC, TYP.

 

NATIVE SEED AREA, MINNESOTA NATIVE LANDSCAPES
POLLINATOR MIX - DRY TO MESIC, PER SPEC(S)



TRUE NORTH



PLAN NORTH

CONSULTANTS

PROJECT TITLE
HAVILAND FIELDS

ISSUE #	DATE	DESCRIPTION
1	2024-02-09	SITE PLAN REVIEW
2	2024-03-12	SITE PLAN REVIEW r1

CERTIFICATION

NOT FOR
CONSTRUCTION

DRAWN BY	SB
CHECKED BY	BH
COMMISSION NUMBER	2236-10

SHEET TITLE

TOWNHOMES ZONE F -
LANDSCAPE PLAN

SHEET NUMBER

LS1105

Autodesk Docs://2236-10 Presbyterian Homes - Lord of Life (2023)/2236-10_Lord of Life_LAND_2023.rvt
2/9/2024 3:10:28 PM



1
LS1105
TOWNHOMES ZONE F - LANDSCAPE PLAN
1" = 20'-0"

GRAPHIC LEGEND:

CIP STANDARD GRAY CONCRETE, BROOM FINISHED, TYP.

TURFGRASS, HYDROSEED, IRRIGATED, TYP.

ROCK MULCH, BUFF COLORED LIMESTONE, 3/4"-1 1/2" CLEAN, 3" MIN. DEPTH WITH WEED BARRIER UNDERLAYMENT, TYP.

CIP COLORED CONCRETE, COLOR TBD, BROOM FINISHED, TYP.

SHREDDED HARDWOOD MULCH, 4" MIN. DEPTH, TYP.

DECOMPOSED GRANITE PATH, 3/4" PLUS FINES, 4" MIN. DEPTH WITH WEED BARRIER FABRIC, TYP.

NATIVE SEED AREA MINNESOTA NATIVE LANDSCAPES "POLLINATOR MIX - DRY TO MESIC", PER SPEC(S)



CONSULTANTS

PROJECT TITLE
HAVILAND FIELDS

ISSUE #	DATE	DESCRIPTION
1	2024-02-09	SITE PLAN REVIEW

CERTIFICATION

NOT FOR
CONSTRUCTION

DRAWN BY	SB
CHECKED BY	BH
COMMISSION NUMBER	2236-10

SHEET TITLE

TOWNHOMES ZONE F -
LANDSCAPE PLAN

SHEET NUMBER

LS1105






Autodesk Docs://2236-10 Presbyterian Homes - Lord of Life (2023)/2236-10_Lord of Life_LAND_2023.rvt
3/12/2024 4:40:35 PM


1
LS3108

ALL AGES BUILDING ZONE A - LANDSCAPE PLAN


1" = 20'-0"

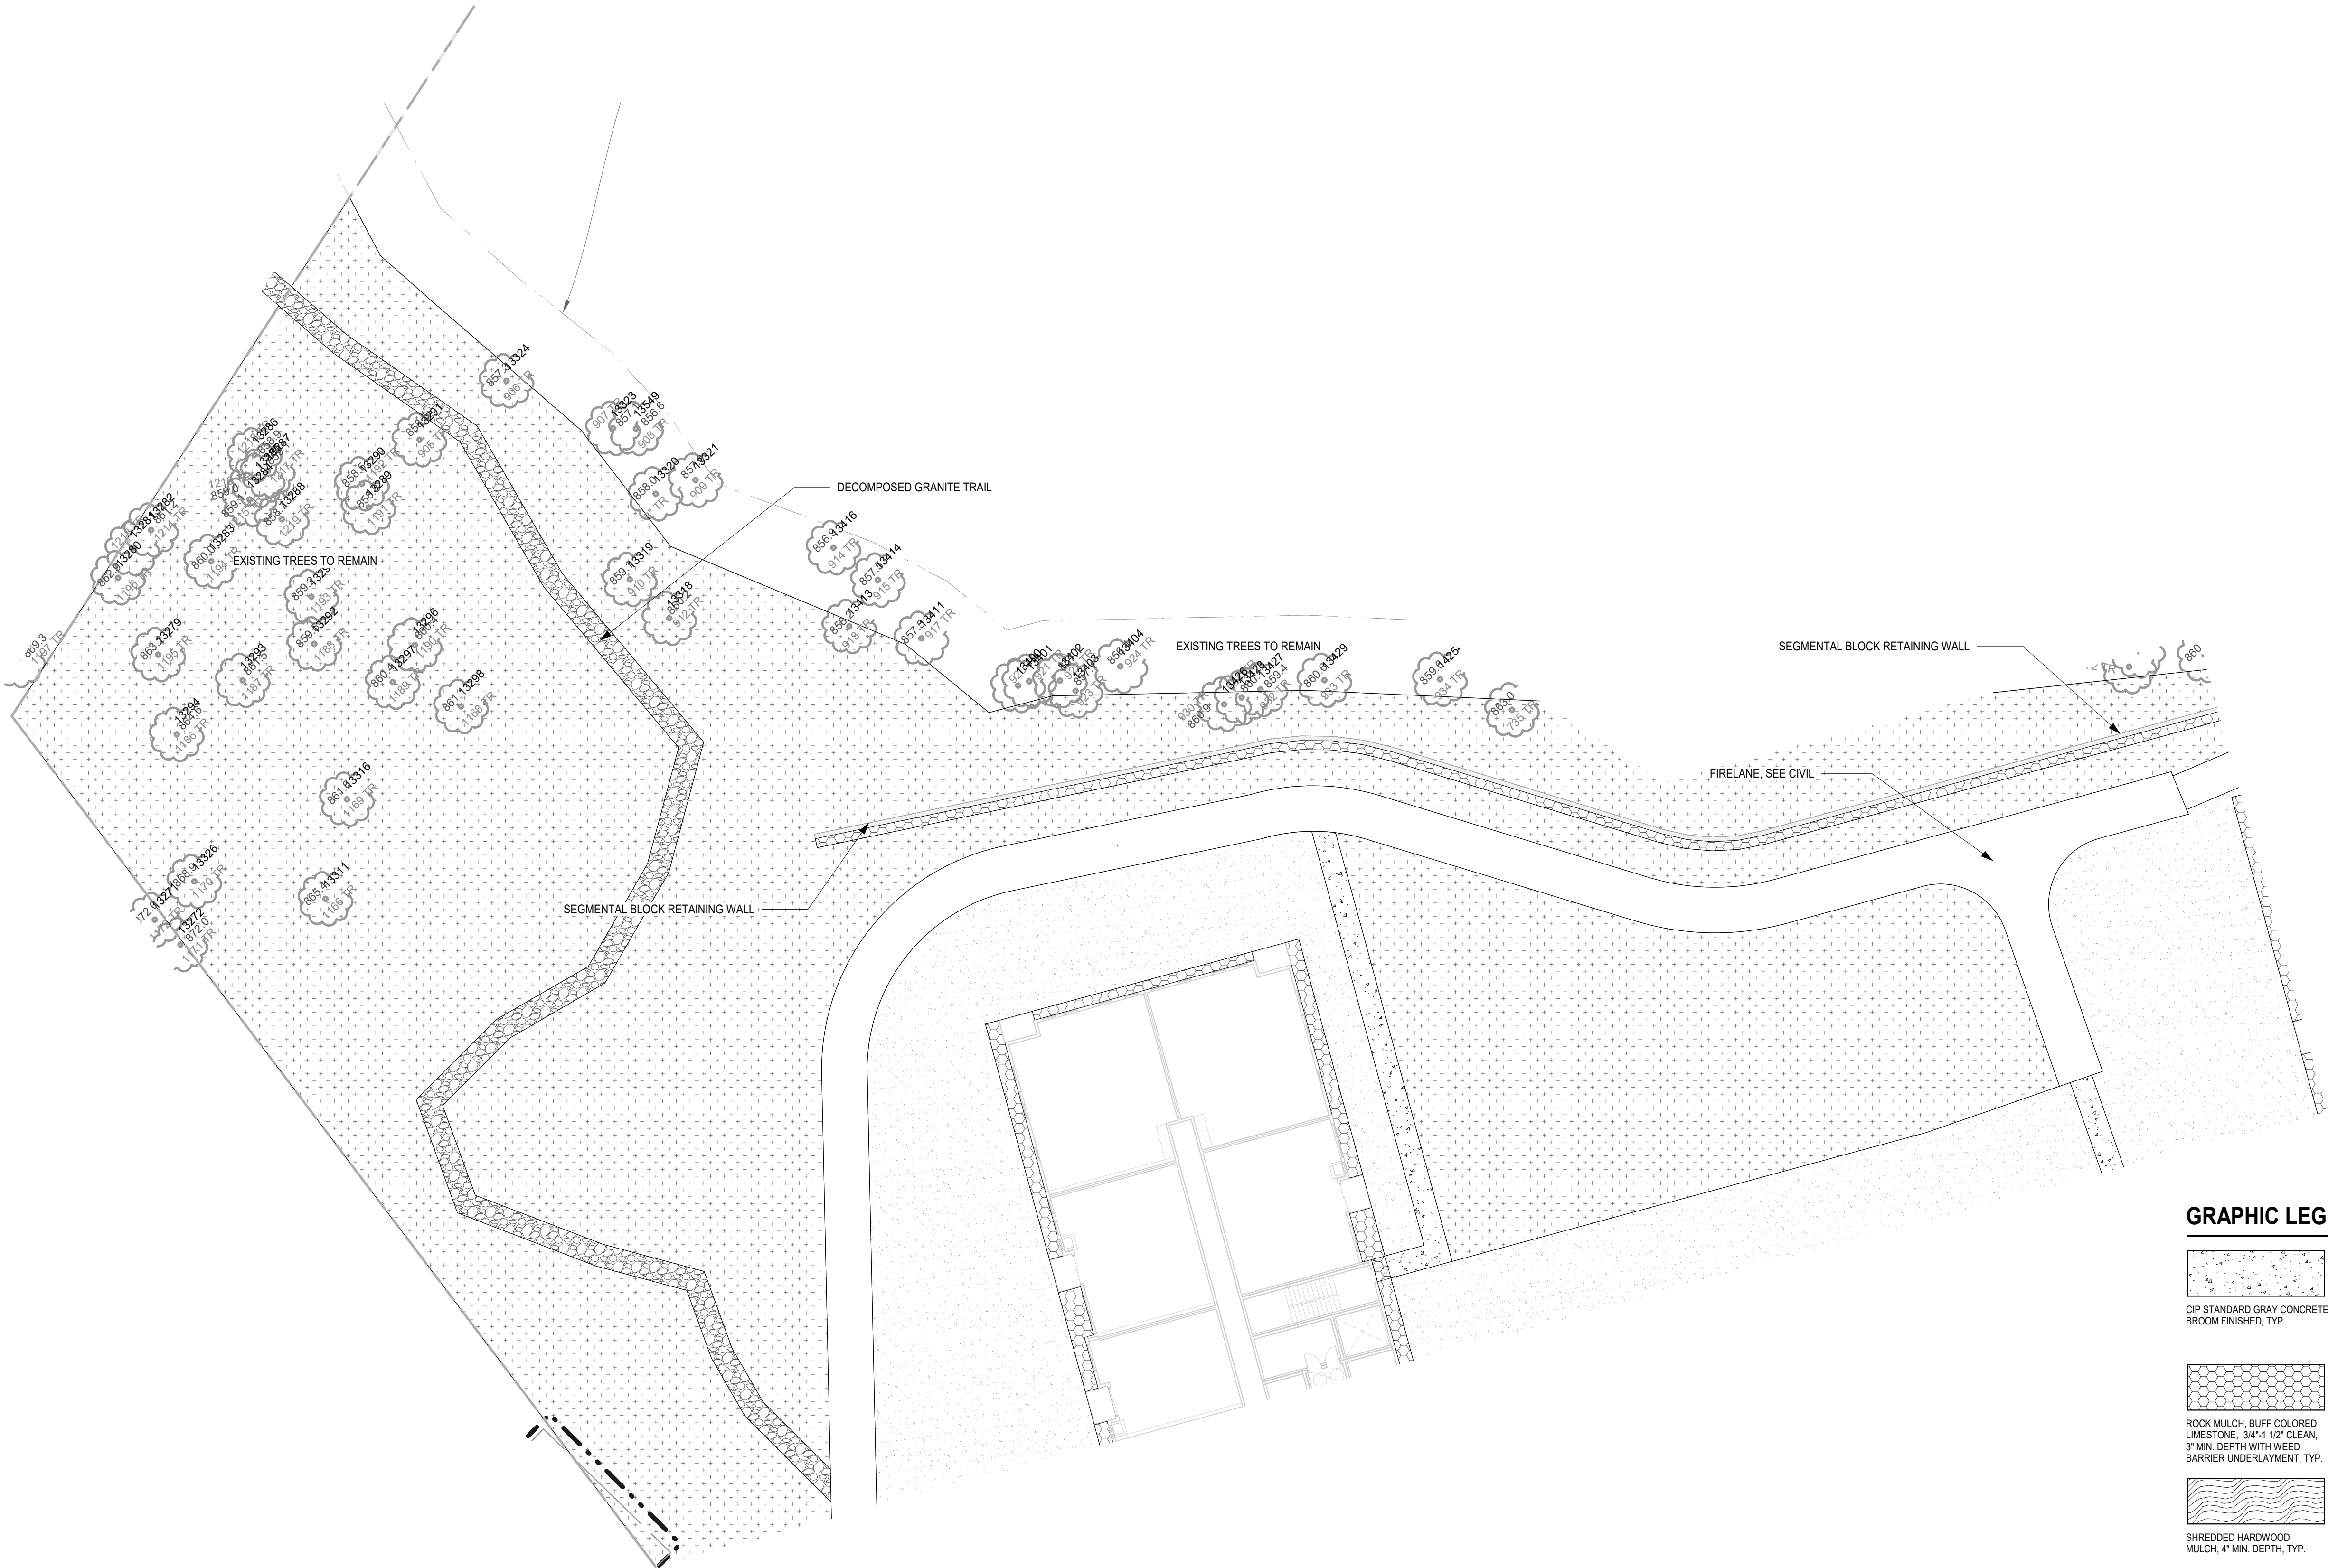


GRAPHIC LEGEND:

 


CIP STANDARD GRAY CONCRETE,
BROOM FINISHED, TYP.

 


TURFGRASS, HYDROSEED,
IRRIGATED, TYP.

 


ROCK MULCH, BUFF COLORED
LIMESTONE, 3/4\"/>

 


CIP COLORED CONCRETE, COLOR
TBD, BROOM FINISHED, TYP.

 

SHREDDED HARDWOOD
MULCH, 4\"/>

 

DECOMPOSED GRANITE PATH, 3/4\"/>

 

NATIVE SEED AREA, MINNESOTA
NATIVE LANDSCAPES
"POLLINATOR MIX - DRY TO
MESIC", PER SPEC(S)



TRUE NORTH



PLAN NORTH

BKV
GROUP

Architecture
Interior Design
Landscape Architecture
Engineering

222 North Second Street
Long & Kees Bldg
Suite 101
Minneapolis, MN
55401
612.339.3752

www.bkvgroup.com

CONSULTANTS

PROJECT TITLE
HAVILAND FIELDS

ISSUE #	DATE	DESCRIPTION
1	2024-02-09	SITE PLAN REVIEW
2	2024-03-12	SITE PLAN REVIEW r1

CERTIFICATION

NOT FOR
CONSTRUCTION

DRAWN BY	SB
CHECKED BY	BH
COMMISSION NUMBER	2236-10

SHEET TITLE


ALL AGES BUILDING
ZONE A - LANDSCAPE
PLAN

SHEET NUMBER

LS3108

© 2024 BKV Group

Autodesk Docs://2236-10 Presbyterian Homes - Lord of Life (2023)/2236-10_Lord of Life_LAND_2023.rvt
3/12/2024 4:40:43 PM

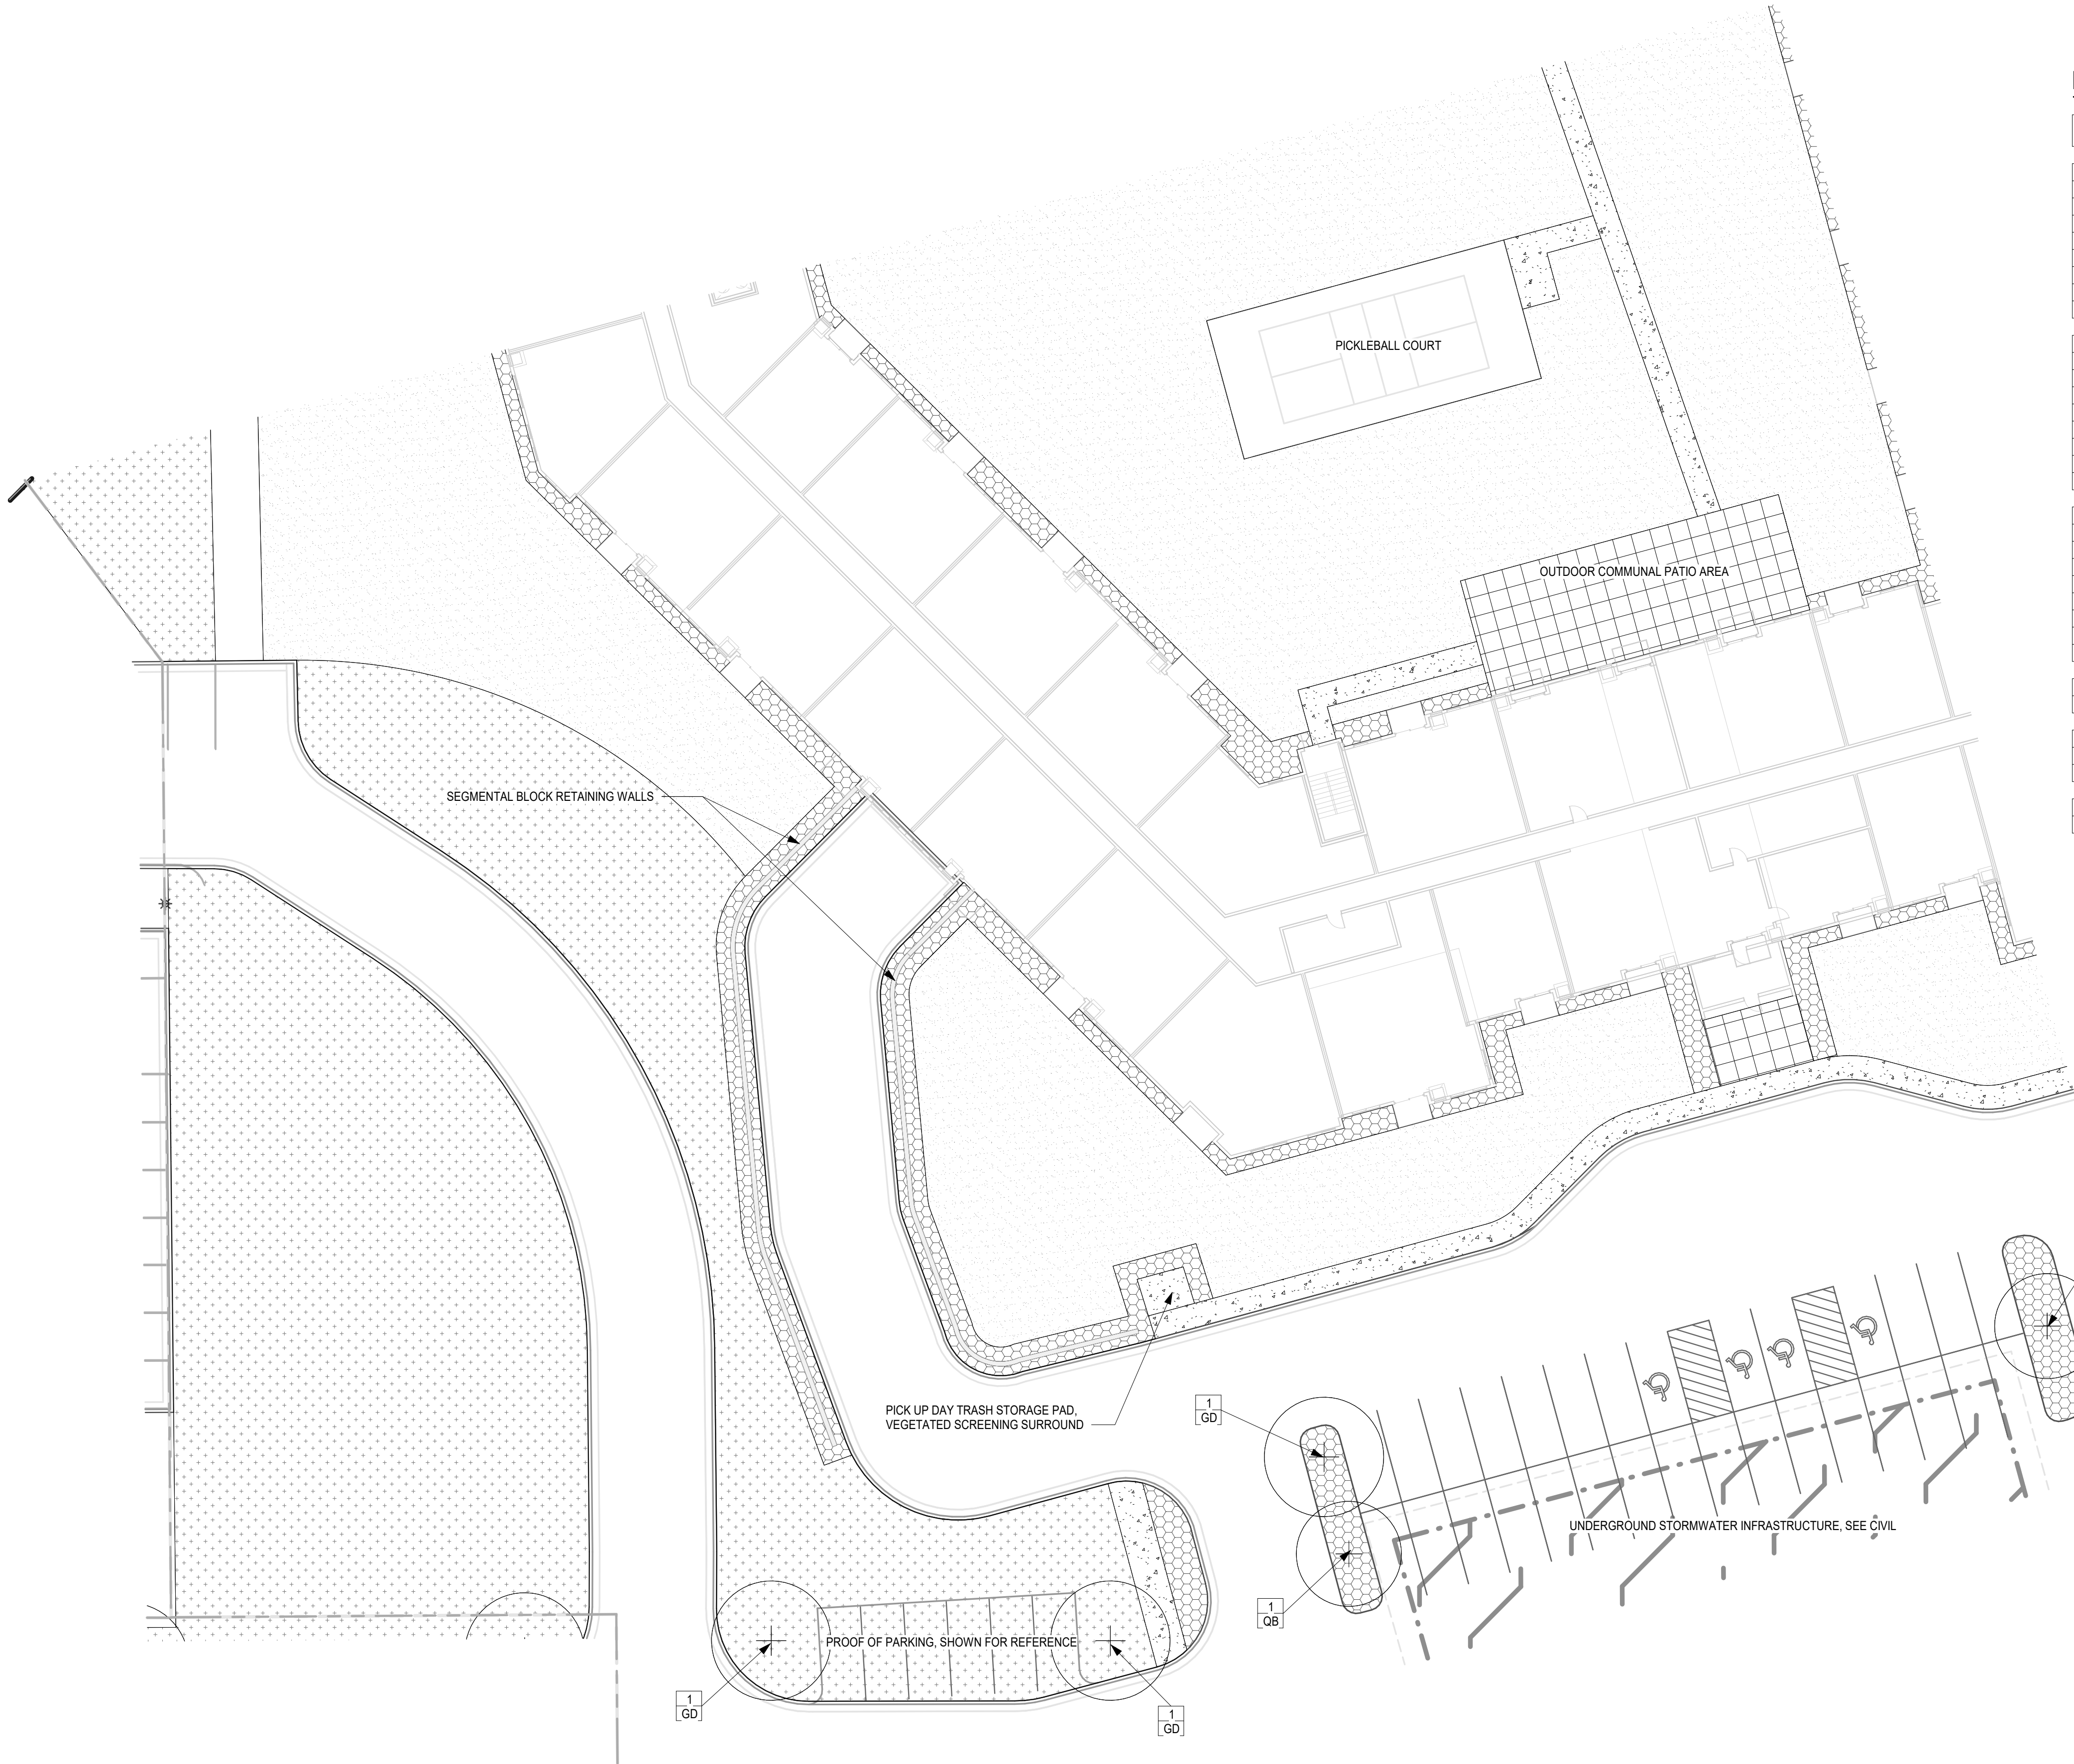

1
LS3109

ALL AGES BUILDING ZONE B - LANDSCAPE PLAN

1" = 20'-0"


PROPOSED PLANT SCHEDULE:

QTY	SYM	COMMON NAME	SCIENTIFIC NAME	PLANTING SIZE
PERENNIALS/GRASSES/VINES				
1	ca	FEATHER REED GRASS	Calamagrostis arundinacea var. brachytricha	#1 CONT.
1	hb	BLUE ANGEL HOSTA	Hosta 'Blue Angel'	#1 CONT.
1	hd	DESIGNER GENES HOSTA	Hosta 'Designer Genes'	#1 CONT.
1	hh	HAPPY RETURNS DAYLILY	Hemerocallis 'Happy Returns'	#1 CONT.
1	nf	WALKER'S LOW CATMINT	Nepeta x faassenii 'Walker's Low'	#1 CONT.
1	oc	CINNAMON FERN	Osmunda cinnamomea	#1 CONT.
1	pd	PRAIRIE DROPSEED	Sporobolus heterolepis	#1 CONT.
1	pv	SHENANDOAH SWITCH GRASS	Panicum virgatum 'Shenandoah'	#1 CONT.
1	ss	STANDING OVATION LITTLE BLUESTEM	Schizachyrium scoparium 'Standing Ovation' (PP25, 202)	#1 CONT.
DECIDUOUS TREES				
20	AS	GREEN MOUNTAIN SUGAR MAPLE	Acer saccharum 'Green Mountain'	1" CAL.
16	CC	EASTERN REDBUD	Cercis canadensis	1" CAL.
15	CO	COMMON HACKBERRY	Celtis occidentalis	1" CAL.
15	GD	KENTUCKY ESPRESSO COFFEETREE	Gymnocladus dioica 'Espresso-JFS'	1" CAL.
16	MP	PRAIRIEFIRE CRAB	Malus 'Prairiefire'	1" CAL.
15	PT	PRAIRIE GOLD ASPEN	Populus tremuloides 'NEArb'	1" CAL.
15	QB	SWAMP WHITE OAK	quercus bicolor	1" CAL.
25	QM	BUR OAK	quercus macrocarpa	1" CAL.
15	UA	NEW HARMONY AMERICAN ELM	Ulmus americana 'New Harmony'	1" CAL.
DECIDUOUS SHRUBS				
1	Aa	UPRIGHT RED CHOKEBERRY	Aronia arbutifolia 'Erecta'	#5 CONT.
1	Ar	LOW SCAPE MOUND CHOKEBERRY	Aronia melanocarpa 'UCONNAM 165' (PP28,789)	#5 CONT.
1	Bg	CHICAGOLAND GREEN BOXWOOD	Buxus glencoe	#5 CONT.
1	Cc	SUGARTINA CLETHRA	Clethra alnifolia 'Crystallina' (PP21, 561)	#3 CONT.
1	Ds	BUTTERFLY BUSH HONEYSUCKLE	Diervilla sessilifolia 'Butterfly'	#5 CONT.
1	Po	AMBER JUBILEE NINEBARK	Physocarpus opulifolius 'Jefam' (PP23, 177)	#5 CONT.
1	Ra	ALPINE CURRANT	Ribes alpinum	#5 CONT.
1	Rg	GRO-LOW FRAGRANT SUMAC	Rhus aromatica 'Gro-Low'	#5 CONT.
1	Ss	SEM SPIREA	Sorbaria sorbifolia 'Sem'	#5 CONT.
CONIFEROUS TREES				
34	PA	NORWAY SPRUCE	Picea abies	5' B&B
60	PS	EASTERN WHITE PINE	Pinus strobus	5' B&B
CONIFEROUS SHRUBS				
1	Jc	MANEY JUNIPER	Juniperus chinensis 'Maney'	#5 CONT.
1	Jp	SEA GREEN JUNIPER	Juniperus x pfitzeriana 'Sea Green'	#5 CONT.
1	To	TECHNITO ARBORVITAE	Thuja occidentalis 'Bailjohn' (PP15, 850)	5' B&B
BUFFER YARD TREES				
35	CO-B	COMMON HACKBERRY	Celtis occidentalis	2" CAL.
35	QB-B	SWAMP WHITE OAK	Quercus bicolor	2" CAL.

*SHRUBS AND PERENNIALS SHOWN FOR SPECIES REFERENCE ONLY, FINAL PLANT COUNTS TO BE DETERMINED

GRAPHIC LEGEND:

CIP STANDARD GRAY CONCRETE, BROOM FINISHED, TYP.	TURFGRASS, HYDRONSEED, IRRIGATED, TYP.
ROCK MULCH, BUFF COLORED LIMESTONE, 3/4\"/>	CIP COLORED CONCRETE, COLOR TBD, BROOM FINISHED, TYP.
SHREDDED HARDWOOD MULCH, 4\"/>	DECOMPOSED GRANITE PATH, 3/4\"/>
NATIVE SEED AREA, MINNESOTA NATIVE LANDSCAPES *POLLINATOR MIX - DRY TO MESIC*, PER SPEC(S)	

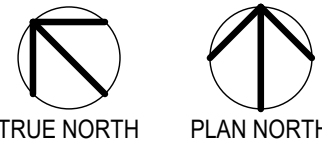

Architecture
Interior Design
Landscape Architecture
Engineering

222 North Second Street
Long & Kees Bldg
Suite 101
Minneapolis, MN
55401
612.339.3752

www.bkvgroup.com

CONSULTANTS

PROJECT TITLE
HAVILAND FIELDS

ISSUE #	DATE	DESCRIPTION
1	2024-02-09	SITE PLAN REVIEW
2	2024-03-12	SITE PLAN REVIEW r1

CERTIFICATION

NOT FOR
CONSTRUCTION

DRAWN BY	SB
CHECKED BY	BH
COMMISSION NUMBER	2236-10


SHEET TITLE

ALL AGES BUILDING
ZONE B - LANDSCAPE
PLAN

SHEET NUMBER

LS3109

Autodesk Docs://2236-10 Presbyterian Homes - Lord of Life (2023)/2236-10_Lord of Life_LAND_2023.rvt
3/12/2024 4:40:48 PM

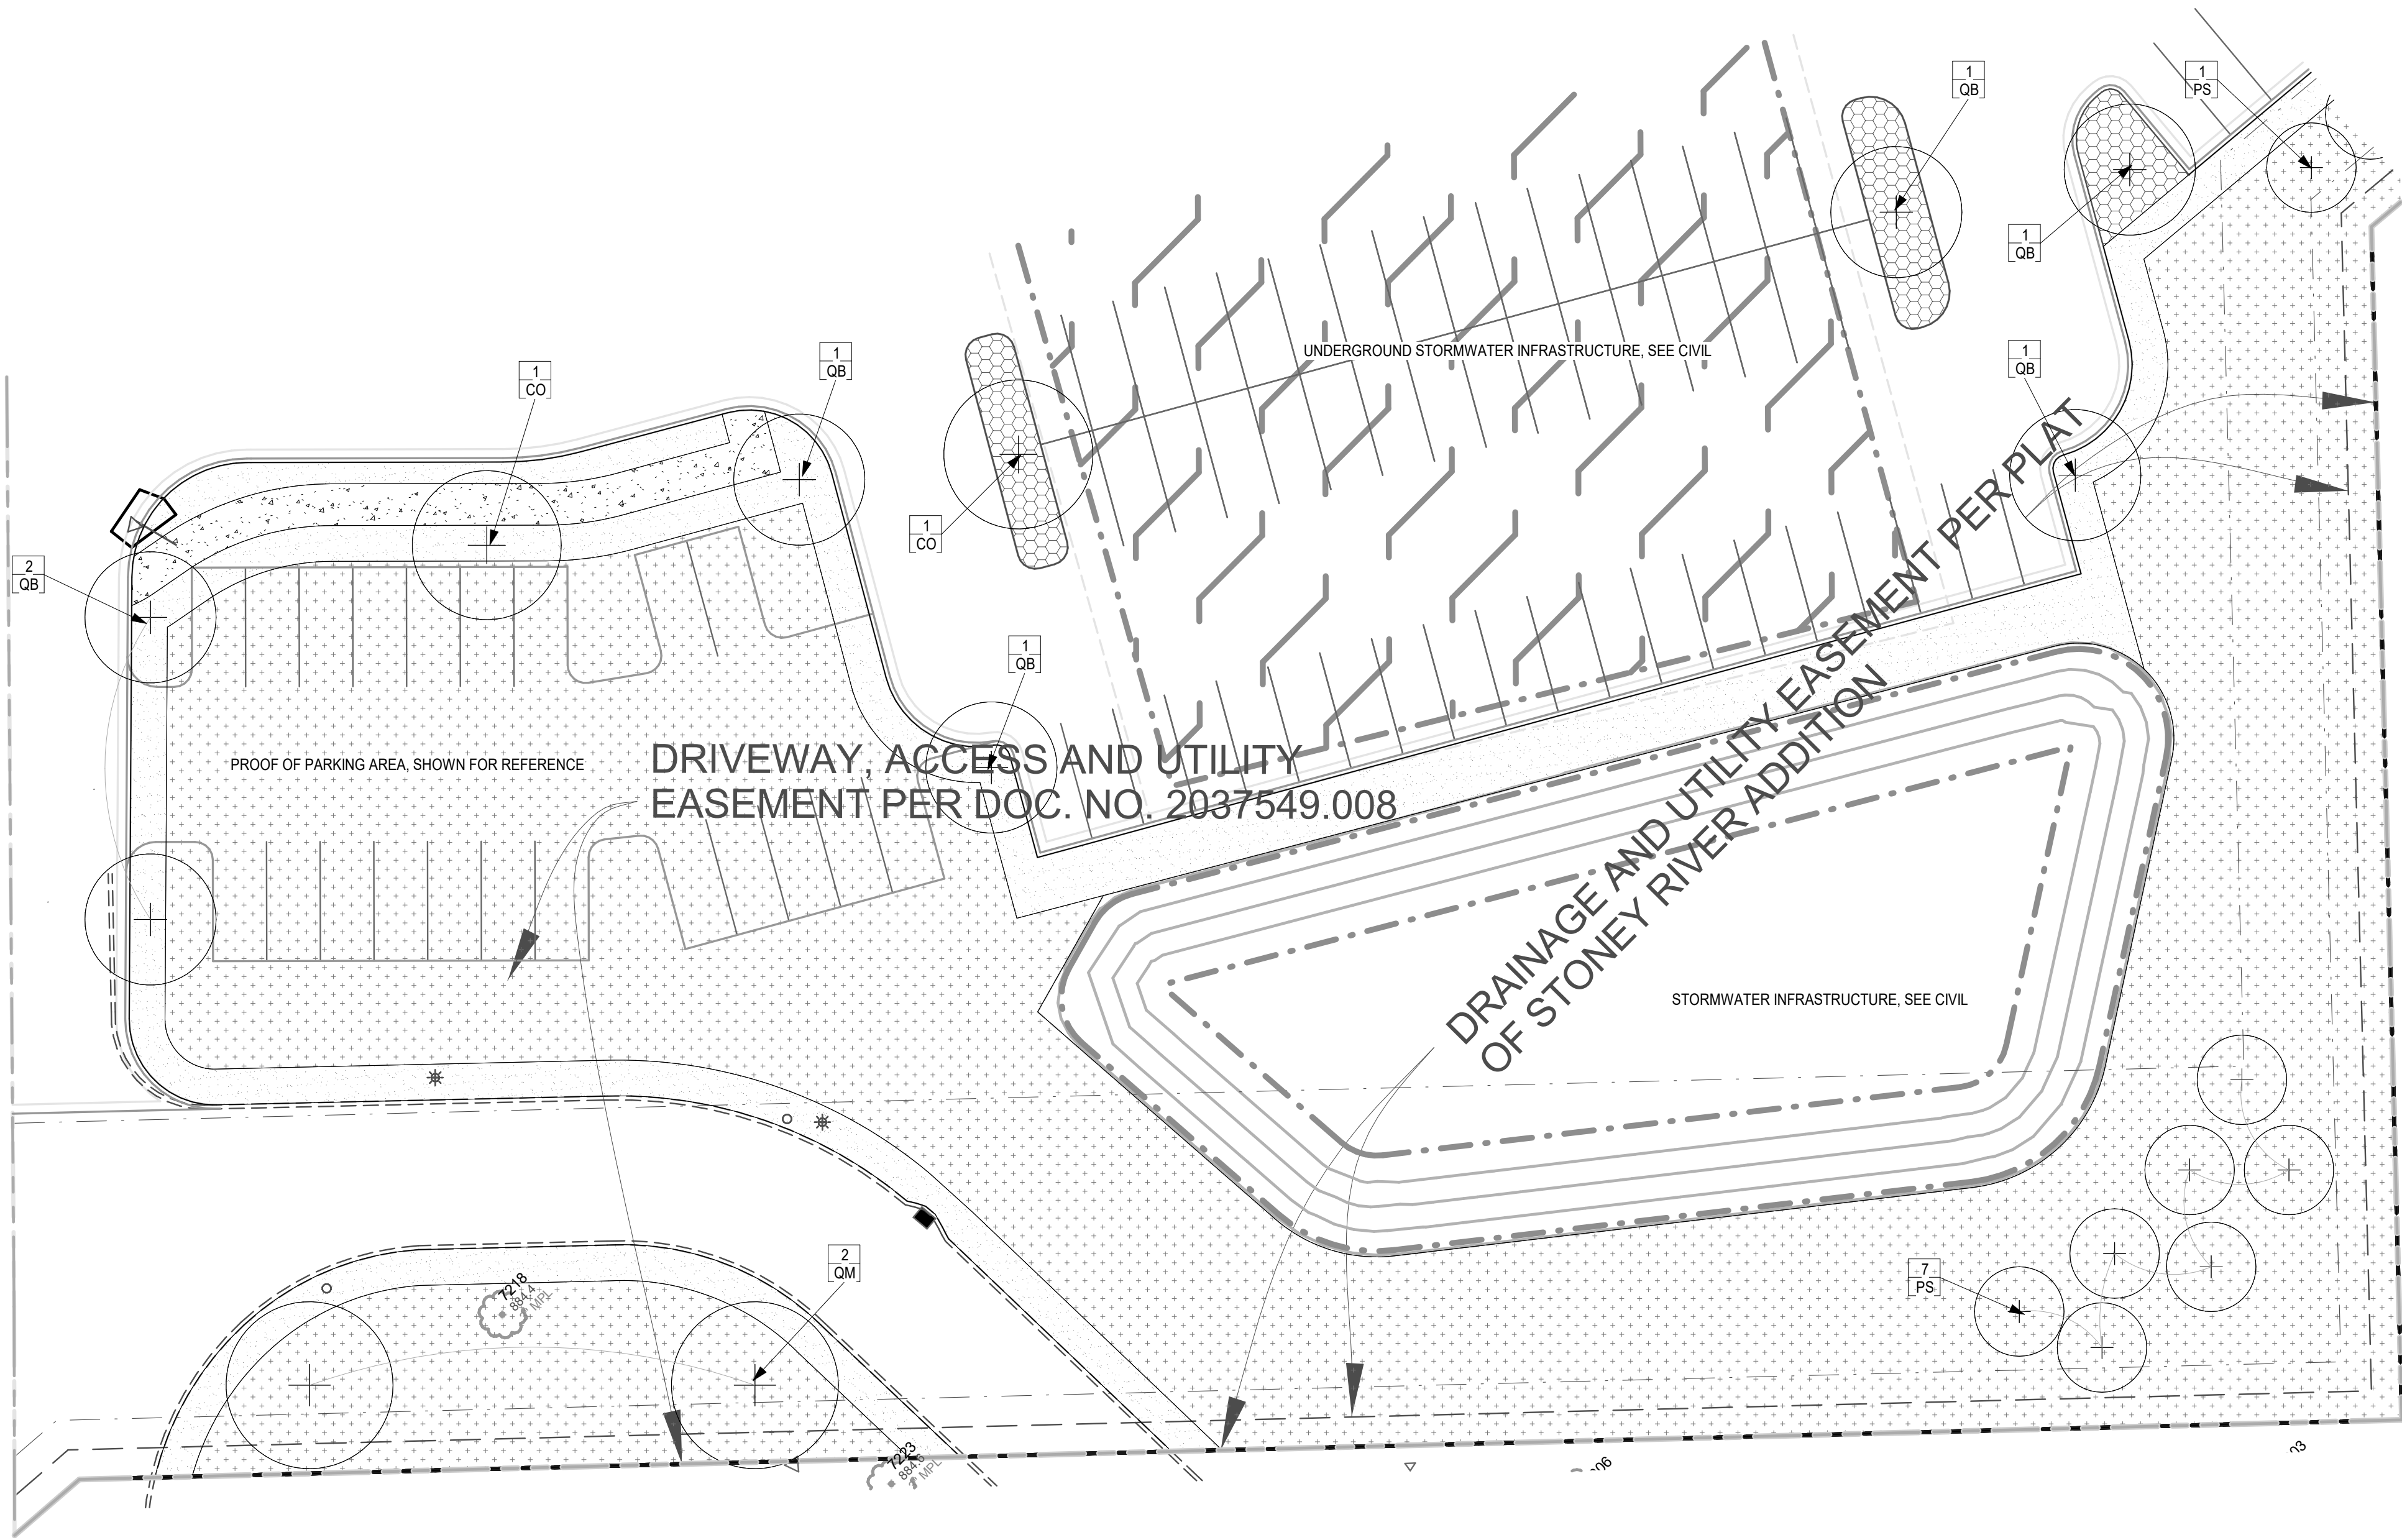





1
LS3110
ALL AGES BUILDING ZONE C - LANDSCAPE PLAN
1" = 20'-0"


PROPOSED PLANT SCHEDULE:

QTY	SYM	COMMON NAME	SCIENTIFIC NAME	PLANTING SIZE
PERENNIALS/GRASSES/VINES				
1	ca	FEATHER REED GRASS	Calamagrostis arundinacea var. brachytricha	#1 CONT.
1	hb	BLUE ANGEL HOSTA	Hosta 'Blue Angel'	#1 CONT.
1	hd	DESIGNER GENES HOSTA	Hosta 'Designer Genes'	#1 CONT.
1	hh	HAPPY RETURNS DAYLILY	Hemerocallis 'Happy Returns'	#1 CONT.
1	nf	WALKER'S LOW CATMINT	Nepeta x faassenii 'Walker's Low'	#1 CONT.
1	oc	CINNAMON FERN	Osmunda cinnamomea	#1 CONT.
1	pd	PRAIRIE DROPSEED	Sporobolus heterolepis	#1 CONT.
1	pv	SHENANDOAH SWITCH GRASS	Panicum virgatum 'Shenandoah'	#1 CONT.
1	ss	STANDING OVATION LITTLE BLUESTEM	Schizachyrium scoparium 'Standing Ovation' (PP25, 202)	#1 CONT.
DECIDUOUS TREES				
20	AS	GREEN MOUNTAIN SUGAR MAPLE	Acer saccharum 'Green Mountain'	1" CAL.
16	CC	EASTERN REDBUD	Cercis canadensis	1" CAL.
15	CO	COMMON HACKBERRY	Celtis occidentalis	1" CAL.
15	GD	KENTUCKY ESPRESSO COFFEETREE	Gymnocladus dioica 'Espresso-JFS'	1" CAL.
16	MP	PRAIRIEFIRE CRAB	Malus 'Prairefire'	1" CAL.
15	PT	PRAIRIE GOLD ASPEN	Populus tremuloides 'NEArb'	1" CAL.
15	QB	SWAMP WHITE OAK	quercus bicolor	1" CAL.
25	QM	BUR OAK	quercus macrocarpa	1" CAL.
15	UA	NEW HARMONY AMERICAN ELM	Ulmus americana 'New Harmony'	1" CAL.
DECIDUOUS SHRUBS				
1	Aa	UPRIGHT RED CHOKEBERRY	Aronia arbutifolia 'Erecta'	#5 CONT.
1	Ar	LOW SCAPE MOUND CHOKEBERRY	Aronia melanocarpa 'UCONNAM 165' (PP28,789)	#5 CONT.
1	Bg	CHICAGOLAND GREEN BOXWOOD	Buxus glencoe	#5 CONT.
1	Cc	SUGARTINA CLETHRA	Clethra alnifolia 'Crystalina' (PP21, 561)	#3 CONT.
1	Ds	BUTTERFLY BUSH HONEYSUCKLE	Diervilla sessilifolia 'Butterfly'	#5 CONT.
1	Po	AMBER JUBILEE NINEBARK	Physocarpus opulifolius 'Jefam' (PP23, 177)	#5 CONT.
1	Ra	ALPINE CURRANT	Ribes alpinum	#5 CONT.
1	Rg	GRO-LOW FRAGRANT SUMAC	Rhus aromatica 'Gro-Low'	#5 CONT.
1	Ss	SEM SPIREA	Sorbaria sorbifolia 'Sem'	#5 CONT.
CONIFEROUS TREES				
34	PA	NORWAY SPRUCE	Picea abies	5" B&B
60	PS	EASTERN WHITE PINE	Pinus strobus	5" B&B
CONIFEROUS SHRUBS				
1	Jc	MANEY JUNIPER	Juniperus chinensis 'Maney'	#5 CONT.
1	Jp	SEA GREEN JUNIPER	Juniperus x pfitzeriana 'Sea Green'	#5 CONT.
1	To	TECHNITO ARBORVITAE	Thuja occidentalis 'Bailjoh'n' (PP15, 850)	5" B&B
BUFFER YARD TREES				
35	CO-B	COMMON HACKBERRY	Celtis occidentalis	2" CAL.
35	QB-B	SWAMP WHITE OAK	Quercus bicolor	2" CAL.

*SHRUBS AND PERENNIALS SHOWN FOR SPECIES REFERENCE ONLY, FINAL PLANT COUNTS TO BE DETERMINED

GRAPHIC LEGEND:

    	
CIP STANDARD GRAY CONCRETE, BROOM FINISHED, TYP.	TURFGRASS, HYDROSEED, IRRIGATED, TYP.
	
ROCK MULCH, BUFF COLORED LIMESTONE, 3/4\" 1/2\" CLEAN, 3\" MIN. DEPTH WITH WEED BARRIER UNDERLAYMENT, TYP.	CIP COLORED CONCRETE, COLOR TBD, BROOM FINISHED, TYP.
	
SHREDDED HARDWOOD MULCH, 4\" MIN. DEPTH, TYP.	DECOMPOSED GRANITE PATH, 3\" PLUS FINES, 4\" MIN. DEPTH WITH WEED BARRIER FABRIC, TYP.
	
NATIVE SEED AREA, MINNESOTA NATIVE LANDSCAPES POLLINATOR MIX - DRY TO MESIC, PER SPEC(S)	

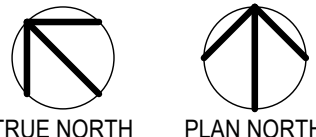

CONSULTANTS

PROJECT TITLE
HAVILAND FIELDS

ISSUE #	DATE	DESCRIPTION
1	2024-02-09	SITE PLAN REVIEW
2	2024-03-12	SITE PLAN REVIEW r1

CERTIFICATION

NOT FOR
CONSTRUCTION

DRAWN BY	SB
CHECKED BY	BH
COMMISSION NUMBER	2236-10


SHEET TITLE

ALL AGES BUILDING
ZONE C - LANDSCAPE
PLAN

SHEET NUMBER

LS3110

Autodesk Docs://2236-10 Presbyterian Homes - Lord of Life (2023)/2236-10_Lord of Life_LAND_2023.rvt
3/12/2024 4:40:58 PM

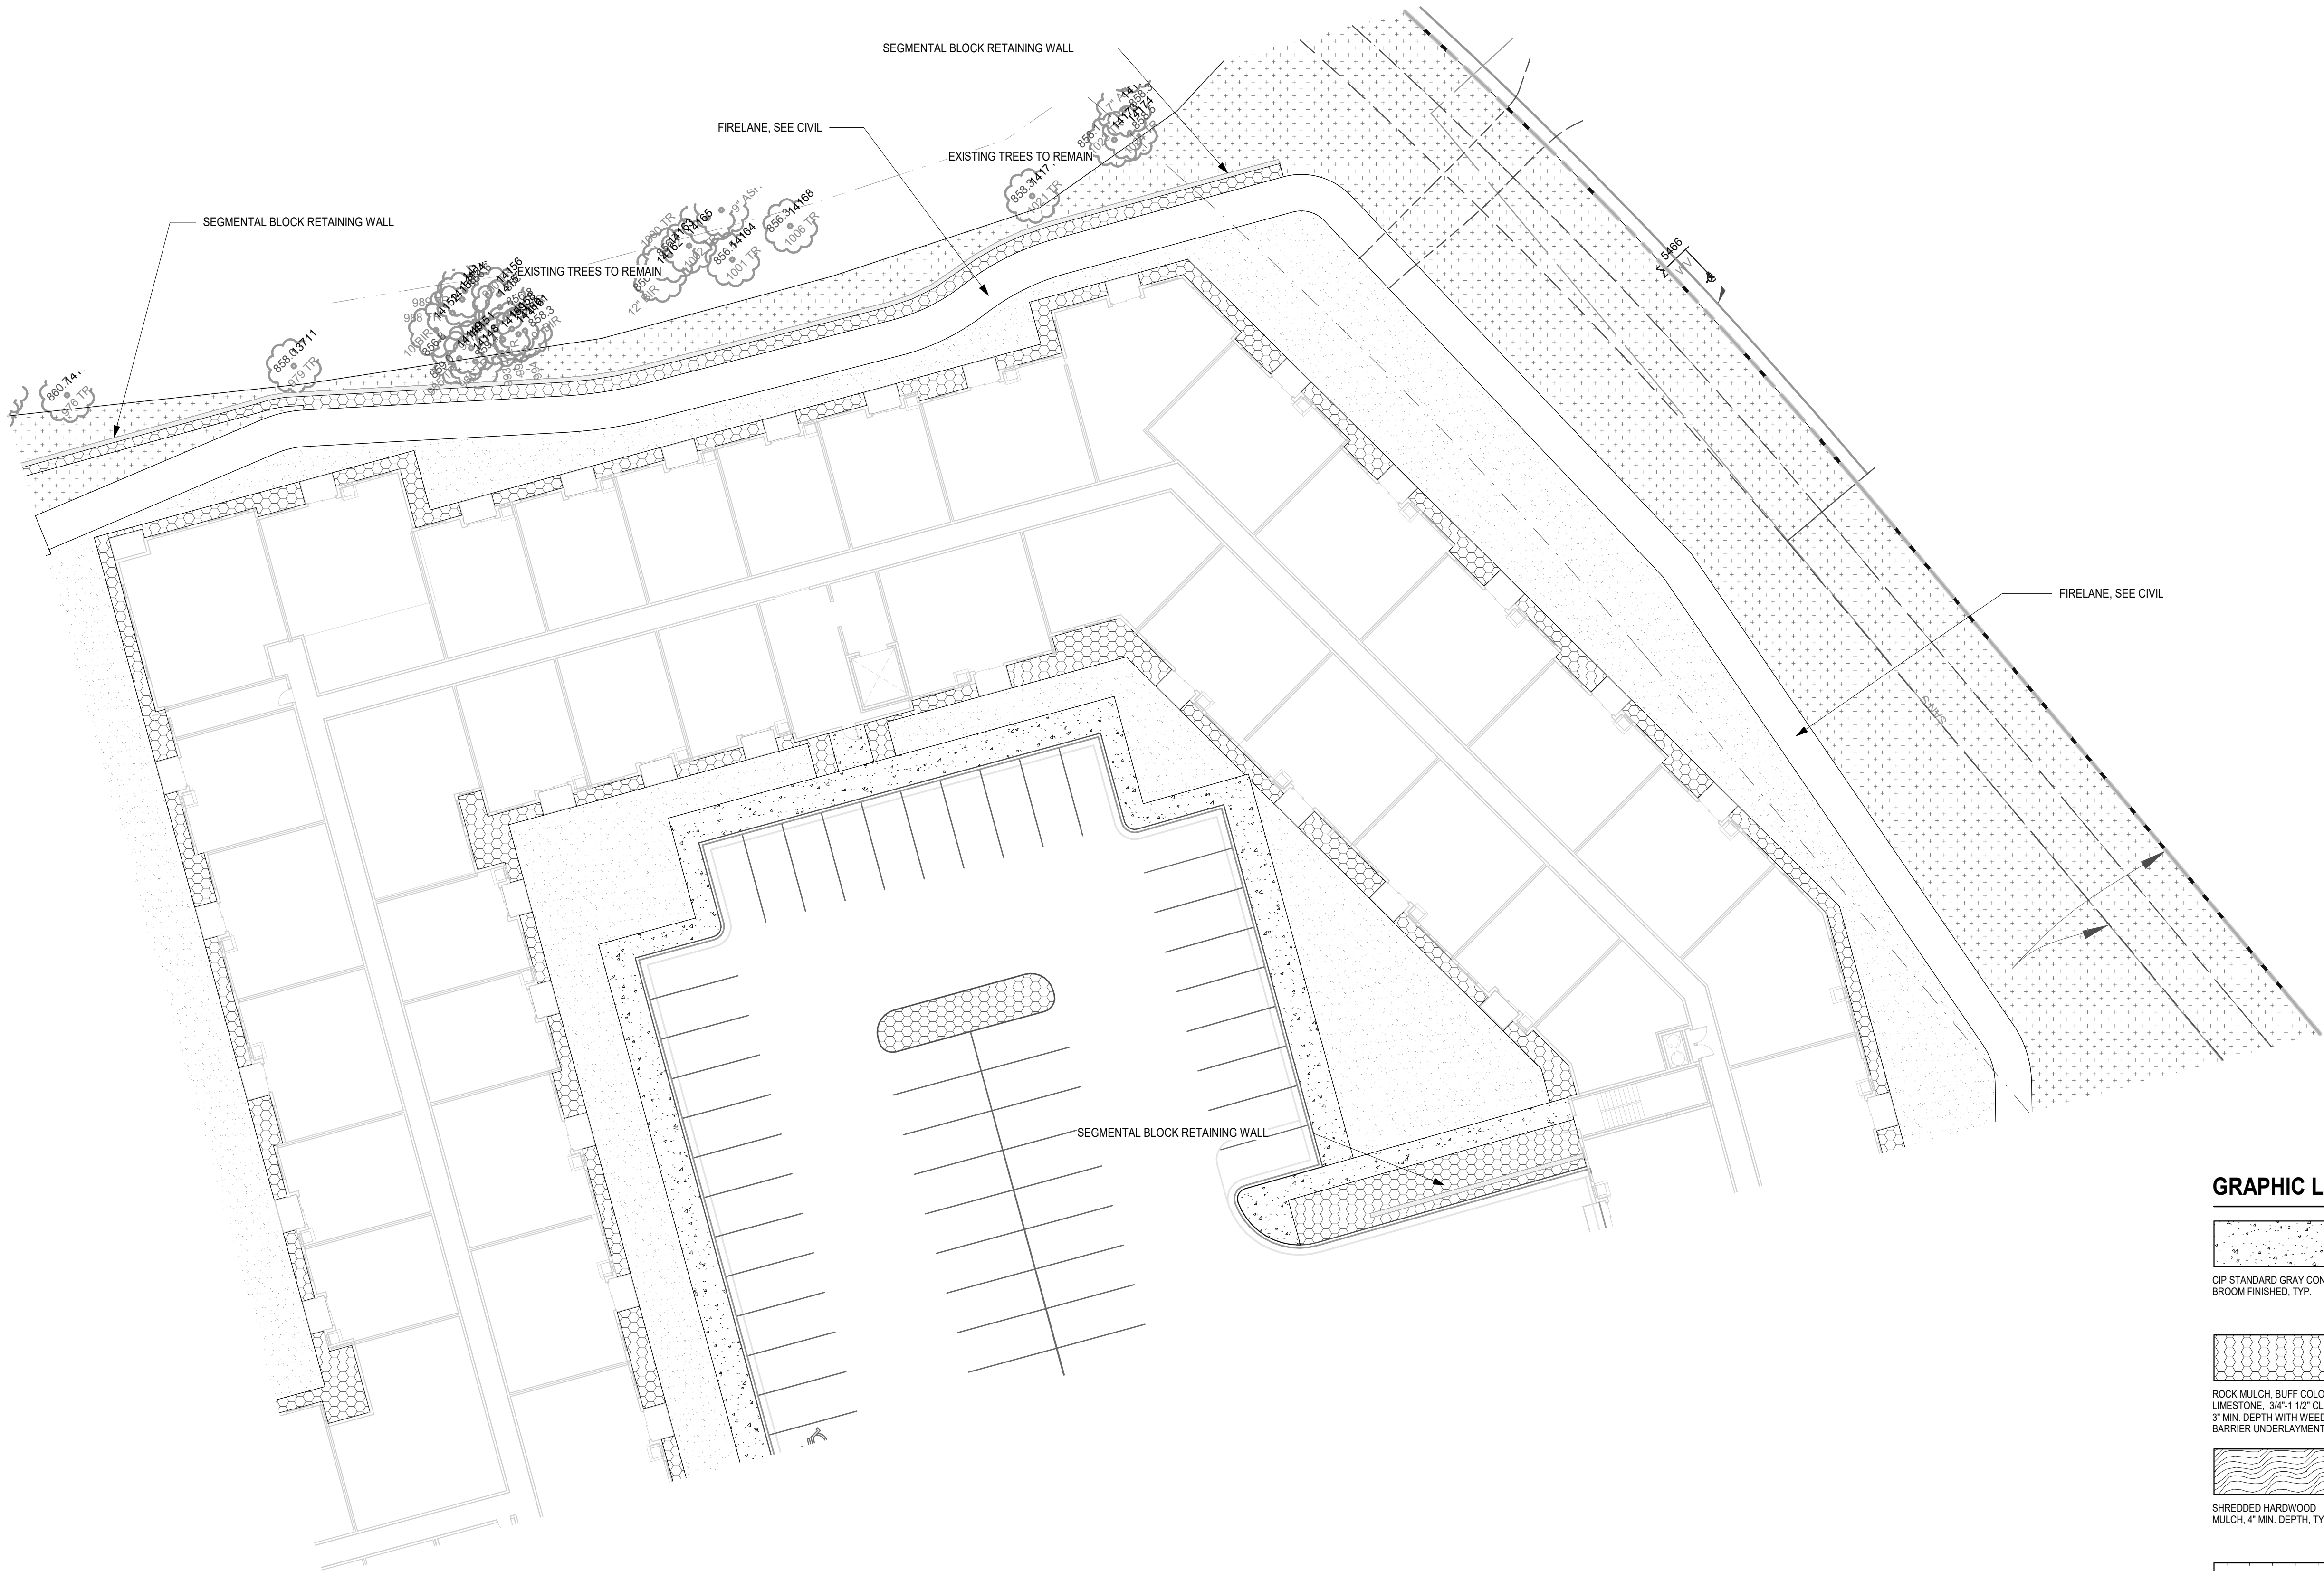

GRAPHIC LEGEND:

CIP STANDARD GRAY CONCRETE, BROOM FINISHED, TYP.

TURFGRASS, HYDROSEED, IRRIGATED, TYP.

ROCK MULCH, BUFF COLORED LIMESTONE, 3/4\"-1 1/2\" CLEAN, 3\" MIN. DEPTH WITH WEED BARRIER UNDERLAYMENT, TYP.

CIP COLORED CONCRETE, COLOR TBD, BROOM FINISHED, TYP.

SHREDDED HARDWOOD MULCH, 4\" MIN. DEPTH, TYP.

DECOMPOSED GRANITE PATH, 3/4\" PLUS FINES, 4\" MIN. DEPTH WITH WEED BARRIER FABRIC, TYP.

NATIVE SEED AREA, MINNESOTA NATIVE LANDSCAPES *POLLINATOR MIX - DRY TO MESIC*, PER SPEC(S)



CONSULTANTS

PROJECT TITLE
HAVILAND FIELDS

ISSUE #	DATE	DESCRIPTION
1	2024-02-09	SITE PLAN REVIEW
2	2024-03-12	SITE PLAN REVIEW r1

CERTIFICATION

NOT FOR
CONSTRUCTION

DRAWN BY	SB
CHECKED BY	BH
COMMISSION NUMBER	2236-10

SHEET TITLE

ALL AGES BUILDING
ZONE D - LANDSCAPE
PLAN

SHEET NUMBER


LS3111

Autodesk Docs://2236-10 Presbyterian Homes - Lord of Life (2023)/2236-10_Lord of Life_LAND_2023.rvt
3/12/2024 4:41:04 PM

1
LS3112

ALL AGES BUILDING ZONE E - LANDSCAPE PLAN

1" = 20'-0"

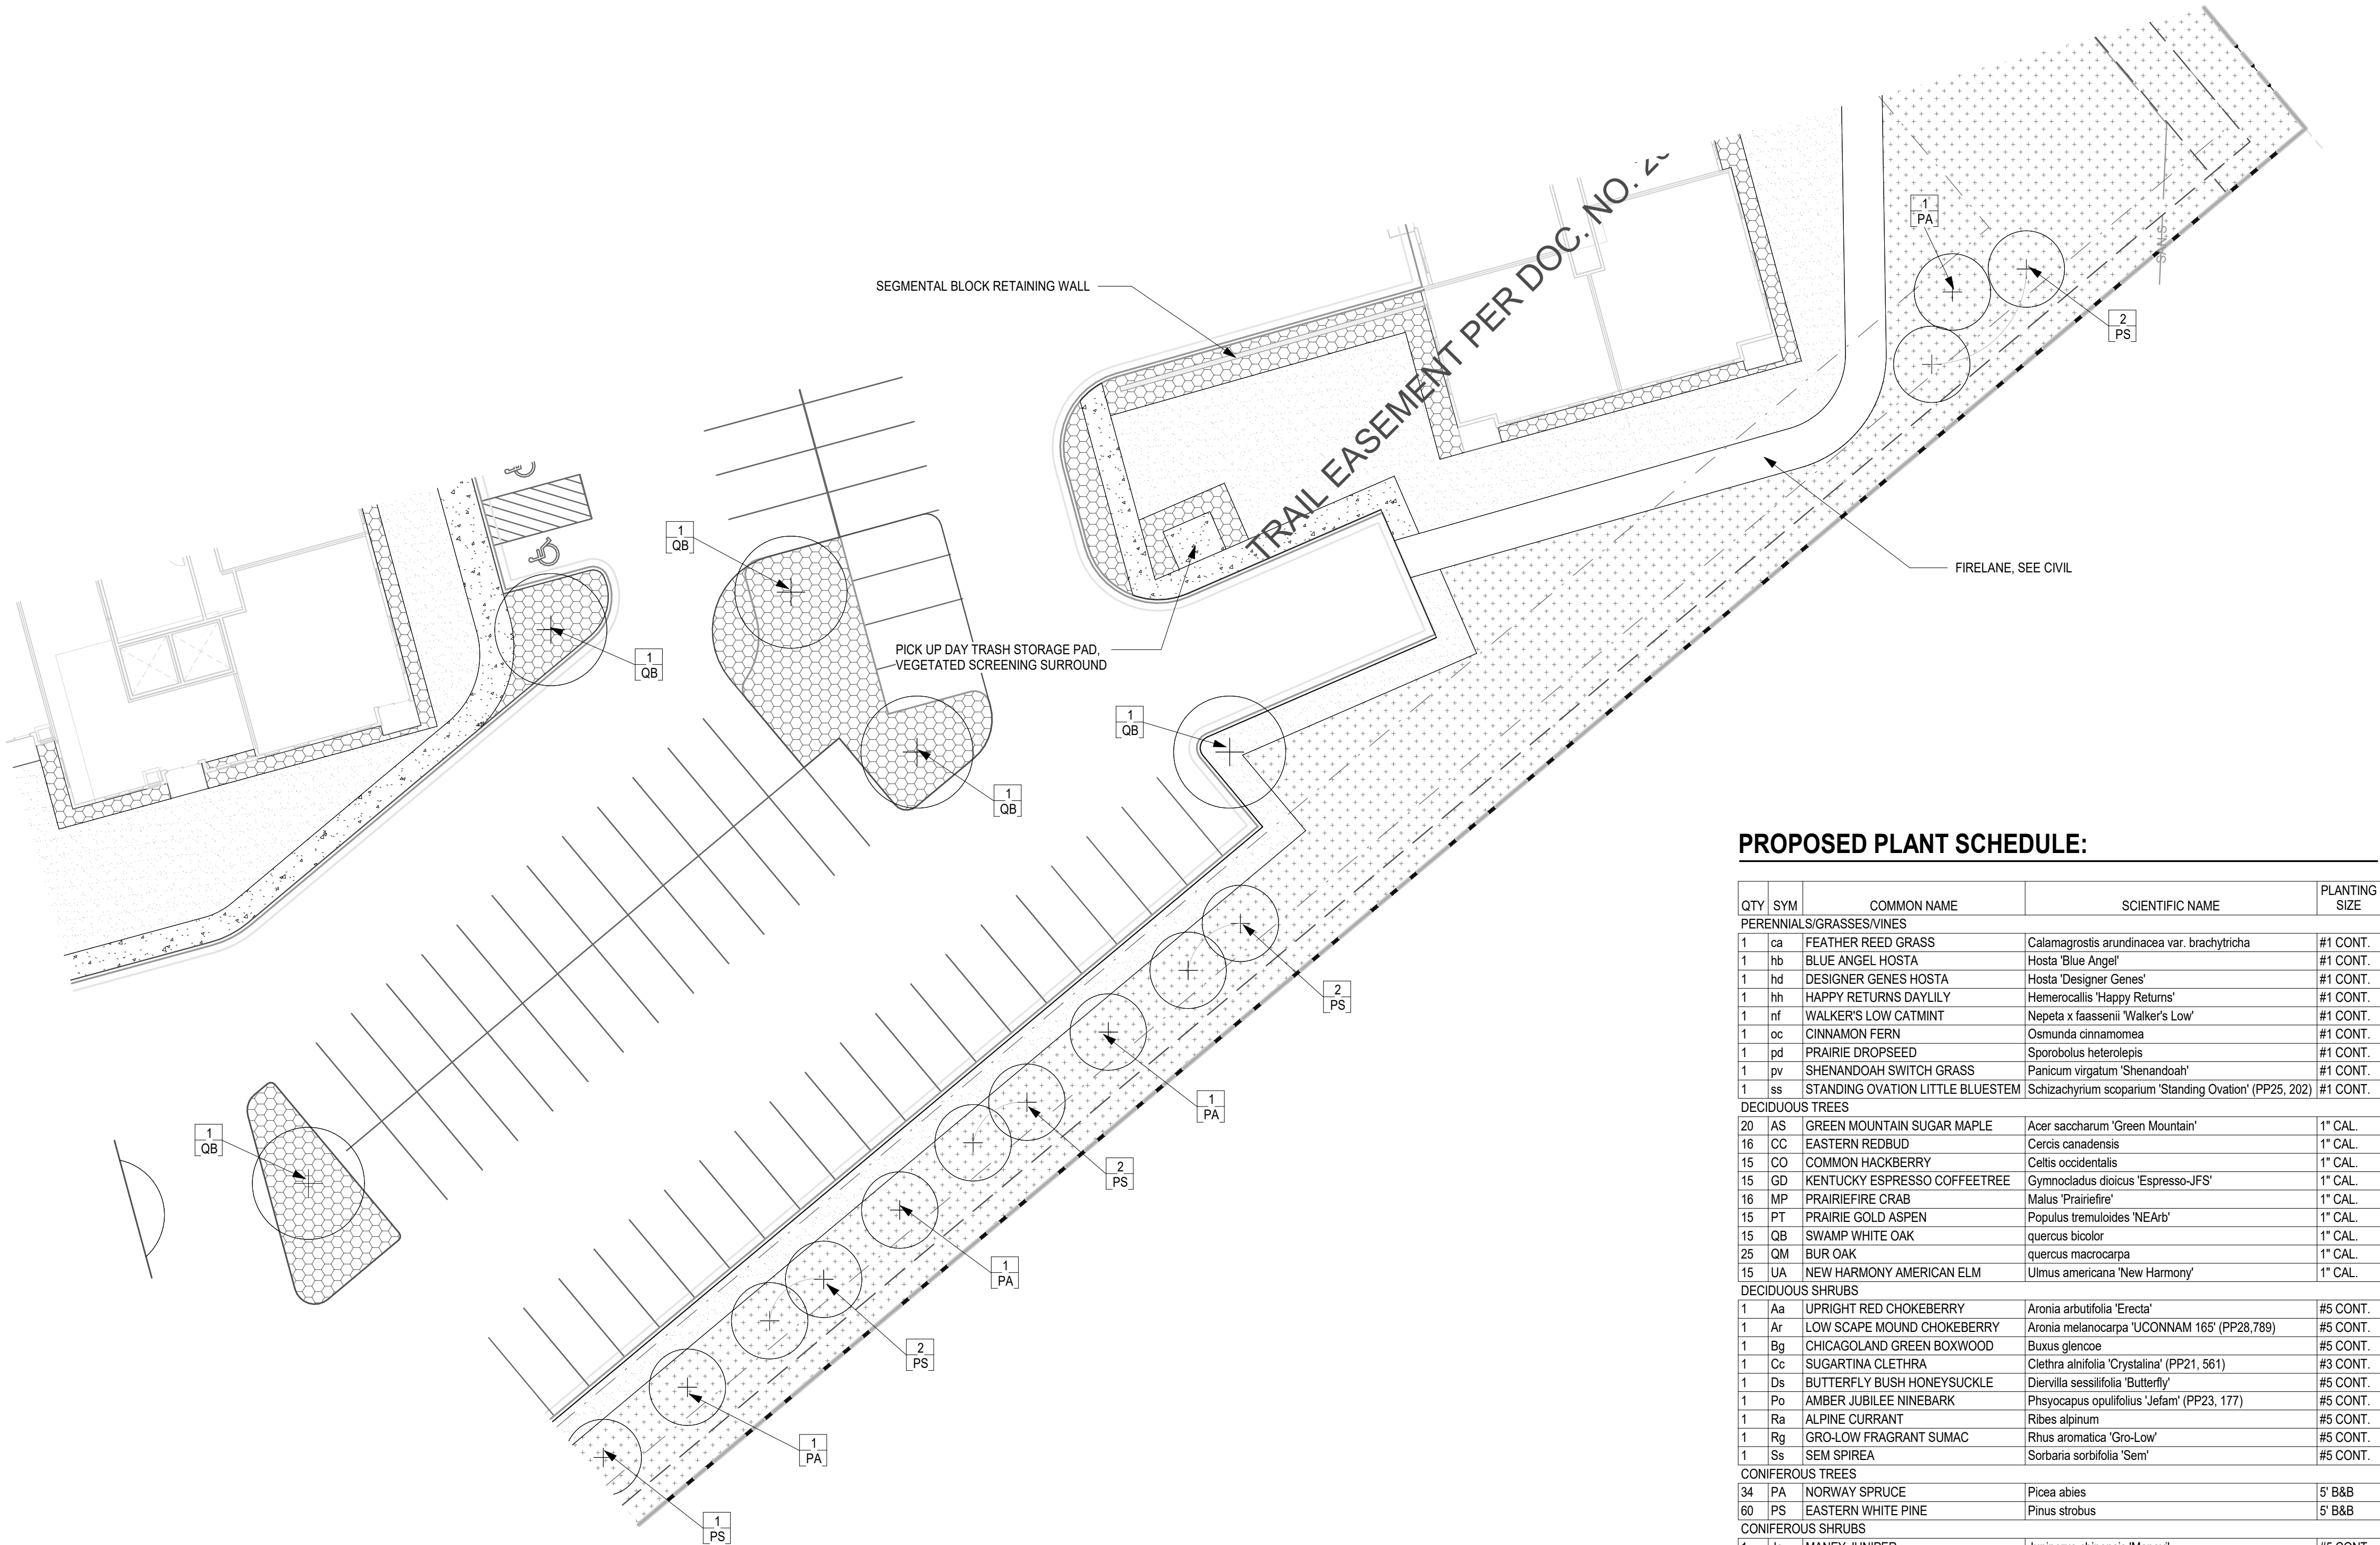


PROPOSED PLANT SCHEDULE:


QTY	SYM	COMMON NAME	SCIENTIFIC NAME	PLANTING SIZE
PERENNIALS/GRASSES/VINES				
1	ca	FEATHER REED GRASS	Calamagrostis arundinacea var. brachytricha	#1 CONT.
1	hb	BLUE ANGEL HOSTA	Hosta 'Blue Angel'	#1 CONT.
1	hd	DESIGNER GENES HOSTA	Hosta 'Designer Genes'	#1 CONT.
1	hh	HAPPY RETURNS DAYLILY	Hemerocallis 'Happy Returns'	#1 CONT.
1	nl	WALKER'S LOW CATMINT	Nepeta x faassenii 'Walker's Low'	#1 CONT.
1	oc	CINNAMON FERN	Osmunda cinnamomea	#1 CONT.
1	pd	PRAIRIE DROPSEED	Sporobolus heterolepis	#1 CONT.
1	pv	SHENANDOAH SWITCH GRASS	Panicum virgatum 'Shenandoah'	#1 CONT.
1	ss	STANDING OVATION LITTLE BLUESTEM	Schizachyrium scoparium 'Standing Ovation' (PP25, 202)	#1 CONT.
DECIDUOUS TREES				
20	AS	GREEN MOUNTAIN SUGAR MAPLE	Acer saccharum 'Green Mountain'	1" CAL.
16	CC	EASTERN REDBUD	Cercis canadensis	1" CAL.
15	CO	COMMON HACKBERRY	Celtis occidentalis	1" CAL.
15	GD	KENTUCKY ESPRESSO COFFEETREE	Gymnocladus dioica 'Espresso-JFS'	1" CAL.
16	MP	PRAIRIEFIRE CRAB	Malus 'Prairiefire'	1" CAL.
15	PT	PRAIRIE GOLD ASPEN	Populus tremuloides 'NEArb'	1" CAL.
15	QB	SWAMP WHITE OAK	quercus bicolor	1" CAL.
25	QM	BUR OAK	quercus macrocarpa	1" CAL.
15	UA	NEW HARMONY AMERICAN ELM	Ulmus americana 'New Harmony'	1" CAL.
DECIDUOUS SHRUBS				
1	Aa	UPRIGHT RED CHOKEBERRY	Aronia arbutifolia 'Erecta'	#5 CONT.
1	Ar	LOW SCAPE MOUND CHOKEBERRY	Aronia melanocarpa 'UCONNAM 165' (PP28, 789)	#5 CONT.
1	Bg	CHICAGOLAND GREEN BOXWOOD	Buxus glencoe	#5 CONT.
1	Cc	SUGARTINA CLETHRA	Clethra alnifolia 'Crystallina' (PP21, 561)	#3 CONT.
1	Ds	BUTTERFLY BUSH HONEYSUCKLE	Diervilla sessilifolia 'Butterfly'	#5 CONT.
1	Po	AMBER JUBILEE NINEBARK	Physocarpus opulifolius 'Jefam' (PP23, 177)	#5 CONT.
1	Ra	ALPINE CURRANT	Ribes alpinum	#5 CONT.
1	Rg	GRO-LOW FRAGRANT SUMAC	Rhus aromatica 'Gro-Low'	#5 CONT.
1	Ss	SEM SPIREA	Sorbaria sorbifolia 'Sem'	#5 CONT.
CONIFEROUS TREES				
34	PA	NORWAY SPRUCE	Picea abies	5' B&B
60	PS	EASTERN WHITE PINE	Pinus strobus	5' B&B
CONIFEROUS SHRUBS				
1	Jc	MANEY JUNIPER	Juniperus chinensis 'Maney'	#5 CONT.
1	Jp	SEA GREEN JUNIPER	Juniperus x pfizeriana 'Sea Green'	#5 CONT.
1	To	TECHNITO ARBORVITAE	Thuja occidentalis 'Bailjohn' (PP15, 850)	5' B&B
BUFFER YARD TREES				
35	CO-B	COMMON HACKBERRY	Celtis occidentalis	2" CAL.
35	QB-B	SWAMP WHITE OAK	Quercus bicolor	2" CAL.

*SHRUBS AND PERENNIALS SHOWN FOR SPECIES REFERENCE ONLY, FINAL PLANT COUNTS TO BE DETERMINED


GRAPHIC LEGEND:

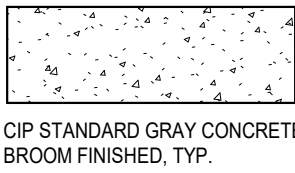


CIP STANDARD GRAY CONCRETE, BROOM FINISHED, TYP.

 


TURFGRASS, HYDROSEED, IRRIGATED, TYP.

 


ROCK MULCH, BUFF COLORED LIMESTONE, 3/4"-1 1/2" CLEAN, 3" MIN. DEPTH WITH WEED BARRIER UNDERLAYMENT, TYP.

 


CIP COLORED CONCRETE, COLOR TBD, BROOM FINISHED, TYP.

 

SHREDDED HARDWOOD MULCH, 4" MIN. DEPTH, TYP.

 

DECOMPOSED GRANITE PATH, 3/4" PLUS FINES, 4" MIN. DEPTH WITH WEED BARRIER FABRIC, TYP.

 

NATIVE SEED AREA, MINNESOTA NATIVE LANDSCAPES *POLLINATOR MIX - DRY TO MESIC*, PER SPEC(S)



TRUE NORTH



PLAN NORTH

BKV
GROUP

Architecture
Interior Design
Landscape Architecture
Engineering

222 North Second Street
Long & Kees Bldg
Suite 101
Minneapolis, MN
55401
612.339.3752

www.bkvgroup.com

CONSULTANTS

PROJECT TITLE
HAVILAND FIELDS

ISSUE #	DATE	DESCRIPTION
1	2024-02-09	SITE PLAN REVIEW
2	2024-03-12	SITE PLAN REVIEW r1

CERTIFICATION

NOT FOR
CONSTRUCTION

DRAWN BY	SB
CHECKED BY	BH
COMMISSION NUMBER	2236-10

SHEET TITLE

ALL AGES BUILDING
ZONE E - LANDSCAPE
PLAN

SHEET NUMBER

LS3112

© 2024 BKV Group