



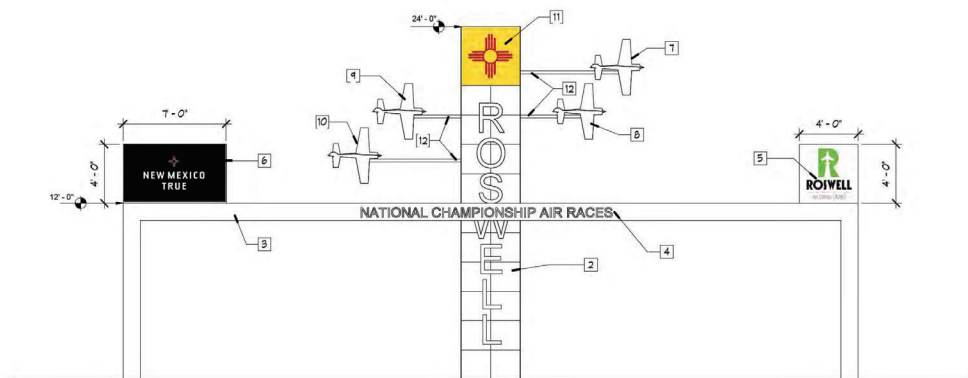

ENTRANCE ELEVATION 1

Scale: 1/4" = 1'-0"
 0 2'-0" 4'-0" 6'-0"
 SCALE: 1/4" = 1'-0"

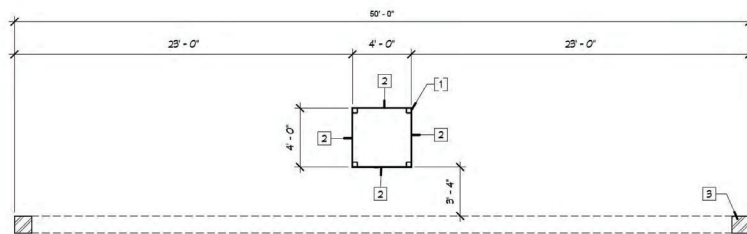

MAIN ENTRANCE FLOOR PLAN 3


Scale: 1/4" = 1'-0"
 0 2'-0" 4'-0" 6'-0"
 SCALE: 1/4" = 1'-0"

GENERAL NOTES

- COORDINATE INSTALLATION LOCATION WITH CIVIL DRAWINGS.
- SIGNAGE SHALL BE PROVIDED AND INSTALLED BY SIGNAGE COMPANY SELECTED BY THE CITY OF ROSWELL UNDER SEPARATE CONTRACT.
- SIGNAGE GRAPHICS SHALL BE THE RESPONSIBILITY OF THE CITY OF ROSWELL AND COORDINATED WITH THE SIGNAGE PROVIDER.

KEYED NOTES

- 1 PYLON STRUCTURE - REFER TO STRUCTURAL DRAWINGS - PAINT WHITE
- 2 ALUMINUM PANEL WITH GRAPHIC RECAP BY SIGNAGE PROVIDER
- 3 1/2" X 1/2" X 1/2" RECAP - PAINTED WHITE
- 4 SIGNAGE RECAP PROVIDED BY SIGNAGE PROVIDER
- 5 ALUMINUM PANEL ROSWELL SIGNAGE BY SIGN PROVIDER
- 6 ALUMINUM PANEL, IN THIS SIGNAGE BY SIGN PROVIDER
- 7 QUI STEEL AIRCRAFT - PAINT BLUE - REFER TO STRUCTURAL DRAWINGS FOR ATTACHMENT
- 8 QUI STEEL AIRCRAFT - PAINT YELLOW - REFER TO STRUCTURAL DRAWINGS FOR ATTACHMENT
- 9 QUI STEEL AIRCRAFT - PAINT RED - REFER TO STRUCTURAL DRAWINGS FOR ATTACHMENT
- 10 QUI STEEL AIRCRAFT - PAINT LIGHT GREEN - REFER TO STRUCTURAL DRAWINGS FOR ATTACHMENT
- 11 NEW MEXICO 2A (RED) OVER YELLOW BASE
- 12 AIRCRAFT SUPPORT TUBE - REFER TO STRUCTURAL DRAWINGS - PAINT SKY BLUE

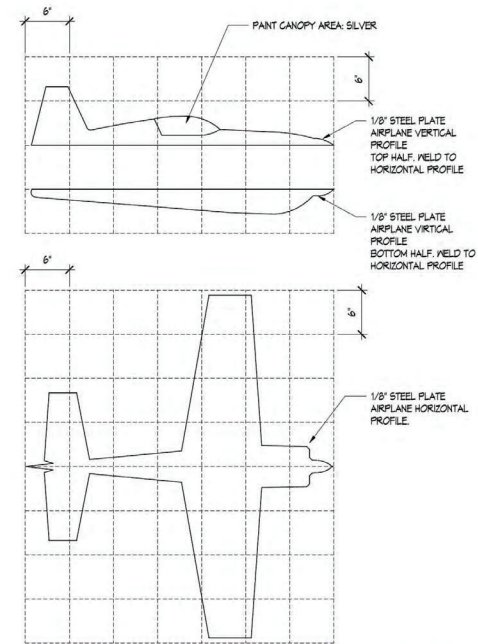

PLANE PROFILES 2

Scale: 1 1/2" = 1'-0"
 0 4' 8' 1'-0"
 SCALE: 1 1/2" = 1'-0"

MOLZENCORBIN

2701 Miles Road SE
 Albuquerque, New Mexico 87106
 505 242 5700 office
 505 242 5873 fax
 MolzenCorbin.com

NOTICE OF EXTENDED PAYMENT PROVISION:
 THIS CONTRACT ALLOWS THE OWNER TO MAKE
 PAYMENT WITHIN 45 DAYS AFTER SUBMISSION OF
 AN UNDISPUTED REQUEST FOR PAYMENT

NUMERIC SCALE CONFIRMATION

DRAWINGS ARE DEPICTED AT
 INTENDED NUMERIC SCALES. IF THIS
 BAR EQUALS ONE INCH

REV NO.	REV DATE	DESCRIPTION	PROJECT NUMBER	DESIGNED BY	DRAWN BY	CHECKED BY	IN CHARGE	DATE	PROJECT DATE
			ROS041-15	VP	VP	VP	VP		
				VP	VP	VP	VP		
				VP	VP	VP	VP		
SIGN PLAN AND ELEVATION

NATIONAL CHAMPIONSHIP AIR RACES MONUMENT GATE
 CITY OF ROSWELL AVIATION DEPARTMENT (ROW)
 1 JERRY SMITH CIRCLE, ROSWELL, NEW MEXICO 88203

A-101

SHEET OF

© COPYRIGHT