



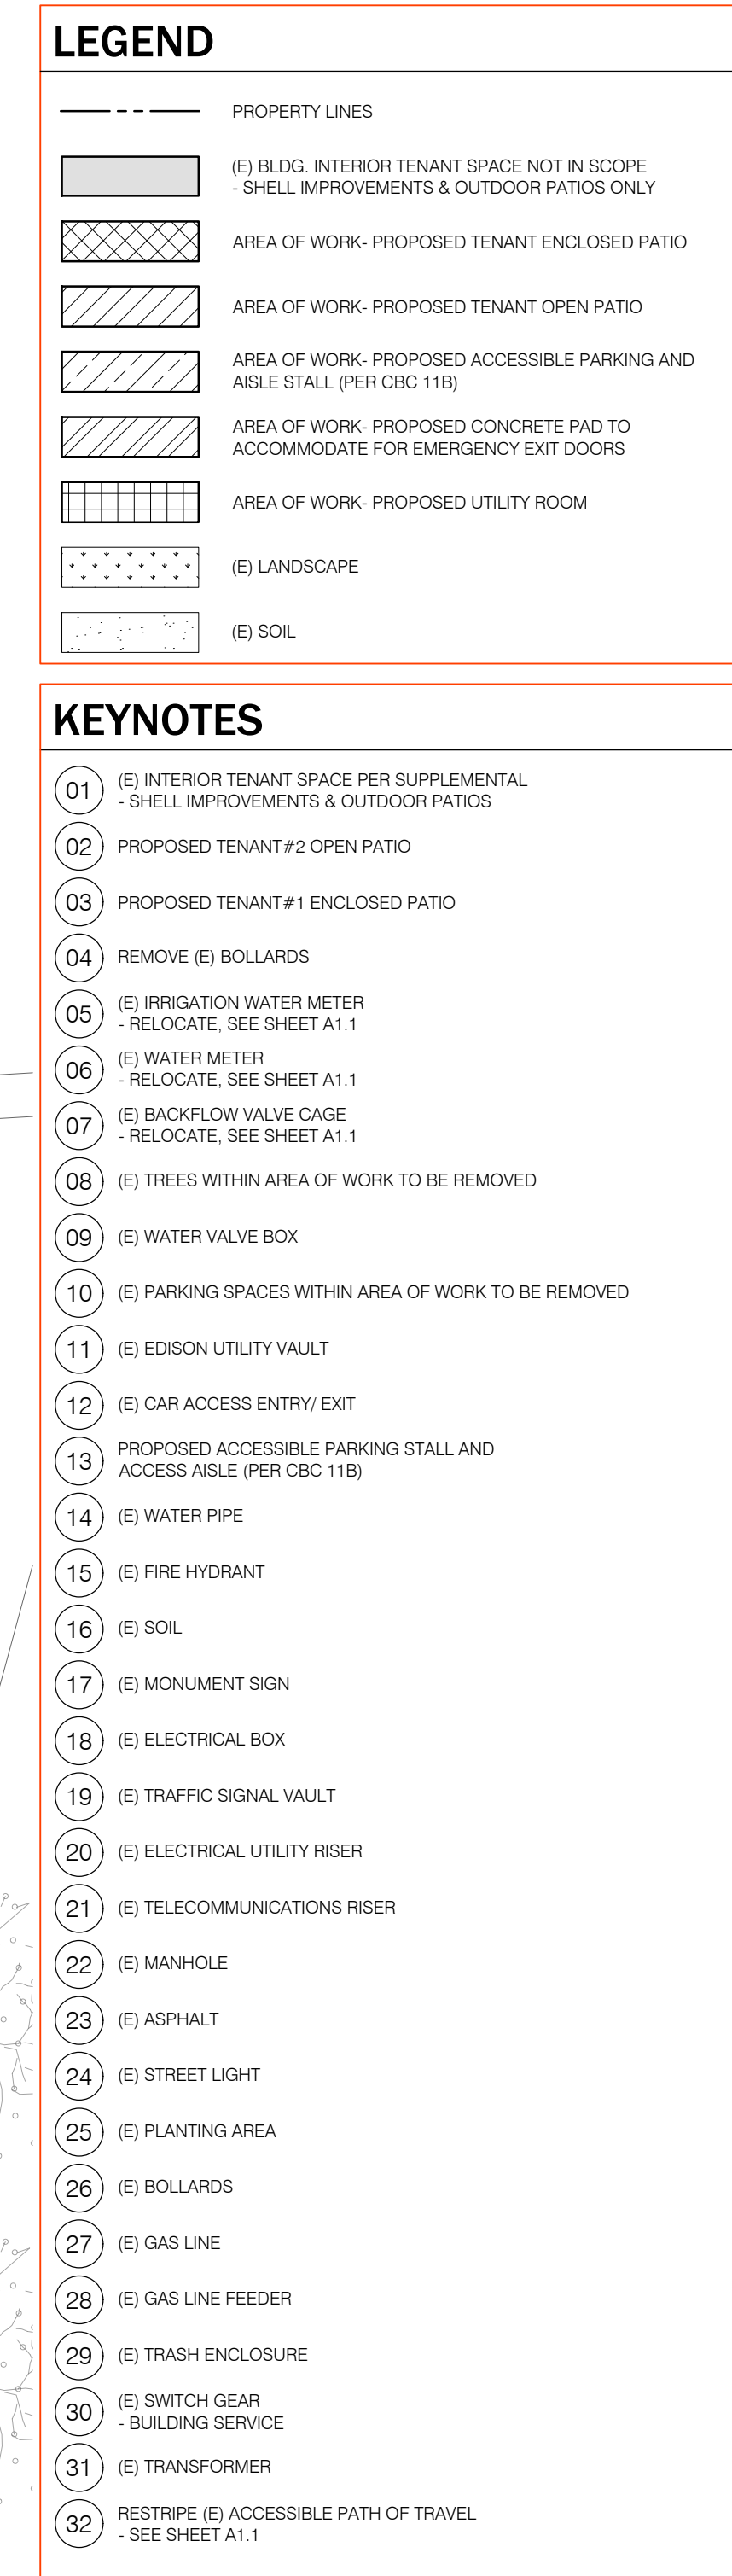

SCALE : 3/32" = 1'-0"

Sheet No. © 2022

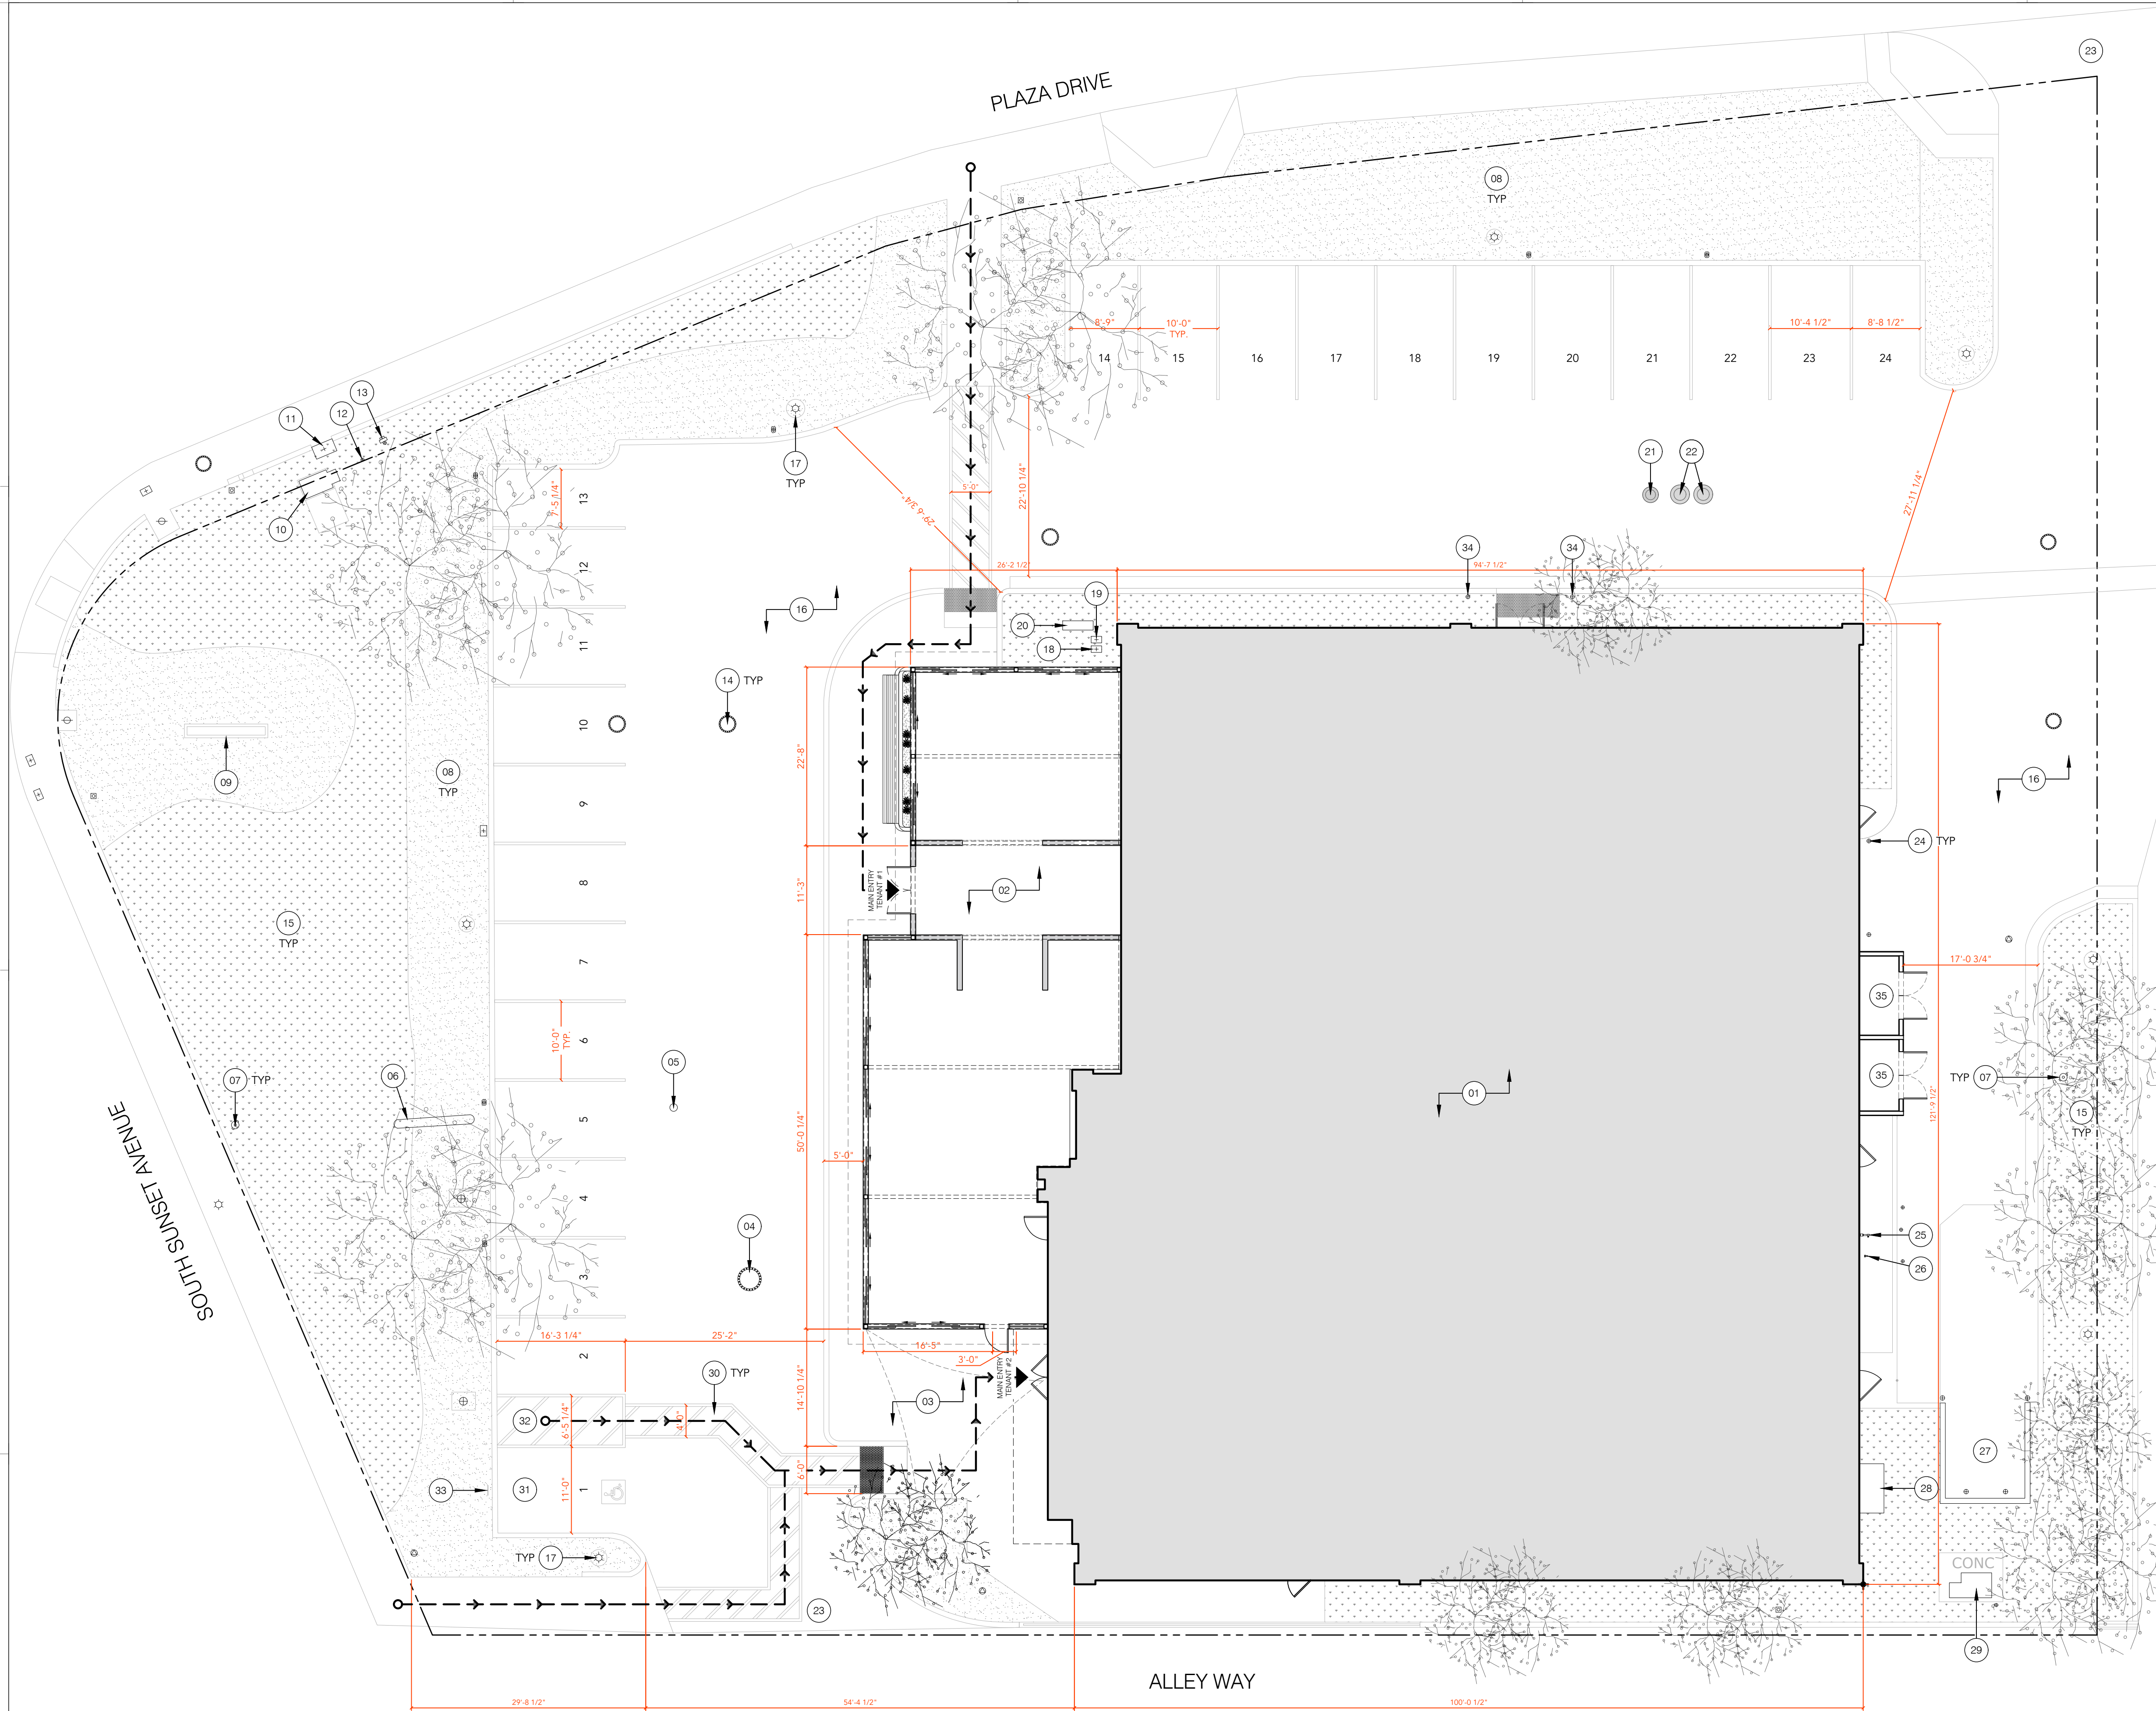

LEGEND

- PROPERTY LINES
- MAIN ENTRANCE
- ACCESSIBLE PATH OF TRAVEL
- (E) BLDG. INTERIOR TENANT SPACE NOT IN SCOPE - SHELL IMPROVEMENTS & OUTDOOR PATIOS ONLY
- (E) LANDSCAPE
- (E) SOIL

KEYNOTES

- 01 (E) BUILDING - TI PER SEPARATE PERMITS
- 02 TENANT COVERED PATIO
- 03 TENANT OPEN PATIO
- 04 (E) EDISON UTILITY VAULT
- 05 (E) WATER VALVE BOX
- 06 (E) WATER PIPE
- 07 (E) FIRE HYDRANT
- 08 (E) SOIL
- 09 (E) MONUMENT SIGN
- 10 (E) ELECTRICAL BOX
- 11 (E) TRAFFIC SIGNAL VAULT
- 12 (E) ELECTRICAL UTILITY RISER
- 13 (E) TELECOMMUNICATIONS RISER
- 14 (E) MANHOLE
- 15 (E) PLANTING AREA
- 16 (E) ASPHALT
- 17 (E) STREET LIGHT
- 18 (E) IRRIGATION WATER METER - (N) LOCATION
- 19 (E) WATER METER - (N) LOCATION
- 20 (E) BACKFLOW VALVE CAGE - (N) LOCATION
- 21 (N) SAMPLE BOX
- 22 (N) GREASE INTERCEPTOR
- 23 (E) CAR ACCESS ENTRY/ EXIT
- 24 (E) BOLLARDS
- 25 (E) GAS LINE
- 26 (E) GAS LINE FEEDER
- 27 (E) TRASH ENCLOSURE
- 28 (E) SWITCH GEAR - BUILDING SERVICE
- 29 (E) TRANSFORMER
- 30 (N) ACCESSIBLE PATH OF TRAVEL, MIN. 36" CLEAR WIDTH
- 31 (N) ACCESSIBLE PARKING STALL (PER CBC 11B)
- 32 (N) ACCESSIBLE AISLE STALL (PER CBC 11B)
- 33 (N) ACCESSIBLE SIGN (PER CBC 11B)
- 34 (N) BOLLARDS
- 35 (N) UTILITY ROOMS

SITE PLAN: PROPOSED

SCALE : 3/32" = 1'-0"

1

LEONEL L. PRATS
No. C-14029
RENEWAL 12/31/23
OFFICE OF CALIFORNIA ARCHITECTS

All drawings, specifications, ideas, designs, and arrangements provided by PRATS INC. are, and shall remain, the property of PRATS INC. No part shall be copied, reproduced, or otherwise used, directly or indirectly, in whole or in part, in connection with any other work or project without the written consent of PRATS INC. Visual contact with these drawings and/or specifications shall constitute a prima facie evidence of acceptance of these restrictions.

Prats Inc.
Architecture & Construction
4652 E 3rd Street
Los Angeles, CA 90022
T (323)780-4022

Project No. 240808

West Covina- Core & Shell
PHASE 1 - BASE BUILDING
610 S. SUNSET AVENUE
WEST COVINA, CA 91790

Consultants:

ISSUED FOR:

NO.	DESCRIPTION	DATE
01	Initial Submittal	-.-.-


Plot Date: 6/25/2026

SITE PLAN:
PROPOSED

A1.1

Sheet No. © 2022


NOT FOR CONSTRUCTION

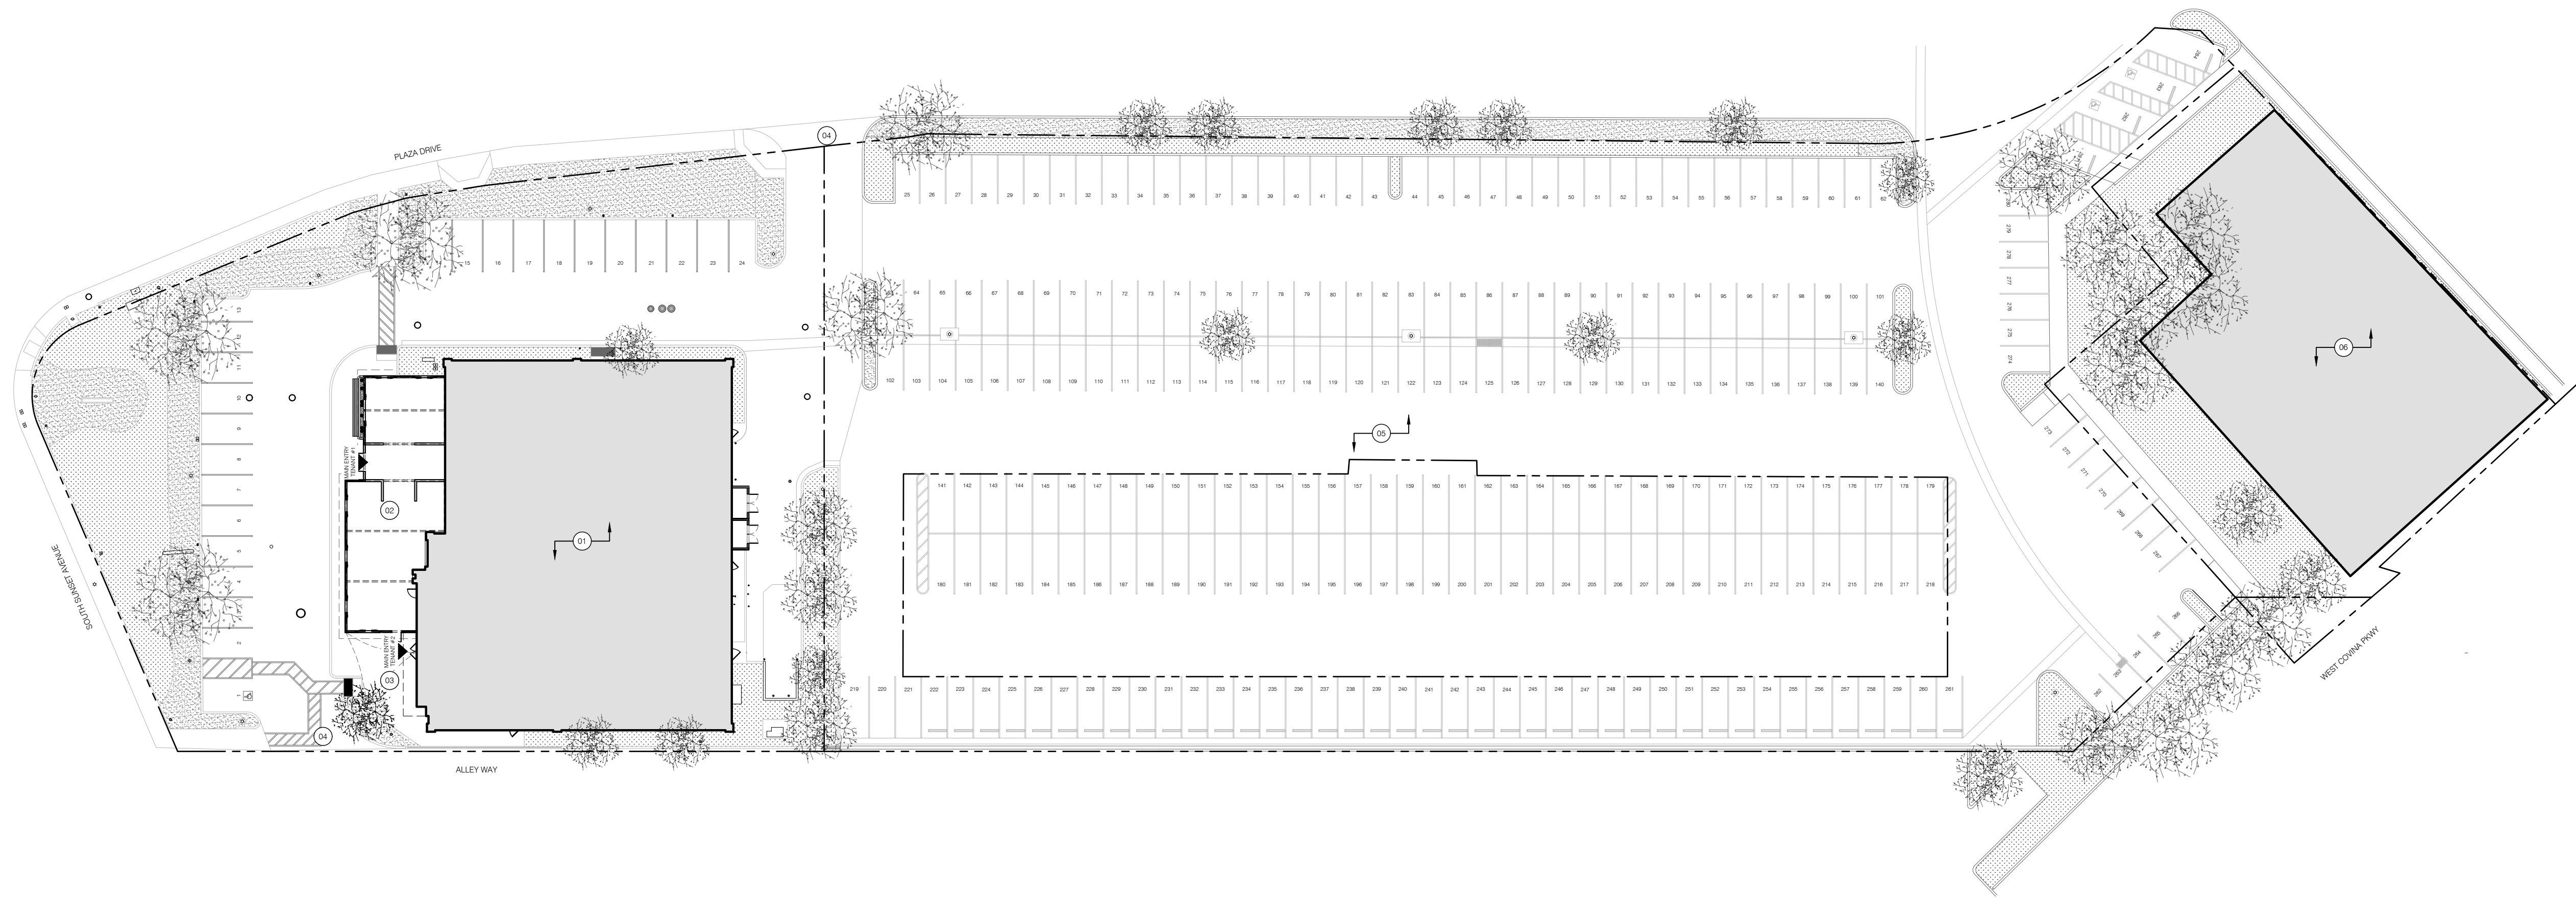

OVERALL SITE MAP: PROPOSED

SCALE : 1/32" = 1'-0"

1

 

KEYNOTES

- 01 (E) BUILDING AREA OF WORK CORE & SHELL ONLY
- TI PER SEPARATE PERMITS
- 02 TENANT #1 PROPOSED COVERED PATIO
- 03 TENANT #2 PROPOSED OPEN PATIO
- 04 (E) CAR ACCESS ENTRY/ EXIT
- 05 (E) PARKING TO REMAIN
SHARED PARKING BEYOND STALL #25 PER OWNER AGREEMENT
- 06 (E) BUILDING
- NOT PART OF SCOPE


LEGEND

- PROPERTY LINES
- (E) LANDSCAPE
- (E) SOIL
- (E) MULCH

PARKING SUMMARY

PARKING PROVIDED WITHIN SUBJECT PROPERTY
EXISTING STANDARD PARKING STALLS: 23
EXISTING VAN ACCESSIBLE PARKING STALL(S): 1

REAR PARKING: SEPARATE PARKING AGREEMENT WITH THE PROPERTY OWNER
EXISTING STANDARD PARKING STALLS: 256
EXISTING ACCESSIBLE PARKING STALL(S): 4

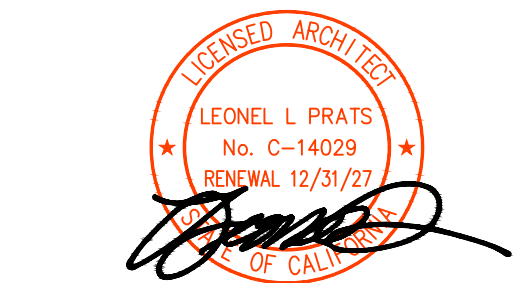

All drawings, specifications, ideas, designs, and arrangements provided by PRATS INC. are, and shall remain, the property of PRATS INC. No part shall be copied, reproduced, or otherwise used, directly or indirectly, in whole or in part, in connection with any other work or project without the written consent of PRATS INC. Visual contact with these drawings and/or specifications shall constitute a prima facie evidence of acceptance of these restrictions.

Prats Inc.
Architecture & Construction
4652 E 3rd Street
Los Angeles, CA 90022
T (323)780-4022

Project No. 240808

West Covina- Core & Shell
PHASE 1- BASE BUILDING

610 S. SUNSET AVENUE
WEST COVINA, CA 91790

Consultants:

ISSUED FOR:

NO. DESCRIPTION DATE


01 Initial Submittal -,-,-

Plot Date: 6/25/2026

OVERALL SITE MAP:
PROPOSED

A1.2

Sheet No. © 2022

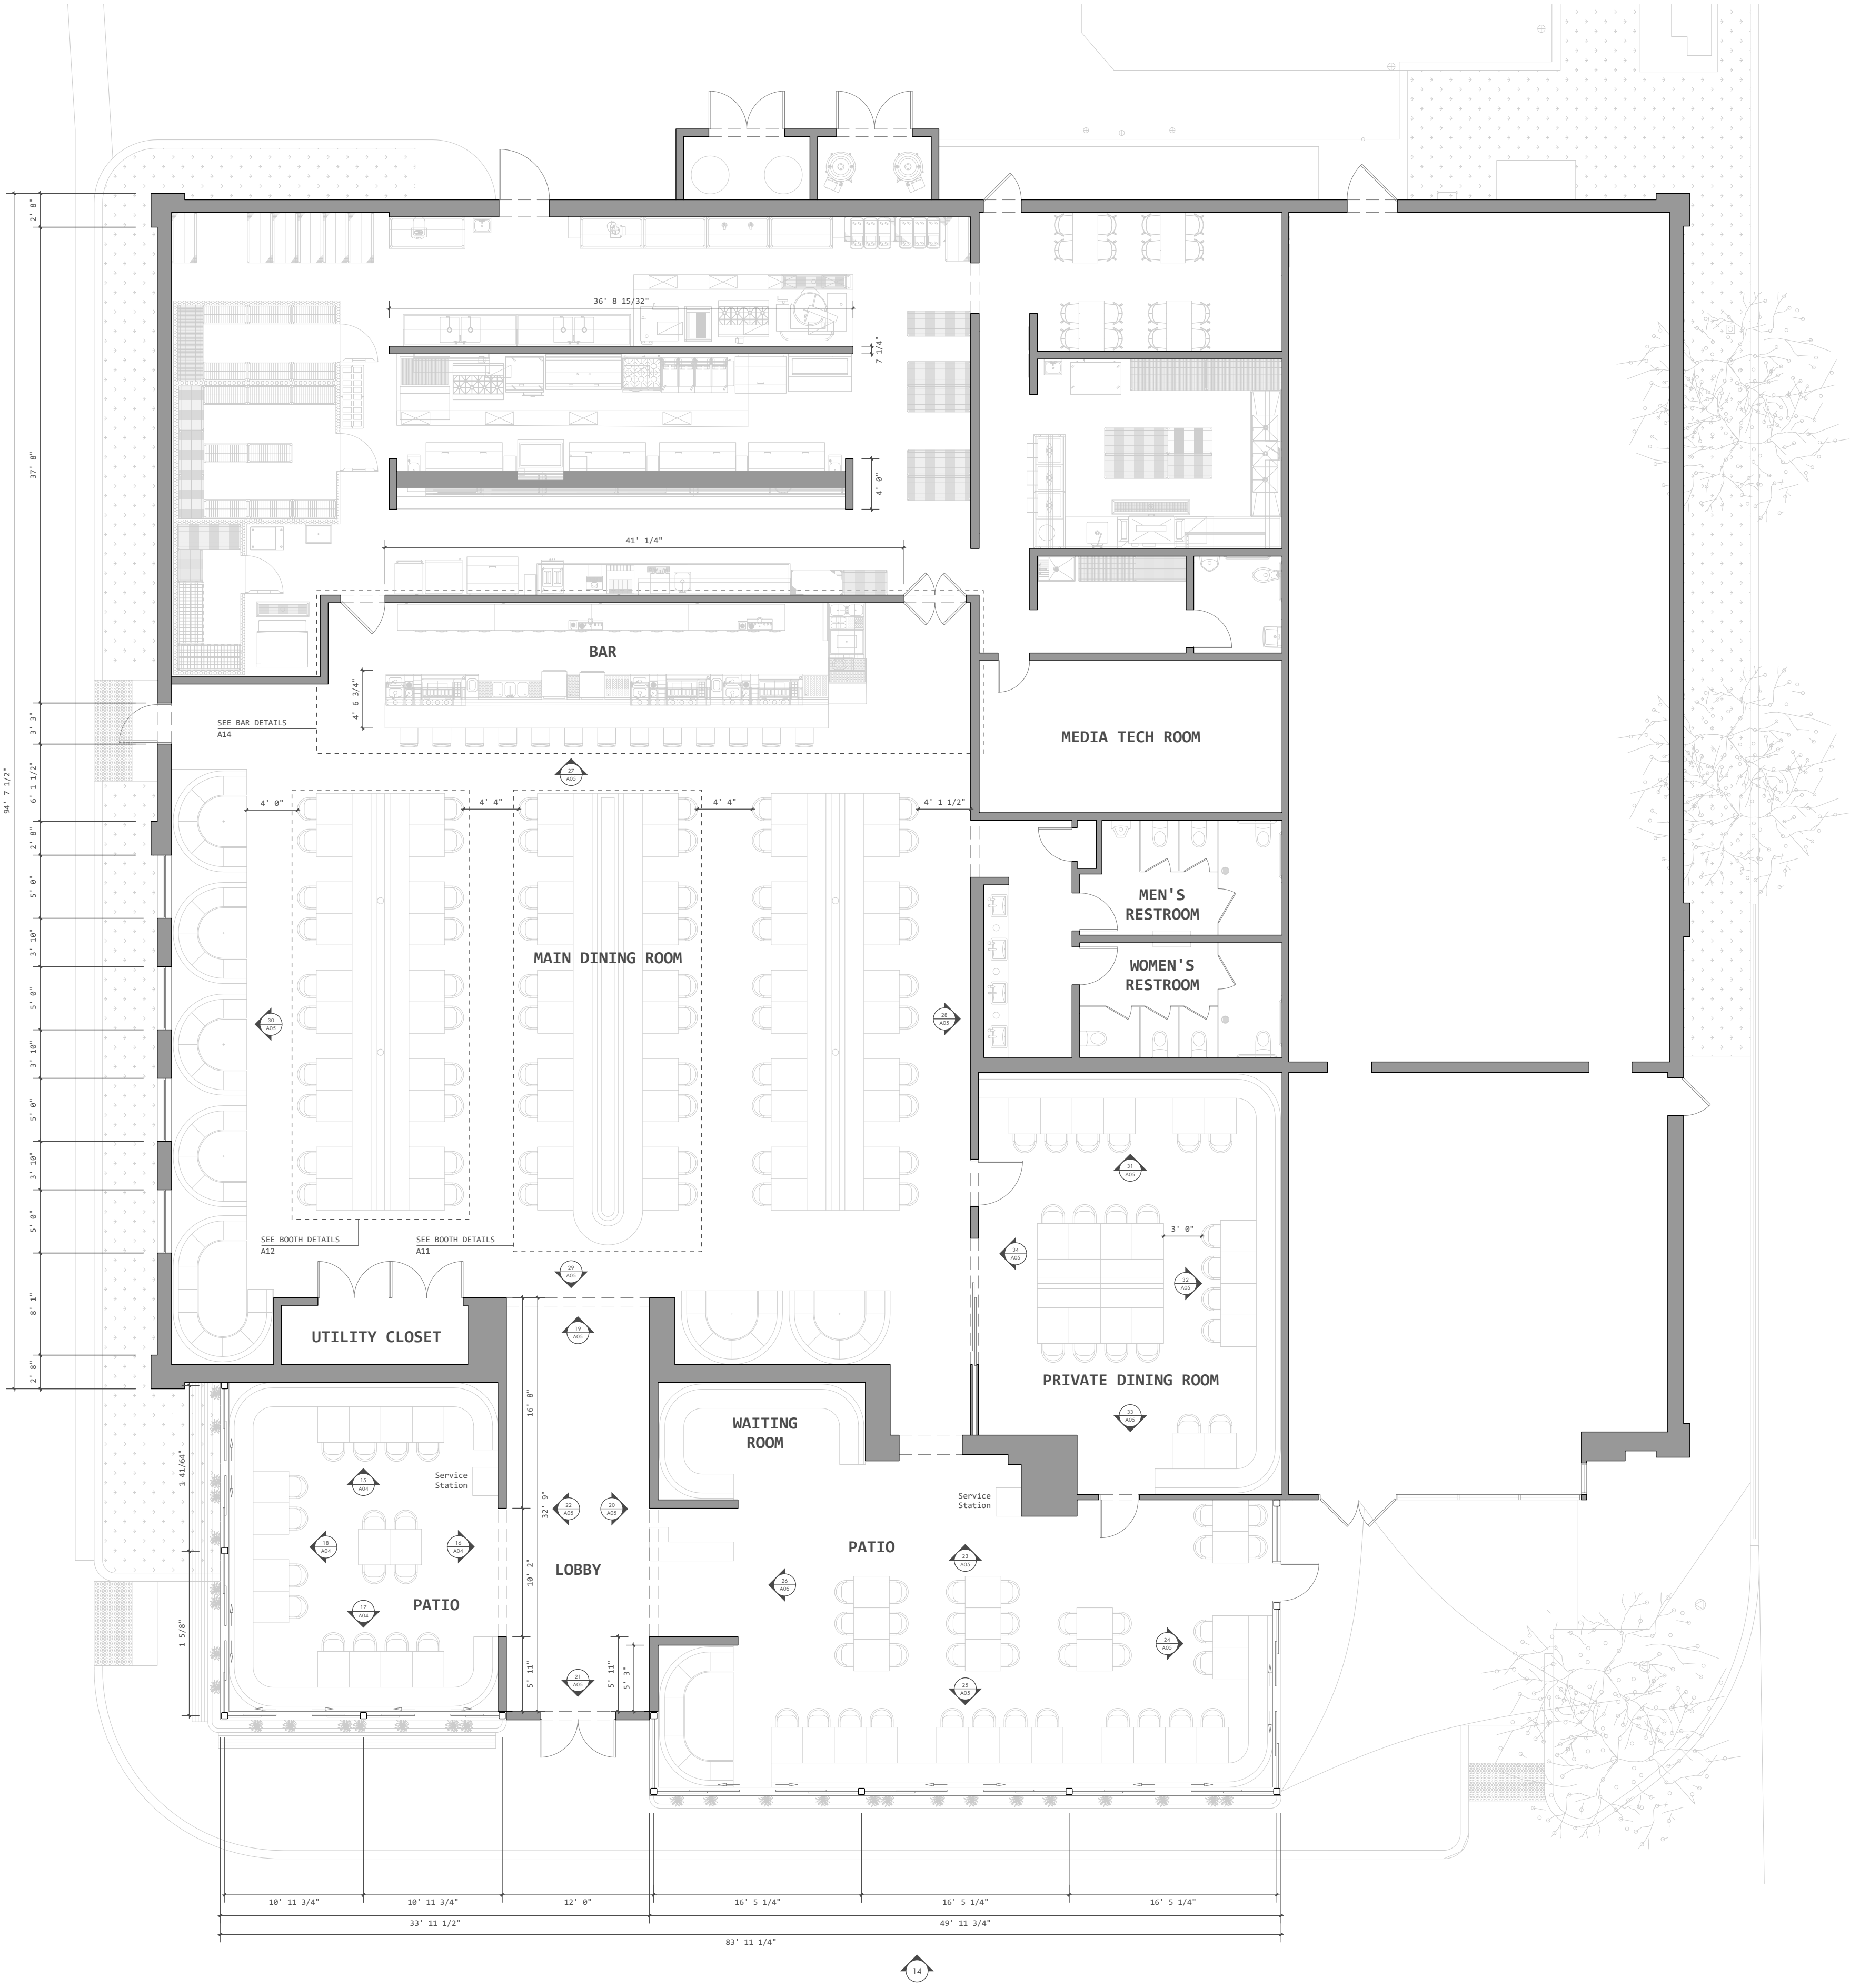

05 FLOOR PLAN: PROPOSED
Scale: 1/8" = 1'-0"



WEST COVINA

Preliminary Concept Package

Prats Inc.
 Architecture & Construction
 4652 E 3rd Street
 Los Angeles, CA 90022



RENDER 1

WEST COVINA FOOD FACILITY 610 S. SUNSET AVENUE, WEST COVINA, CA 91790

06/17/2025




RENDER 2

WEST COVINA FOOD FACILITY 610 S. SUNSET AVENUE, WEST COVINA, CA 91790

06/17/2025



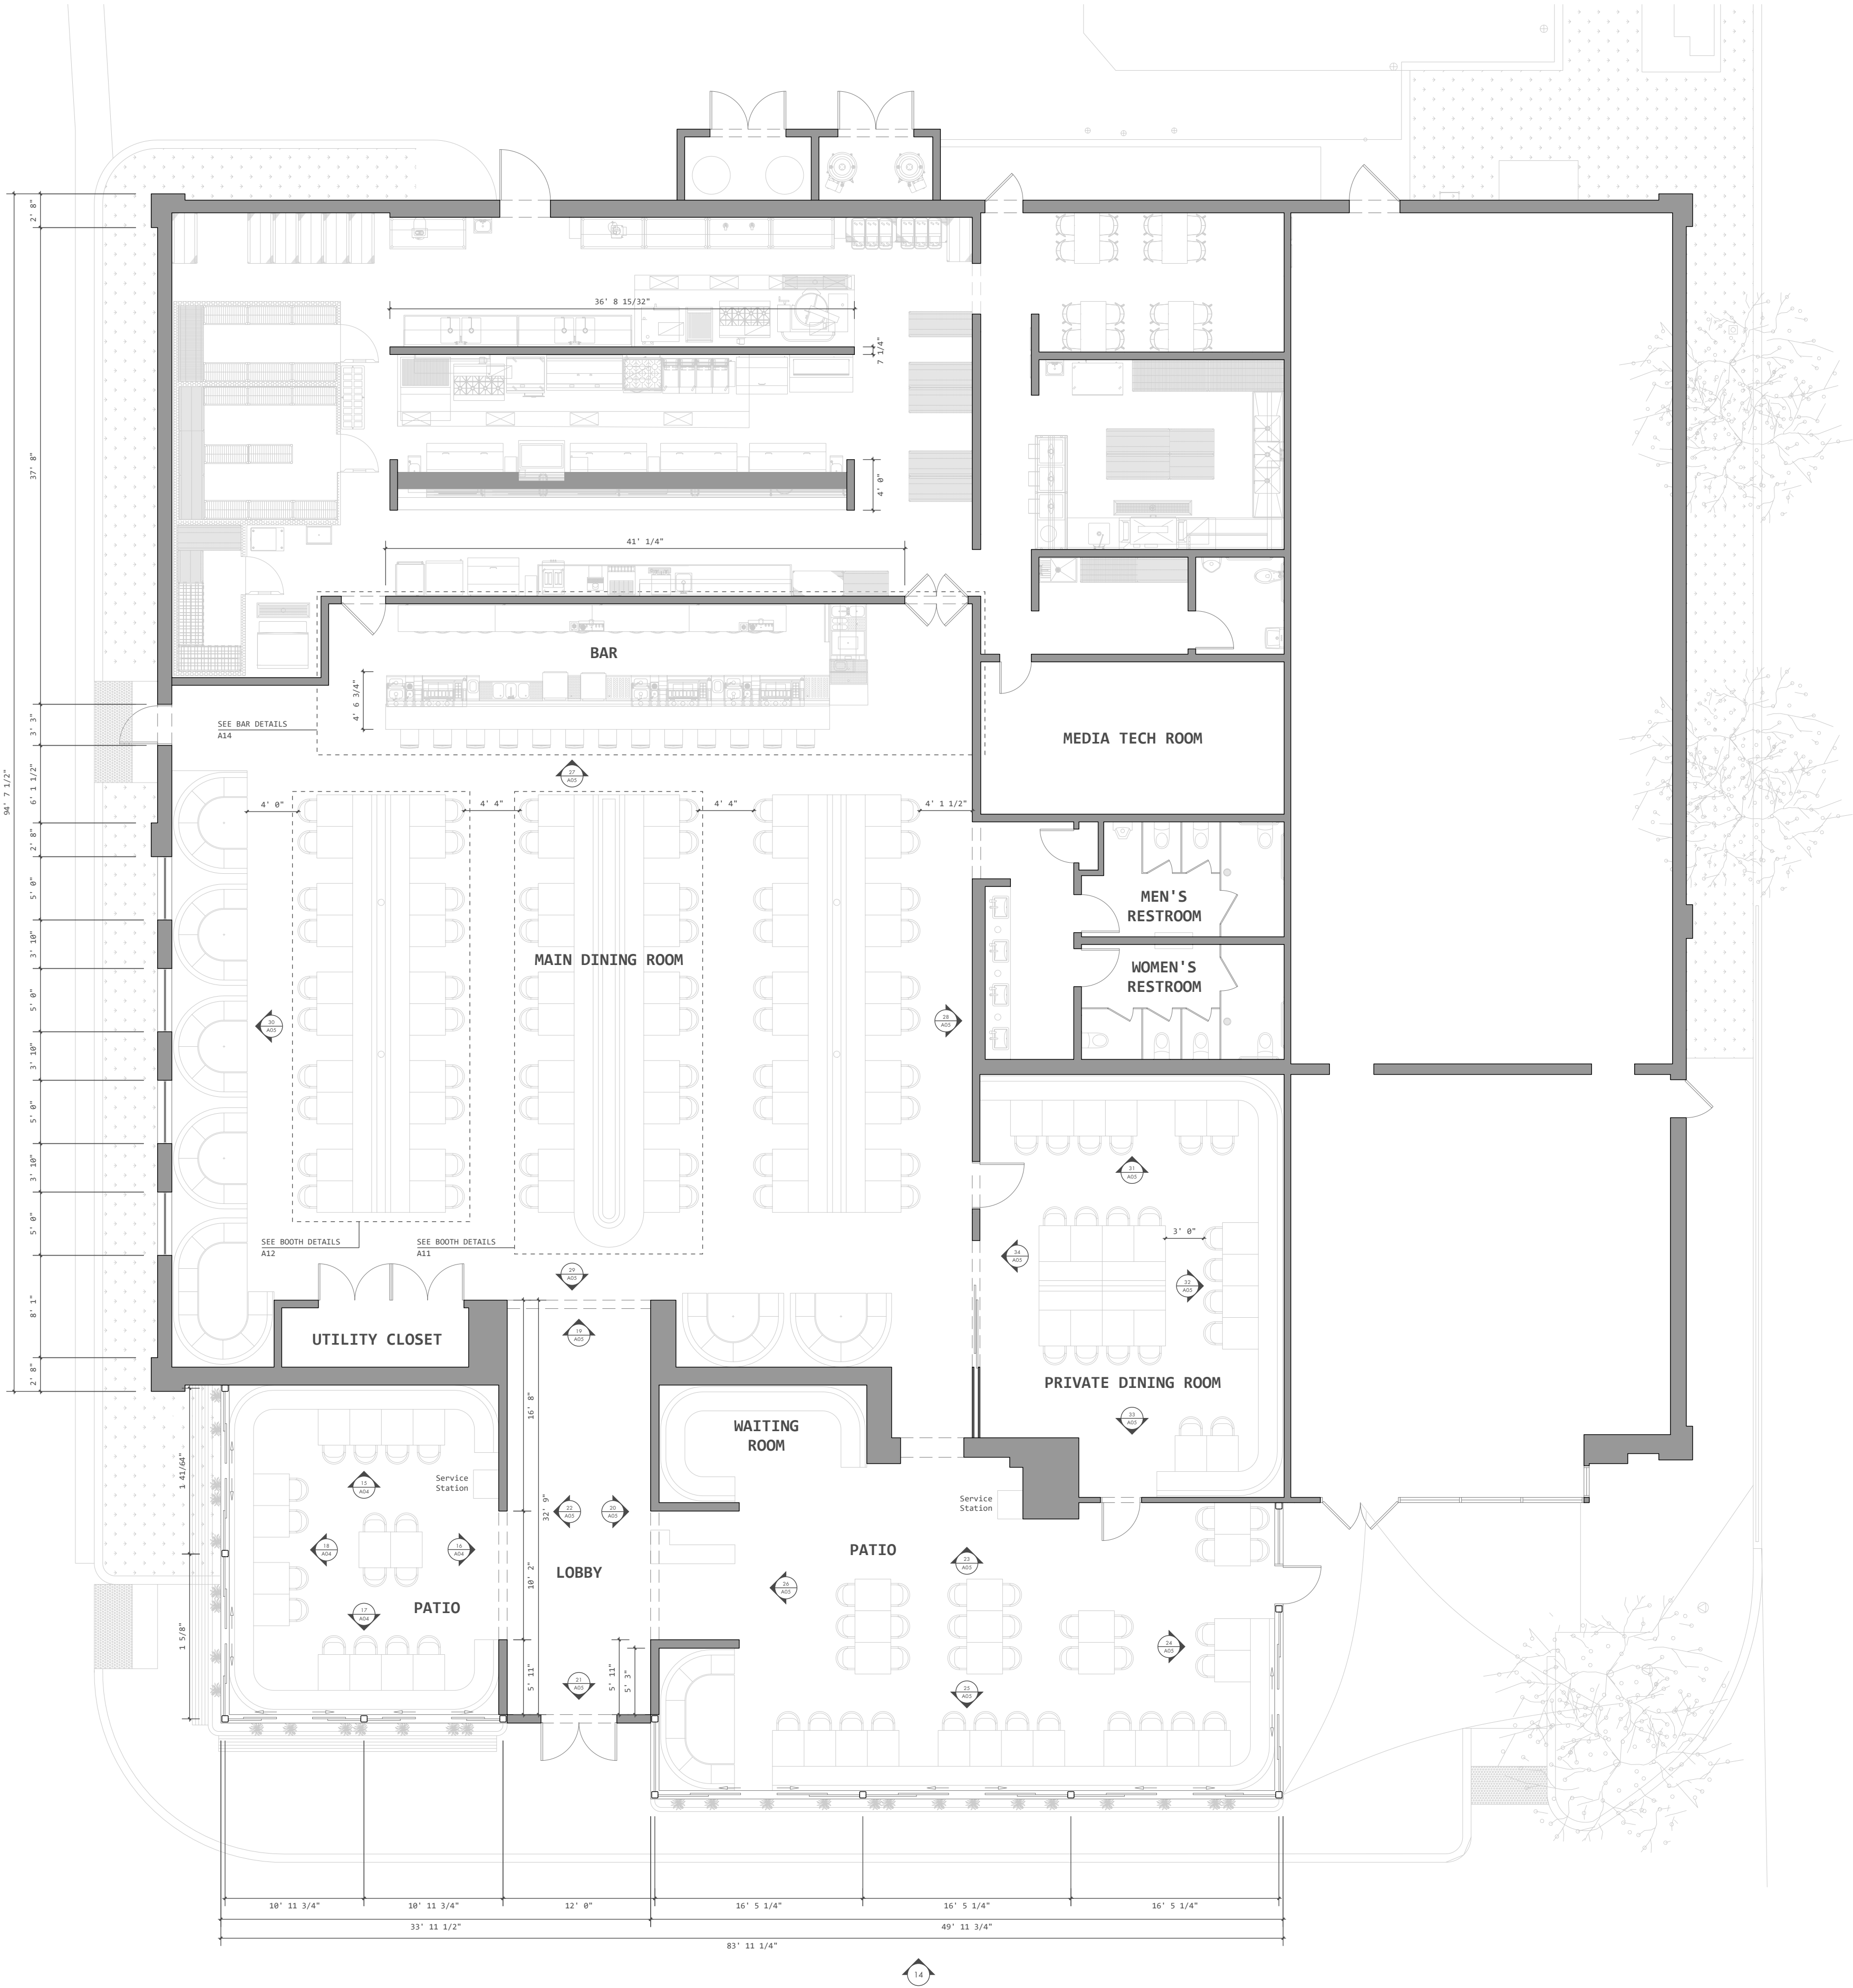

05 FLOOR PLAN: PROPOSED
Scale: 1/8" = 1'-0"

LEGEND




Spotlights



Recessed ceiling light




Recessed linear LED strip

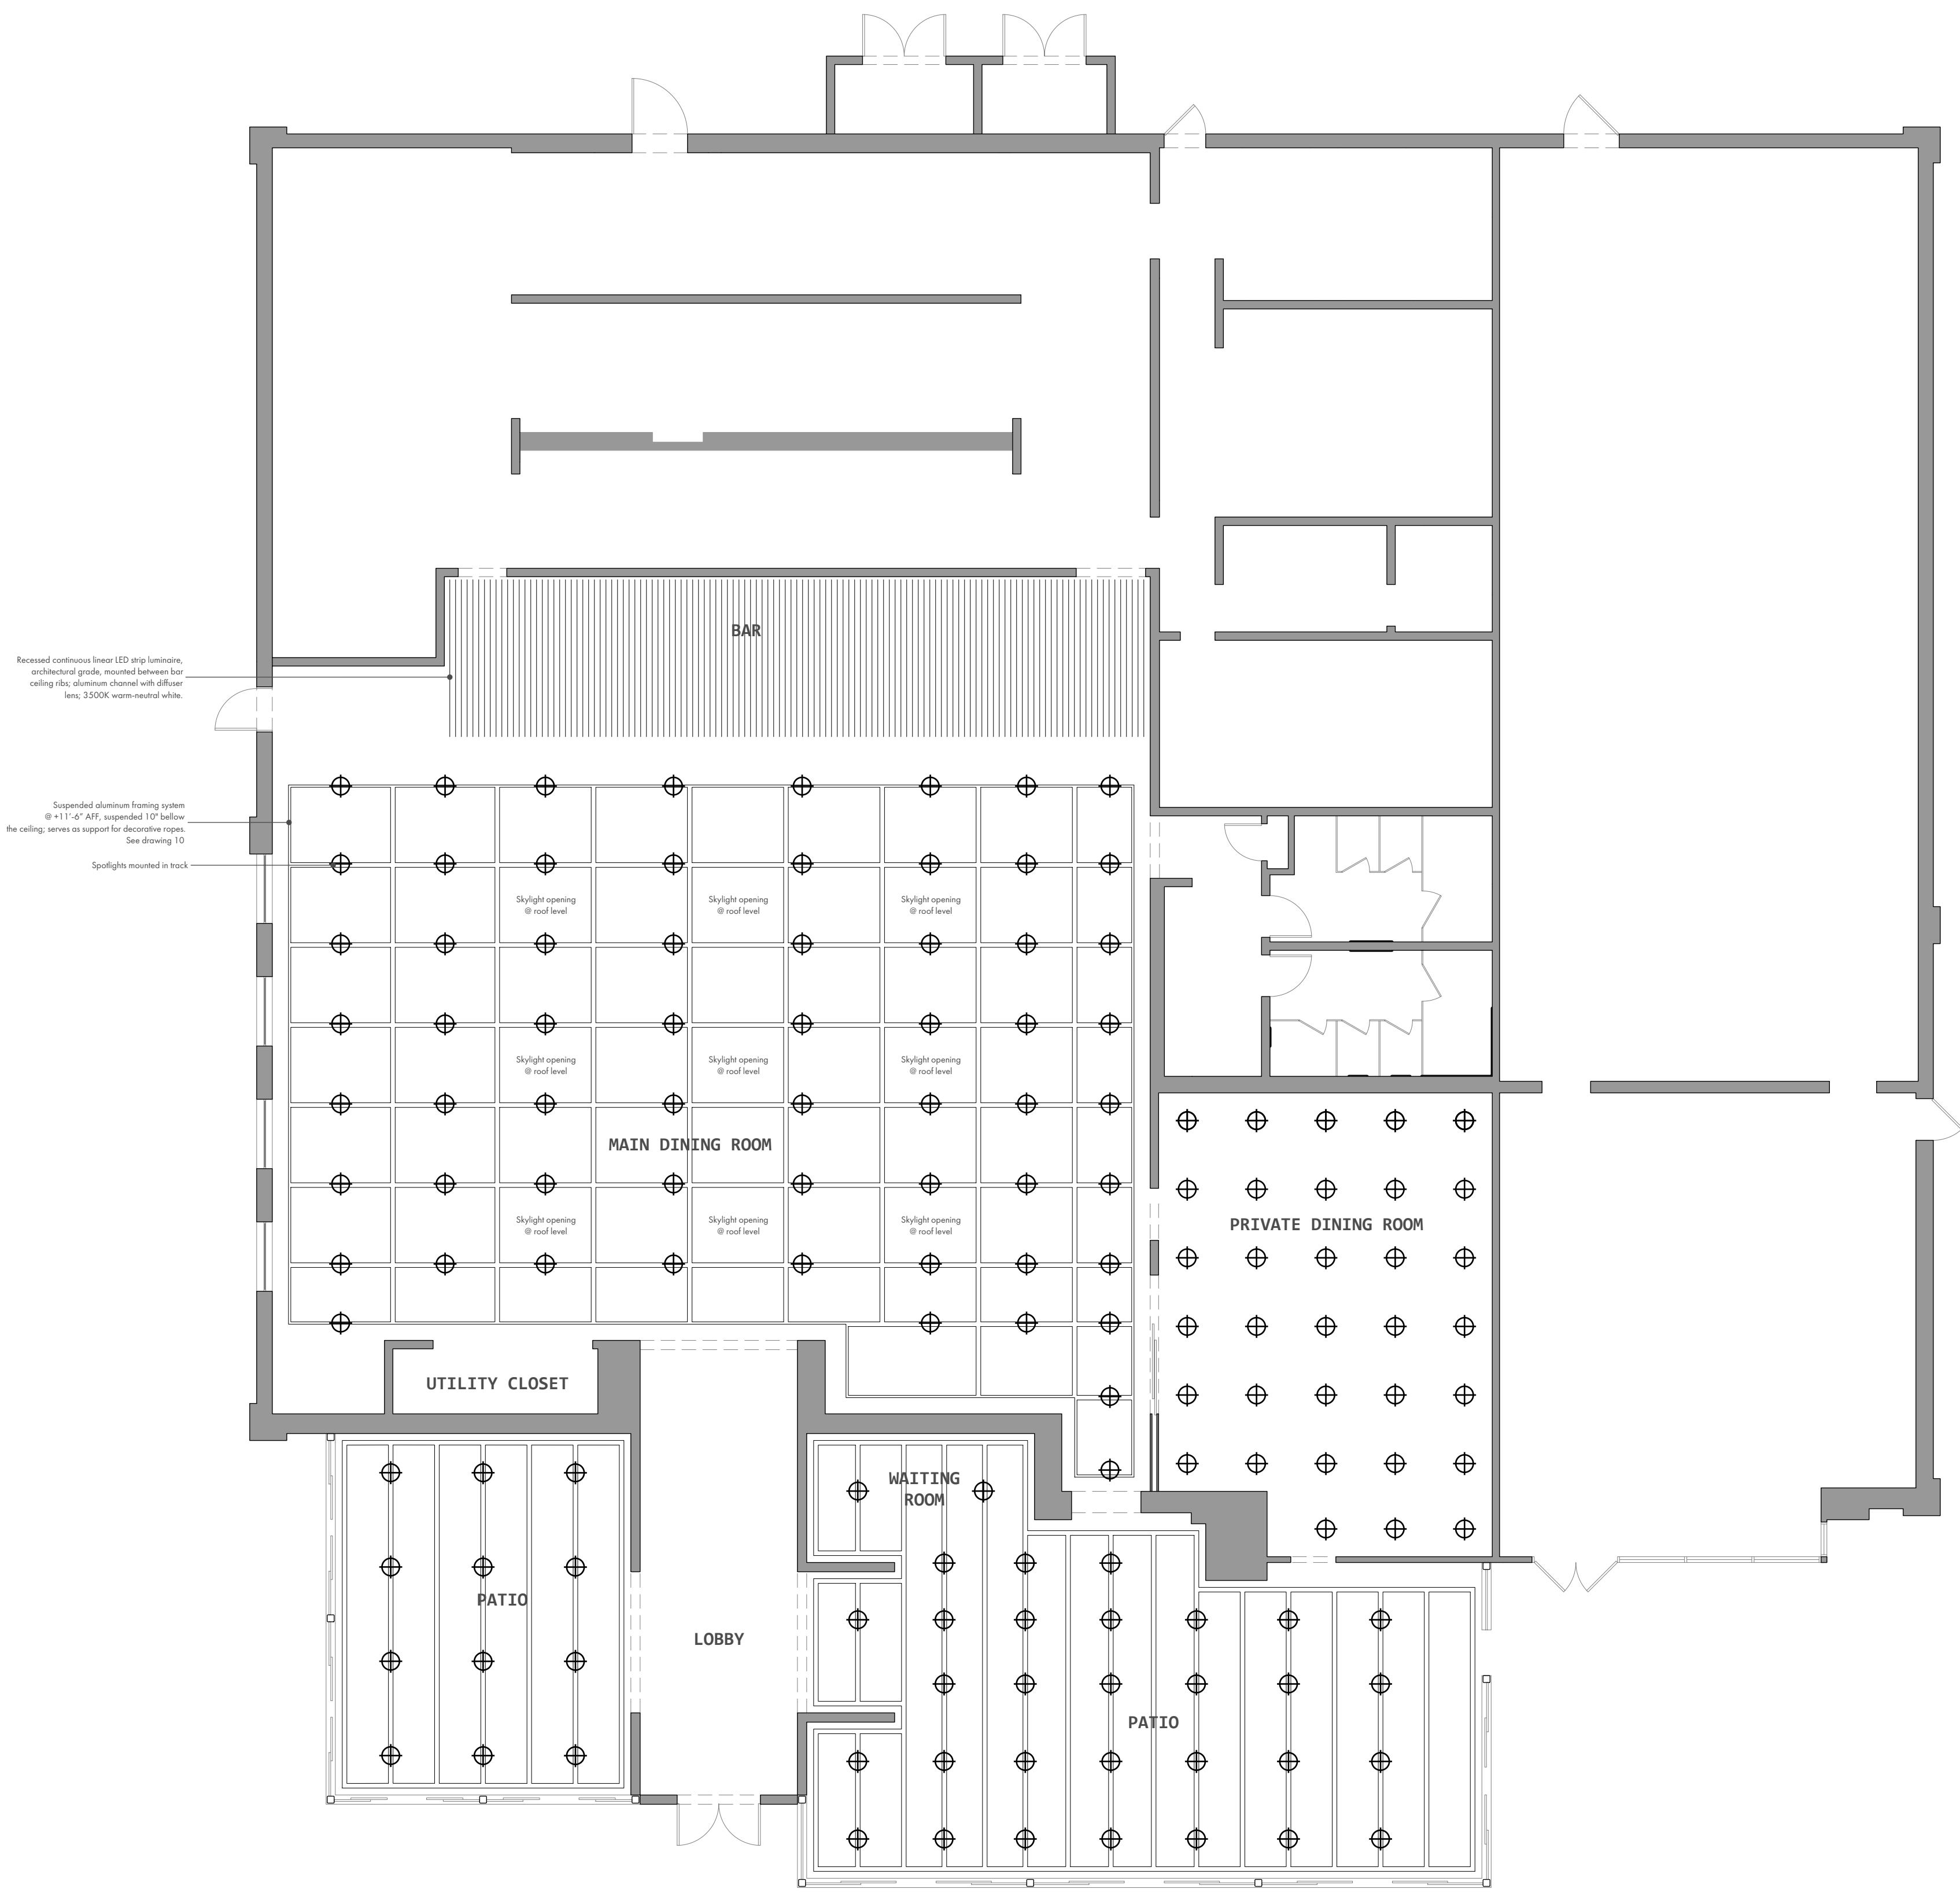

09

REFLECTED CEILING PLAN: PROPOSED

Scale: 1/8" = 1'-0"

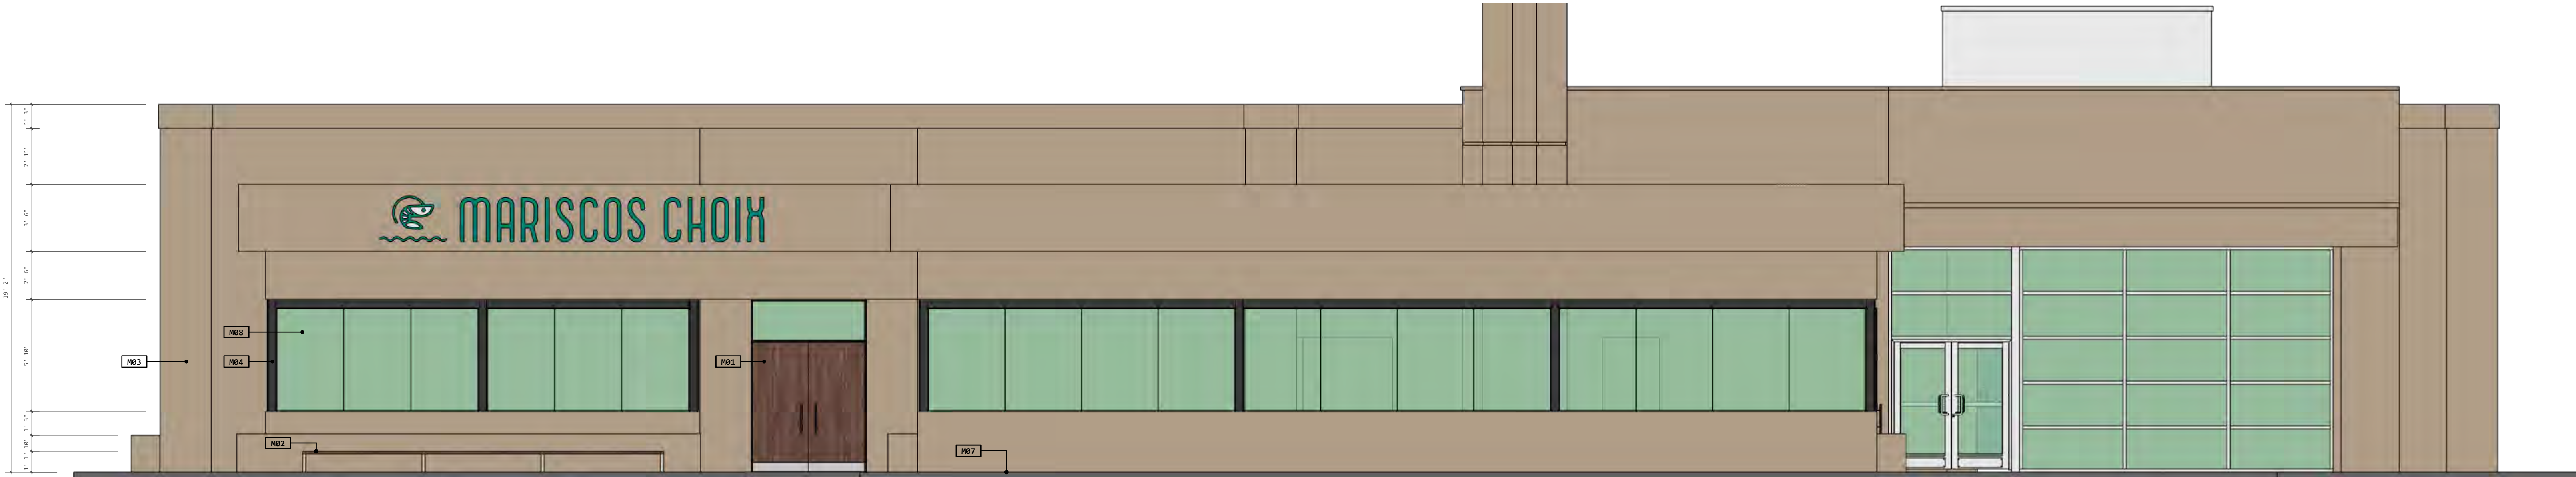


14

RESTAURANT EXTERIOR FRONT ELEVATION

Scale: 1/4" = 1'-0"



MB1
Wood 01

 

MB3
Beige plaster



MB4
Black painted metal



MB7
Concrete




MB8
Tempered glass



15

LEFT PATIO INTERIOR ELEVATION A

Scale: 1/2" = 1'-0"

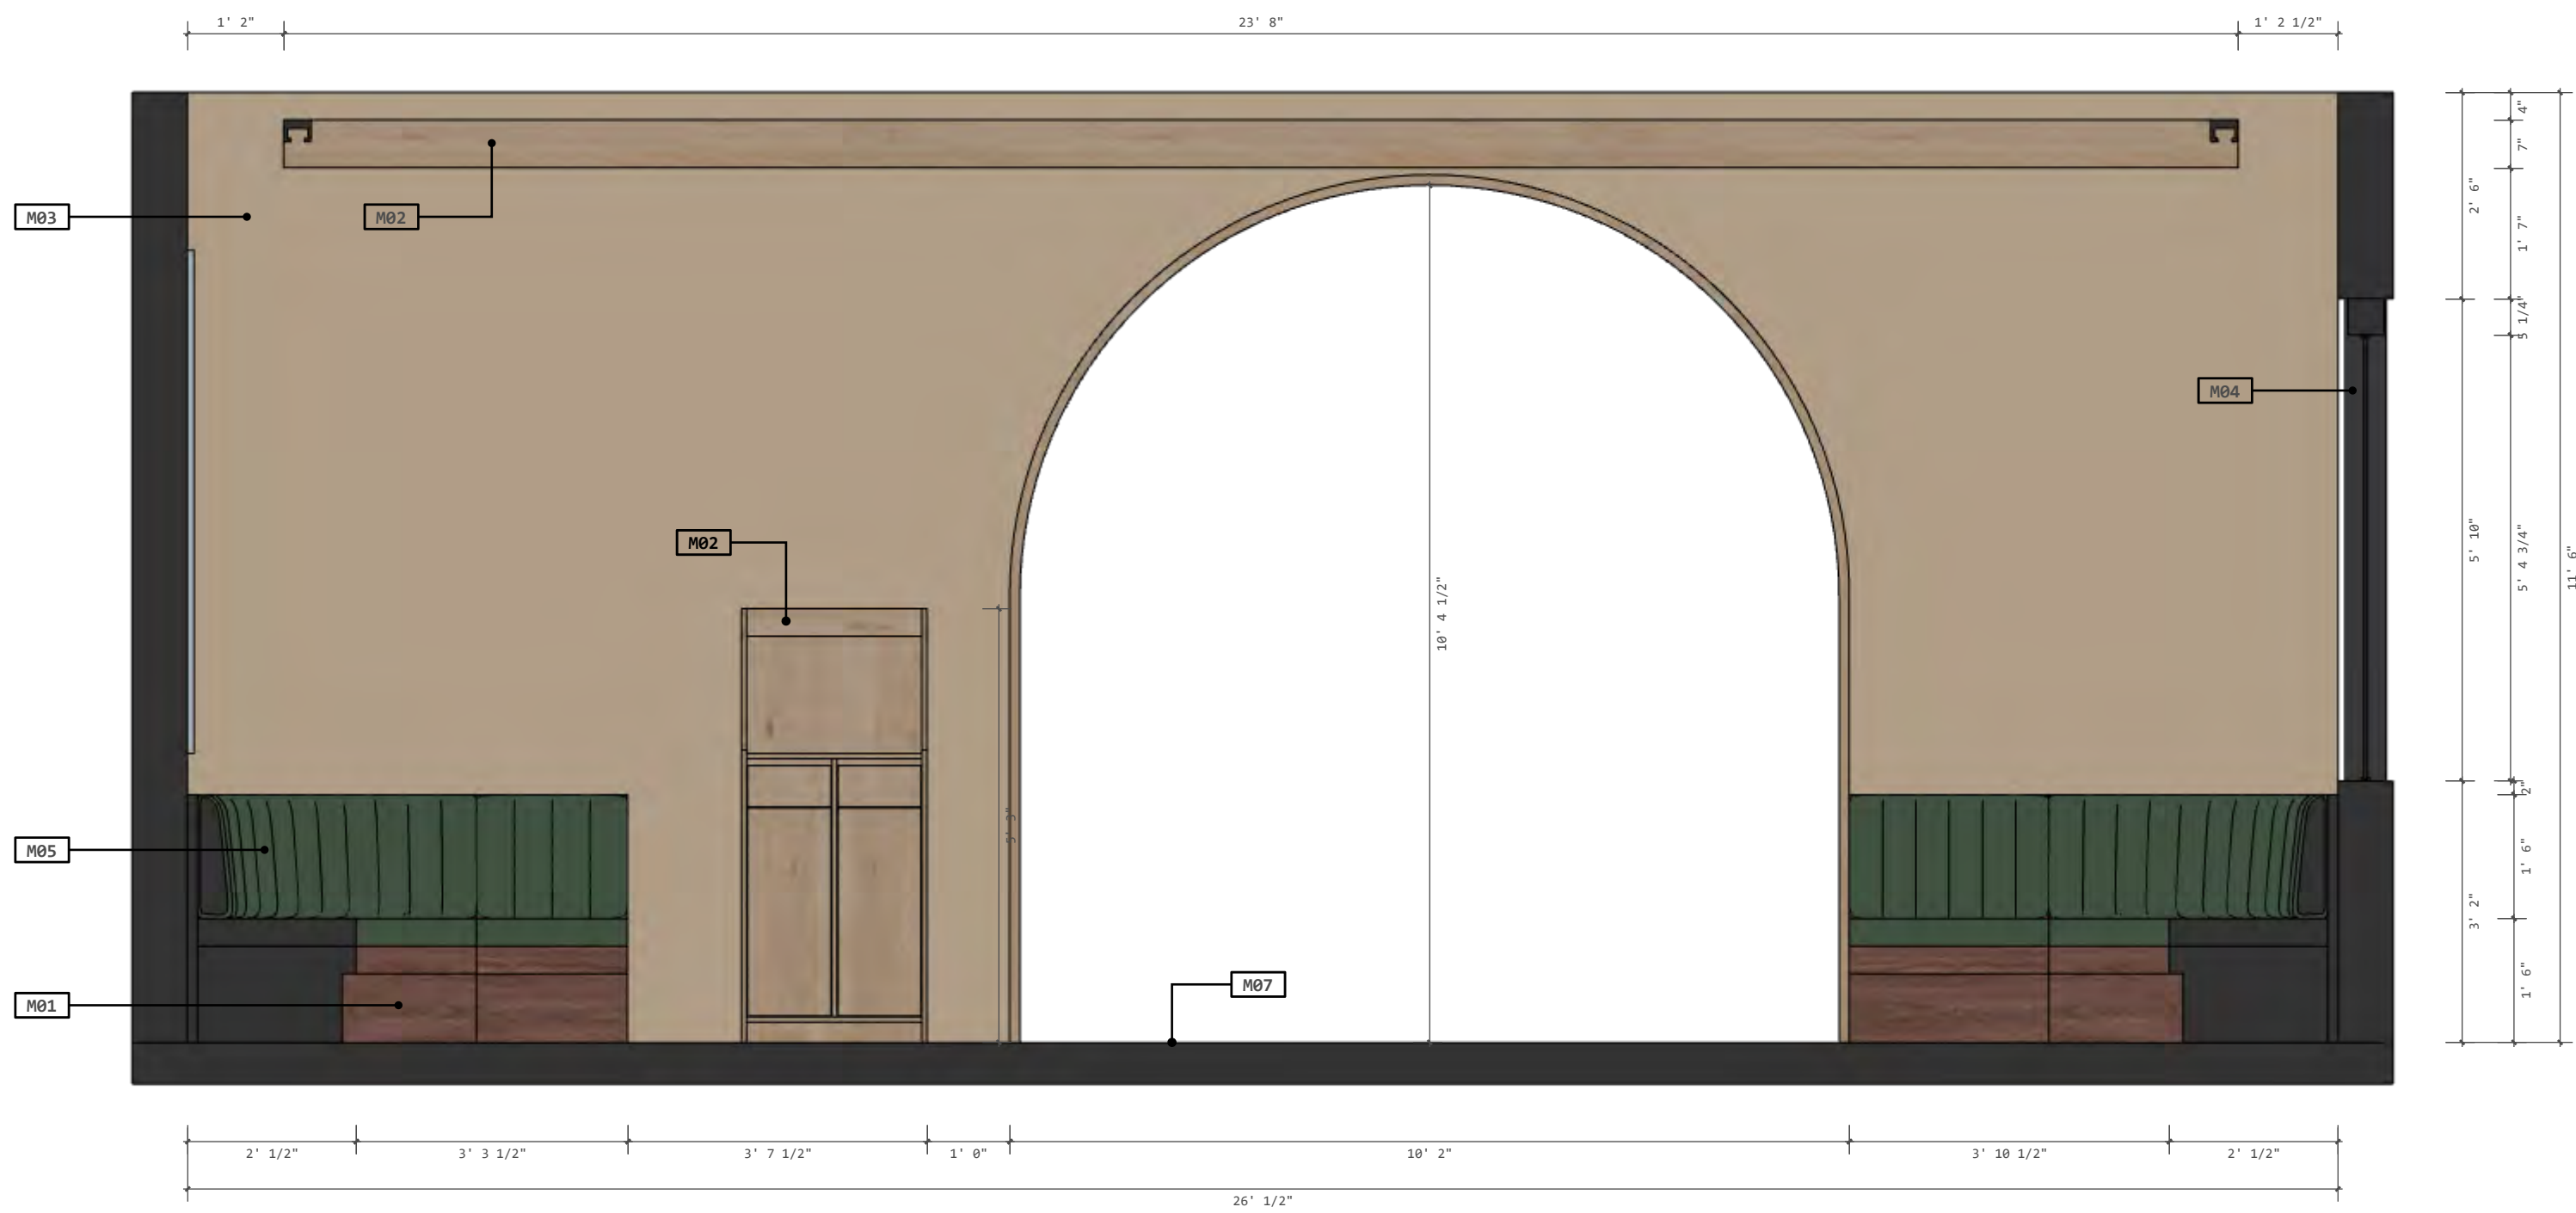

16

LEFT PATIO INTERIOR ELEVATION B

Scale: 1/2" = 1'-0"



17

LEFT PATIO INTERIOR ELEVATION C


Scale: 1/2" = 1'-0"




18

LEFT PATIO INTERIOR ELEVATION D

Scale: 1/2" = 1'-0"

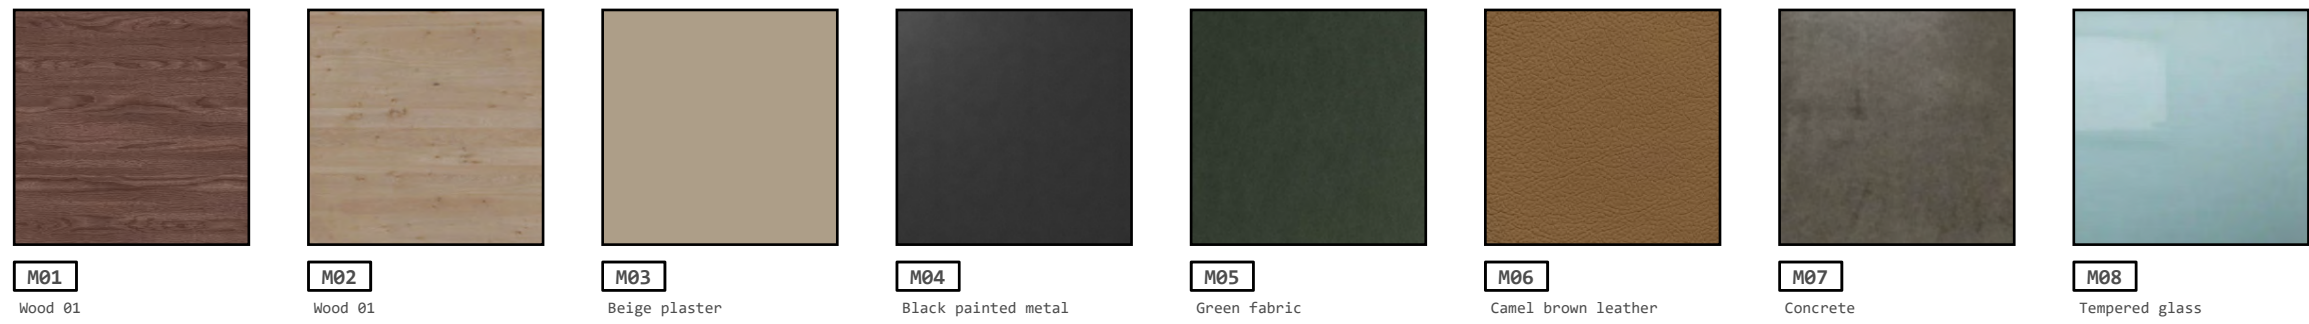


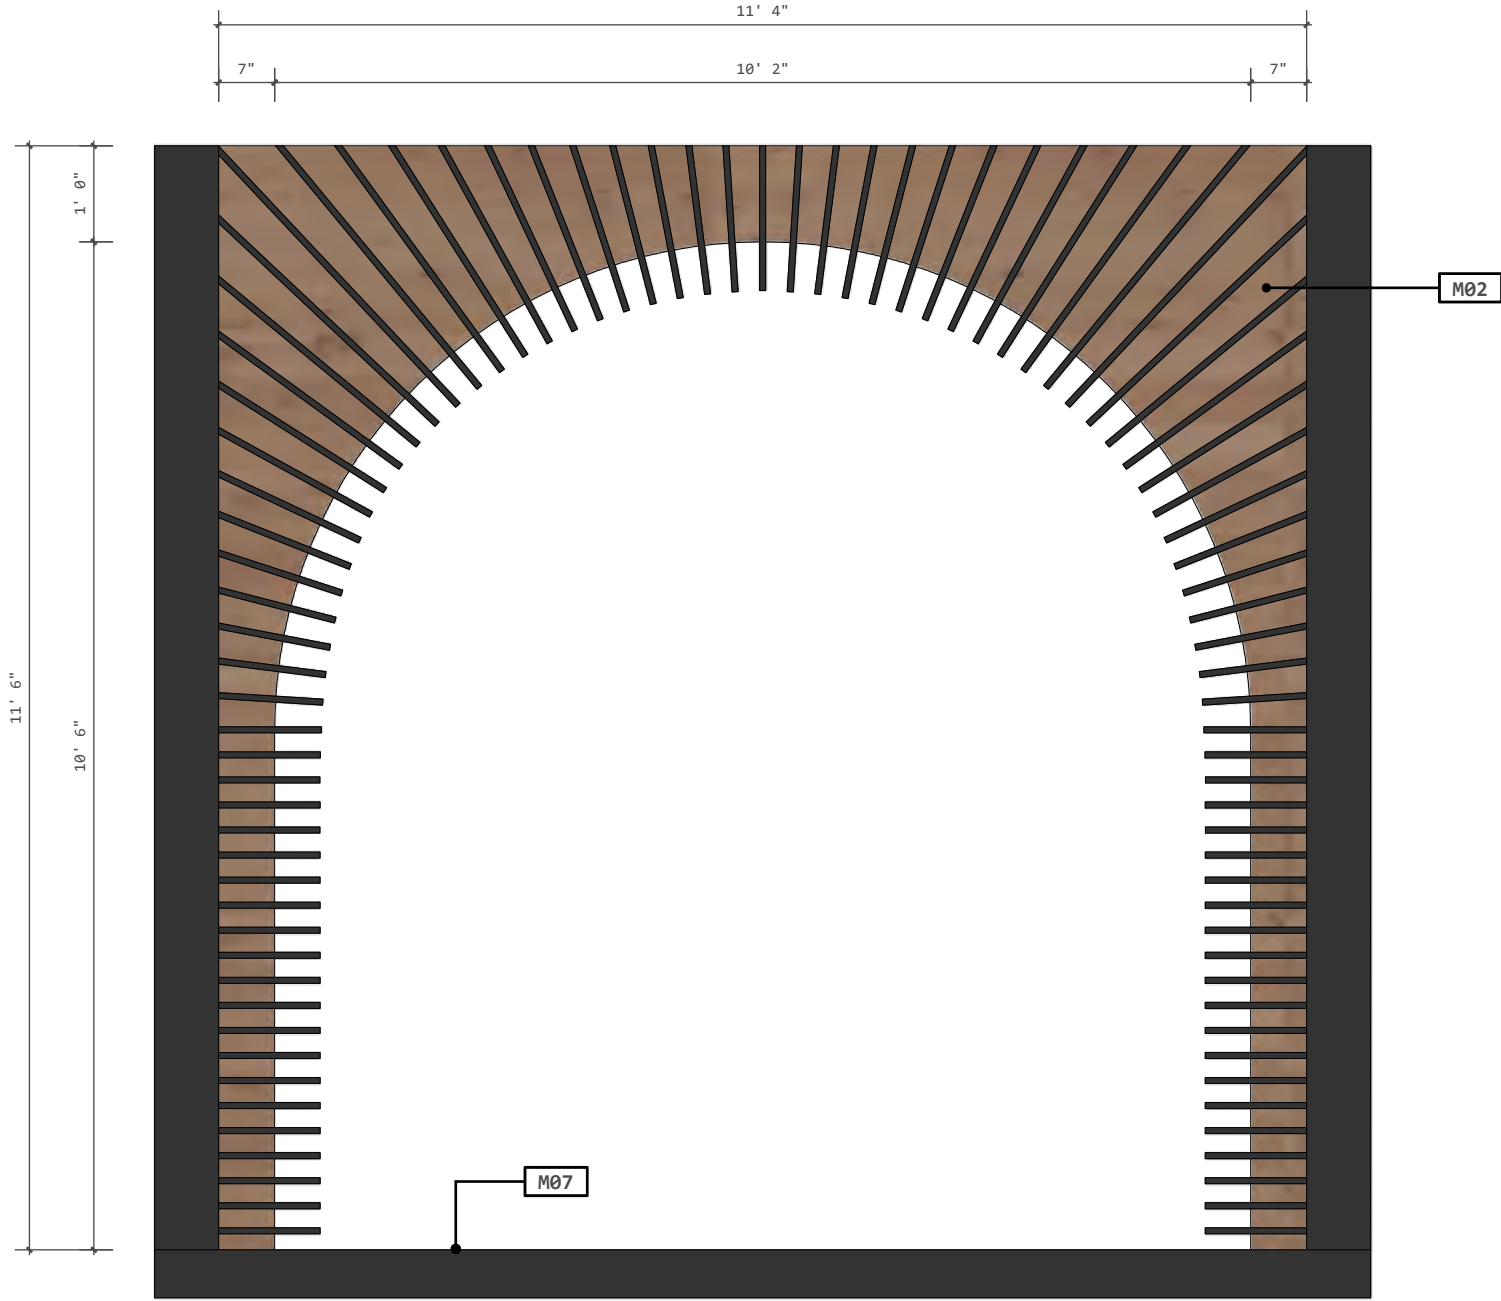

19

LOBBY INTERIOR ELEVATION A


Scale: 1/2" = 1'-0"

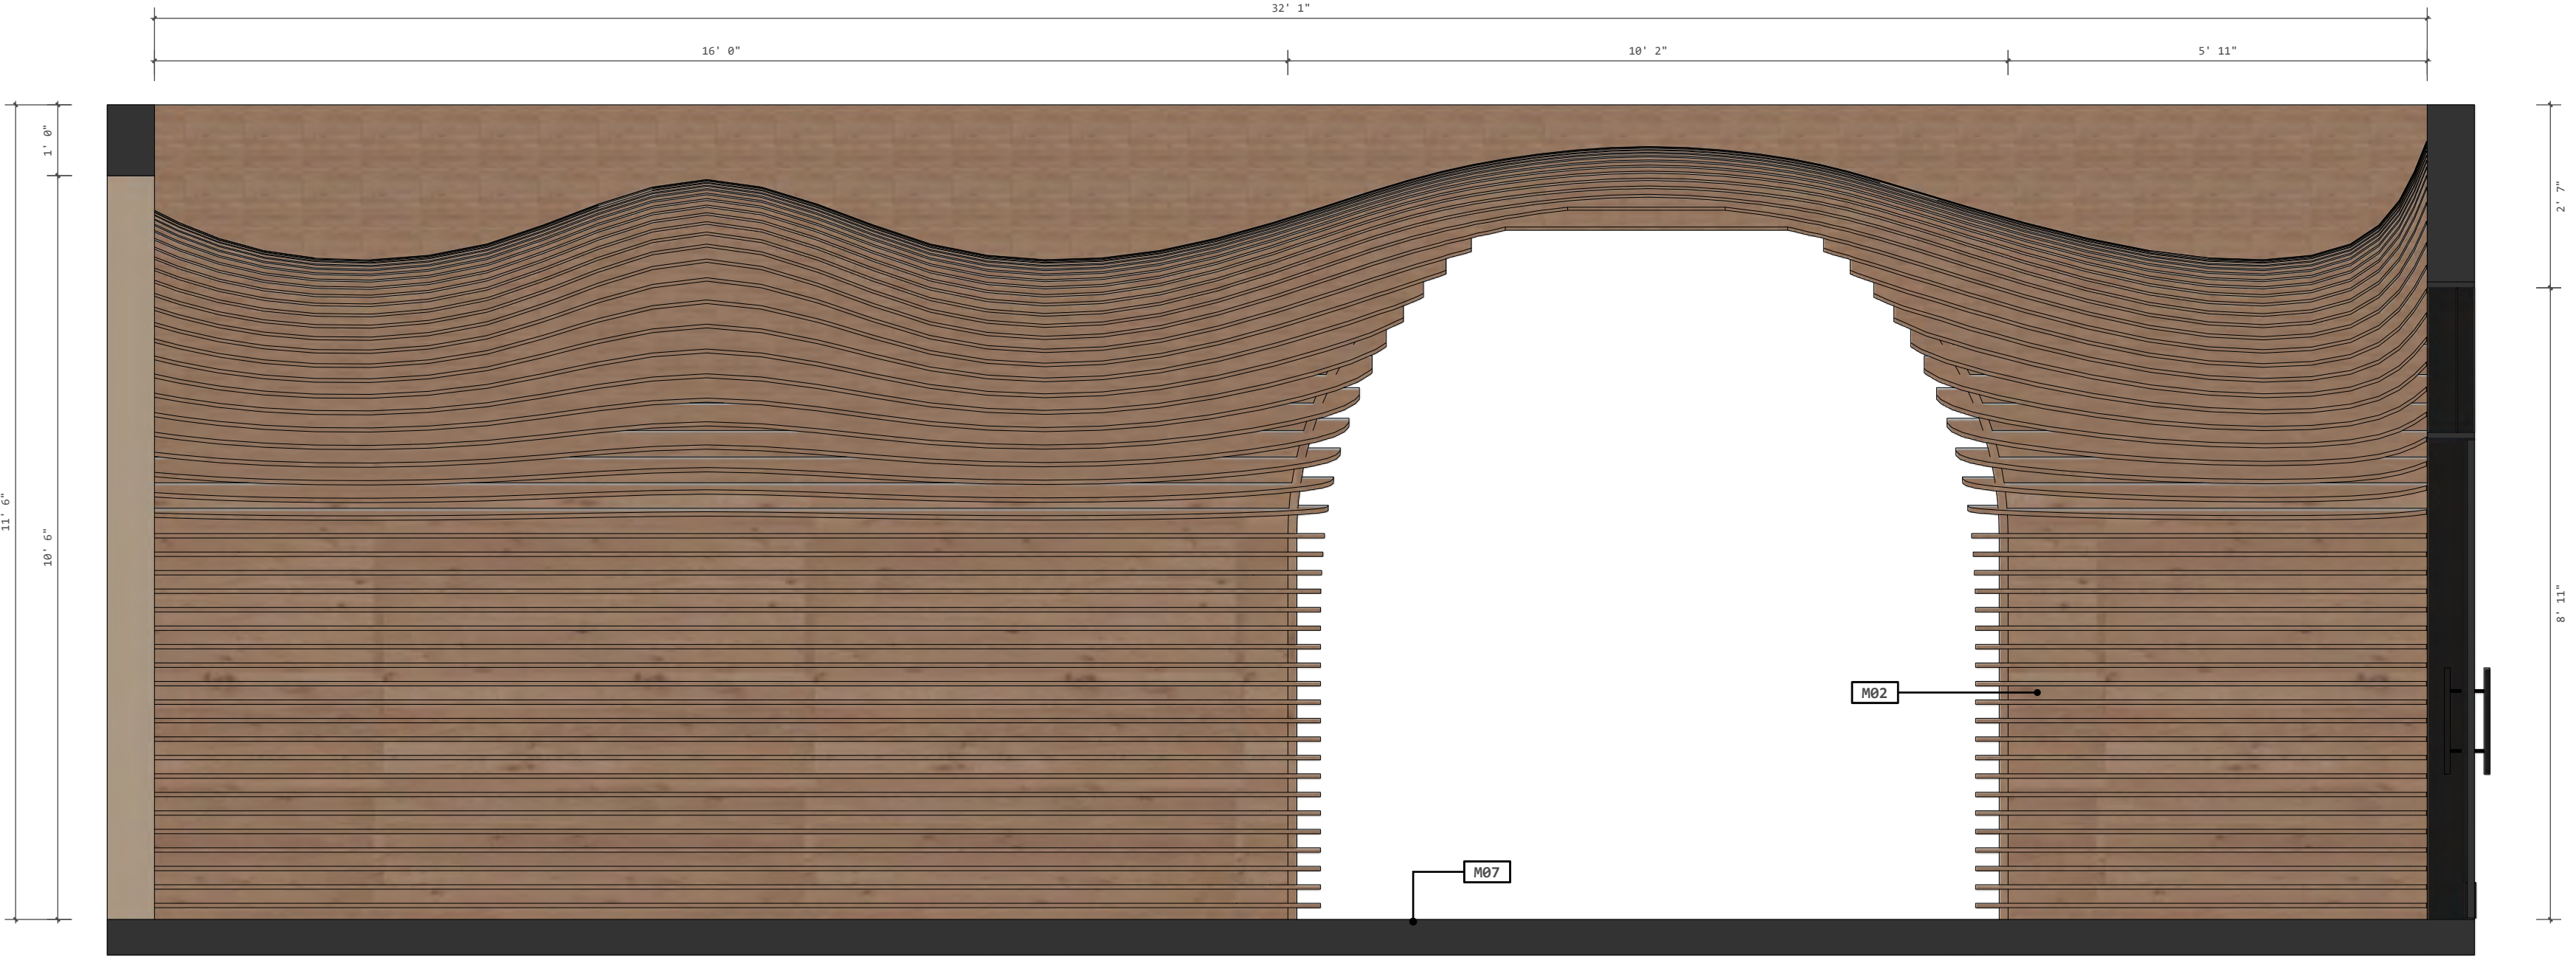

20

LOBBY INTERIOR ELEVATION B


Scale: 1/2" = 1'-0"

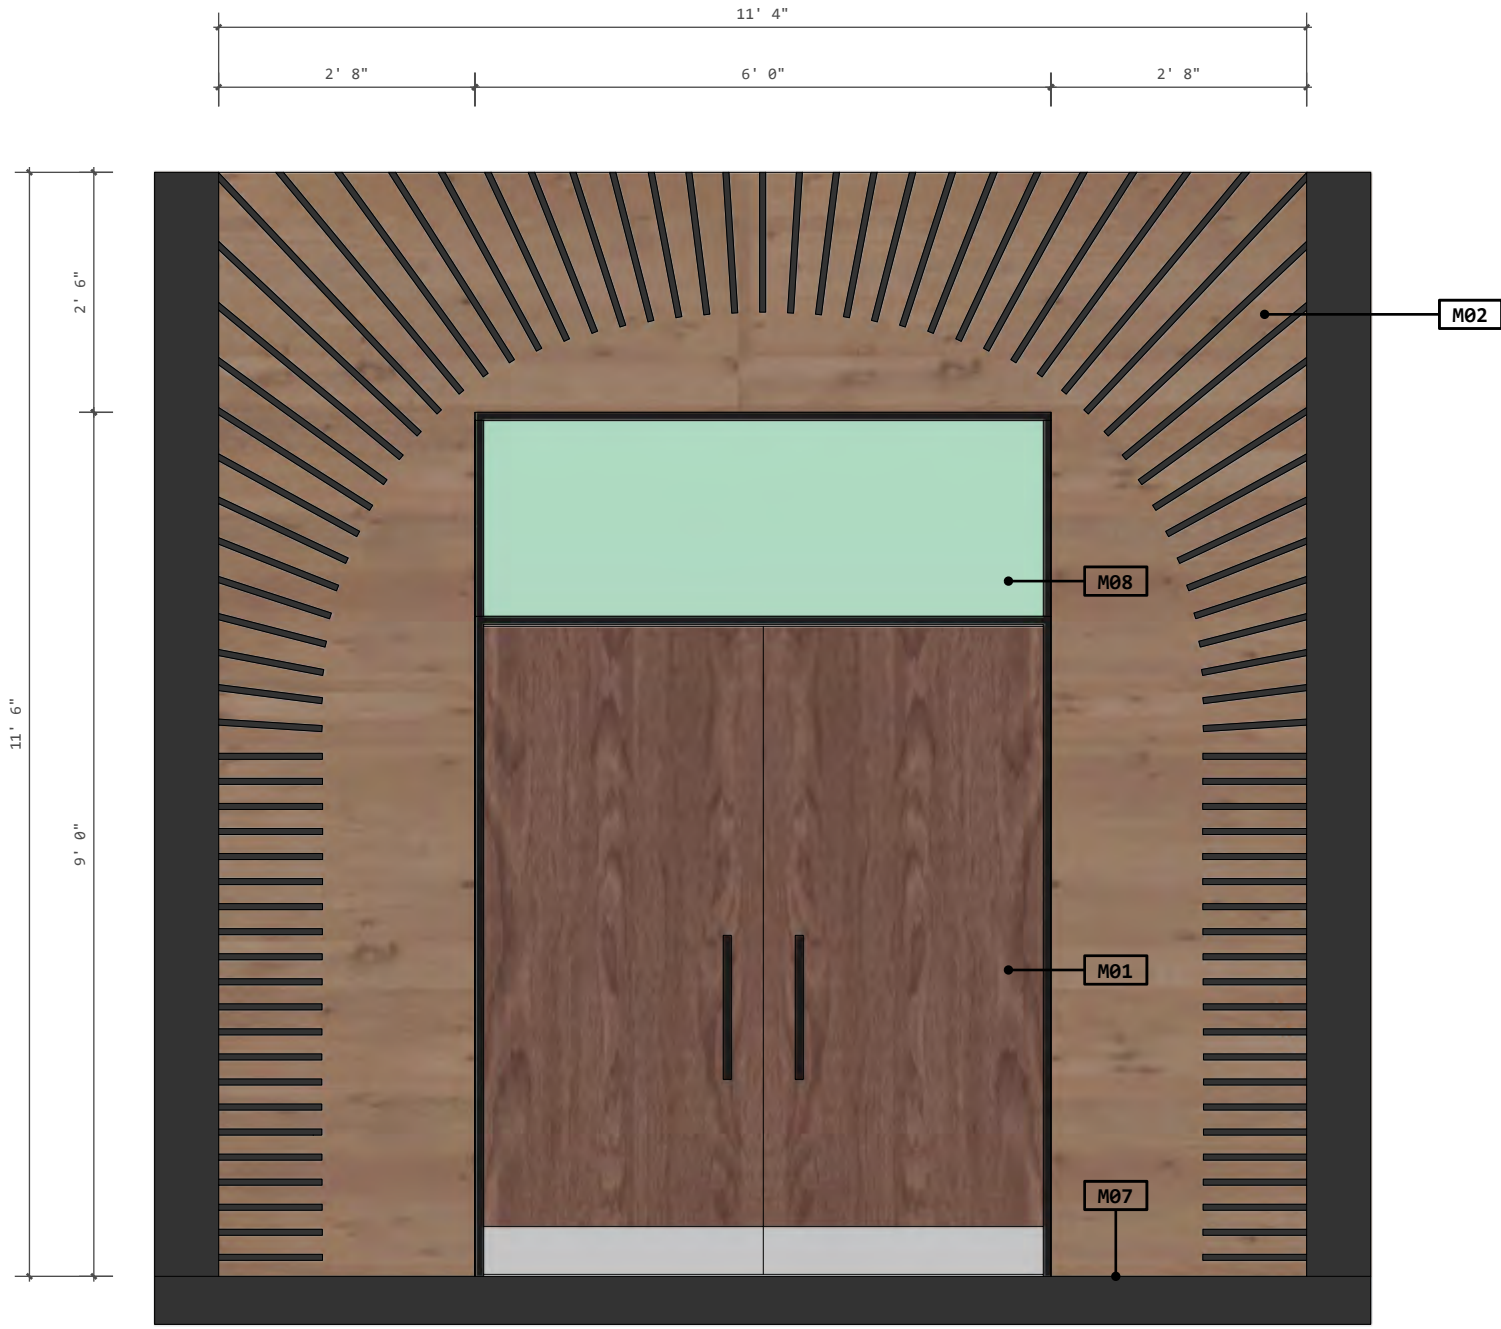

21

LOBBY INTERIOR ELEVATION C


Scale: 1/2" = 1'-0"

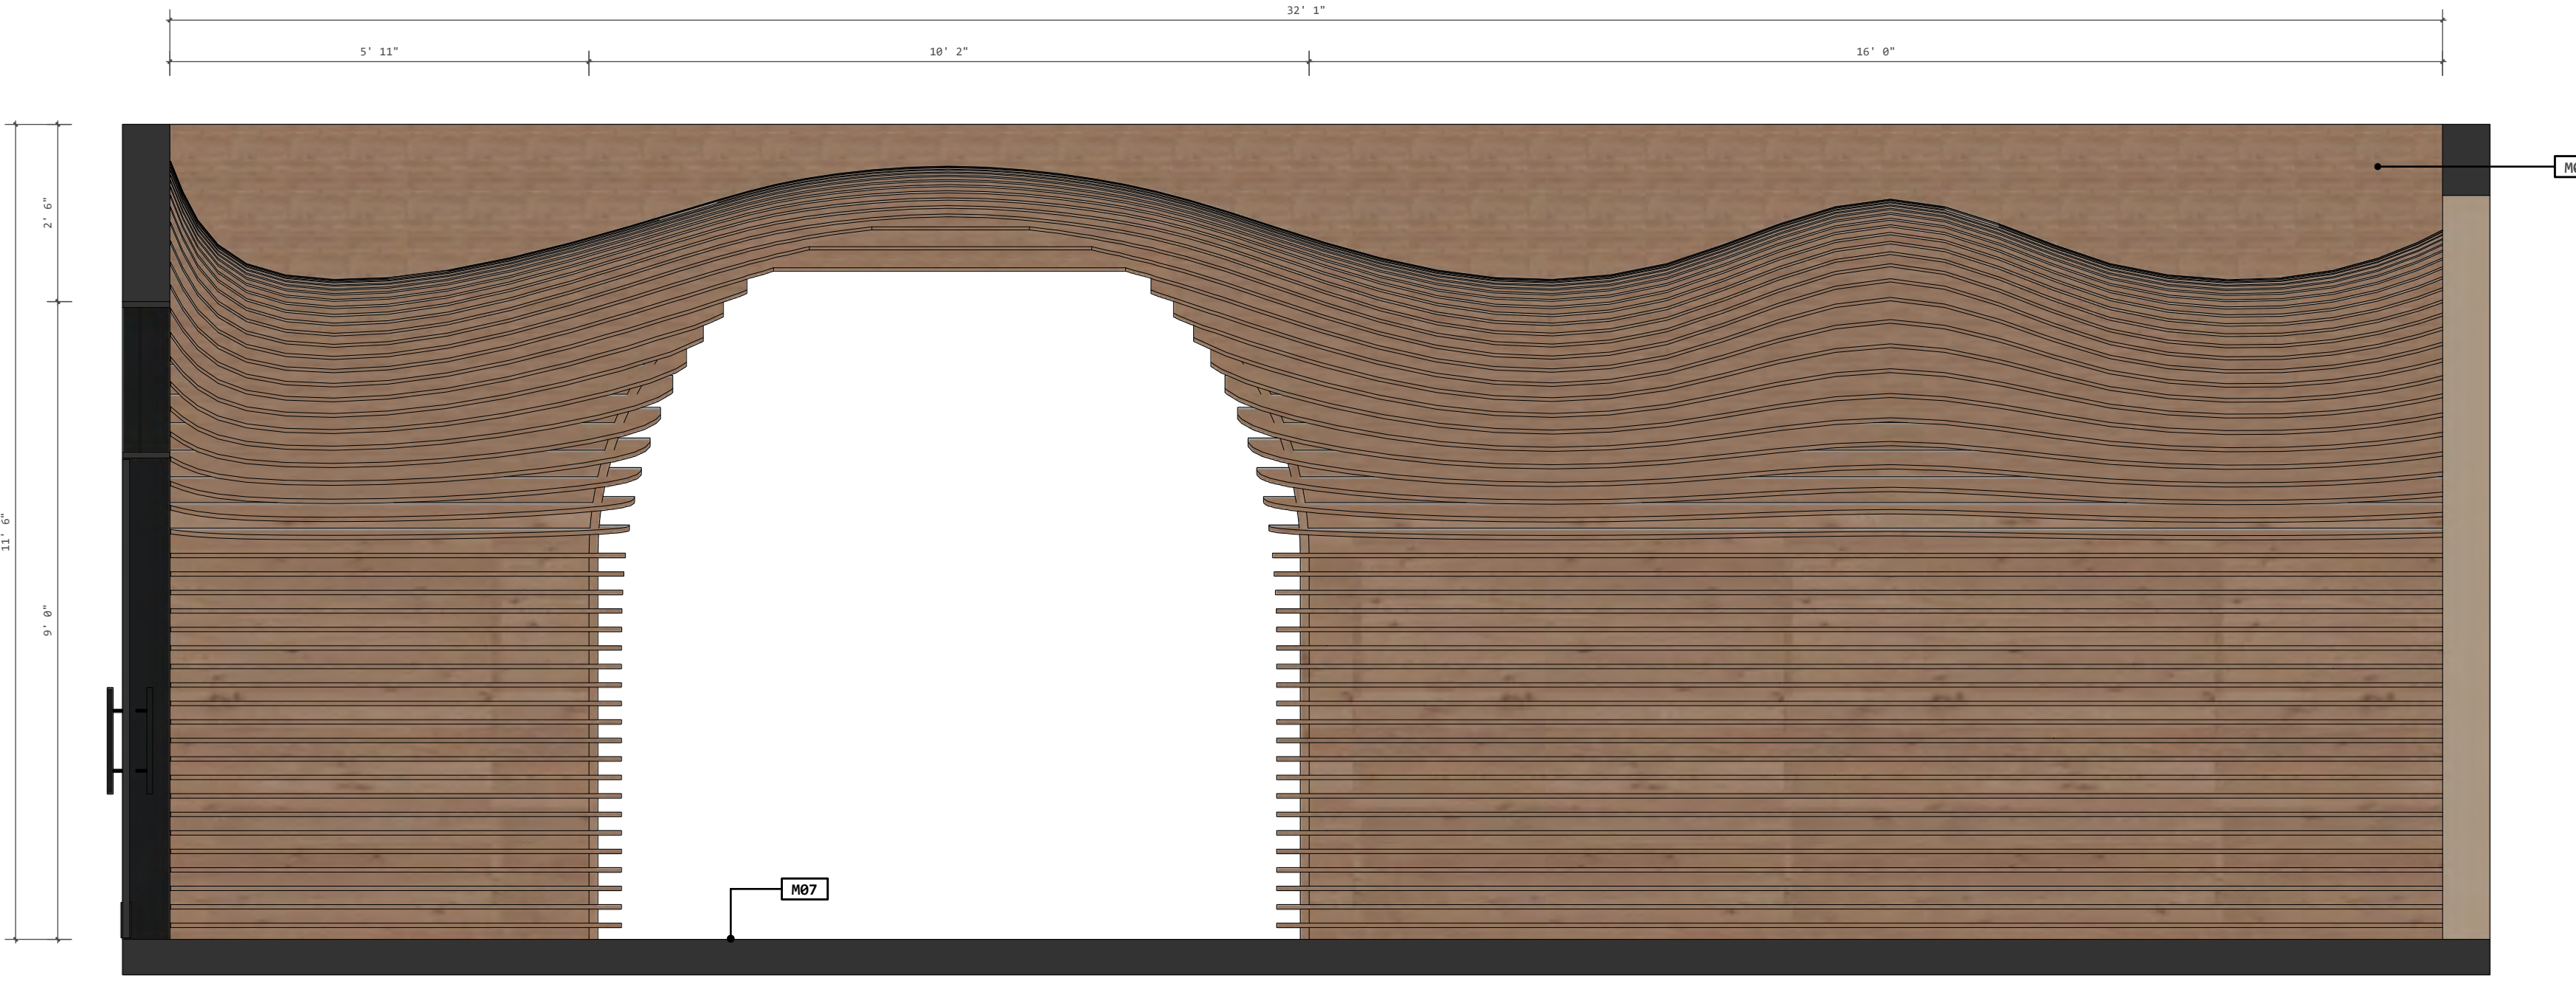


22

LOBBY INTERIOR ELEVATION D

Scale: 1/2" = 1'-0"

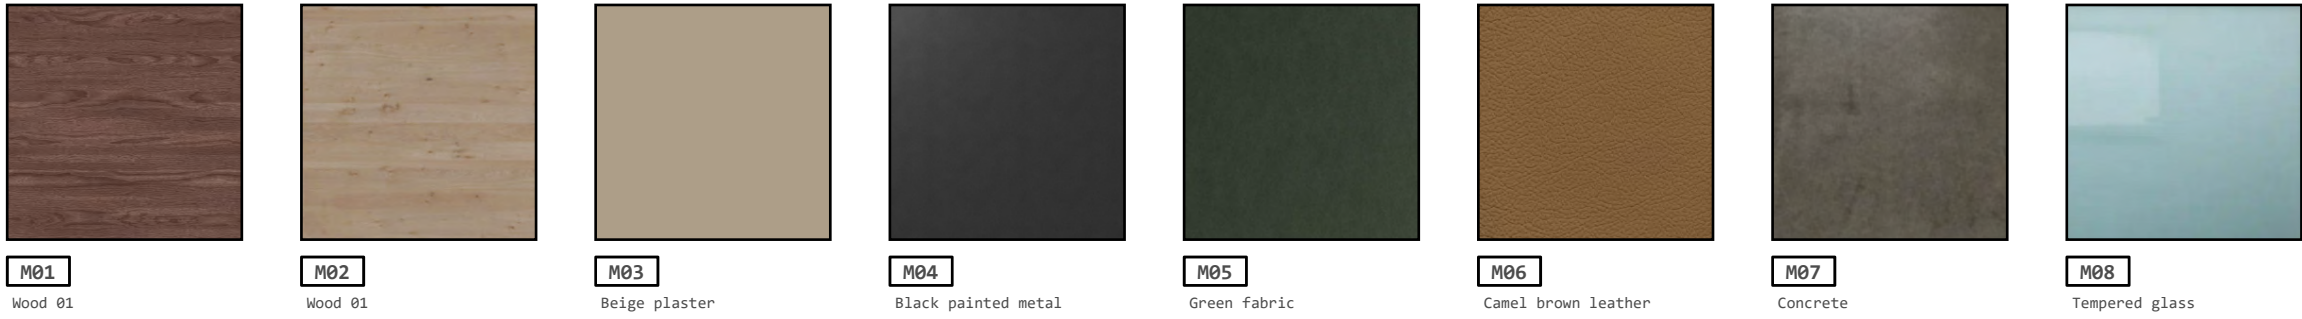

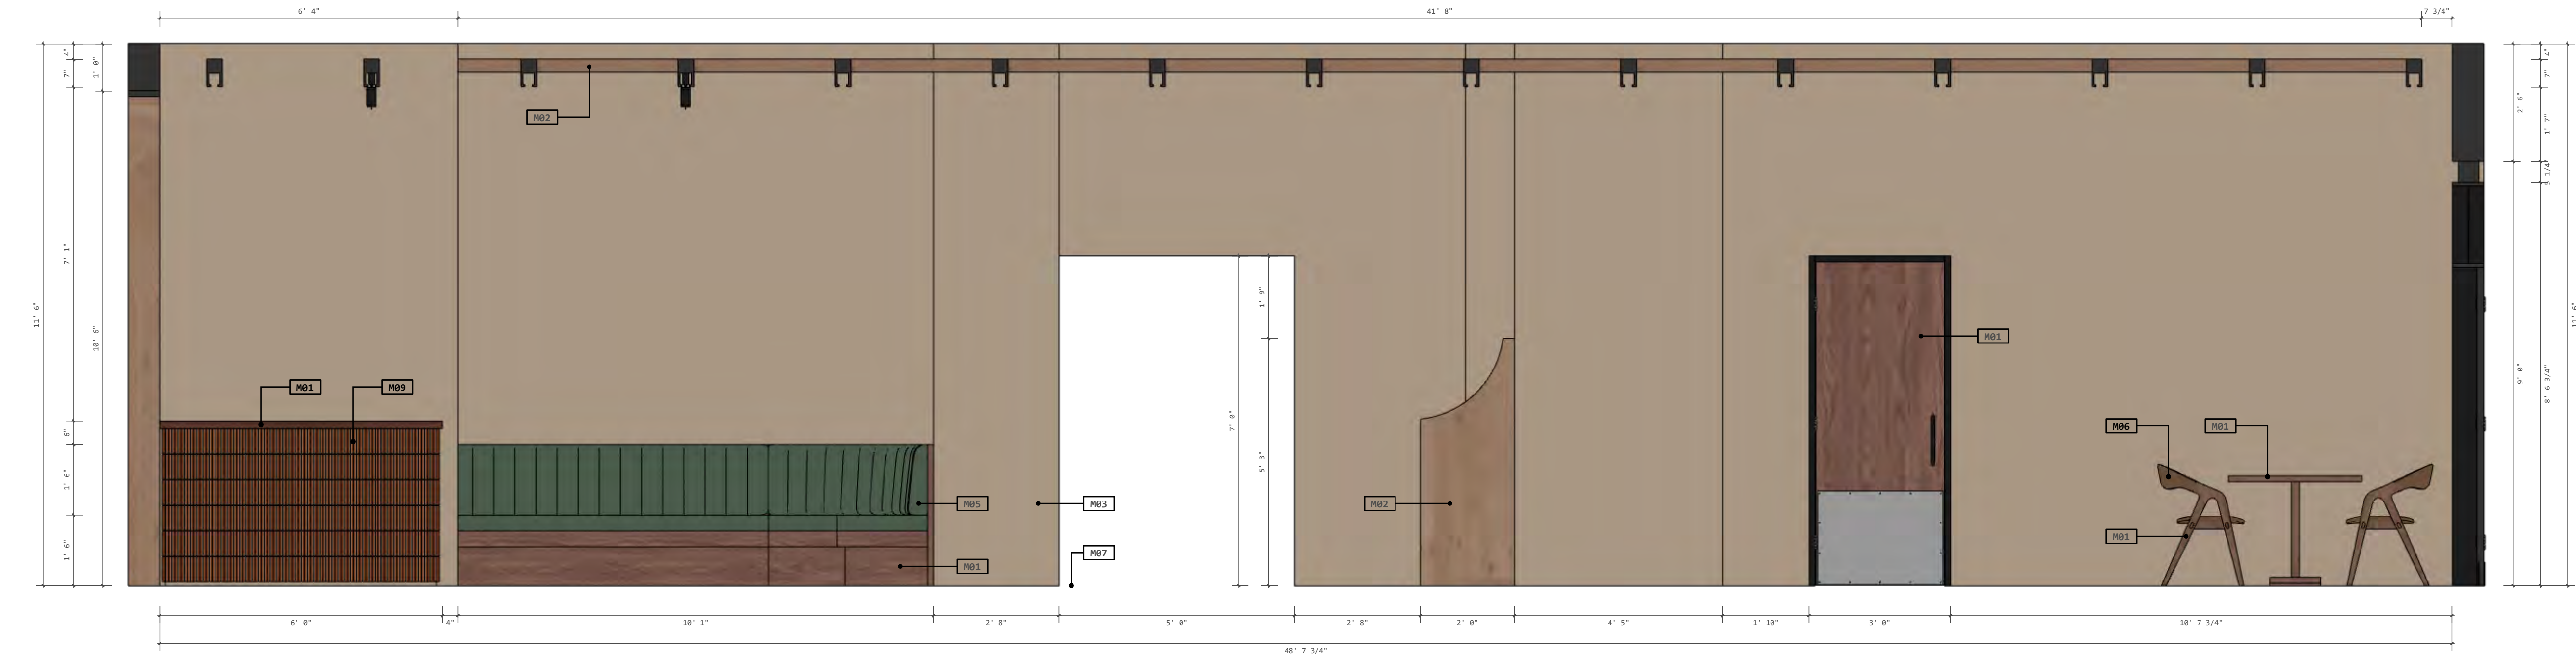

23

RIGHT PATIO INTERIOR ELEVATION A

Scale: 1/2" = 1'-0"




24

RIGHT PATIO INTERIOR ELEVATION B

Scale: 1/2" = 1'-0"




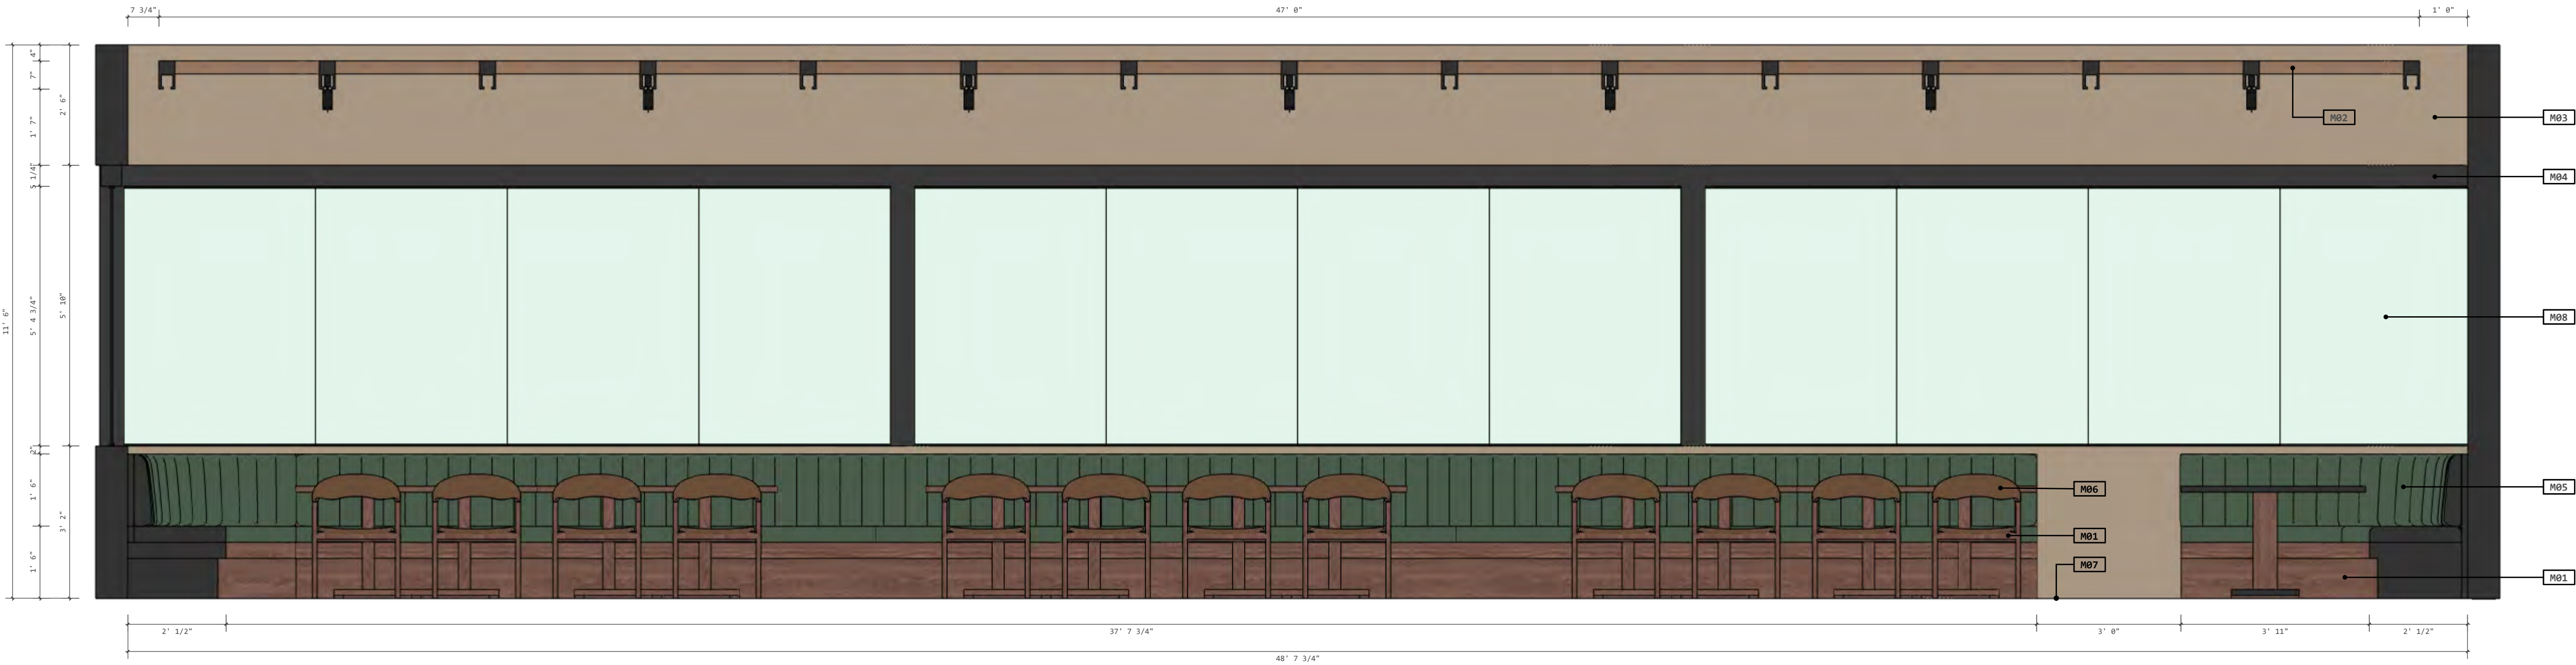

25

RIGHT PATIO INTERIOR ELEVATION C

Scale: 1/2" = 1'-0"

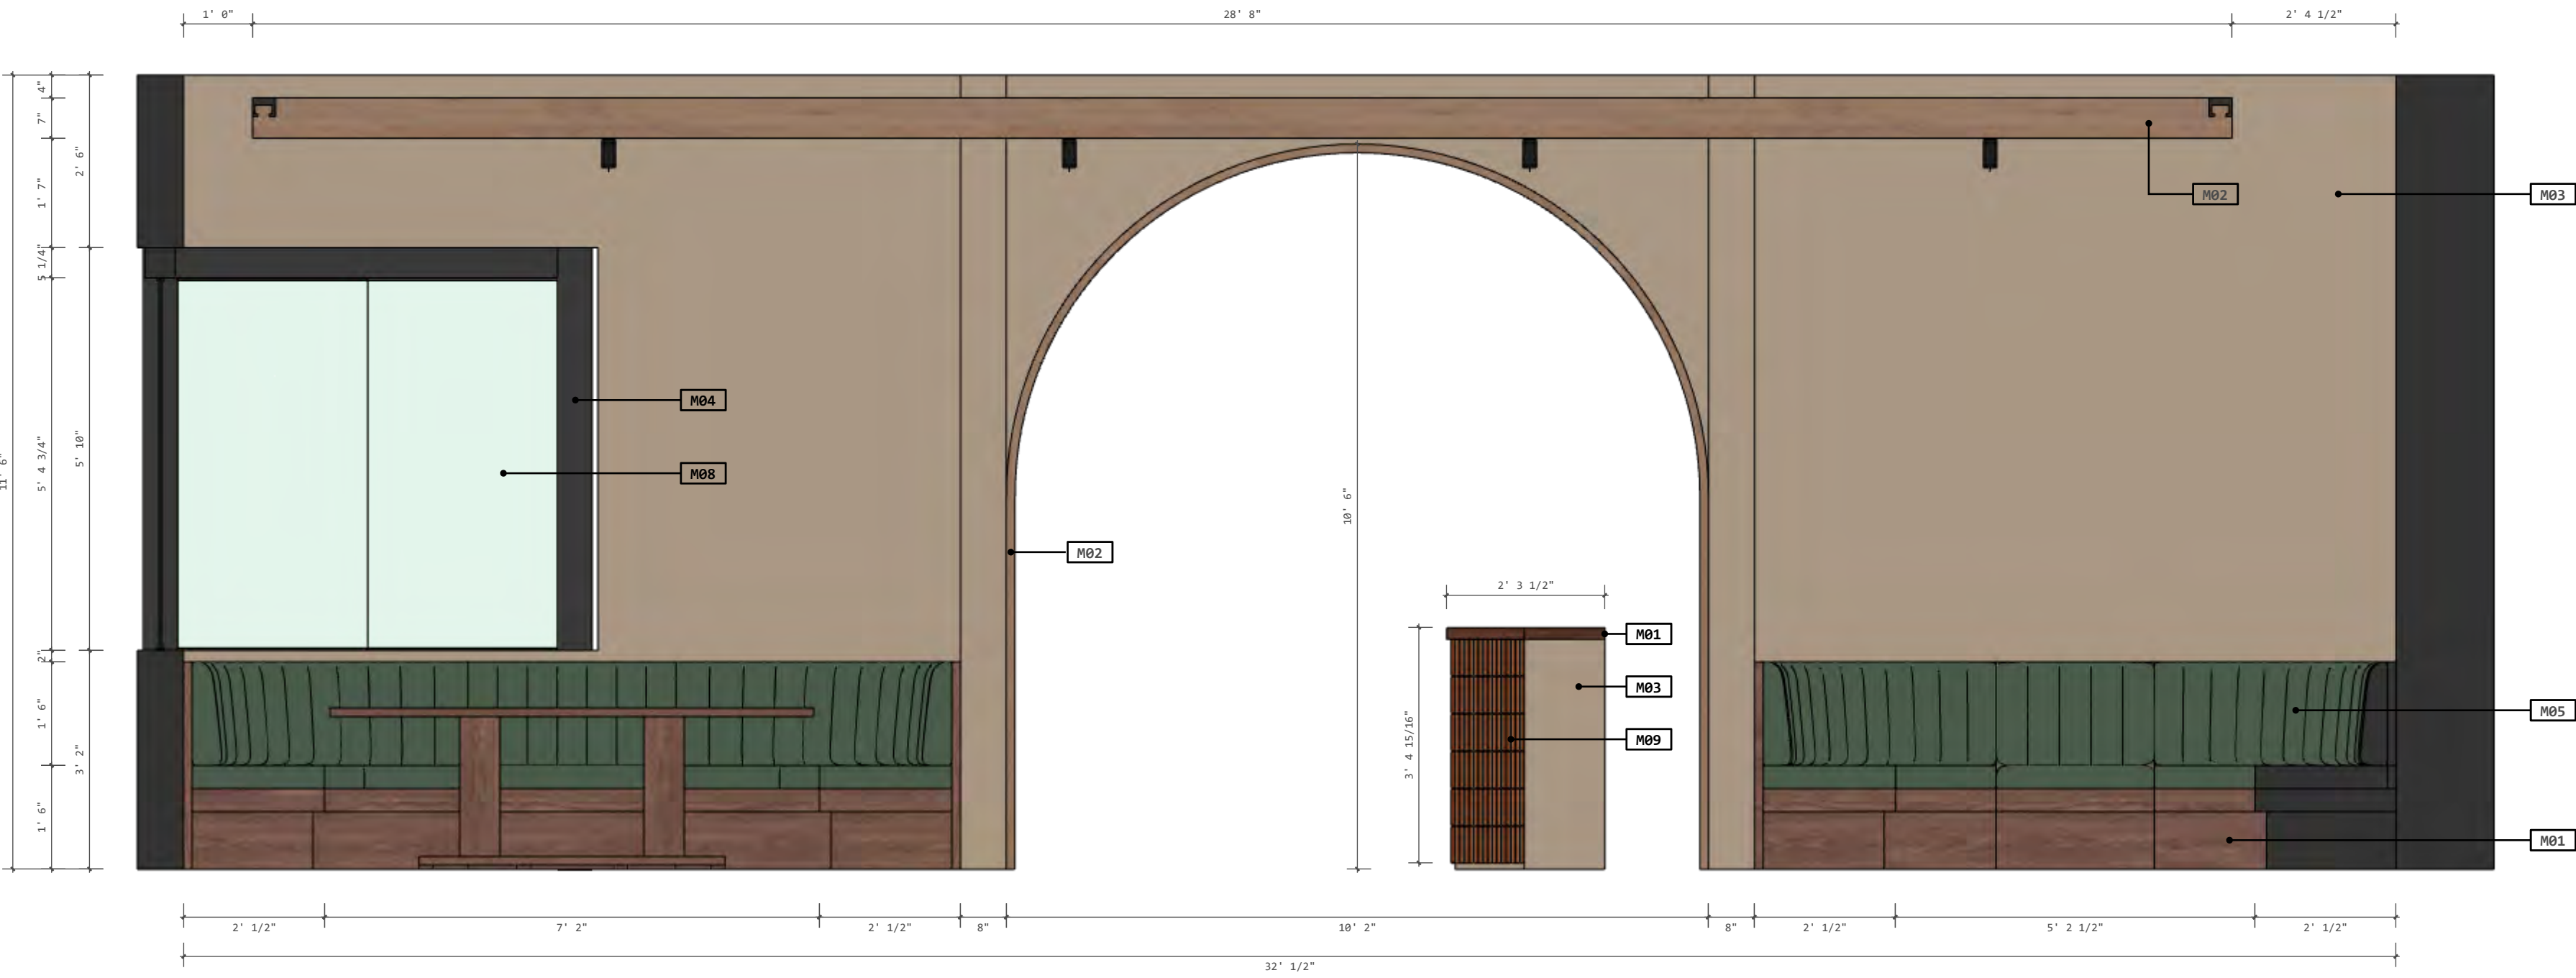


26


RIGHT PATIO INTERIOR ELEVATION D

Scale: 1/2" = 1'-0"



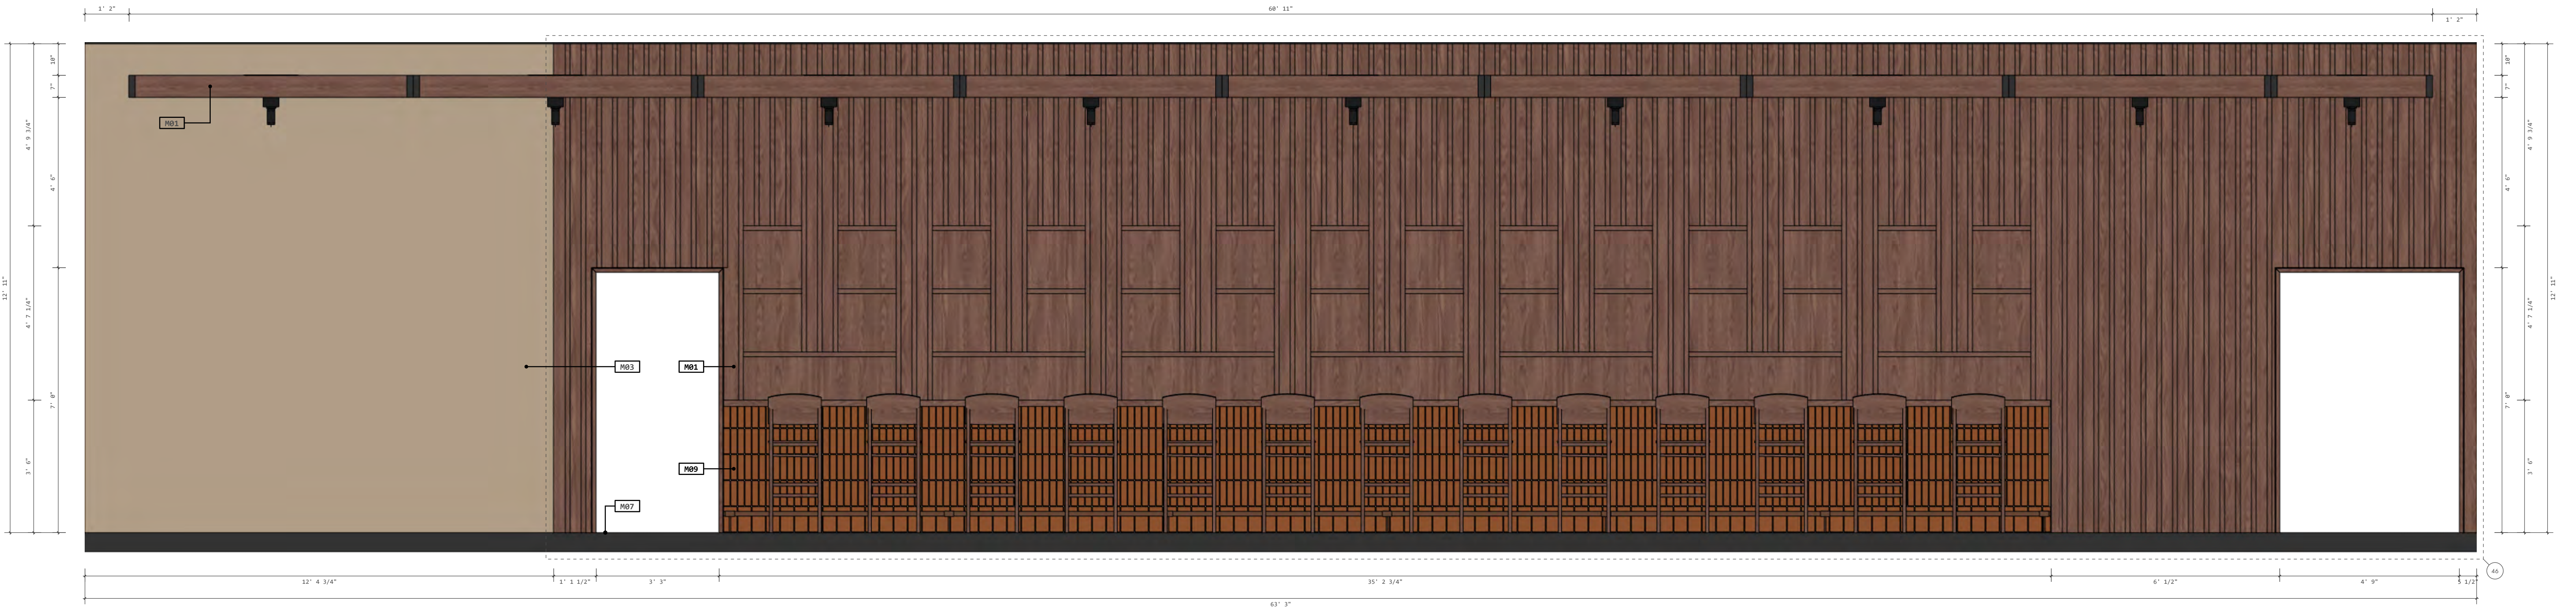


27 MAIN ROOM INTERIOR ELEVATION A
Scale: 1/2" = 1'-0"

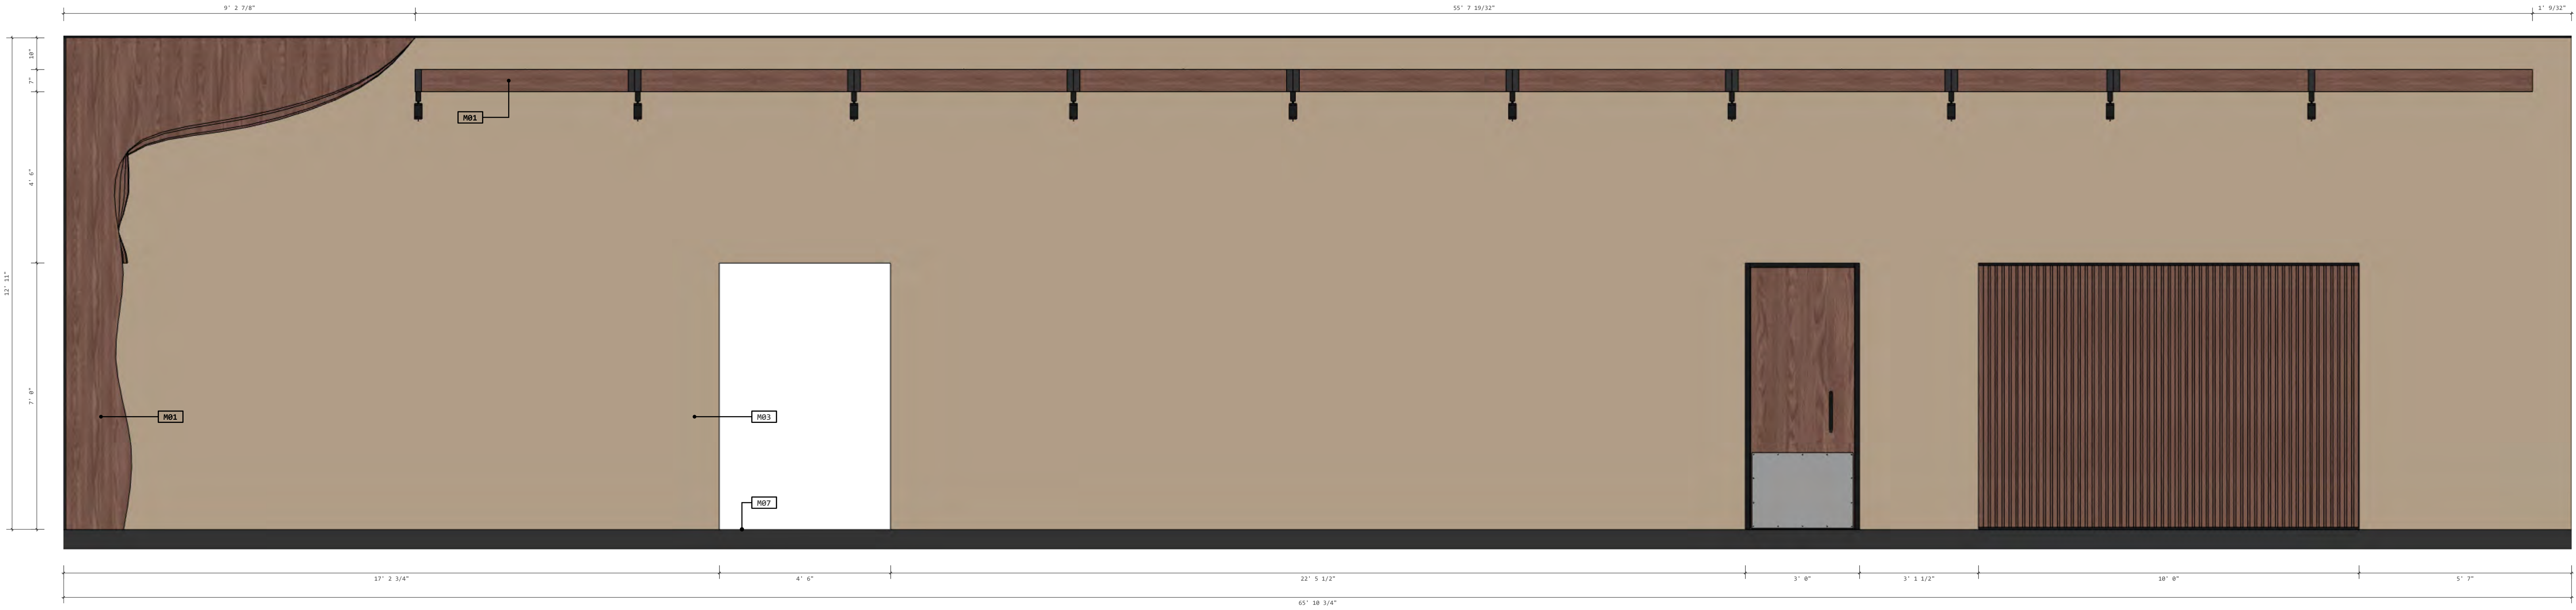

28 MAIN ROOM INTERIOR ELEVATION B
Scale: 1/2" = 1'-0"



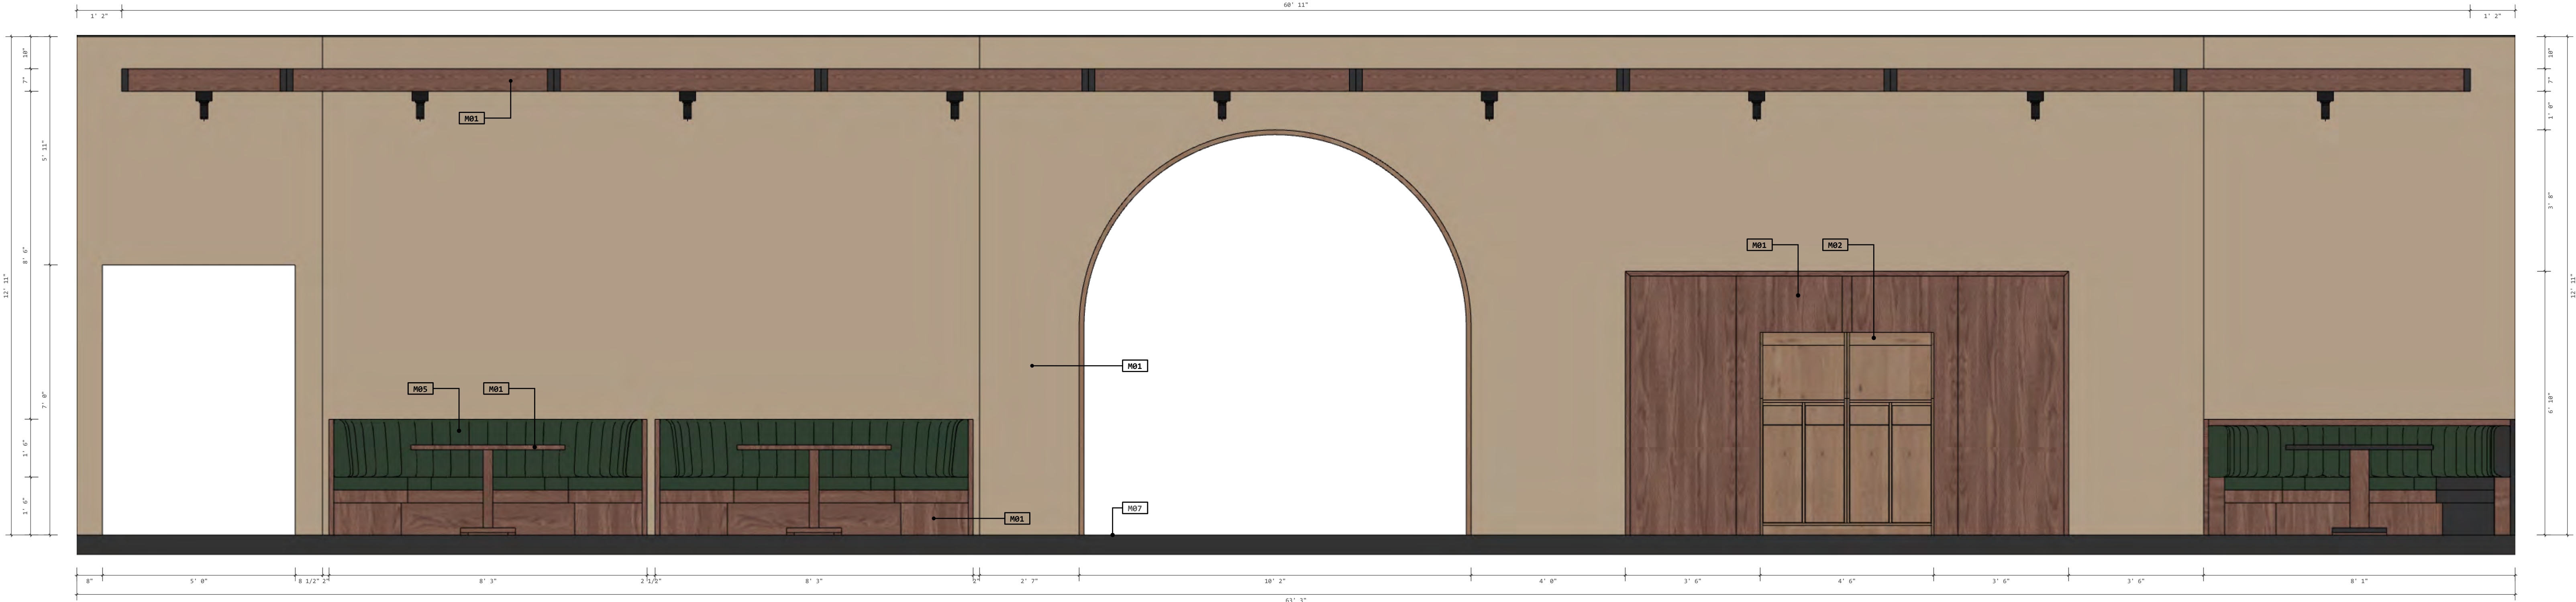

29

MAIN ROOM INTERIOR ELEVATION C


Scale: 1/2" = 1'-0"






30

MAIN ROOM INTERIOR ELEVATION D

Scale: 1/2" = 1'-0"

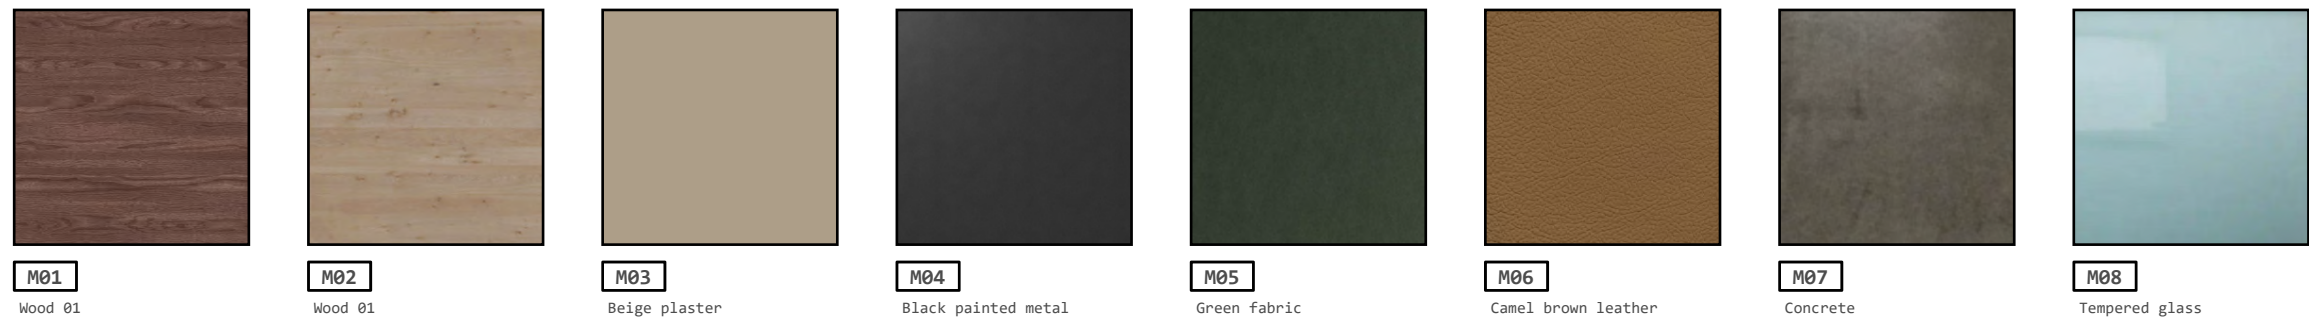

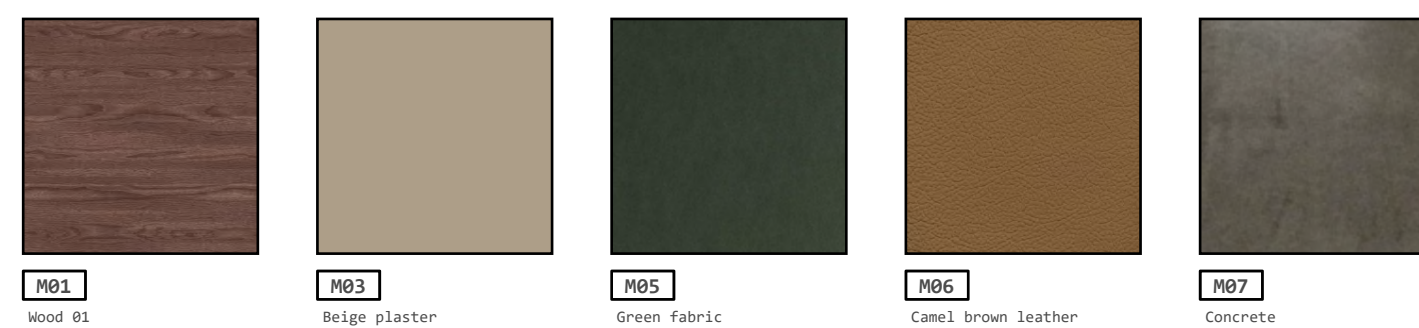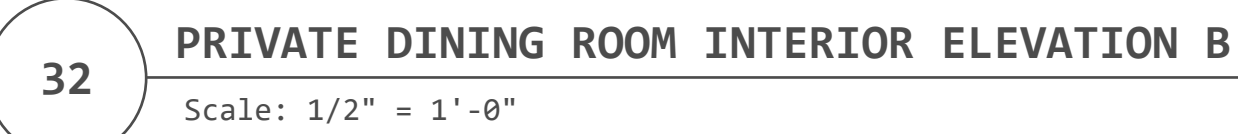


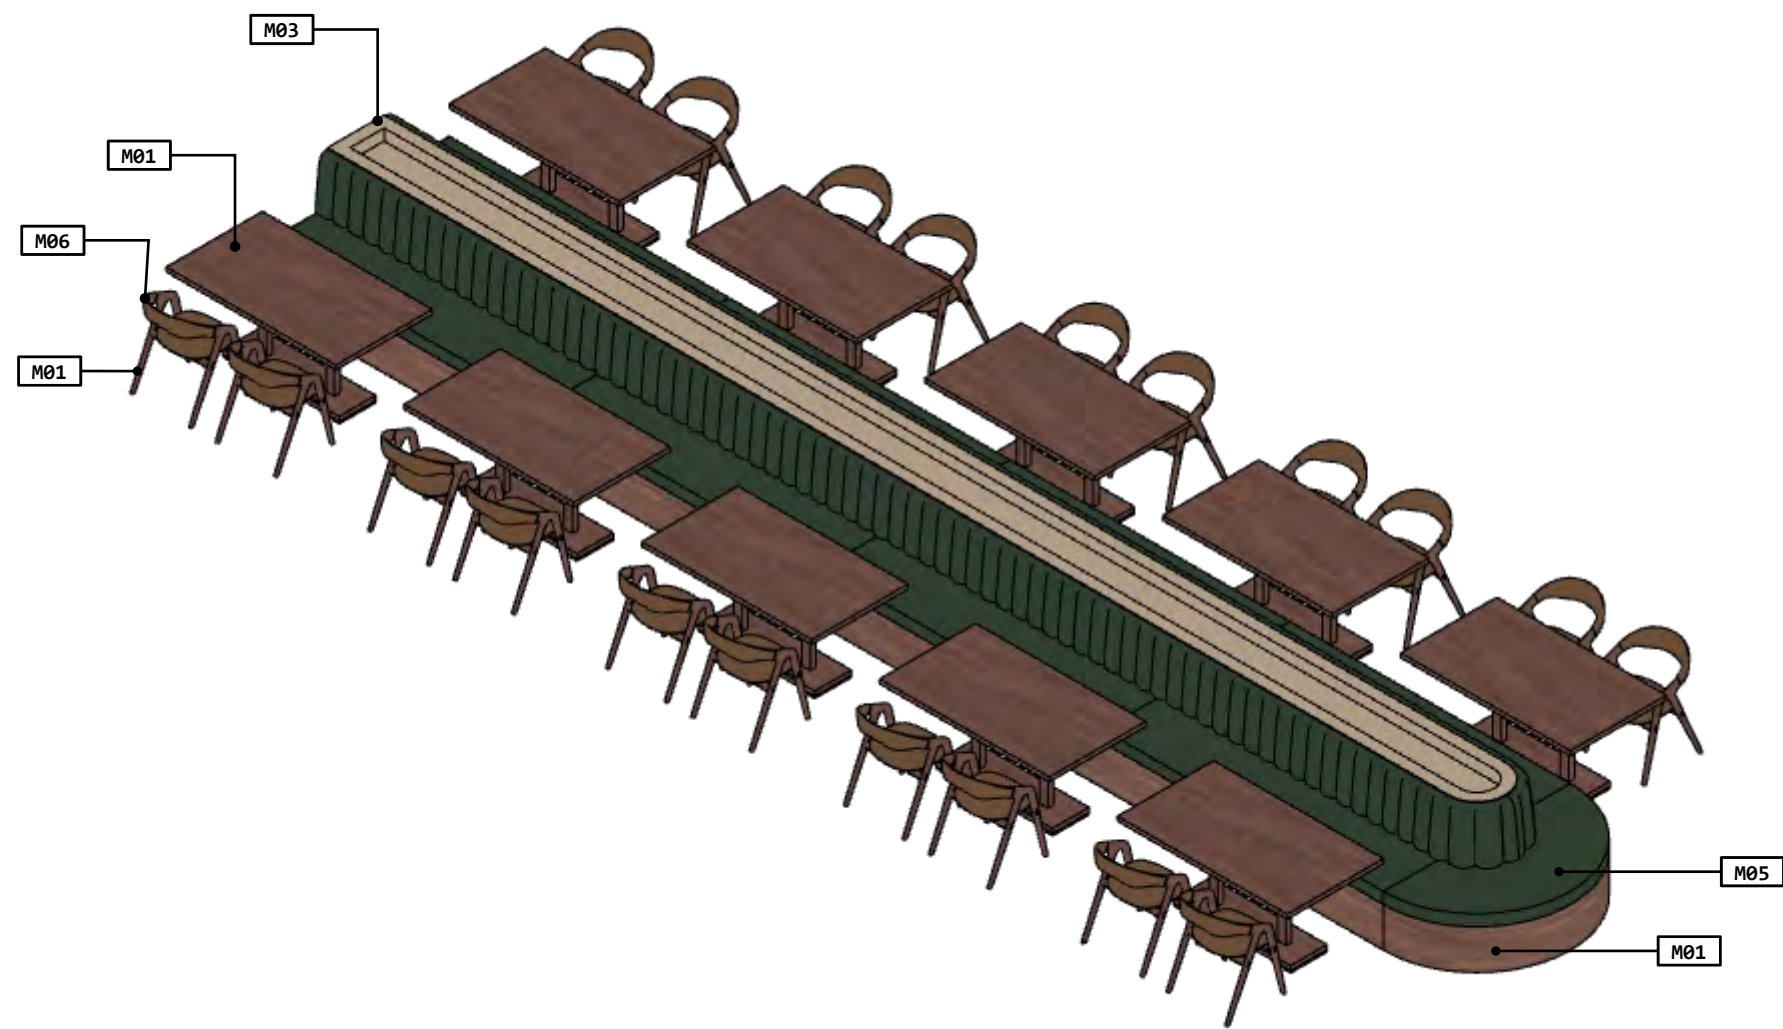

35

MAIN ROOM CENTER BOOTH ISLAND ISO


Scale: 1/2" = 1'-0"

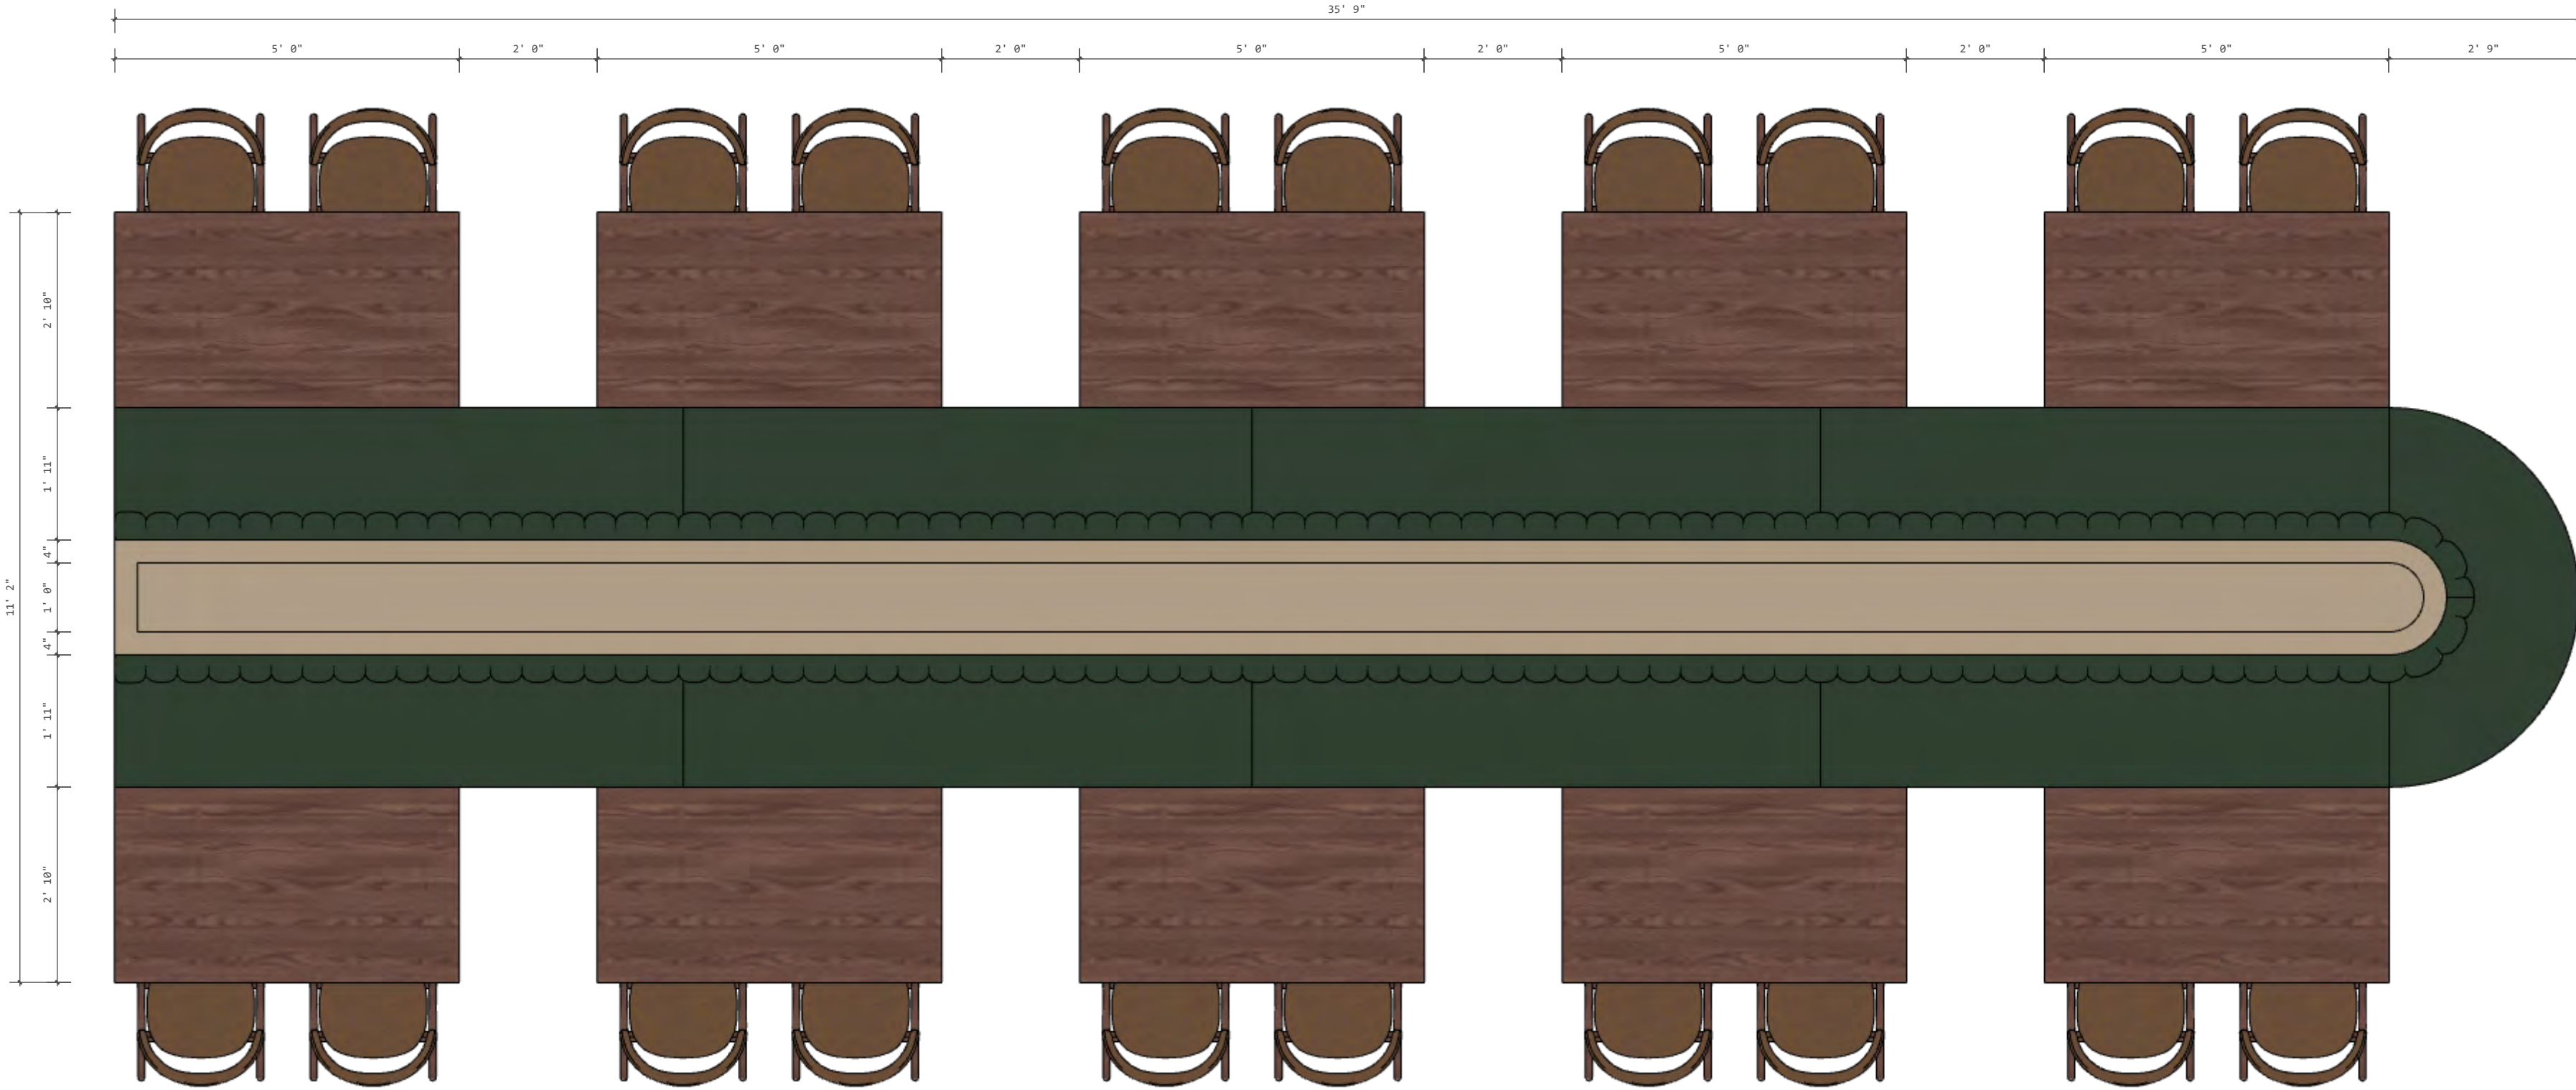

36

MAIN ROOM CENTER BOOTH ISLAND PLAN VIEW


Scale: 1/2" = 1'-0"

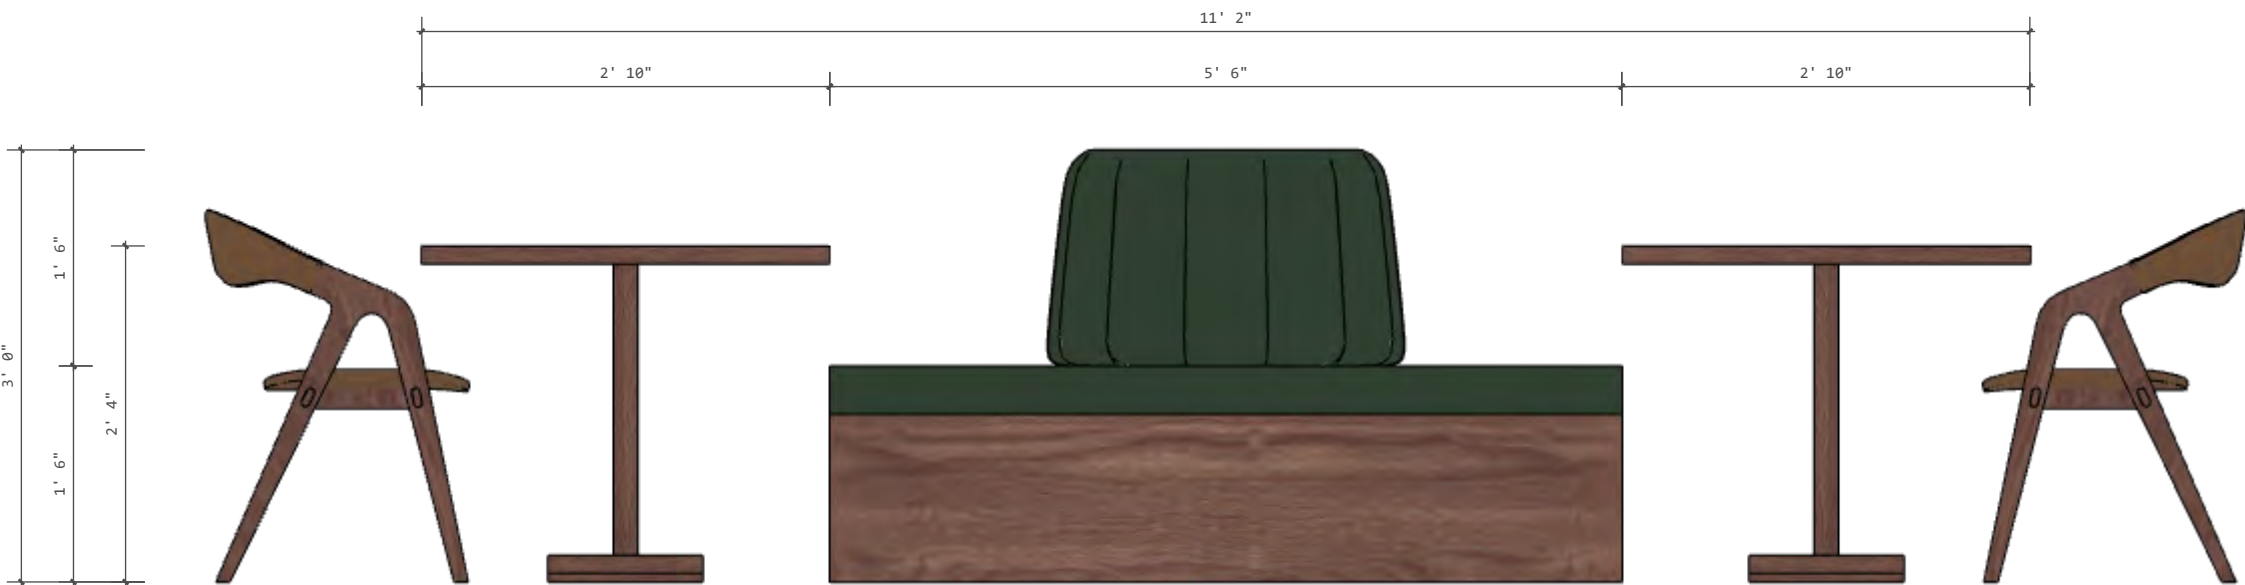

37

MAIN ROOM CENTER BOOTH ISLAND FRONT ELEVATION


Scale: 1/2" = 1'-0"

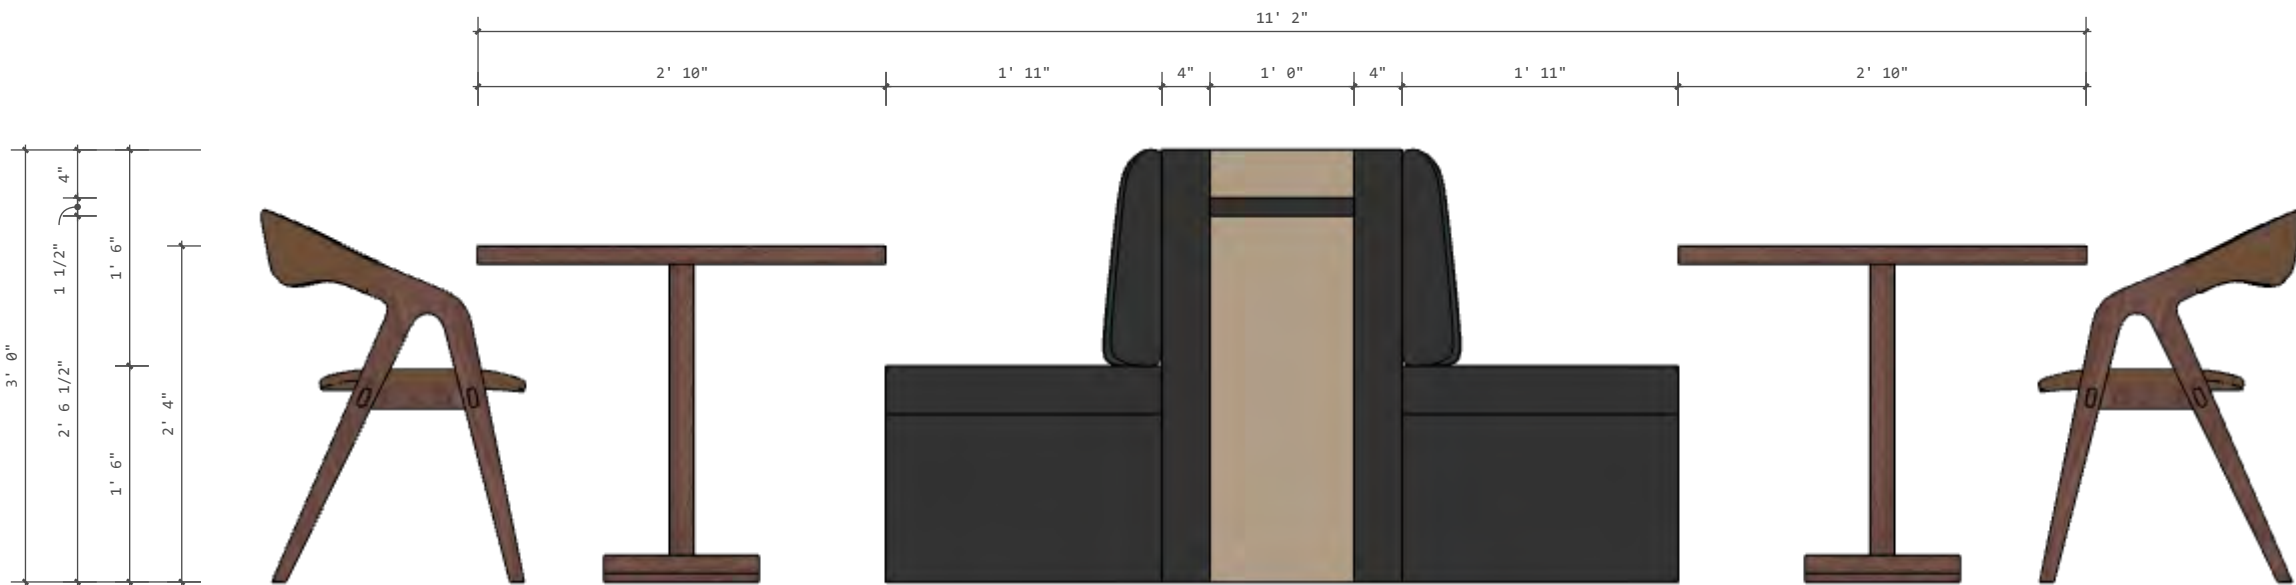

38

MAIN ROOM CENTER BOOTH ISLAND FRONT ELEVATION


Scale: 1/2" = 1'-0"

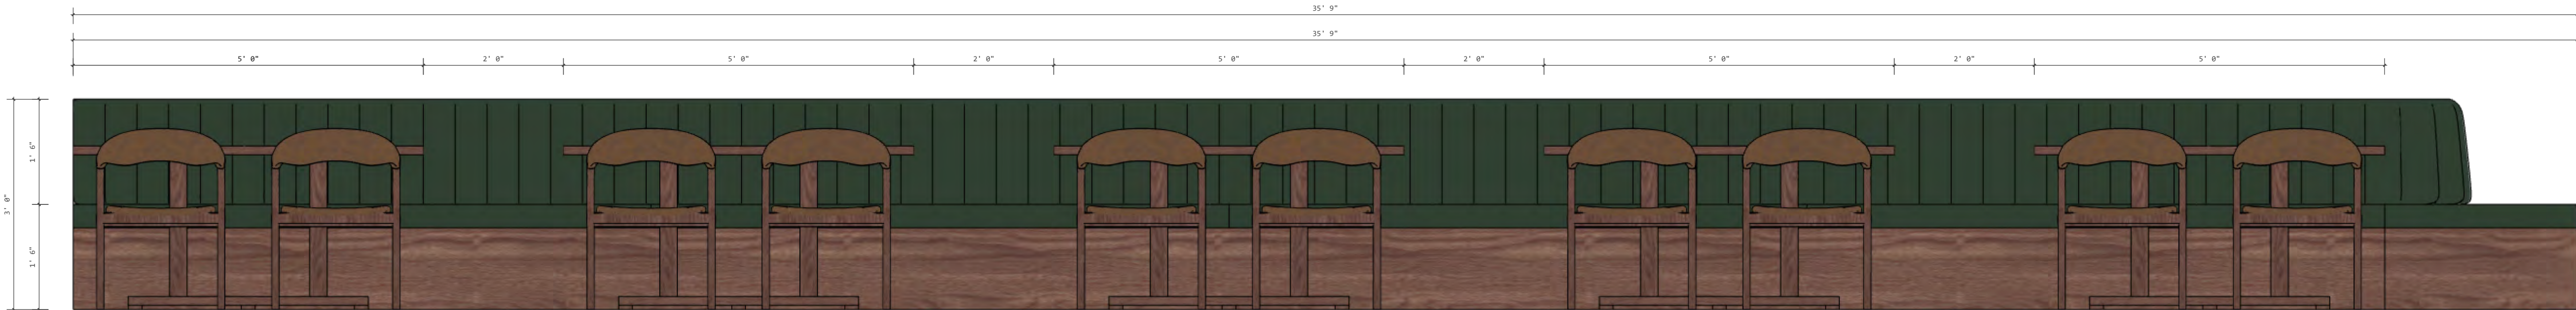


39

MAIN ROOM CENTER BOOTH ISLAND LEFT ELEVATION

Scale: 1/2" = 1'-0"

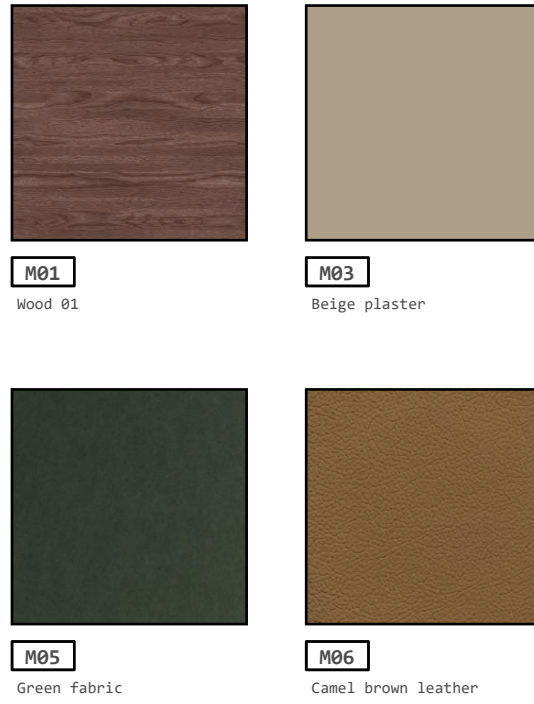


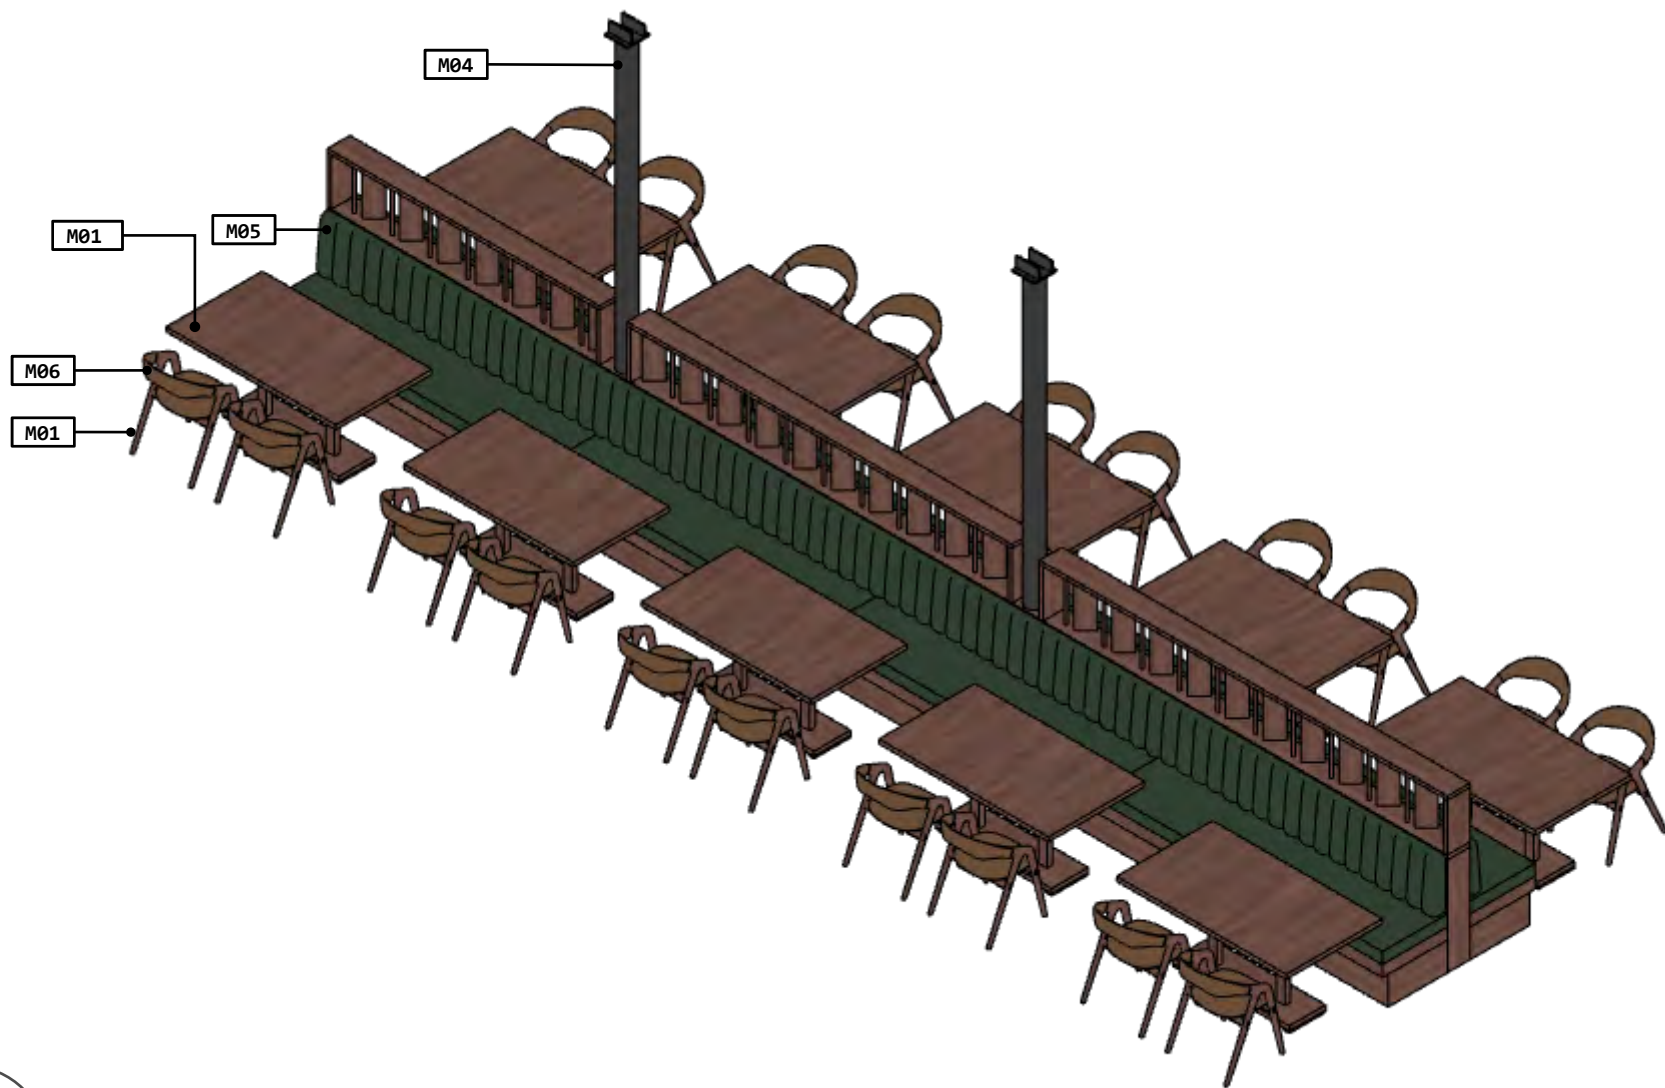

40

MAIN ROOM LEFT BOOTH ISLAND ISO


Scale: 1/2" = 1'-0"

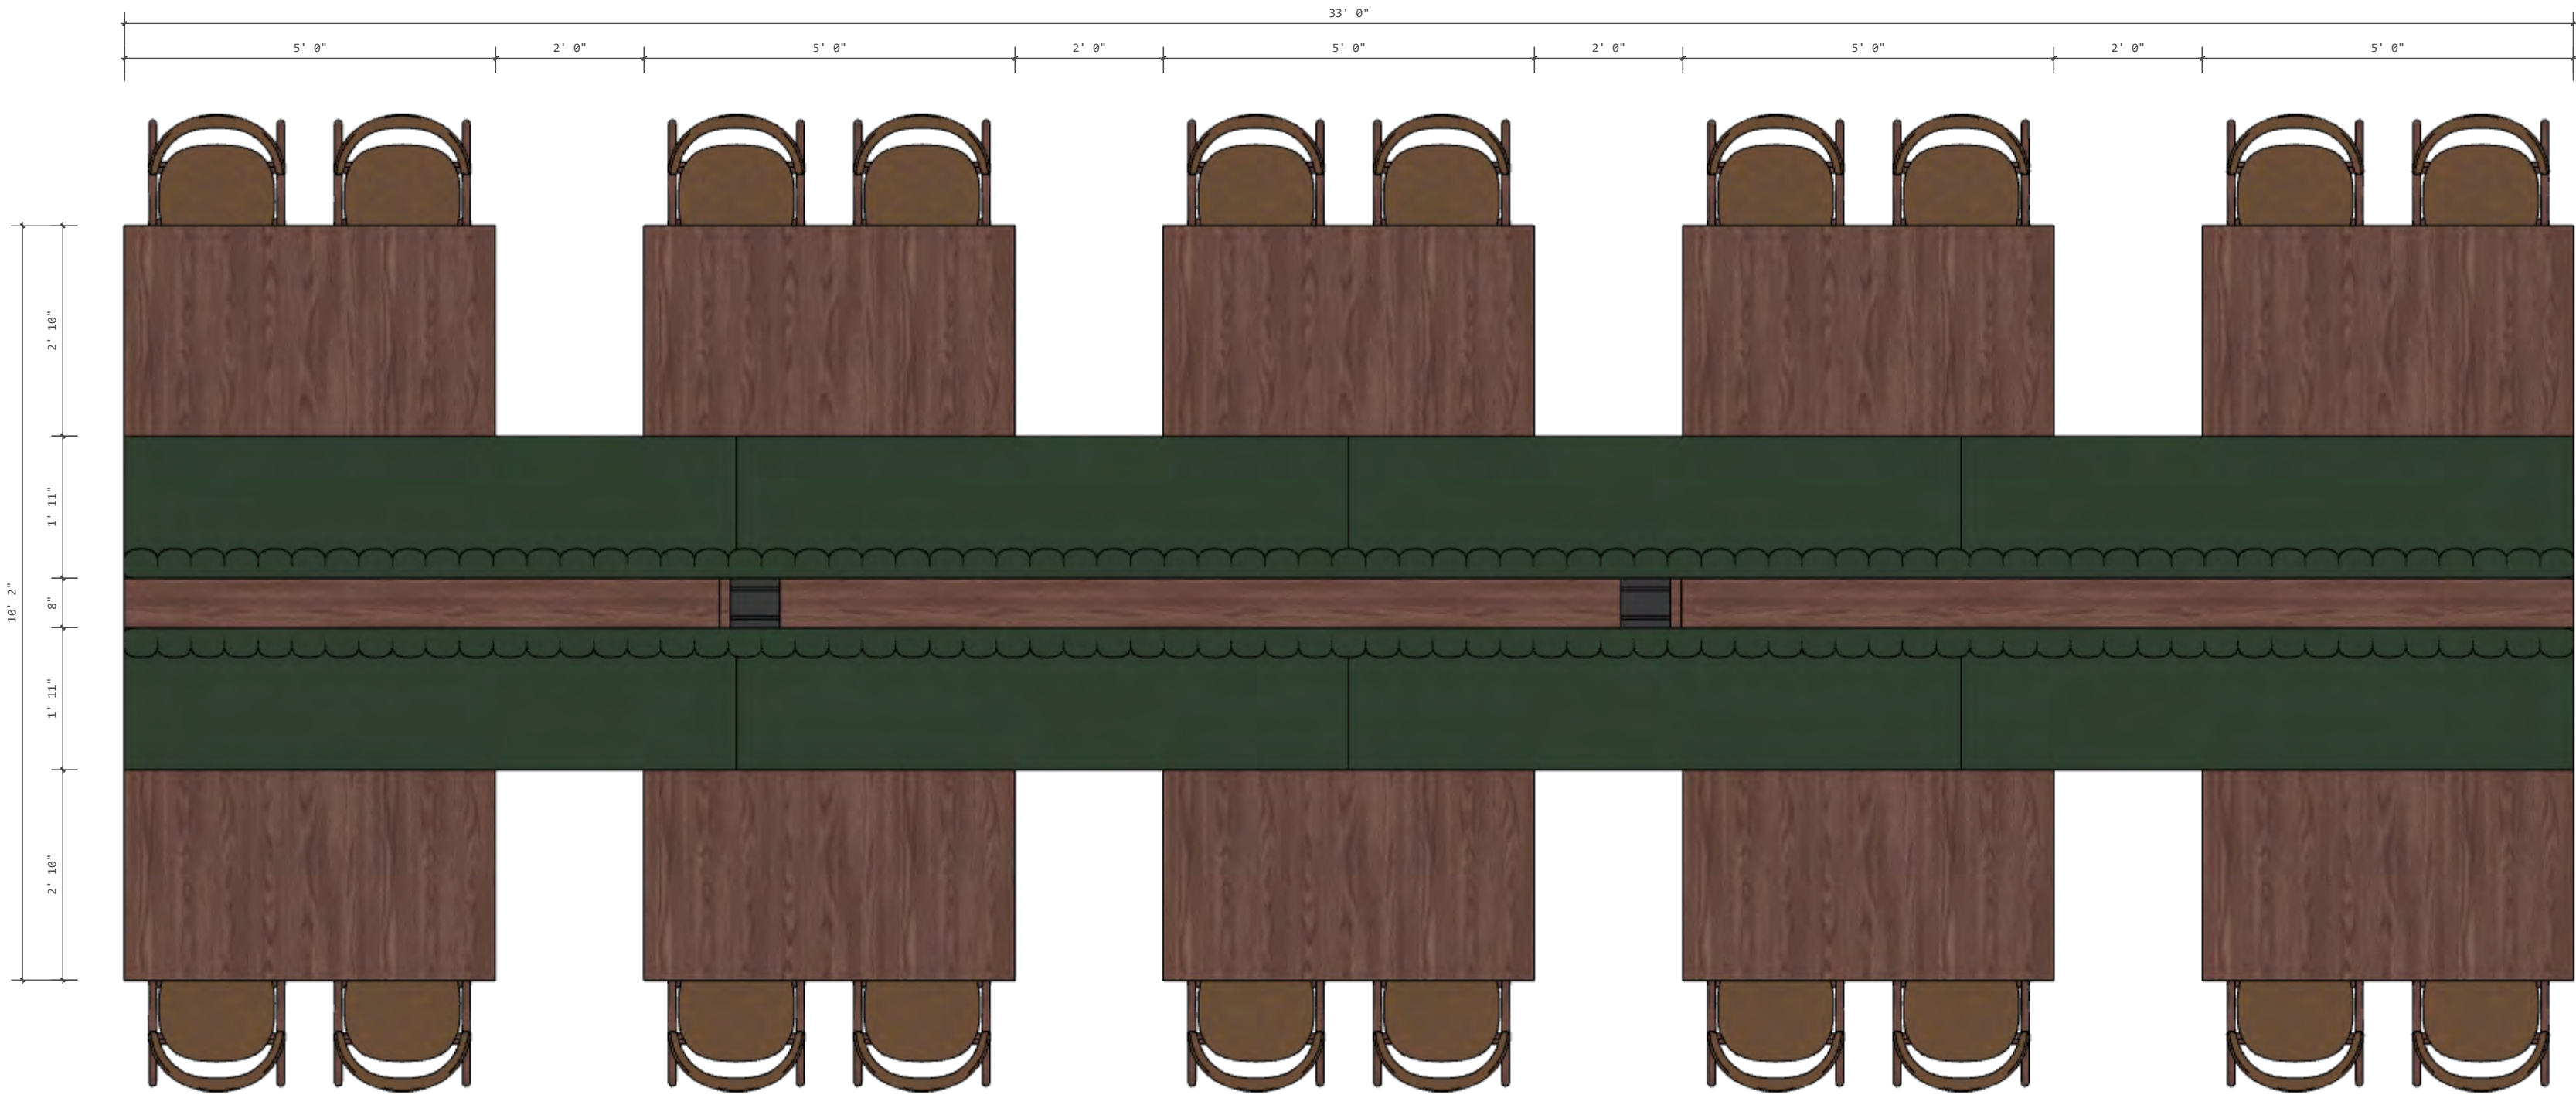

41

MAIN ROOM LEFT BOOTH ISLAND PLAN VIEW


Scale: 1/2" = 1'-0"

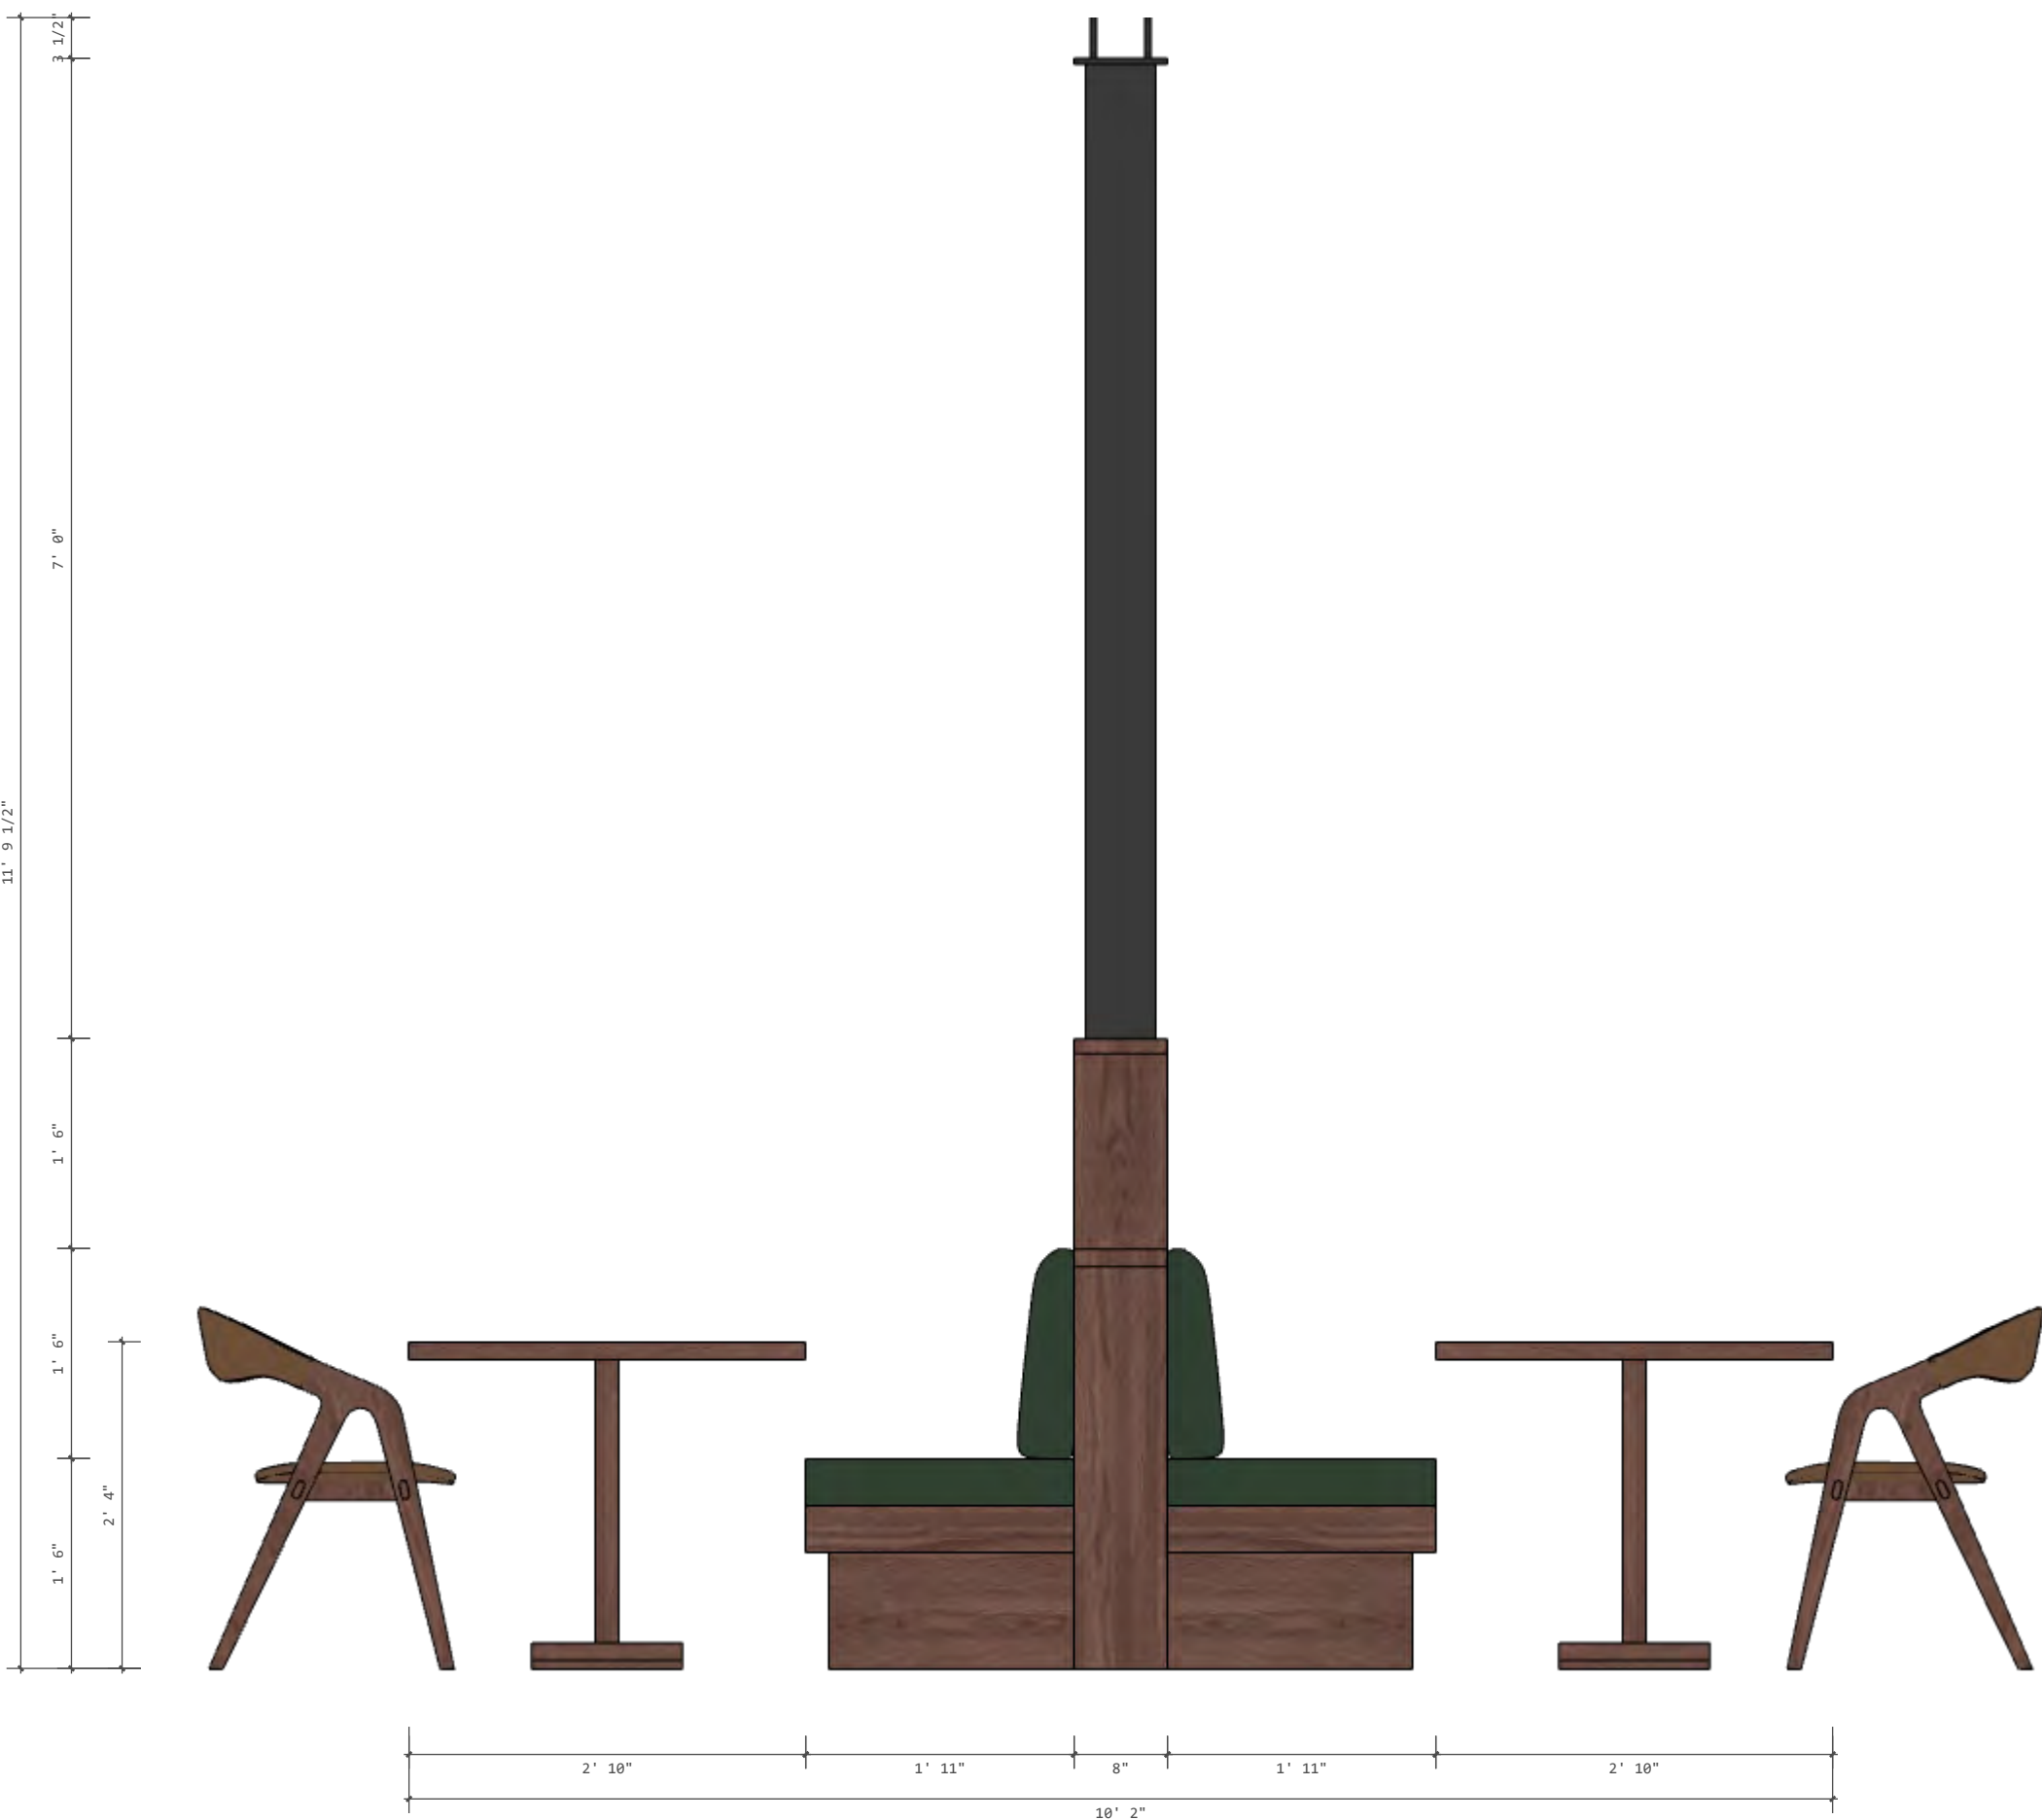

42

MAIN ROOM LEFT BOOTH ISLAND FRONT ELEVATION


Scale: 1/2" = 1'-0"

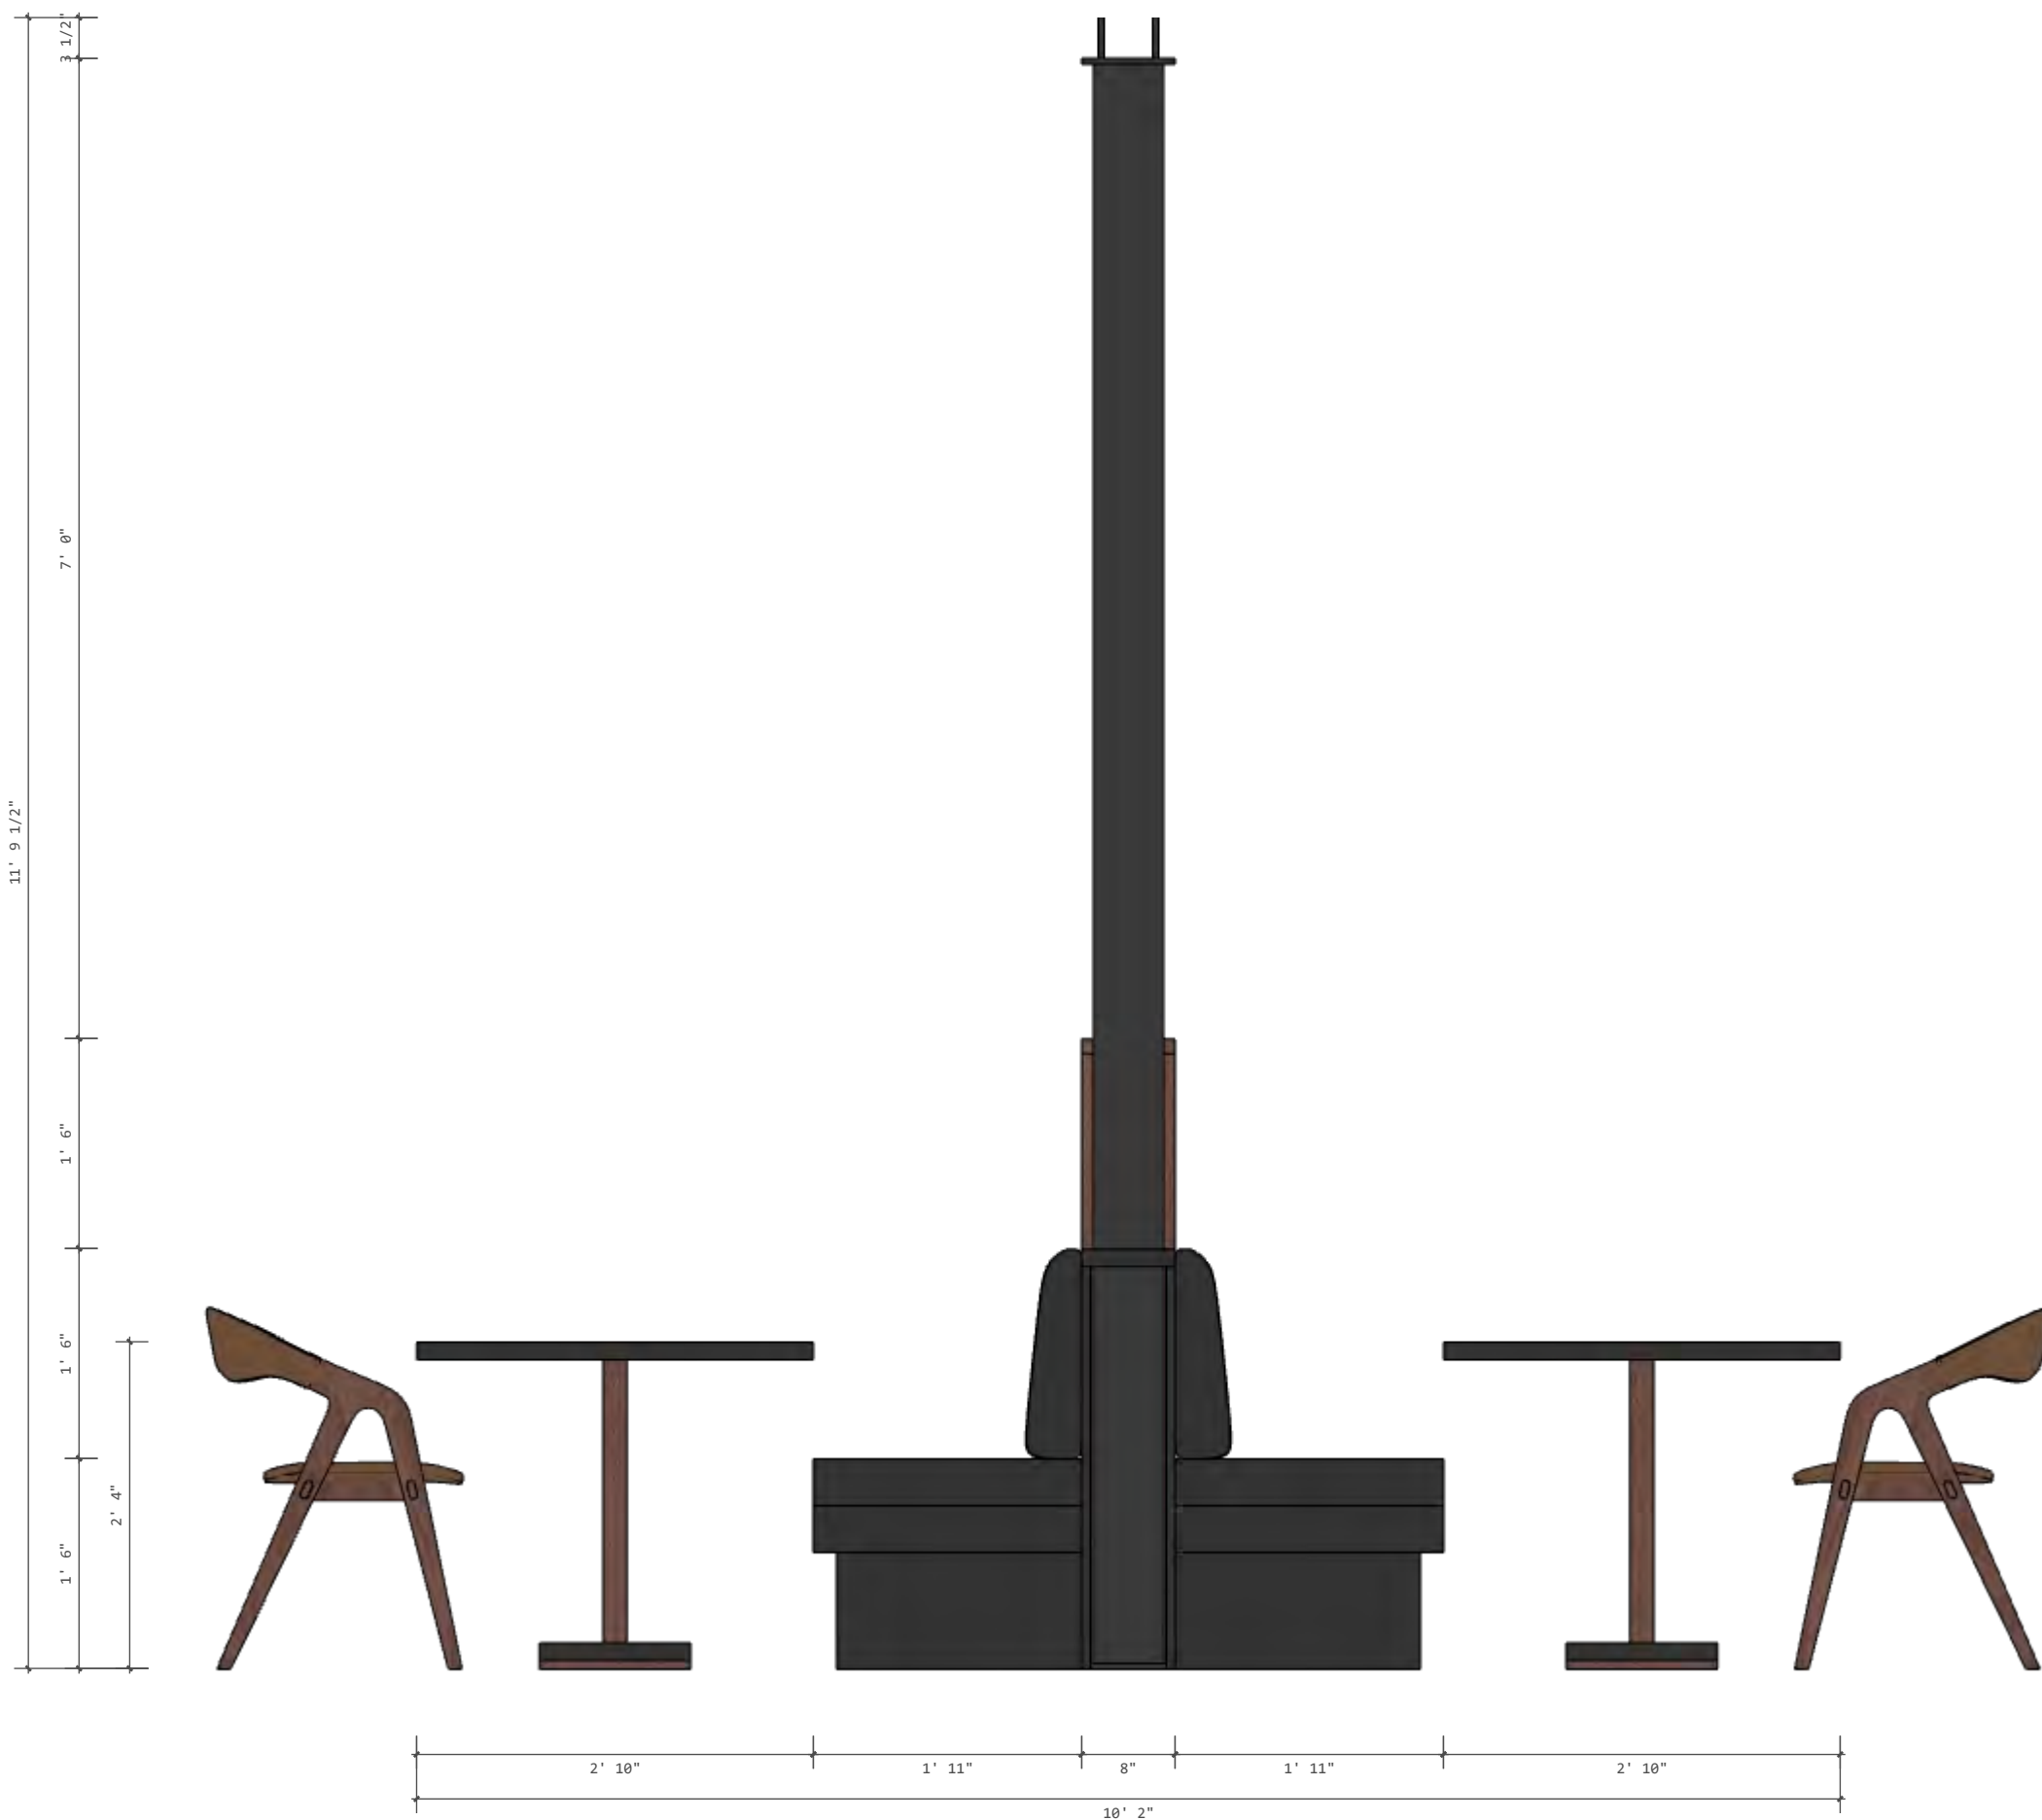


43

MAIN ROOM LEFT BOOTH ISLAND FRONT ELEVATION

Scale: 1/2" = 1'-0"

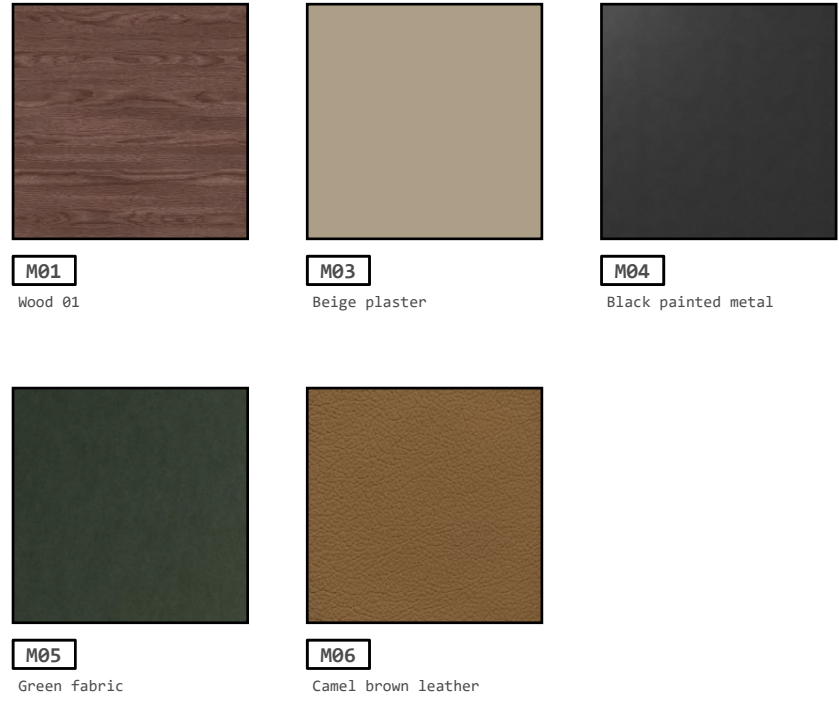


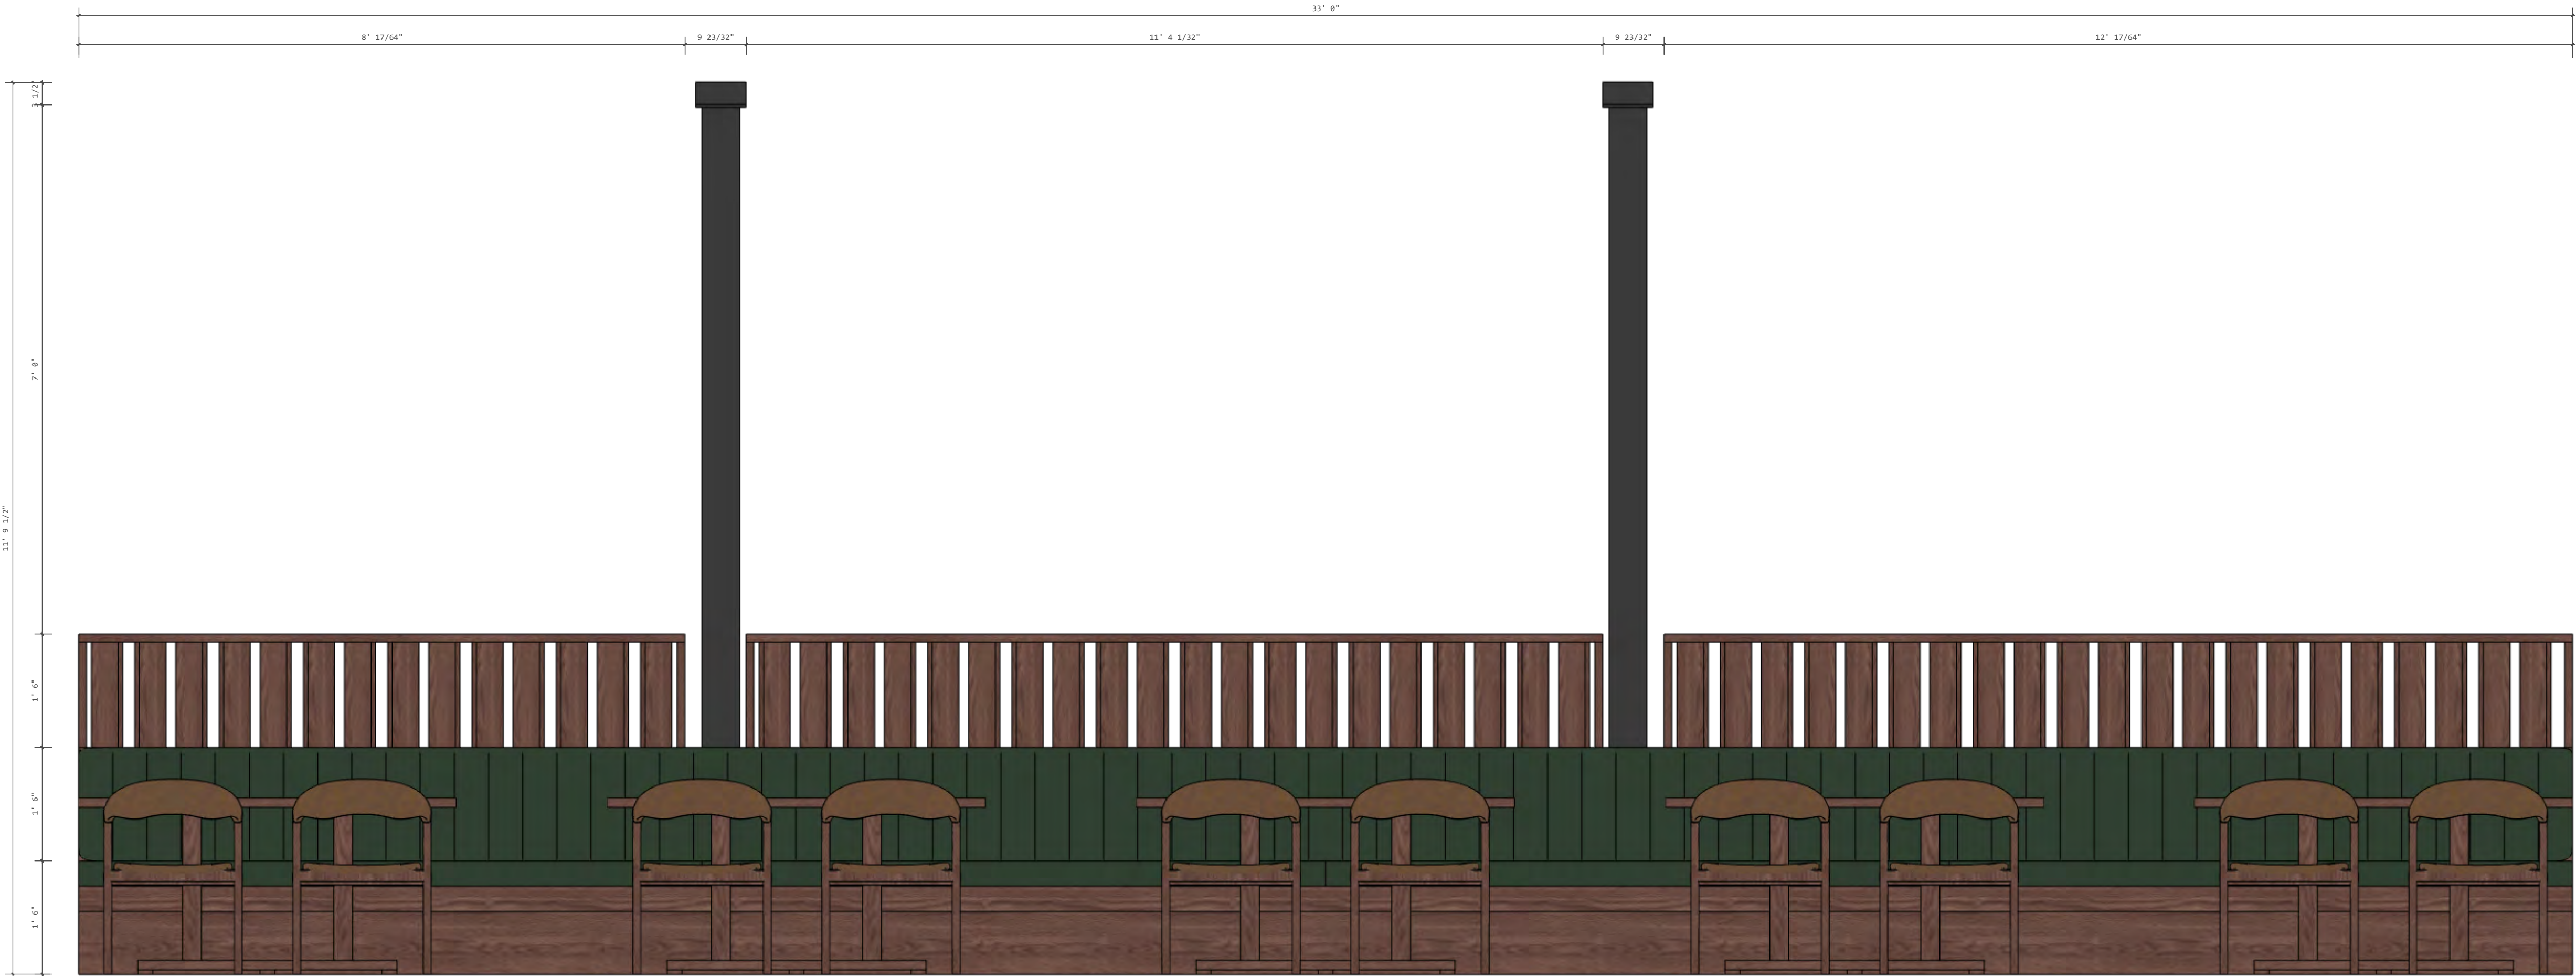


44

MAIN ROOM CENTER BOOTH ISLAND LEFT ELEVATION


Scale: 1/2" = 1'-0"

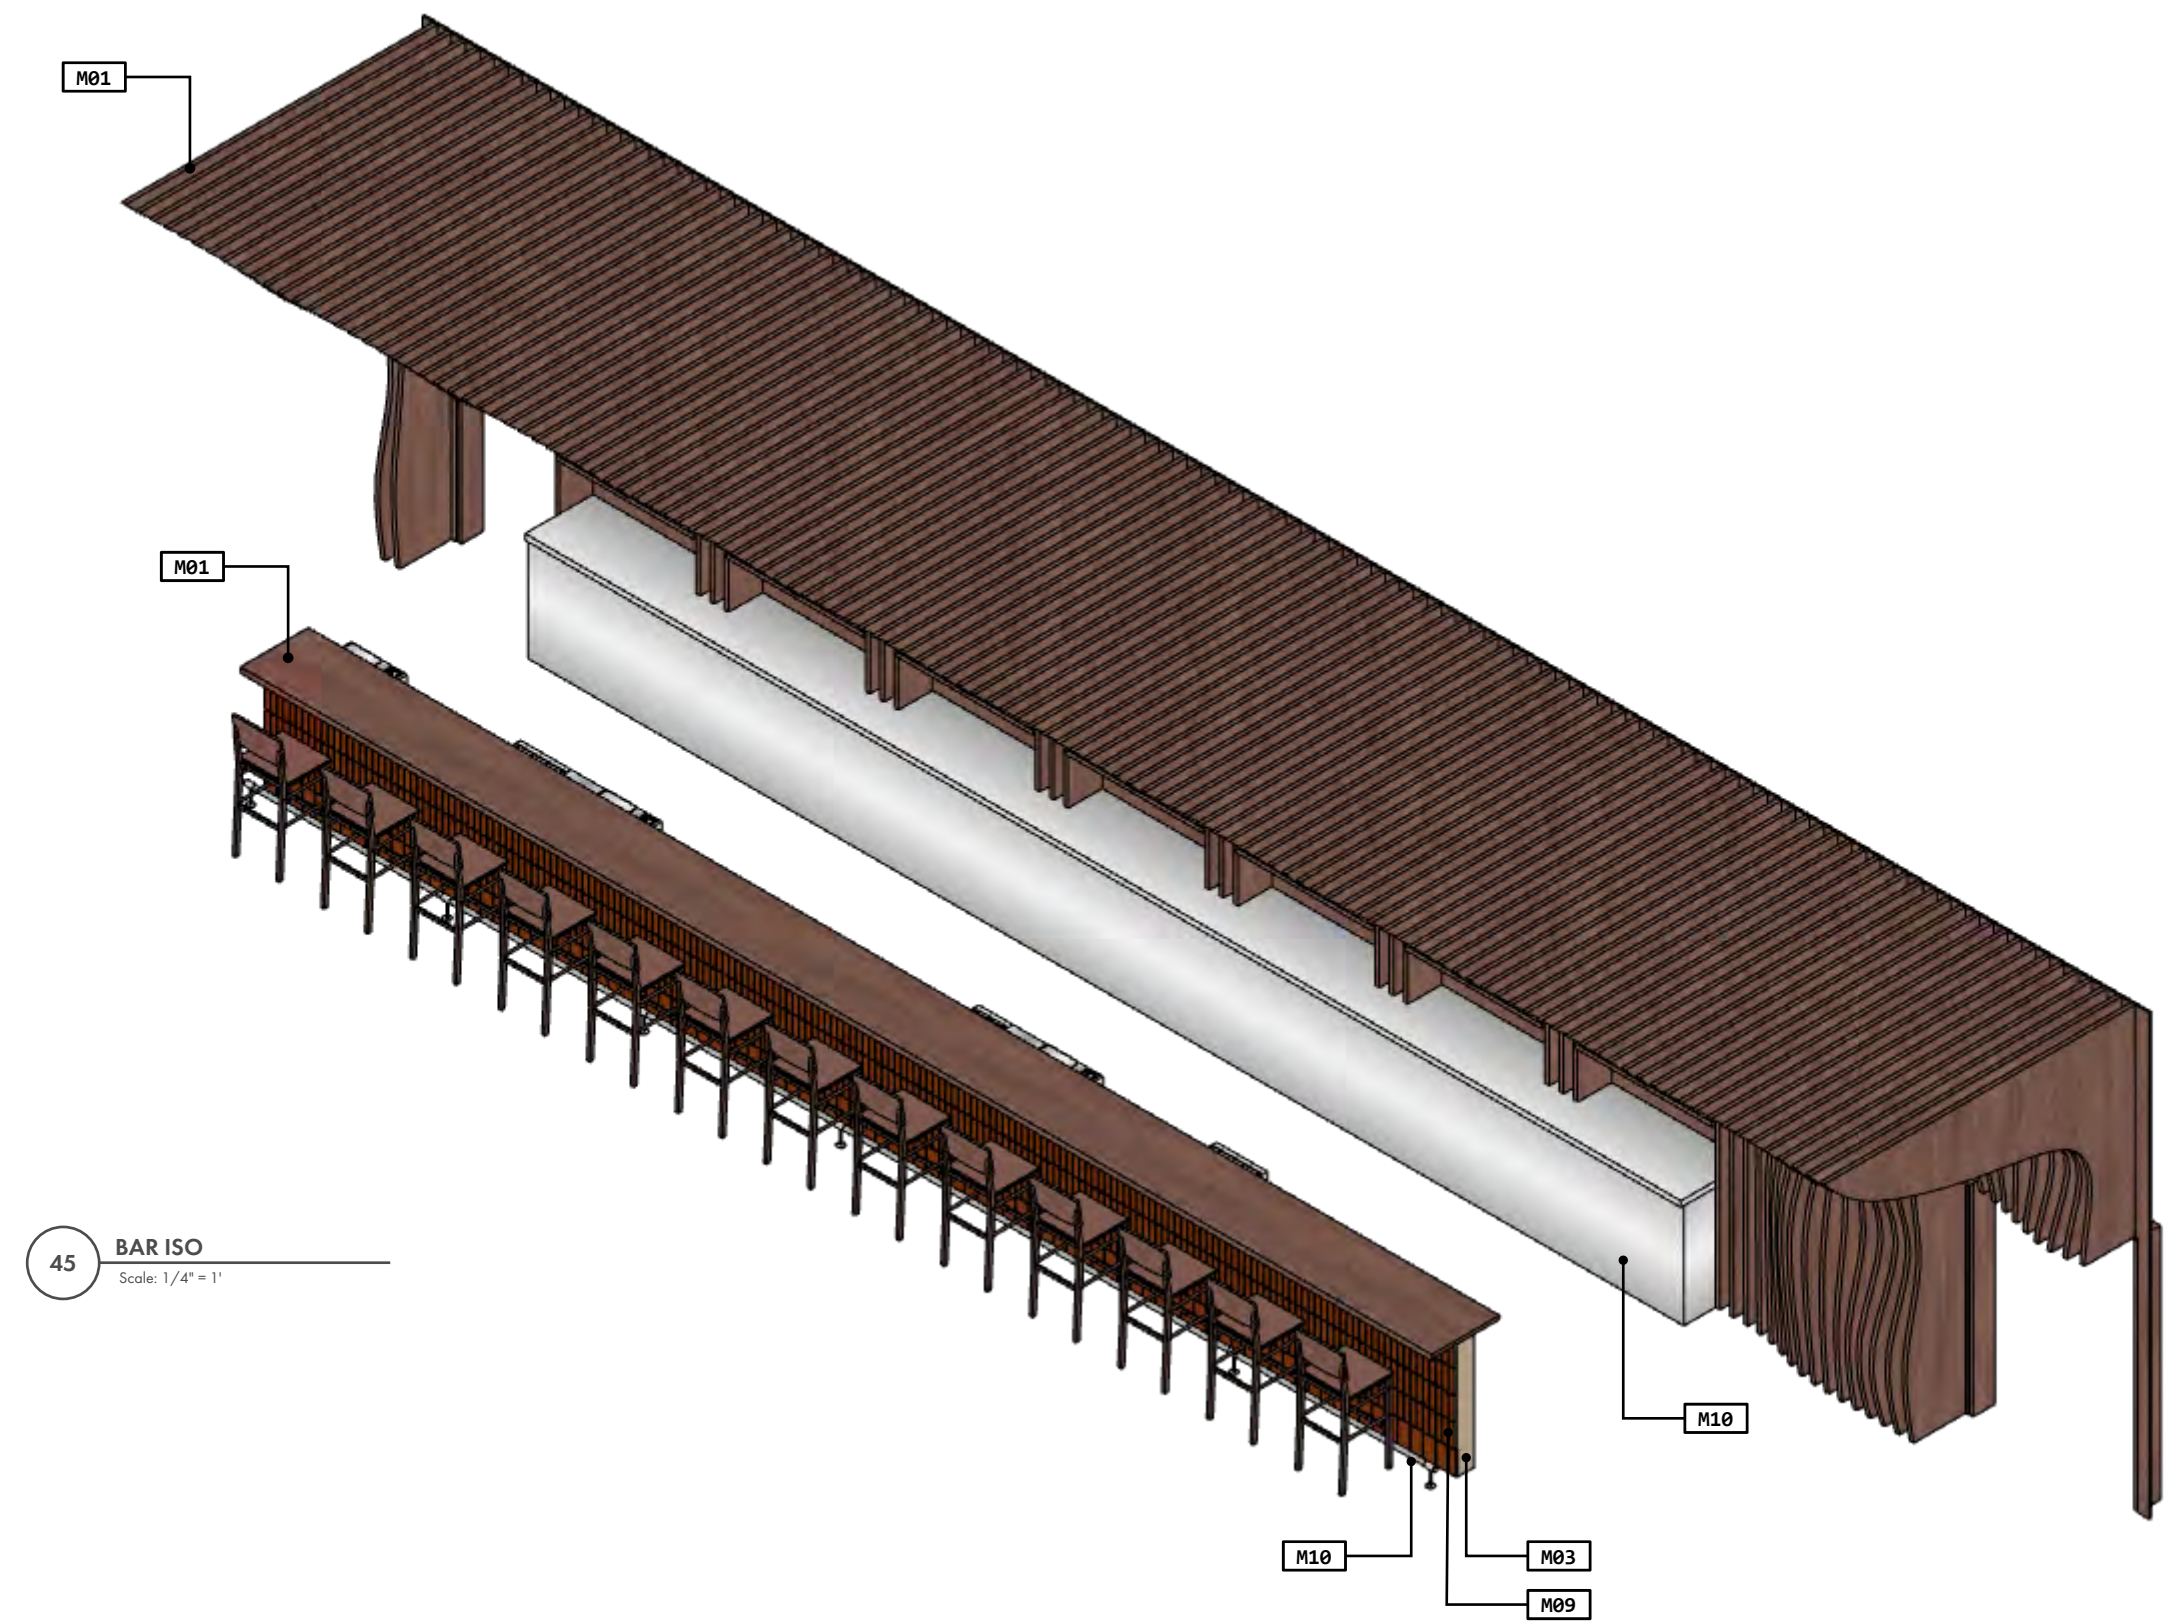


45 BAR ISO
Scale: 1/4" = 1'

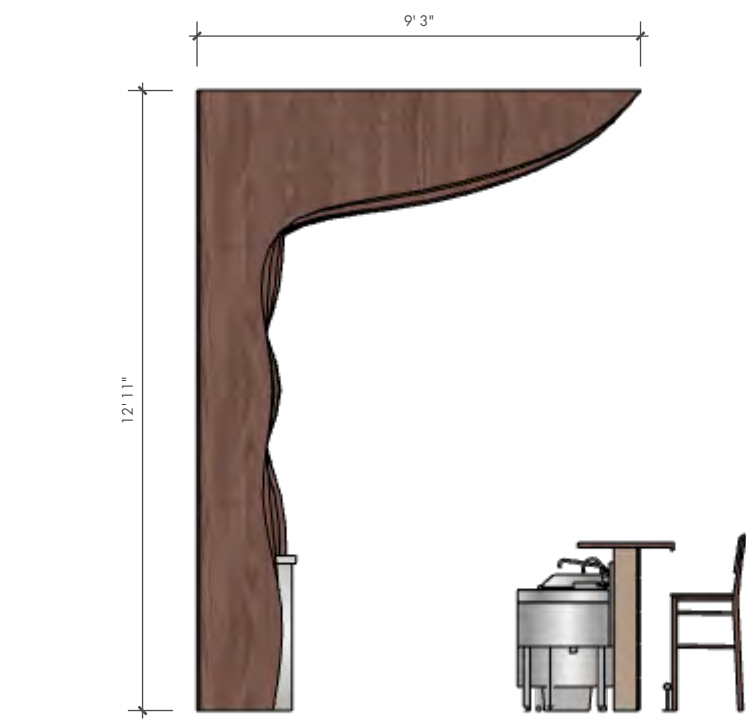

47 BAR LEFT ELEVATION
Scale: 1/4" = 1'

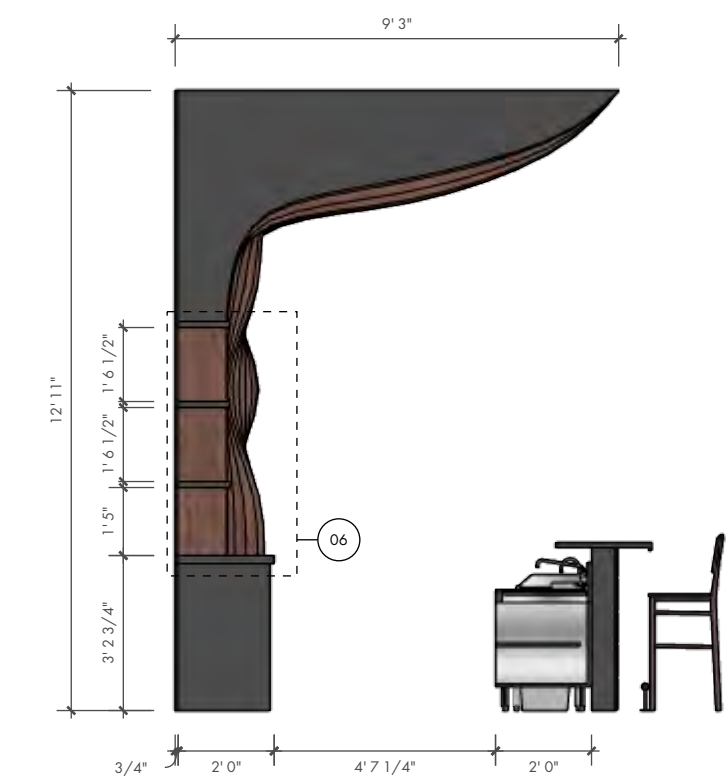

48 BAR SECTION
Scale: 1/4" = 1'

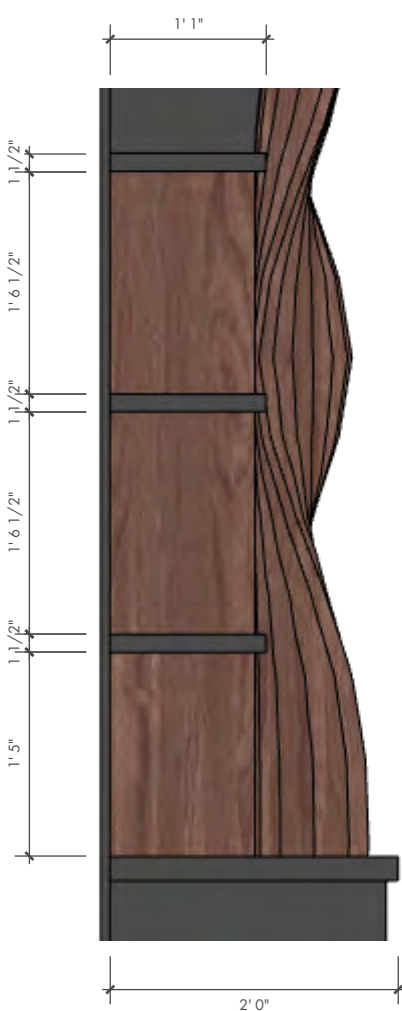

50 BACK BAR SHELF SECTION DETAIL
Scale: 3/4" = 1'



51 BACK BAR SHELF ELEVATION DETAIL
Scale: 1/2" = 1'



46 BAR FRONT ELEVATION
Scale: 1/4" = 1'



49 BACK BAR FRONT ELEVATION
Scale: 1/4" = 1'

