



ARIZONA AVE.

McQUEEN RD.

COOPER RD.

LOOP 202

GERMANN RD.

QUEEN CREEK RD.

SUBJECT SITE

CHANDLER MUNICIPAL AIRPORT

CITY OF CHANDLER
SOLID WASTE
SERVICES

S Diamond Dr
S Adams Ave

E Appleby Rd

E Queen Creek Rd

CONCEPTUAL AND SCHEMATIC DESIGNS, INCLUDING RENDERINGS, ARE CREATED FOR THE SOLE PURPOSE OF DEVELOPING A DESIGN CONCEPT. THEY ARE PART OF THE OVERALL DESIGN PROCESS THAT LEADS TO MORE DETAILED DRAWINGS. BUT THE INFORMATION DEPICTED IN THESE DESIGNS IS INCOMPLETE AND NOT INTENDED TO REPRESENT THE FULL SCOPE OF THE PROJECT DESIGN. THE USE OF THESE CONCEPTUAL AND SCHEMATIC DESIGNS/RENDERINGS FOR ANY PURPOSE OTHER THAN AS INTENDED BY THE ARCHITECT IS PROHIBITED.



SCHRADER FARMS BUSINESS PARK



BERNARD DEUTCH
19183.00
5/13/2020






COPYRIGHT DEUTSCH ARCHITECTURE GROUP 2020.
CONCEPTUAL DESIGN PROVIDED ARE DIAGRAMMATIC IN NATURE.
ARE FOR INFORMATIONAL PURPOSES ONLY AND CAN BE SUPERSEDED
BY VARIOUS ITERATIONS WITHOUT NOTICE. CONCEPTUAL AND
SCHEMATIC DESIGN INFORMATION DOES NOT COMMUNICATE THE FULL
INTENT OF THE DESIGN NOR DO THEY REPRESENT CONTRACTUAL DRAWINGS
IN ANY FORM. USE OF CONCEPT AND SCHEMATIC DESIGNS FOR ANY OTHER
PURPOSES THAN THEIR INTENDED USE AS DEFINED BY THE ARCHITECT IS PROHIBITED.



COPYRIGHT DEUTSCH ARCHITECTURE GROUP 2020.
CONCEPTUAL DESIGN PROVIDED AS INFORMATIONAL IN NATURE.
ARE FOR INFORMATIONAL PURPOSES ONLY AND CAN BE SUPERSEDED
BY VARIOUS ITERATIONS WITHOUT NOTICE. CONCEPTUAL AND
SCHEMATIC DESIGN INFORMATION DOES NOT COMMUNICATE THE FULL
INTENT OF THE DESIGN NOR DO THEY REPRESENT CONTRACTUAL DRAWINGS
IN ANY FORM. USE OF CONCEPT AND SCHEMATIC DESIGNS FOR ANY OTHER
PURPOSES THAN THEIR INTENDED USE AS DEFINED BY THE ARCHITECT IS PROHIBITED.



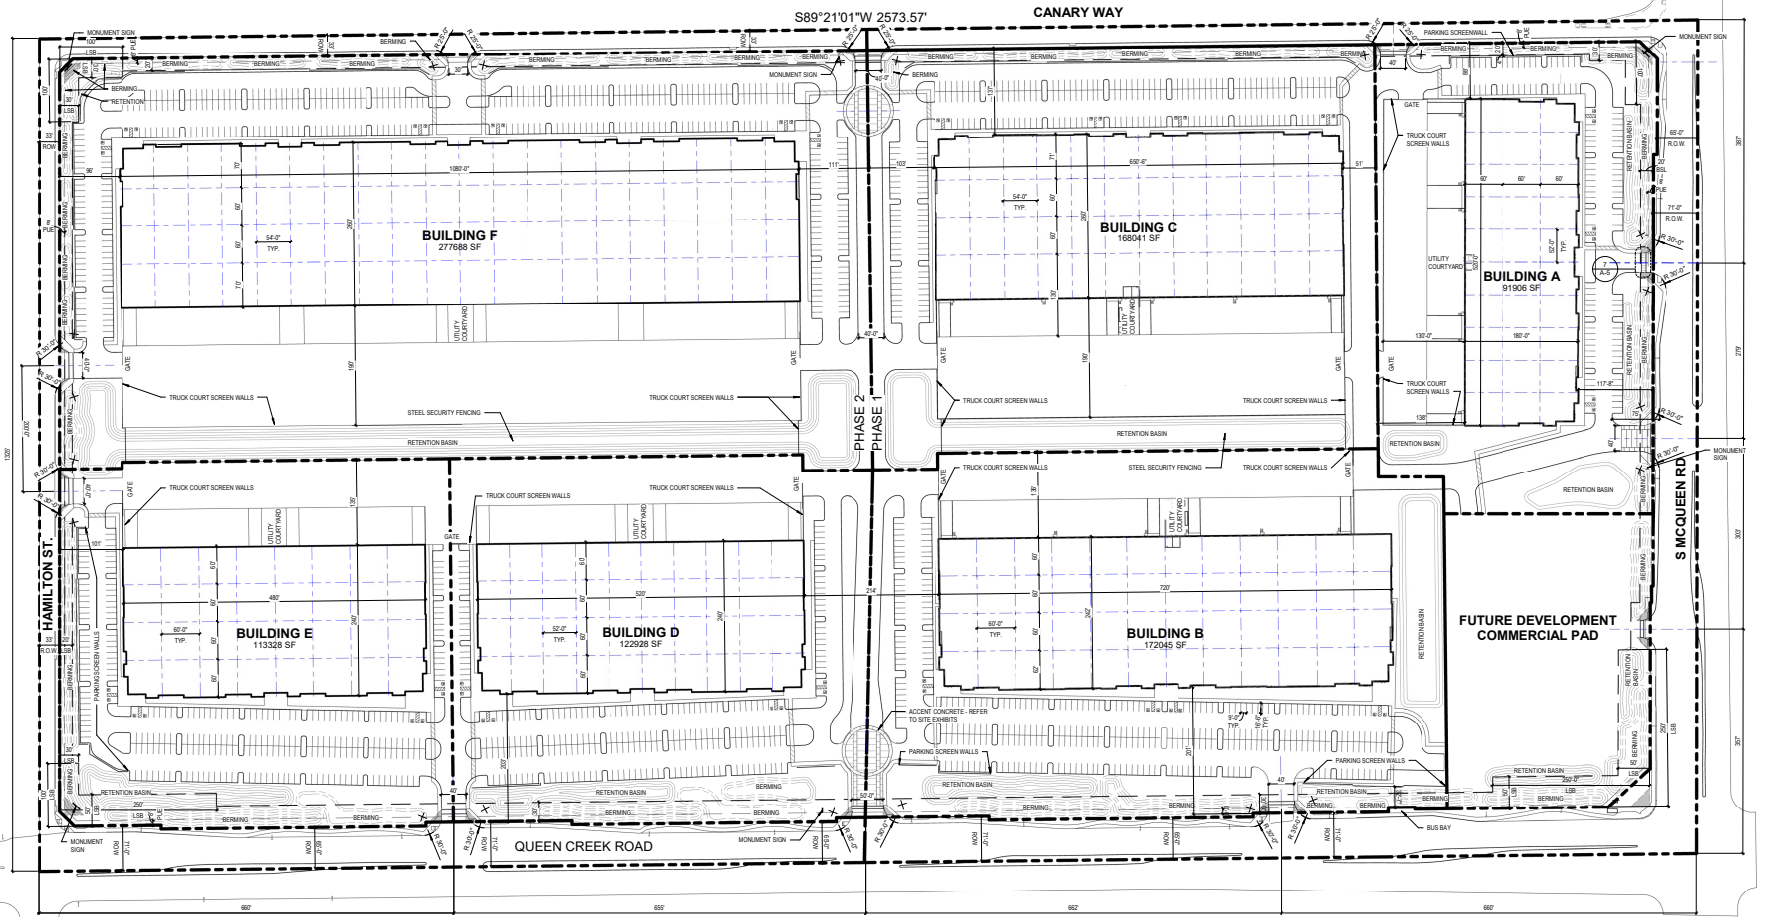

1 MASTER SITE PLAN
SCALE 1" = 80'

SITE DATA					
PARCEL NUMBERS	GROSS AREA		NET AREA		
303-33-050C, 303-33-060A	S.F.	ACRES	S.F.	ACRES	
PHASE 1	1,520,873	35.0	1,368,861	31.42	
PHASE 2	1,750,413	40.3	1,577,800	36.22	
COMMERCIAL PARCEL	216,545	4.97	150,545	3.46	
OVERALL	3,496,831	80.25	3,097,206	71.10	
10-TTL AC	PROPOSED LANDSCAPE		PROPOSED BUILDING		
PRIVATE DRIVE	20'		20'		
MCQUEEN RD	20'		20'		
QUEEN CREEK RD	30'		30'		
HAMILTON RD	20'		20'		
ZONING DATA					
CURRENT ZONING			PROPOSED ZONING		
AG-1			PAD		
BUILDING DATA					
BUILDING	AREA	COVERAGE		BUILDING HEIGHT	
		NET	GROSS		
BUILDING A	81,906	28%	23%	50' MAX.	
BUILDING B	172,045	33%	29%	50' MAX.	
BUILDING C	168,441	32%	31%	50' MAX.	
BUILDING D	122,928	32%	29%	50' MAX.	
BUILDING E	113,328	31%	27%	50' MAX.	
BUILDING F	277,688	33%	31%	50' MAX.	
OVERALL	945,930	31%	27%	50' MAX.	
PARKING CALCULATION					
	REQUIRED	PROVIDED	ADA REQUIRED	ADA PROVIDED	RATIO
BUILDING A	92	115	5	6	1.32/1000
BUILDING B	172	330	8	8	1.96/1000
BUILDING C	168	244	7	8	1.50/1000
BUILDING D	123	230	7	8	2.01/1000
BUILDING E	113	260	7	8	2.42/1000
BUILDING F	278	390	9	12	1.48/1000
OVERALL	946	1,892	43	50	1.78/1000

PROJECT NARRATIVE


THE PROPOSED PROJECT CONSISTS OF A MULTI-PHASE BUSINESS CENTER LOCATED ON APPROXIMATELY 70 ACRES AT THE NORTHWEST CORNER OF QUEEN CREEK ROAD AND MCQUEEN ROAD IN CHANDLER, ARIZONA. THE MASTER PLANNED DEVELOPMENT WILL CONSIST OF APPROXIMATELY SIX BUILDINGS DESIGNED FOR A WIDE VARIETY OF USES CONSISTENT WITH THE CHANDLER AIRPORT AREA PLAN.

PROJECT TEAM

OWNER: CORE5 SCHRADER FARMS SP, LLC 303 SPECTRUM CENTER DRIVE SUITE 800 IRVINE, CA 92618 PHONE: (949) 452-3200 E-MAIL: JRELLY@CFSP.COM CONTACT: JON LITTELL	ARCHITECT: DEUTSCH ARCHITECTURE GROUP 400 E. MCNAY SCHOOL RD PHOENIX, AZ 85018 PHONE: (602) 942-2029 x144 E-MAIL: PHILLIPS@DEUTSCH.COM CONTACT: RANDY HELBERGE	GENERAL CONTRACTOR: NITTI BUILDERS, LLC 4248 N. CRAFTSMAN COURT SUITE 201 SCOTTSDALE, AZ 85251 PHONE: (480) 483-3110 E-MAIL: NITTI@NITTBUILDERS.COM CONTACT: SAM NITTI
CIVIL ENGINEER: HUNTER ENGINEERING 5405 N. 74TH STREET, SUITE 200 SCOTTSDALE, AZ 85251 PHONE: (480) 991-3082 E-MAIL: TLAUST@HUNTERENGINEERINGPAC.COM CONTACT: LARRY TALBOT, P.E.	LANDSCAPE ARCHITECT: G.K. FLANNAGAN ASSOCIATES 402 N. 4TH STREET PHOENIX, AZ 85018 PHONE: (602) 910-8981 E-MAIL: JUSTIN@GKASSOCIATES.COM CONTACT: JUSTIN MEYER	

ELECTRICAL ENGINEER:

SOLUTIONS AEC
 1414 N. BROADWAY, SUITE 142
 TUCSON, AZ 85710
 PHONE: (520) 368-3188
 E-MAIL: JRELLY@SOLUTIONS-AEC.COM
 CONTACT: JOE KIRKENDALL, P.E.

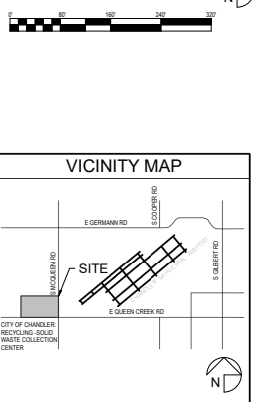

CONCEPTUAL AND SCHEMATIC DESIGNS, INCLUDING RENDERINGS, ARE CREATED FOR THE SOLE PURPOSE OF DEVELOPING A DESIGN CONCEPT. THEY ARE PART OF THE OVERALL DESIGN PROCESS THAT LEADS TO MORE DETAILED DRAWINGS. BUT THE INFORMATION DEPICTED IN THESE DESIGNS IS INCOMPLETE AND NOT INTENDED TO REPRESENT THE FULL SCOPE OF THE PROJECT DESIGN. THE USE OF THESE CONCEPTUAL AND SCHEMATIC DESIGNS/RENDERINGS FOR ANY PURPOSE OTHER THAN AS INTENDED BY THE ARCHITECT IS PROHIBITED.






SCHNIDER FARMS BUSINESS PARK

NWC MCQUEEN AND QUEEN CREEK ROAD
CHANDLER, ARIZONA

G.K. FLANAGAN
ASSOCIATES, INC.
LANDSCAPE ARCHITECTS
4838 N. 44TH STREET PHOENIX, AZ 85018
602.912.8881
602.912.8882
602.912.8883



revision:
date: 06.10.2021
created: PLANTING PLAN
sheet no. L-0

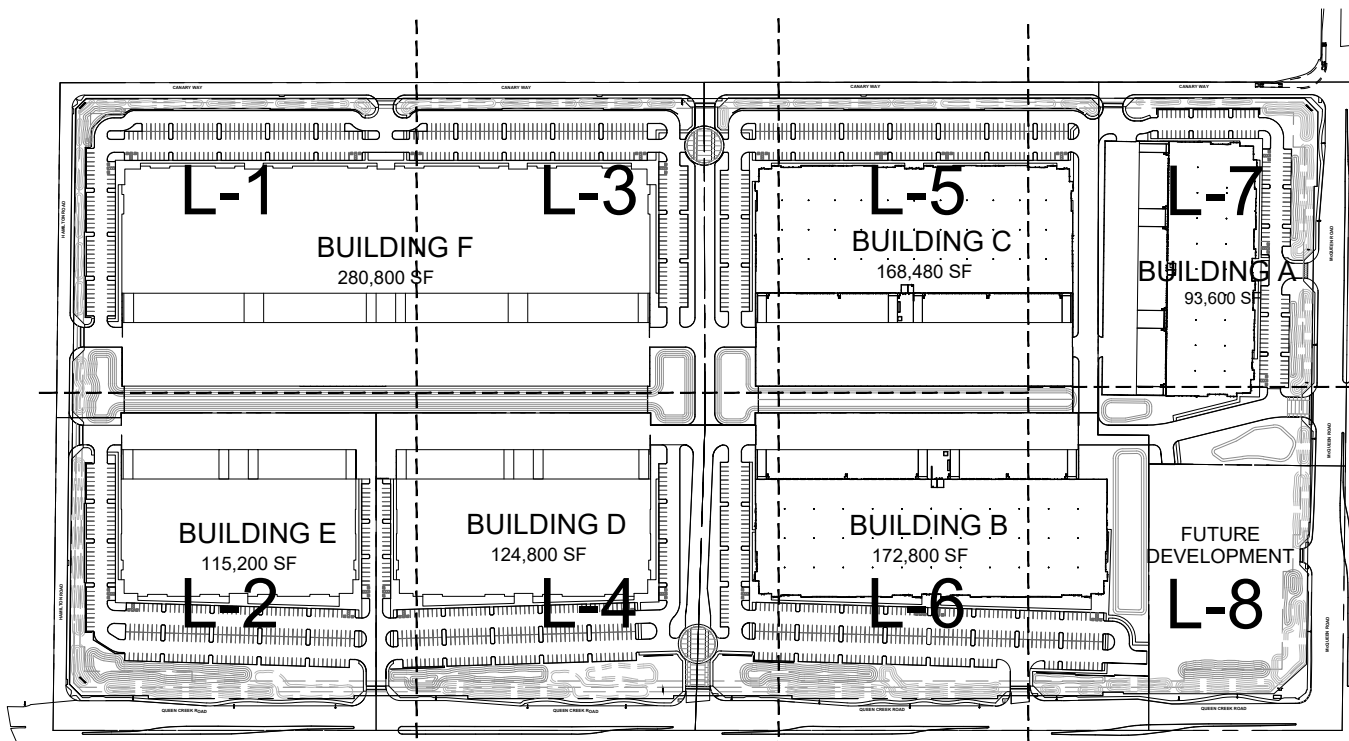

LANDSCAPE COVER SHEET

SCALE: NTS



PROPOSED PLANT PALETTE

TREES	SIZE/COMMENTS/QT
PHOENIX DACTYLIFERA DATE PALM	25' HEIGHT / 10 QTY/ DIAMOND CUT / MATCHED
CERCIDIMUM PRAECOX 'AZT HYBRID' AZT HYBRID PALO BREA	36" BOX / 144 QTY / 2" CAL. / 9' H x 6' W LOW BREAKING / MATCHED
PROSOPIS 'AZT PODLESS HYBRID' AZT PODLESS MESQUITE	24" BOX / 302 QTY / 1" CAL. / 9' H x 7' W LOW BREAKING / MATCHED
PISTACIA CHINENSIS 'RED PUSH' RED PUSH PISTACHE	24" BOX / 73 QTY / 1" CAL. / 5' H x 3' W / LOW BREAKING / MATCHED
ULMUS PARVIFOLIA EVERGREEN ELM	24" BOX / 72 QTY / 1" CAL. / 7' H x 3' W / LOW BREAKING / MATCHED
PISTACIA LENTISCUS MASTIC TREE	24" BOX / 71 QTY / 1" CAL. / 7' H x 3' W / LOW BREAKING / MATCHED

NOTE:
ALL TREES ARE TO COMPLY WITH THE LATEST AMENDED EDITION OF THE ARIZONA NURSERY ASSOCIATION RECOMMENDED TREE SPECIFICATIONS.

SHRUBS

LEUCOPHYLLUM LANGMANIAE RIO BRAVO SAGE	5 GAL / 1,325 QTY
SENNA ARTEMISIOIDES FEATHERY CASSIA	5 GAL / 118 QTY
LEUCOPHYLLUM ZYGOPHYLLUM CIMARRON SAGE	5 GAL / 761 QTY
HESPERALOE PARVIFLORA RED YUCCA	5 GAL / 331 QTY
RUCELLIA PENINSULARIS BAJA RUCELLIA	5 GAL / 641 QTY
OLEA EUROPAEA 'LITTLE' OLLIE' LITTLE OLLIE OLIVE	5 GAL / 924 QTY

GROUND COVER


LANTANA 'NEW GOLD' TRAILING YELLOW LANTANA	1 GAL, 3" O.C. 1,105 QTY
EREMOPHILA GLABRA OUTBACK SUNRISE EMU	1 GAL, 4" O.C. 2,765 QTY
ROSMARINUS 'HUNTINGTON CARPET' TRAILING ROSEMARY	1 GAL, 3" O.C. 1,566 QTY
JUSTITIA CALIFORNICA CHUPAROSA	1 GAL, 4" O.C. 1,867 QTY
ACACIA REDOLENS 'DESERT CARPET' TRAILING ACACIA	1 GAL, 5" O.C. 1,653 QTY
ERICAMERIA LARICIFOLIA 'AGUIRRE' TURPENTINE	5 GAL, 5" O.C. 1,367 QTY
LANTANA MONTEVIDENSIS 'PURPLE' PURPLE LANTANA	1 GAL, 3" O.C. 991 QTY
EREMOPHILA CARROSA WINTER BLAZE EMU	1 GAL, 4" O.C. 1,100 QTY
DG DECOMPOSED GRANITE GOLD COLOR AS SELECTED	1/2" MINUS 2" DEPTH
FRACTURED GRANITE BROWN COLOR AS SELECTED	1" - 3" SCREENED 4" DEPTH

GENERAL NOTES

- ALL PLANTING AREAS TO HAVE DECOMPOSED GRANITE, SIZE AND COLOR AS CALLED FOR ON PLANS, 2" THICK, TYP. GRANITE EXPRESS OR EQUAL, APPLIED OVER PRE-EMERGET, PRE MFG. SPECS, 2 APPLICATIONS MIN.
- VERIFY ALL CONDITIONS IN FIELD PRIOR TO BIDDING/ INSTALLATION. DISCREPANCIES SHALL BE BROUGHT TO THE LANDSCAPE ARCHITECT'S ATTENTION, IN WRITING.
- NO PLANT SUBSTITUTION ALLOWED UNLESS APPROVED BY THE LANDSCAPE ARCHITECT.
- LANDSCAPE ARCHITECT TO APPROVE ALL TREES AND SHRUBS PRIOR TO DELIVERY TO SITE.
- LANDSCAPE ARCHITECT OR HIS REP RESERVE THE RIGHT TO REFUSE ANY PLANT MATERIAL HE/ SHE DEEMS UNACCEPTABLE.
- FOR CLARIFICATION OF DISCREPANCIES BETWEEN THE DWGS AND THE SITE, THEY SHOULD BE BROUGHT TO THE ATTENTION OF THE LANDSCAPE ARCHITECT PRIOR TO BEGINNING WORK.
- LANDSCAPE CONTRACTOR IS RESPONSIBLE TO TAKE PRECAUTIONS TO PROTECT ANY EXISTING IMPROVEMENTS.
- PLANT LIST/ QTY'S PROVIDED FOR CONTRACTOR'S CONVENIENCE ONLY. PLANTS TAKE PRECEDENCE.
- FINISHED GRADE BELOW ALL PLANTERS SHALL BE 1 1/2" BELOW ADJACENT HEADER, PAVING, CURBING, ETC.
- GROUND COVER AND/ OR DG SHALL EXTEND UNDER SHRUBS UNLESS NOTED.
- ALL EARTHWORK IS TO BE DONE SO THAT ALL WATER DRAINS AWAY FROM ALL STRUCTURES.
- ALL UNDERGROUND CONDUITS/ PIPES/ UTILITIES ARE TO BE LOCATED PRIOR TO DIGGING.
- ALL MATERIAL TO BE GUARANTEED PER WARRANTY.
- CONTRACTOR IS RESPONSIBLE FOR ALL REQUIRED SLEEVING WHETHER IT IS SHOWN ON THE PLANS OR NOT.
- ALL TREES ARE TO COMPLY WITH THE LATEST AMENDED EDITION OF THE ARIZONA NURSERY ASSOCIATION RECOMMENDED TREE SPECIFICATIONS.

CITY OF CHANDLER NOTES

- ALL SITE IMPROVEMENTS, INCLUDING LANDSCAPE AND SITE CLEANUP, MUST BE COMPLETED PRIOR TO CERTIFICATE OF OCCUPANCY FOR ANY BUILDING WITHIN A PHASE.
- NO OBSTRUCTIONS TO VIEW SHALL BE ERRECTED, CONSTRUCTED OR PARKED WITHIN THE SIGHT VISIBILITY AREA. ALL TREES WITHIN THE LINE OF SIGHT WILL MAINTAIN A CANOPY HEIGHT OF 6' ABOVE CURB ELEVATION. ALL SHRUBS IN THIS AREA MAY NOT REACH A MATURE HEIGHT OVER 24".
- ALL PLANT MATERIALS ARE GUARANTEED FOR A MINIMUM PERIOD OF SIXTY (60) DAYS FROM THE DATE OF FINAL APPROVAL BY THE CITY. ANY PLANT MATERIALS, WHICH ARE NOT APPROVED BY THE CITY PRIOR TO OCTOBER 1 OF THE CALENDAR YEAR IN WHICH THEY ARE INSTALLED, SHALL BE FURTHER GUARANTEED UNTIL MAY 20 OF THE FOLLOWING CALENDAR YEAR.
- TREES, SHRUBS, VINES, GROUND COVER AND TURF THAT HAVE TO BE REPLACED UNDER TERMS OF THE GUARANTEE SHALL BE GUARANTEED FOR AN ADDITIONAL 60 DAYS FROM THE DATE OF REPLACEMENT.
- ALL PLANT MATERIALS SHALL BE MAINTAINED IN HEALTH AND VIGOR AND BE ALLOWED TO ATTAIN NATURAL SIZE AND SHAPE IN ACCORDANCE WITH THE ORIGINALLY APPROVED LANDSCAPE PLAN.
- PARKING LOT TREES MUST HAVE A MINIMUM CLEAR CANOPY HEIGHT OF 5'.
- ALL LANDSCAPE AREAS SHALL BE GRADED SO THAT FINISHED GRADE SURFACES OF ALL NON-LIVING MATERIALS (IE. DECOMPOSED GRANITE, CRUSHED ROCK, MULCH, ETC.) ARE ONE AND ONE HALF (1 1/2) INCHES BELOW CONCRETE OR OTHER PAVED SURFACES.
- TREES MUST BE PLANTED A MINIMUM OF 5' FROM SIDEWALKS AND PUBLIC ACCESS WAYS. SHRUBS MUST BE AT MATURITY, 3' FROM ALL SIDES OF A FIRE HYDRANT, FIV, OR FDC.
- ALL LANDSCAPING SHALL BE MAINTAINED BY THE LANDOWNER OR THE LESSOR IN COMPLIANCE WITH THE ZONING CODE.
- THERE SHALL BE NO OBSTRUCTION OF SITE SIGNAGE BY LANDSCAPE PLANT MATERIAL, AND THAT SUCH MUST BE RELOCATED AND OR CORRECTED BEFORE THE FIELD INSPECTION WILL ACCEPT/ PASS THE SIGN IN THE FIELD OR ISSUE A CERTIFICATE OF OCCUPANCY FOR A PROJECT.
- ALL TRANSFORMER BOXES, METER PANELS, ELECTRICAL EQUIPMENT, BACKFLOW DEVICES OR ANY OTHER UTILITY EQUIPMENT NOT ABLE OR REQUIRED TO BE SCREENED BY LANDSCAPING OR WALLS, SHALL BE PAINTED TO MATCH THE BUILDING COLOR.
- ALL WALLS OVER 7' IN HEIGHT, SITE LIGHTING, SIGNAGE, RAMADAS AND SHADE STRUCTURES REQUIRE SEPARATE SUBMITTALS AND PERMITS.

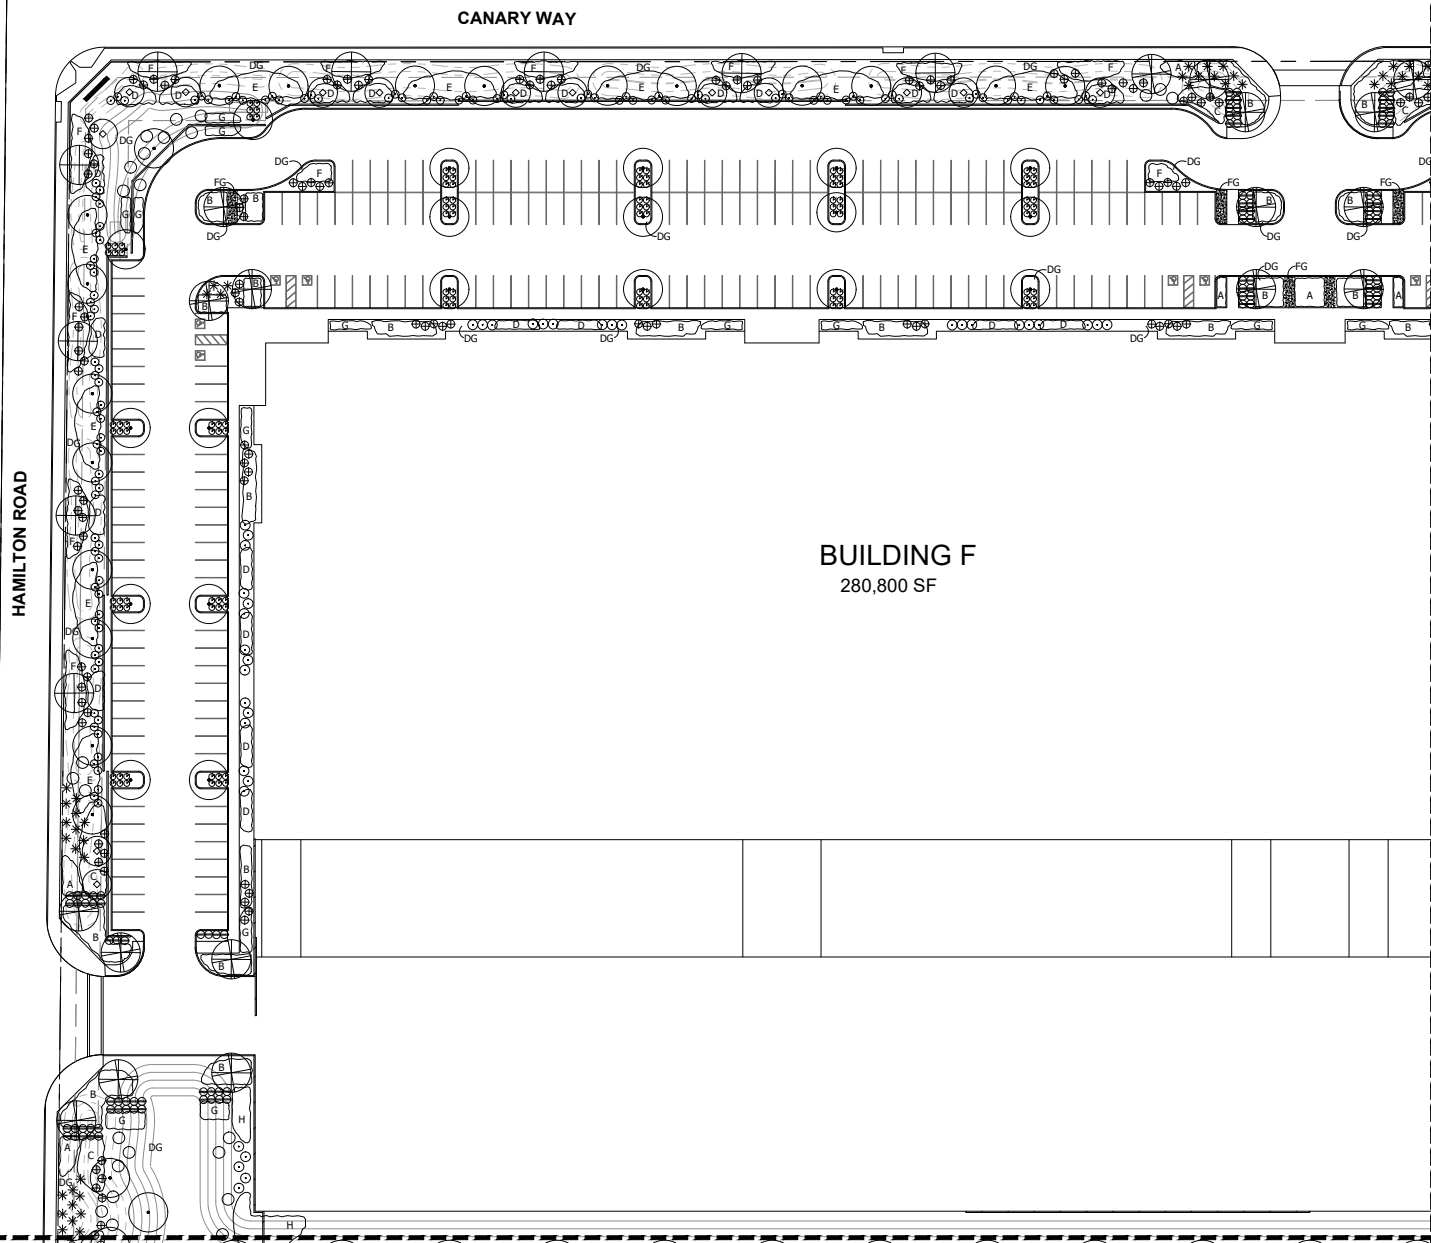

PROPOSED PLANT PALETTE

TREES	SIZE/COMMENTS/QTY
PHOENIX DACTYLIFERA DATE PALM	25' HEIGHT / 10 QTY/ DIAMOND CUT / MATCHED
CERCIDILUM PRAECOX 'AZT HYBRID' AZT HYBRID PALO BREA	36" BOX / 144 QTY / 2" CAL. / 9' H x 6' W LOW BREAKING / MATCHED
PROSOPIS 'AZT PODLESS HYBRID' AZT PODLESS MESQUITE	24" BOX / 302 QTY / 1" CAL. / 5' H x 7' W LOW BREAKING / MATCHED
PISTACIA CHINENSIS 'RED PUSH' RED PUSH PISTACHE	24" BOX / 73 QTY / 1" CAL. / 5' H x 3' W / LOW BREAKING / MATCHED
ULMUS PARVIFOLIA EVERGREEN ELM	24" BOX / 72 QTY / 1" CAL. / 7' H x 3' W / LOW BREAKING / MATCHED
PISTACIA LENTISCUS MASTIC TREE	24" BOX / 71 QTY / 1" CAL. / 7' H x 3' W / LOW BREAKING / MATCHED


NOTE:
ALL TREES ARE TO COMPLY WITH THE LATEST AMENDED EDITION OF THE ARIZONA NURSERY ASSOCIATION RECOMMENDED TREE SPECIFICATIONS.

SHRUBS	SIZE/COMMENTS/QTY
LEUCOPHYLLUM LANGMANIAE RIO BRAVO SAGE	5 GAL / 1,325 QTY
SENNA ARTEMISOIDES FEATHERY CASSIA	5 GAL / 118 QTY
LEUCOPHYLLUM ZYGOPHYLLUM CHARRON SAGE	5 GAL / 761 QTY
HESPERALOE PARVIFLORA RED YUCCA	5 GAL / 331 QTY
RUELLIA PENINSULARIS BAJA RUELLIA	5 GAL / 641 QTY
OLEA EUROPAEA 'LITTLE OLLIE' LITTLE OLLIE OLIVE	5 GAL / 924 QTY

GROUNDCOVER	SIZE/COMMENTS/QTY
LANTANA 'NEW GOLD' TRAILING YELLOW LANTANA	1 GAL, 3" O.C. 1,105 QTY
EREMOPHILA GLABRA OUTBACK SUNRISE EMU	1 GAL, 4" O.C. 2,765 QTY
ROSMARINUS 'HUNTINGTON CARPET' TRAILING ROSEMARY	1 GAL, 5" O.C. 1,566 QTY
JUSTICIA CALIFORNICA CHUPAROSA	1 GAL, 4" O.C. 1,867 QTY
ACACIA REDOLENS 'DESERT CARPET' TRAILING ACACIA	1 GAL, 5" O.C. 1,653 QTY
ERICAMERIA LARICIFOLIA 'AGUIRRE' TURPENTINE	5 GAL, 5" O.C. 1,367 QTY
LANTANA MONTEVIDENSIS 'PURPLE' PURPLE LANTANA	1 GAL, 3" O.C. 991 QTY
EREMOPHILA CARNOSA WINTER BLAZE EMU	1 GAL, 4" O.C. 1,100 QTY
DG DECOMPOSED GRANITE GOLD COLOR AS SELECTED	1/2" MINUS 2" DEPTH
FRACTURED GRANITE BROWN COLOR AS SELECTED	1"-3" SCREENED 4" DEPTH

MATCHLINE SHEET L-3

PLANTING PLAN

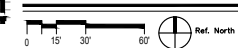

SCALE 1"=60'-0"

SCHRAEDER FARMS BUSINESS PARK
NW 1/4 CORNER AND QUINN CREEK ROAD
CHANDLER, ARIZONA

G.K. FLANAGAN
ASSOCIATES, INC.
LANDSCAPE ARCHITECTS
4828 N. 44TH STREET PHOENIX, AZ 85018
602.912.8811
602.912.8812
602.912.8813




revision

date: 06.10.2021

contents: PLANTING PLAN

sheet no.


L-1

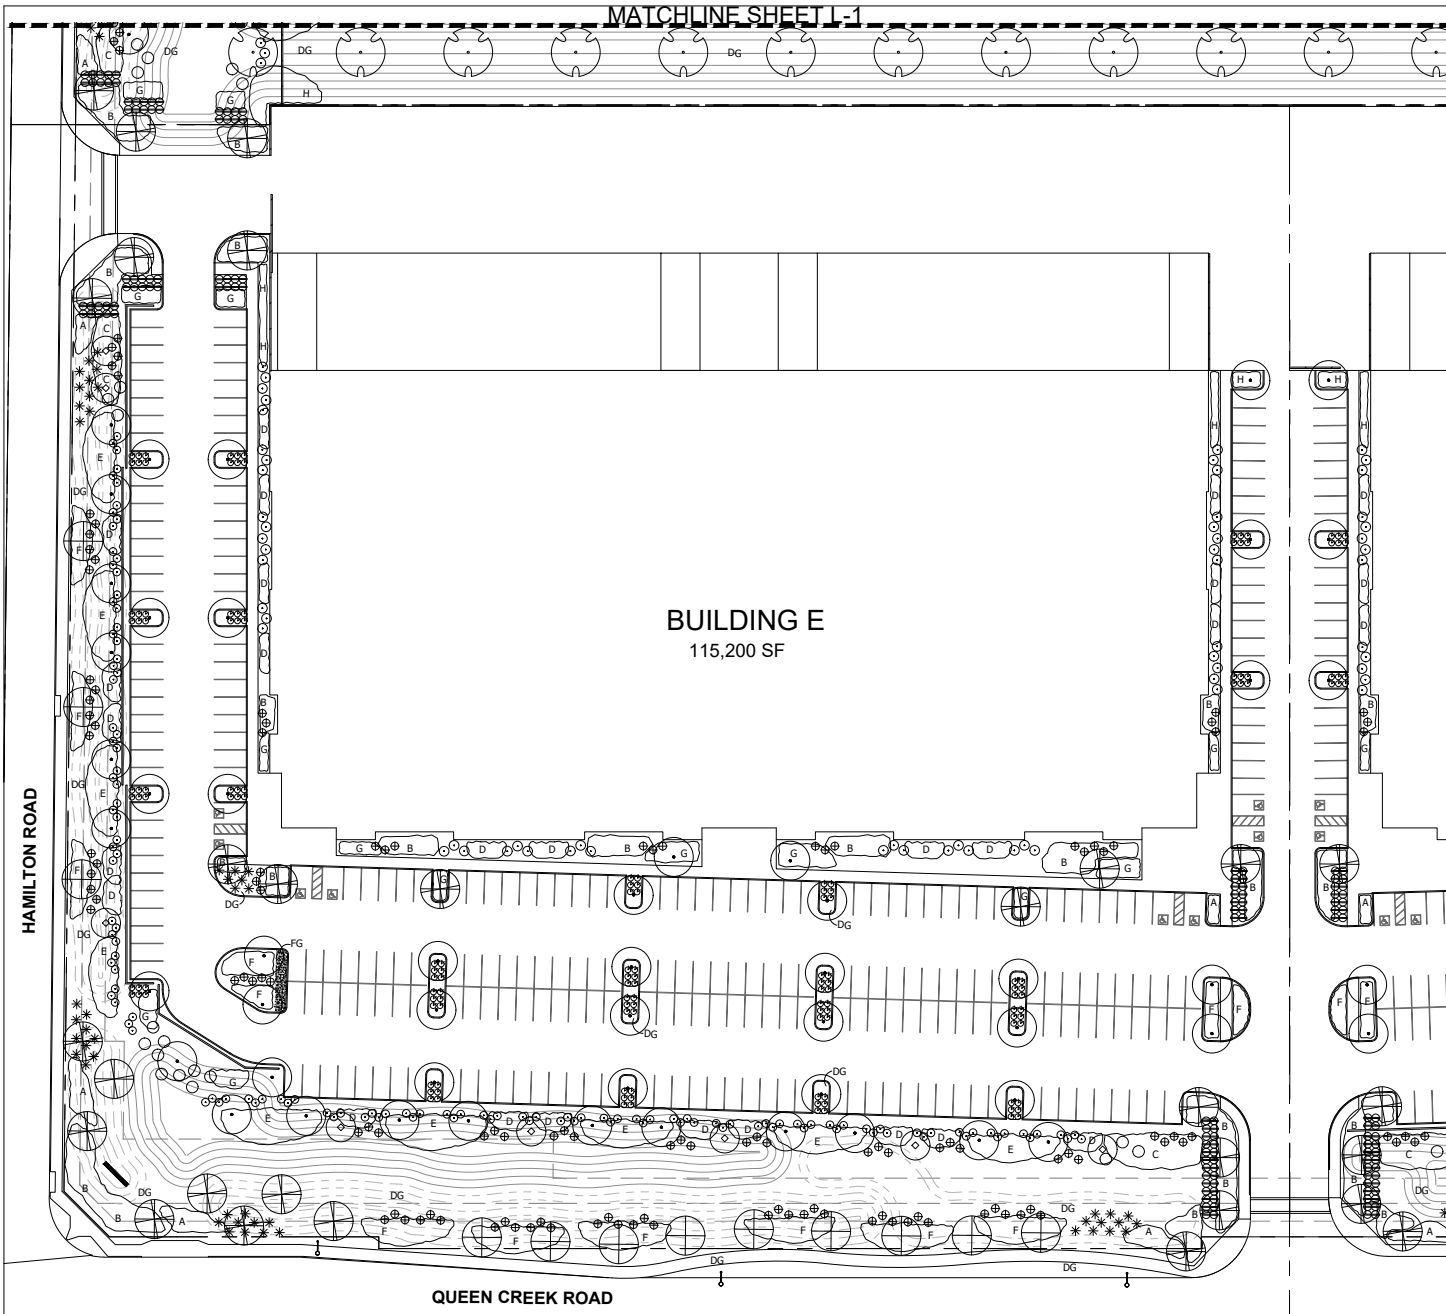

PROPOSED PLANT PALETTE

TREES	SIZE/COMMENTS/QTY
PHOENIX DACTYLIFERA DATE PALM	25' HEIGHT / 10 QTY/ DIAMOND CUT / MATCHED
CERCIDILUM PRAECOX 'AZT HYBRID' AZT HYBRID PALO BREA	36" BOX / 144 QTY / 2" CAL. / 9' H x 6' W LOW BREAKING / MATCHED
PROSOPIS 'AZT PODLESS HYBRID' AZT PODLESS MESQUITE	24" BOX / 302 QTY / 1" CAL. / 9' H x 7' W LOW BREAKING / MATCHED
PISTACIA CHINENSIS 'RED PUSH' RED PUSH PISTACHE	24" BOX / 73 QTY / 1" CAL. / 5' H x 3' W / LOW BREAKING / MATCHED
ULMUS PARVIFOLIA EVERGREEN ELM	24" BOX / 72 QTY / 1" CAL. / 7' H x 3' W / LOW BREAKING / MATCHED
PISTACIA LENTISCUS MASTIC TREE	24" BOX / 71 QTY / 1" CAL. / 7' H x 3' W / LOW BREAKING / MATCHED
NOTE: ALL TREES ARE TO COMPLY WITH THE LATEST AMENDED EDITION OF THE ARIZONA NURSERY ASSOCIATION RECOMMENDED TREE SPECIFICATIONS.	
SHRUBS	
LEUCOPHYLLUM LANGMANIAE RIO BRAVO SAGE	5 GAL / 1,325 QTY
SEMPERVIVENS FEATHERY CASSIA	5 GAL / 118 QTY
LEUCOPHYLLUM ZYGOPHYLLUM CIMARRON SAGE	5 GAL / 761 QTY
HESPERALOE PARVIFLORA RED YUCCA	5 GAL / 331 QTY
RUELLIA PENINSULARIS BAJA RUELLIA	5 GAL / 641 QTY
OLEA EUROPAEA 'LITTLE' OLLIE' LITTLE OLLIE OLIVE	5 GAL / 924 QTY
GROUND COVER	
LANTANA 'NEW GOLD'	1 GAL, 3' O.C.
EREMOPHILA GLABRA TRAILING YELLOW LANTANA	1,105 QTY
OUTBACK SUNRISE EMU	1 GAL, 4' O.C.
ROSMARINUS 'HUNTINGTON CARPET' TRAILING ROSEMARY	2,765 QTY
JUSTITIA CALIFORNICA CHUPAROSA	1 GAL, 3' O.C.
ACACIA REDOLENS 'DESERT CARPET' TRAILING ACACIA	1,566 QTY
ERICACAMERIA LARICIFOLIA 'AGUIRRE' TURPENTINE	1 GAL, 4' O.C.
LANTANA MONTEVIDENSIS 'PURPLE' PURPLE LANTANA	1,867 QTY
EREMOPHILA CARINOSA WINTER BLAZE EMU	1 GAL, 3' O.C.
DECOMPOSED GRANITE GOLD COLOR AS SELECTED	991 QTY
1/2" MINUS	1 GAL, 4' O.C.
2" DEPTH	1,100 QTY
1"-3" SCREENED	1 GAL, 4' O.C.
4" DEPTH	1,100 QTY

PLANTING PLAN

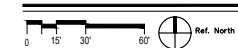

SCALE 1"=60'-0"

SCHRAEDER FARMS BUSINESS PARK

NWC MCQUEEN AND QUEEN CREEK ROAD
CHANDLER, ARIZONA

G.K. FLANAGAN
ASSOCIATES, INC.
LANDSCAPE ARCHITECTS
4838 N. 44TH STREET PHOENIX, AZ 85018
602.912.8811
602.912.8815



revision


date: 06.10.2021

contents: PLANTING PLAN

sheet no.

L-2

MATCHLINE SHEET L-1

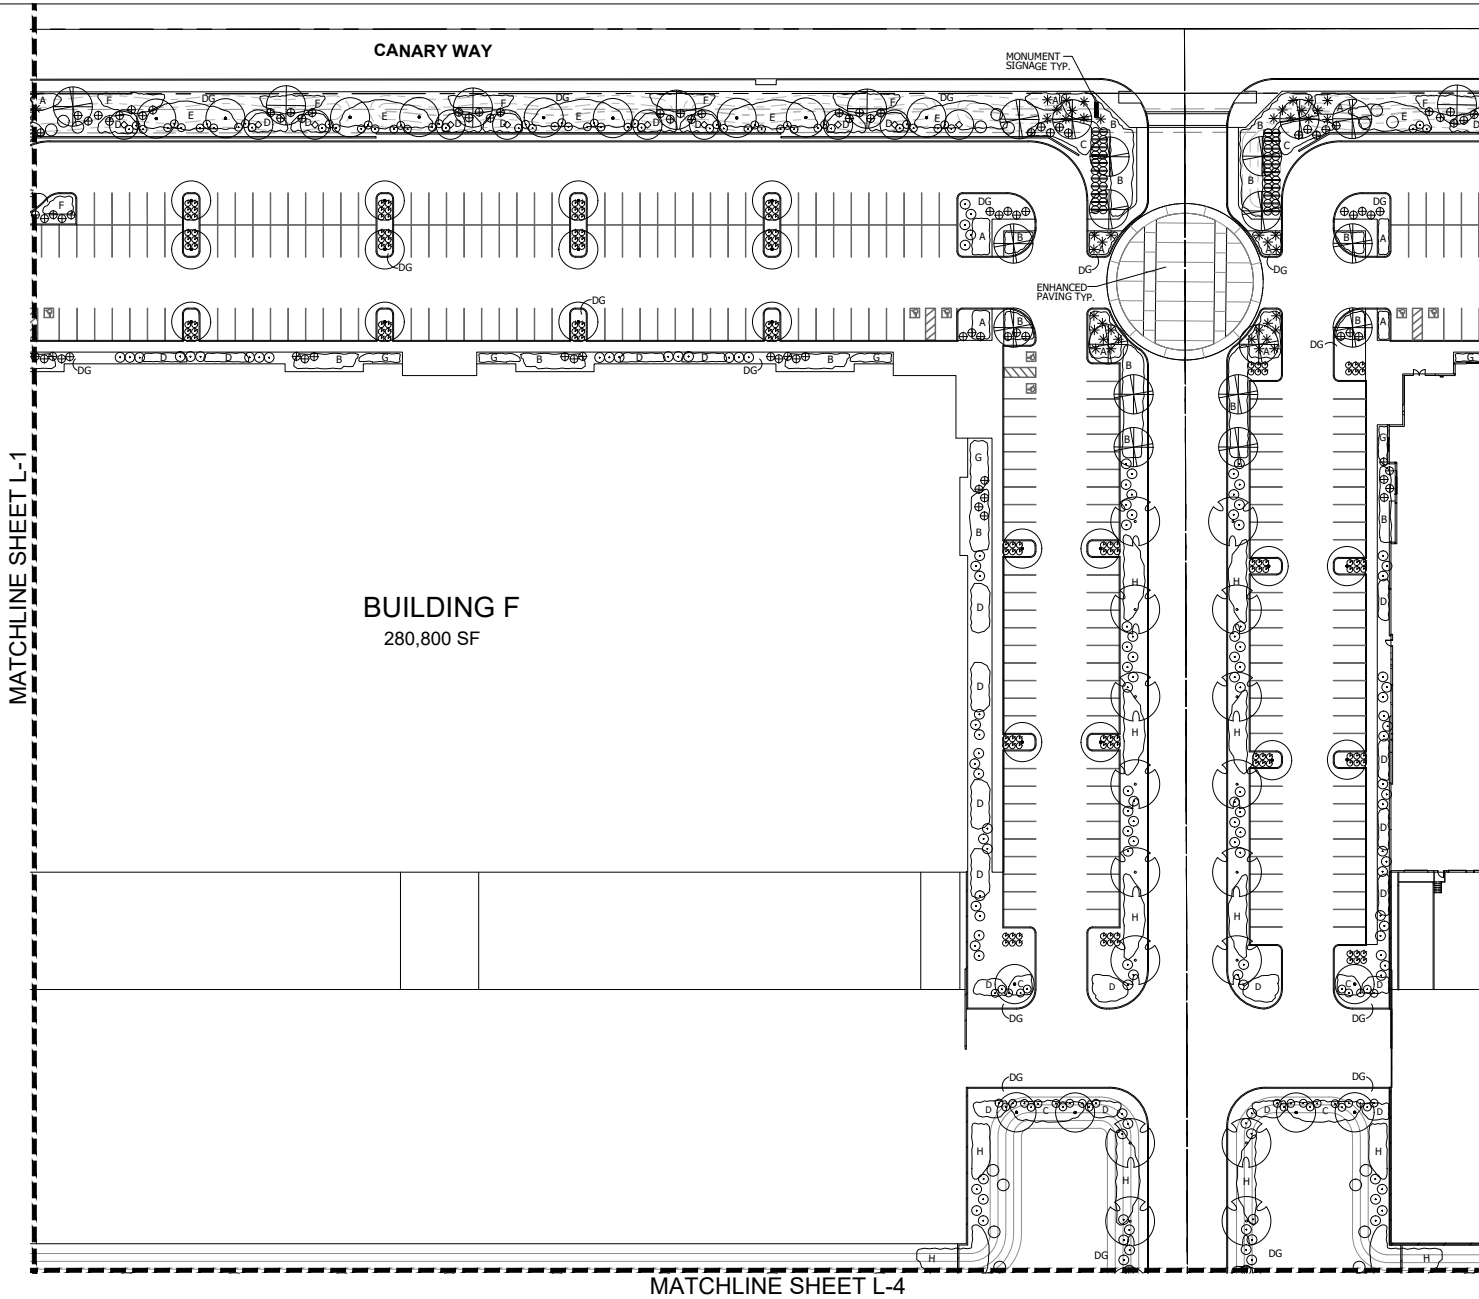

PROPOSED PLANT PALETTE

TREES	SIZE/COMMENTS/QTY
PHOENIX DACTYLIFERA DATE PALM	25' HEIGHT / 10 QTY / DIAMOND CUT / MATCHED
CERCIDILUM PRAECOX 'AZT HYBRID' AZT HYBRID PALO BREA	36" BOX / 144 QTY / 2" CAL. / 9' H x 6' W LOW BREAKING / MATCHED
PROSOPIS 'AZT PODLESS HYBRID' AZT PODLESS MESQUITE	24" BOX / 302 QTY / 1" CAL. / 9' H x 7' W LOW BREAKING / MATCHED
PISTACIA CHINENSIS 'RED PUSH' RED PUSH PISTACHE	24" BOX / 73 QTY / 1" CAL. / 5' H x 3' W / LOW BREAKING / MATCHED
ULMUS PARVIFOLIA EVERGREEN ELM	24" BOX / 72 QTY / 1" CAL. / 7' H x 3' W / LOW BREAKING / MATCHED
PISTACIA LENTISCUS MASTIC TREE	24" BOX / 71 QTY / 1" CAL. / 7' H x 3' W / LOW BREAKING / MATCHED

NOTE:
ALL TREES ARE TO COMPLY WITH THE LATEST AMENDED EDITION OF THE
ARIZONA NURSERY ASSOCIATION RECOMMENDED TREE SPECIFICATIONS.


SHRUBS

LEUCOPHYLLUM LANGMANIAE RIO BRAVO SAGE	5 GAL / 1,325 QTY
SENNA ARTEMISIOIDES FEATHERY CASSIA	5 GAL / 118 QTY
LEUCOPHYLLUM ZYGOPHYLLUM CIMARRON SAGE	5 GAL / 761 QTY
HESPERALOE PARVIFLORA RED YUCCA	5 GAL / 331 QTY
RUELLIA PENINSULARIS BAJA RUELLIA	5 GAL / 641 QTY
OLEA EUROPAEA 'LITTLE' OLLIE' LITTLE OLLIE OLIVE	5 GAL / 924 QTY

GROUNDCOVER

A LANTANA 'NEW GOLD'	1 GAL. 3" O.C.
B TRAILING YELLOW LANTANA	1,105 QTY
C EREMOPHILA GLABRA	1 GAL. 4" O.C.
D OUTBACK SUNRISE EMU	2,765 QTY
E ROSMARINUS 'HUNTINGTON CARPET'	1 GAL. 3" O.C.
F TRAILING ROSEMARY	1,566 QTY
G JUSTICIA CALIFORNICA CHUPAROSA	1 GAL. 4" O.C.
H ACACIA REDOLENS 'DESERT CARPET'	1 GAL. 5" O.C.
I TRAILING ACACIA	1,653 QTY
J ERICAMERIA LARICIFOLIA 'AGUIRRE'	5 GAL. 5" O.C.
K TURPENTINE	1,367 QTY
L LANTANA MONTEVIDENSIS 'PURPLE'	1 GAL. 3" O.C.
M PURPLE LANTANA	991 QTY
N EREMOPHILA CARNOSA	1 GAL. 4" O.C.
O WINTER BLAZE EMU	1,100 QTY
DG DECOMPOSED GRANITE	1/2" MINUS
GOLD COLOR AS SELECTED	2" DEPTH
FRACTURED GRANITE	1"-3" SCREENED
BROWN COLOR AS SELECTED	4" DEPTH

PLANTING PLAN

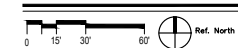

SCALE 1"=60'-0"

SCHRAMER FARMS BUSINESS PARK
NW 1/4 CORNER AND QUINN CREEK ROAD
CHANDLER, ARIZONA

G.K. FLANAGAN
ASSOCIATES, INC.
LANDSCAPE ARCHITECTS
4838 N. 44TH STREET PHOENIX, AZ 85018
602.912.1111
602.912.1111



revision

date: 06.10.2021

content: PLANTING PLAN

sheet no.

L-3

MATCHLINE SHEET L-2

MATCHLINE SHEET L-3

BUILDING D
124,800 SF

QUEEN CREEK ROAD

PROPOSED PLANT PALETTE

TREES	SIZE/COMMENTS/QTY
PHOENIX DACTYLIFERA DATE PALM	25' HEIGHT / 10 QTY / DIAMOND CUT / MATCHED
CERCIDIUM PRAECOX 'AZT HYBRID' AZT HYBRID PALO BREA	36" BOX / 144 QTY / 2" CAL. / 9' H x 6' W LOW BREAKING / MATCHED
PROSOPIS 'AZT PODLESS HYBRID' AZT PODLESS MESQUITE	24" BOX / 302 QTY / 1" CAL. / 9' H x 7' W LOW BREAKING / MATCHED
PISTACIA CHINENSIS 'RED PUSH' RED PUSH PISTACHE	24" BOX / 73 QTY / 1" CAL. / 5' H x 3' W / LOW BREAKING / MATCHED
ULMUS PARVIFOLIA EVERGREEN ELM	24" BOX / 72 QTY / 1" CAL. / 7' H x 3' W / LOW BREAKING / MATCHED
PISTACIA LENTISCUS MASTIC TREE	24" BOX / 71 QTY / 1" CAL. / 7' H x 3' W / LOW BREAKING / MATCHED

NOTE:

ALL TREES ARE TO COMPLY WITH THE LATEST AMENDED EDITION OF THE ARIZONA NURSERY ASSOCIATION RECOMMENDED TREE SPECIFICATIONS.


SHRUBS

LEUCOPHYLLUM LANGMANIAE RIO BRAVO SAGE	5 GAL / 1,325 QTY
SENNA ARTEMISIOIDES FEATHERY CASSIA	5 GAL / 118 QTY
LEUCOPHYLLUM ZYGOPHYLLUM CIMARRON SAGE	5 GAL / 761 QTY
HESPERALOE PARVIFLORA RED YUCCA	5 GAL / 331 QTY
RUELLIA PENINSULARIS BAJA RUELLIA	5 GAL / 641 QTY
OLEA EUROPAEA 'LITTLE OLLIE' LITTLE OLLIE OLIVE	5 GAL / 924 QTY

GROUND COVER

A LANTANA 'NEW GOLD'	1 GAL, 3" O.C.
B TRAILING YELLOW LANTANA	1,105 QTY
C EREMOPHILA GLABRA	1 GAL, 4" O.C.
D ROSMARINUS 'HUNTINGTON CARPET'	2,765 QTY
E JUSTITIA CALIFORNICA	1 GAL, 3" O.C.
F CHUPAROSA	1,566 QTY
G ACACIA REDOLENS 'DESERT CARPET'	1 GAL, 4" O.C.
H TRAILING ACACIA	1,867 QTY
ERICAMERIA LARICIFOLIA 'AGUIRRE'	1 GAL, 5" O.C.
TURPENTINE	1,653 QTY
LANTANA MONTEVIDENSIS 'PURPLE'	5 GAL, 5" O.C.
PURPLE LANTANA	1,367 QTY
EREMOPHILA CARNOSEA	1 GAL, 3" O.C.
WINTER BLAZE EMU	991 QTY
DECOMPOSED GRANITE	1 GAL, 4" O.C.
GOLD COLOR AS SELECTED	1,100 QTY
1/2" MINUS	1,100 QTY
2" DEPTH	1,100 QTY
FRACTURED GRANITE	1" - 3" SCREENED
BROWN COLOR AS SELECTED	4" DEPTH

PLANTING PLAN

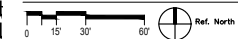

SCALE 1"=60'-0"

SCHRAEDER FARMS BUSINESS PARK
NW 6000 AND QUEEN CREEK ROAD
CHANDLER, ARIZONA

G.K. FLANAGAN
ASSOCIATES, INC.
LANDSCAPE ARCHITECTS
4838 N. 44TH STREET PHOENIX, AZ 85018
602.912.1881
602.912.1885




revisions

date: 06.10.2021

contents: PLANTING PLAN

sheet no.

L-4

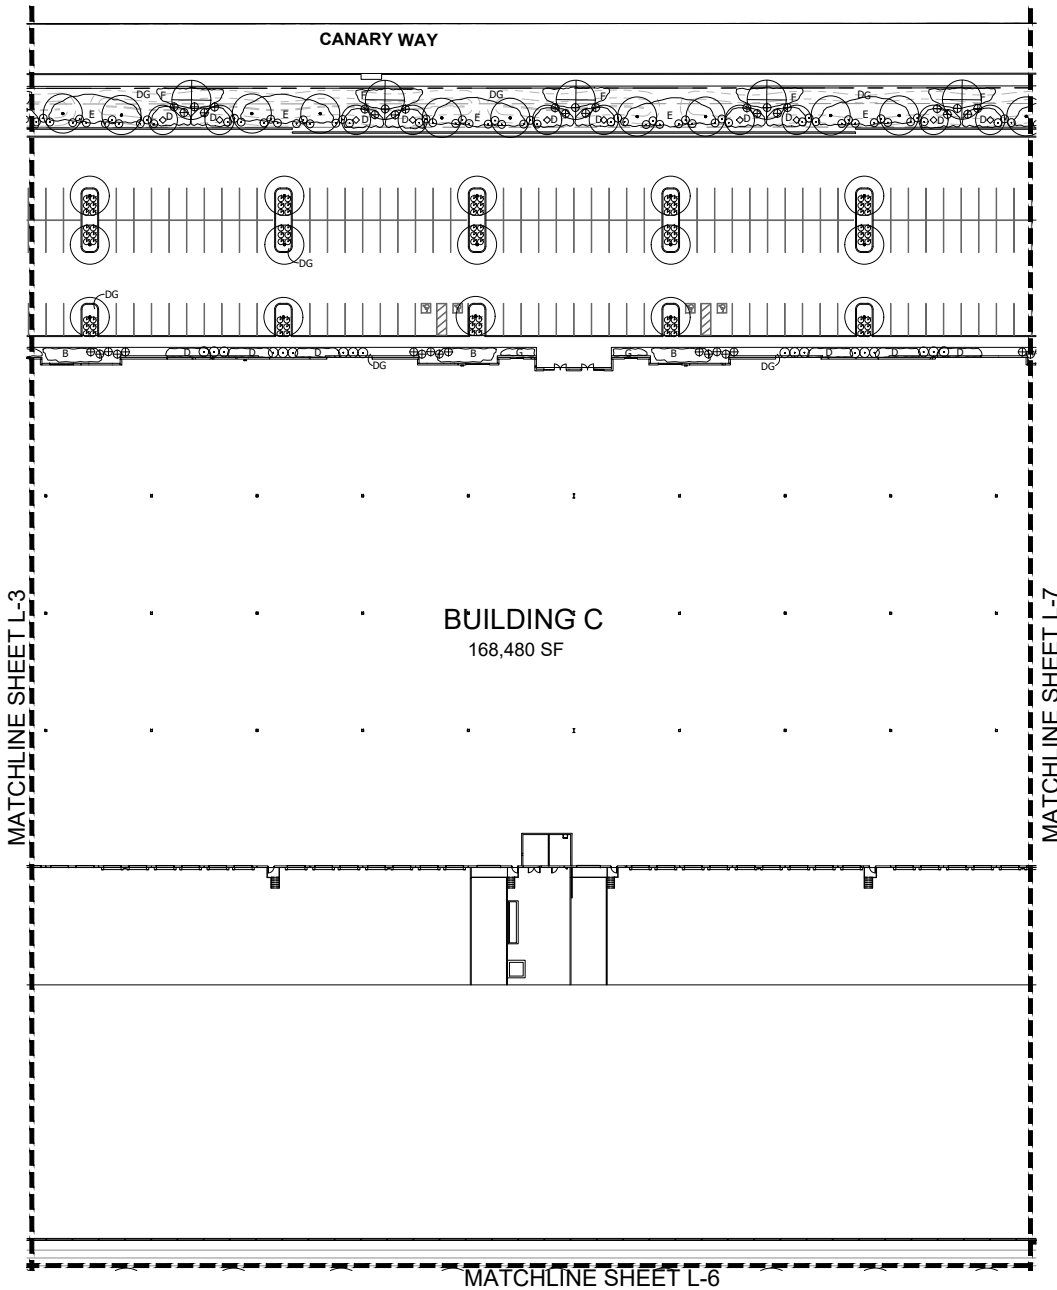

PROPOSED PLANT PALETTE

TREES	SIZE/COMMENTS/QTY
PHOENIX DACTYLIFERA DATE PALM	25' HEIGHT / 10 QTY / DIAMOND CUT / MATCHED
CERCIDILUM PRAECOX 'AZT HYBRID' AZT HYBRID PALO BREA	36" BOX / 144 QTY / 2" CAL. / 9' H x 6' W LOW BREAKING / MATCHED
PROSOPIS 'AZT PODLESS HYBRID' AZT PODLESS MESQUITE	24" BOX / 302 QTY / 1" CAL. / 9' H x 7' W LOW BREAKING / MATCHED
PISTACIA CHINENSIS 'RED PUSH' RED PUSH PISTACHE	24" BOX / 73 QTY / 1" CAL. / 5' H x 3' W / LOW BREAKING / MATCHED
ULMUS PARVIFOLIA EVERGREEN ELM	24" BOX / 72 QTY / 1" CAL. / 7' H x 3' W / LOW BREAKING / MATCHED
PISTACIA LENTISCUUS MASTIC TREE	24" BOX / 71 QTY / 1" CAL. / 7' H x 3' W / LOW BREAKING / MATCHED
NOTE: ALL TREES ARE TO COMPLY WITH THE LATEST AMENDED EDITION OF THE ARIZONA NURSERY ASSOCIATION RECOMMENDED TREE SPECIFICATIONS.	
SHRUBS	
LEUCOPHYLLUM LANGMANIAE RIO BRAVO SAGE	5 GAL / 1,325 QTY
SENNA ARTEMISIOIDES FEATHERY CASSIA	5 GAL / 118 QTY
LEUCOPHYLLUM ZYGOPHYLLUM CIMARRON SAGE	5 GAL / 761 QTY
HESPERALOE PARVIFLORA RED YUCCA	5 GAL / 331 QTY
RUELLIA PENINSULARIS BAJA RUELLIA	5 GAL / 641 QTY
OLEA EUROPAEA 'LITTLE' OLLIE' LITTLE OLLIE OLIVE	5 GAL / 924 QTY
GROUND COVER	
A LANTANA 'NEW GOLD' TRAILING YELLOW LANTANA	1 GAL, 3" O.C. 1,105 QTY
B EREMOPHILA GLABRA OUTBACK SUNRISE EMU	1 GAL, 4" O.C. 2,765 QTY
C ROSMARINUS 'HUNTINGTON CARPET' TRAILING ROSEMARY	1 GAL, 3" O.C. 1,566 QTY
D JUSTICIA CALIFORNICA CHUPAROSA	1 GAL, 4" O.C. 1,867 QTY
E ACACIA REDOLENS 'DESERT CARPET' TRAILING ACACIA	1 GAL, 5" O.C. 1,653 QTY
F ERICAMERIA LARICIFOLIA 'AGUIRRE' TURPENTINE	5 GAL, 5" O.C. 1,367 QTY
G LANTANA MONTEVIDENSIS 'PURPLE' PURPLE LANTANA	1 GAL, 3" O.C. 991 QTY
H EREMOPHILA CARNOSEA WINTER BLAZE EMU	1 GAL, 4" O.C. 1,100 QTY
DG DECOMPOSED GRANITE GOLD COLOR AS SELECTED	1/2" MINUS 2" DEPTH
FRACTURED GRANITE BROWN COLOR AS SELECTED	1"-3" SCREENED 4" DEPTH

PLANTING PLAN




SCALE 1"=60'-0"

SCHRAEDER FARMS BUSINESS PARK
NW 6000 AND QUINN CREEK ROAD
CHANDLER, ARIZONA

G.K. FLANAGAN
ASSOCIATES, INC.
LANDSCAPE ARCHITECTS
4838 N. 44TH STREET PHOENIX, AZ 85018
602.912.1111
602.912.1111



revision: _____
date: 06.10.2021
contents: PLANTING PLAN
sheet no. L-5

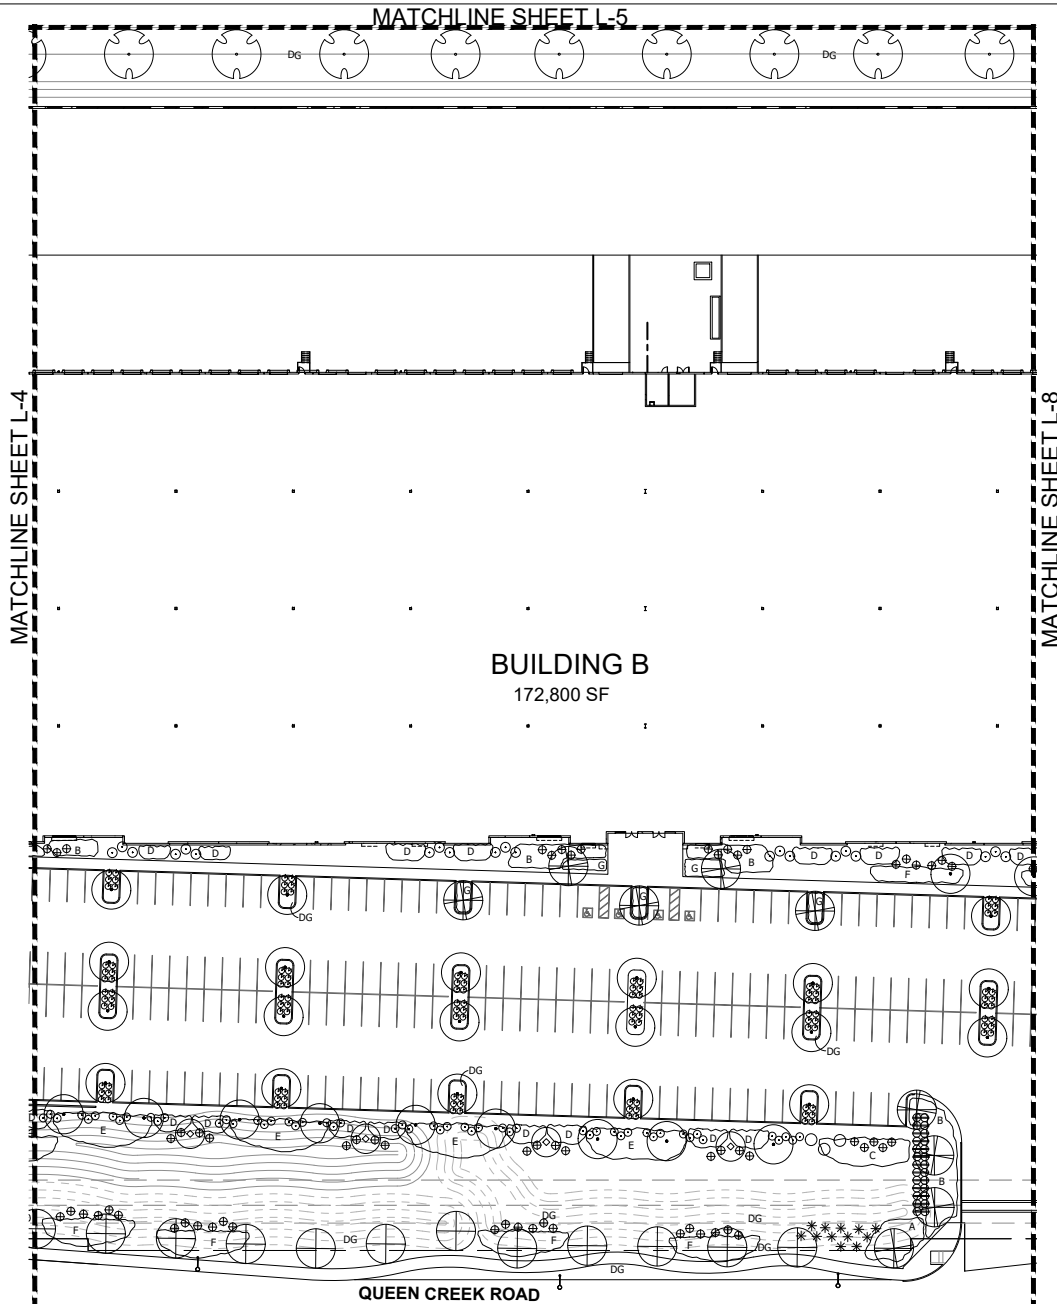

PROPOSED PLANT PALETTE


TREES	SIZE/COMMENTS/ QTY
PHOENIX DACTYLIFERA DATE PALM	25' HEIGHT / 10 QTY / DIAMOND CUT / MATCHED
CERCIDILUM PRAECOX 'AZT HYBRID' AZT HYBRID PALO BREA	36" BOX / 144 QTY / 2" CAL. / 9' H x 6' W LOW BREAKING / MATCHED
PROSOPIS 'AZT PODLESS HYBRID' AZT PODLESS MESQUITE	24" BOX / 302 QTY / 1" CAL. / 9' H x 7' W LOW BREAKING / MATCHED
PISTACIA CHINENSIS 'RED PUSH' RED PUSH PISTACHE	24" BOX / 73 QTY / 1" CAL. / 5' H x 3' W / LOW BREAKING / MATCHED
ULMUS PARVIFOLIA EVERGREEN ELM	24" BOX / 72 QTY / 1" CAL. / 7' H x 3' W / LOW BREAKING / MATCHED
PISTACIA LENTISCUS MASTIC TREE	24" BOX / 71 QTY / 1" CAL. / 7' H x 3' W / LOW BREAKING / MATCHED

NOTE:
ALL TREES ARE TO COMPLY WITH THE LATEST AMENDED EDITION OF THE
ARIZONA NURSERY ASSOCIATION RECOMMENDED TREE SPECIFICATIONS.

SHRUBS	SIZE/COMMENTS/ QTY
LEUCOPHYLLUM LANGMANIAE RIO BRAVO SAGE	5 GAL / 1,325 QTY
SENNA ARTEMISOIDES FEATHERY CASSIA	5 GAL / 118 QTY
LEUCOPHYLLUM ZYGOPHYLLUM CIMARRON SAGE	5 GAL / 761 QTY
HESPERALOE PARVIFLORA RED YUCCA	5 GAL / 331 QTY
RUPELLIA PENINSULARIS BAJA RUPELLIA	5 GAL / 641 QTY
OLEA EUROPAEA 'LITTLE' OLLIE' LITTLE OLLIE OLIVE	5 GAL / 924 QTY

GROUND COVER	SIZE/COMMENTS/ QTY
LANTANA 'NEW GOLD' TRAILING YELLOW LANTANA	1 GAL, 3" O.C. 1,105 QTY
EREMOPHILA GLABRA OUTBACK SUNRISE EMU	1 GAL, 4" O.C. 2,765 QTY
ROSMARINUS 'HUNTINGTON CARPET' TRAILING ROSEMARY	1 GAL, 3" O.C. 1,566 QTY
JUSTICIA CALIFORNICA CHUPAROSA	1 GAL, 4" O.C. 1,867 QTY
ACACIA REDOLENS 'DESERT CARPET' TRAILING ACACIA	1 GAL, 5" O.C. 1,653 QTY
ERICAMERIA LARICIFOLIA 'AGUIRRE' TURPENTINE	5 GAL, 5" O.C. 1,367 QTY
LANTANA MONTEVIDENSIS 'PURPLE' PURPLE LANTANA	1 GAL, 3" O.C. 991 QTY
EREMOPHILA CARNOSA WINTER BLAZE EMU	1 GAL, 4" O.C. 1,100 QTY
DG DECOMPOSED GRANITE GOLD COLOR AS SELECTED	1/2" MINUS 2" DEPTH
FRACTURED GRANITE BROWN COLOR AS SELECTED	1"-3" SCREENED 4" DEPTH

PLANTING PLAN

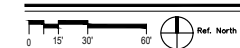

SCALE 1"=60'-0"


SCHRAEDER FARMS BUSINESS PARK
NW 1/4 SECTION 10 AND QUEN CREEK ROAD
CHANDLER, ARIZONA

G.K. FLANAGAN
ASSOCIATES, INC.
LANDSCAPE ARCHITECTS
4838 N. 44TH STREET PHOENIX, AZ 85018
602.912.1881
602.912.1882



revision:
date: 06.10.2021
created: PLANTING PLAN
sheet no. L-6

MATCHLINE SHEET L-5

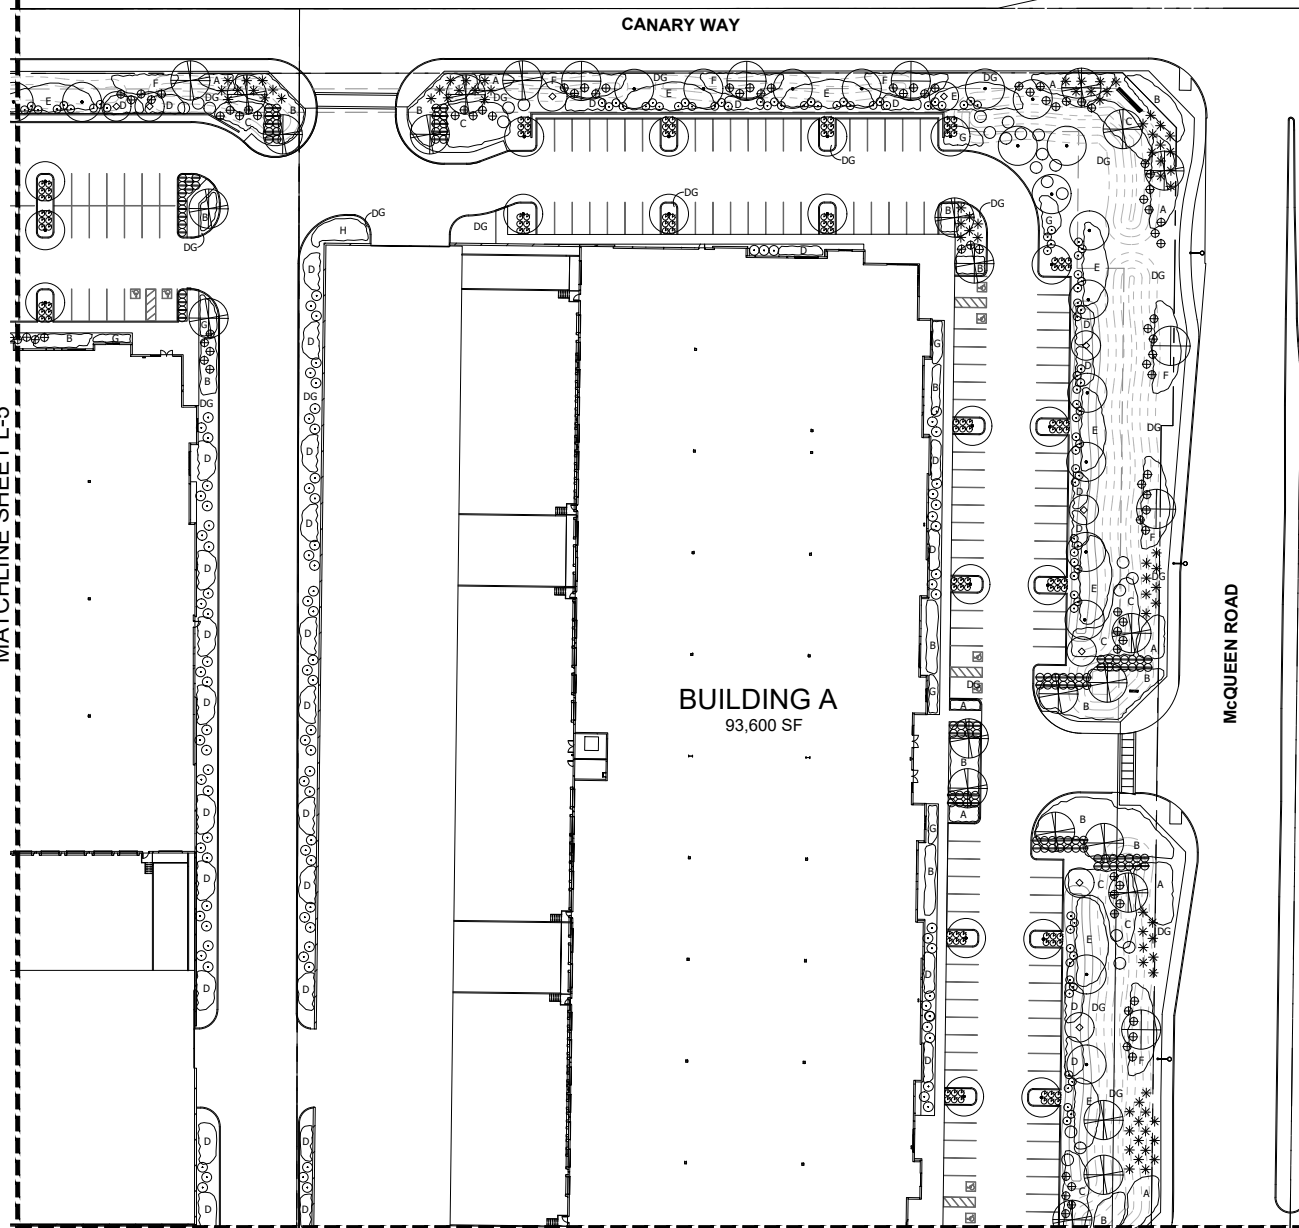

PROPOSED PLANT PALETTE

TREES	SIZE/COMMENTS/QTY
PHOENIX DACTYLIFERA DATE PALM	25' HEIGHT / 10 QTY/ DIAMOND CUT / MATCHED
CERCIDIUM PRAECOX 'AZT HYBRID' AZT HYBRID PALO BREIA	36" BOX / 144 QTY / 2" CAL / 9' H x 6' W LOW BREAKING / MATCHED
PROSOPIS 'AZT PODLESS HYBRID' AZT PODLESS MESQUITE	24" BOX / 302 QTY / 1" CAL / 9' H x 7' W LOW BREAKING / MATCHED
PISTACIA CHINENSIS 'RED PUSH' RED PUSH PISTACHE	24" BOX / 73 QTY / 1" CAL / 5' H x 3' W / LOW BREAKING / MATCHED
ULMUS PARVIFOLIA EVERGREEN ELM	24" BOX / 72 QTY / 1" CAL / 7' H x 3' W / LOW BREAKING / MATCHED
PISTACIA LENTISCUS MASTIC TREE	24" BOX / 71 QTY / 1" CAL / 7' H x 3' W / LOW BREAKING / MATCHED

NOTE:
ALL TREES ARE TO COMPLY WITH THE LATEST AMENDED EDITION OF THE
ARIZONA NURSERY ASSOCIATION RECOMMENDED TREE SPECIFICATIONS.


SHRUBS

LEUCOPHYLLUM LANGMANIAE RIO BRAVO SAGE	5 GAL / 1,325 QTY
SENNA ARTEMISIOIDES FEATHERY CASSIA	5 GAL / 118 QTY
LEUCOPHYLLUM ZYGOPHYLLUM CIMARRON SAGE	5 GAL / 761 QTY
HESPERALOE PARVIFLORA RED YUCCA	5 GAL / 331 QTY
RUELLIA PENINSULARIS BAJA RUELLIA	5 GAL / 641 QTY
OLEA EUROPAEA 'LITTLE' OLLIE' LITTLE OLLIE OLIVE	5 GAL / 924 QTY

GROUND COVER

LANTANA 'NEW GOLD' TRAILING YELLOW LANTANA	1 GAL, 3' O.C. 1,105 QTY
EREMOPHILA GLABRA OUTBACK SUNRISE EMU	1 GAL, 4' O.C. 2,765 QTY
ROSMARINUS 'HUNTINGTON CARPET' TRAILING ROSEMARY	1 GAL, 3' O.C. 1,566 QTY
JUSTICIA CALIFORNICA CHUPAROSA	1 GAL, 4' O.C. 1,867 QTY
ACACIA REDDOLENS 'DESERT CARPET' TRAILING ACACIA	1 GAL, 5' O.C. 1,653 QTY
ERICAMERIA LARICIFOLIA 'AGUIRRE' TURPENTINE	5 GAL, 5' O.C. 1,367 QTY
LANTANA MONTEVIDENSIS 'PURPLE' PURPLE LANTANA	1 GAL, 3' O.C. 991 QTY
EREMOPHILA CARNOSA WINTER BLAZE EMU	1 GAL, 4' O.C. 1,100 QTY
DG DECOMPOSED GRANITE GOLD COLOR AS SELECTED	1/2" MINUS 2" DEPTH
FRACTURED GRANITE BROWN COLOR AS SELECTED	1"-3" SCREENED 4" DEPTH

PLANTING PLAN

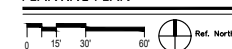

SCALE 1"=60'-0"

SCHRAMER FARMS BUSINESS PARK
NWC MCQUEEN AND QUEEN CREEK ROAD
CHANDLER, ARIZONA

G.K. FLANAGAN
ASSOCIATES, INC.
LANDSCAPE ARCHITECTS
4828 N. 44TH STREET PHOENIX, AZ 85018
602.812.8881
602.812.8881




revision

date: 06.10.2021

contents: PLANTING PLAN

sheet no.

L-7

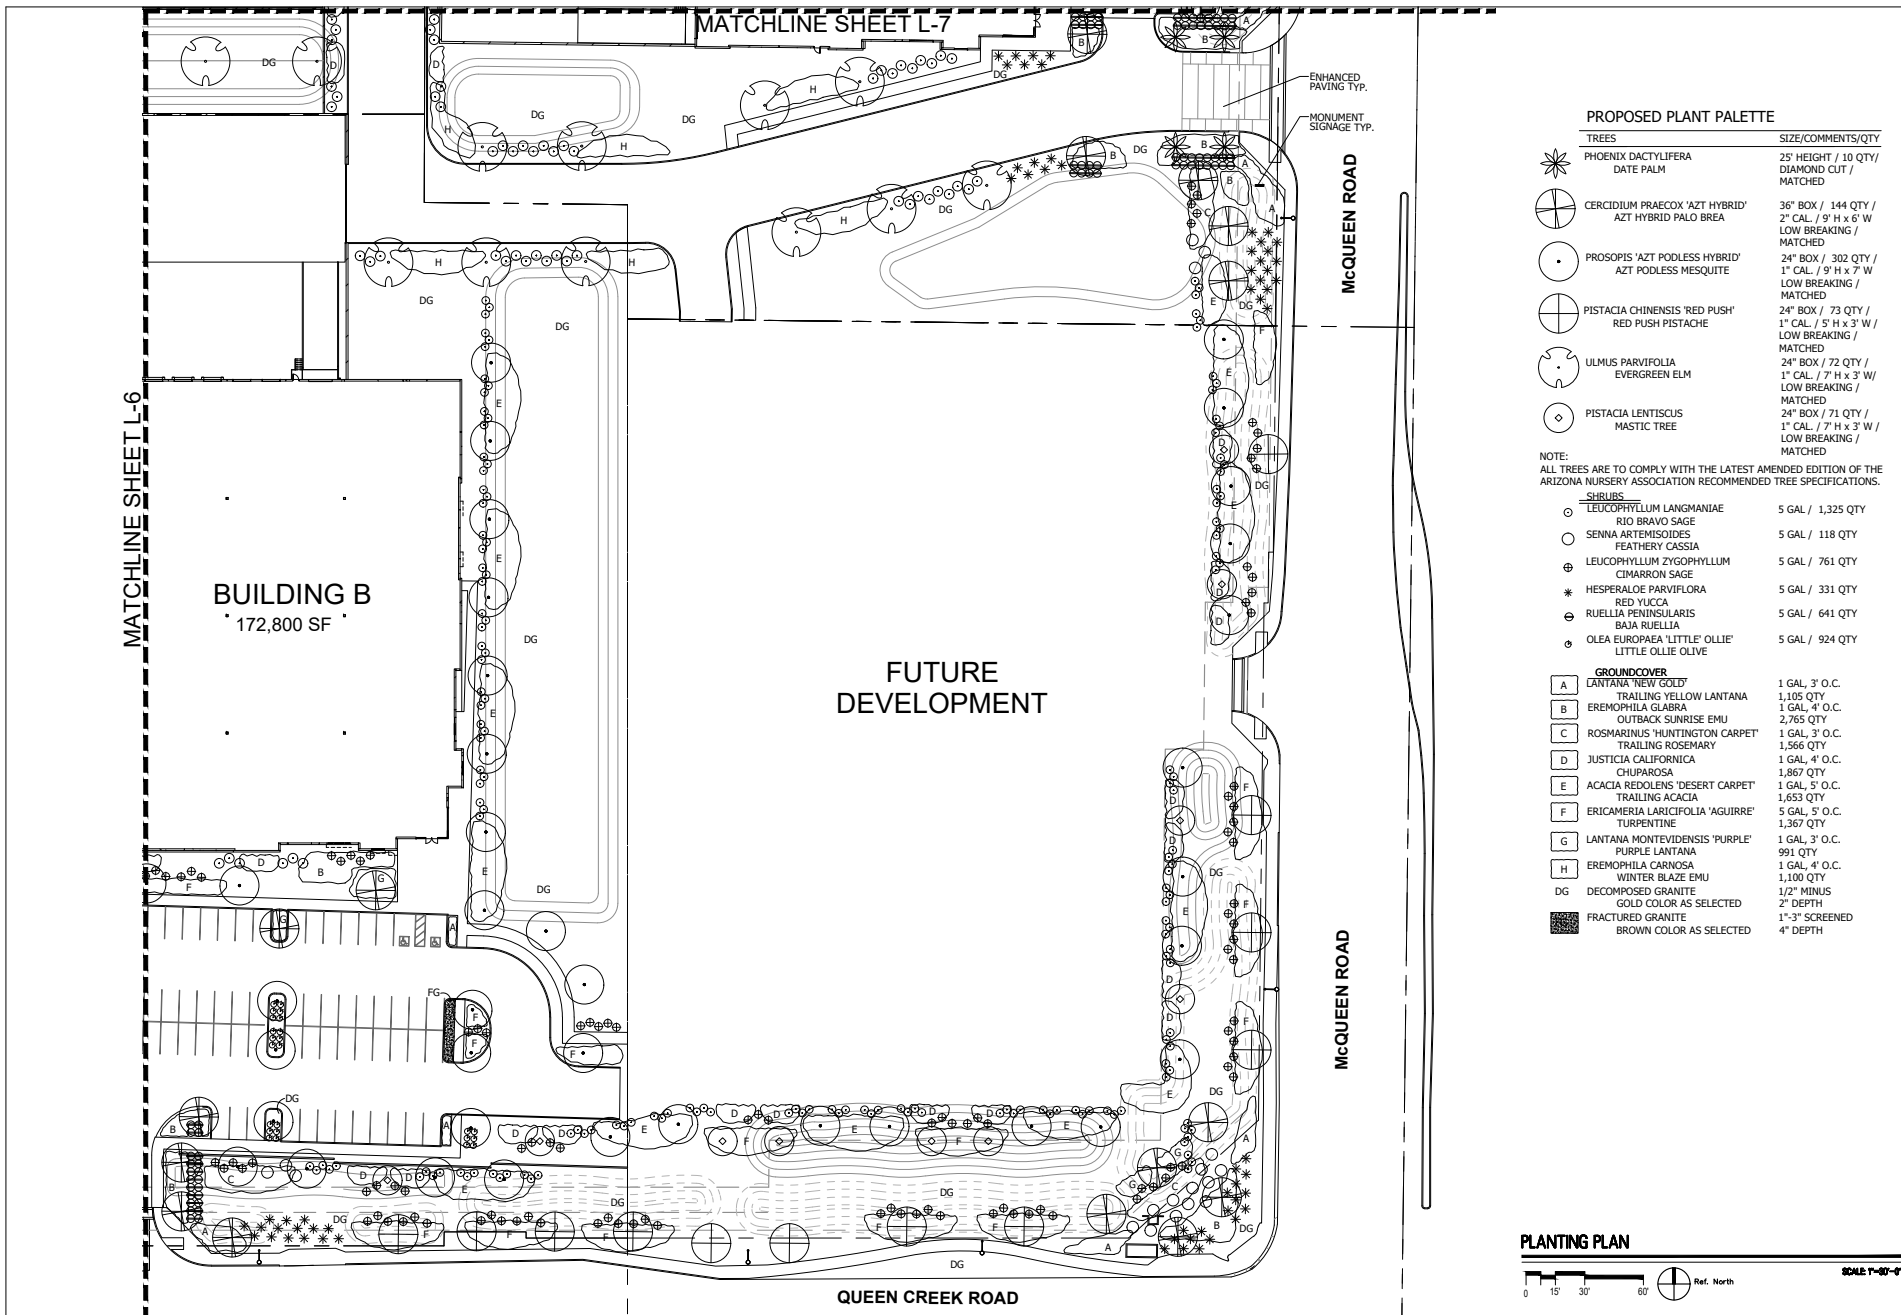

PROPOSED PLANT PALETTE

TREES	SIZE/COMMENTS/TTY
PHOENIX DACTYLIFERA DATE PALM	25' HEIGHT / 10 QTY/ DIAMOND CUT / MATCHED
CERCIDILUM PRAECOX 'AZT HYBRID' AZT HYBRID PALO BREA	36" BOX / 144 QTY / 2" CAL. / 9' H x 6' W LOW BREAKING / MATCHED
PROSOPIS 'AZT PODLESS HYBRID' AZT PODLESS MESQUITE	24" BOX / 302 QTY / 1" CAL. / 9' H x 7' W LOW BREAKING / MATCHED
PISTACIA CHINENSIS 'RED PUSH' RED PUSH PISTACHE	24" BOX / 73 QTY / 1" CAL. / 5' H x 3' W / LOW BREAKING / MATCHED
ULMUS PARVIFOLIA EVERGREEN ELM	24" BOX / 72 QTY / 1" CAL. / 7' H x 3' W / LOW BREAKING / MATCHED
PISTACIA LENTISCUS MASTIC TREE	24" BOX / 71 QTY / 1" CAL. / 7' H x 3' W / LOW BREAKING / MATCHED
NOTE: ALL TREES ARE TO COMPLY WITH THE LATEST AMENDED EDITION OF THE ARIZONA NURSERY ASSOCIATION RECOMMENDED TREE SPECIFICATIONS.	
SHRUBS	
LEUCOPHYLLUM LANGMANIAE RIO BRAVO SAGE	5 GAL / 1,325 QTY
SENNA ARTEMISIOIDES FEATHERY CASSIA	5 GAL / 118 QTY
LEUCOPHYLLUM ZYGOPHYLLUM CIMARRON SAGE	5 GAL / 761 QTY
HESPERALOE PARVIFLORA RED YUCCA	5 GAL / 331 QTY
RUELLIA PENDULARIS BAJA RUELLIA	5 GAL / 641 QTY
OLEA EUROPAEA 'LITTLE' OLLIE' LITTLE OLLIE OLIVE	5 GAL / 924 QTY
GROUNDCOVER	
LANTANA 'NEW GOLD' TRAILING YELLOW LANTANA	1 GAL, 3' O.C. 1,105 QTY
EREMOPHILA GLABRA OUTBACK SUNRISE EMU	1 GAL, 4' O.C. 2,765 QTY
ROSMARINUS 'HUNTINGTON CARPET' TRAILING ROSEMARY	1 GAL, 3' O.C. 1,566 QTY
JUSTICIA CALIFORNICA CHUPAROSA	1 GAL, 4' O.C. 1,867 QTY
ACACIA REDOLENS 'DESERT CARPET' TRAILING ACACIA	1 GAL, 5' O.C. 1,653 QTY
ERICACERIA LARICIFOLIA 'AGUIRRE' TURPENTINE	5 GAL, 5' O.C. 1,367 QTY
LANTANA MONTEVIDENSIS 'PURPLE' PURPLE LANTANA	1 GAL, 3' O.C. 991 QTY
EREMOPHILA CARNOSEA WINTER BLAZE EMU	1 GAL, 4' O.C. 1,100 QTY
DG DECOMPOSED GRANITE GOLD COLOR AS SELECTED	1/2" MINUS 2" DEPTH
FRACTURED GRANITE BROWN COLOR AS SELECTED	1"-3" SCREENED 4" DEPTH

PLANTING PLAN




SCALE 1"=60'-0"

SCHRADER FARMS BUSINESS PARK
NW McQUEEN AND QUEEN CREEK ROAD
CHANDLER, ARIZONA

G.K. FLANAGAN
ASSOCIATES, INC.
LANDSCAPE ARCHITECTS
4838 N. 44TH STREET PHOENIX, AZ 85018
602.912.1111
602.912.1111
602.912.1111



revision:
date: 06.10.2021
created: PLANTING PLAN
sheet no. L-8

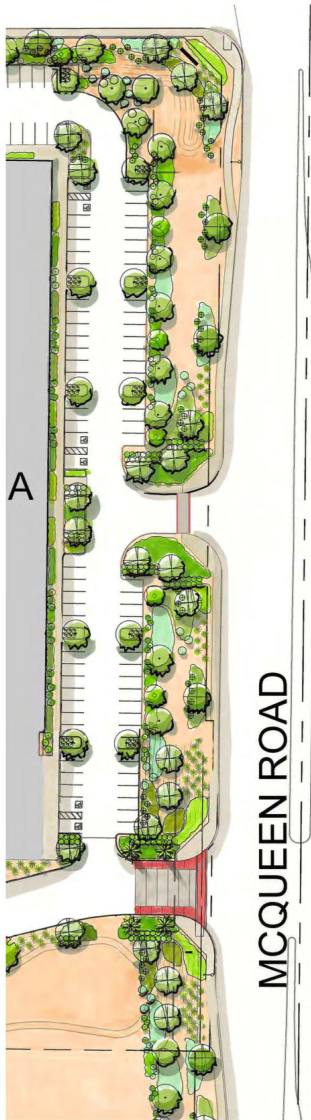

McQueen Road Enlargement




McQueen Road



Queen Creek Road

Queen Creek Rd Entry Enlargement

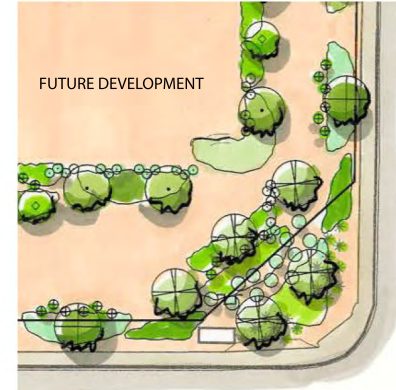

McQueen Road

Queen Creek Road

Queen Creek Rd / McQueen Rd Enlargement




PROPOSED PLANT PALETTE

TREES	SIZE/COMMENTS/QTY
PHOENIX DACTYLIFERA DATE PALM	25' HEIGHT / 10 QTY / DIAMOND CUT / MATCHED
CERCIDILUM PRAECOX 'AZT HYBRID' AZT HYBRID PALO BREA	36" BOX / 144 QTY / 2" CAL. / 9' H x 6' W LOW BREAKING / MATCHED
PROSOPIS 'AZT PODLESS HYBRID' AZT PODLESS MESQUITE	24" BOX / 302 QTY / 1" CAL. / 9' H x 7' W LOW BREAKING / MATCHED
PISTACIA CHINEENSIS 'RED PUSH' RED PUSH PISTACHE	24" BOX / 73 QTY / 1" CAL. / 5' H x 3' W / LOW BREAKING / MATCHED
ULMUS PARVIFOLIA EVERGREEN ELM	24" BOX / 72 QTY / 1" CAL. / 7' H x 3' W / LOW BREAKING / MATCHED
PISTACIA LENTISCU MASTIC TREE	24" BOX / 71 QTY / 1" CAL. / 7' H x 3' W / LOW BREAKING / MATCHED
NOTE: ALL TREES ARE TO COMPLY WITH THE LATEST AMENDED EDITION OF THE ARIZONA NURSERY ASSOCIATION RECOMMENDED TREE SPECIFICATIONS.	
SHRUBS	
LEUCOPHYLLUM LANGMANIAE	5 GAL / 1,325 QTY
RIO BRAVO SAGE	5 GAL / 118 QTY
SENNA ARTEMISIOIDES FEATHERY CASSIA	5 GAL / 761 QTY
LEUCOPHYLLUM ZYGOPHYLLUM CIMARRON SAGE	5 GAL / 331 QTY
HESPERALOE PARVIFLORA RED YUCCA	5 GAL / 641 QTY
RUELLIA PENINSULARIS BAJA RUELLIA	5 GAL / 924 QTY
OLEA EUROPAEA 'LITTLE OLLIE' LITTLE OLLIE OLIVE	
GROUND COVER	
LANTANA 'NEW GOLD'	1 GAL, 3" O.C. 1,105 QTY
EREMOPHILA GLABRA	1 GAL, 4" O.C. 2,765 QTY
OUTBACK SUNRISE EMU	1 GAL, 3" O.C. 1,566 QTY
ROSMARINUS 'HUNTINGTON CARPET' TRAILING ROSEMARY	1 GAL, 4" O.C. 1,867 QTY
JUSTICIA CALIFORNICA CHUPARROSA	1 GAL, 5" O.C. 1,653 QTY
ACACIA REDOLENS 'DESERT CARPET' TRAILING ACACIA	5 GAL, 5" O.C. 1,367 QTY
ERICAMERIA LANCEIFOLIA 'AGUIRRE' TURPENTINE	1 GAL, 3" O.C. 991 QTY
LANTANA MONTEVIDEENSIS 'PURPLE' PURPLE LANTANA	1 GAL, 4" O.C. 1,100 QTY
EREMOPHILA CARINOSA WINTER BLAZE EMU	1 GAL, 4" O.C. 1,100 QTY
DG DECOMPOSED GRANITE GOLD COLOR AS SELECTED	1/2" MINUS 2" DEPTH
FG FRACTURED GRANITE BROWN COLOR AS SELECTED	1"-3" SCREENED 4" DEPTH

CONCEPTUAL AND SCHEMATIC DESIGNS, INCLUDING RENDERINGS, ARE CREATED FOR THE SOLE PURPOSE OF DEVELOPING A DESIGN CONCEPT. THEY ARE PART OF THE OVERALL DESIGN PROCESS THAT USUALLY LEADS TO MORE DETAILED DRAWINGS, BUT THE INFORMATION CONTAINED IN THESE DESIGNS IS INCOMPLETE AND NOT INTENDED TO REPRESENT THE FULL SCOPE OF THE PROJECT DESIGN. THE USE OF THESE CONCEPTUAL AND SCHEMATIC DESIGNS/RENDERINGS FOR ANY PURPOSE OTHER THAN AS INTENDED BY THE ARCHITECT IS PROHIBITED.




1 EXTERIOR ELEVATION - BUILDING A CENTER ENTRY
SCALE 1/16" = 1'-0"


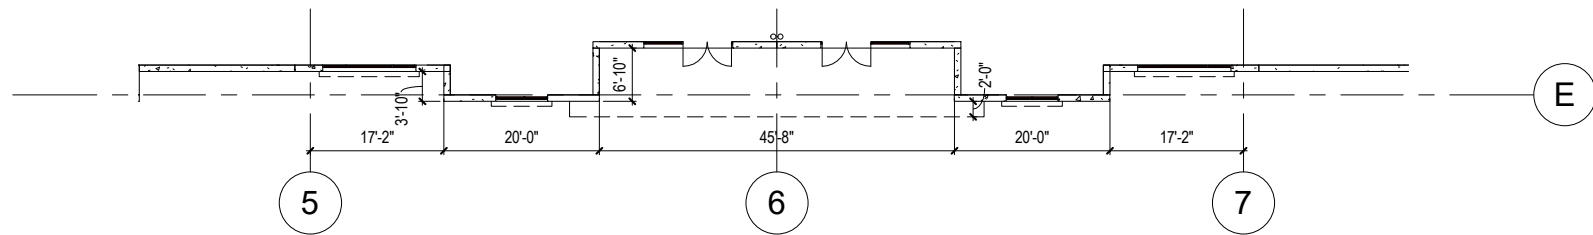


EXTERIOR MATERIAL LEGEND

A DUNN EDWARDS PAINT DET649 CARRARA	E DUNN EDWARDS PAINT DEA156 CHERRY COLA (WITH REVEALS)	J DUNN EDWARDS PAINT DEA156 CHERRY COLA
B DUNN EDWARDS PAINT DE6220 POROUS STONE	F DUNN EDWARDS PAINT DE6220 POROUS STONE (WITH REVEALS)	
C DUNN EDWARDS PAINT DET620 BARNWOOD GRAY	G TILE: DALTILE SLIMLITE "DISTRESSED COPPER" TP48(4), 20x59 STACKBOND PATTERN	
D DUNN EDWARDS PAINT DET620 BARNWOOD GRAY (WITH REVEALS)	H STOREFRONT SYSTEM: 1" INSULATED GLAZING, PPG SOLARBAN 70 (2) + OPTIGRAY, IN DARK BRONZE ANNOXIDIZED ALUMINUM FRAME	



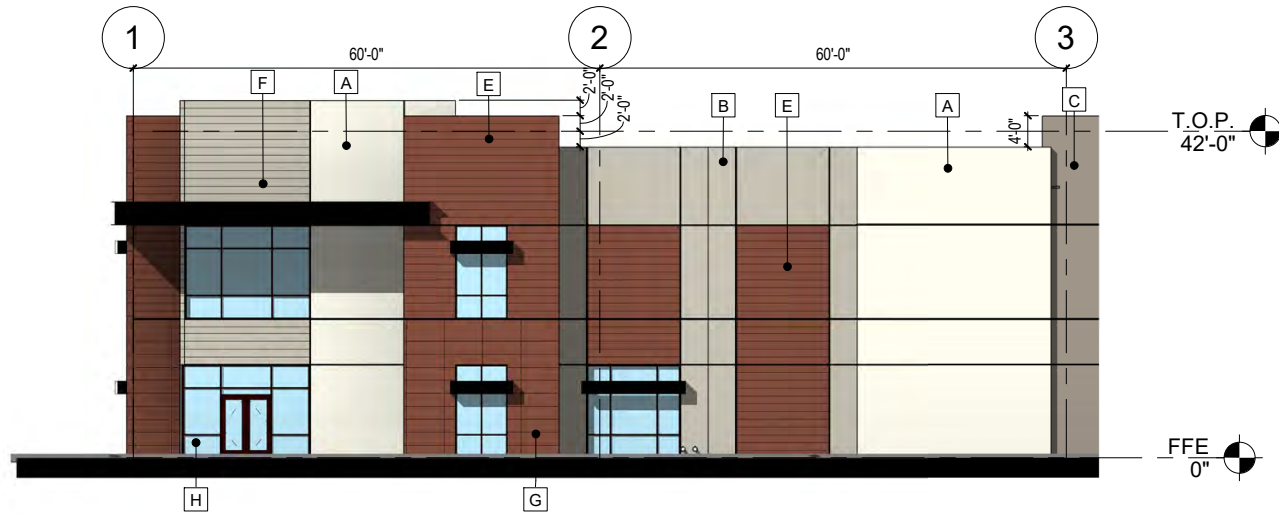


EXTERIOR ELEVATION - BUILDING A CORNER ENTRY

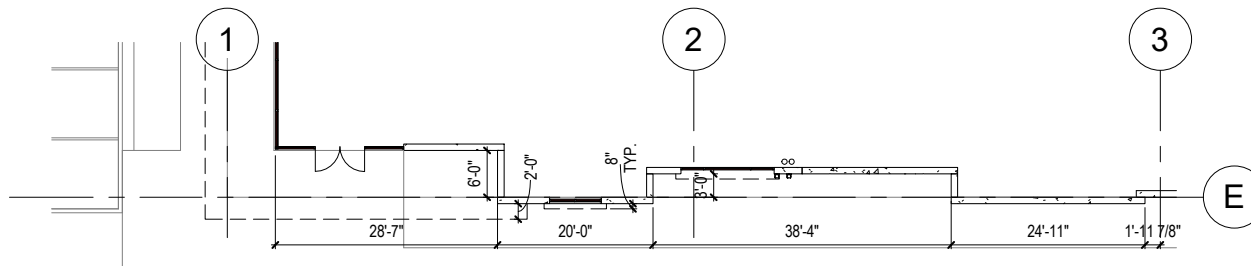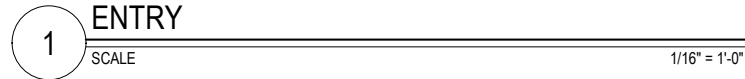

EXTERIOR MATERIAL LEGEND

A	DUNN EDWARDS PAINT DET649 CARRARA	E	DUNN EDWARDS PAINT DEA156 CHERRY COLA (WITH REVEALS)	J	DUNN EDWARDS PAINT DEA156 CHERRY COLA
B	DUNN EDWARDS PAINT DE6220 POROUS STONE	F	DUNN EDWARDS PAINT DE6220 POROUS STONE (WITH REVEALS)		
C	DUNN EDWARDS PAINT DET620 BARNWOOD GRAY	G	TILE: DAL TILE SLIMLITE "DISTRESSED COPPER" TP48(4), 20x59 STACKBOND PATTERN		
D	DUNN EDWARDS PAINT DET620 BARNWOOD GRAY (WITH REVEALS)	H	STOREFRONT SYSTEM: 1" INSULATED GLAZING, PPG SOLARBAN 70 (2) + OPTIGRAY, IN DARK BRONZE ANNOXIDIZED ALUMINUM FRAME		

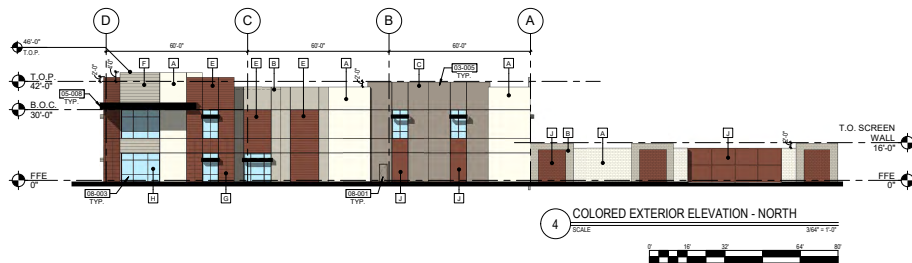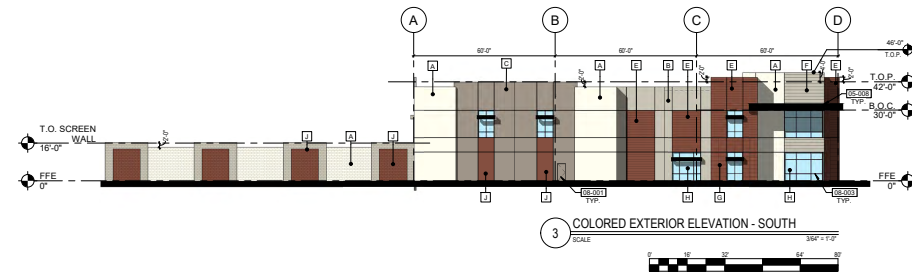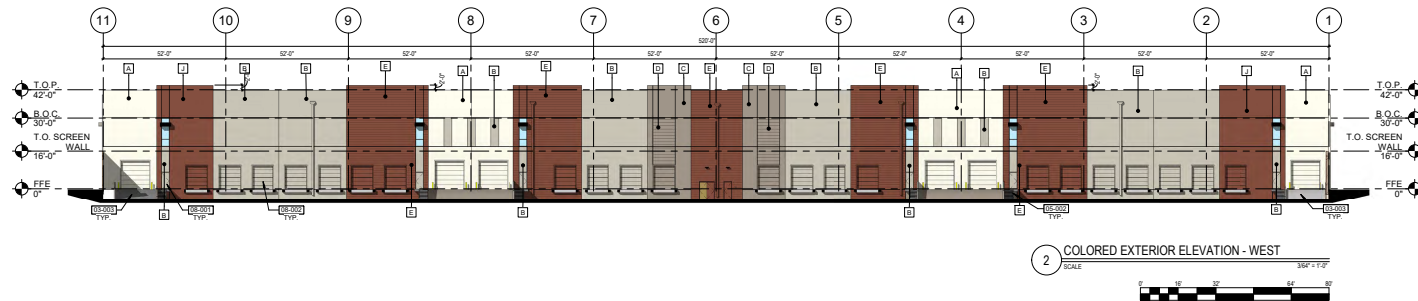


KEYNOTES

05-00	NEW CONCRETE BUILDING ACCESS RAMP - REFER TO STRUCTURAL
05-05	CONCRETE TILT PANELS WITH VERTICAL AND HORIZONTAL REVEALS - PAINTED
05-07	METAL STAIRS AND WINDOOR - PAINTED
05-08	DECORATIVE METAL CANOPY - PAINTED - REFER TO STRUCTURAL
05-09	POLYURETHANE DOOR AND FRAME - PAINTED
05-10	OVERHEAD SECTIONAL DOOR - PAINTED
05-20	DOUBLE-FRAME GLASS STOREFRONT SYSTEM WITH ANODIZED ALUMINUM FRAME

EXTERIOR MATERIAL LEGEND

A	DUNN EDWARDS PAINT DEKOR CARBON	E	DUNN EDWARDS PAINT DEKOR CHERRY COLA (WITH REVEALS)	F	DUNN EDWARDS PAINT DEKOR CHERRY COLA
B	DUNN EDWARDS PAINT DEKOR PINKISH STONE	G	DUNN EDWARDS PAINT DEKOR PINKISH STONE (WITH REVEALS)	H	TILE: DALLIE SUMMITTE "X" REVEALS: COPPER TP/BLK 2x6x8 STACKBOND PATTERN
C	DUNN EDWARDS PAINT DEKOR BARNWOOD GRAY	I	TILE: DALLIE SUMMITTE "X" REVEALS: COPPER TP/BLK 2x6x8 STACKBOND PATTERN	J	STOREFRONT SYSTEM: 1" INSULATED GLAZING, PPG SOLARBAN 71.2 - 1" OPTIGLASS IN-GLASS BRONZE ANODIZED ALUMINUM FRAME
D	DUNN EDWARDS PAINT DEKOR BARNWOOD GRAY (WITH REVEALS)				

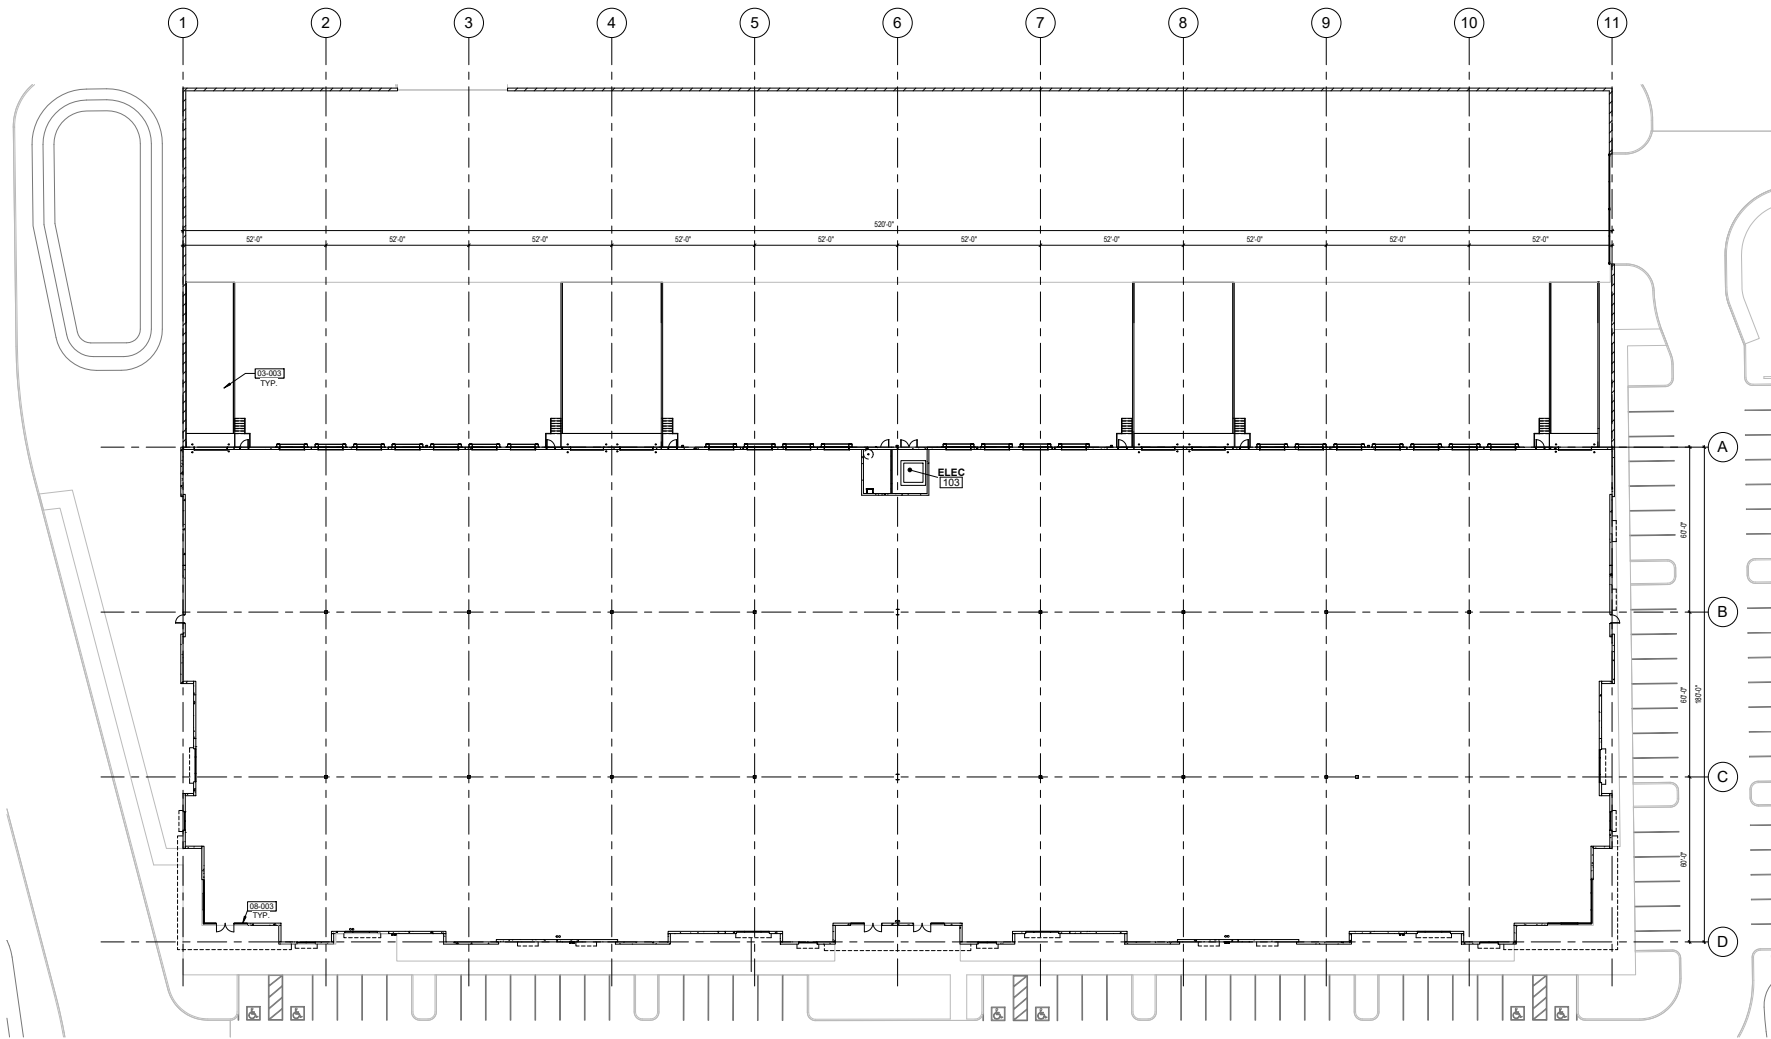


1 OVERALL FLOOR PLAN
SCALE 3/64" = 1'-0"

KEYNOTES	
03-003	NEW CONCRETE BUILDING ACCESS RAMP - REFER TO STRUCTURAL
08-003	DOUBLE PANE GLASS STOREFRONT SYSTEM WITH ANNOXIDIZED ALUM. FRAME

CONCEPTUAL AND SCHEMATIC DESIGNS, INCLUDING RENDERINGS, ARE CREATED FOR THE SOLE PURPOSE OF DEVELOPING A DESIGN CONCEPT. THEY ARE PART OF THE OVERALL DESIGN PROCESS THAT ULTIMATELY LEADS TO MORE DETAILED DRAWINGS, BUT THE INFORMATION DEPICTED IN THESE DESIGNS IS INCOMPLETE AND NOT INTENDED TO REPRESENT THE FULL SCOPE OF THE PROJECT DESIGN. THE USE OF THESE CONCEPTUAL AND SCHEMATIC DESIGNS/RENDERINGS FOR ANY PURPOSE OTHER THAN AS INTENDED BY THE ARCHITECT IS PROHIBITED.



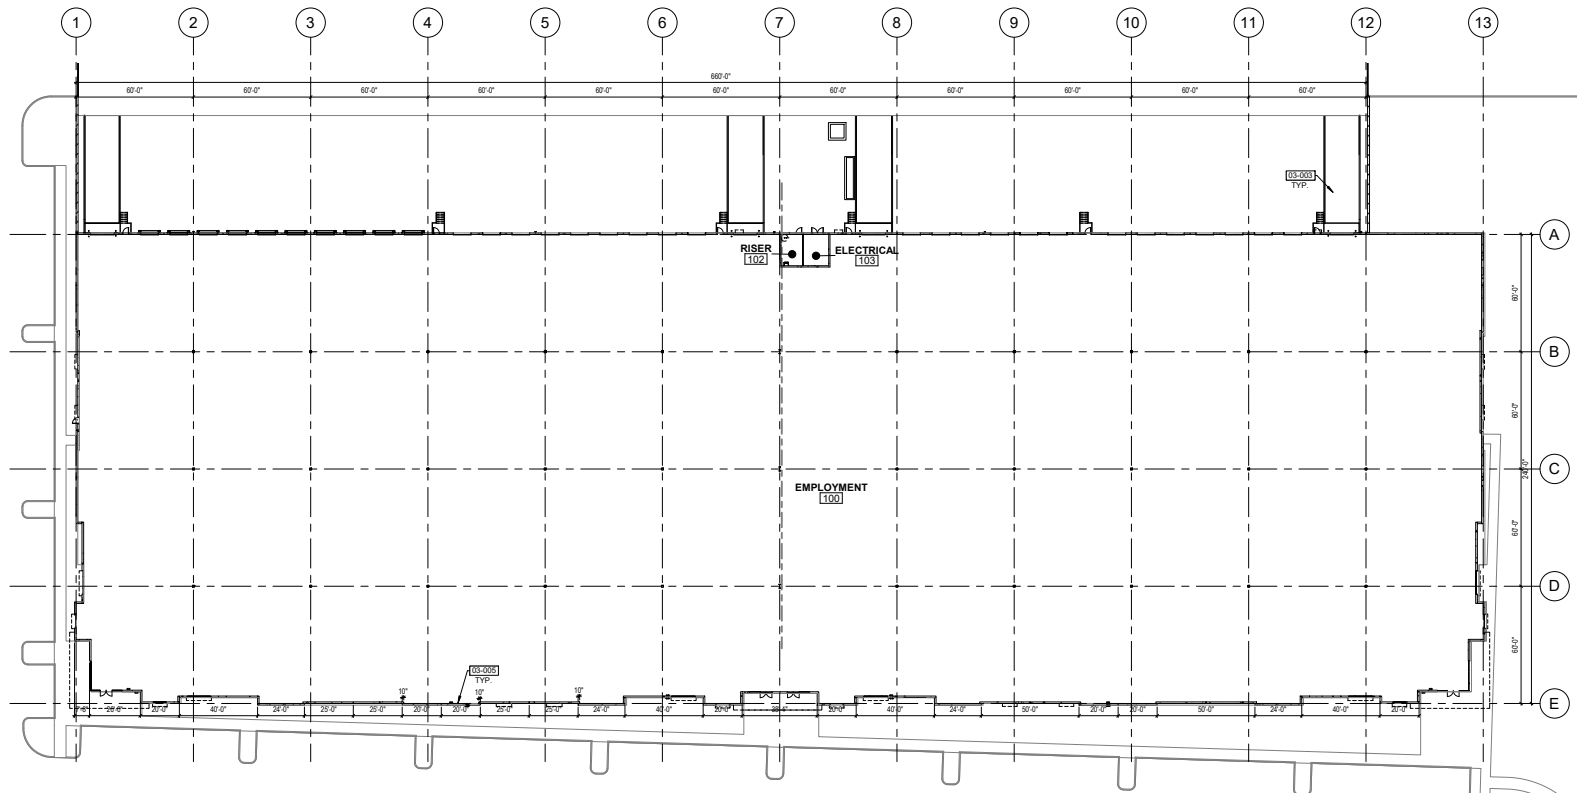


1 OVERALL FLOOR PLAN

SCALE 1" = 30'

KEYNOTES

- (03-00) NEW CONCRETE BUILDING ACCESS RAMP - REFER TO STRUCTURAL
- (03-00) CONCRETE TILT PANEL WITH VERTICAL AND HORIZONTAL REVEALS - PAINTED



CONCEPTUAL AND SCHEMATIC DESIGNS, INCLUDING RENDERINGS, ARE CREATED FOR THE SOLE PURPOSE OF DEVELOPING A DESIGN CONCEPT. THEY ARE PART OF THE OVERALL DESIGN PROCESS THAT ULTIMATELY LEADS TO MORE DETAILED DRAWINGS, BUT THE INFORMATION DEPICTED IN THESE DESIGNS IS INCOMPLETE AND NOT INTENDED TO REPRESENT THE FULL SCOPE OF THE PROJECT DESIGN. THE USE OF THESE CONCEPTUAL AND SCHEMATIC DESIGNS/RENDERINGS FOR ANY PURPOSE OTHER THAN AS INTENDED BY THE ARCHITECT IS PROHIBITED.

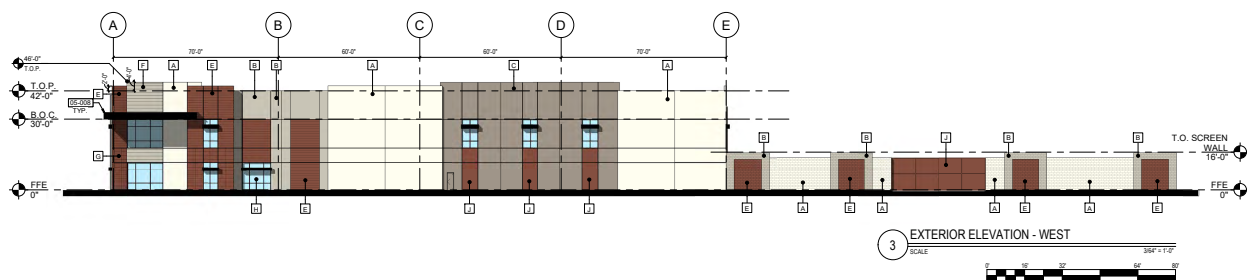

EXTERIOR MATERIAL LEGEND

D1 DUNN EDWARDS PAINT DET548 WHITE POINT FENCE D1 DUNN EDWARDS PAINT DET500 POROUS STONE D1 DUNN EDWARDS PAINT DET505 BARNWOOD GRAY D1 DUNN EDWARDS PAINT DET510 BARNWOOD GRAY D1 DET510 BARNWOOD GRAY	E DUNN EDWARDS PAINT DET549 CHERRY COLA (WITH REVEALS) F DUNN EDWARDS PAINT DET503 POROUS STONE (WITH REVEALS) T.E. DATTLE SUMMIT T.E. RESSID COPPER TRAIL, 20x8 ST HARDING PATTERN 117 STOREFRONT SYSTEM 1" MILITATED GLAZING, PPG ALUMINUM JAMB, 1/2" IN GASK RIBBED ANODIZED ALUMINUM FRAME	I DUNN EDWARDS PAINT DET549 CHERRY COLA
--	--	---

CONCEPTUAL AND SCHEMATIC DESIGNS, INCLUDING RENDERINGS, ARE CREATED FOR THE SOLE PURPOSE OF DEVELOPING A DESIGN CONCEPT. THEY ARE PART OF THE OVERALL DESIGN PROCESS THAT ULTIMATELY LEADS TO MORE DETAILED DRAWINGS, BUT THE INFORMATION DEPICTED IN THESE DESIGNS IS INCOMPLETE AND NOT INTENDED TO REPRESENT THE FULL SCOPE OF THE PROJECT DESIGN. THE USE OF THESE CONCEPTUAL AND SCHEMATIC DESIGNS/RENDERINGS FOR ANY PURPOSE OTHER THAN AS INTENDED BY THE ARCHITECT IS PROHIBITED.

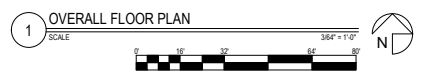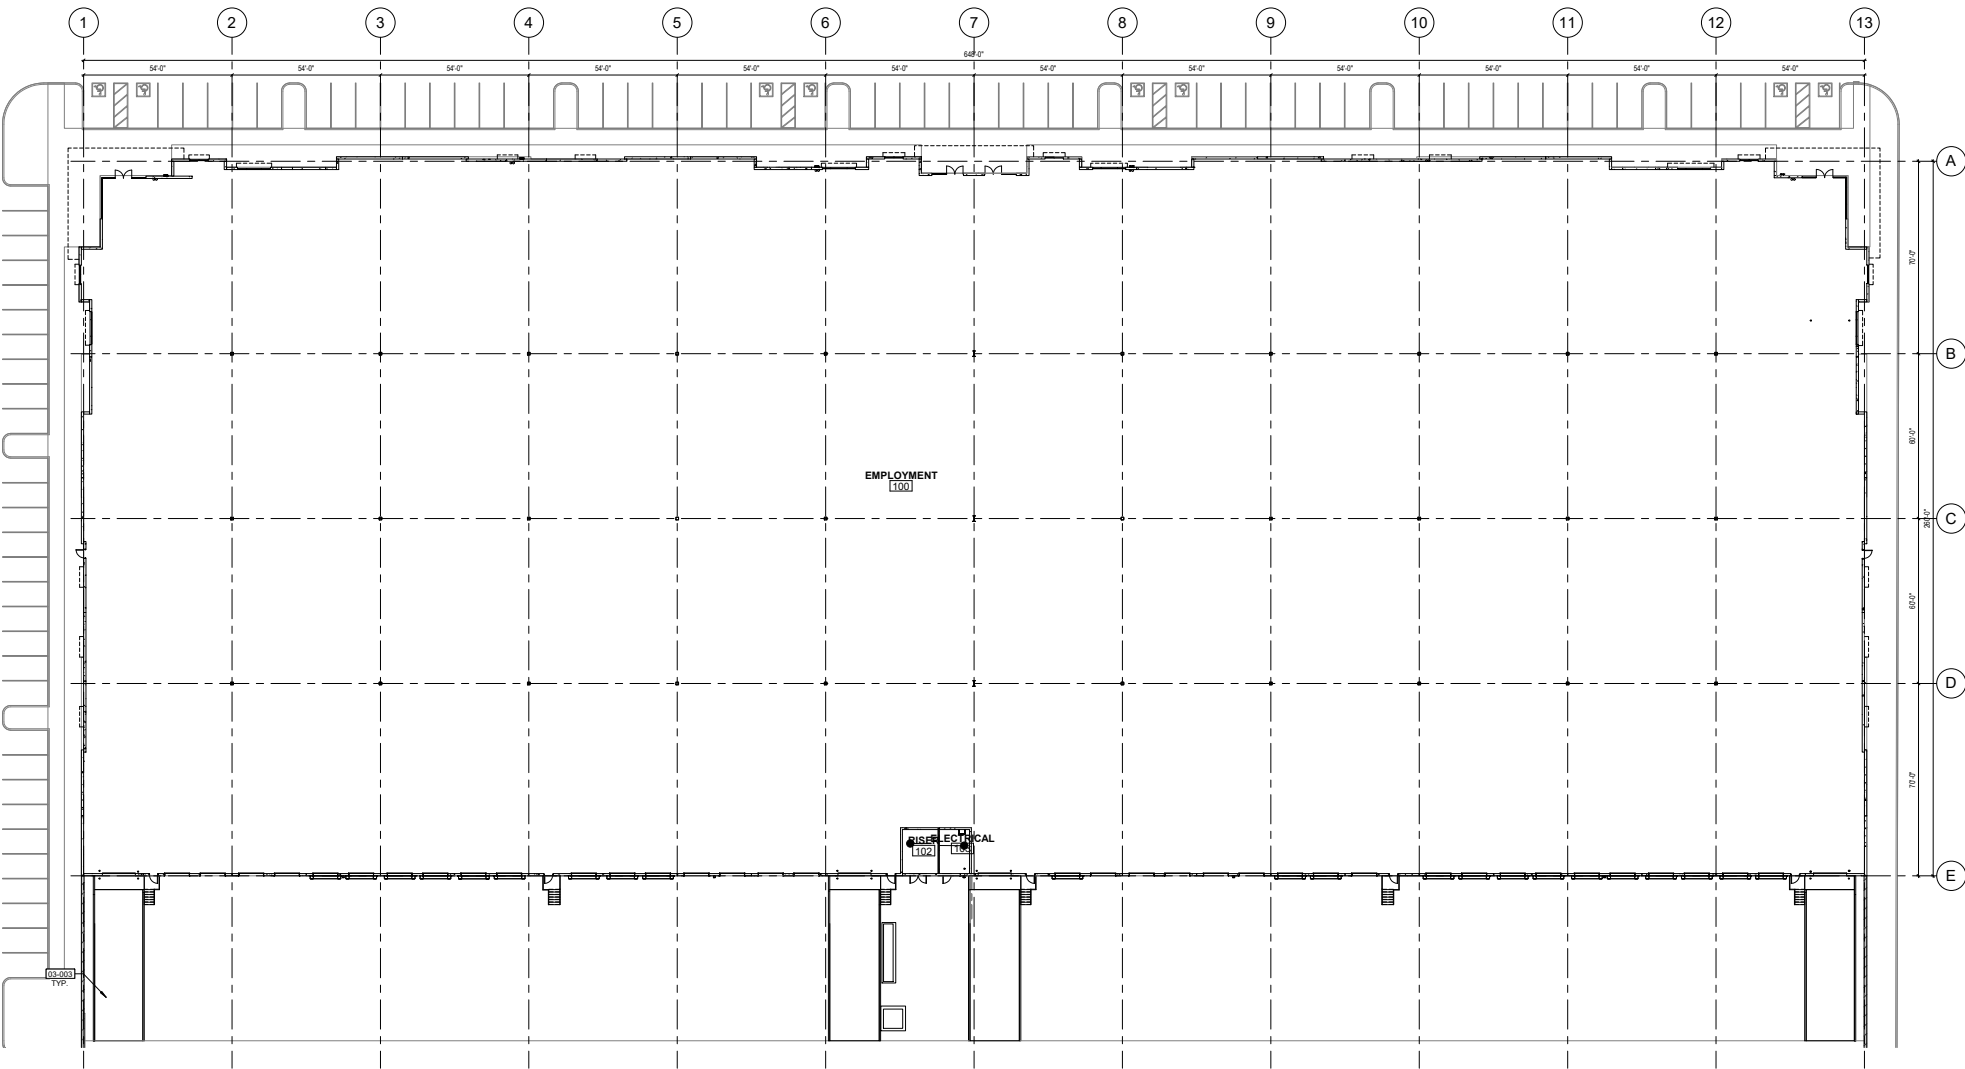

KEYNOTES	
03.003	NEW CONCRETE BUILDING ACCESS RAMP - REFER TO STRUCTURAL

CONCEPTUAL AND SCHEMATIC DESIGNS, INCLUDING RENDERINGS, ARE CREATED FOR THE SOLE PURPOSE OF DEVELOPING A DESIGN CONCEPT. THEY ARE PART OF THE OVERALL DESIGN PROCESS THAT ULTIMATELY LEADS TO MORE DETAILED DRAWINGS. BUT THE INFORMATION DEPICTED IN THESE DESIGNS IS INCOMPLETE AND NOT INTENDED TO REPRESENT THE FULL SCOPE OF THE PROJECT DESIGN. THE USE OF THESE CONCEPTUAL AND SCHEMATIC DESIGNS/RENDERINGS FOR ANY PURPOSE OTHER THAN AS INTENDED BY THE ARCHITECT IS PROHIBITED.



DUNN EDWARDS "BLACK" DEA187

DUNN EDWARDS "WHITE PICKET FENCE" DET648

DUNN EDWARDS "POROUS STONE" DE6220

DUNN EDWARDS "BARNWOOD GRAY" DET620

DUNN EDWARDS "CHERRY COLA" DEA156



STOREFRONT SYSTEM: 1"
INSULATED GLAZING, PPG
SOLARBAN 70 (2) +
OPTIGRAY, IN DARK BRONZE
ANNODIZED ALUMINUM
FRAME



DAVIS CONCRETE -
BRICK RED 160





DAVIS CONCRETE -
SIERRA 61078



DALTILE SLIMLITE
"DISTRESSED COPPER"
TP48(4), 20x59
STACKBOND PATTERN

CONCEPTUAL AND SCHEMATIC DESIGNS, INCLUDING RENDERINGS, ARE CREATED FOR THE SOLE PURPOSE OF DEVELOPING A DESIGN CONCEPT. THEY ARE PART OF THE OVERALL DESIGN PROCESS THAT ULTIMATELY LEADS TO MORE DETAILED DRAWINGS, BUT THE INFORMATION DEPICTED IN THESE DESIGNS IS INCOMPLETE AND NOT INTENDED TO REPRESENT THE FULL SCOPE OF THE PROJECT DESIGN. THE USE OF THESE CONCEPTUAL AND SCHEMATIC DESIGNS/RENDERINGS FOR ANY PURPOSE OTHER THAN AS INTENDED BY THE ARCHITECT IS PROHIBITED.

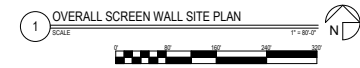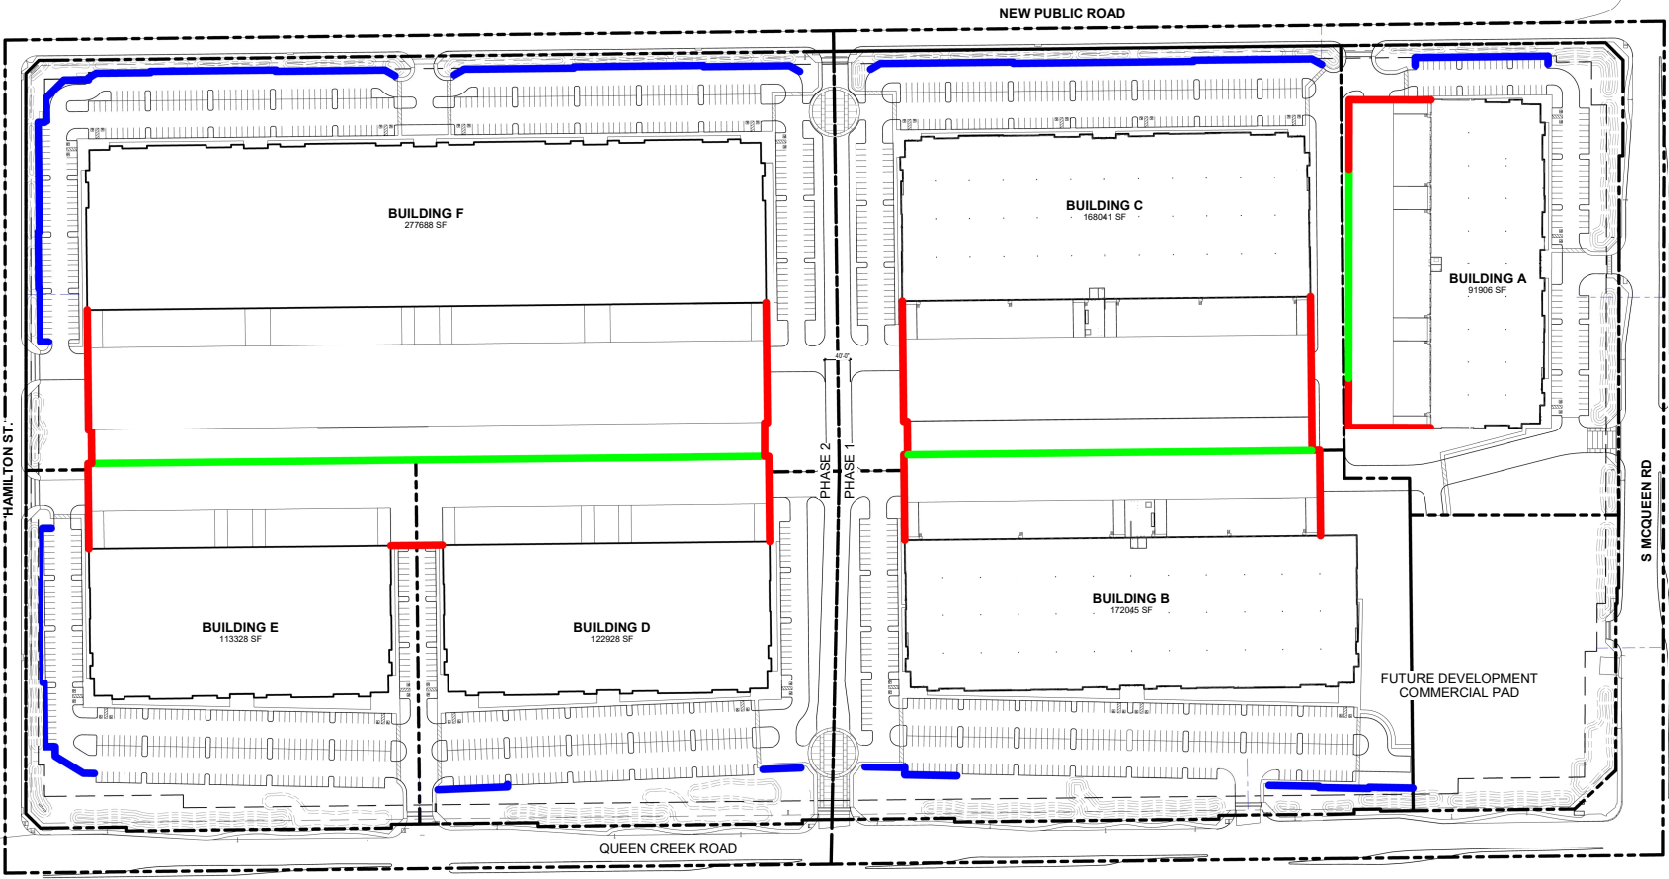

SCREEN WALL LEGEND	
	PARKING SCREEN WALL - 36" - 42" IN HEIGHT ABOVE PARKING SURFACE
	DOCK SCREEN WALL - 14" MINIMUM ABOVE TRUCK COURT SURFACE
	STEEL SECURITY FENCING - 8' 0" MINIMUM
	PARKING SCREEN BEAM CONTOUR LINE - REFER TO CIVIL

CONCEPTUAL AND SCHEMATIC DESIGNS, INCLUDING RENDERINGS, ARE CREATED FOR THE SOLE PURPOSE OF DEVELOPING A DESIGN CONCEPT. THEY ARE PART OF THE OVERALL DESIGN PROCESS THAT ULTIMATELY LEADS TO MORE DETAILED DRAWINGS. BUT THE INFORMATION DEPICTED IN THESE DESIGNS IS INCOMPLETE AND NOT INTENDED TO REPRESENT THE FULL SCOPE OF THE PROJECT DESIGN. THE USE OF THESE CONCEPTUAL AND SCHEMATIC DESIGNS/RENDERINGS FOR ANY PURPOSE OTHER THAN AS INTENDED BY THE ARCHITECT IS PROHIBITED.

