

City of Edmond

Notice of Public Meeting

The City of Edmond encourages participation from all its citizens. To request an accommodation due to a disability, please contact the ADA Coordinator at least 48 hours prior to a scheduled meeting. The ADA Coordinator can be contacted by email: ADAAccommodator@edmondok.gov or phone: 405-359-4518.

Urban Forestry Commission

Regular Meeting Agenda

City Hall Main Street Conference Room B, 22 E Main Street, Edmond, Oklahoma

4:30 p.m., Wednesday, June 10, 2026

Notice to the Public

Official action can only be taken on items which appear on the agenda. The Urban Forestry Commission may discuss, adopt, approve, amend, reject, deny, strike or continue any item listed on the agenda. When more information is needed to act on an item, the Urban Forestry Commission may refer the matter to Urban Forestry Commission staff. Under certain circumstances, items are deferred/continued to a specific later date or stricken from the agenda entirely.

1. Call to Order.
2. Consideration of Approval of Meeting Minutes: May 13, 2026.
3. Introduction of Guests.
4. Urban Forestry Progress Report:
 - Urban Forestry Division Operations
 - Tree Management
 - Upcoming Events
5. Presentation of Progress on the Edmond ReLeaf Grant by Raziel Polach, Urban Forestry Project Coordinator
6. Consideration of Approval of Alternatively Qualified Professional Renewal Application
7. Discussion of the Community Forestry Plan
8. Citizen Comments.

This is an opportunity for residents and non-residents to address the Urban Forestry Commission

on Urban Forestry Commission related matters not on the agenda or scheduled for a public hearing. All remarks must be directed to the Chair of the meeting, are limited to three minutes or less, and must otherwise be made in accordance with Section I of the City Council / Public Works Authority rules, available [here](#) and upon request at City Hall.

Please note that members of the Urban Forestry Commission cannot respond to issues brought up in Citizen Comments if they are not on the agenda, in accordance with state law.

9. Comments from the Urban Forestry Commission Chair and Members.
10. Adjournment.



Urban Forestry Commission Minutes
Regular Meeting
May 13, 2026

1. Call to Order of the Urban Forestry Commission

Co-Chairperson Lugene Jones called the regular meeting of the Urban Forestry Commission to order at 4:30 PM, Wednesday, May 13, 2026, in Main Street Conference Room B at the City Hall (22 E Main St) in Edmond, Oklahoma. The agenda for this meeting was posted in the City Hall Breezeway, May 08, 2026 at 11:29 a.m.

Members Present: Chair Lugene Jones, Vice Chair Kurt Atkinson, Ed Cunliff, Dena Bleeker, Justin Scott, Andrea Sampley, Mae Kiggins, and Esen Yildirim, Youth Member.

Members Absent: Stefanie Harris

Staff Present: Leigh Martin, Ken Bryan, Shain Armstrong, and Jesse Benne.

2. Consideration of Approval of Meeting Minutes

Motion made by Dena Bleeker, seconded by Ed Cunliff to approve meeting minutes from April 08, 2026.

Motion passed unanimously.

3. Introduction of Guests.

John Harkess and Mike Scharrer, Edmond Citizens

4. Urban Forestry Progress Report.

Leigh Martin discussed updates to the activity report template and gave an overview of information in the Urban Forestry Activity Reports from April 2026.

5. Presentation of Progress on Community Wildfire Protection Plan by Jesse Benne, Fire Marshall.

Jesse Benne, City of Edmond Fire Marshall, gave an overview of the Community Wildfire Protection Plan and how it could affect and help protect the Edmond area in the future.

6. Discussion of Urban Forestry Commission Goals.

1. Leigh had a meeting with Jodi, Visit Edmond, to discuss Keep Oklahoma Beautiful and she will check on grant opportunities in the future.
2. Educational campaign for Fire Wise and a link to FireWise.org on the Edmond website.
3. Amanda Thomas will help with outdoor programming and educational programming at the Preserve.

7. Citizen Comments.

Mike Scharrer shared information regarding defensible space and additional terminology that he feels should be included in the Community Wildfire Protection Plan.

8. Comments from the Urban Forestry Commission Chair and Members.

The new members, Andrea Sampley and Mae Kiggins, introduced themselves and were welcomed to the Commission.

9. Adjournment.

Motion made by Ed Cunliff, seconded by Esen Yildirim to adjourn the Urban Forestry Commission meeting at 5:40 PM.

Motion passed unanimously.

Lugene Jones

Chair, Urban Forestry Commission

Kurt Atkinson

Vice Chair, Urban Forestry Commission

Monthly Highlights

- ◆ Amanda Thomas, Recreation Program Coordinator, transferred into the Urban Forestry Division from Parks and Recreation. This role coordinates nature-based and outdoor programs such as the Pop-Up Nature Center.
- ◆ Amanda and Leigh hosted a Pop-Up Nature Center in Hafer Park on May 16th. 105 people visited and learned about the many benefits of trees for National Love a Tree Day.
- ◆ A contractor performed tree maintenance at Centennial Park, based on Park Tree Inventory follow up inspection.
- ◆ A contractor performed tree maintenance in the W 15th St medians from Broadway to Santa Fe, addressing concerns such as low branches over the street, sight distance, and pruning of dead and broken branches.
- ◆ Amanda coordinated the first 24-hr BioBlitz event at Arcadia Lake on May 29-30. Participants were able to connect with wildlife and plant experts and educators, participate in hands-on activities, and take part in citizen-science while logging findings in iNaturalist. 127 people participated and logged 1741 observations, which included 562 species.
- ◆ Monitored response of Downtown streetscape trees to soil injections from last fall. Sent off soil samples for analysis on some areas of concern.
- ◆ Performed inspections of this year's completed Edmond Tree Grant projects.
- ◆ Finalized maps and bid document for FY27 utility line clearance pruning.
- ◆ Updated the pruning cycle for Urban Forestry managed tree planting areas.
- ◆ Prepared pruning specifications for trees at Pickleball courts, Service Blake soccer complex, and in S Kelly medians from 15th to 33rd and scheduled with contractor.
- ◆ Trees in front of Municipal Court were treated with tree growth regulators to reduce stress from construction impacts and improve drought tolerance.
- ◆ Removed tree stakes in Covell medians from Coltrane to Sooner
- ◆ Sprayed grass in tree wells on medians to prevent string trimmer damage.
- ◆ Facilitated pickup of first place artwork from the Arbor Day Art Show.
- ◆ Provided details about tree planting projects to meet eligibility criteria for the City's new membership as a Keep Oklahoma Beautiful affiliate.
- ◆ Met with UCO about maintaining Tree Campus status and to discuss fall planting event collaboration
- ◆ Social media promotion of BioBlitz



Above: Trees in front of Municipal Court were recently treated with tree growth regulators.

Edmond ReLeaf Grant Project

- ◆ Tree maintenance at the Downtown Edmond post office was completed.
- ◆ Raziel is working through the list of residential tree maintenance requests. Performed tree inspections at 10 locations, administered agreement forms and planned tree maintenance.
- ◆ 24 trees were inspected, 13 trees were pruned, and 1 tree was removed.
- ◆ Grant reporting

Upcoming Opportunities

- ◆ Next EUFC meeting: 6/10
- ◆ Pop-Up Nature Center at new pollinator habitat in Bickham-Rudkin Park with Okies for Monarchs: 6/23, 10-11:30 AM
- ◆ Pop-Up Nature Center at Wellness event in Chitwood Park: 6/30, 2-4 PM



Above: Lichenologist, Sheila Strawn, leads a lichen walk near the Spring Creek Trail during the 2026 Arcadia Lake BioBlitz event

Landscape Administration

- ◆ Tree Removal Permits Issued: 1
- ◆ Preapplication Meetings: -
- ◆ Preliminary Plat Reviews: -
- ◆ Site Plan / Modification Reviews: -
- ◆ City Project Reviews: -
- ◆ Zoning Reviews: 4
- ◆ Tree Preservation Inspections: 0
- ◆ Landscape Pre-Installation Meetings: 4
- ◆ Final Landscape Inspections: 4
- ◆ Landscape Follow Up Inspections: 2
- ◆ Open Landscape Violations: 33

Tree Management

Tree Planting

No trees were planted by Urban Forestry this month.

Tree Maintenance

- ◆ Tree Inspections: 193
- ◆ Trees Pruned: 290
- ◆ Trees Removed: 14
- ◆ Consultations: 16
- ◆ Soil Analyses: 4
- ◆ Trees Fertilized: 0
- ◆ Trees Mulched: 0
- ◆ Pest/Disease Treatments: 1
- ◆ Rounds of Tree Watering: 2

Utility Forestry (Edmond Electric)

Tree Removal/Customer Service

- ◆ Tree Removals: 0
- ◆ Service Requests: 18
- ◆ Edmond Electric Customer Consultations: 12

Status of FY26 Pruning Areas

- ◆ Notification in Progress: 1 of 8
- ◆ Notification Completed: 4 of 8
- ◆ Pruning in Progress: 1 of 8
- ◆ Pruning Completed: 3 of 8

Upcoming Projects

- ◆ Soil amendments and plant health care
- ◆ Update of the Edmond Tree and Landscape Guide



Pop Up Nature Center
May 16, 2026
National Love a Tree Day






1

What is Edmond ReLeaf?

Edmond ReLeaf was created to:

- Increase tree canopy
- Improve urban forest health
- Educate residents and students
- Build long-term stewardship through partnerships

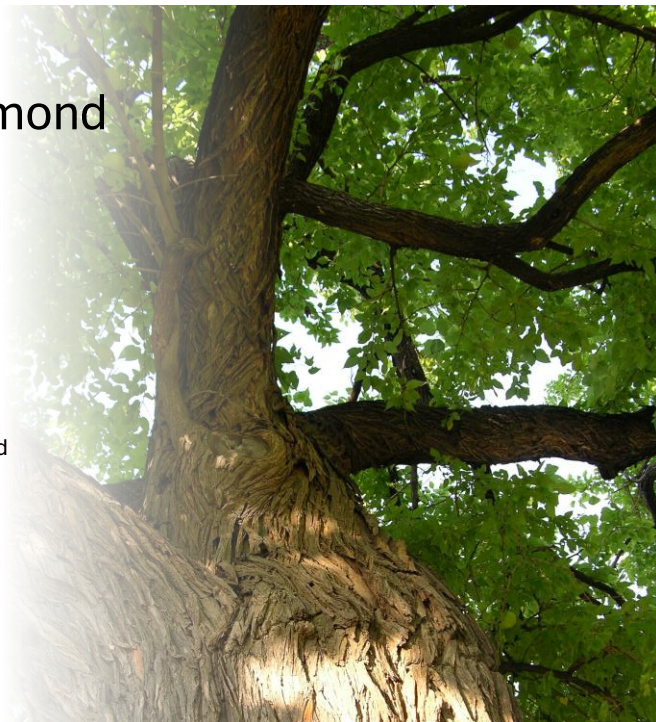

2

ReLeaf by the Numbers

Accomplishments at a Glance


- 141 trees planted
- 90 trees distributed to residents
- 167 school trees inventoried
- 222 trees professionally pruned
- 15 hazardous trees removed
- 287 trees fertilized
- 172 resident assistance requests processed
- 92 tree distribution applications processed
- 82 teachers trained in Project Learning Tree
- 100+ volunteers engaged in tree planting



3

Building the Foundation

- **Program Development & Administration**
- **Project Area**
- **Community Resources**

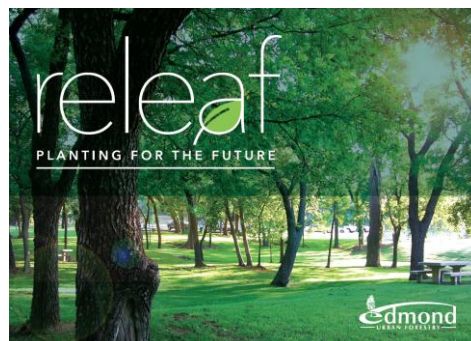

4

Tree Planting & Canopy Expansion

Public Tree Planting Projects

Streetscapes & Downtown

77 trees planted in Boulevard Medians

7 trees planted at Festival Marketplace

Parks

14 trees planted at Meadowlake Park

11 trees planted at Penick Park

8 trees planted at Johnson Park

Civic Facilities

2 trees planted at City Hall

4 trees planted at UCO

13 trees planted at Ida Freeman

Total Public Tree Plantings

123+ public trees planted



5

School & Campus Accomplishments

Tree Care

- Tree inventories
- Structural pruning
- Campus tree health assessments

Tree Planting

- School planting projects
- Campus landscape improvements

Tree Campus

- K-12 recognition
- Higher education partnerships
- Healthcare outreach

Environmental Education

- Project Learning Tree
- Teacher training
- Student engagement

Community Partnerships

- Volunteer planting events
- School collaborations
- Building future stewards



6

Urban Forest Health & Maintenance

Protecting Existing Tree Canopy

Park Tree Maintenance

- Pruned 155 park trees
- Removed 16 hazardous trees
- Total cost \$ 31,028.00

Tree Health Improvements

- Fertilized 287 trees
- Completed 5 soil analyses
- Developed soil management strategies
- Investigated tree decline and herbicide damage concerns

Additional Work

- Conducted numerous tree inspections
- Evaluated tree risk concerns
- Managed irrigation and establishment care
- Assisted with mulching and soil improvement projects



7

Resident Assistance & Tree Distribution

Supporting Edmond Residents

Tree Distribution Program

- Processed 87 applications
- Distributed 90 trees

Resident Assistance

- Processed 120 tree assistance requests
- Conducted site visits and consultations
- Provided hazard tree assessments
- Assisted residents with maintenance planning

Outreach



8

Education & Community Outreach

- Connecting Residents with Trees
- Major Events
- Educational Programs



9

Partnerships & Volunteers

Building Community Through Trees

Key Partners

- Edmond Public Schools
- University of Central Oklahoma
- Oklahoma Department of Agriculture, Food and Forestry
- Neighborhood organizations
- Community volunteers

Volunteer Accomplishments

- 40 volunteers at Ida Freeman planting
- 26 volunteers at Penick Park
- 13 volunteers at Johnson Park
- 23 volunteers at Meadow Lake Park



10



Professional Development & Capacity Building

Investing in Expertise

- ISA Certified Arborist
- ISA Tree Risk Assessment Qualification (TRAQ)
- Project Learning Tree Facilitator Certification
- Project WET Facilitator Certification
- Project WILD Facilitator Certification

11



What's Next for Edmond ReLeaf?

Building on Our Success

Tree Planting & Canopy Expansion

Education & Community Engagement

Community Forestry Training

School Partnerships

Growing Future Trees

Tree Campus Expansion

Long-Term Vision



12

Closing

Edmond ReLeaf Impact

Through ReLeaf We Have:

- ✓ Expanded tree canopy
- ✓ Improved tree health
- ✓ Supported schools
- ✓ Educated teachers and students
- ✓ Engaged residents
- ✓ Built lasting partnerships
- ✓ Strengthened Edmond's urban forest



13

Questions?



14



Contact

Raziel Polach

Urban Forest Project Coordinator

Raziel.Polach@EdmondOK.gov

405.359.4502

EdmondOK.gov/trees

Facebook.com/edmondurbanforestry

Instagram: @edmondurbanforestry

Landscape Plan Design Professional Application

Applicant Information

Date: June 1, 2026

Name: Kara Dee Mitchell

Company Name: Studio Concepts, LLC

City, State: Edmond, OK

Describe your educational and practical experience related to landscape design (i.e. degrees/training, past work experience):

"I have a Bachelor's of Landscape Architecture. I have been practicing Landscape Design for over twenty years."

Staff Comments Based on Design Criteria

General Criteria

An ability to perform thorough site analysis and factor observed conditions into the design:

Sample designs show landscapes planned around existing trees and other plant material in a cohesive design.

An understanding of adequate growing conditions for trees: Demonstrates knowledge of growing conditions and requirements for tree health.

Adequate spacing of plant material to provide for growing space requirements of species and appropriate density/distribution of plant material: Demonstrates consideration for mature size and form of plants.

Proficiency with landscape graphic communication. Plant material shown to a scale considering mature size of the plant, using distinctive landscape symbology: Plant symbols reflect reasonable mature sizes of plant material and distinguishable difference in symbol styles.

Consideration of infrastructure conflicts and architectural conflicts: No apparent conflicts

Consideration of views: No apparent sight conflicts

Appropriate plant species selection which provides diversity within the species palette and is cohesive with the overall site design and surrounding environment: Species palette shows diversity and the designer's familiarity with appropriate species for the area.

Appropriate plant material placement which considers sight lines, proportion, and height: Design and species selection demonstrates consideration of sight lines, proportion and height.

Easily interpreted labeling of plant material: Designs show adequate labeling of plant material.

Detailed plant schedule included: Plant schedules are easily referenced and include information about species, sizes, and plant units.

Renewal Criteria

Is the applicant consistently responsive to comments, revising plans accordingly? N/A – applicant has been approved as an AQP since 2017 but has not submitted plans during this time.



Are required Landscape Plan elements consistently provided on plan submittals? N/A – applicant has been approved as an AQP since 2017 but has not submitted plans during this time.

Do plans frequently require redesign at the Building Permit phase due to inappropriate application of design concepts? N/A – applicant has been approved as an AQP since 2017 but has not submitted plans during this time.


Staff Recommendation

Staff recommends approval.

THE UNDERGROUND UTILITIES SHOWN HAVE BEEN LOCATED FROM FIELD SURVEY INFORMATION AND EXISTING DRAWINGS. THE SURVEYOR & ENGINEER MAKES NO GUARANTEE THAT THE UNDERGROUND UTILITIES SHOWN COMPRISE ALL SUCH UTILITIES IN THE AREA, EITHER IN SERVICE OR ABANDONED. THE SURVEYOR & ENGINEER FURTHER DOES NOT WARRANT THAT THE UNDERGROUND UTILITIES SHOWN ARE IN THE EXACT LOCATION INDICATED ALTHOUGH HE DOES CERTIFY THAT THEY ARE LOCATED AS ACCURATELY AS POSSIBLE FROM INFORMATION AVAILABLE. THE SURVEYOR & ENGINEER HAS NOT PHYSICALLY LOCATED THE UNDERGROUND UTILITIES. CONTRACTOR IS RESPONSIBLE IN VERIFYING LOCATION OF UTILITIES.

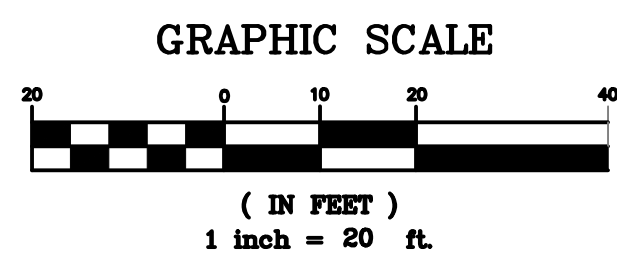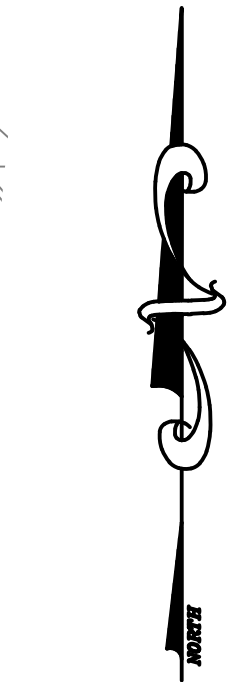

LANDSCAPE SUMMARY	
TINKER FEDERAL CREDIT UNION – CHOCTAW	
AREA	112314
SITE POINTS REQUIRED:	205
REQUIRED PARKING:	59
TOTAL POINTS:	376

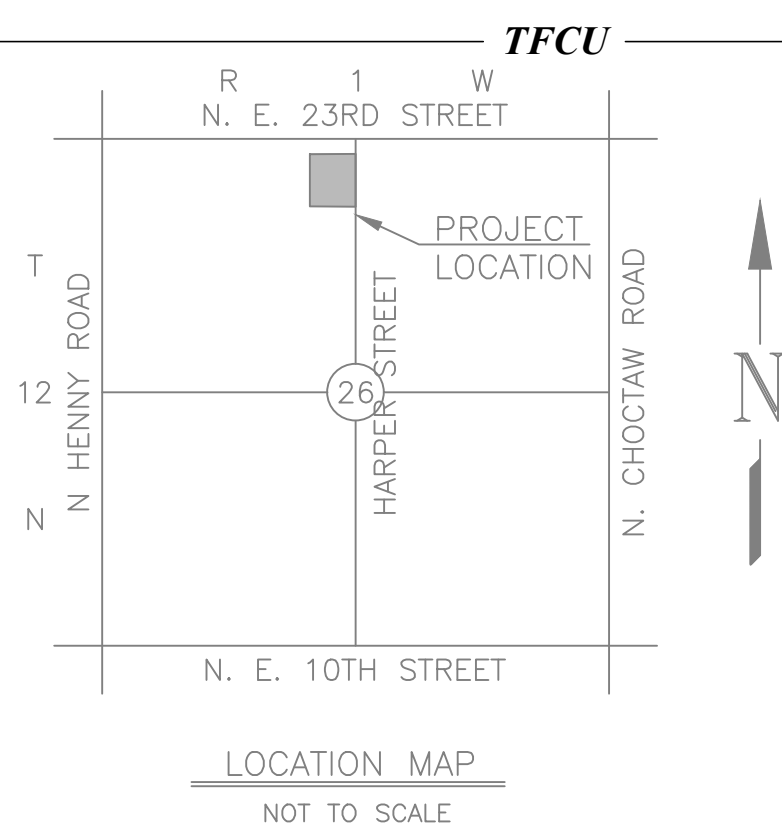

**PRELIMINARY
NOT FOR
CONSTRUCTION**

[illegible]

ENGINEERING SURVEYING PLANNING

OKLAHOMA CITY
300 N.E. 1st Street
Oklahoma City, OK 73104
T: 405 840 7094
F: 405 840 7095
www.srbok.com

NORMAN
2500 McGee Drive
Norman, OK 73072
T: 405 418 2388
F: 405 418 2389
ar@srhok.com
ar@srhok.com

CERTIFICATE OF AUTHORIZATION NO. 3949 EXPIRES JUNE 30, 2021





























TFCU
Tinker Federal Credit Union

LANDSCAPE PLAN


SHEET

DWG

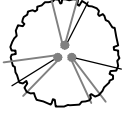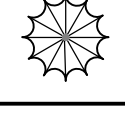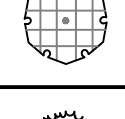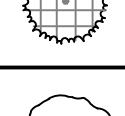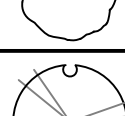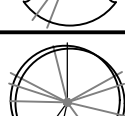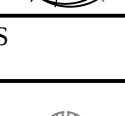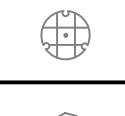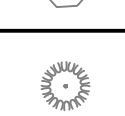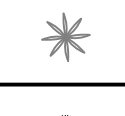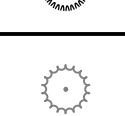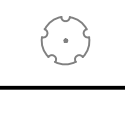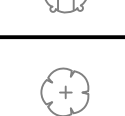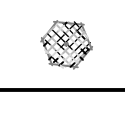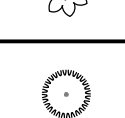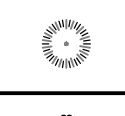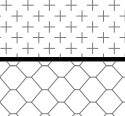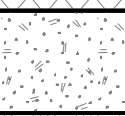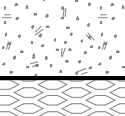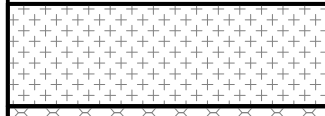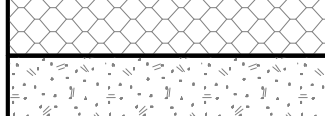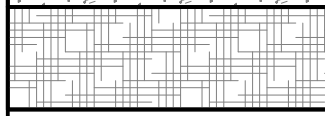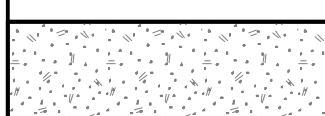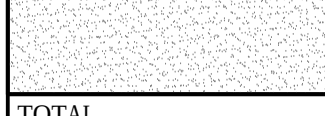 
PLANT SCHEDULE						
TREES	BOTANICAL NAME	COMMON NAME	SIZE	QTY	VALUE	TOTAL
	Acer palmatum 'Beni Kawi'	Coral Bark Maple	6' B & B	1	4	4
	Cupressus arizonica 'Blue Ice'	Arizona Cypress	6' B&B	6	3	18
	Ilex x 'Nellie R Stevens'	Nellie Stevens Holly	6' B & B	6	3	15 (3 NOT IN COUNT)
	Juniperus virginiana 'Brodie'	Brodie Juniper	6' B & B	4	3	(NOT IN COUNT)
	Vitex agnus-castus 'Shoal Creek'	Chaste Tree	6' B&B	3	4	12
	Taxodium distichum 'Mickelson' TM	Bald Cypress	6' B & B	7	5	35
	Ulmus crassifolia	Cedar Elm	6' B & B	8	5	40
SHRUBS	BOTANICAL NAME	COMMON NAME	SIZE	QTY	VALUE	TOTAL
	Abelia x grandiflora 'Canyon Creek'	Canyon Creek Abelia	3 gal	18	1	18
	Buxus microphylla 'Winter Gem'	Globe Winter Gem Boxwood	3 gal	15	1	15
	Elymus arenarius Blue Dune	Blue Dune Lyme Grass	1 GAL	41	1	41
	Hesperaloe parviflora	Red Yucca	5 gal	19	1	19
	Jasminum nudiflorum	Winter Jasmine	5 gal	13	1	10 (3 NOT IN COUNT)
	Juniperus chinensis 'Kallays Compact'	Kallay Compact Pfitzer Juniper	5 gal.	35	1	32 (3 NOT IN COUNT)
	Mahonia bealei	Leatherleaf Mahonia	5 gal	5	1	5
	Nandina domestica 'Burgandy Wine	Burgandy Wine Nandina	7 gal.	9	1	9
	Nandina domestica 'Flirt'	Flirt Nandina	1 gal.	7	1	7
	Phlox subulata 'Candy Stripe'	Moss Candy Stripe	1 gal.	11	1	11
	Yucca filamentosa 'Bright Edge'	Adam's Needle	5 gal	20	1	20
	Calamagrostis x acutiflora 'Karl Foerster'	Feather Reed Grass	3 gal	16	1	10 (6 NOT IN COUNT)
	Miscanthus sinensis 'Adagio'	Adagio Eulalia Grass	7 gal.	3	1	(NOT IN COUNT)
	Rosa Meidiland series 'Red'	Red Drift Rose	1 GAL	19	1	19
GROUND COVERS	BOTANICAL NAME	COMMON NAME	SIZE	QTY	VALUE	TOTAL
	Liriope spicata 'Silver Dragon'	Creeping Lily Turf	4" POT 12" O.C.	41	--	--
	Tradescantia pallida 'Purple Heart'	Purple Heart	4" POT 15" O.C.	11	--	--
	Coreopsis x 'Moonbeam'	Moonbeam Coreopsis	4"pot 12" O.C.	9	--	--
	Ajuga reptans 'Atropurpurea'	Bronze Ajuga	flat 10" O.C.	38	--	--
PAVING	BOTANICAL NAME	COMMON NAME	SIZE	QTY	VALUE	TOTAL
	Crushed Granite Paving Pecan Valley	Pecan Valley	SF	3,362 sf	--	--
	PAV WAS WASHITA 3'`-6'`	WASHITA 3-6'`	SF	1,000 sf	--	--
SOD/SEED	BOTANICAL NAME	COMMON NAME	SIZE	QTY	VALUE	TOTAL
	Cynodon dactylon	Bermuda Grass	sod	35,161 sf	--	--
TOTAL						376

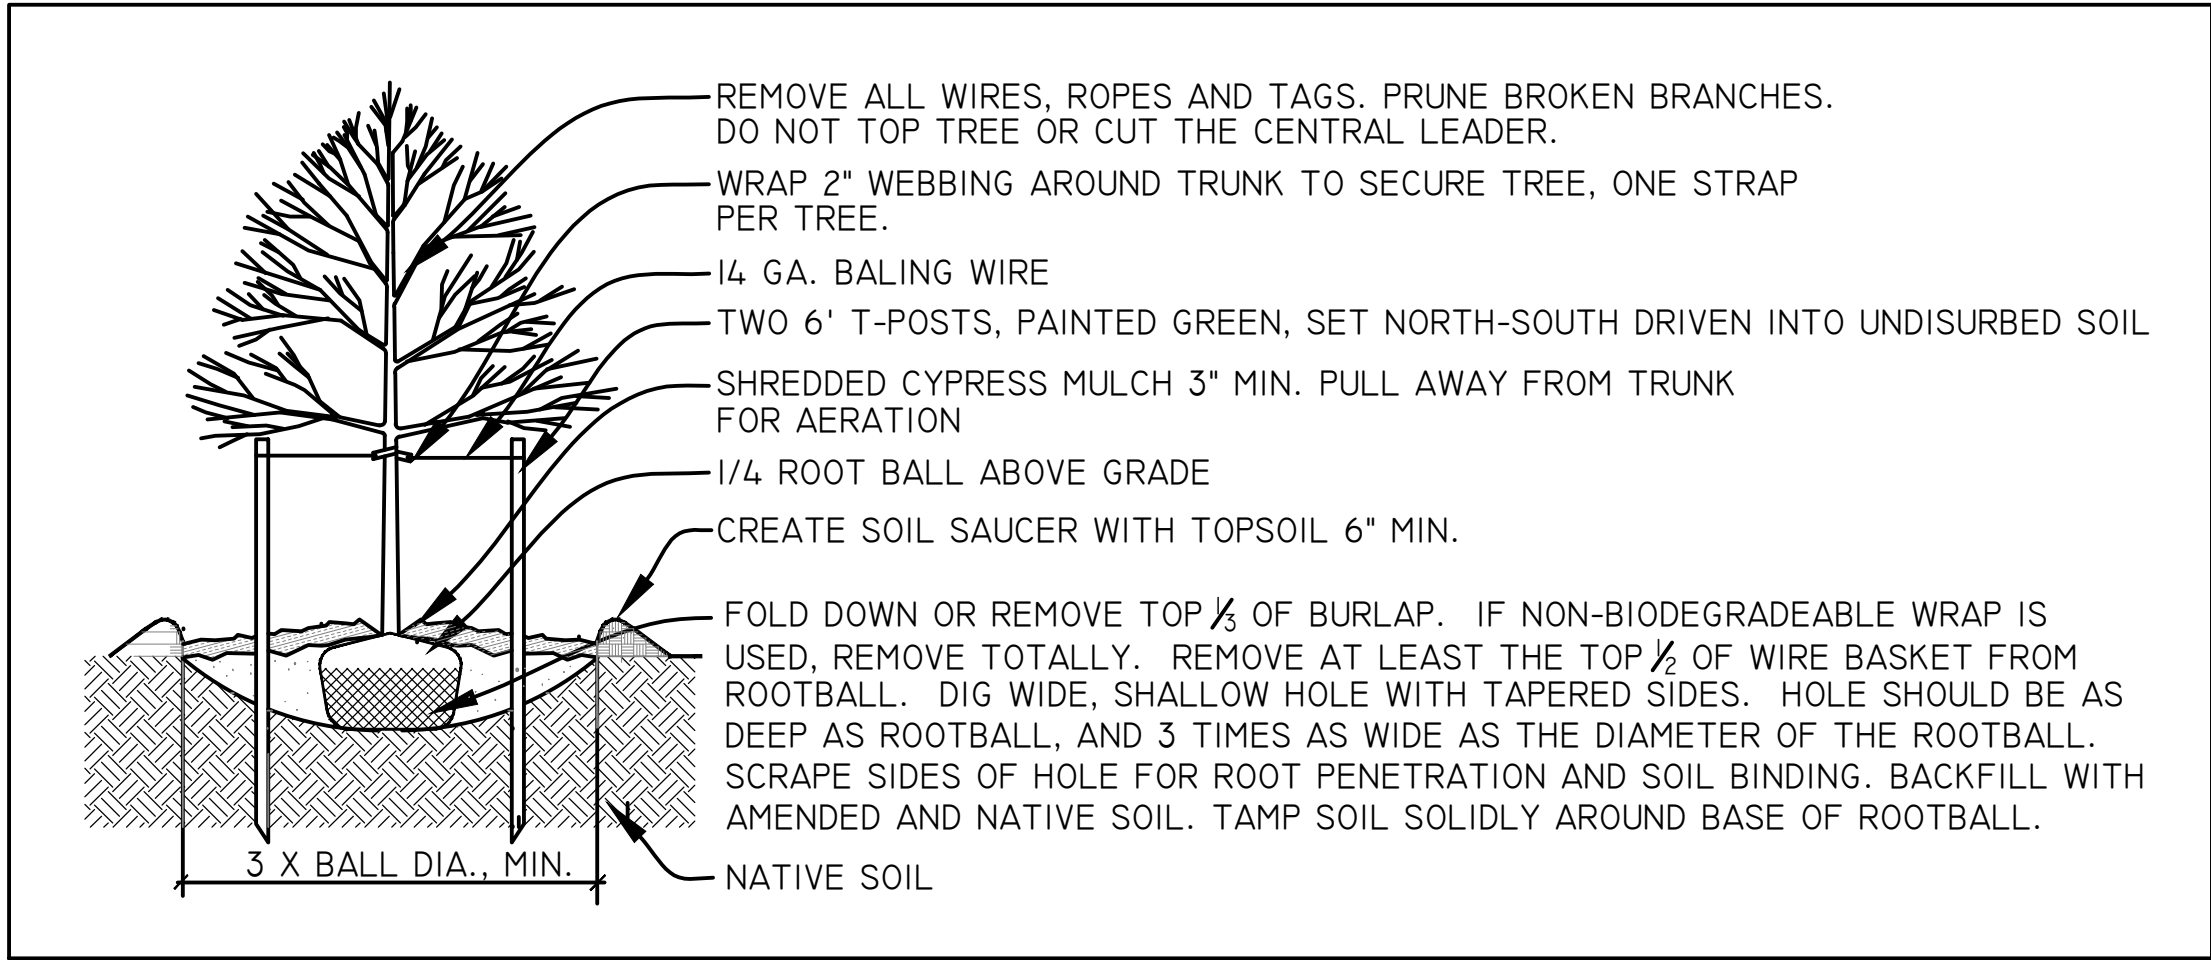


1 TREE PLANTING DETAIL
N.T.S.

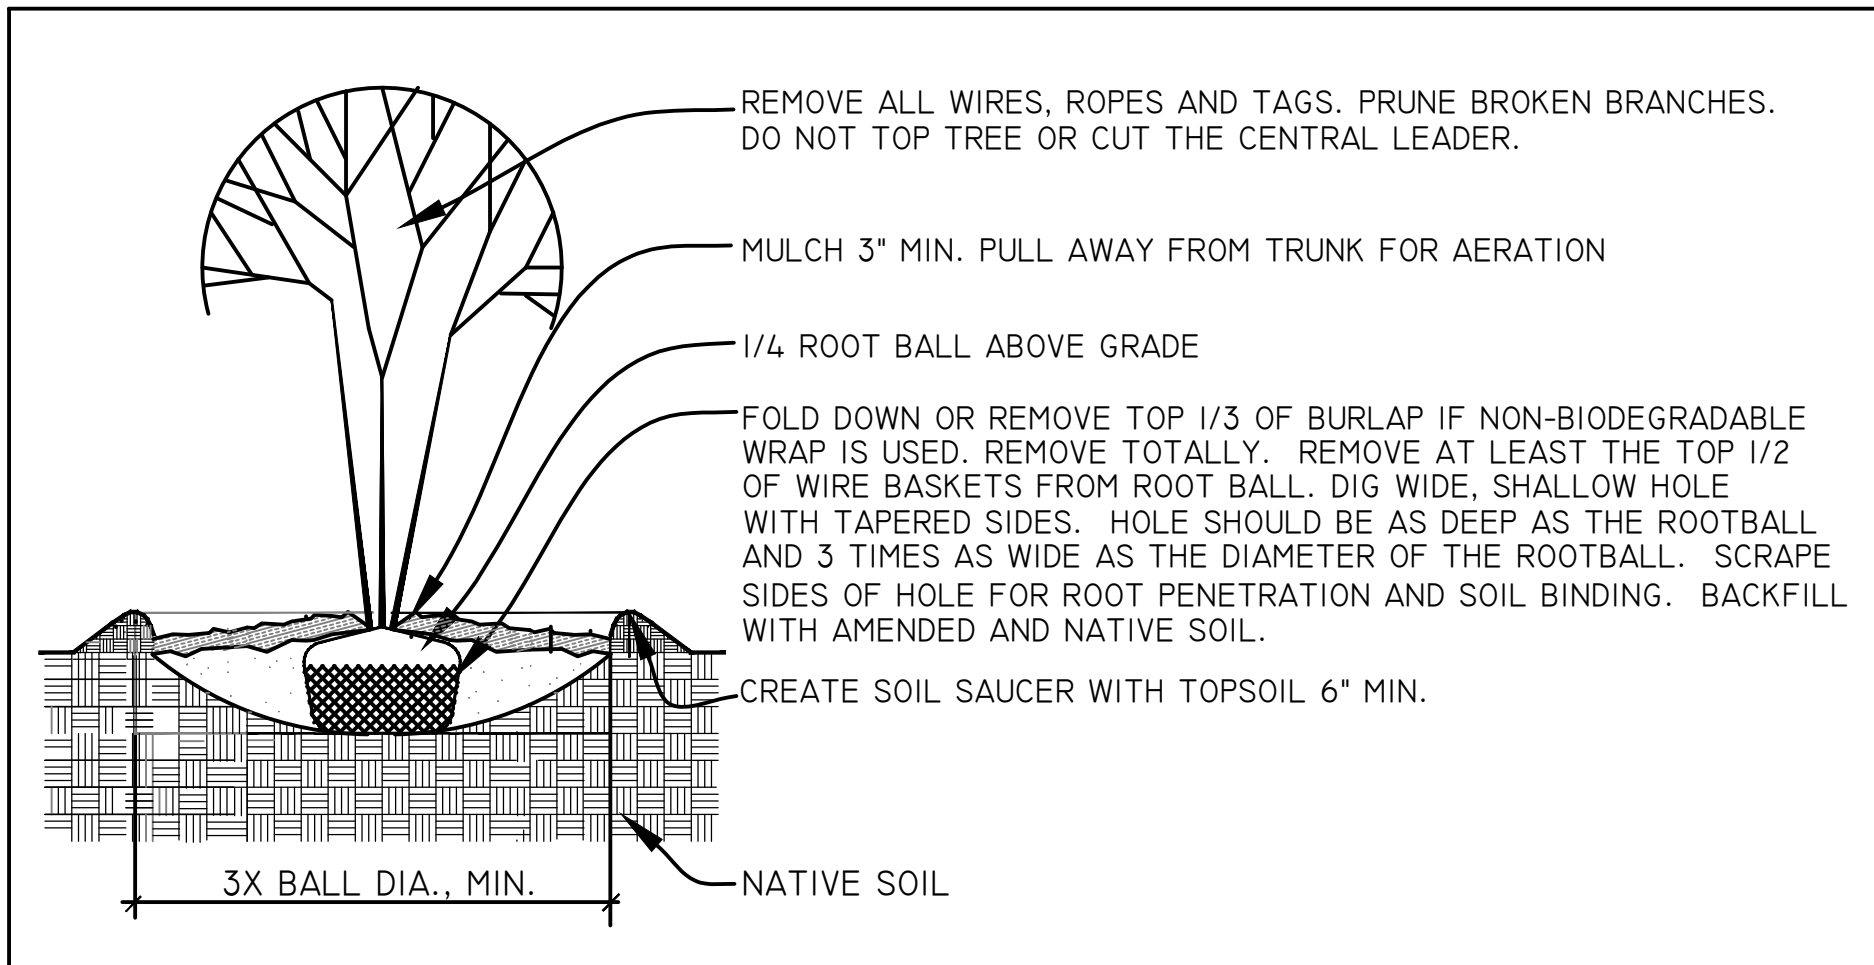


2 ORNAMENTAL TREE PLANTING DETAIL
N.T.S.

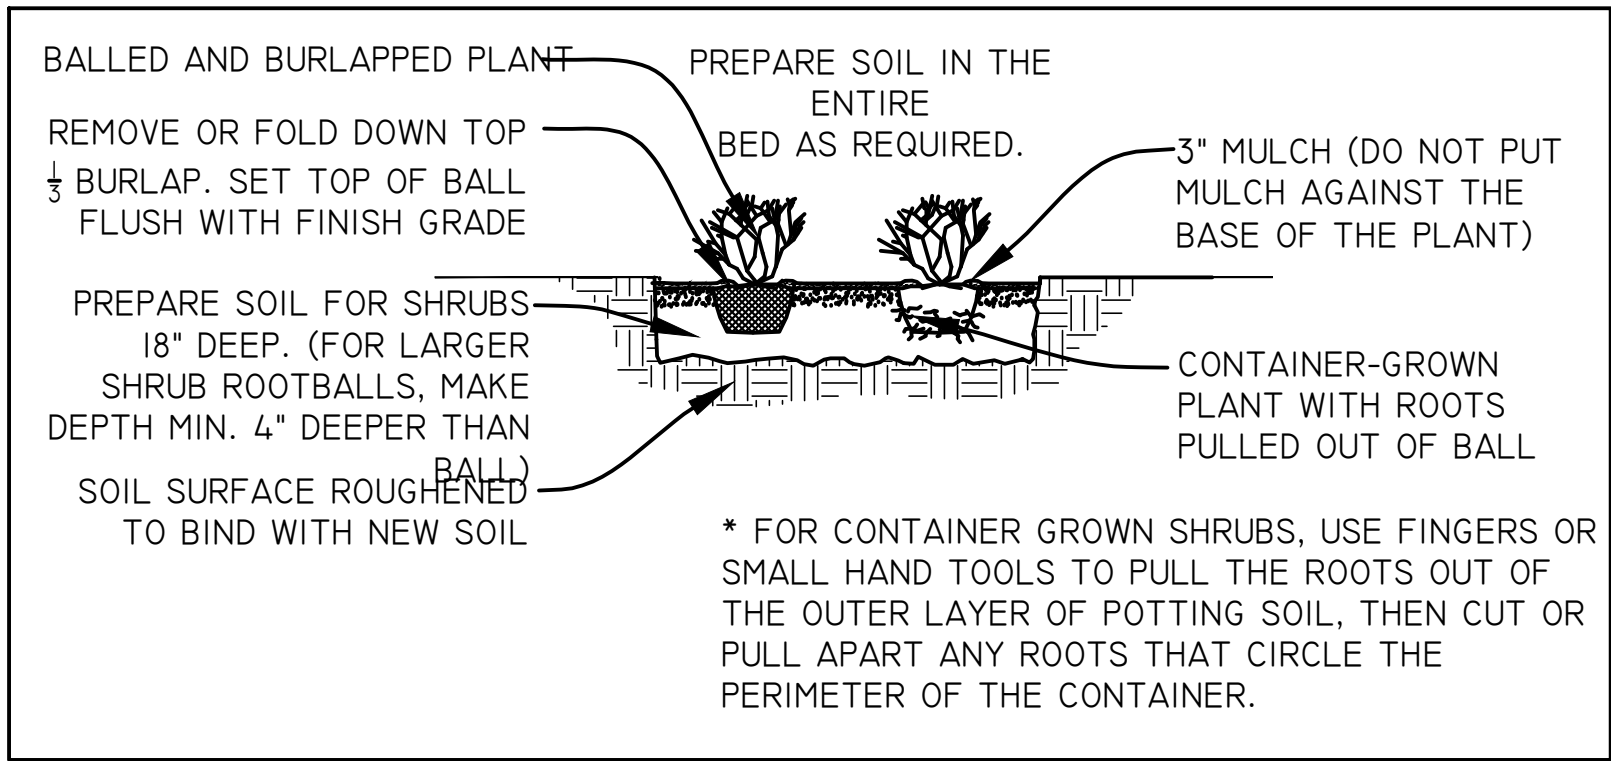

3 SHRUB PLANTING DETAIL
N.T.S.

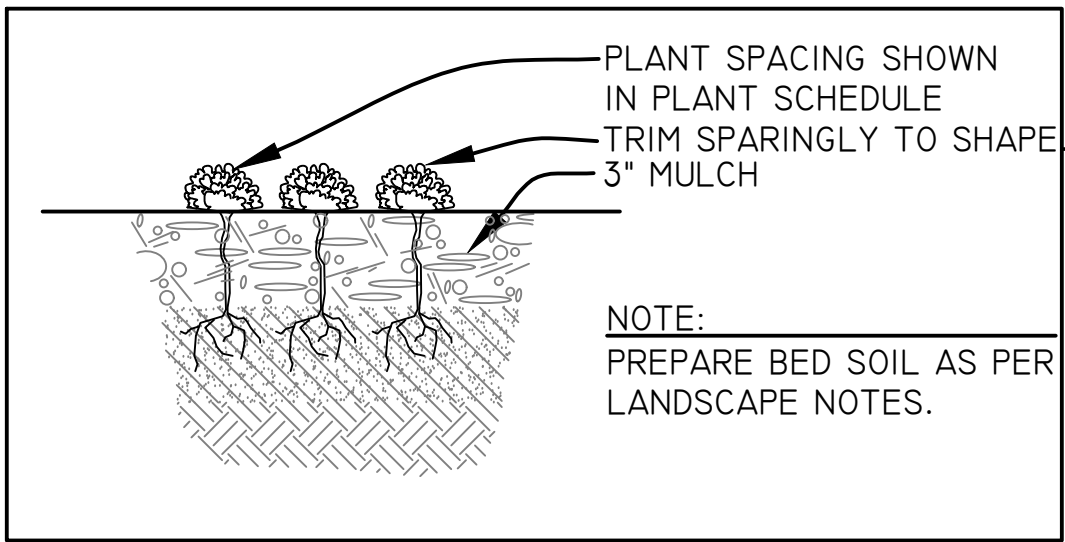

4 GROUNDCOVER PLANTING DETAIL
N.T.S.

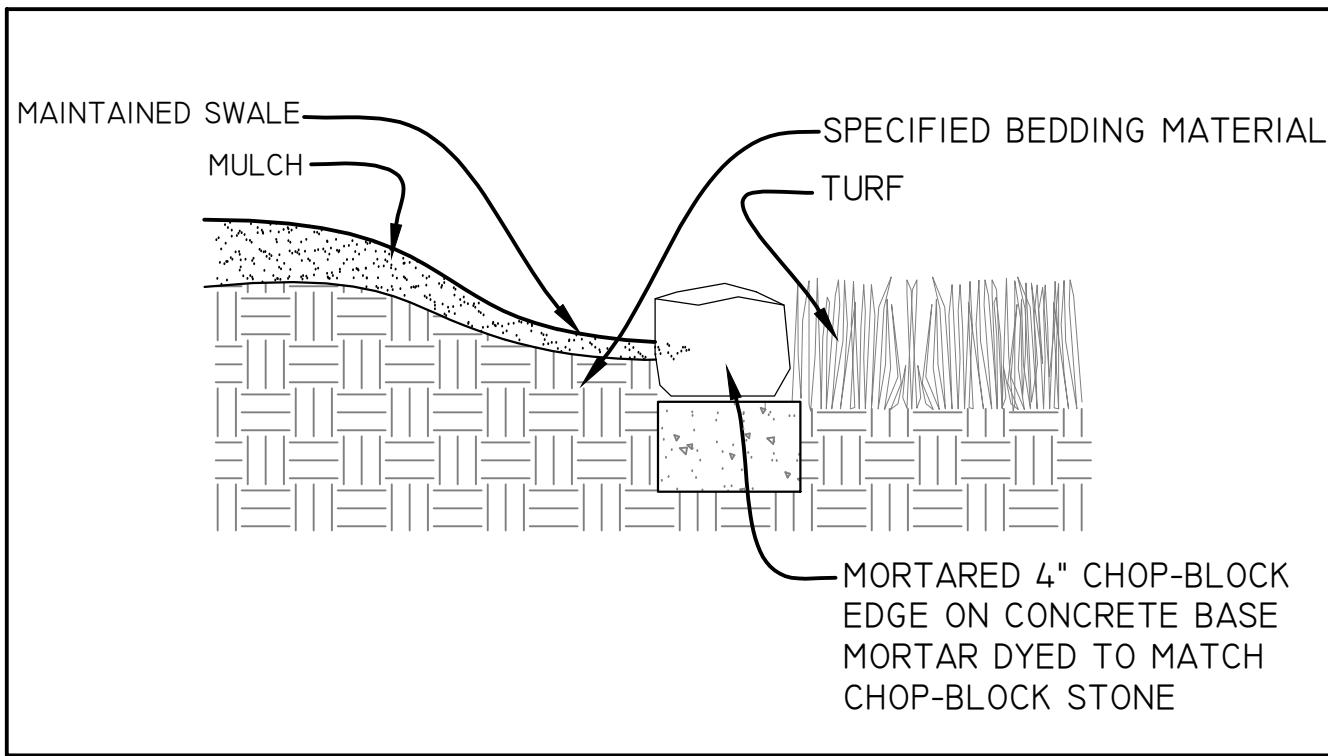

5 LANDSCAPE EDGE DETAIL
N.T.S.



PRELIMINARY
NOT FOR
CONSTRUCTION

ISSUES AND REVISIONS	NO	DATE	ISSUES AND REVISIONS
	1		
	2		
OKIE ENGINEERING, SURVEYING & PLANNING, INC.

10000 N. 10TH AVE., SUITE 100
OKLAHOMA CITY, OK 73127
P: 405.455.2288
F: 405.455.2289
WWW.OKIE-INC.COM

CERTIFICATE OF AUTHORIZATION NO. 3949 EXPIRES JUNE 30, 2021



TINKER FEDERAL CREDIT UNION

BUILDING TYPE: 05XX

HARPER STREET
CHOCTAW, OK 73020

LANDSCAPE PLAN


SHEET

1-2

DWG:

MONARCH RIDGE

Monarch Ridge Blvd. Edmond, OK

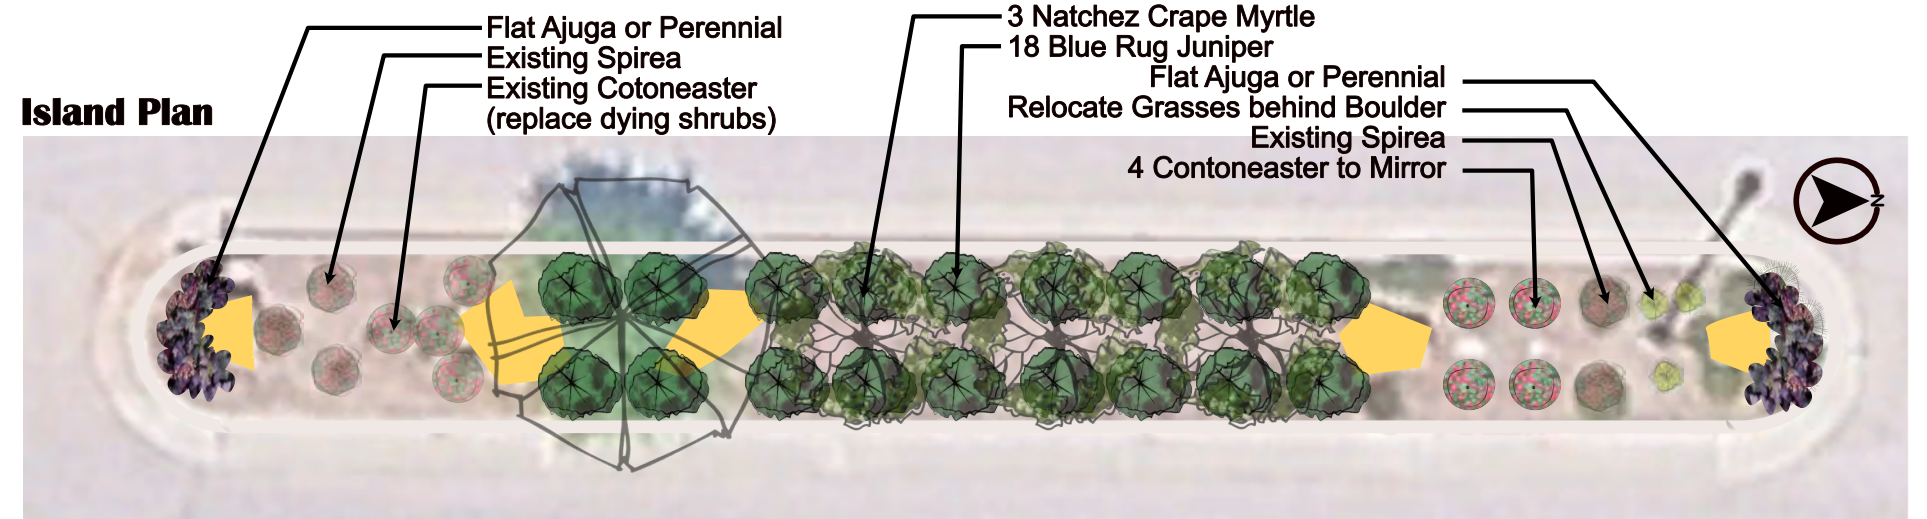







Notes:
Keep Boulders. Aztec or Decomposed Granite as Mulch.








Island Elevation




Notes:
Keep Boulders. Aztec or Decomposed Granite as Mulch.

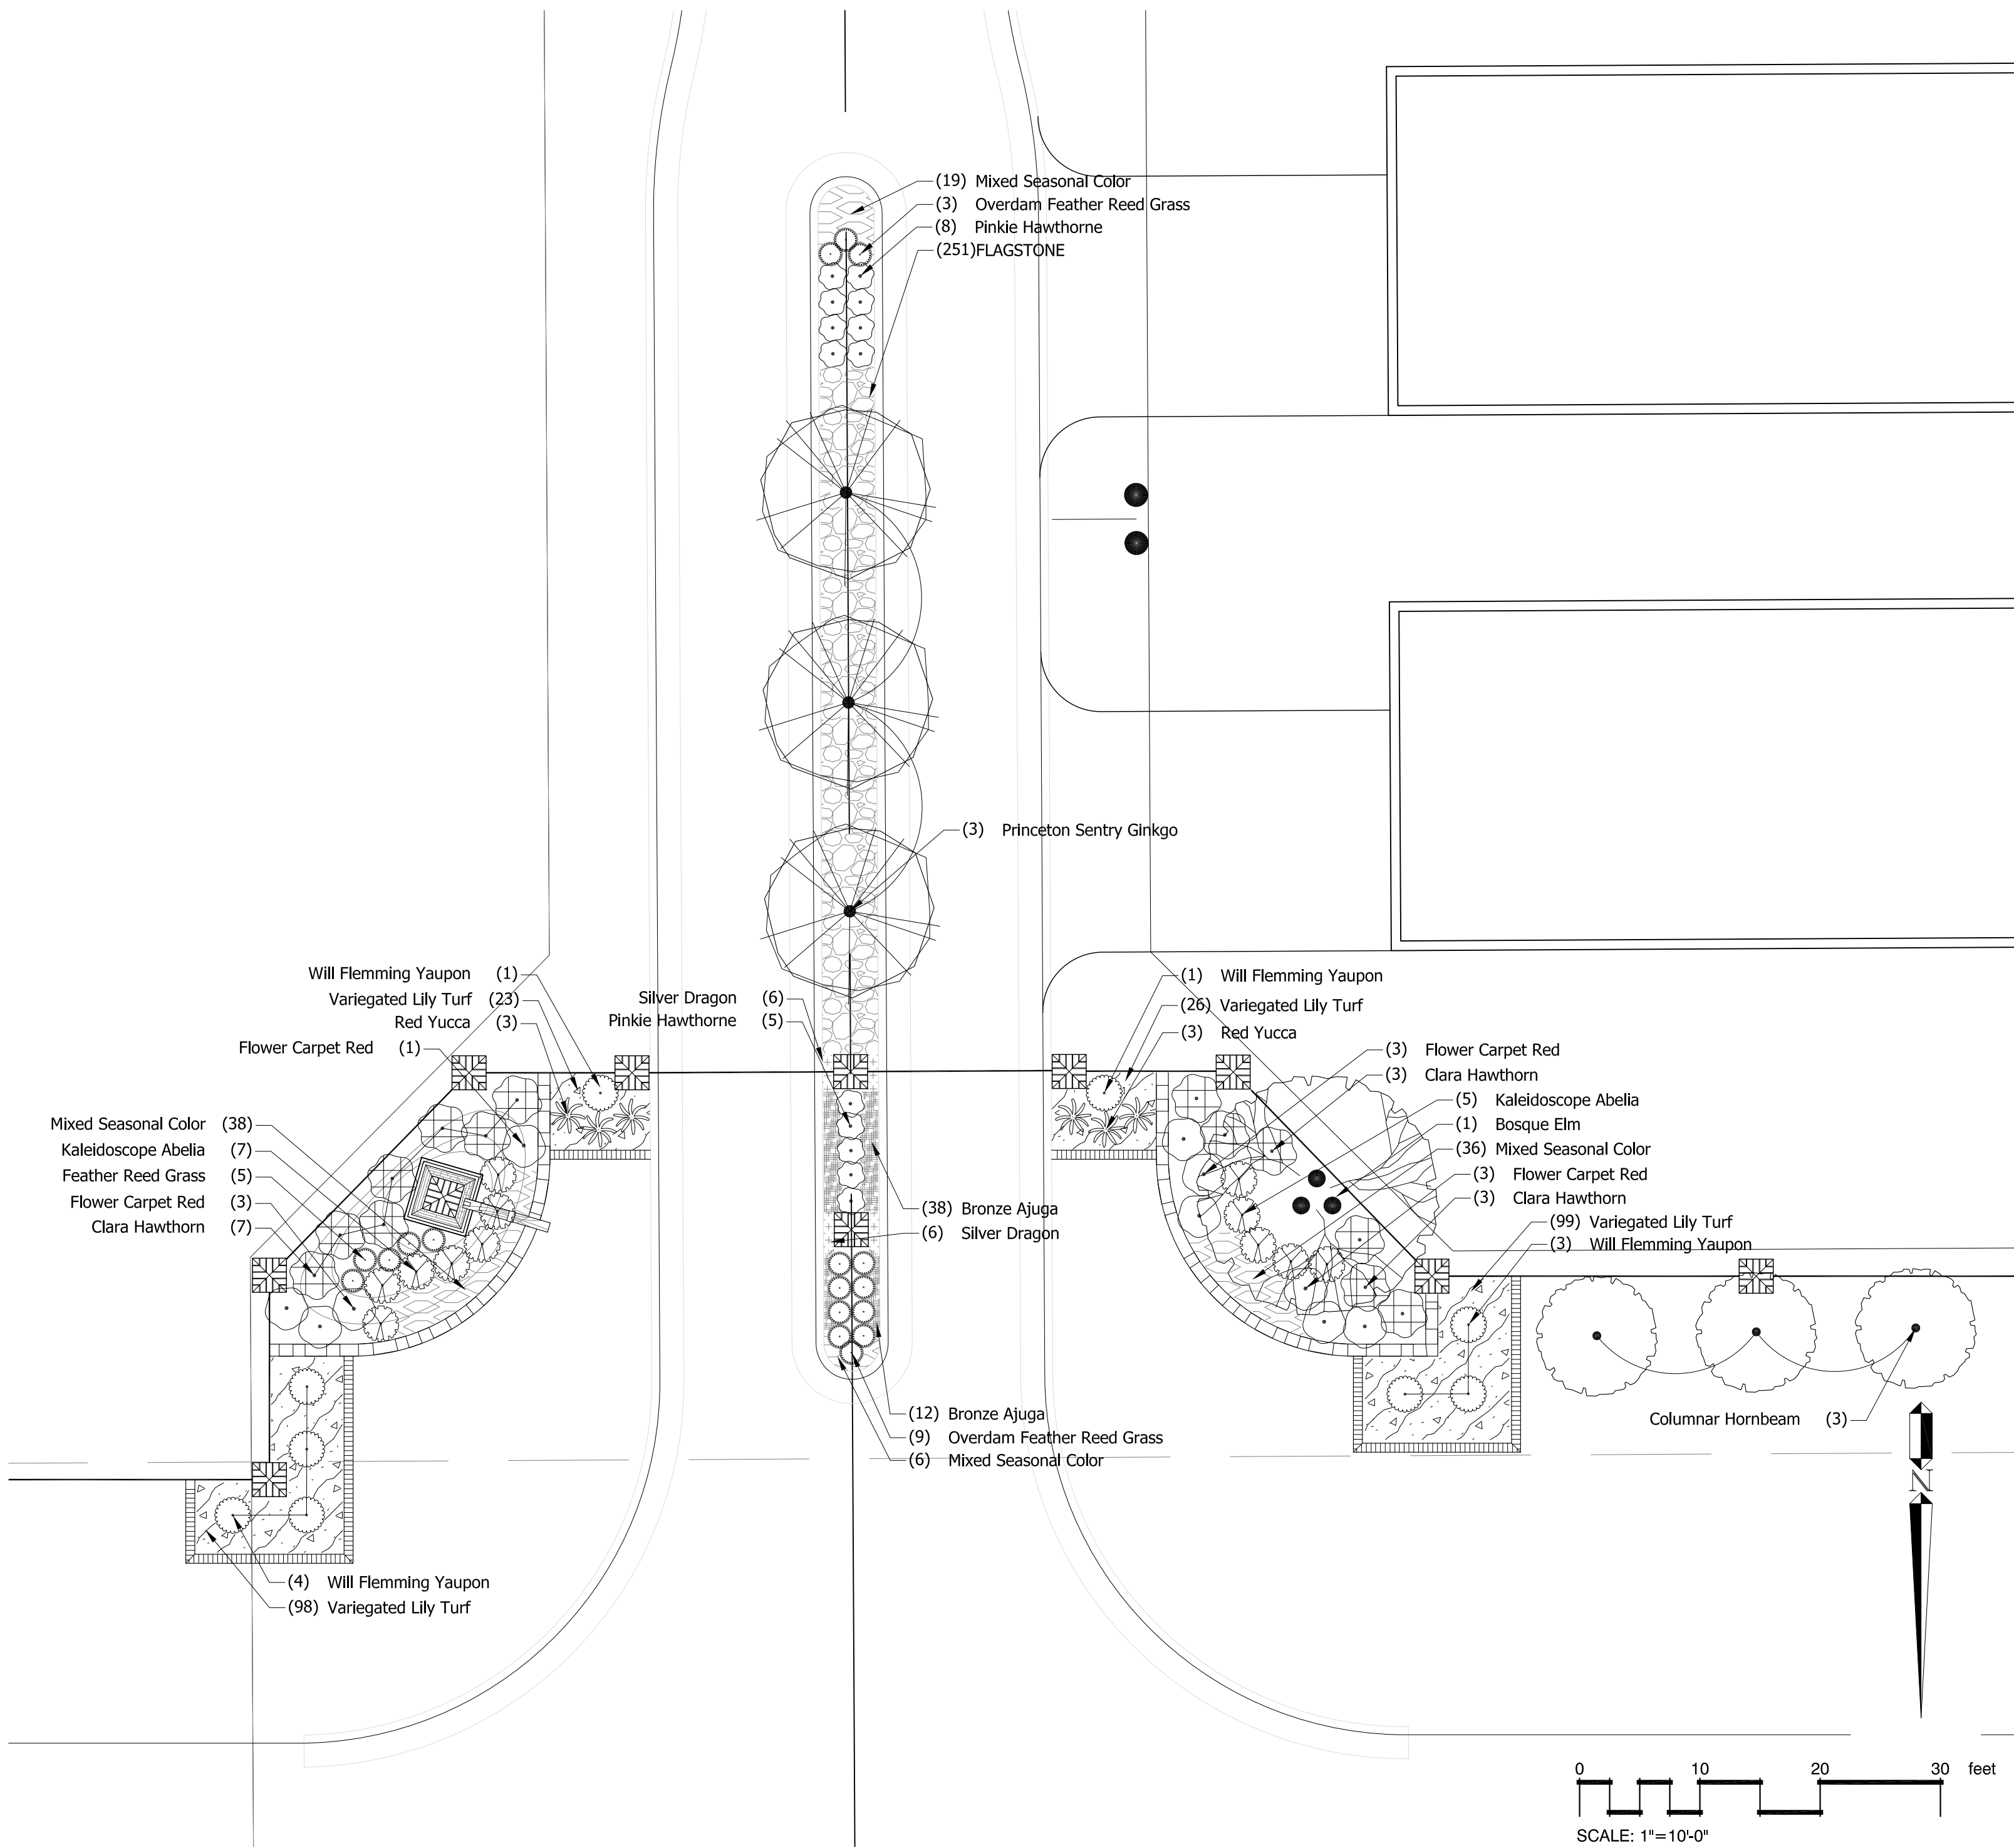

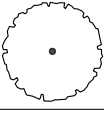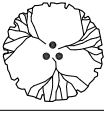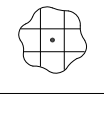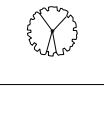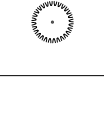
PLANT SCHEDULE FINAL					
TREES	QTY	COMMON NAME	BOTANICAL NAME	CONT	SIZE
	3	Columnar Hornbeam	Carpinus betulus `Columnaris`	B & B	3"Cal
	2	Bosque Elm	Ulmus parvifolia `Bosque`	B & B	2"Cal
	3	Princeton Sentry Ginkgo	Ginkgo biloba `Princeton Sentry`	B & B	2"Cal
SHRUBS	QTY	COMMON NAME	BOTANICAL NAME	CONT	SPACING
	13	Clara Hawthorn	Rhaphiolepis indica `Clara`	5 gal	48" o.c.
	12	Kaleidoscope Abelia	Abelia x grandiflora `Kaleidoscope`	3 gal	36" o.c.
	17	Overdam Feather Reed Grass	Calamagrostis x acutiflora `Overdam`	5 gal	24" o.c.

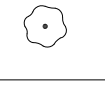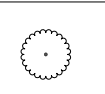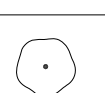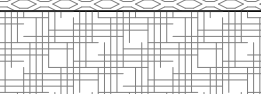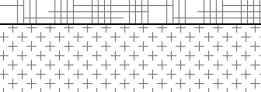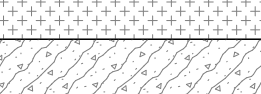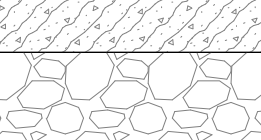	13	Pinkie Hawthorne	Rhaphiolepis indica `Pinkie`	3 gal	27" o.c.
	6	Red Yucca	Hesperaloe parviflora	5 gal	36" o.c.
	9	Will Flemming Yaupon	Ilex vomitoria `Will Flemming`	5 gal	36" o.c.
	10	Flower Carpet Red	Rosa x `Flower Carpet Red`	3 gal	42" o.c.
ANNUAL/PERENNIAL	QTY	COMMON NAME	BOTANICAL NAME	CONT	SPACING
	99	Mixed Seasonal Color	Color Annual Seasonal	flat	12" o.c.
	50	Bronze Ajuga	Ajuga reptans `Atropurpurea`	flat	10" o.c.
	12	Silver Dragon	Liriope spicata `Silver Dragon`	flat	12" o.c.
	246	Variegated Lily Turf	Liriope muscari `Variegata`	4"pot	12" o.c.
	251	FLAGSTONE	PAVE STONE FLAG	flat	

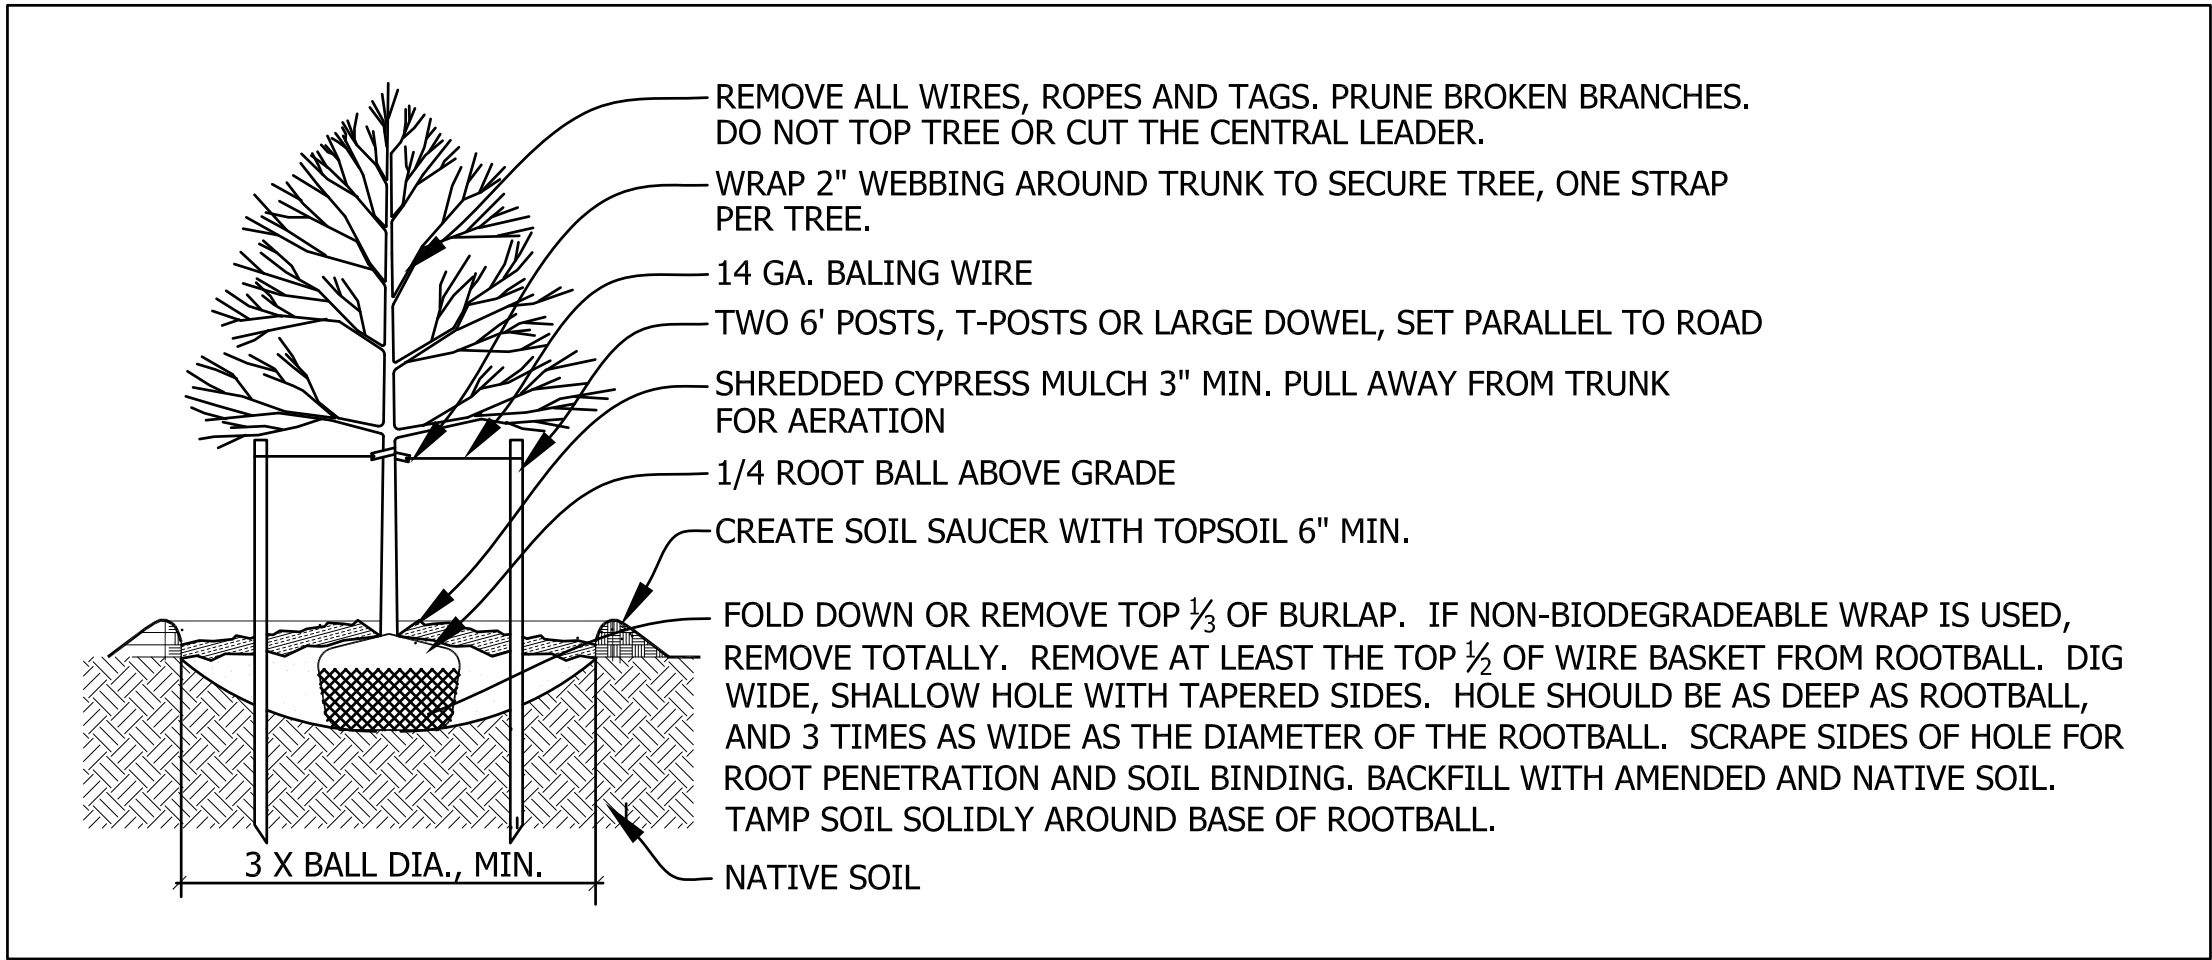


1 TREE PLANTING DETAIL

N.T.S.

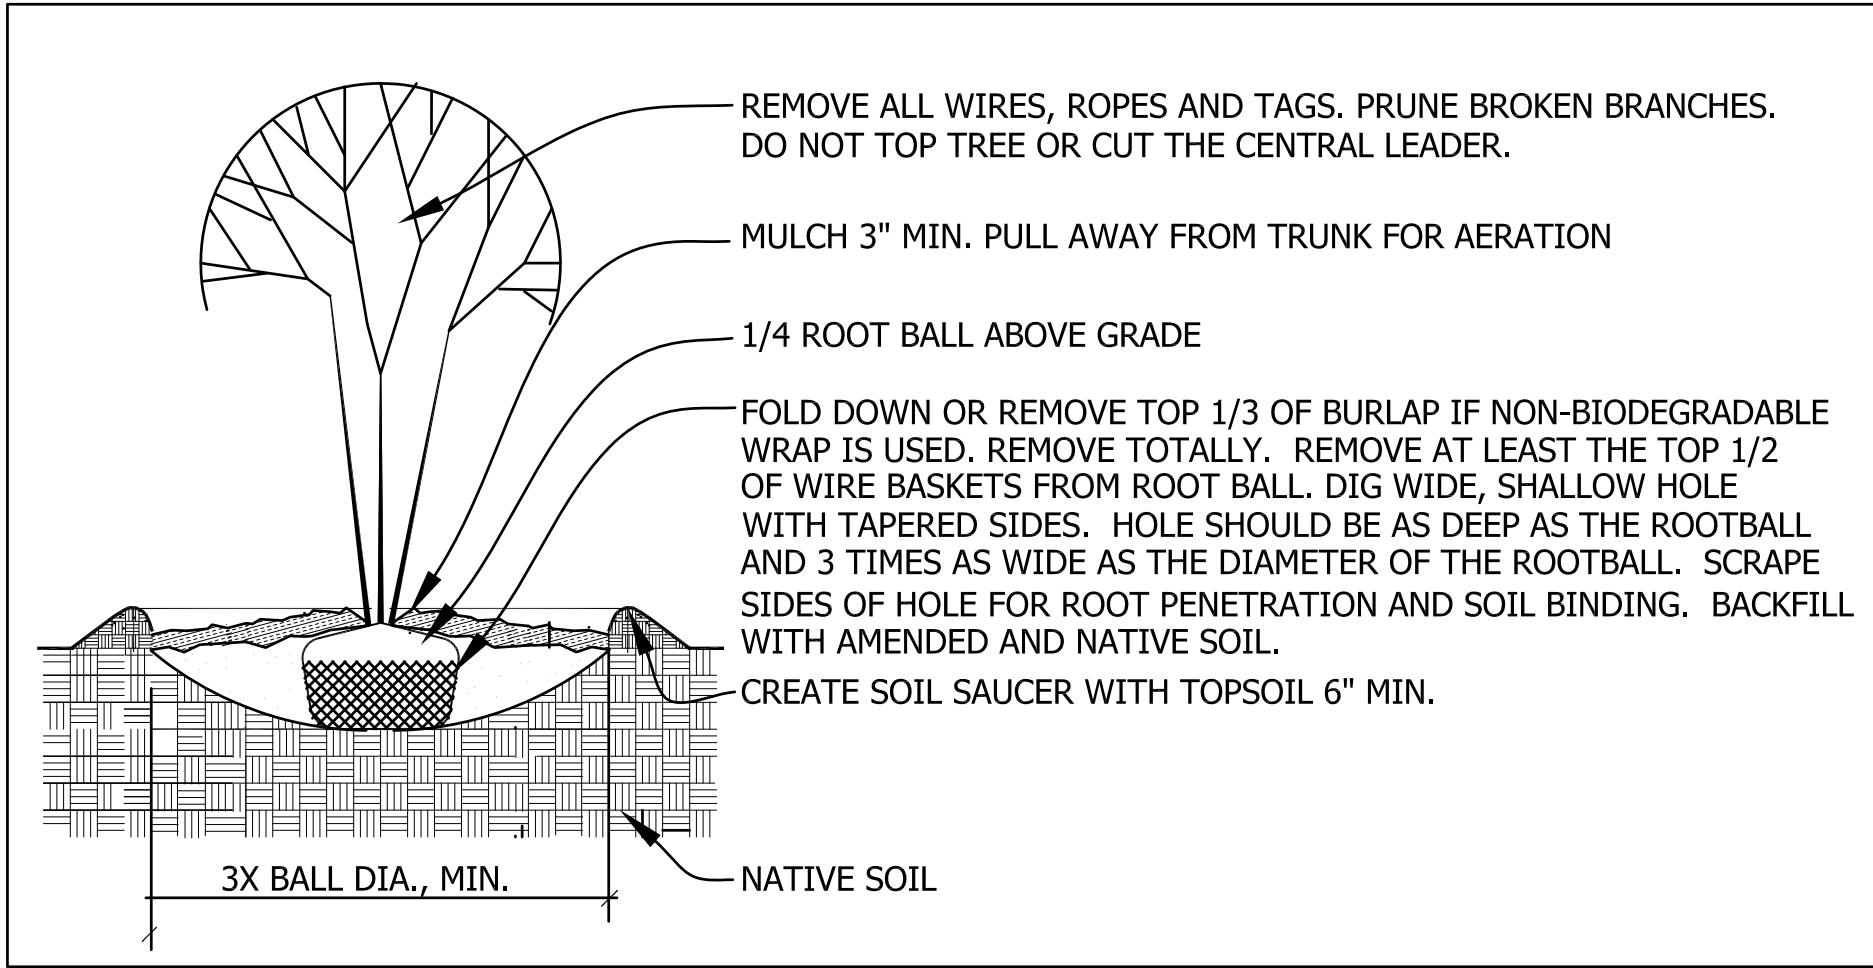

2 ORNAMENTAL TREE PLANTING DETAIL

N.T.S.



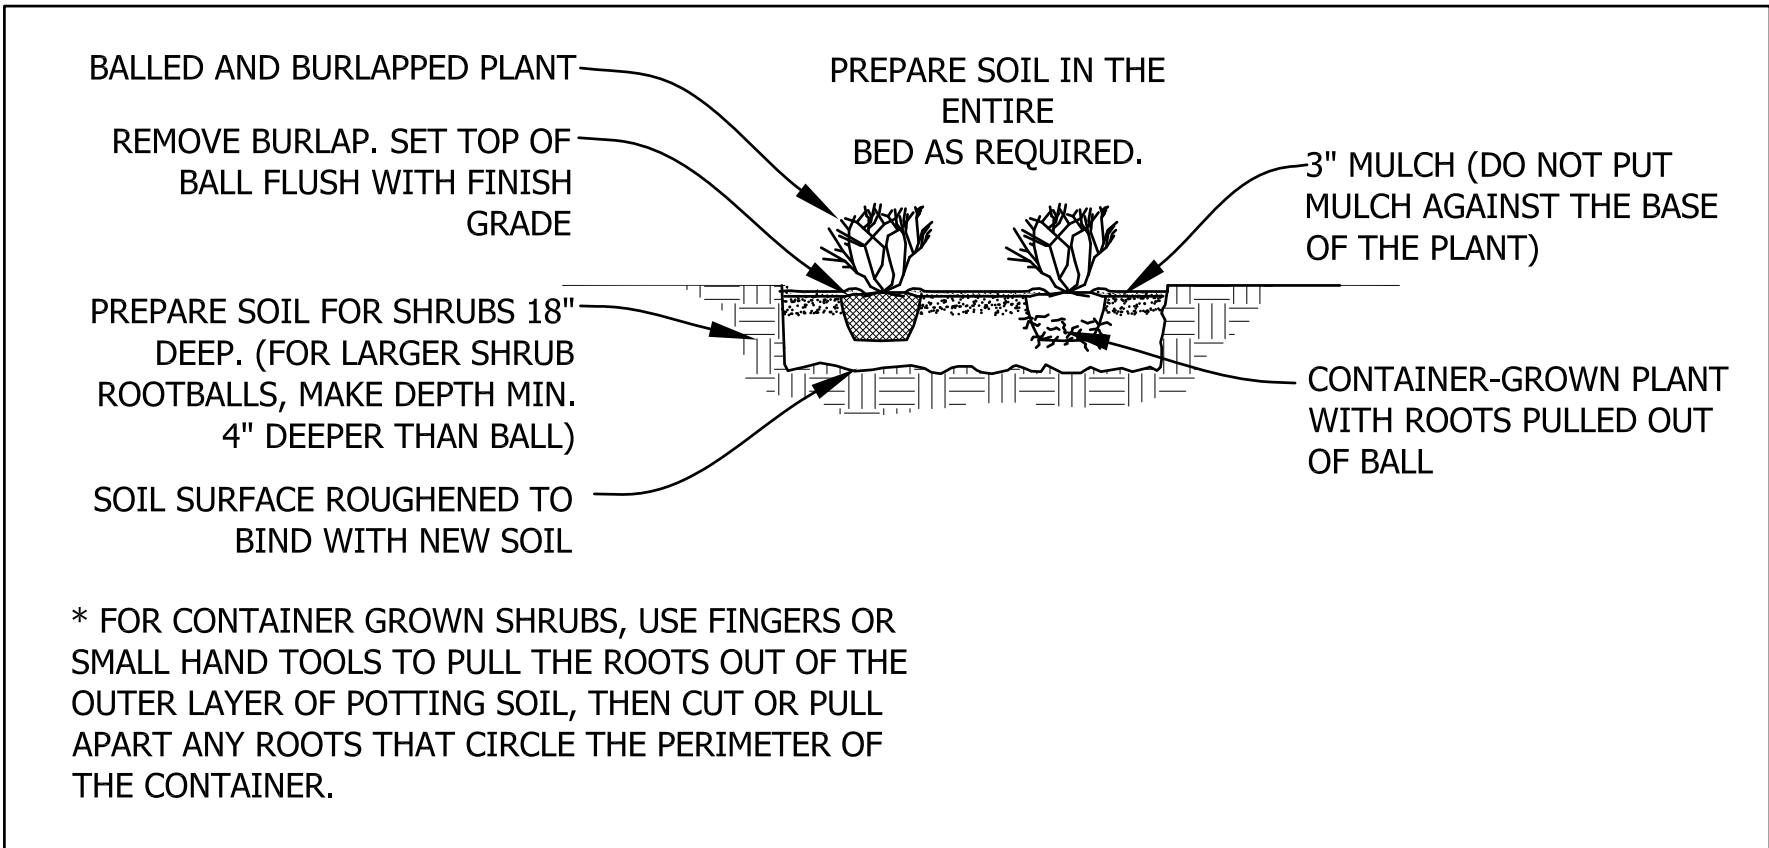


3 SHRUB PLANTING DETAIL

N.T.S.

GENERAL LANDSCAPING NOTES


- Contractor shall be responsible for:
 - Verifying locations and elevations of existing utilities prior to starting construction.
 - Coordinating utility construction with the owner.
 - Protecting utilities and repairing any damage resulting from construction.
 - Cost of utility repairs shall be in contract price.
- Quantities on plant materials list are for convenience only. Contractor is responsible for all plants shown on planting plans and coverage of all areas delineated. When discrepancies occur between plant list and planting plans, the plans are to supersede the plant list in all cases.
- Mulch all trees and planting areas with 3" minimum shredded cypress mulch. Recess soil levels of all planting beds 2" where adjacent to paved areas to allow for mulch.
- The location of plants shown on this plan are approximate. Field adjust plant locations as necessary.
- No substitutions shall be allowed without approval of the landscape designer or client.
- Apply non-selective systemic herbicide (Round-up or equivalent) to kill all live plant material in beds before planting and before adding mulch. Apply pre-emergent herbicide to bed areas after planting.
- Planting soil mix should be mixed with topsoil in the following quantities:
 - Ratio of Loose compost to topsoil by Volume: 1:4
 - Weight of Agricultural Gypsum per 1000 sf: 80 lbs.
- Sod all disturbed area.
- In areas to receive sod, install Bermuda, Cynodon dactylon 'U-3 Bermuda' unless otherwise specified by client.
- Contractor shall be responsible and bear costs of re-landscaping for grades.
- All lawn and planting areas shall slope to drain a minimum of 2% unless otherwise noted.
- Crown landscape beds to no higher than 2.5' as needed for drainage when appropriate.
- The use of plastic cloth sheeting in planting beds is prohibited.
- All landscaped areas shall be irrigated by an automatic spray system (by others).

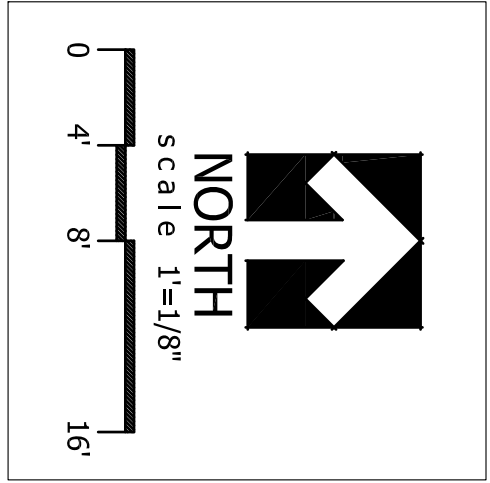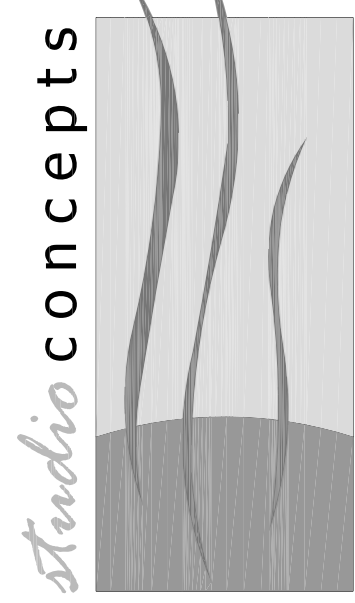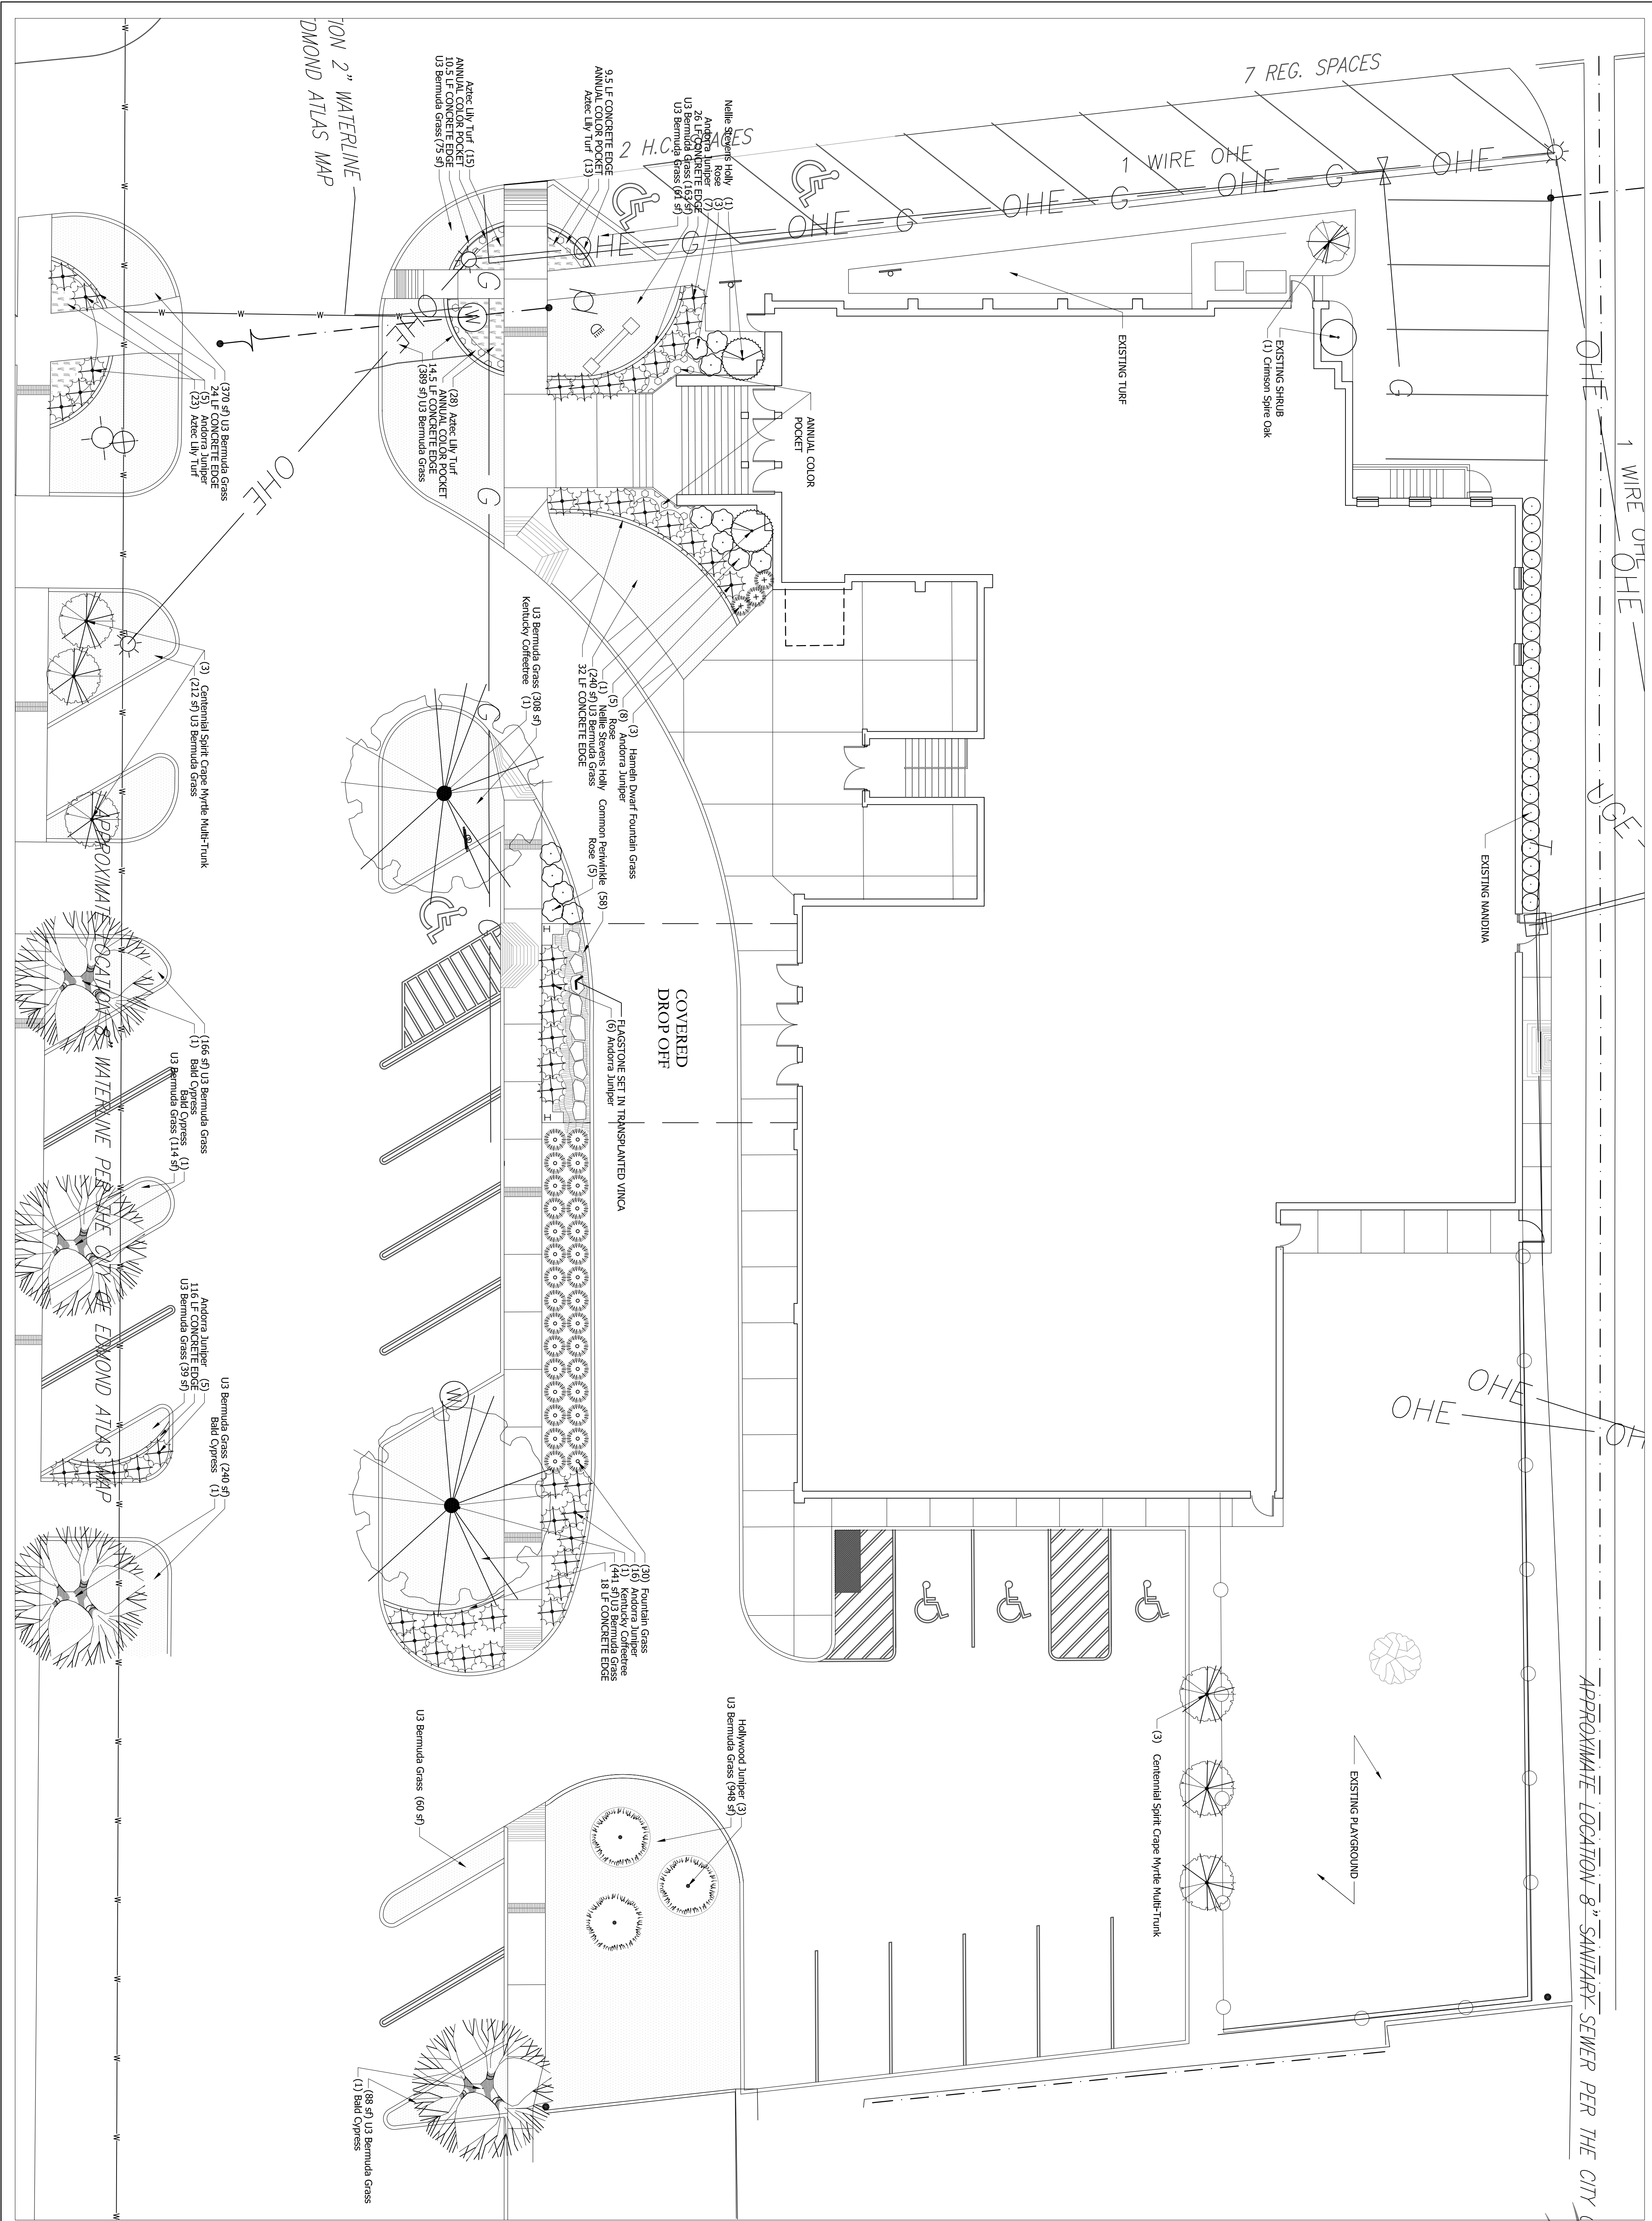

LANDSCAPE DESIGN
13400 NORTHSTAR DR.
OKLAHOMA CITY, OK 73142
405.823.1649
studioconceptsokc@gmail.com


Kara M. Mitchell
1.30.13
PRELIMINARY

FIRST UNITED METHODIST CHURCH
Edmond, OK
LANDSCAPE PLAN

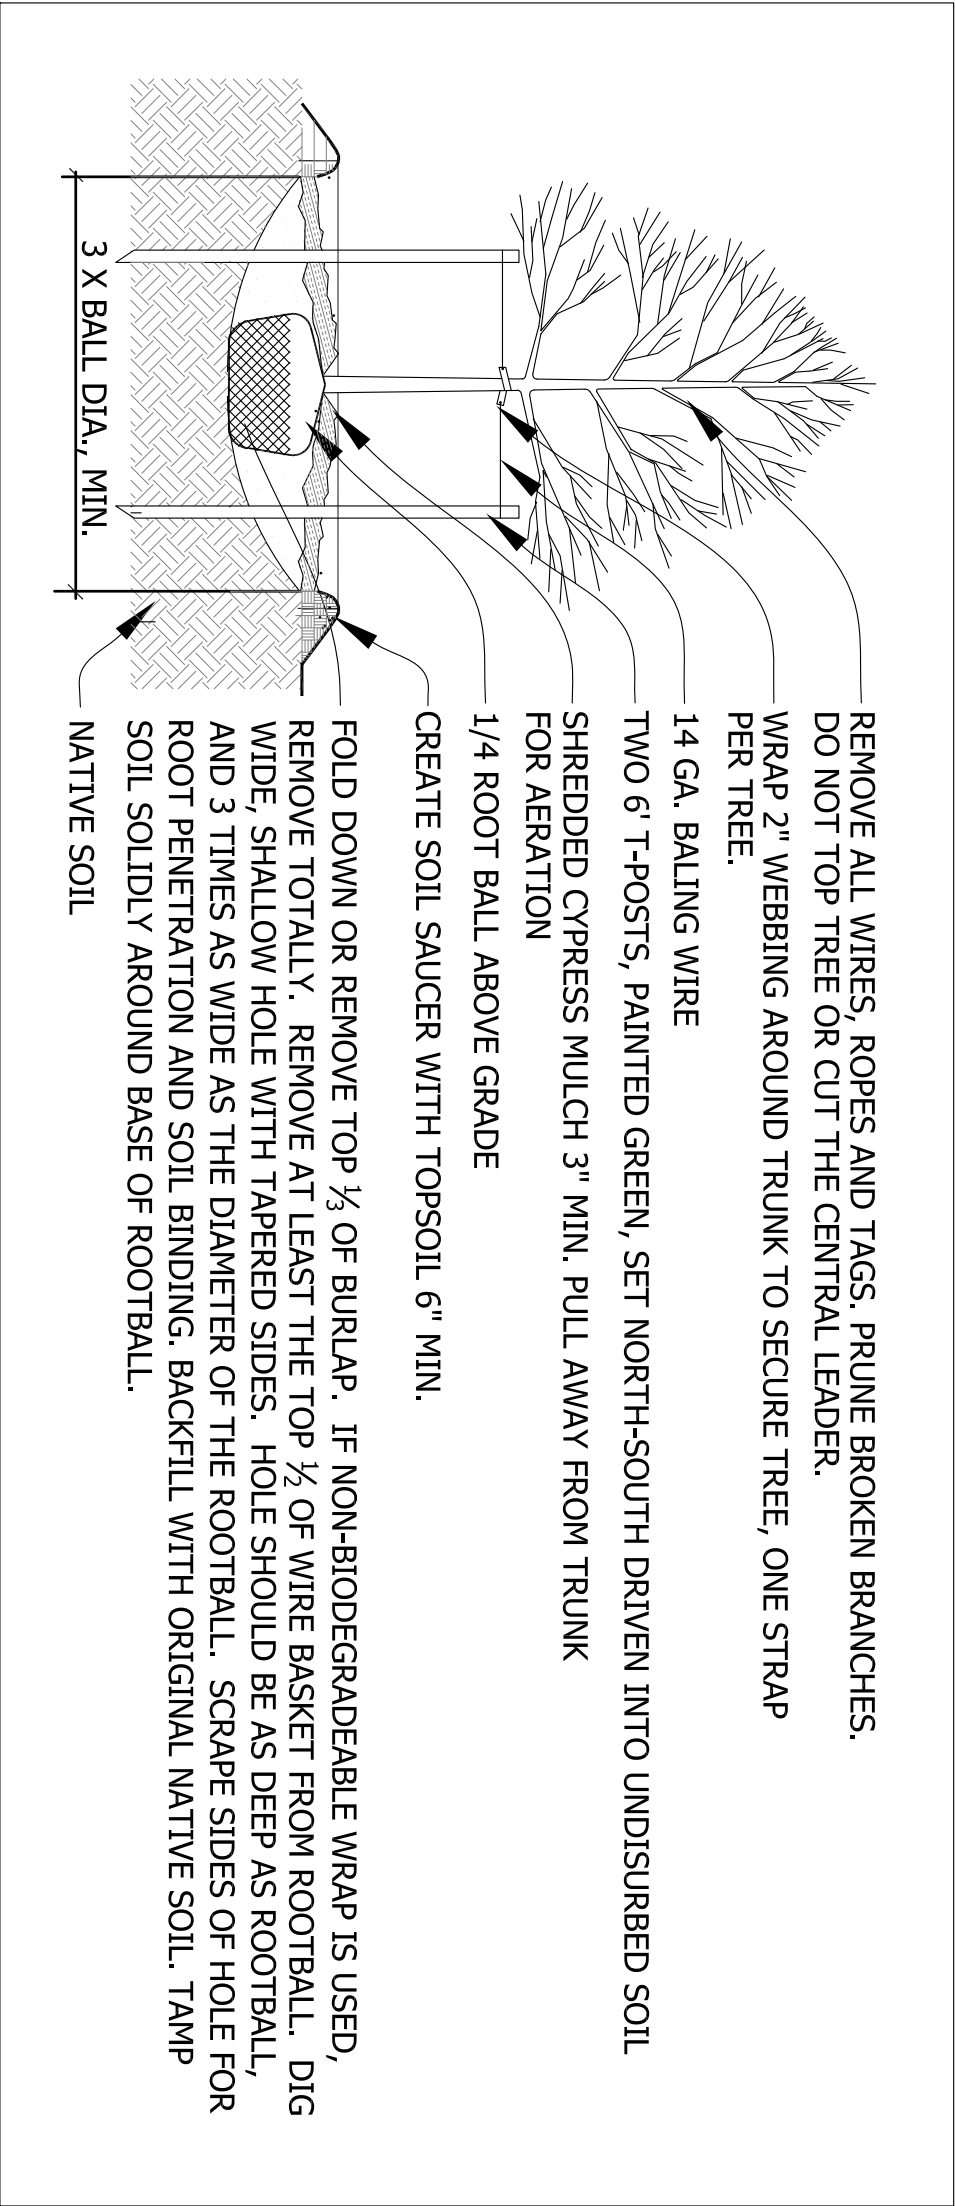



1 TREE PLANTING DETAIL

N.T.S.

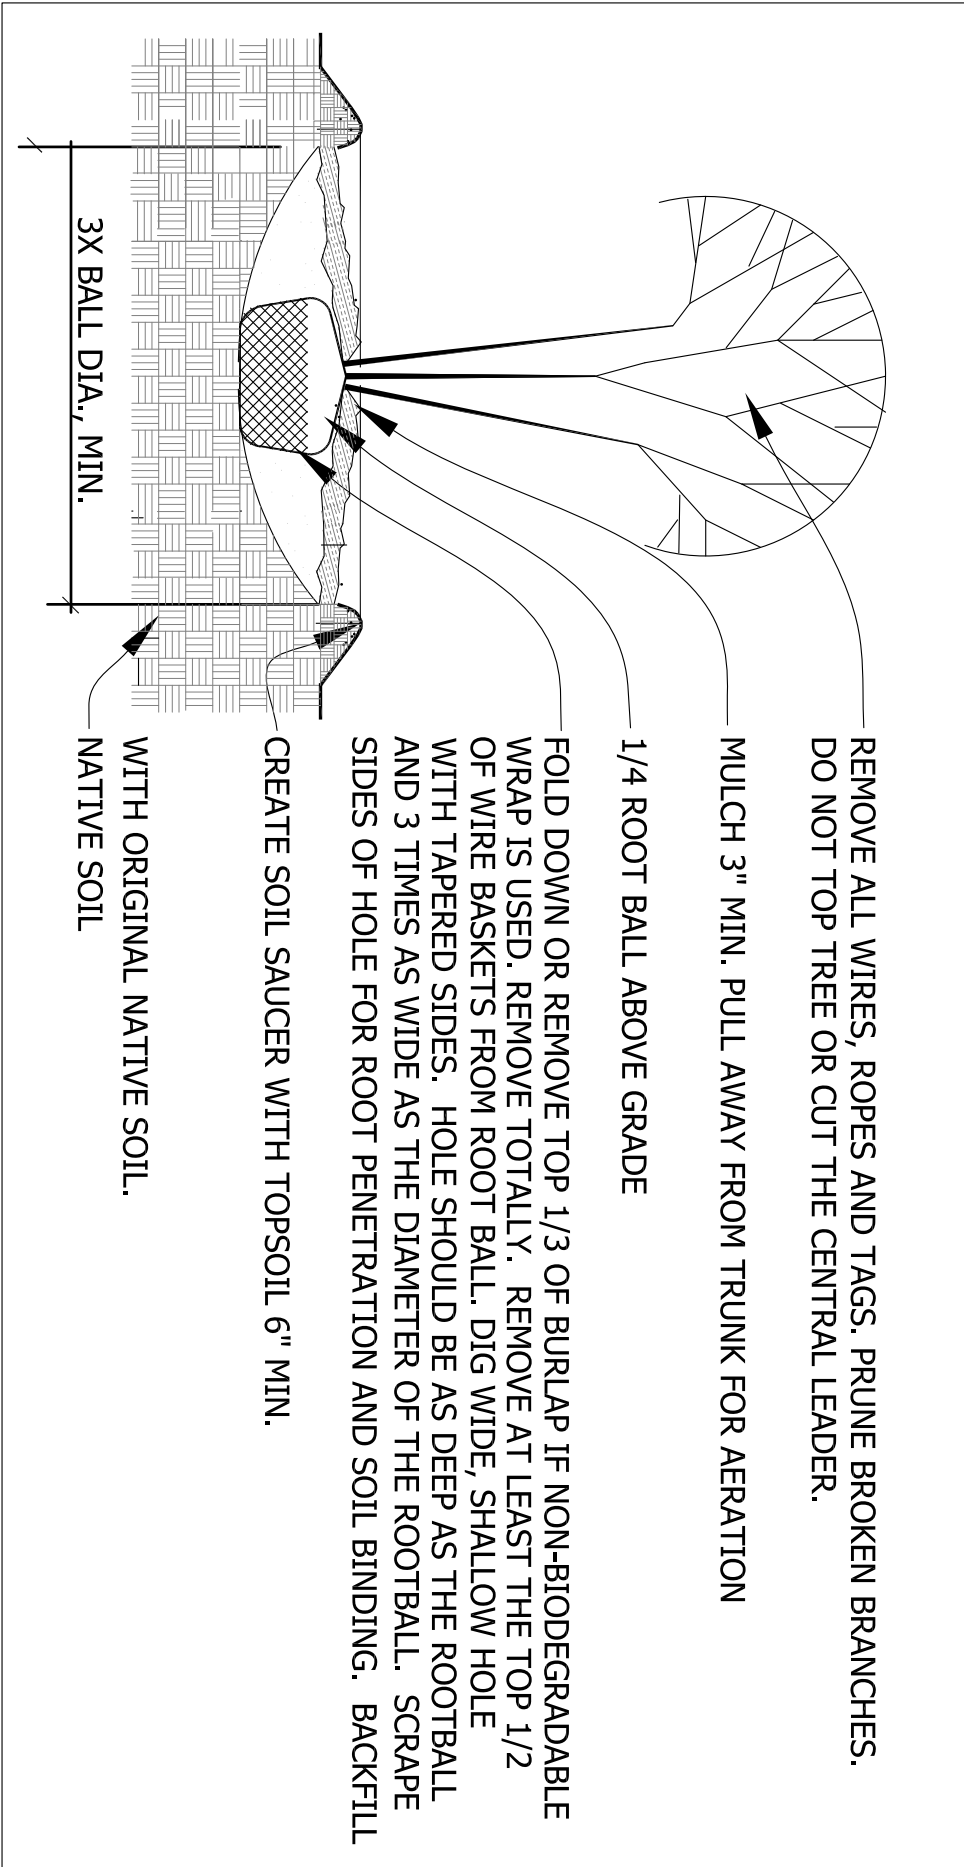


2 ORNAMENTAL TREE PLANTING DETAIL

N.T.S.

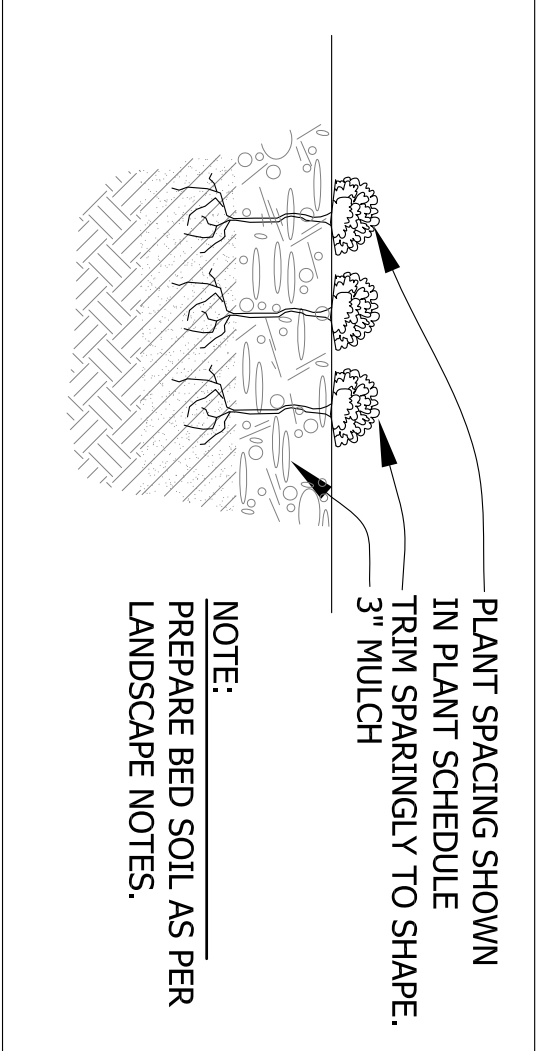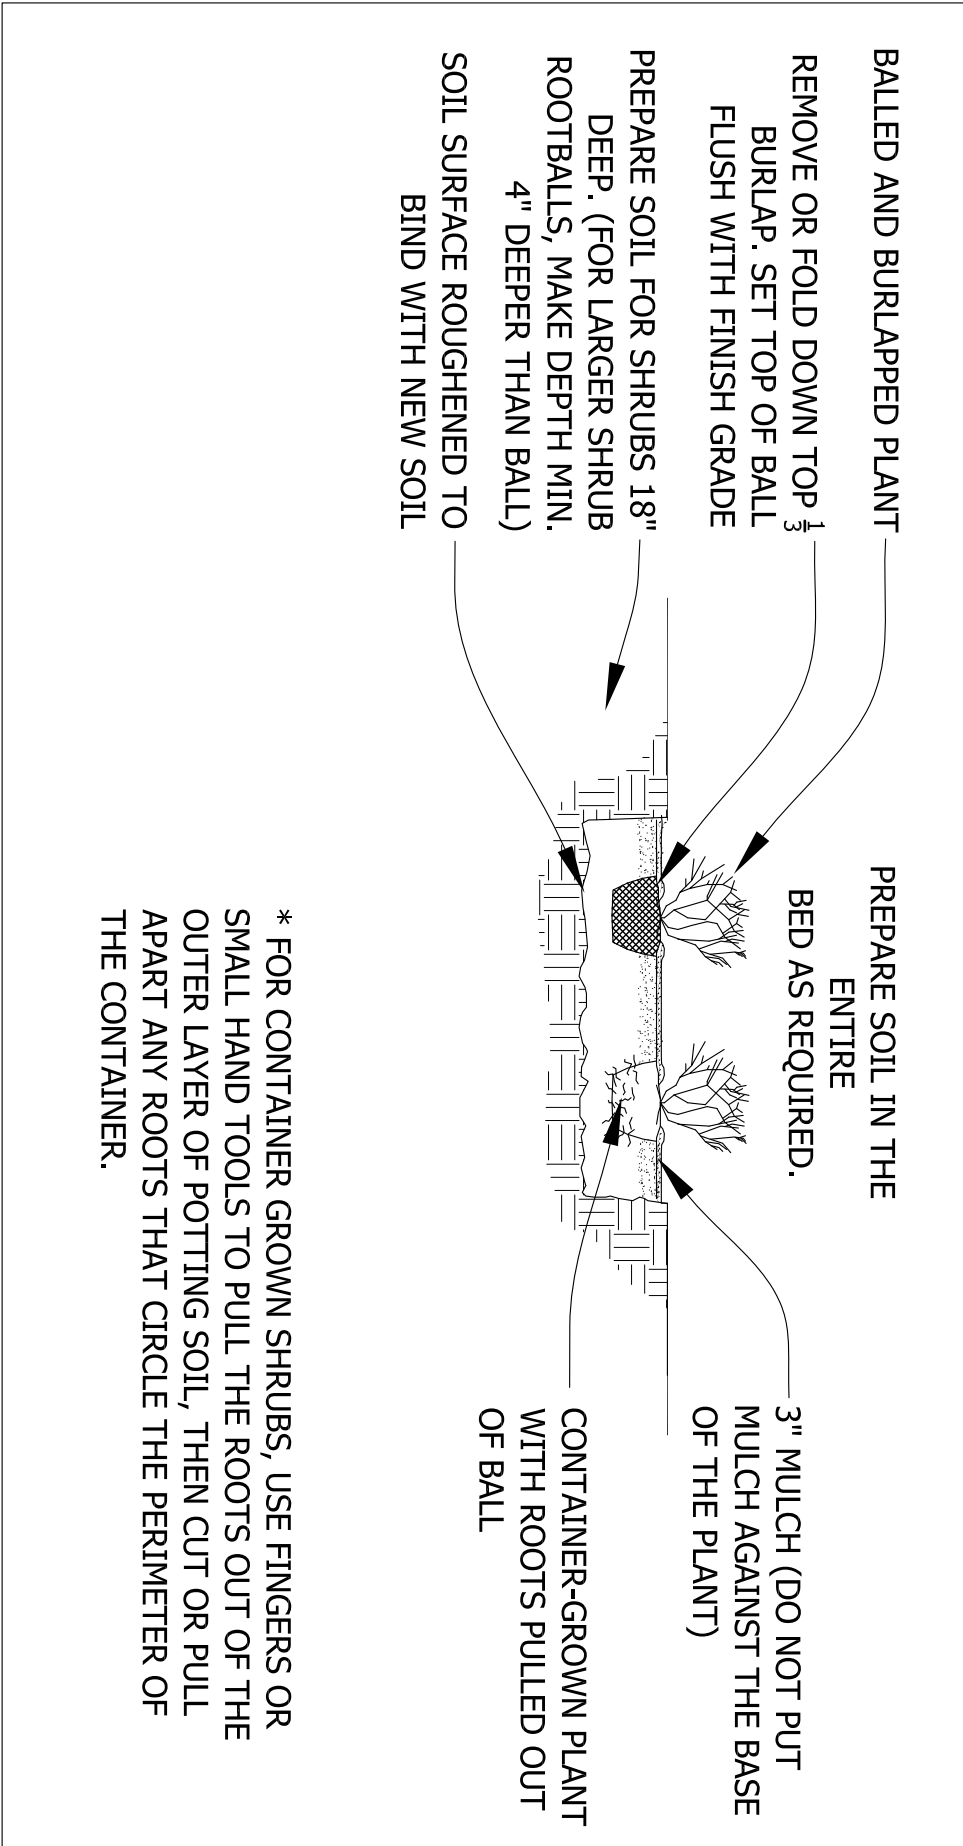

4 GROUNDCOVER PLANTING DETAIL

N.T.S.

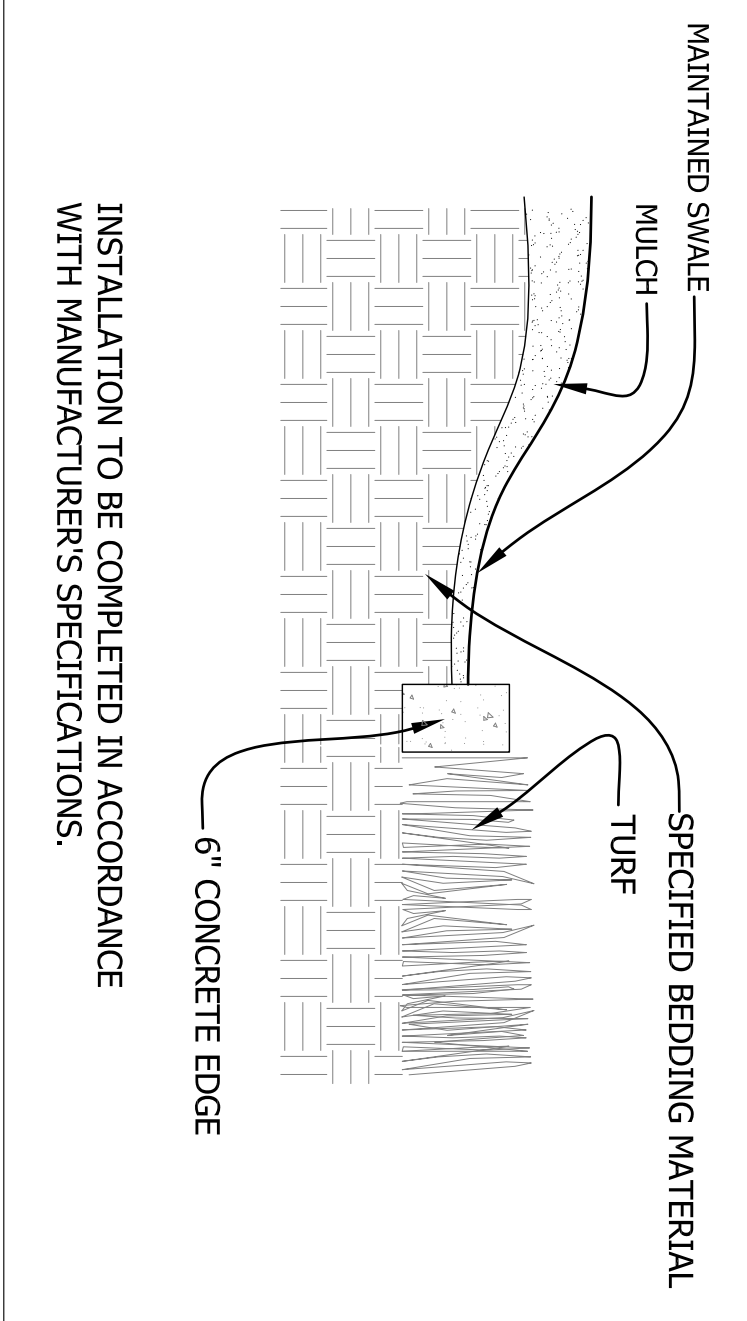

5 LANDSCAPE EDGE DETAIL



N.T.S.

PLANT SCHEDULE NORTH					
TREES	COMMON NAME	BOTANICAL NAME	CONT	SIZE	
1	Crimson Spire Oak	Quercus robur x alba 'Crimson Spire'	15 gal		
3	Hollywood Juniper	Juniperus chinensis 'Hollywood'	15 gal		
2	Kentucky Coffeetree	Gymnocladus dioica 'Espresso'	15 gal		
DECIDUOUS TREES					
1	Bald Cypress	Taxodium distichum	15 gal		
FLOWERING TREES					
3	COMMON NAME	BOTANICAL NAME	CONT	SIZE	
	Centennial Spire® Cape Myrtle Multi-Trunk	Lagerstroemia indica 'Centennial Spire'	10 gal	8-10'	
SHRUBS					
38	COMMON NAME	BOTANICAL NAME	CONT		
	Andorra Juniper	Juniperus conferta Andorra	5 gal@ 4' oc		
30	Fountain Grass	Pennisetum alopecuroides	3 gal@ 3' oc		
3	Hameln Dwarf Fountain Grass	Pennisetum alopecuroides 'Hameln'	3 gal@ 2.75' oc		
2	Nellie Stevens Holly	Ilex x 'Nellie R. Stevens'	15 gal@ 6' oc		
13	Rose	Rosa x 'Flower Carpet White'	3 gal@ 3' oc		
GROUND COVERS					
56	COMMON NAME	BOTANICAL NAME	CONT		
	Aztec Lily Turf	Lilhope muscari 'Aztec'	flat @ 12' oc		
61	Common Periwinkle	Vinca minor	flat @ 12' oc		
2,774 sf	U3 Bermuda Grass	Cynodon dactylon 'U3'	sod		

GENERAL LANDSCAPING NOTES

- Contractor shall be responsible for:
 - Verifying locations and elevations of existing utilities prior to starting construction.
 - Coordinating utility construction with the owner.
 - Protecting utilities and repairing any damage resulting from construction.
 - Cost of utility repairs shall be in contract price.
- Quantities on plant materials list are for convenience only. Contractor is responsible for all plants shown on planting plans and coverage of all areas delineated. When discrepancies occur between plant list and planting plans, the plants are to supersede the plant list in all cases.
- Mulch all trees and planting areas with 3" minimum shredded cypress mulch. Recess soil levels of all planting beds 2" where adjacent to paved areas to allow for mulch.
- The location of plants shown on this plan are approximate. Field adjust plant locations as necessary.
- No substitutions shall be allowed without approval of the landscape designer or client.
- Apply non-selective systemic herbicide (Round-up or equivalent) to kill all live plant material in beds before planting and before adding mulch. Apply pre-emergent herbicide to bed areas after planting.
- Planting soil mix should be mixed with topsoil in the following quantities:
 - Ratio of Loose compost to topsoil by Volume: 1:4
 - Weight of Agricultural Gypsum per 1000 sf: 80 lbs.
- Sod all disturbed area.
- In areas to receive sod, install Bermuda, Cynodon dactylon 'U-3 Bermuda'.
- Contractor shall be responsible and bear costs of re-landscaping for grades.
- All lawn and planting areas shall slope to drain a minimum of 2% unless otherwise noted.
- Crown landscape beds to no higher than 2.5' as needed for drainage when appropriate.
- The use of plastic cloth sheeting in planting beds is prohibited.

PLANT SCHEDULE SOUTH					
DECIDUOUS TREES	COMMON NAME	BOTANICAL NAME	CONT	SIZE	
3	Bald Cypress	Taxodium distichum	15 gal		
FLOWERING TREES					
3	COMMON NAME	BOTANICAL NAME	CONT	SIZE	
	Centennial Spire® Cape Myrtle Multi-Trunk	Lagerstroemia indica 'Centennial Spire'	10 gal	8-10'	
SHRUBS					
10	COMMON NAME	BOTANICAL NAME	CONT		
	Andorra Juniper	Juniperus conferta Andorra	5 gal@ 4' oc		
GROUND COVERS					
23	COMMON NAME	BOTANICAL NAME	CONT		
	Aztec Lily Turf	Lilhope muscari 'Aztec'	flat @ 12' oc		
1,235 sf	U3 Bermuda Grass	Cynodon dactylon 'U3'	sod		

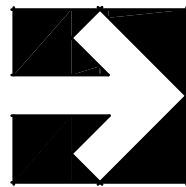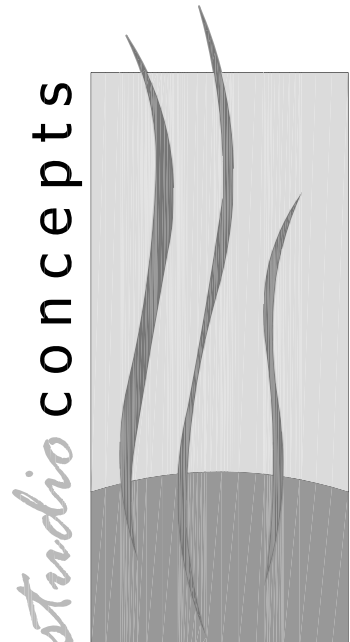

NOT TO SCALE

LANDSCAPE DESIGN
13400 NORTHSTAR DR.
OKLAHOMA CITY, OK 73142
405.823.1649
studioconceptsofokc@gmail.com


Kara M. Mitchell
1.30.13
PRELIMINARY

FIRST UNITED METHODIST CHURCH
Edmond, OK
LANDSCAPE DETAILS



CALL OKIE
(800) 522-6543

UTILITY STATEMENT:
THE UNDERGROUND UTILITIES SHOWN HAVE BEEN LOCATED FROM FIELD SURVEY INFORMATION AND EXISTING DRAWINGS. THE SURVEYOR MAKES NO GUARANTEE THAT THE UNDERGROUND UTILITIES SHOWN COMPREHEND ALL SUCH UTILITIES IN THE AREA, EITHER IN SERVICE OR ABANDONED. THE SURVEYOR FURTHER DOES NOT WARRANT THAT THE UNDERGROUND UTILITIES SHOWN ARE IN THE EXACT LOCATION INDICATED ALTHOUGH HE DOES CERTIFY THAT THEY ARE LOCATED AS ACCURATELY AS POSSIBLE FROM INFORMATION AVAILABLE. THE SURVEYOR HAS NOT PHYSICALLY LOCATED THE UNDERGROUND UTILITIES.

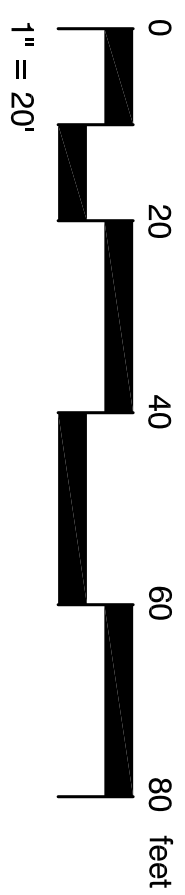

OWNER
INTERIORS HEALTH
3300 N. EXPRESSWAY
SUITE 100
DALLAS, TX 75201-4240
DALLAS, TX, 75201-4240

ARCHITECT
HKS, INC.
330 N. SAINT PAUL, ST. SUITE 100
DALLAS, TX 75201-4240
DALLAS, TX 75201-4240


INTERIOR DESIGNER
HKS, INC.
330 N. SAINT PAUL, ST. SUITE 100
DALLAS, TX 75201-4240
DALLAS, TX 75201-4240

STRUCTURAL ENGINEER
HKS, INC.
330 N. SAINT PAUL, ST. SUITE 100
DALLAS, TX 75201-4240
DALLAS, TX 75201-4240

ME/EP/ENGINEER
BERNARD
507 N. WALKER AVE., SUITE 170
DALLAS, TX 75202-1302
DALLAS, TX, 75202-1302

CIVIL ENGINEER
HKS, INC.
330 N. SAINT PAUL, ST. SUITE 100
DALLAS, TX 75201-4240
DALLAS, TX 75201-4240

INTEGRIS BAPTIST MEDICAL CENTER HEART / ICU EXPANSION

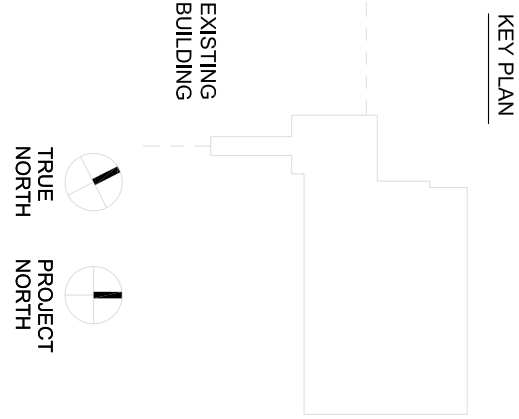

REVISION NO.	DESCRIPTION	DATE
1.	REMOVE PREVIOUSLY SPECIFIED PLANTS, KEEP EXISTING.	
2.	PLANTING BED MINIMIZED.	

**PERMIT SET
TOWER PHASE**

SHEET TITLE
LANDSCAPE
DETAILS
AND SCHEDULE

SHEET NO.
L-1

UTILITY STATEMENT

THE UNDERGROUND UTILITIES SHOWN HAVE BEEN LOCATED FROM FIELD SURVEY INFORMATION AND EXISTING DRAWINGS. THE SURVEYOR MAKES NO WARRANTY AS TO THE ACCURACY OF THE INFORMATION SHOWN. THE UTILITIES IN THE AREA OTHER THAN WATER OR ABANDONED. THE SURVEYOR FURTHER DOES NOT WARRANT THAT THE UNDERGROUND UTILITIES SHOWN ARE EXHAUSTIVE. THE SURVEYOR'S LIABILITY FOR THE INFORMATION AVAILABLE IS LIMITED AS ACCORDANT WITH THE PROFESSIONAL LIABILITY AGREEMENT. THE SURVEYOR WAS NOT PHYSICALLY LOCATED THE UNDERGROUND UTILITIES.



**ENGINEERING
SURVEYING
PLANNING**

PROFESSIONAL SEAL
STATE OF TEXAS
EXPIRATION DATE 01/01/2027
REGISTRATION NO. 2490


© 2021 SRB

Know what's below
Call before you dig.




OKIE 811


OKIE TICKET NO.	DATE ISSUED
XXXXX	XX/XX/2019

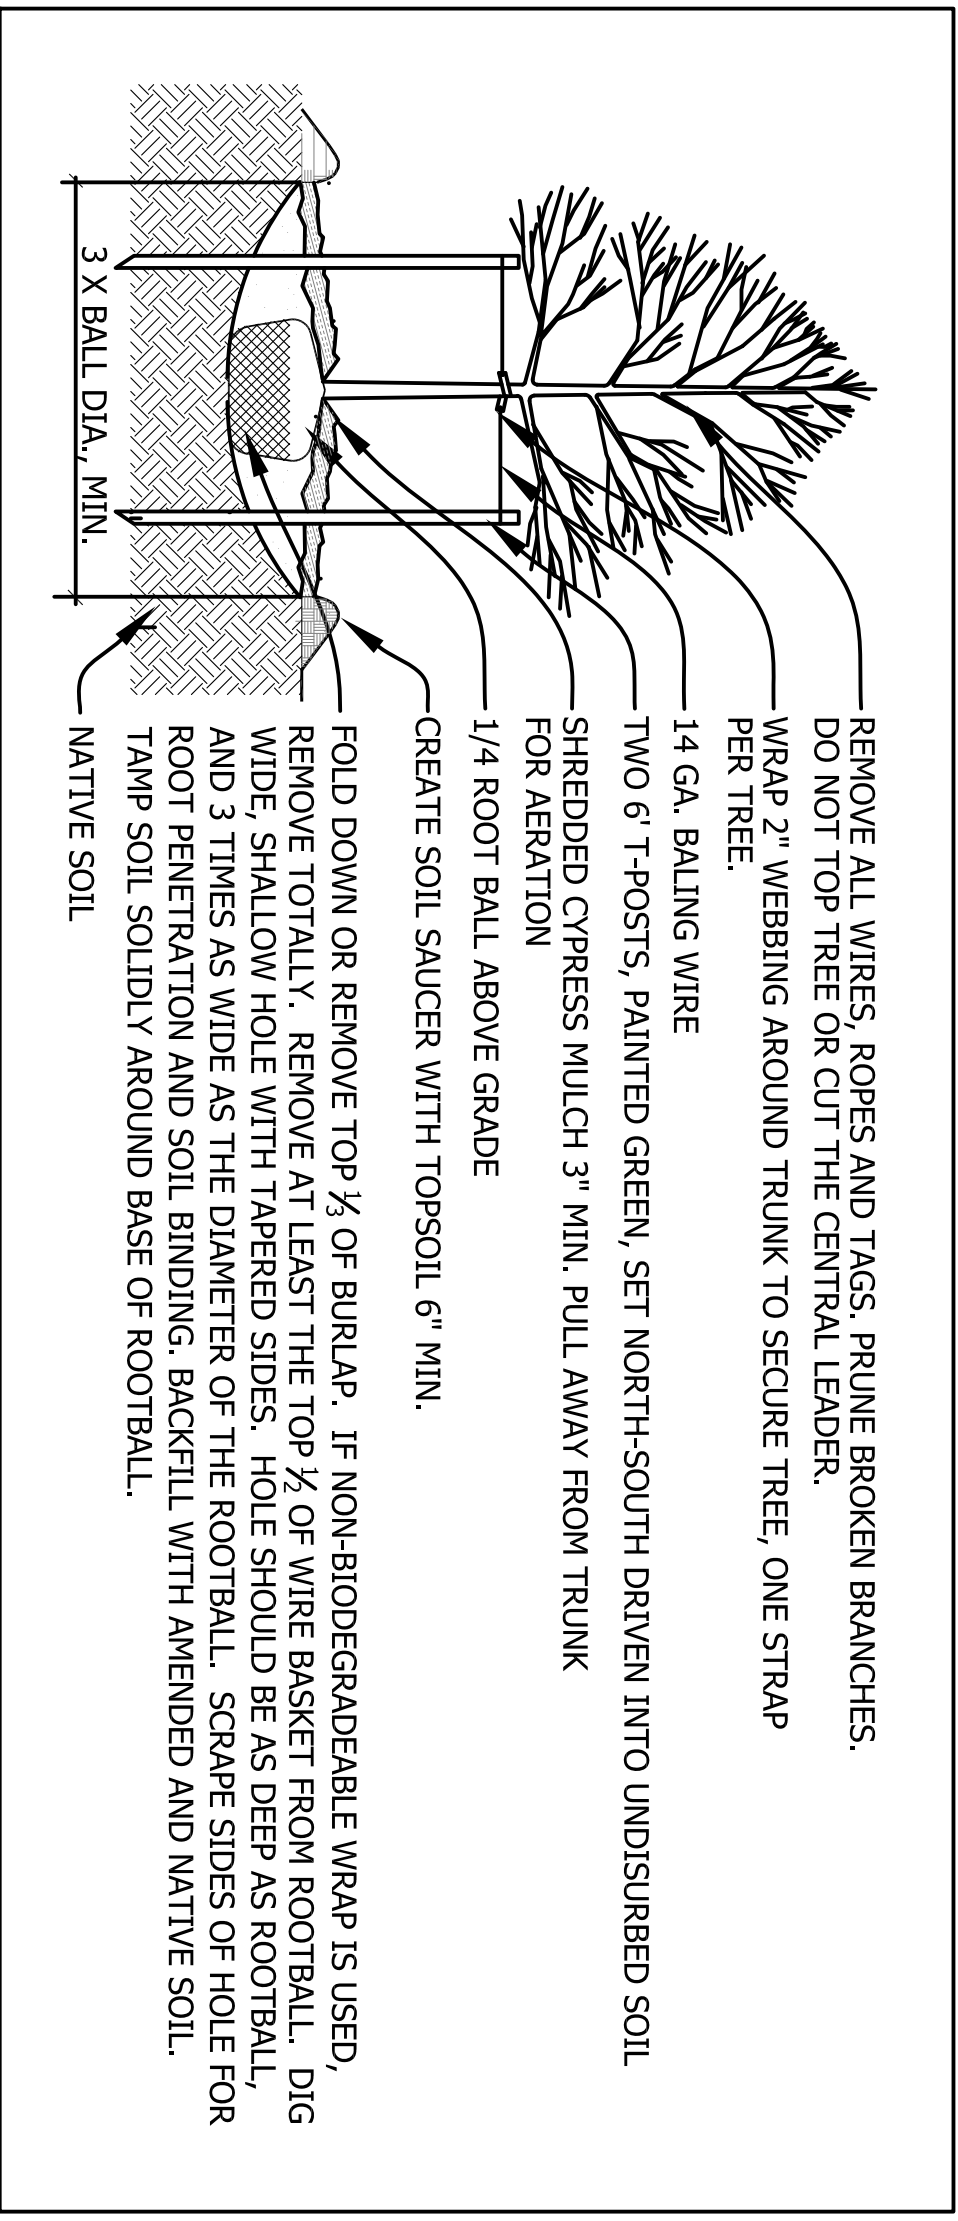


1 TREE PLANTING DETAIL
N.T.S.

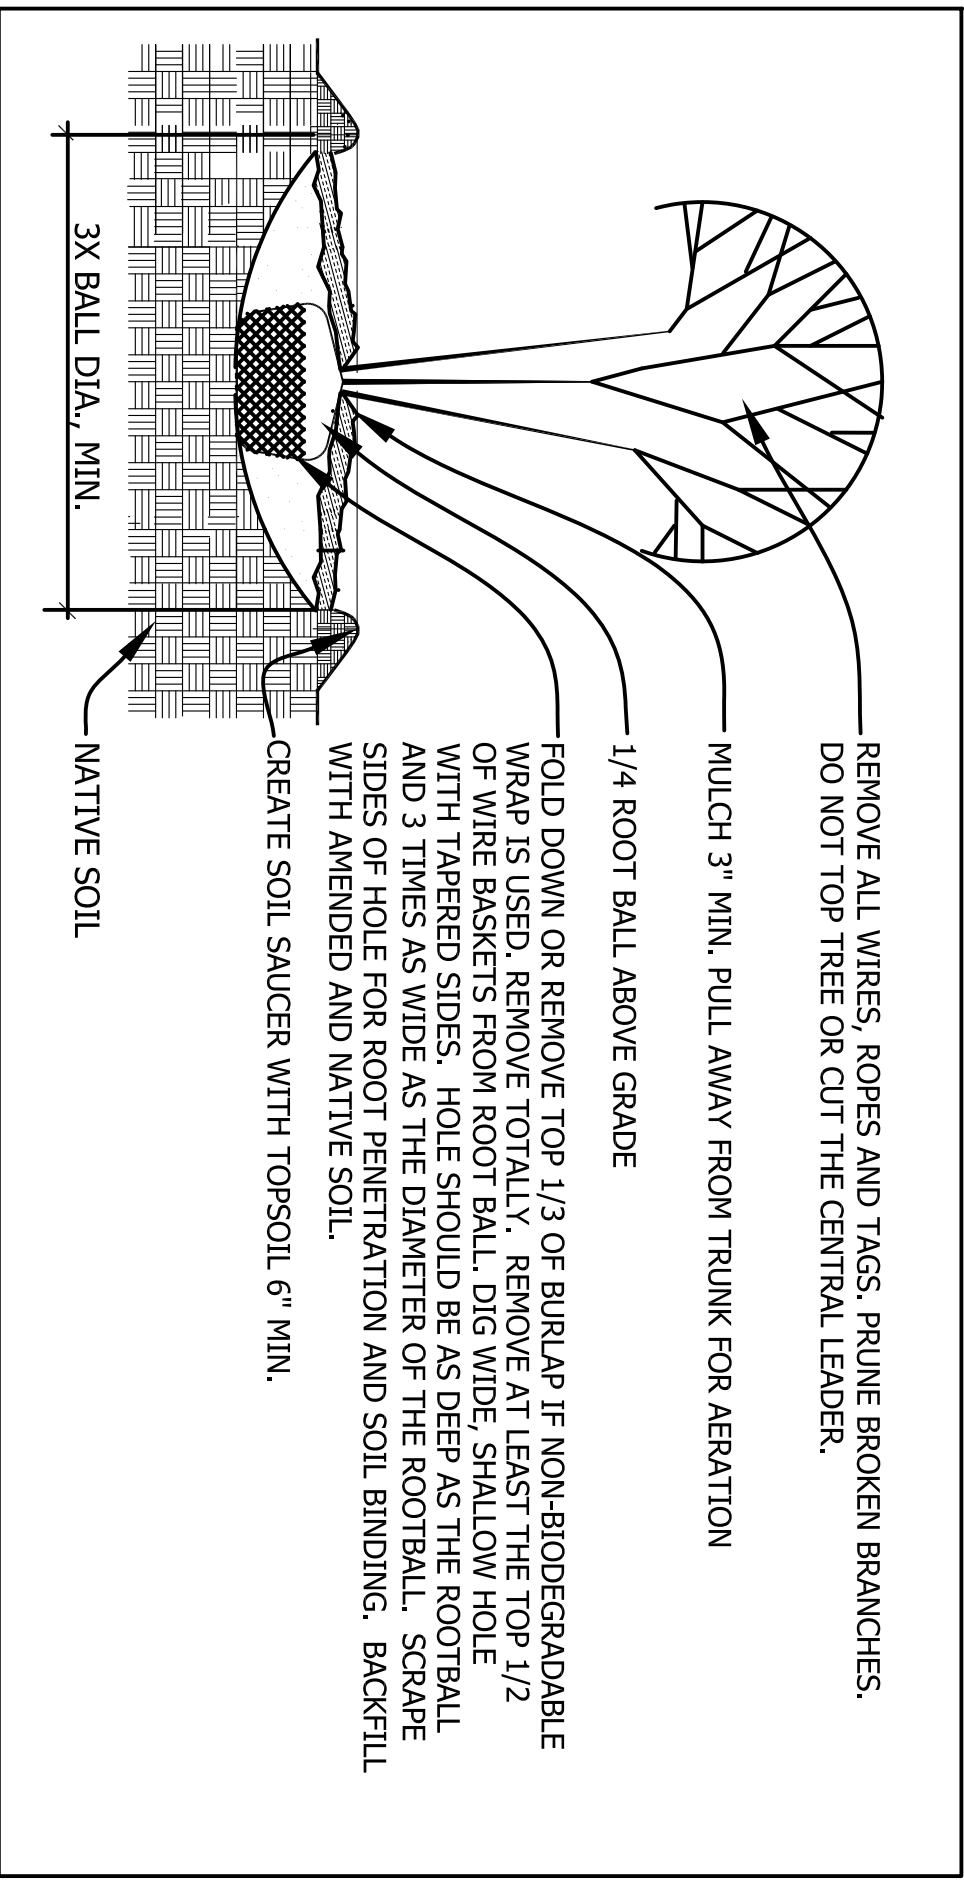


2 ORNAMENTAL TREE PLANTING DETAIL
N.T.S.

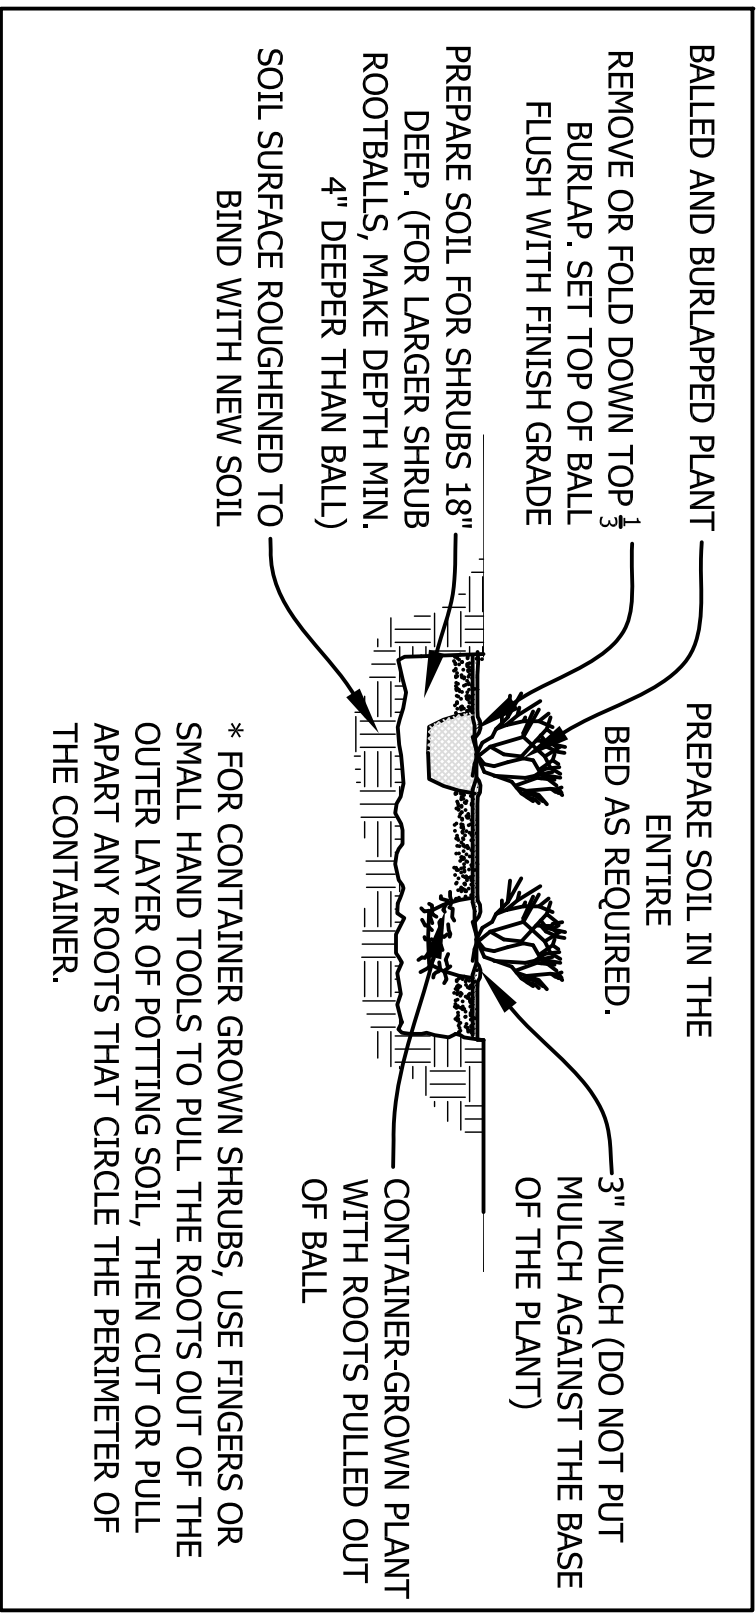

3 SHRUB PLANTING DETAIL
N.T.S.

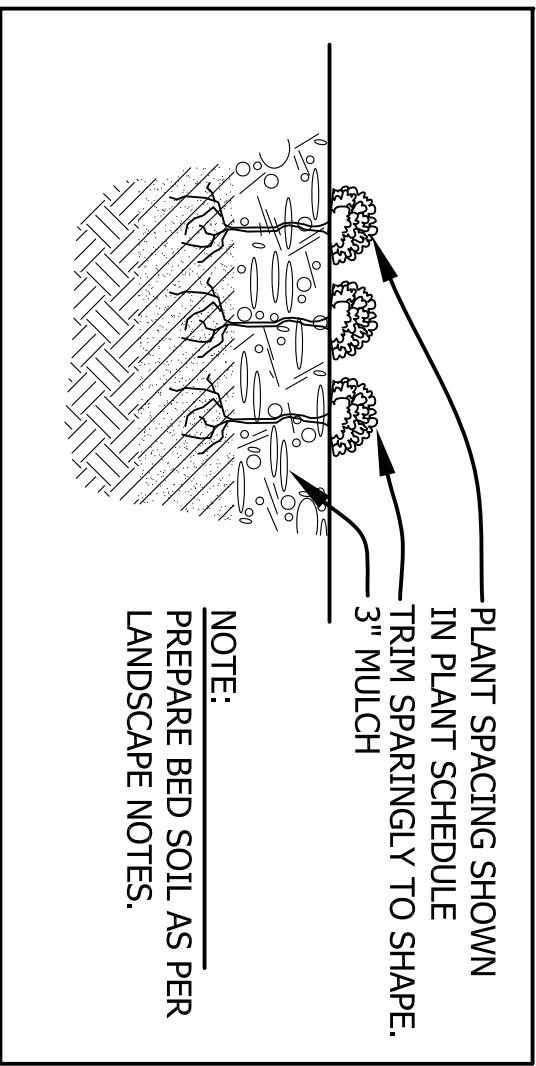

4 GROUNDCOVER PLANTING DETAIL
N.T.S.

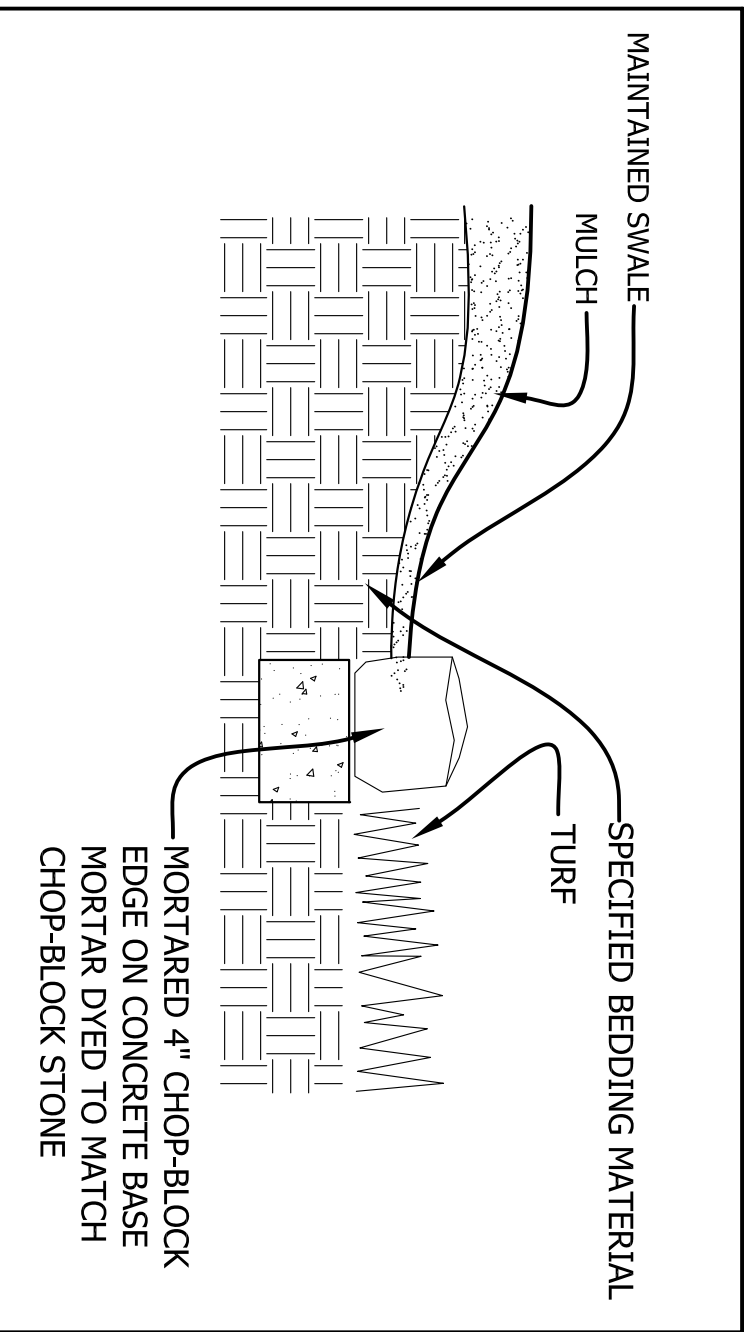

5 LANDSCAPE EDGE DETAIL
N.T.S.

Table with 6 columns: TREES, CODE, BOTANICAL NAME, COMMON NAME, SIZE, CONTAINER, QTY. It lists various plants including Juniperus virginiana, Juniperus horizontalis, and others.


GENERAL LANDSCAPING NOTES

- 1. Contractor shall be responsible for:
- Verifying locations and elevations of existing utilities prior to starting construction.
- Coordinating utility construction with the owner.
- Protecting utilities and repairing any damage resulting from construction.
- Cost of utility repairs shall be in contract price.
- Scheduling plant inspection with client or representative prior to installation.
2. Quantities on plant materials list are for convenience only. Contractor is responsible for all plants shown on planting plans and coverage of all areas delineated. When discrepancies occur between plant list and planting plans, the plants are to supersede the plant list in all cases.
3. Mulch all trees and planting areas with 3" minimum Grade A shredded Cedar mulch (Unless other material is specified on plan). Recess soil levels of all planting beds 2" where adjacent to paved areas and rock borders to allow for mulch.
4. The location of plants shown on this plan are approximate. Field adjust plant locations as necessary.
5. No substitutions shall be allowed without approval of the landscape designer or owner's representative.
6. Apply non-selective systemic herbicide (Round-up or equivalent) at least seven days prior to fill all live plant material in beds before planting and before adding mulch. Apply pre-emergent herbicide to bed areas after planting.
7. Planting soil mix should be mixed with topsoil in the following quantities:
Ratio of Loose compost to topsoil by Volume: 1:4
Weight of Agricultural Gypsum per 1000 sf: 80 lbs.
12" deep in landscape beds
4" deep in sod areas
8. Sod all disturbed area, INCLUDING THOSE USED FOR STAGING. Numbers in schedule are for estimation purposes. Field adjustments will be necessary.
9. In areas to receive sod, install Bermuda, Cynodon dactylon U-5 Bermuda unless otherwise noted.
10. Contractor shall be responsible and bear costs of re-landscaping for grades.
11. All lawn and planting areas shall slope to drain a minimum of 2% unless otherwise noted.
12. Crown landscape beds to no higher than 2' as needed for drainage when appropriate.
13. The use of plastic cloth sheeting in planting beds is prohibited.
14. Contractor shall submit to the owner a irrigation plan prior to installation per performance spec. All planting beds and sod areas shall be watered separately.
15. All landscape beds and sod areas are to be irrigated with sprayheads, not drip.


UTILITY STATEMENT

THE CONTRACTOR HAS BEEN ADVISED BY THE CITY OF OKLAHOMA THAT THE UNDERGROUND UTILITIES SHOWN COMPRISE ALL SUCH UTILITIES KNOWN TO THE CITY OF OKLAHOMA. THE CONTRACTOR MAKES NO GUARANTEE THAT THE UNDERGROUND UTILITIES SHOWN COMPRISE ALL SUCH UTILITIES KNOWN TO THE CITY OF OKLAHOMA.


Table with 2 columns: ONE TICKET NO., DATE ISSUED. It contains a single row with values 'XXXX' and 'XX/XX/2019'.

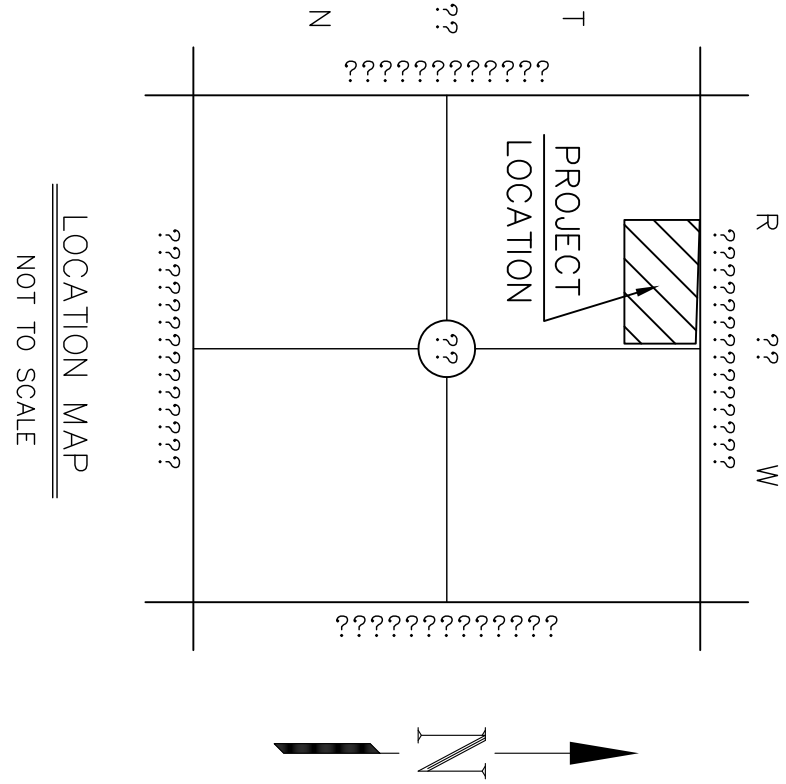


OWNER: INTEGRIS HEALTH
ARCHITECT: SANTI ROBERTS BALDERSCHWIER, LLC
STRUCTURAL ENGINEER: SANTI ROBERTS BALDERSCHWIER, LLC
MEP/ELECTRICAL ENGINEER: SANTI ROBERTS BALDERSCHWIER, LLC
CIVIL ENGINEER: SANTI ROBERTS BALDERSCHWIER, LLC

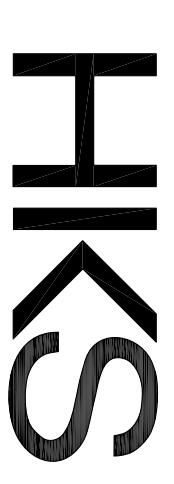

INTEGRIS BAPTIST MEDICAL CENTER
HEART / ICU EXPANSION

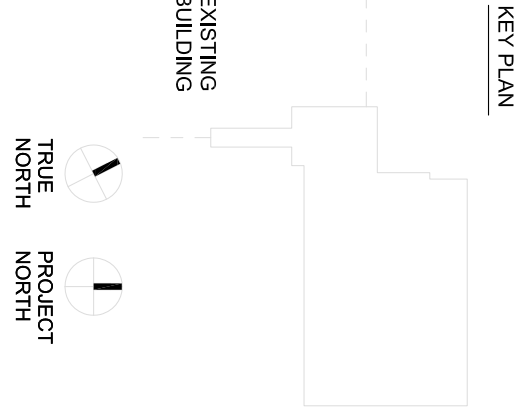

REVISION:
HKS PROJECT NUMBER: 7271.151
DATE: 12/17/2021
PERMIT SET
TOWER PHASE
LANDSCAPE DETAILS AND SCHEDULE
SHEET NO. L-2

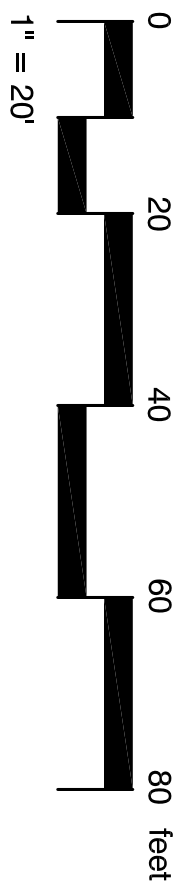


Know what's below
Call before you dig.



OKIE 811

THE UNDERGROUND UTILITIES SHOWN HAVE BEEN LOCATED FROM FIELD SURVEY INFORMATION AND EXISTING DRAWINGS. THE SURVEYOR TAKES NO GUARANTEE THAT THE UNDERGROUND UTILITIES SHOWN COMPRISE ALL SUCH UTILITIES IN THE AREA, EITHER IN SERVICE OR ABANDONED. THE SURVEYOR FURTHER DOES NOT WARRANT THAT THE UNDERGROUND UTILITIES SHOWN ARE IN THE EXACT LOCATION INDICATED, ALTHOUGH HE DOES CERTIFY THAT THEY ARE LOCATED AS ACCURATELY AS POSSIBLE FROM INFORMATION AVAILABLE. THE SURVEYOR WAS NOT PHYSICALLY LOCATED THE UNDERGROUND UTILITIES.

**LANDSCAPE
DETAILS
AND SCHEDULE**

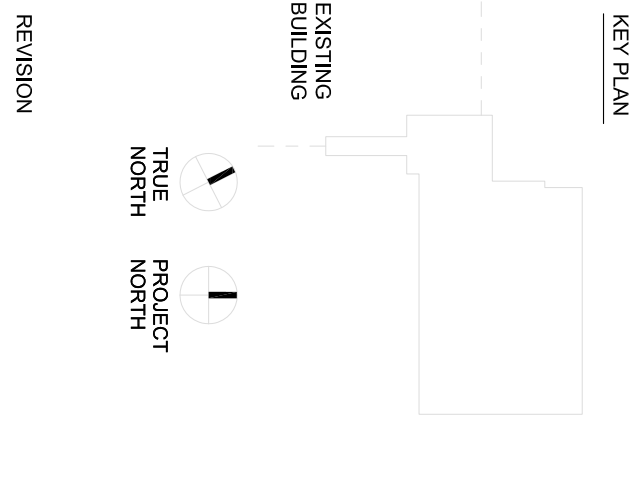


integris baptist medical center

heart hospital



landscape design

november 3, 2021

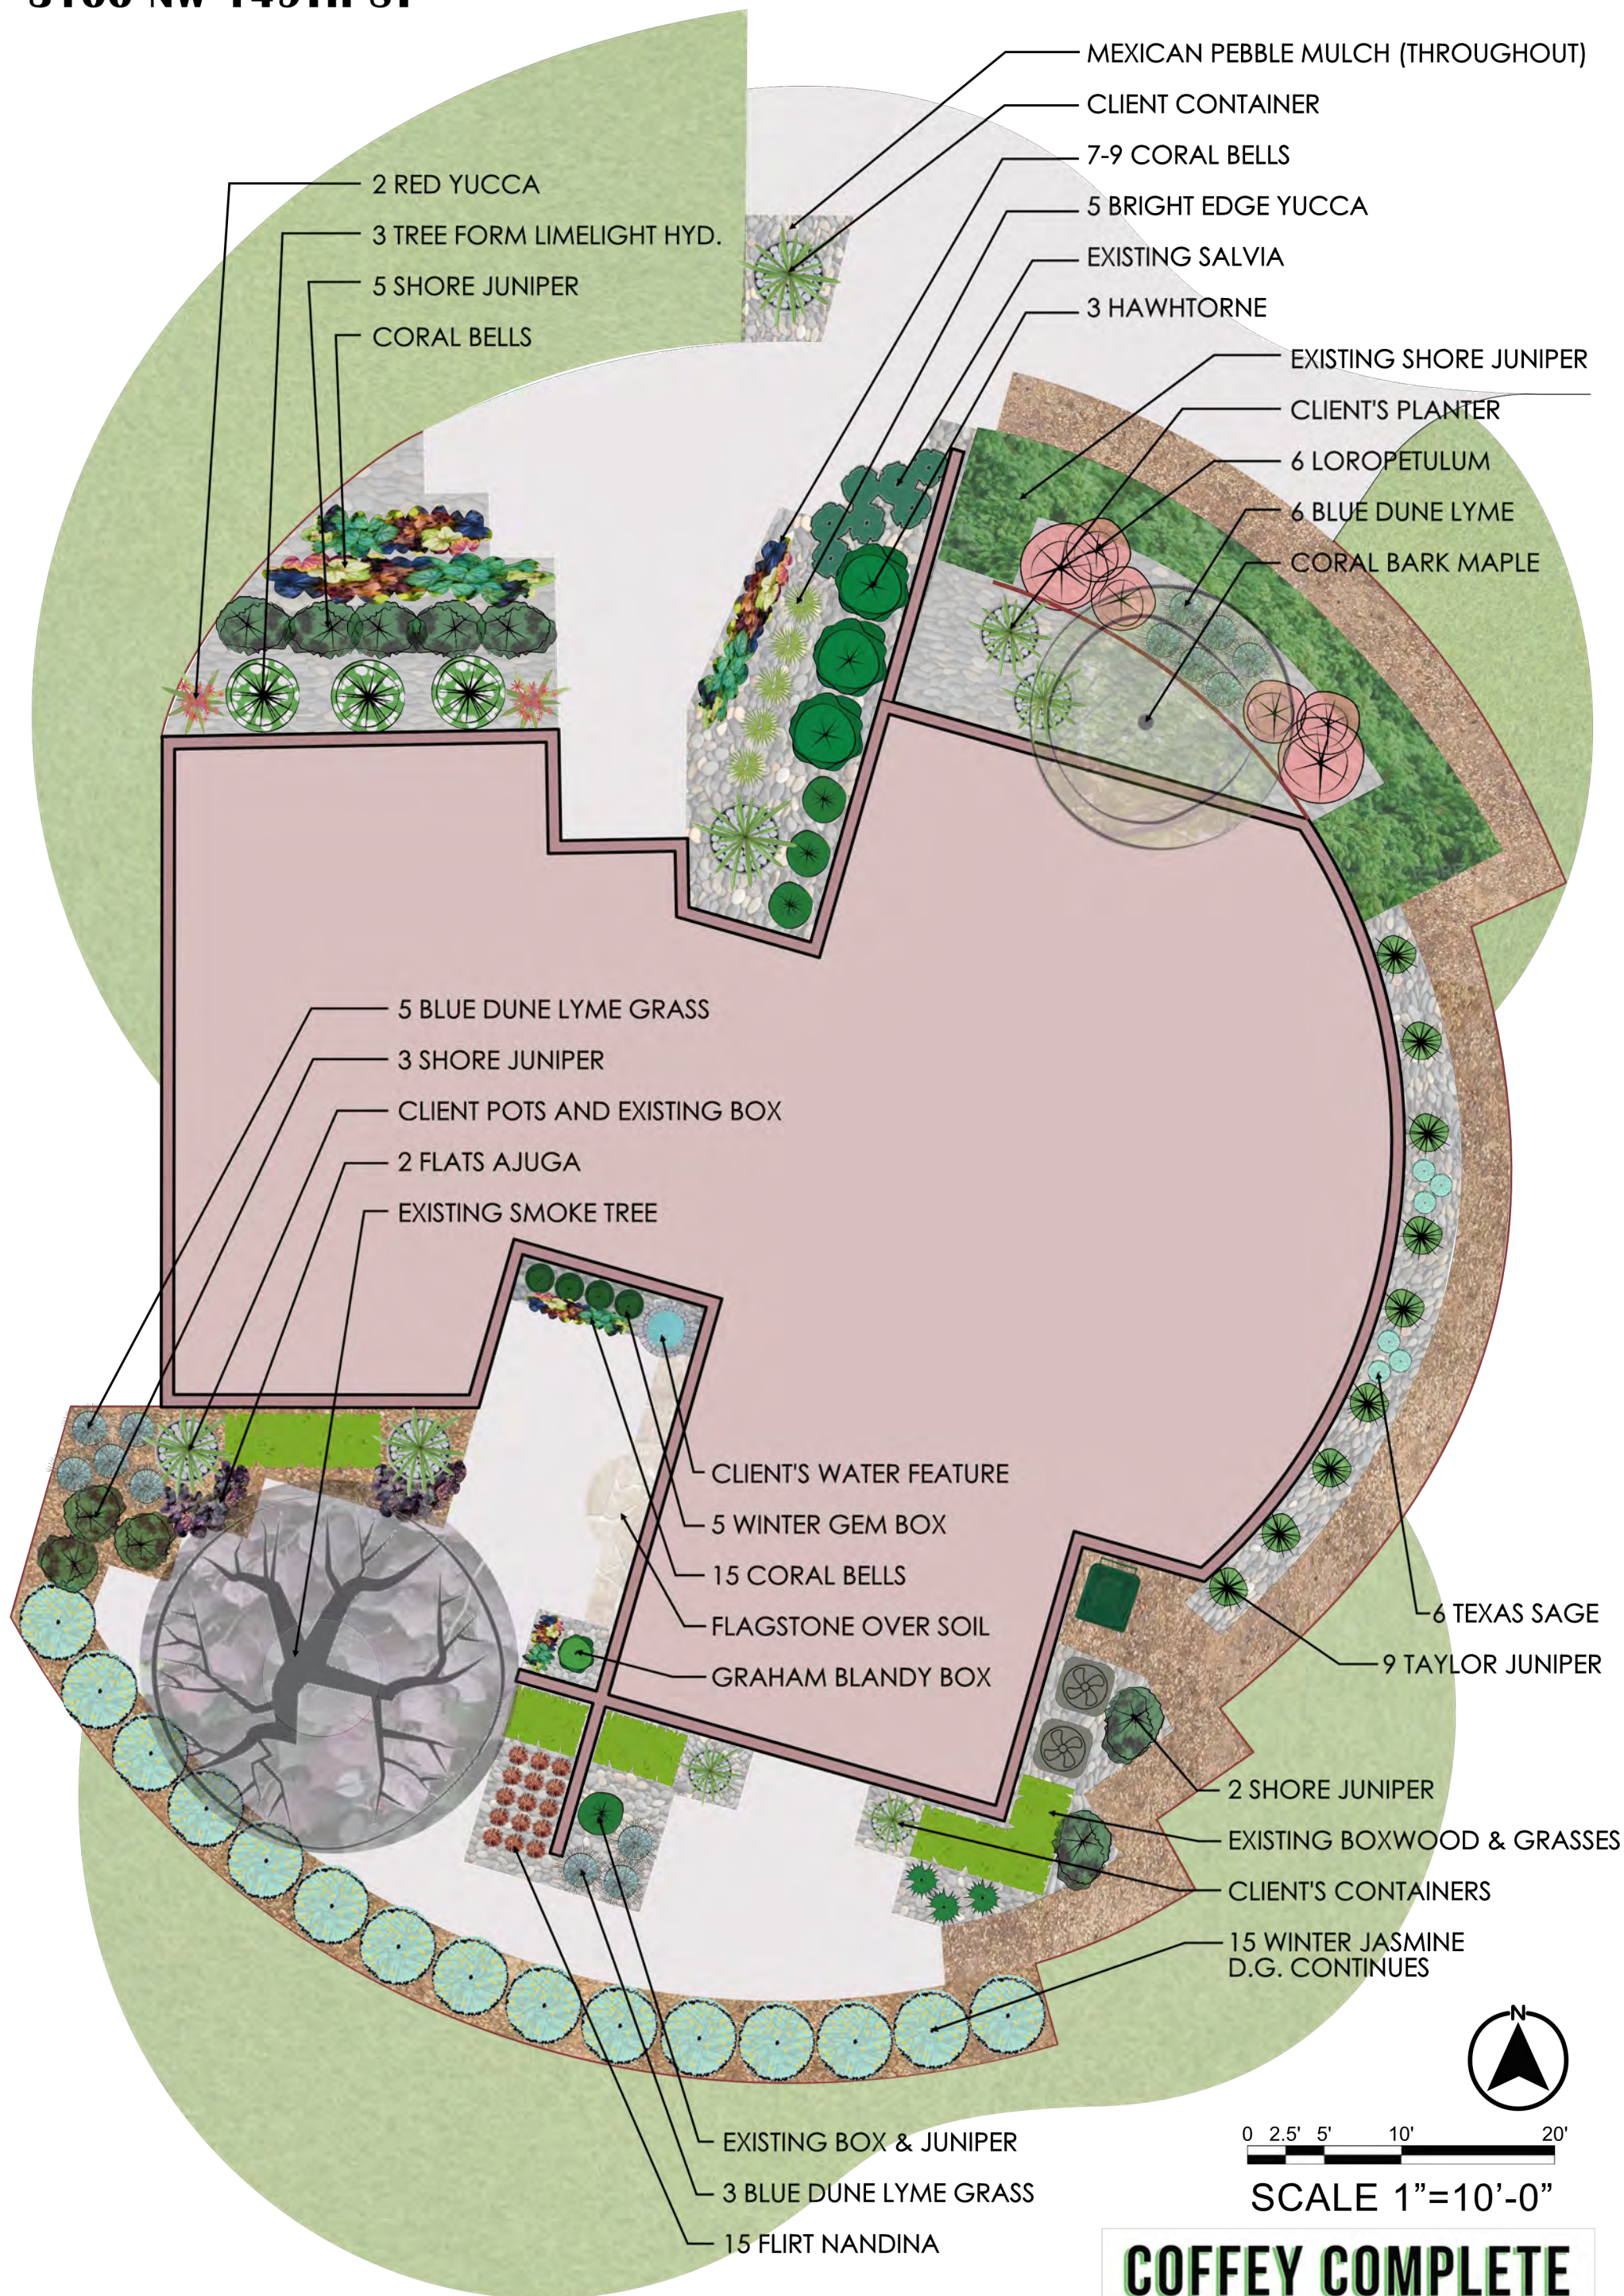

0 2.5' 5' 10' 20'

SCALE 1"=10'-0"

COFFEY COMPLETE

Landscaping Outdoor Living Yard Services

EST. 1996

Edmond Community Forestry Plan

Edmond Urban Forestry Commission

Adopted June 2025

Urban Forest Management Programs

- I. Tree Planting
 1. **Connect tree planting efforts with the Route 66 Centennial celebration.**
 2. Encourage the planting of trees in the development of new public projects
 3. Exceed the minimum requirements of the City landscape ordinance on public projects
- II. Tree Maintenance
 - A. Public Trees
 1. Expand proactive maintenance plans for public trees
 2. Develop procedures and obtain resources for keeping park tree inventory up to date.
 3. Centralize tree care under the office of a City Arborist/Forester
 4. Prioritize areas for insect and disease control on public trees (e.g. spraying) and develop a disease/insect management and soil improvement plan
 - B. Private Trees
 1. Create incentives to promote good tree management
- III. Urban Forest Conservation
 - A. Public Property
 1. Support establishment of a nature park
 2. **Nurture continuing relationships with other City Departments to encourage the retention of trees in the development of new public projects early in the planning process**
 3. Retain native tree cover and habitat in linear parks and greenways as a part of drainage retention and improvement
 - B. Private Property
 1. Support Development Code Update project as a stakeholder
 2. Create incentives and provide education to encourage greater preservation of native forest and trees as a part of the development process
 3. Explore ways to use native forest habitat in storm water drainage planning (e.g. linear parks)
 4. Use conservation easements to conserve and protect native forested areas
- IV. Other Environmental Programs
 1. Support Urban Wood Utilization programs

Education Programs

- I. Proper Tree Planting and Care
 1. **Develop an educational campaign on Firewise land management practices**
 2. **Plan potential educational programming for the Charles D. Lamb Nature Preserve**

3. **Promote public use of the Urban Forestry Department web site**
 4. **Look for opportunities to partner with local organizations on urban forestry education**
 5. **Schedule educational activities/workshops throughout the year**
 6. **Publish in local news outlets articles written by the City Arborist/Forester, extension agents, and other tree professionals.**
 7. Develop educational materials that emphasize the benefits of xeriscaping and native tree plantings
- II. Respect and Appreciation for Trees and Nature
1. **Implement education programs at local schools**
 2. **Support expansion of the arboretum and promote its use as appropriate.**
 3. **Identify new ideas for pilot projects and demonstration areas**
 4. **Develop a speaker's bureau for tree-related presentations**
 5. **Quantify monetary contributions of trees to citizens (reduced energy consumption, storm water abatement, reduced cost of maintenance for shaded streets, etc)**
 6. Update the Urban Forestry Commission web page that provides information about the Commission members
 7. **Develop tree tour guides (possibly using smart phone/computer "apps")**
 8. Assist the City of Edmond community health programs in developing educational tools that emphasize the importance of trees

Urban Forestry Program Support

- I. Obtain Financial Support
1. Identify and apply for other sources of support for continued Urban Forestry projects and programs
 2. Advocate for Urban Forestry program funding in the City budget.
- II. Partnerships and Internal and External Alliances
1. **Partner with a nonprofit to obtain funding and support for Urban Forestry Commission projects.**
 2. Obtain civic group support for targeted area planting projects (e.g. 'Neighborwoods' concept)
 3. Form alliances with community botanical groups and businesses willing to participate and assist with public tree plantings and projects
 4. Build coalitions with neighborhood associations
 5. Create internship opportunities for individuals interested in aspects of community planning related to urban forest management
 6. Advocate to EPS School Board for importance of tree planting at schools and building urban forestry partnerships

Note: Items in bold are identified as priority goals.



Urban Forestry Commission

2026 Goals

1. Connect tree planting efforts with the Route 66 Centennial celebration.
2. Develop an educational campaign on Firewise land management practices.
3. Partner with a nonprofit to obtain funding and support for Urban Forestry Commission projects.
4. Plan potential educational programming for the Charles D. Lamb Nature Preserve.