

DELIVER TO: City of Fort Pierce, Purchasing Division Room 101 100 North U.S. #1 Fort Pierce, FL 34950 MAIL TO: City of Fort Pierce Purchasing Division, Room 101 P.O. Box 1480 Fort Pierce, FL 34954-1480	CITY OF FORT PIERCE  INVITATION TO BID and BIDDER ACKNOWLEDGMENT
Bid Writer: Latonya Hubbard, 772-467-3102	Bid No: 2026-016
Mandatory Pre-Bid Conference: 10:00 A.M., FRIDAY, NOVEMBER 21, 2025	Bid Title: NEBRASKA AVENUE SIDEWALK (FROM N/S LAWNWOOD CIRCLE TO S 13 TH STREET)
Mandatory Pre-Bid Conference: CITY HALL 1 ST FLOOR ENGINEERING CONFERENCE ROOM 100 NORTH U.S. HIGHWAY 1, FORT PIERCE, FL 34950	Bid Opening Location: Purchasing Division Conference Room, Room 101 100 North U.S. #1, 1st Floor Ft. Pierce, Florida 34950
Bid Due Date & Time: 3:00 PM, THURSDAY, DECEMBER 11, 2025	If you need any reasonable accommodation for any type of disability in order to participate in this procurement, please contact this department as soon as possible.
Bidder Name: _____ Mailing Address: _____ _____ _____	<i>I hereby certify that this bid is made without prior understanding, agreement, or connection with any corporation, firm, or person submitting a bid for the same materials, supplies or equipment, and is in all respects fair and without collusion or fraud. I agree to abide by all conditions of this bid and certify that I am authorized to sign this bid for the bidder.</i> X _____ Authorized Signature (Manual)
City, State, Zip Code:	Typed or Printed Name:
Type of Entity (Select one): Corporation _____ Partnership _____ Proprietorship _____	Title:
Incorporated in the State of: _____ Year: _____	Delivery in _____ days, After Receipt Order
Phone Number:	Payment Terms: Net 30 Days
Fax Number:	FEIN or SS Number:
E-Mail Address:	Local Business: ___Y___N MWBE: ___Y___N
Bid Security is attached, when required, in the amount of \$ _____ F.O.B. DESTINATION	If returning as a "No Bid" state reason:
THIS PAGE MUST BE COMPLETED AND RETURNED WITH YOUR BID	

Table of Contents

SECTION I – GENERAL CONDITIONS, INSTRUCTIONS, AND INFORMATION FOR BIDDERS

1	GENERAL INFORMATION	1
2	DELAYS	1
3	EXECUTION OF BIDS	1
4	NO BID	1
5	BID OPENING	1
6	TAXES	2
7	DISCOUNTS	2
8	MISTAKES	2
9	INVOICING AND PAYMENT	2
10	DELIVERY	3
11	ADDITIONAL TERMS AND CONDITIONS	3
12	INTERPRETATION	3
13	ADDENDUM	3
14	DISPUTES	4
15	CONFLICT OF INTEREST	4
16	LEGAL REQUIREMENTS	5
17	DRUG FREE WORKPLACE	5
18	MINORITY/WOMEN OWNED BUSINESS ENTERPRISES	5
19	PUBLIC ENTITY CRIMES	5
20	AWARD	5
21	EEO STATEMENT	5
22	CONTRACTUAL AGREEMENT	5
23	GOVERNMENTAL RESTRICTION	6
24	PATENTS AND ROYALTIES	6
25	ADVERTISING	6
26	ASSIGNMENT	6
27	COMPLIANCE WITH OCCUPATIONAL SAFETY AND HEALTH	6
28	FACILITIES	6
29	REPRESENTATION	7
30	DISQUALIFICATION OF BIDDER	7
31	ADJUSTMENTS/CHANGES/DEVIATIONS	7
32	INSURANCE	7
33	PUBLIC RECORDS	7
34	BID REPRESENTATION	8
35	COOPERATIVE PURCHASING	8
36	CANCELLATION	8

SECTION II - INSURANCE REQUIREMENTS 9

SECTION III – INSTRUCTIONS TO BIDDERS	10
1 PURPOSE	10
2 BID OPENING DATE	10
3 DELIVERY OF BIDS	11
4 SUBMITTAL REQUIREMENTS	11
5 MANDATORY PRE-BID CONFERENCE AND SITE VISIT	11

6	INQUIRIES/QUESTIONS	11
7	CERTIFICATE INSURANCE AND BOND REQUIREMENTS	11
8	BUSINESS TAX RECEIPT (OCCUPATIONAL LICENSE)	12
9	W-9 TAXPAYER IDENTIFICATION NUMBER	12
10	LEGAL REQUIREMENTS	12

SECTION IV – SAMPLE AGREEMENT	13
--------------------------------------	-----------

EXHIBITS

A	INVITATION TO BID	46
B	INSTRUCTIONS TO BIDDERS	48
C	TECHNICAL SPECIFICATIONS	57
D	BID FORMS	64
E	GENERAL CONDITIONS	
F	REQUIRED FDOT/LAP SPECIFICATIONS	
G	DAVIS BACON WAGE RATES	
H	REQUIRED CONTRACT PROVISIONS FEDERAL-AID CONSTRUCTION CONTRACTS	

SECTION I

GENERAL CONDITIONS, INSTRUCTIONS AND INFORMATION FOR BIDDERS

1. **GENERAL INFORMATION**

These documents constitute the complete set of specification requirements and bid forms. All bid sheets and attachments must be executed and submitted in a sealed envelope. **DO NOT INCLUDE MORE THAN ONE BID PER ENVELOPE (CLEARLY MARK BID AS "ORIGINAL" AND REQUESTED NUMBER OF COPIES AS "COPY" ON EACH SET ENCLOSED).** The face to the envelope shall contain Bidder's name, return address, the date and time of bid opening, the bid number and title. Bids not submitted on the enclosed Bid Form shall be rejected. By submitting a bid, the Bidder agrees to be subject to all terms and conditions specified herein. No exceptions to the terms and conditions shall be allowed. Bidders shall submit two (2) complete sets (one [1] original and one [1] electronic copy (PDF) on a Flash Drive) of their bid complete with all supporting documentation. SUBMITTAL OF A BID IN RESPONSE TO THIS INVITATION TO BID CONSTITUTES AN OFFER BY THE BIDDER. Bids, which do not comply with the requirements, may be rejected at the option of the City.

2. **DELAYS**

The City, at its sole discretion, may delay the scheduled due dates indicated above if it is to the advantage of the City to do so. The City will notify bidders of all changes in scheduled due dates by written addendum.

3. **EXECUTION OF BID**

Bid must contain a manual signature, in ink, of an authorized representative who has the legal ability to bind the Bidder in contractual obligations in the space provided on Page 1 of Bidder/Proposal Acknowledgment and on the Bid Response Form. FAILURE TO PROPERLY SIGN THE BID SHALL INVALIDATE SAME, AND IT SHALL NOT BE CONSIDERED FOR AN AWARD. Bids must be typed or legibly printed in ink. All corrections made by Bidder to any part of the bid document must be initialed in ink. The original bid conditions and specifications cannot be changed or altered in any way. Altered bids will not be considered. Clarification of bids submitted shall be in letter form, signed by bidders and attached to the bid.

4. **NO BID**

If not submitting a bid, respond by returning only the Bidder acknowledgment form, marking it "No Bid," and give the reason in the space provided.

5. **BID OPENING**

Shall be public, at the address, date, and time specified on the bidder Acknowledgment form. The bid time must be and shall be scrupulously observed. Under no circumstances shall bids delivered after the time specified be considered; such bids will be returned unopened. The City will not be responsible for late deliveries or delayed mail. The time/date stamp clock located in the Purchasing Department shall serve as the official authority to determine lateness of any bid. It is the Bidders sole responsibility to assure that his/her bid is complete and

delivered at the proper time and place of the bid opening. Bids which for any reason are not so delivered, will not be considered. Offers by facsimile, telegram, or telephone are not acceptable. A bid may NOT be altered by the Bidder after opening of the bids. Bid tabulations will be furnished on the City's web site: <https://www.cityoffortpierce.com> and Demandstar <https://www.demandstar.com>.

6. TAXES

The City is exempt from Federal Excise and State Sales Taxes on direct purchases of tangible personal property. The City exemption number is on the face of the Purchase Order. If requested, the Purchasing Director will provide an exemption certificate to the awarded Bidder. Vendors or contractors doing business with the City shall not be exempt from paying sales tax to their suppliers for materials to fulfill contractual obligations with the City Tax Exemption Number in securing such materials. This exemption does not apply to purchases of tangible personal property in the performance of contracts for the City.

7. DISCOUNTS

Cash discounts for prompt payment shall not be considered in determining the lowest net cost for bid evaluation purposes.

8. MISTAKES

- a. Bidders are expected to examine the specifications, delivery schedule, bid prices, extensions and all instructions pertaining to supplies and services. **FAILURE TO DO SO WILL BE AT BIDDER'S RISK.** In the event of extension error(s), the unit price will prevail and the Bidder's total offer will be corrected accordingly.
- b. Written amounts shall take precedence over numerical amounts. In the event of addition error(s), the unit price and extension thereof will prevail and the Bidder's total offer will be corrected accordingly. Bids having erasures or corrections must be initialed in ink by the Bidder.

9. INVOICING AND PAYMENT

Payment for any and all invoice(s) that may arise as a result of a contract or purchase order issued pursuant to this bid specification shall minimally meet the following conditions to be considered as a valid payment request:

- a. A timely submission of a properly certified invoice(s), in strict accordance with the price(s) and delivery elements as stipulated in the contract or purchase order document, and to be submitted to the Engineering Department's Project Manager at the address as stipulated on the Purchase Order.
- b. All invoices submitted shall consist of an original and one (1) copy; clearly reference the subject contract or purchase order number; provide a sufficient salient description to identify goods or service for which payment is requested; contain date of delivery; bid number, original or legible copy of signed delivery receipt including both a manual signature and printed name of a designated City employee or authorized agent; be clearly marked as "partial", "complete", or "final" invoice. The City will accept partial deliveries unless otherwise specified into contract or purchase order

document.

- c. The invoice shall contain the Bidder's Federal Employer Identification Number (F.E.I.N.).

10. DELIVERY

Unless actual date is specified (or if specified delivery cannot be met), show number of days required to make delivery after receipt of purchase order or contract in space provided. Delivery time may be a basis for making of award. Delivery shall be during the normal working hours of the user department, Monday through Friday, unless otherwise specified and incorporated into contract or purchase order document. Delivery shall be to the location specified in the bid specifications.

11. ADDITIONAL TERMS AND CONDITIONS

No additional terms and conditions included with the bid response shall be evaluated or considered. Any and all such additional terms and conditions shall have no force and effect and are inapplicable to this bid if submitted either purposely through intent or design, or inadvertently appearing separately in transmittal letters, specifications, literature, price lists or warranties. It is understood and agreed that the general and/or any special conditions in these Bid Documents are the only conditions applicable to this bid and the Bidder's authorized signature on the Bid Form attests to this.

12. INTERPRETATION

All Bidders shall carefully examine the Bid Documents. Any ambiguities or inconsistencies shall be brought to the attention of the City in writing prior to the opening of Bids; failure to do so, on the part of the bidder, will constitute an acceptance by the Bidder of any subsequent decision. Any questions concerning the intent, meaning, and interpretation of the Bid Documents shall be requested in writing, and received by the City at least seven (7) days prior to the Bid Opening. Inquiries shall be addressed to the attention of the Contact person as indicated on Page 1. No person is authorized to give oral interpretations of, or make oral changes to, the bid. Therefore, oral statements given before the bid opening will not be binding. Any interpretation of or changes to the bid will be made in the form of a written Addendum to the bid and will be furnished to all Bidders. Receipt of all addenda shall be acknowledged by the Bidders by signing and enclosing said addenda with their bid.

The City will record its responses to inquiries and any supplemental instructions in the form of a written addendum. The City will send a written addendum to all Bidders who requested a bid directly from the City Purchasing Department. All proposers should contact the City at least seven (7) calendar days before the bid opening date to ascertain whether any addendums have been issued. Failure to do so could result in rejection of the bid as unresponsive. The City shall not be responsible for providing said addendum to proposers who receive bid packages from other sources.

13. ADDENDUM

Should revisions to the Bid Documents become necessary, the City will provide a

written addendum to all proposers who received a bid package from the City's Purchasing Department. Bidders who obtain Bid Documents from other sources must officially register with the City's Purchasing Department in order to be placed on the mailing list for any forthcoming addendum or their official communications. Failure to register as a prospective Bidder may cause your bid to be rejected as non-responsive if you have failed to submit a bid without an addendum acknowledgment for the most current addendum.

Previous addenda are deemed received when a subsequent addendum is acknowledged. It is the Bidder's responsibility to contact the City in the event that a previous addendum is not received. Latest addendum shall be signed and returned with the bid as acknowledgment of addendum.

14. DISPUTES

Any Bidder who disputes the bid selection or contract award recommendation shall file such dispute according to the bid protest procedures. These procedures are available upon request from the City.

15. CONFLICT OF INTEREST

All bidders must disclose with their bid the name of any officer, director, or agent who is also an employee of the City. All Bidders must disclose the name of any City employee who owns, directly or indirectly, an interest of five percent (5%) or more in the Bidder's firm or any of its branches.

Neither the Recipient nor any of its contractors or their subcontractors shall enter into any contract, subcontract or arrangement in connection with the Project or any property included or planned to be included in the Project in which any member, officer or employee of the Recipient or the locality during tenure or for 2 years thereafter has any interest, direct or indirect. If any such present or former member, officer or employee involuntarily acquires or had acquired prior to the beginning of tenure any such interest, and if such interest is immediately disclosed to the Recipient, the Recipient, with prior approval of the Department, may waive the prohibition contained in this paragraph provided that any such present member, officer or employee shall not participate in any action by the Recipient or the locality relating to such contract, subcontract or arrangement. The Recipient shall insert in all contracts entered into in connection with the Project or any property included or planned to be included in any Project, and shall require its contractors to insert in each of their subcontracts, the following provision:

"No member, officer or employee of the Recipient or of the locality during his tenure or for 2 years thereafter shall have any interest, direct or indirect, in this contract or the proceeds thereof."

The provisions of this paragraph shall not be applicable to any agreement between the Recipient and its fiscal depositories or to any agreement for utility services the rates for which are fixed or controlled by a governmental agency.

16. LEGAL REQUIREMENTS

Bidders are required to comply with all provisions of Federal, State, County and

local laws and ordinances, rules and regulations, that are applicable to the items being bid. Lack of knowledge by the bidder shall in no way be a cause for relief from responsibility or constitute a cognizable defense against the legal effect thereof.

17. DRUG-FREE WORKPLACE (DFW)

Preference shall be given to business with Drug-Free Work Place (DFW) Programs. Whenever two or more bids which are equal with respect to price, quality, and service are received by the City for the procurement of commodities or contractual services, a bid received from a business that completes the attached DFW form certifying that it is a DFW shall be given preference in the award process.

18. MINORITY/WOMEN OWNED BUSINESS ENTERPRISE (MWBE)

Minority/Women Owned Business Enterprise (MWBE) indicates a business entity which is owned and operated by a minority. In this instance, minority group members are citizens of the United States or lawfully admitted permanent residents who are Black, Hispanics, Women, Native Americans, Asian-Pacific, Asian-Indian, and eligible others. An MWBE wishing to participate in the City/FPUA procurement process may contact the Purchasing Department for information and assistance.

19. PUBLIC ENTITY CRIMES

No award will be executed with any person or affiliate identified on the Department of Management Services "convicted vendor" list. This list is defined as consisting of persons and affiliates who are disqualified from public contracting and purchasing process because they have been found guilty of a public entity crime. No public entity shall award any contract to, or transact any business in excess of the threshold amount provided in Section 287.017, Florida Statutes for Category Two (currently \$10,000.00) with any person or affiliated on the "convicted vendor" list for a period of thirty-six (36) months from the date that person or affiliate was placed on the "convicted vendor" list unless that person or affiliate has been removed from the list pursuant to Section 287.133(3)(f) Florida Statutes.

20. AWARD

As the best interest of the City may require, the right is reserved to make award(s) by individual item, group of items, "All or None", or a combination thereof; with one or more suppliers; to reject any or all bids or waive any minor irregularity or technicality in bids received, and may, at its sole discretion, request a rebid. Bidders are cautioned to make no assumption until the City has entered into a contract or issued a purchase order.

21. EEO STATEMENT

The City is committed to assuring equal opportunity in the award of contracts, and therefore complies with all laws prohibiting discrimination on the basis of race, color, religion, national origin, age or sex.

22. CONTRACTUAL AGREEMENT

The terms, conditions, and provisions in this Invitation to Bid shall be included and

incorporated in any final contract or purchase order. The order of precedence will be Bid Document and response, purchase order or contract, and general law. Any and all legal action necessary to enforce a contract or purchase order will be interpreted according to the laws of Florida. The venue shall be Fort Pierce, Florida.

23. GOVERNMENTAL RESTRICTION

In the event that any governmental restrictions are imposed which would necessitate alteration of the material quality, workmanship or performance of the items offered on this bid prior to their delivery, it shall be the responsibility of the Bidder to notify the Purchasing Department at once, indicating in his/her letter the specific regulation which required an alteration, including any price adjustments occasioned thereby. The City reserves the right to accept such alteration or to cancel the contract or purchase order at no further expense to the City.

24. PATENTS AND ROYALTIES

The Bidder, without exemption, shall indemnify and save harmless, the City, its employees and/or any of its Commission/Board from liability of any nature or kind, including cost and expenses for or on account of any copyrighted, patented, or unpatented invention, process, or item manufactured by the Bidder. Further, if such claim is made, or is pending, the Bidder may, at its option and expense, procure for the City the right to use, replace or modify the item to render it non-infringing. If none of the alternatives are reasonably available, the City agrees to return the article on request to the Bidder and receive reimbursement. If the Bidder used any design, device, or materials covered by letters, patent or copyright, it is mutually agreed and understood, without exception, that the bid prices shall include all royalties or cost arising from the use of such design, device, or materials in any way involved in the work.

25. ADVERTISING

In submitting a bid, Bidder agrees not to use the results therefrom as a part of any commercial advertising, without the express written approval, by the appropriate level of authority within the City.

26. ASSIGNMENT

Any purchase order or contract issued pursuant to this Invitation to Bid and the monies which may become due hereunder are not assignable except with the prior written approval of the City, through the Purchasing Department.

27. COMPLIANCE WITH OCCUPATIONAL SAFETY AND HEALTH

Bidder certifies that all material, equipment, etc., contained in his/her bid meets all applicable O.S.H.A. requirements. Bidder further certifies that, if he/she is the successful Bidder, and the material, equipment, etc., delivered is subsequently found to be defective in applicable O.S.H.A. requirement in effect on the date of delivery, all costs necessary to comply with the requirements shall be borne by the Bidder.

28. FACILITIES

The City reserves the right to inspect the Bidder's facilities at any reasonable time,

during normal working hours, with prior notice to determine that Bidder has a bona fide place of business, and is a responsible Bidder.

29. REPRESENTATION

A Bidder must have at the time of bid opening, be a fully authorized agent or representative of the product bid, and be capable of producing or providing the items bid, and so certify upon request.

30. DISQUALIFICATION OF BIDDER

Any of the following reasons may be considered as sufficient for the disqualification of a respondent and the rejection of its bid/proposal:

More than one bid from an individual, firm, partnership, corporation, or association under the same or different names will not be considered. Reasonable grounds for believing that a Bidder is involved in more than one bid submittal will be cause for rejection of all bids in which such Bidders are believed to be involved. Any or all bids will be rejected if there is reason to believe that collusion exists between Bidders bids in which the prices obviously are unbalanced and will be subject to rejection.

Failure to pay or satisfactorily settle all bills due for labor and material on former contracts in force at the time of advertisement of proposals. Default under previous contract.

Listing of the respondent by any Local, State or Federal Government on its barred/suspended vendor list.

31. ADJUSTMENTS/CHANGES/DEVIATIONS

No adjustments, changes or deviations shall be accepted on any item unless conditions or specifications of a bid expressly so provide. Any other adjustments, changes or deviations shall require prior written approval, and shall be binding ONLY if issued by the City's Purchasing Department. The Bidder shall bear sole responsibility for any and all costs of claims arising from any adjustments, changes or deviations not properly executed as required herein.

32. INSURANCE

The awarded Bidder(s) shall maintain insurance coverage reflecting the minimum amounts and conditions specified in the attached specifications or the Special Terms and Conditions. In the event the proposer is a governmental entity or a self-insured organization, different requirements may apply. Misrepresentation of any material fact, whether intentional or not, regarding the Bidder's insurance coverage, policies or capabilities may be grounds for rejection of the bid and rescission of any ensuing contract.

33. PUBLIC RECORDS

Sealed bids, proposals, or replies received by an agency pursuant to a competitive solicitation are exempt from § 119.07(1) and s. 24(a), Art. I of the State Constitution until such time as the agency provides notice of an intended decision or until 30 days after opening the bids, proposals, or final replies, whichever is earlier.

34. BID PREPARATION COSTS

Neither the City nor its representatives shall be liable for any expenses incurred in connection with the preparation of a response to this Invitation to Bid. Bidders should prepare their bids simply and economically, providing all information and prices as required.

35. COOPERATIVE PURCHASING

Any governmental purchasing authority may participate in this purchase for services and commodities from this successful award.

36. CANCELLATION

This request may be cancelled and any response, bid or proposal may be rejected in whole or in part at any time for good cause when in the best interest of the City. Section 2-63(a)(7) of the City Code.

ANY AND ALL SPECIAL TERMS AND CONDITIONS, TECHNICAL REQUIREMENTS, SCOPE OF WORK OR SPECIFICATIONS ATTACHED HERETO WHICH VARY FROM THESE GENERAL CONDITIONS SHALL HAVE PRECEDENCE.

SECTION II

INSURANCE REQUIREMENTS

Please refer to “SAMPLE” Agreement, Section IV, Article 17, for insurance requirements.

Certificates of Insurance must be completed as follows:

1. **Certificate Holder**

City of Fort Pierce
Attn: Purchasing Department
100 North U.S. Highway 1
Fort Pierce, FL 34950

2. **Additional Insured for General Liability**

City and the City's board members, officials, officers, agents and employees City of Fort Pierce

SECTION III

INSTRUCTIONS TO BIDDERS

1. **PURPOSE**

The City of Fort Pierce is requesting bids from **FDOT Pre-qualified contractors** for Nebraska Avenue Sidewalk (N/S Lawnwood Circle to S 13th Street), Fort Pierce, Florida. The work associated with this project consists of construction of a 6' wide sidewalk with ADA accessible ramps and any required drainage harmonization.

2. **BID OPENING DATE**

Bids are due on or before **3:00 PM, Thursday, December 11, 2025**. Hard copies or electronic submission, see Delivery of Bids below.

3. **DELIVERY OF BIDS**

Bid response may be submitted in hard copy or electronically. Please see below instructions for submitting your bid response.

HARD COPY SUBMISSIONS

One (1) original and one (1) USB drive copy of sealed proposals. DO NOT USE RINGED BINDERS OF ANY KIND. All copies will be on 8 ½" x 11" plain, white paper, typed or printed, and signed by the Proposer's contractually binding authority and shall be mailed or delivered to:

OPTIONS FOR ELECTRONIC SUBMISSIONS

Are as follows:

- Via Demandstar Website, (www.demandstar.com). Electronic Bid (E-Bid). Instructions are provided. See Related Documents section for this bid on the City's website, [Bid Postings • Fort Pierce, FL • CivicEngage \(cityoffortpierce.com\)](http://cityoffortpierce.com)
- By forwarding your response, pdf format to purchasing@cityoffortpierce.com no later than 3:00PM EST. **If you decide to use this submission option, your entire submission must be submitted electronically. Please do not mail hard-copies.**

NOTE: Please ensure that if a third-party carrier (Federal Express, UPS, etc.) is used, that the third party is properly instructed to deliver the Bid Submittal **only** to Room 101, in the Purchasing Division on the first (1st) floor at the above address.

Bids mailed to 100 N.US Highway 1 via the United States Postal Services (USPS) are delivered to the Post Office, not to the physical address and, therefore, may not meet the requirements of Selection 2 above. To be considered, a Bid must be received and accepted in the Purchasing Division before the Bid closing date and time.

Delivery Address:

**City of Fort Pierce
Attn: Purchasing Division,
Room 101**

Mailing Address:

**City of Fort Pierce
Attn: Purchasing Division,
Room 101**

**100 North U.S. #1
Fort Pierce, FL 34950**

**P.O. Box 1480
Fort Pierce, FL 34954-1480**

Copies of the bid documents are available electronically from the Purchasing Division by e-mail request to purchasing@cityoffortpierce.com or on the website of Demandstar.com (www.demandstar.com) and the web site of the City of Fort Pierce cityoffortpierce.com **Bid Postings • Fort Pierce, FL • CivicEngage** (cityoffortpierce.com).

Any bids received after the designated time and date listed above will be returned unopened.

4. SUMBITTAL REQUIREMENTS

It is not necessary to return every page of this document with your bid response; return only the pages that require signatures or information requested below:

- Completed Invitation to Bid Cover Page
- Completed Bid Response Form(s) (Exhibit D)
- Business Tax Receipt, (See item numbered 7, below)
- Proof of Insurance (See item numbered 6 below)
- Addenda – issued subsequent to the release of this solicitation must be signed and returned with the firm's Bid. Failure to return signed addenda may be cause for the Bid to be considered non-responsive.

5. MANDATORY PRE-BID CONFERENCE

A Mandatory Pre-Bid Conference will be held at 10:00 A.M., Friday, November 21, 2025, in the Engineering Conference Room, 100 North U.S. #1, Fort Pierce, FL. All interested bidders are encouraged to attend this conference.

6. INQUIRIES/QUESTIONS

- 6.1 All inquiries will be in a written format and addressed to the Project Engineer with a copy to the Purchasing Manager:

TO

Selena Griffett, P.E.

Project Engineer

City of Fort Pierce

100 North U.S. #1

Fort Pierce, FL 34950

Phone: (772) 460-6847

Email: sgriffett@cityoffortpierce.com

COPY

Latonya Hubbard

Purchasing Agent

City of Fort Pierce

100 North U.S. #1

Fort Pierce, FL 34950

Fax: (772) 467-3848

Email: purchasing@cityoffortpierce.com

- 6.2 No inquiries will be received no later than, **5:00 PM, Thursday, December 4, 2025.**

7. CERTIFICATE INSURANCE AND BOND REQUIREMENTS

INSURANCE CERTIFICATE

Contractor shall procure, at its own expense, insurance according to insurance requirements listed in **Section IV, Article 17 of the Sample Agreement**. The insurance shall become effective prior to the commencement of work by the contractor and shall be maintained in force until completion of job.

BOND REQUIREMENTS

Performance and Payment Bonds will be required of the successful bidder in the amount of 100% of the contract amount. **See Section IV, Sample Agreement, Article 18**, of these specifications.

8. BUSINESS TAX RECEIPT (OCCUPATIONAL LICENSE)

Provide a valid Business Tax Receipt (Occupational License) from your jurisdiction with your bid submittal.

9. W-9 TAXPAYER IDENTIFICATION NUMBER AND CERTIFICATION FORM

The Bidders will be required to return a completed W-9 Taxpayer Identification Form with the Bid Response Form.

10. LEGAL REQUIREMENTS

Bidders are required to have a valid State of Florida license with a minimum of classification of "Certified General Contractor" associated with the company/firm.

**UNIT PRICE CONSTRUCTION
AGREEMENT
“SAMPLE”**

FOR

**NEBRASKA AVENUE SIDEWALK
FROM LAWNWOOD CIRCLE TO S 13th Street**

CITY OF FORT PIERCE BID NO. 2026-016



Prepared by:

The City of Fort Pierce
Department of Engineering
100 North U.S. Hwy. 1
Ft. Pierce, FL 34950 (772) 467-3774

TABLE OF CONTENTS

ARTICLE	DESCRIPTION	PAGE
1	DOCUMENTS INCORPORATED BY REFERENCE	13
2	REPRESENTATIONS OF THE CONTRACTOR	14
3	INTENT AND INTERPRETATION	14
4	CONTRACTOR'S PERFORMANCE	15
5	TIME FOR CONTRACTOR'S PERFORMANCE; DELAY	16
6	CONTRACT AMOUNT AND CONTRACT PAYMENTS	18
7	INFORMATION AND MATERIAL SUPPLIED BY THE CITY	22
8	CEASE AND DESIST/OWNER'S RIGHT TO PERFORM WORK	23
9	DUTIES, OBLIGATIONS, AND REPOSNSIBILITIES OF THE CONTRACTOR	23
10	INDEMNITY	26
11	CLAIMS BY THE CONTRACTOR	27
12	SUBCONTRACTORS	28
13	CHANGE ORDERS	29
14	DISCOVERING AND CORRECTING DEFECTIVE OR INCOMPLETE WORK	31
15	CITY'S RIGHT TO SUSPEND CONTRACTOR'S PERFORMANCE	32
16	TERMINATION BY THE CITY	33
17	INSURANCE	35
18	PERFORMANCE AND PAYMENT BONDS	39
19	PROJECT RECORDS	40
20	APPLICABLE LAW	41
21	SUCCESSORS AND ASSIGNS	41
22	MISCELLANEOUS PROVISIONS	41
23	ENTIRE AGREEMENT	42
24	SEVERABILITY	43
25	WAIVER	43
26	E-VERIFY	43
27	SOVEREIGN IMMUNITY	43

AGREEMENT

THIS AGREEMENT (hereinafter the "Agreement" or "Contract") entered into this day of _____, 2025 by and between the **CITY OF FORT PIERCE, FLORIDA**, a municipal corporation (hereinafter the "CITY"), and **(TBD)** a **FLORIDA** corporation, with its principal address at **XXX** (hereinafter "CONTRACTOR").

WITNESSETH:

WHEREAS, the CITY wishes to contract for the project identified as **Nebraska Avenue Sidewalk (from N&S Lawnwood Circle to S 13th Street), Bid No. 2026-016, Fort Pierce, Florida**, and

WHEREAS the CONTRACTOR has represented to the CITY that its staff is qualified to provide the Work required in this Agreement in a professional, timely manner as detailed in their Bid No 2025- Bid Submission, and

WHEREAS the CITY has relied upon the above representations by the CONTRACTOR, and

WHEREAS the CITY's Representative and the City Engineer have recommended that an agreement for aforesaid construction be entered into with the CONTRACTOR.

NOW, THEREFORE, for and in consideration of these premises, of the mutual covenants herein set forth, and for other good and valuable consideration, the sufficiency of which is hereby acknowledged, the parties hereto hereby agree as follows:

ARTICLE 1 DOCUMENTS INCORPORATED BY REFERENCE

This Agreement includes the construction of sidewalk along Nebraska Avenue from N&S Lawnwood Circle to S 13th Street as indicated on the construction plans. The Agreement includes the construction drawings and the following:

1. Exhibit "A" - Invitation to Bid
2. Exhibit "B" - Instructions to Bidders
3. Exhibit "C" -Technical Specifications
4. Exhibit "D" - Bid Forms
5. Exhibit "E" - General Conditions
6. Exhibit "F" - Required FDOT/LAP Specifications
7. Exhibit "G" – Davis Bacon Wage Rates
8. Exhibit "H" – Required Contract Provisions Federal-Aid Construction Contracts

All of which are hereby incorporated herein by reference and made a part hereof (hereinafter collectively referred to as the "Contract Documents"). Any Change Orders, Construction Change Directives, Directions for a Minor Modification in the Work issued by the City, and

any other amendments executed by the CITY and the CONTRACTOR hereafter shall become and be a part of this Agreement Documents not included or expressly contemplated in this Article 1 do not, and shall not, form any part of this Agreement. The Contract Documents are intended to be complementary, and a requirement in one document shall be deemed to be required in all documents. Where terms found in Exhibit "E," "General Conditions," conflict with Agreement terms the Agreement terms shall prevail.

ARTICLE 2 REPRESENTATIONS OF THE CONTRACTOR

In order to induce the CITY to execute this Agreement and recognizing that the CITY is relying thereon, the CONTRACTOR, by executing this Agreement, makes the following express representations to the CITY:

2(A) The CONTRACTOR is fully qualified to act as the general contractor for the Project and has, and shall maintain, any and all licenses, permits, or other authorizations necessary to act as the general contractor for, and to construct the Project.

2(B) The CONTRACTOR has become familiar with the Project site and the local conditions under which the Project is to be constructed and operated.

2(C) The CONTRACTOR has received, reviewed, and examined all of the documents which make up this Agreement, including, but not limited to all plans and specifications, and has found them to the best of its knowledge, to be complete, accurate, adequate, consistent, coordinated, and sufficient for construction.

ARTICLE 3 INTENT AND INTERPRETATION

With respect to the intent and interpretation of this Agreement, the CITY and the CONTRACTOR agree as follows:

3(A) This Contract (along with its exhibits), together with the CONTRACTOR's and Surety's performance and payment bonds for the Project constitute the entire and exclusive agreements between the parties with reference to the Project, and said Contract supersedes any and all prior discussions, communications, representations, understandings, negotiations, or agreements.

3(B) Anything that may be required, implied, or reasonably inferred by the documents which make up this Contract, or any one or more of them, shall be provided by the CONTRACTOR for the Contract Price.

3(C) Nothing contained in this Contract shall create, nor be interpreted to create, privity, or any other relationship whatsoever between the CITY and any person except the CONTRACTOR.

3(D) When a word, term, or phrase is used in this Contract, it shall be interpreted or construed first, as defined herein; second, if not defined, according to its generally accepted meaning in the construction industry; and third, if there is no generally accepted meaning in

the construction industry, according to its common and customary usage.

3(E) Wherever this Contract calls for “strict” compliance or conformance with the Contract Documents as to matters other than compliance with time limits, providing an updated schedule, and claim and change order procedures, the term shall mean within tolerances as described specifically in the Contract Documents, or if not specifically described, within industry standards and tolerances for deviation for the specific item or procedure in question.

3(F) The words “include,” “includes,” or “including,” as used in this Contract, shall be deemed to be followed by the phrase, “without limitation.”

3(G) The listing herein of any items as constituting a material breach of this Contract shall not imply that any other, non-listed item will not constitute a material breach of this Contract.

3(H) The CONTRACTOR shall have a continuing duty to read, examine, review, compare and contrast each of the documents which make up this Contract, shop drawings, and other submittals and shall give written notice to the CITY of any conflict, ambiguity, error, or omission which the CONTRACTOR may find with respect to these documents, before proceeding with the affected Work. The express or implied approval by the City Engineer of any shop drawings or other submittals shall not relieve the CONTRACTOR of the continuing duties imposed hereby, nor shall any such approval be evidence of the CONTRACTOR’s compliance with this Contract. The CITY has prepared documents for the Project, including the plans and specifications for the Project, which are accurate, adequate, consistent, coordinated, and sufficient for construction. The CONTRACTOR shall not be liable to the CITY for damage resulting from errors, inconsistencies, or omissions in the Contract Documents unless the CONTRACTOR recognized, or reasonably should have recognized, such error, inconsistency or omission and knowingly failed to report it to the CITY or City Engineer or his designee. If the CONTRACTOR performs any activity knowing it involves an error, inconsistency or omission which was recognized, obvious, or reasonably should have been recognized, without such notice to the CITY, the CONTRACTOR shall assume responsibility for such performance and shall bear the costs for correction.

3(I) In the event of any conflict, discrepancy, or inconsistency among any of the documents which make up this Contract, the following shall control:

- (1) As between this document and the plans or specifications, this document shall govern.
- (2) In the case of any conflict, discrepancy or inconsistency among any of the other Contract documents, the CONTRACTOR shall notify the CITY immediately upon discovery of same for resolution.

ARTICLE 4 CONTRACTOR’S PERFORMANCE

The CONTRACTOR shall perform all of the Work required, implied, or reasonably inferable from this Contract including, but not limited to, the following:

4(A) The CONTRACTOR will complete the entire Work described in the Contract

Documents, except as specifically identified therein as the Work of other parties, in accordance with the terms herein, all as may be amended from time to time.

4(B) The furnishing of any and all required surety bonds and insurance certificate(s) and endorsement(s) to the CITY.

4(C) The provision or furnishing, and prompt payment therefore, of labor, supervision, services, materials, supplies, equipment, fixtures, appliances, facilities, tools, transportation, storage, disposal, power, fuel, heat, light, cooling, or other utilities, required for construction and all necessary building permits and other permits or licenses required for the construction of the Project.

4(D) The creation and maintenance of a detailed and comprehensive copy of the drawings, specifications, addenda, change orders and other modifications depicting all as-built construction. Said items shall be submitted to the CITY, along with other required submittals upon Completion of the Project, and receipt of same by the CITY shall be a condition precedent to final payment to the CONTRACTOR. The CONTRACTOR shall prepare and submit final as-built drawings to the CITY.

ARTICLE 5

TIME FOR CONTRACTOR'S PERFORMANCE; DELAYS

5(A) The CONTRACTOR shall commence the performance of this Contract on the date set forth in the Notice to Proceed issued by the City Engineer and shall diligently continue its performance to and until Completion of the Project. **The CONTRACTOR shall accomplish Substantial Completion within one hundred (100) calendar days and Final Completion in one hundred thirty (130) calendar days as specified on the Notice to Proceed (sometimes hereinafter referred to as the "Contract Time").** By signing this Contract, the CONTRACTOR agrees that the Contract Time is a reasonable time for accomplishing Completion of the Project. There will be no monetary early completion incentive. The CONTRACTOR shall submit its initial progress schedule in accord with Article 10(G) below.

5(B) The CONTRACTOR shall pay the CITY the sum of **\$1,685.00** per day for each and every calendar day of unexcused delays in achieving Substantial Completion beyond the date set forth herein for Substantial Completion. Any sums due and payable hereunder by the CONTRACTOR shall be payable, not as a penalty, but as liquidated damages representing an estimate of delay damages likely to be sustained by the CITY, estimated at the time of executing this Contract. When the CITY reasonably believes that Substantial Completion will be inexcusably delayed, the CITY shall be entitled, but not required, to withhold from any amounts otherwise due the CONTRACTOR an amount then believed by the CITY to be adequate to recover liquidated damages applicable to such delays. If and when the CONTRACTOR overcomes the delay in achieving Substantial Completion, or any part thereof, for which the CITY has withheld payment, the CITY shall promptly release to the CONTRACTOR those funds withheld, but no longer applicable, as liquidated damages.

5(C) The term "Substantial Completion," as used herein, shall mean that point at which, as certified in writing by the CONTRACTOR and approved by the CITY, the Project is at a level of completion in strict compliance with this Contract such that the CITY or its designees can enjoy beneficial use or occupancy and can legally occupy, use or operate it in

all respects, for its intended purpose. Partial use or occupancy of the Project shall not result in the Project being deemed "substantially complete," and such partial use or occupancy shall not be evidence of Substantial Completion.

5(D) All limitations of time set forth herein are material and are of the essence of this Contract.

5(E) CONTRACTOR agrees to punctually and diligently perform all parts of the Work at the time scheduled as provided herein. In this connection, CONTRACTOR agrees that it will keep himself continually informed of the progress of the job and will, upon its own initiative, confer with the CITY, City Engineer or his designee, so as to plan its Work in coordinated sequence with the Work of the CITY and of others and so as to be able to expeditiously undertake and perform its Work at the time most beneficial to the entire Project. The CONTRACTOR will be liable for any loss, costs, or damages sustained by the CITY for delays in performing the Work herein, other than for excusable delays, as set forth in 5(F) below, for which CONTRACTOR may be granted a reasonable extension of time.

5(F) If the CONTRACTOR is delayed at any time in the progress of the Work by any separate contractor employed by the CITY, changes in the Work, labor disputes, fire, unusual delay in transportation, unusually severe weather conditions, unavoidable casualties, delays specifically authorized by the CITY, or by causes beyond the CONTRACTOR's control, avoidance, or mitigation, and without the fault or negligence of the CONTRACTOR and/or subcontractor or supplier at any tier, then the Contract Time shall be extended by Change Order for such reasonable time, if any, as the CITY may determine that such event has delayed the progress of the Work, or overall completion of the Work if the CONTRACTOR complies with the notice and documentation requirements set forth herein.

If the CONTRACTOR is delayed, obstructed, hindered, or interrupted for a period of time exceeding seven (7) consecutive calendar days by any act or neglect of the CITY, an adjustment shall be made for any increase in the direct cost of performance of this Contract (excluding profit, extended home office overhead, incidental or consequential damages, or disruption damages) and the Contract modified in writing accordingly. Delays without compensation to the CONTRACTOR as a direct result of an act or neglect of the CITY or City Engineer cannot exceed forty-five (45) days in the aggregate over the term of the project. The CONTRACTOR must assert its right under this Article by giving written notice to the City Engineer, with a copy to the City Representative, within ten (10) calendar days of the beginning of a delay, obstruction, hindrance, or interruption by the CITY. No adjustment shall be made for any delay, obstruction, hindrance, or interruption after final payment under this contract or to the extent that performance would have been so delayed, obstructed, hindered, or interrupted by any other cause, including, but not limited to concurrent cause or fault or negligence of the CONTRACTOR, or for which an equitable adjustment is provided for or excluded under any other term or condition of this Contract. The direct costs described above shall be limited to those direct costs attributable solely to this project and shall be subject to documentation and verification of costs as required by the CITY. If unit prices are established in the Contract Documents or subsequently agreed upon, they shall form the basis for cost calculations under any claims for delay.

Any claim for extension of time shall be made in writing to the City Engineer, with a copy to the City Representative, not more than ten (10) calendar days from the beginning of the

delay. The notice shall indicate the cause of delay upon the progress of Work. If the cause of the delay is continuing, the CONTRACTOR must give such written notice every ten (10) calendar days. Within ten (10) calendar days after the elimination of any such delay, the CONTRACTOR shall submit further documentation of the delay and a formal Change Order request for an extension of time for such delay.

The written request for a time extension shall state the cause of the delay, the number of calendar days extension requested, and such analysis and other documentation as is reasonably requested by the City Engineer or his designee to demonstrate a delay in the progress of the Work or the overall project completion. If the CONTRACTOR does not comply with the above notice and documentation requirements, the claim for the delay shall be waived by the CONTRACTOR. The above notice and documentation requirements shall also be a condition precedent to the Contractor's entitlement to any extension of time.

Extensions of time will be the CONTRACTOR'S primary remedy for any and all delays, obstructions, hindrances, or interference. Payment or compensation, for direct costs only, as set forth above, may be made to the CONTRACTOR for hindrances or delays solely caused by the CITY if such delays or hindrances are within the CITY's ability to control and are not partially caused by the CONTRACTOR or any of its agents, subcontractors, or others for whom it is responsible. No payment or compensation will be made for interference, obstructions, hindrances, or delays which are not solely caused by the CITY or which arise from the CITY's actions under Article 8.

Without limitation, the CITY's exercise of its rights under the changes clause, regardless of the extent or number of such changes, or the CITY's exercise of any of its remedies or any requirement to correct or re-execute defective Work, shall not under any circumstances be construed as delays, hindrances, or interference compensable further than as described herein.

ARTICLE 6 CONTRACT PRICE AND CONTRACT PAYMENTS

6(A) Based on Nebraska Avenue Sidewalk Improvements Construction Drawings and Specifications, identified as Bid No. 2026-016 all of which are hereby incorporated herein by reference and made a part hereof, the CONTRACTOR shall provide all labor and materials required to complete construction as prescribed in the aforementioned Drawings and Specifications, for the sum not to exceed: \$ (Written Amount)

6(B) Prior to review of the first payment request, the CONTRACTOR must submit to the CITY and receive the CITY's approval for the schedule of values apportioning the entire Contract Amount among the different elements of the Project (hereinafter the "Schedule of Values") for purposes of periodic and final payment. The Schedule of Values shall be presented in whatever format, with such detail including labor and material breakout, and backed up with whatever supporting information the CITY requests (see also the specifications for additional information). The CONTRACTOR shall not imbalance its Schedule of Values nor artificially inflate any element thereof. The violation of this provision by the CONTRACTOR shall constitute a material breach of this Contract. The Schedule of Values will be utilized for the CONTRACTOR's Payment Requests but shall only be so utilized after it has been approved in writing by the CITY.

6(C) The CITY shall pay the Contract Amount to the CONTRACTOR in accordance with Florida Statute 218.735 and the procedures set forth herein. On or before the tenth (10th) calendar day of each month after commencement of performance, but no more frequently than once monthly, the CONTRACTOR may submit a payment request for the period ending the last calendar day of the previous month hereafter (hereinafter the "Payment Request"). Said Payment Request shall be in such format and include whatever supporting information that may be required by the City Engineer or his designee. Upon receipt of a proper Payment Request, the City shall make payment within twenty (20) business days. If there is a dispute as to the Payment Request, the City shall notify the CONTRACTOR in writing, commence the dispute resolution within thirty (30) days, and conclude the final decision within forty-five (45) days.

Therein, the CONTRACTOR may request payment for ninety-five percent (95%) of that part of the Contract Amount allocable to Contract requirements properly provided, labor, materials, and equipment properly incorporated in the Project, and materials or equipment necessary for the Project and properly stored at the Project site, or elsewhere if offsite storage is approved in writing by the City Engineer, less the total amount of previous payments received from the CITY. Payment for materials stored offsite shall be at the discretion of the CITY and if approved, the CONTRACTOR shall provide appropriate documentation to substantiate materials are stored in a bonded warehouse or facility, title or other proof of ownership has been transferred to the CITY, and that materials have been purchased and paid for by the CONTRACTOR. Copies of paid invoices must be submitted to the City Engineer with Payment Request. Risk of loss shall be borne by, and insurance must be provided by the CONTRACTOR while in storage and in transit. Hard cost of Builders Risk Insurance to be paid by CONTRACTOR and such cost is not subject to CONTRACTOR's fee.

Amounts reflected in Change Orders may be included in Payment Requests to the extent they are not in dispute and subject to final approval of cost to the CITY for such changes in the Work.

Each Payment Request shall be signed by the CONTRACTOR and shall constitute the CONTRACTOR's representation that the quantity of Work has reached the level for which payment is requested, that the Work has been properly installed or performed in strict compliance with this Contract, and that the CONTRACTOR knows of no reason why payment should not be made as requested.

Thereafter, the City Engineer shall review the Payment Request and may also review the Work at the project site or elsewhere to determine whether the quantity and quality of the Work is as represented in the Payment Request and is as required by this Contract. The amount of each such payment shall be the amount approved for payment by the City Engineer, less such amounts, if any, otherwise owing by the CONTRACTOR to the CITY or which the CITY shall have the right to withhold as authorized by this Contract, subject to approval by the CITY. Approval of the CONTRACTOR's Payment Requests shall not preclude the CITY from the exercise of any of its rights as set forth herein.

The submission by the CONTRACTOR of a Payment Request also constitutes an affirmative representation and warranty that all Work for which the CITY has previously paid is free and clear of any lien, claim, or other encumbrance of any person whatsoever. As a

condition precedent to payment, the CONTRACTOR shall, as required by the CITY, also furnish to the City Engineer properly executed waivers of lien or claim, in a form acceptable to the CITY, from all subcontractors, material, men, suppliers or others having lien or claim rights, wherein said subcontractors, material, men, suppliers or others having lien or claim rights, shall acknowledge receipt of all sums due pursuant to all prior Payment Requests and waive and relinquish any liens, lien rights or other claims relating to the Project site. Furthermore, the CONTRACTOR warrants and represents that, upon payment of the Payment Request submitted, title to all Work included in such payment shall be vested in the CITY, even though responsibility for the care and maintenance of said Work rests with CONTRACTOR until Substantial Completion of contracted Project.

6(D) When payment is received from the CITY, the CONTRACTOR shall promptly pay all subcontractors, material men, laborers, and suppliers the amounts they are due for the Work covered by such payment.

6(E) Neither payment to the CONTRACTOR, utilization of the Project for any purpose by the CITY, nor any other act or omission by the CITY shall be interpreted or construed as an acceptance of any Work of the CONTRACTOR not strictly in compliance with this Contract.

After written notice to the CONTRACTOR and a reasonable opportunity to cure, the CITY shall have the right to refuse to make payment, in whole or in part, and, if necessary, may demand the return of a portion or the entire amount previously paid to the CONTRACTOR due to:

- (1) The quality of a portion, or all, of the CONTRACTOR's Work not being in requirements of this Contract; or
- (2) The quantity of the CONTRACTOR's Work not being as represented in the CONTRACTOR's Payment Request, or otherwise; or
- (3) The CONTRACTOR's rate of progress being such that, in the opinion of the City Engineer or his designee, Substantial Completion may be inexcusably delayed; or
- (4) The CONTRACTOR's failure to use Contract funds, previously paid the CONTRACTOR by the CITY to pay CONTRACTOR's project-related obligations including, but not limited to, subcontractors, laborers, and material and equipment suppliers; or
- (5) Claims made, or likely to be made, against the CITY or its property for which the CONTRACTOR or its agents or subcontractors or others for whom it is responsible are, or reasonably appear to be at fault; or
- (6) Loss caused by the CONTRACTOR; or
- (7) The CONTRACTOR's failure or refusal to perform any of its obligations to the CITY after written notice and a reasonable opportunity to cure as set forth above.

In the event that the CITY makes written demand upon the CONTRACTOR for amounts previously paid by the CITY as contemplated in this Subarticle 6(E), the CONTRACTOR shall promptly comply with such demand. The CITY's rights hereunder survive the term of this Contract, are not waived by final payment and/or acceptance and are in addition to CONTRACTOR's obligations in Article 14 and elsewhere herein.

6(F) When the CONTRACTOR believes that Substantial Completion has been achieved, the CONTRACTOR shall notify the CITY in writing and shall furnish a listing of those matters yet to be finished. The City Engineer or his designee will thereupon conduct a site review to confirm that the Work is in fact substantially complete. Upon confirmation that the CONTRACTOR's Work is substantially complete, the City Engineer or his designee will therein set forth the date of Substantial Completion for approval. After approval the CITY will so notify the CONTRACTOR. If the City Engineer or his designee, through his review, fails to find that the CONTRACTOR's Work is substantially complete, and is required to repeat all, or any portion, of its Substantial Completion review, the CONTRACTOR shall bear the cost of such repeat site review(s) which cost may be deducted by the CITY from any payment then or thereafter due to the CONTRACTOR.

Guarantees and equipment warranties required by this Contract shall commence on the date of Substantial Completion.

Upon Substantial Completion, the CITY shall pay the CONTRACTOR an amount sufficient to increase total payments to the CONTRACTOR to one hundred percent (100%) of the Contract Amount less any amounts attributable to damages, and less one hundred fifty percent (150%) of the costs, as

reasonably determined by the CITY for completing all incomplete Work, correcting, and bringing into conformance all defective and nonconforming Work, and handling any outstanding or threatened claims. Such a calculation by the City Engineer of costs for completing all incomplete Work, correcting and bringing into conformance all defective and nonconforming Work, and handling any outstanding or threatened claims shall not bar the CITY from exercise of its rights elsewhere herein, in Article 16 below, or otherwise as provided by law for any incomplete, defective, or nonconforming Work or claims which are discovered by the CITY after the date of making such calculation or after the date of any partial or final payment, whether or not such incomplete, defective or nonconforming Work or claims were obvious or should have been discovered earlier.

6(G) When the Project is complete and the CONTRACTOR is ready for a final review, they shall notify the CITY Engineer and the CITY Representative thereof in writing. Thereupon, the City Engineer or City Representative will perform a final inspection of the Project. If the City Engineer concurs that the Project is complete and in full accordance with this Contract and that the CONTRACTOR has performed all of their obligations to the CITY hereunder, the CONTRACTOR will furnish a final Request for Payment to the CITY certifying to the CITY that the Project is complete and the CONTRACTOR is entitled to the remainder of the unpaid Contract Price, less any amount withheld pursuant to this Contract. If the City Engineer is unable to issue his final Approval for Payment and is required to repeat the final inspection of the Project, the CONTRACTOR shall bear the cost of such repeat inspection(s), which costs may be deducted by the CITY from the CONTRACTOR's final payment.

6(H) In addition to other remedies of the CITY, actual damages may be withheld or

collected for failure to meet the date for final completion as set forth in Article 5 above and elsewhere herein.

6(l) The CITY shall, subject to its rights set forth in Subarticle 6 above, endeavor to make final payment of all sums due the CONTRACTOR within thirty (30) calendar days of the final Request for Payment, with the exception of items in dispute or concerning which the City Engineer has exercised any of his rights to investigate or remove.

ARTICLE 7 INFORMATION AND MATERIAL SUPPLIED BY THE CITY

7(A)(i) The CITY shall furnish to the CONTRACTOR, prior to the execution of this Contract, any and all written and tangible material in its possession concerning existing site conditions within the limits of the Project. Such written and tangible material is furnished to the CONTRACTOR only in order to make complete disclosure of such material as being in the possession of the CITY and for no other purpose. By furnishing such material, the CITY does not represent, warrant, or guarantee its accuracy either in whole, in part, implicitly or explicitly, or at all.

7(A)(ii)(a) Differing Site Conditions: The CONTRACTOR shall promptly, and before such conditions are disturbed, notify the City Engineer in writing of : (1) subsurface or latent physical conditions at the site differing materially from those indicated in the contract, or (2) unknown physical conditions at the site, of an unusual nature, differing materially from those ordinarily encountered and generally recognized as inhering in Work of the character provided for in this contract. The City Engineer or his designee shall investigate the conditions, and if it is discovered that such conditions do materially so differ and cause an increase or decrease in the CONTRACTOR's cost of, or the time required for, performance of any part of the Work under this Contract, whether or not changed as a result of such conditions, an adjustment shall be made, through negotiation and mutual agreement, and the contract modified in writing accordingly.

7(A)(ii)(b) No claim of the CONTRACTOR under this clause shall be allowed unless the CONTRACTOR has given the notice required herein: provided, however, the time prescribed therefore may be extended by the CITY.

7(A)(ii)(c) No claim by the CONTRACTOR for an adjustment hereunder shall be allowed if asserted after final payment under this Contract.

7(B) The CONTRACTOR is responsible for obtaining ALL permits and paying all fees required of the CONTRACTOR by this Contract or permits and fees customarily the responsibility of the CONTRACTOR. The CONTRACTOR shall coordinate with the CITY and all other authorities having jurisdiction.

7(C) The City Manager and the City Engineer or his designee shall be the sole authorized representatives of the CITY. Other than in matters of public safety or in time of natural disaster or crisis, the CONTRACTOR shall not take direction or act upon information from any City personnel other than the City's authorized representative(s). This provision shall in no way limit the authority of the Procurement Director as described herein or of the City Attorney's Office or Building Department.

ARTICLE 8
CEASE AND DESIST ORDER OWNER'S RIGHT TO PERFORM WORK

8(A) In the event the CONTRACTOR fails or refuses to perform the Work, or any separable part thereof, as required herein, or with the diligence that will ensure its proper, timely completion in accordance with the Contract Documents, the City Engineer may instruct the CONTRACTOR, by written notice, to cease and desist further Work, in whole or in part, or to correct deficient Work. Upon receipt of such instruction, the CONTRACTOR shall immediately cease and desist, or proceed, as instructed by the CITY. In the event the City Engineer issues such instructions to cease and desist, the CONTRACTOR must, within seven (7) calendar days of receipt of the City Engineer's instructions, provide a written, verified plan to eliminate or correct the cause of the City Engineer's order, which plan appears to the City Engineer to be reasonable, actually attainable and in good faith. In the event that the CONTRACTOR fails and/or refuses to provide such a plan or diligently execute an approved plan, then the CITY shall have the right, but not the obligation, to subcontract the Work, or any portion thereof, with its own forces, or with the forces of another contractor, and the CONTRACTOR shall be fully responsible and liable for the costs of the CITY performing such Work, which costs may be withheld from amounts due to the CONTRACTOR from the CITY. The rights set forth herein are in addition to, and without prejudice to, any other rights or remedies the CITY may have against the CONTRACTOR.

If Work completed by the CITY or other contractors affects, relates to, is to be attached onto or extended by later Work of the CONTRACTOR, the CONTRACTOR shall, prior to proceeding with the later Work, and to the extent visible, report any apparent defects or variance from the Contract

requirements which would render the CONTRACTOR's later Work not in compliance with the Contract requirements or defective or not in compliance with warranties or other obligations of the CONTRACTOR hereunder.

8(B) The provisions of this Article shall be in addition to the CITY's ability to remove portions of the Work from this Contract and complete it separately.

ARTICLE 9
DUTIES, OBLIGATIONS, AND RESPONSIBILITIES OF THE CONTRACTOR

In addition to any and all other duties, obligations, and responsibilities of the CONTRACTOR set forth in the Contract Documents, the CONTRACTOR shall have and perform the following duties, obligations, and responsibilities to the CITY:

9(A) Reference is hereby made to the continuing duties set forth in Subarticle 3(H) which are by reference hereby incorporated in this Subarticle 9(A). The CONTRACTOR shall not perform Work without adequate plans and specifications, or without, as appropriate, approved shop drawings, or other submittals. If the CONTRACTOR performs Work knowing or believing, or if through exercise of reasonable diligence they should have known that such Work involves an error, inconsistency, or omission in the Contract without first providing written notice to the City Engineer, the CONTRACTOR shall be responsible for such Work and shall correct same bearing the costs set forth in Article 3(H) above.

9(B) All Work shall strictly conform to the requirements of this Contract. To that end, the CONTRACTOR shall be solely responsible for and have control over construction means, methods, techniques, sequences and procedures and for coordinating all portions of the Work, unless otherwise specified in the Contract Documents;

9(C) The Work shall be strictly supervised, the CONTRACTOR bearing full responsibility for any and all acts, errors, or omissions of those engaged in the Work on behalf of the CONTRACTOR, including, but not limited to, all subcontractors and their employees. The CONTRACTOR shall maintain an on-site superintendent while any portion of the Work is being performed.

9(D) The CONTRACTOR hereby warrants that all laborers furnished under this Contract shall be qualified and competent to perform the tasks undertaken, that the product of such labor shall yield only first-class results, that all materials and equipment provided shall be new (unless otherwise specified) and of high quality, that the completed Work will be complete, of high quality, without defects, and that all Work strictly complies with the requirements of this Contract. Any Work not strictly complying with the requirements of this Subarticle shall constitute a breach of this CONTRACTOR's warranty.

9(E) The CONTRACTOR will be responsible for acquiring the permit(s) and calling for routine inspections. The CONTRACTOR will cooperate with and abide by the decision of inspectors having jurisdiction. The CONTRACTOR shall comply with all legal requirements applicable to the Work.

9(F) The CONTRACTOR shall employ and maintain at the Project site only competent, qualified full time supervisory personnel, augmented with part time and offsite supervision, to be identified in the approved general conditions. Key supervisory personnel assigned by the CONTRACTOR to this Project are as follows:

NAME	FUNCTION

If at any time the City Engineer or his designee reasonably determines that any employee of the CONTRACTOR is not properly performing the Work in the best interest of the project, or is hindering the progress of the Work, or is otherwise objectionable, the City Engineer shall so notify the CONTRACTOR, whom shall replace the employee as soon as possible, at no increased cost to the CITY.

9(G) The CONTRACTOR must submit to the City Engineer and the City Representative the CONTRACTOR's schedule for completing the Work prior to submittal of the first application for payment. The CITY Engineer will not review any payment request until such schedule has been submitted and approved. Such schedule shall be in a form as specified in the Technical Specifications which shall provide for expeditious and practicable construction of the Project. The CONTRACTOR's schedule shall be updated no less frequently than monthly (unless the parties otherwise agree in writing) and shall be updated to reflect

conditions encountered from time to time and shall apply to the total project. Each such revision shall be furnished to the City Engineer and the City Representative. Strict compliance with the requirements of this Subarticle 9(G) shall be a condition precedent to payment to the CONTRACTOR and failure by the CONTRACTOR to strictly comply with said requirements shall constitute a material breach of this Contract.

9(H) The CONTRACTOR shall keep an updated copy of the Contract Documents at the site. Additionally, the CONTRACTOR shall keep a copy of approved shop drawings and other submittals. All of these items shall be available to the City Engineer during all regular business hours.

9(I) Shop drawings and other such submittals from the CONTRACTOR do not constitute a part of the Contract. The CONTRACTOR shall not do any Work requiring shop drawings or other submittals unless such has been approved in writing by the City Engineer or as required by the Contract Documents. All Work requiring approved shop drawings or other submittals shall be done in strict compliance with such approved documents or Contract requirements. However, approval by the City Engineer shall not be evidence that Work installed pursuant thereto conforms with the requirements of this Contract and shall not relieve the CONTRACTOR of responsibility for deviations from the Contract unless the City Engineer has been specifically informed of the deviation by a writing incorporated in the submittals and has approved the deviation in writing.

The delivery of submittals shall constitute a representation by the CONTRACTOR that it has verified that the submittals meets the requirements of the Contract, or will do so, including field measurements, materials, and field construction criteria related thereto.

The City Engineer shall have no duty to review partial submittals or incomplete submittals. The CONTRACTOR shall have the duty to carefully review, inspect, examine, and physically stamp and sign any and all submittals before submission of same to the City Engineer.

9(J) The CONTRACTOR shall maintain the Project site and adjacent areas affected by its Work and/or the acts of its employees, material, men, and subcontractors in a reasonably clean condition during performance of the Work. Upon Substantial Completion, the CONTRACTOR shall thoroughly clean the Project site of all debris, trash, and excess materials or equipment. If the CONTRACTOR fails to do so, the CITY may complete the cleanup, by its own forces or by separate contract, and shall be entitled to charge the CONTRACTOR for same through the collection or withholding of funds through the mechanisms provided elsewhere herein.

9(K) At all times relevant to this Contract, the CONTRACTOR shall permit the CITY and its consultants to enter upon the Project site and any offsite lay down areas, and to review or inspect the Work and any materials on any such site, without formality or other procedure.

9(L) The CONTRACTOR recognizes that the CITY may enter into other contracts to perform Work relating to the Project, or to complete portions of the Work itself, the CONTRACTOR shall ensure that its forces reasonably accommodate the forces of the CITY and other contractors hired by the CITY. The CONTRACTOR shall coordinate its schedule with the Work of other contractors. If the CONTRACTOR claims that delay or damage results from

these actions of the CITY, it shall promptly submit a claim as provided herein.

9(M) PROTECTION OF PERSONS AND PROPERTY. It shall be the responsibility of the CONTRACTOR to initiate, continue, and supervise all safety programs and precautions in the performance of the terms of this Contract. The CONTRACTOR shall take reasonable precautions for the safety of, and shall provide reasonable protection to prevent damage, injury or loss to its employees, subcontractors' employees, employees of the CITY, and members of the public, the Work itself and unassembled components thereof, and other property at the site or adjacent thereto. As part of the CONTRACTOR's obligations hereunder, the CONTRACTOR shall erect and maintain safeguards, barriers, signs, warnings, etc.

With notice to the CITY Engineer, the CONTRACTOR shall promptly remedy loss or damage to the Work or any person or property described herein caused in whole or in part by the acts of the CONTRACTOR or any subcontractor, sub-subcontractor or material man. This obligation shall be in addition to the requirements of Article 10 herein. The City Engineer may direct the CONTRACTOR to remedy violations of applicable laws, rules, regulations, and interpretations related to safety when and if observed on the site. However, through exercising this authority the City Engineer shall not incur any obligations to monitor, initiate, continue, or supervise safety programs and precautions such to diminish the CONTRACTOR's primary role in same. The City Engineer shall have the right to report suspected safety violations to the Occupational Safety and Health Administration (OSHA).

The CONTRACTOR shall promptly notify the City Engineer upon discovery of any unidentified material which CONTRACTOR reasonably believes to be asbestos, lead, PCB, or other hazardous material, and shall immediately stop Work in the affected area of the Project. The CONTRACTOR shall not be responsible for removal or other Work with regard to such hazardous material unless otherwise agreed between the City Engineer and the CONTRACTOR. In the case of Work stopped hereunder, Article 6 shall apply to claims for delay, hindrance or interference. Work will resume in the affected area of the Project immediately after such time as the hazardous material has been removed or rendered harmless, as certified by an industrial hygienist to be engaged by the CITY.

ARTICLE 10 INDEMNITY

Except for expenses or liabilities arising from the negligence of the CITY, the CONTRACTOR hereby expressly agrees to indemnify and hold the CITY harmless against any and all expenses and liabilities arising out of the performance or default of this Contract as follows:

10(A) CONTRACTOR shall indemnify and hold harmless, to the maximum extent permitted by law, CITY and its officers and employees, from and against any and all liability, damages, losses, (whether in contract or in tort, including personal injury, accidental death or property damage, and regardless, of whether the allegations are false, fraudulent, or groundless), and costs (including reasonable attorney fees, litigation, arbitration, mediation, and appeal expenses) to the extent caused by the negligence, recklessness, or intentional wrongful misconduct of the CONTRACTOR and persons employed by or utilized by the CONTRACTOR in CONTRACTOR's performance of this Agreement.

10(B) CONTRACTOR's obligation to indemnify and hold harmless shall remain in effect and shall be binding upon CONTRACTOR whether such injury or damage shall accrue, or may be discovered, before or after termination of this Agreement.

10(C) CONTRACTOR's failure to comply with this section's provisions shall constitute a material breach upon which CITY may immediately terminate or suspend this Agreement.

To the Extent provided by law, CONTRACTOR shall indemnify, defend, and hold harmless the City and the State of Florida, Department of Transportation, including the Department's office, agents, and employees, against any actions, claims, or damages arising out of, related to, or resulting from negligent or wrongful act(s) of the CONTRACTOR, or any of its officers, agents, or employees, acting within the scope of their office or employment, in connection with the rights granted to or exercised by the CONTRACTOR.

The foregoing indemnification shall not constitute a waiver of the Department's or City's sovereign immunity beyond the limits set forth in Florida Statutes, Section 768.28. Nor shall the same be construed to constitute agreement by the CONTRACTOR to indemnify City for the negligent acts or omissions of City, its officers, agents, or employees, or third parties. Nor shall the same be construed to constitute agreement by City to indemnify the Department for the negligent acts or omissions of the Department, its officers, agents, or employees, or third parties. This indemnification shall survive the termination of this Agreement.

ARTICLE 11 CLAIMS BY THE CONTRACTOR

Claims by the CONTRACTOR against the CITY, other than for time extensions covered by Article 5 hereof, are subject to the following terms and conditions:

11(A) All CONTRACTOR claims against the CITY shall be initiated by a written claim submitted to the CITY. Notice of such claim shall be received by the CITY no later than either ten (10) calendar days after the event, or ten (10) calendar days after the first appearance of the circumstances causing the claim, whichever is sooner, and same shall set forth in detail all known facts and circumstances supporting the claim. Final costs associated with any claim upon which notice has been filed must be submitted in writing to the CITY within thirty (30) calendar days after notice has been received.

11(B) The CONTRACTOR and the CITY shall continue their performance hereunder regardless of the existence of any claims submitted by the CONTRACTOR including claims set forth in Article 6 hereof.

11(C) In the event the CONTRACTOR discovers previously concealed and unknown site conditions which are materially vary from those typically and ordinarily encountered in the general geographical location of the Project, the Contract Price may, with the approval of the CITY, be modified, either upward or downward, upon the written notice of claim made by either party within ten (10) calendar days after the first appearance to such party of the circumstances. Final costs must be submitted within thirty (30) calendar days after such notice is received by the CITY, unless extended by written agreement of the parties. As a condition precedent to the CITY having any liability to the CONTRACTOR due to concealed and

unknown conditions, the CONTRACTOR must give the City Engineer written notice of, and an opportunity to observe, such condition prior to disturbing it. The failure by the CONTRACTOR to give the written notice and make the claim as provided by this Subarticle 11(C) and Subarticle 7(A)(ii) shall constitute a waiver by the CONTRACTOR of any rights arising out of or relating to such concealed and unknown condition.

11(D) In the event the CONTRACTOR seeks to make a claim for an increase in the Contract Amount, as a condition precedent to any liability of the CITY therefore, unless emergency conditions exist, the CONTRACTOR shall strictly comply with the requirements of Subarticle 11(A) above and such claim shall be made by the CONTRACTOR before proceeding to execute any Work for which a claim is made. Failure to comply with this condition precedent shall constitute a waiver by the CONTRACTOR of any claim for additional compensation.

11(E) In connection with any claim by the CONTRACTOR against the CITY for compensation in excess of the Contract Amount, any liability of the CITY for the CONTRACTOR's cost shall be limited to those cost categories set forth in Article 13(E) below.

ARTICLE 12 SUBCONTRACTORS

12(A) Prior to execution of this Contract, the CONTRACTOR shall have identified to the City Engineer, in writing, those parties required to be listed on the proposal form as subcontractors on the Project. Any changes to this list at any time shall be subject to the prior approval of the City Engineer. The City Engineer shall, in writing, state any objections the CITY may have to one or more of such subcontractors. The CONTRACTOR shall not enter into a subcontract with an intended subcontractor to whom the CITY reasonably objects. If at any time the CITY objects to a subcontractor, the CONTRACTOR shall solicit proposals from potential replacements and shall submit the three lowest proposals to the City Engineer, along with the CONTRACTOR's proposed choice as replacement without an increase in bid price.

All subcontracts shall afford the CONTRACTOR rights against the subcontractor which correspond to those rights afforded to the CITY against the CONTRACTOR herein, including those rights of Contract termination as set forth herein.

12(B) Each and every subcontract related to the Project is hereby assigned by the CONTRACTOR to the CITY, contingent upon the termination of this Contract for default or convenience as provided herein, and only as to those subcontracts which the City Engineer accepts in writing directed to the CONTRACTOR. This contingent assignment is subject to the prior rights of any surety obligated under a bond related to this Contract. This contingent assignment will operate prospectively from the effective date of assignment, and will not obligate the CITY to any liabilities existing on the effective date of the assignment, or arising from events, acts, failures to act, facts or circumstances existing prior to the effective date of the assignment. The contracts subject to this contingent assignment shall also be further assignable by the CITY, at the CITY's sole option. The CONTRACTOR shall bear the responsibility of notifying subcontractors of this contingent assignment and including it in all subcontracts in connection with the Project.

ARTICLE 13 CHANGE ORDERS

One or more changes to the Work within the general scope of this Contract may be ordered by Change Order. The CITY may also issue written directions for minor changes in the Work and may issue Construction Change Directives, as set forth below. The CONTRACTOR shall proceed with any such changes or Construction Change Directives without delay and in a diligent manner, and same shall be accomplished in strict accordance with the following terms and conditions:

13(A) Change Order shall mean a written order to the CONTRACTOR executed by the CITY after execution of this Contract, directing a change in the Work. A Change Order may include a change in the contract amount (other than a change attributable to damages to the CONTRACTOR for delay as provided in Article 6 hereof) or the time for the CONTRACTOR's performance, or any combination thereof. Where there is a lack of total agreement on the terms of a Change Order or insufficient time to execute a bilateral change, the CITY may also direct a change in the Work in the form of a Construction Change Directive, which will set forth the change in the Work and the change, if any, in the Contract Amount or time for performance, for subsequent inclusion in a Change Order; Construction Change Directives shall include a not-to-exceed preliminary price, against which the CONTRACTOR may begin billing (subject to the requirements for pay applications elsewhere herein) as the Work is performed.

- a. The CONTRACTOR shall furnish a price breakdown, itemized as required and within the time specified by the City Engineer, with any proposal for a contract modification.
- b. The price breakdown:
 - (a) Must include sufficient detail to permit an analysis of all costs for material, labor, equipment, and subcontracts; and
 - (b) Must cover all Work involved in the modification, whether the Work was deleted, added, or changed.
- c. The CONTRACTOR shall provide similar price breakdowns to support any amounts claimed for subcontracts.
- d. The CONTRACTOR's proposal shall include a complete justification for any time extension proposed.

13(B) Any change in the contract amount resulting from a Change Order shall be determined as follows:

- (1) By mutual agreement between the CITY and the CONTRACTOR as evidenced by: (a) the change in the Contract Amount being set forth in the Change Order, (b) such change in the Contract Amount, together with any conditions or requirements relating thereto, being initialed by both parties, and (c) the CONTRACTOR's execution of the Change Order; or
- (2) If no mutual agreement occurs between the CITY and the CONTRACTOR,

the change in the Contract Amount, if any, shall be derived by determining the reasonable actual costs incurred or savings achieved, resulting from revisions in the Work. Such reasonable actual costs or savings shall include a component for direct job site overhead and profit but shall not include home-office overhead or other indirect costs or components. The calculation of actual costs shall conform to the markup schedule in Article 13(E) below. Any such costs or savings shall be documented in the format and with such content and detail as the CITY requires.

The CONTRACTOR shall promptly submit such documentation and other backup as the CITY may require in evaluating the actual costs incurred.

13(C) The execution of a Change Order by the CONTRACTOR shall constitute conclusive evidence of the CONTRACTOR's agreement to the ordered changes in the Work, this Contract as thus amended, the Contract Price, and the time for performance by the CONTRACTOR. The CONTRACTOR, by executing the Change Order, waives and forever releases any claim against the CITY for additional time or compensation for matters relating to, arising out of or resulting from the Work included within or affected by the executed Change Order of which the CONTRACTOR knew or should have known.

13(D) The CONTRACTOR shall notify and obtain the consent and approval of the CONTRACTOR's surety with reference to all Change Orders if such notice, consent or approval are required by the CITY, the CONTRACTOR's surety, or by law. The CONTRACTOR's execution of the Change Order shall constitute the CONTRACTOR's warranty to the CITY that the surety has been notified of, and consents to, such Change Order and the surety shall be conclusively deemed to have been notified of such Change Order and to have expressly consented thereto.

13(E) For the purpose of Change Orders, the following definitions of terms apply:

CONTRACTOR's or Subcontractor's Materials shall include the cost of materials, sales tax, and the cost of all transport. The cost of items listed shall be directly related to the Change Order. Indirect costs not specifically related to the Change Order shall not be considered.

CONTRACTOR's or Subcontractor's Direct Labor Cost shall be limited to the hourly rate of directly involved Workmen, employer contributions towards company standard benefits, pensions, unemployment or social security (if any), and employer costs for paid sick and annual leave.

CONTRACTOR's or Subcontractor's Overhead shall include license fees, bond premiums, supervision, wages of timekeepers and clerks, incidentals, home and field office expense, and vehicle expense directly related to the Project, and all other direct Project expenses not included in the CONTRACTOR's materials, direct labor, and equipment costs.

The allowance for Overhead and Profit shall be limited to the following schedule:

1. For the CONTRACTOR, for any Work performed by the CONTRACTOR's own forces, 15% of the Subtotal of Costs to the

CONTRACTOR.

2. For the CONTRACTOR, for any Work performed by his Subcontractor, 6% of the amount due the Subcontractor.
3. For each Subcontractor or Sub-subcontractor involved, for any Work performed by their own forces, 15% of their materials and direct labor costs.
4. For each Subcontractor, for Work performed by his Sub-subcontractor(s), 6% of the amount due the Sub-subcontractor.

For Change Orders, the total cost or credit to the Owner shall be based on the following schedule:

CONTRACTOR's Materials Cost
+ CONTRACTOR's Direct Labor Costs
+ CONTRACTOR's Equipment Costs (includes owned/rental equipment)
+ Applicable Subcontractor Costs
Subtotal of Costs to the CONTRACTOR
+ CONTRACTOR's Overhead and Profit
Total Cost or Credit to the Owner

13(F) Nothing Contained in this Article shall be deemed to contradict or limit the terms of Article 6(E) herein.

ARTICLE 14

DISCOVERING AND CORRECTING DEFECTIVE OR INCOMPLETE WORK

14(A) In the event that the CONTRACTOR covers, conceals, or obscures its Work in violation of this Contract or in violation of an instruction from the City Engineer, such Work shall be uncovered and displayed for review by the City Engineer and/or the City's consultants upon request, and shall be reworked at no cost in time or money to the CITY.

14(B) If any of the Work is covered, concealed, or obscured in a manner not covered by Subarticle 14(A) above, it shall, if directed by the City Engineer, be uncovered and displayed for the City Engineer and/or the City's consultants. If the uncovered Work conforms strictly to this Contract, the costs incurred by the CONTRACTOR to uncover and subsequently, replace such Work shall be done by the CITY. Otherwise, such costs shall be borne by the CONTRACTOR.

14(C) The CONTRACTOR shall, at no cost in time or money to the CITY, correct Work rejected by the City Engineer as defective or failing to conform to this Contract. Additionally, the CONTRACTOR shall reimburse the CITY for all testing, review, inspections, and other expenses incurred as a result thereof.

14(D) In addition to its warranty obligations set forth elsewhere herein and any manufacturers' warranties provided on the Project, and in addition to other remedies provided herein or by law to the CITY, the CONTRACTOR shall be specifically obligated to promptly correct any and all defective or nonconforming Work, whether obvious or after-discovered, for

a period of twelve (12) months following Substantial Completion upon written direction from the City Engineer.

14(E) The City Engineer may, but shall in no event be required to, choose to accept defective or nonconforming Work. In such event, the Contract Amount shall be reduced by the greater of: (1) the reasonable costs of removing and correcting the defective or nonconforming Work plus 150% of costs, or (2) the difference between the fair market value of the Project as constructed and the fair market value of the Project had it not been constructed in such a manner as to include defective or nonconforming Work. If the remaining portion of the unpaid Contract Amount, if any, is sufficient to compensate the CITY for the acceptance of defective or nonconforming Work, the CONTRACTOR shall, upon written demand from the CITY, pay the CITY such remaining compensation for accepting defective or nonconforming Work. The CONTRACTOR shall have an opportunity to correct any defect or non-conformance prior to the CITY taking the above actions. The contractor, upon written notice of any defect or non-conformance, shall have ten (10) calendar days to make corrections, unless the City Engineer agrees that the correction will require more than ten (10) calendar days to correct and agrees, in writing, to correct the defect or non-conformance.

ARTICLE 15

CITY'S RIGHT TO SUSPEND CONTRACTOR'S PERFORMANCE

15(A) In addition to the CITY's rights under Article 8 and elsewhere herein, the CITY shall have the right at any time to direct the CONTRACTOR to suspend its performance, or any designated part thereof when in the interests of the CITY. If any such suspension is directed by the CITY, the CONTRACTOR shall immediately comply with same.

15(B) In the event the City Engineer directs a suspension of performance under this Article, through no fault of the CONTRACTOR, if the suspension is lifted other than by termination, the CITY shall pay the CONTRACTOR as full compensation for such suspension the CONTRACTOR's ordinary and reasonable costs, actually incurred and paid, of:

- (1) demobilization and remobilization, including such justifiable costs paid to subcontractors (cost categories and markups limited to those set forth in Article 13(E) above); and
- (2) preserving and protecting Work in place; and
- (3) approved storage of materials or equipment purchased for the Project, including insurance thereon; and
- (4) substantiated extended field office overhead (no home office overhead).

15(C) The CITY may order suspension of the Work in whole or in part for such time as deemed necessary because of the failure of the CONTRACTOR to comply with any of the requirements of this Agreement, and the Agreement's Completion Date shall not be extended on account of any such suspension of Work.

When the City Engineer orders any suspension of the Work under this Subarticle

15(C), the CONTRACTOR shall not be entitled to any payment for Work which the CONTRACTOR performs after notice of suspension and/or during the suspension period and shall not be entitled to any costs or damages resulting from such suspension.

15(D) The CITY's rights under this Article shall be in addition to those contained elsewhere herein or provided by law.

ARTICLE 16 TERMINATION BY THE CITY

The CITY may terminate this Contract in accordance with the following terms and conditions:

16(A) Termination for Convenience. The CITY may, when in the interests of the CITY, terminate performance under this Contract by the CONTRACTOR, in whole or in part, for the convenience of the CITY. The CITY shall give written notice of such termination to the CONTRACTOR specifying when termination becomes effective. The CONTRACTOR shall incur no further obligations in connection with the Work so terminated, other than warranties and guarantees for completed Work and installed equipment, and the CONTRACTOR shall stop Work when such termination becomes effective. The CONTRACTOR shall also terminate outstanding orders and subcontracts for the affected Work. The CONTRACTOR shall settle the liabilities and claims arising out of the termination of subcontracts and orders. The CITY may direct the CONTRACTOR to assign the CONTRACTOR's right, title, and interest under termination orders or subcontracts to the CITY or its designee. The CONTRACTOR shall transfer title and deliver to the CITY such completed or partially completed Work and materials, equipment, parts, fixtures, information, and contract rights as the CONTRACTOR has in their possession or control. When terminated for convenience, the CONTRACTOR shall be compensated as follows:

16(A)(1) The CONTRACTOR shall submit a termination claim to the CITY specifying the amounts due because of the termination for convenience together with costs, pricing or other data required by the CITY. If the CONTRACTOR fails to file a termination claim within one (1) year from the effective date of termination, the CITY shall pay the CONTRACTOR an amount derived in accordance with Subarticle 16(A)(3) below.

16(A)(2) The CITY and the CONTRACTOR may agree to the compensation, if any, due to the CONTRACTOR hereunder.

16(A)(3) Absent agreement to the amount due to the CONTRACTOR, the CITY shall pay the CONTRACTOR the following amounts:

(a) Contract costs for labor, materials, equipment, and other services accepted under this Contract.

(b) Reasonable costs incurred in preparing to perform and in performing the terminated portion of the Work, and in terminating the CONTRACTOR's performance, plus a fair and reasonable allowance for direct job site overhead and earned profit thereon (such profit shall not include anticipated profit or consequential damages);

provided however, that if it reasonably appears that the CONTRACTOR would have not profited or would have sustained a loss if the entire Contract would have been completed, no profit shall be allowed or included and the amount of compensation shall be reduced to reflect the anticipated rate of loss, if any.

(c) Reasonable costs of settling and paying claims arising out of the termination of subcontracts or orders pursuant to Subarticle (A) of this Article (if contingent assignment of such contracts has not been elected as provided herein). These costs shall not include amounts paid in accordance with other provisions hereof. This clause is subject to and the CONTRACTOR shall be limited by the CITY's right to direct the replacement of subcontractors under Article 12 (A).

(d) The total sum to be paid the CONTRACTOR under this Subarticle 16(A) shall not exceed the total contract amount, as properly adjusted, reduced by the amount of payments otherwise made, and shall in no event include duplication of payment.

16(B) Termination for Cause. If the CONTRACTOR does not perform the Work, or any part thereof, in a timely manner, supply adequate labor, supervisory personnel or proper equipment, or materials, or if it fails to timely discharge its obligations for labor, equipment and materials, or proceeds to disobey applicable law, or otherwise commits a violation of a material provision of this Contract, then the CITY, in addition to any other rights it may have against the CONTRACTOR or others, may terminate the performance of the CONTRACTOR, in whole or in part at the CITY's sole option, and assume possession of the Project site and of all materials and equipment at the site and may complete the Work.

In such case, the CONTRACTOR shall not be paid further until the Work is complete. After Completion has been achieved, if any portion of the Contract Amount, as it may be modified hereunder, remains after the cost to the CITY of completing the Work, including all costs and expenses of every nature incurred, has been deducted by the CITY, such remainder shall belong to the CONTRACTOR. Otherwise, the CONTRACTOR shall pay and make whole the CITY for such cost. This obligation for payment shall survive the termination of the Contract.

In the event the employment of the CONTRACTOR is terminated by the CITY for cause pursuant to this Subarticle 16(B) and it is subsequently determined by a Court of competent jurisdiction that such termination was without cause, such termination shall thereupon be deemed a Termination for Convenience under Subarticle 16(A) and the provisions of Subarticle 16(A) shall apply.

16(C) Termination for Non-Appropriation. The CITY may also terminate this Contract, in whole or in part, for non-appropriation of sufficient funds to complete or partially complete the Project, regardless of the source of such funds, and such termination shall be on the terms of Subarticle 16(A).

16(D) The CITY's rights under this Article shall be in addition to those contained

elsewhere herein or provided by law.

ARTICLE 17 INSURANCE

17(A) CONTRACTOR shall be responsible for all damage to person and or property resulting from its negligent acts, reckless or intentional misconduct, errors, or omissions, or those of their subcontractors, agents, or employees in connection with such services and shall be responsible for all parts of its Work, both temporary and permanent.

17(A)(1) Evidence of Insurance

CONTRACTOR shall, at its own expense, procure and maintain throughout the term of this Contract, with insurers acceptable to the CITY, the types and amounts of insurance conforming to the minimum requirements set forth herein. CONTRACTOR shall not commence Work until the required insurance is in force and evidence of insurance acceptable to the CITY has been provided to, and approved by, the CITY. The CITY at all times reserves the right to request such additional documentation and evidence of insurance as in its sole discretion it may require and the CONTRACTOR hereby agrees to provide same.

With respect to the Workers' Compensation/Employer's Liability Insurance, and Business Auto Liability Insurance, an appropriate Certificate of Insurance (which identifies the Project), and a copy of the actual notice of cancellation endorsement(s) as issued on the policy(ies), signed by an authorized representative of the insurer(s) shall be satisfactory evidence of insurance. With respect to the Commercial General Liability, Watercraft Liability and Pollution Liability Insurance an appropriate Certificate of Insurance (which identifies the Project) signed by an authorized representative of the insurer, and copies of the actual additional insured and notice of cancellation endorsements as issued on the policy(ies), shall be satisfactory evidence of such insurance. With respect to Property Insurance, a fully completed Evidence of Commercial Property Insurance (ACORD Form 28) signed by an authorized representative of the insurance, a copy of the notice of cancellation endorsement and a copy of the waiver of subrogation endorsement shall be satisfactory evidence of such insurance. All endorsements shall be properly completed and signed by an authorized representative of the insurer providing the coverage and shall indicate the policy number.

To the extent CONTRACTOR is permitted to and elects to sub-contract any of the Work performed under this Agreement, CONTRACTOR shall require Subcontractors to maintain any and all insurance required by law. Except to the extent required by law, or as otherwise specifically provided by this Agreement, this Agreement does not establish minimum insurance requirements for Subcontractors.

If the insurance policies expire or terminate during the term of this Agreement CONTRACTOR shall provide CITY with renewal or replacement evidence of the insurance, including endorsements, no less than fifteen (15) days before the expiration or termination of the insurance for which previous evidence of insurance has been provided.

Notwithstanding the prior submission of a Certificate of Insurance, copies of endorsements, or other evidence initially acceptable to CITY, if requested by CITY, CONTRACTOR shall, within thirty (30) days after receipt of a written request from CITY, provide

CITY with a certified copy or certified copies of the policy or policies providing the coverage required by this Article 17. CONTRACTOR may redact or omit, or cause to be redacted or omitted, those provisions of the policy or policies which are not relevant to the insurance required by Article 17.

17(A)(2) Workers' Compensation /Employer's Liability Insurance.

Worker's Compensation/Employer's Liability Insurance shall be no more restrictive than that provided by the latest edition of the standard Workers' Compensation Policy, as filed for use in Florida by the National Council on Compensation Insurance (NCCI), without any restrictive endorsements other than any endorsements required by NCCI or the State of Florida. In addition to coverage for the Florida Workers' Compensation Act, where appropriate, coverage is to be included for the Federal Employer's Liability Act and any other applicable Federal or State law.

The policy must be endorsed to waive the insurer's right to subrogate against CITY, and its members, officials, officers and employees in the manner which would result from the attachment of the NCCI Waiver of Our Right to Recover from Others Endorsement (Advisory Form WC 00 03 13) with CITY, and its officials, officers, and employees scheduled thereon.

The policy must be endorsed to provide CITY with thirty (30) days prior written notice of cancellation. The minimum amount of coverage (inclusive of any amount provided by an umbrella or excess policy) shall be:

Part One:	"Statutory"	
Part Two:	\$2,000,000	Each Accident
	\$2,000,000	Disease - Policy Limit
	\$2,000,000	Disease – Each Employee

17(A)(3) Commercial General Liability Insurance.

Commercial General Liability Insurance shall be no more restrictive than that provided by the latest edition of the standard Commercial General Liability Form (Form CG 00 01) as filed for use in the State of Florida by the Insurance Services Office (ISO), without any restrictive endorsements other than any endorsements specifically required by ISO or the State of Florida.

The coverage may include restrictive endorsements which exclude coverage for liability arising out of: Mold, fungus, or bacteria
Terrorism
Silica, asbestos, or lead
Sexual molestation"

CITY and its members, officials, officers, and employees shall be included as an "Additional Insured" on a form no more restrictive than ISO form CG 20 10 (Additional Insured – Owners, Lessees, or Contractor).

The policy must be endorsed to provide CITY with 30 days prior written notice

of cancellation. The minimum limits (inclusive of amounts provided by an umbrella or excess policy) shall be:

General Aggregate	\$2,000,000
Products/Completed Operations Aggregate	\$2,000,000
Personal and Advertising Injury	\$2,000,000
Each Occurrence	\$2,000,000

CONTRACTOR shall continue to maintain products/completed operations coverage in the amounts stated above for a period of three (3) years after the Final Completion of the Work. The insurance shall be on a form no more restrictive than, and shall cover those sources of liability which would be covered by Coverage A of, the latest occurrence form edition of the Commercial General Liability Coverage Form (ISO Form CG 00 01), or of the occurrence Products/Completed Operations Liability Coverage Form (ISO Form CG 00 37), as filed for use in the State of Florida by ISO, without any restrictive endorsements other than those than those which, under an ISO filing, must be attached to the policy (i.e., mandatory endorsements).

17(A)(4) Automobile Liability Insurance.

Automobile Liability Insurance shall be no more restrictive than that provided by Section II (Liability Coverage) of the most recent version of the standard Business Auto Policy (ISO Form CA 00 01) without any restrictive endorsements, including coverage for liability contractually assumed, and shall cover all owned, non-owned, and hired autos used in connection with the performance of the Work.

The policy must be endorsed to provide CITY with 30 days prior written notice of cancellation.

Such insurance shall not be subject to any aggregate limit and the minimum limits (inclusive of any amounts provided by an umbrella or excess policy) shall be:

Each Occurrence Bodily Injury and	
Property Damage Liability Combined	\$2,000,000

17(A)(5) Watercraft Liability

To the extent watercraft are utilized, the CONTRACTOR shall purchase and maintain, or cause its subcontractors to purchase and maintain, insurance which shall, at a minimum, cover the CONTRACTOR and subcontractor for injuries or damage arising out of the use of all owned, non-owned and hired watercraft.

The insurance shall include the CITY and its members, officials, officers and employees as additional insureds.

The policy must be endorsed to provide CITY with 30 days prior written notice of cancellation.

The limits applicable to watercraft liability (inclusive of any amounts provided by an umbrella or excess policy) shall be:

Each Occurrence/Annual Aggregate	\$2,000,000
----------------------------------	-------------

17(A)(6) Pollution Legal Liability

Pollution Legal Insurance shall cover CONTRACTOR for liability resulting from pollution or other environmental impairment arising out of, or in connection with, Work performed under this Agreement, or which arises out of, or in connection with this Agreement, including coverage for clean- up of pollution conditions and third party bodily injury and property damage claims arising from pollution conditions. Such insurance shall also include transportation coverage and non-owned disposal site coverage.

The policy must be endorsed to provide CITY with thirty (30) days prior written notice of cancellation

Coverage must either be on an occurrence basis; or, if on a claims-made basis, the coverage must respond to all claims reported within, three (3) years following the period for which coverage is required and which would have been covered had the coverage been on an occurrence basis.

The minimum limits (inclusive of any amounts provided by an umbrella or excess policy) shall be:

Each Claim	\$2,000,000
Annual Aggregate	\$2,000,000

The CITY and the CITY's members, officials, officers, and employees shall be included as an "Additional Insureds" on the policy.

The Maximum permissible deductible or self-insured retention on the policy shall be \$50,000 per claim. The payment of any amount owed under any deductible or self-insured shall be the sole responsibility of CONTRACTOR and CONTRACTOR shall pay on behalf of the CITY or CITY's members, officials, officers, agents and employees any deductible or self-insured retention applicable to a claim against the CITY or the CITY's officials, officers, agents and employees.

17(A)(7) General Conditions

The insurance provided by the CONTRACTOR shall apply on a primary basis to and shall not require contribution from, any other insurance or self-insurance maintained by CITY or CITY's members, officials, officers, or employees. Any insurance, or self-insurance, maintained by the CITY shall be in excess of, and shall not contribute with, the insurance provided by CONTRACTOR.

Except as otherwise specifically authorized in this Agreement, no deductible or self-insured retention for any required insurance provided by CONTRACTOR pursuant to this Agreement will be allowed. To the extent any required insurance is subject to any deductible or self-insured retention (whether with or without approval of CITY), CONTRACTOR shall be responsible for paying on behalf of CITY (and any other person or organization CONTRACTOR has, in this Agreement, agreed to include as an insured for the required

insurance) any such deductible or self-insured retention.

Compliance with these insurance requirements shall not limit the liability of CONTRACTOR, its subcontractors, sub-subcontractors, employees, or agents. Any remedy provided to the CITY or CITY's members, officials, officers, or employees by the insurance provided by CONTRACTOR or the CITY shall be in addition to and not in lieu of any other remedy (including, but not limited to, as an indemnitee of CONTRACTOR) available to the CITY under this Contract or otherwise.

Neither approval nor failure to disapprove insurance furnished by CONTRACTOR shall relieve CONTRACTOR from the responsibility to provide insurance as required by this Contract.

17(A)(8) CONTRACTOR shall deliver to CITY the required certificate(s) of insurance and endorsement(s) before beginning any Work under this Agreement. Failure to do so shall constitute a material breach upon which the City may immediately terminate or suspend this contract.

17(A)(9) At its sole discretion, CITY may obtain or renew CONTRACTOR insurance, and CITY may pay all or part of the premiums. Upon demand, CONTRACTOR shall repay CITY all monies paid to obtain or renew the insurance. CITY may offset the cost of the premium against any monies due CONTRACTOR from CITY. CONTRACTOR's failure to obtain, pay for, maintain any required insurance shall constitute a material breach upon which the CITY may immediately terminate or suspend this agreement.

ARTICLE 18 PERFORMANCE AND PAYMENT BONDS

(a) **BONDS REQUIRED:** Prior to issuance of the Notice of Commencement, CONTRACTOR shall provide CITY with a Common Law Performance Bond, and a Statutory Payment Bond meeting the standards specified herein, on the forms provided by the CITY, and attached hereto, with a Power of Attorney Affidavit, each in an amount not less than the Contract price. Within fifteen (15) days after issuance of the Notice of Commencement, CONTRACTOR shall record in the public records of the county where the improvement is located, the statutory payment bond and common law performance bond as required in Section 255.05(a) Florida Statutes. CONTRACTOR shall provide the CITY with a true copy of the recorded bond(s) as evidence of such recording.

(b) **SURETY'S QUALIFICATIONS:** All bonds required under this Contract, including, but not by way of limitation, any Bid Bond, Common Law Performance Bond or Statutory Payment Bond, shall be written through a reputable and responsible surety bond agency licensed to do business in the State of Florida and with a surety which holds a certificate of authority authorizing it to write surety bonds in Florida meeting the following requirements:

(1) Ratings by A.M. Best

The surety company or corporation shall have minimum ratings by the A.M. Best

Company of A- or better with a Financial Size Category of "V" or larger.

(2) Circular 570

In addition to meeting the requirements of paragraph (1) above, the surety shall also comply with the United State of the Treasury Circular 570, Revised 2022 requirements as set forth in this paragraph (2). The surety shall maintain a current certificate of authority as an acceptable surety on Federal Bonds in accordance with U.S. Department of Treasury Circular 570, Revised 2022. If the amount of the bond exceeds the underwriting limitations set forth in the Circular, in order to qualify, the net retention of the surety company shall not exceed the underwriting limitation in the Circular and the excess risk must be protected by co-insurance, reinsurance, or other methods in accordance United States Department of Treasury with Treasury Circular 297, revised September 1, 1978 implemented at 31CFR Part 223. Further the surety company shall provide the CITY with evidence satisfactory to the CITY, that such excess risk has been protected in an acceptable manner.

(c) **ADDITIONAL OR REPLACEMENT BOND:** It is further mutually agreed between the parties hereto that if, at any time, the CITY shall deem the surety or sureties upon any bond to be unsatisfactory, or if for any reason, such bond (because of increases in the Work or otherwise) ceases to be adequate, the CONTRACTOR shall, at their expense within five (5) days after the receipt of notice from the CITY to do so, furnish an additional or replacement bond or bonds in such form, amount, and with such surety or sureties as shall be satisfactory to the CITY. In such event, no further payments to the CONTRACTOR shall be deemed to be due under this Contract until such new or additional security for the faithful performance of the Work shall be furnished in manner and form satisfactory to the CITY.

(d) **CO-SURETIES:** Subject to the following requirements, the bonds required by this Contract may be provided by more than one surety:

(1) At least one of the co-sureties shall meet the requirements of Paragraph (b) for the full amount of the bond; and

(2) Each surety shall be jointly and several liable for the full amount of the bond required.

(e) **FLORIDA AGENT:** The surety company shall have a Florida agent whose name shall be listed in the prescribed space on the forms provided by the CITY for all bonds required by the CITY.

ARTICLE 19 PROJECT RECORDS

All documents relating in any manner whatsoever to the Project, or any designated portion thereof, which are in the possession of the CONTRACTOR, or any subcontractor of the CONTRACTOR, shall be made available to the CITY and/or their consultants for inspection and copying upon written request by the CITY. Furthermore, said documents shall be made available, upon request by the CITY, to any state, federal or other regulatory authority and any

such authority may review, inspect and copy such records. Said records include, but are not limited to, all drawings, plans, specifications, submittals, correspondence, minutes, memoranda, tape recordings, videos, or other writings or things which document the Project, its design, and its construction. Said records expressly include those documents reflecting the cost of construction to the CONTRACTOR. The CONTRACTOR shall maintain and protect these documents for no less than three (3) years after Completion of the Project, or for any longer period of time as may be required by law or good construction practice. The CONTRACTOR further agrees to include these provisions in any subcontracts issued by The CONTRACTOR in connection with this Agreement.

ARTICLE 20 APPLICABLE LAW

The laws of the State of Florida shall govern this Agreement. In any litigation arising under this Agreement, the parties agree to a waiver of the right to a trial before a jury, and all such litigation shall be litigated only in a non-jury hearing in St. Lucie County, Florida.

It is the duty of every state officer, employee, agency, special district, board, commission, contractor and subcontractor to cooperate with the inspector general in an investigation, audit, inspection, review, or hearing pursuant to Florida Statute Section 20.055 (5).

ARTICLE 21 SUCCESSORS AND ASSIGNS

Each party binds itself, its successors, assigns, executors, administrators, or other representatives to the other party hereto and to successors, assigns, executors, administrators, or other representatives of such other party in connection with all terms and conditions of this Contract. The CONTRACTOR shall not assign this Contract without prior written consent of the CITY.

ARTICLE 22 MISCELLANEOUS PROVISIONS

22(A) Compliance By CONTRACTOR: Nondiscrimination

CONTRACTOR shall comply with all Federal, State and Local laws, ordinances, rules and regulations of any authorities throughout the duration of this Agreement. The CONTRACTOR shall be responsible for compliance with any such law, ordinance, rule or regulation, and shall hold CITY harmless and indemnify same in the event of non-compliance. CONTRACTOR agrees to abide by the requirements under Federal Executive Order Number 11246, "Equal Employment Opportunity" as amended, including specifically the provisions of the equal opportunity clause.

22(B) Drug-Free Workplace

CONTRACTOR shall comply with Section 287.087, Florida Statutes, regarding Drug-Free Workplaces.

22(C) State and Local Taxes

Except as otherwise provided, contract prices shall include all applicable state and local taxes.

CONTRACTOR shall indemnify and hold harmless the CITY for any loss, cost, or expense incurred by, levied upon or billed to the CITY as a result of CONTRACTOR's failure to pay any tax of any type due in connection with this Agreement. CONTRACTOR shall ensure that the above sections are included in all subcontracts and sub-subcontracts and shall ensure withholding on out of state subcontractors and sub-subcontractors to which withholding is applicable.

22(D) Gratuities and Kickbacks

Gratuities. It shall be unethical for any person to offer, give, or agree to give any employee or former employee, or for any employee or former employee to solicit, demand, accept, or agree to accept from another person a gratuity or an offer of employment in connection with any decision, approval, disapproval, recommendation, preparation, or any part of a program requirement or a purchase request, influencing the content of any specification or procurement standard, rendering of advice, investigation, auditing, or in any other advisory capacity in any proceeding or application, request for ruling, determination, claim or controversy, or other particular matter pertaining to any program requirement of a contract or subcontract, or to any solicitation or proposal therefore.

Kickbacks. It shall be unethical for any payment, gratuity, or offer of employment to be made by or on behalf of a subcontractor under a contract to the prime contractor, or to hire any subcontractor or any person associated therewith, as an inducement for the award of a subcontract or order.

22(E) Any and all notices required to be sent under this Contract or otherwise shall be sent to the following:

CITY:

Selena D. Griffett, P.E.
City of Fort Pierce
100 N. US Highway 1
Fort Pierce, FL 34950
Phone: 772-467-3774
Fax: 772-460-6847

CONTRACTOR:

ARTICLE 23 ENTIRE AGREEMENT

Any modification to this Agreement must be supported by an additional, articulated consideration, and must either be in writing, executed by the parties hereto, or, if made orally, should be confirmed in writing, which writing should state the consideration which supports the modification. Failure to confirm an oral modification in writing shall constitute a waiver of any claim for additional compensation with regard to the oral modification. Nothing in this Article shall be construed to limit the CITY's authority to issue changes set forth in Article 13 herein.

ARTICLE 24 SEVERABILITY

If any term or condition of this Contract or the application thereof to any person(s) or circumstances is held invalid, this invalidity shall not affect other terms, conditions or applications which can be given effect without the invalid term, condition, or application. To this end, the terms and conditions of this Contract are agreed to be severable.

ARTICLE 25 WAIVER

Waiver of any breach of any term or condition of this Contract shall not be deemed a waiver of any prior or subsequent breach and shall not entitle any party hereto to any subsequent waiver of any terms hereunder. No term or condition of this Contract shall be held to be waived, modified, or deleted except by an instrument, in writing, signed by the parties hereto.

ARTICLE 26 E-VERIFY

Effective January 1, 2021, as required by Section 448.095(2)(a), Florida Statutes, CONTRACTOR and any subcontractors shall register with and use the E-Verify system to verify the work authorization status of all newly hired employees. The City, CONTRACTOR, and any subcontractors may not enter into a contract unless each party uses the E-Verify System. Contractor shall provide documentation of its compliance with this requirement upon request by the City.

If CONTRACTOR enters into a contract with a subcontractor, the subcontractor must provide CONTRACTOR with an affidavit stating the subcontractor does not employ, contract with, or subcontract with an unauthorized alien. CONTRACTOR shall maintain a copy of the affidavit during the terms of this Agreement.

The City will not intentionally award Contracts to any Contractor who knowingly employs unauthorized alien workers, constituting a violation of the employment provisions of the Immigration and Nationality Act ("INA"). The City shall consider the employment by Contractor of unauthorized aliens a violation of Section 8 U.S.C. 1324(a)(3) [Section 274(e) of the INA]. Contractor agrees that violation by Contractor shall be grounds for unilateral termination of this Agreement by the City.

ARTICLE 27 SOVEREIGN IMMUNITY

Nothing contained in this Contract shall be deemed or otherwise interpreted as waiving the City's Sovereign Immunity protections existing under the laws of the State of Florida, or as increasing the limits of liability as set forth in Section 768.28, Florida Statutes.

[REMAINDER OF PAGE INTENTIONALLY LEFT BLANK]

IN WITNESS WHEREOF, the Parties have executed this Agreement under their several seals the day and year first written above.

WITNESSETH:

CONTRACTOR:

Print Name

By: _____

Signature

Title: _____

Federal Tax ID No. _____

Print name

Signature

ATTEST:

CITY OF FORT PIERCE

Linda Cox, City Clerk

Linda Hudson, Mayor

Date

APPROVED AS TO FORM AND CORRECTNESS:

Sara Hedges, City Attorney

**INVITATION TO BID
CITY OF FORT PIERCE, FORT PIERCE, FLORIDA
INVITATION TO BID NO. 2026-016**

Sealed Bids will be received by the City of Fort Pierce Purchasing Department until
3:00 PM, Thursday, December 11, 2025 for:

NEBRASKA AVENUE SIDEWALK (N&S Lawnwood Circle to S 13th Street)

The work includes construction and improvement of a 6' wide sidewalk along Nebraska Avenue from N/S Lawnwood Circle to S 13th Street in Fort Pierce, FL. Installation of ADA accessible ramps and crosswalks, and drainage harmonization as required are included.

Specifications are available upon request in the Office of the Purchasing Manager, City of Fort Pierce City Hall, 100 North U.S. 1, Fort Pierce, Florida.

Electronic copies of the documents may be obtained from the Office of Purchasing at no cost.

The City of Fort Pierce encourages Minority Business Enterprise participation.

Advertising for Bids will conform to federal requirements which include advertising for a minimum of three (3) weeks.

CITY OF FORT PIERCE

Gelencia Carter

Gelencia Carter, M.P.A
Purchasing Manager

EXHIBIT B - INSTRUCTIONS TO BIDDERS

TABLE OF CONTENTS

1	Defined Terms	48
2	Copies of Bidding Documents	48
3	Qualifications of Bidders	48
4	Examination of Contract Documents and Site	48
5	Interpretations	50
6	Bid Security	50
7	Contract Time	50
8	Liquidated Damages	50
9	Substitute Material and Equipment	51
10	Subcontractors, Etc.	51
11	Bid Form	51
12	Submission of Bids	52
13	Modification and Withdrawal of Bids	52
14	Opening of Bids	52
15	Bid to Remain Open	53
16	Award of Contract	53
17	Bonds and Insurance	54
18	Signing of Agreement	55
19	Schedule of Submittals	55
20	Special Warranty, Guarantee, Bonds, Insurance, Maintenance, and Correction Period Requirements	56
21	Materials	56

SECTION 1 - DEFINED TERMS

1.1 Terms used in these "INSTRUCTIONS TO BIDDERS" which are defined in the General Conditions have the meanings assigned to them in the General Conditions.

SECTION 2 - COPIES OF BIDDING DOCUMENTS

2.1 Complete sets of Bidding Documents may be obtained in the manner defined in the Call for Bids.

2.2 Complete sets of Bidding Documents shall be used in preparing Bids; City shall not assume any responsibility for errors or misinterpretations resulting from the use of incomplete sets of Bidding Documents.

2.3 City, in making copies of Bidding Documents available on the above terms, does so only for the purpose of obtaining Bids on the Work and does not confer a license or grant for any other use.

SECTION 3 - QUALIFICATIONS OF BIDDERS

3.1 **Bidders must be prequalified by the Florida Department of Transportation and provide verification.** Each Bid must contain evidence that the Bidder has a valid State of Florida license with a minimum classification of "Certified General Contractor" associated with the company bidding along with evidence of the Bidder's qualifications to do business in the State of Florida. To demonstrate qualifications to perform the Work, each Bidder must submit to City, together with the Bid, information including but not limited to financial data, capability to obtain Payment and Performance and previous experience on similar projects, including references and evidence of authority to conduct business in the jurisdiction where the Project is located. Submittals requested pursuant to this paragraph are in addition to those required elsewhere.

SECTION 4 - EXAMINATION OF CONTRACT DOCUMENTS AND SITE

4.1 Before submitting a Bid, each Bidder must (a) examine the Contract Documents thoroughly; (b) visit the site to familiarize himself with local conditions that may in any manner affect cost, progress, or performance of the Work; (c) familiarize himself with federal, state and local laws, ordinances, rules, regulations and policies that may in any manner affect cost, progress or performance of the Work; (d) study and carefully correlate Bidder's observations with the Contract Documents; and (e) make written requests for interpretations promptly after discovering any conflicts, errors, ambiguities of inconsistencies. Written requests must be received prior to the Pre-Bid Conference.

4.2 Reference may be made to the identification of investigations and tests of subsurface and latent physical conditions at the site, or otherwise affecting cost, progress or performance of the Work which have been relied upon by the City Engineer or City Consultant in preparing the Drawings and Specifications. Such reports are available for review by any bidder at the office of the City Engineer. These reports are not guaranteed as to accuracy or completeness, nor are they part of the Contract Documents; they are provided for guidance only. If this information is used by Bidder in preparing his proposal, he shall assume all risks resulting from actual conditions differing from the conditions set out in the reports.

4.3 If a log of test borings showing a record of the data is obtained by the investigation of subsurface conditions by the City, or their consultants, it is expressly understood and agreed that said log of test borings does not constitute a part of the contract, represents only the opinion of the City, or their consultants as to the character of the materials encountered by them in the test borings, is included in the plans or other documents only for the convenience of bidders, and its use is subject to all of the conditions and limitations set forth in this article. Discrepancies must be reported prior to the Pre-Bid Conference.

4.4 Before submitting a Bid, each Bidder shall, at Bidder's own expense, make or obtain any additional investigations, examinations, explorations and tests and obtain any additional information which pertains to the physical conditions (surface, subsurface, and Underground Facilities) at or contiguous to the site or otherwise which may affect cost, progress or performance of the Work and which Bidder deems necessary to determine its Bid for performing the Work in accordance with the time, price and other terms and conditions of the Contract Documents.

4.5 City will provide each Bidder reasonable access to the site to conduct such investigations and tests as each Bidder deems necessary for submission of his Bid. Bidder shall restore site to condition existing prior to conducting said investigations and tests.

4.6 The lands upon which the work is to be performed, rights-of-way for access thereto and other lands designated for use by CONTRACTOR in performing the Work are identified in the Contract Documents. All additional lands and access thereto required for temporary construction facilities or storage of materials and equipment are to be provided by Contractor.

4.7 The submission of the Bid shall be an indication that the Bidder has considered normal local weather conditions (daily and monthly variations) for the previous ten years from the date of the Bid as compiled by the National Weather Service.

SECTION 5 - INTERPRETATIONS

5.1 All questions about the meaning or intent of the Contract Documents shall be submitted to the City's Project Manager. Bidders are required to advise the City's Project Manager of any conflicts in the Contract Documents or any discrepancies between conditions noted at the project site and those shown on the Drawings or described in the Specifications. Replies will be issued by Addenda mailed or delivered to all parties recorded by the City's Purchasing Agent as having received the Bidding Documents. Questions received less than seven days prior to the date for the opening of Bids shall not be answered. Only questions answered by formal written Addenda shall be binding. Oral and other interpretations or clarifications will be without legal effect. All addenda shall be issued no less than five days prior to bid opening.

SECTION 6 - BID SECURITY

6.1 Bid Security shall be made payable to City, in an amount of 10 percent of the Bidders maximum Bid price and in the form of a certified or cashier's check or a Bid Bond on the prescribed form attached issued by a Surety.

6.2 The Bid Security of the Lowest and Best Bidder shall be retained until such Bidder has executed the Agreement, furnished the required Contract Security, the Insurance Certificates and Endorsements, and complied with the State of Florida requirements; if the Lowest and Best Bidder fails to execute and deliver the Agreement or furnish the Contract Security within ten (10) days of the receipt of Agreement, City may annul the Notice of Award and the Bid Security of that Bidder may be forfeited. The Bid Security of any Bidder whom City believes to have a reasonable chance of receiving the award may be retained by City until the earlier of the seventh day after the "effective date of the Agreement" (which term is defined in the General Conditions) or the sixty-first day after the Bid opening. Bid Security of other Bidders may be returned within seven days of the Bid opening.

SECTION 7 - CONTRACT TIME

7.1 The time of completion is of the essence of the Contract, and the Bidder awarded the Contract shall proceed with the Work in accordance with the Contract time period specified in the Agreement and the Notice to Proceed. In the event of failure to complete the Work within the time specified, the City may assess damages and/or impose penalties as provided by law or the Contract Documents, unless an appropriate extension of time has been granted by the City.

SECTION 8 - LIQUIDATED DAMAGES

8.1 Provisions for liquidated damages, if any, are set forth in the Agreement.

SECTION 9 – SUBSTITUE MATERIAL AND EQUIPMENT

9.1 Not applicable.

SECTION 10 - SUBCONTRACTORS, ETC.

10.1 The City shall receive from the Apparent Lowest and Best Bidder (or the Lowest and Best Bidder), within ten days after receipt of the Bids, a list of all Subcontractors and other persons and organizations, including those who are to furnish the principal items of material and equipment. This list shall include the name and address of the Subcontractor, person or organization, a description of the services, materials or equipment to be supplied. Such list shall be accompanied by a statement of experience with pertinent information as to similar projects and other evidence of qualification for each such Subcontractor, person or organization. If City has reasonable objection to any proposed Subcontractor, other person or organization, the City may, before the Notice of Award, request the Apparent Lowest and Best Bidder (or the Lowest and Best Bidder) to submit an acceptable substitute without an increase in Bid price. If the Apparent Lowest and Best Bidder (or the Lowest and Best Bidder) declines to make any such substitution, the Contract may not be awarded to such Bidder at the City's sole discretion. Bidder's declining to make any such substitution shall constitute grounds for sacrificing his Bid Security. Any Subcontractor, other person or organization so listed and to whom City does not make written objection prior to the Notice of Award will be deemed acceptable to City, but City does not thereby waive any right it may have against the Contractor because of the actions or omissions of said Subcontractor, other person or organization, or request from the Contractor to replace Sub-contractors depending on their performance or workmanship.

SECTION 11 - BID FORM

11.1 All Bid Forms are included in the Contract Documents.

11.2 Bid Forms must be completed in ink or typewritten. **Bid prices shall be provided for all items listed. All partial bid proposals shall be rejected.**

11.3 Bids by corporations must be executed in the corporate name by the president or a vice-president (or other corporate officer, accompanied by evidence of authority to sign), and the corporate seal must be affixed and attested by the secretary or an assistant secretary. The corporate address and state of incorporation shall be shown below the signature.

11.4 Bids by partnership must be executed in the partnership name and

signed by an authorized partner, whose title must appear under the signature.

11.5 All names and titles must be typed or printed below the signature.

11.6 The Bid shall contain an acknowledgment of receipt of all Addenda (the numbers of which shall be filled in on the Bid Form).

11.7 The address to which communications regarding the Bid are to be directed must be shown.

SECTION 12 - SUBMISSION OF BIDS

12.1 Submit bids on Bid Forms supplied herein. Bids shall be submitted at the time and place indicated in the Call for Bids and shall be included in an opaque sealed envelope marked with the Project title and name and address of the Bidder and accompanied by the Bid Security.

If the bid is sent through the mail or other delivery system, the sealed envelope shall be enclosed in a separate envelope with the notation "BID ENCLOSED" on the face thereof.

12.2 Bids received after the time and date specified in the Call for Bids shall not be considered and will be returned unopened.

SECTION 13 - MODIFICATION AND WITHDRAWAL OF BIDS

13.1 Bids may be modified or withdrawn by an appropriate document duly executed (in the manner that a Bid must be executed) and delivered to the place where Bids are to be submitted at any time prior to the opening of Bids. Withdrawal of a bid will not prejudice the rights of Bidder to file a new Bid

SECTION 14 - OPENING OF BIDS

14.1 At the specified time and place as indicated in the Call for Bids, Bids shall be opened publicly and read aloud.

14.2 An abstract of the amounts of the base bids and major alternates (if any) will be prepared and made available within a reasonable time after the opening of Bids.

14.3 Quantities of work and materials in the Bid Form(s) or in the plans are approximate only and for the purpose of providing a bidder with information that may be used for the computation of the Base Bid, to obtain unit prices for the approval of payments for the work done, and to determine additions or deletions to the Contract Sum. It shall be the Bidder's responsibility to determine if a different quantity of any item required and to bring the same to the attention of the City's Project Manager prior to submittal of the Bid.

14.4 Notwithstanding any other provision contained in the Contract Documents, the City reserves the right to reject any and all bids, or portions thereof, and waive any and all irregularities, and the right to disregard any or all nonconforming, unbalanced, or conditional bids or counter proposals. The City may reject, as non-responsive, any or all bids where bidders fail to acknowledge receipt of addenda as prescribed. If the City elects not to reject a bid which fails to acknowledge receipt of any addendum, the bid shall be construed as though the addendum has been received and acknowledged by the Bidder.

14.5 The bids supplied shall be a Unit Price Bid. Unit Price bids for the work items shall be based on estimated quantities for the purpose of determining the best and Lowest Bidder and unit prices as shown in the Bid Form (see Paragraph 14.3 above). In the event that work in addition to estimated quantities is required, compensation to the Contractor shall be based on the unit prices indicated in the Bid Form. For basis of award, discrepancies between the total Bid and the sum of columns of figures shall be resolved in favor of the total Bid. Contractor shall be responsible for the accuracy of the arithmetic of the bid, in particular with the addition of the columns to match the total Bid. City has the right to accept the total Bid whether it is less or more than any additions of any columns or extensions and prorate the unit prices to match the total Bid amount. Contractor shall lose his bid deposit if contract award is not accepted by such Contractor.

SECTION 15 - BIDS TO REMAIN OPEN

15.1 All Bids shall remain open for sixty (60) days after the day of the Bid opening, but City may, in its sole discretion, release any Bid and return the Bid Security prior to that date.

15.2 Extensions of time when bids shall remain opened beyond the sixty-day period may be made only by mutual agreement between the City, the Lowest and Best Bidder, and the Surety, if any, for the Lowest and Best Bidder.

SECTION 16 - AWARD OF CONTRACT

16.1 Award shall be based on products, equipment and materials named in the Contract Documents.

16.2 In evaluating Bids, City shall consider the qualifications of the Bidders, and whether or not the Bids comply with the prescribed requirements.

16.3 In evaluating Bids, City shall consider the information provided by the Bidder as described in these INSTRUCTIONS TO BIDDERS.

16.4 The Lowest and Best Bidder shall submit, to City, documentation evidencing its capability to obtain Performance and Payment Bonds and to perform classes of work contemplated, and the necessary plant and sufficient

capital, to execute the work properly within the time specified. **This information must be received by City as per Section 10 above.**

16.5 The City shall require the Lowest and Best Bidder to submit a certified statement describing his organization, plant, manpower and financial resources, and list all previous and/or ongoing construction contracts over the last 5 years, regardless of amount or completion status. Information shall be submitted on the Associated General Contractors of America Form "Standard Questionnaires and Financial Statement for Bidders", available from AGC, 1957 "E" Street, N.W., Washington, D.C., 20006, or other form acceptable to City. The information shall be certified by a Certified Public Accountant for bids over \$25,000 and shall be submitted to the City prior to Contract Award. The City, at its discretion, may require any or all of the above-listed information from any other Bidder.

16.6 City may consider qualifications and experience of Subcontractors and other persons and organizations (including those who are to furnish the principal items of material or equipment) proposed for those portions of the Work as to which the identity of Subcontractors and other persons and organizations must be submitted as provided in the Bid Form and Section 10 of these Instructions.

16.7 City may conduct such investigations and require supplemental information as it deems necessary to assist in the evaluation of any Bid and to establish the responsibility, qualifications and financial ability of the Bidders, proposed Subcontractors, proposed equipment and material suppliers, and other persons and organizations to do the Work in accordance with the Contract Documents to City's satisfaction within the prescribed time.

16.8 City reserves the right to reject the Bid of any Bidder who does not pass any such evaluation to City's satisfaction.

16.9 City reserves the right to reject the Bid of any Bidder which is or was behind on the approved completion schedule for any existing or past contracts with the City, is in litigation with the City, has previously defaulted on a contract with the City, has delayed or skipped subcontractor payment(s), or has provided unsatisfactory performance on current or previous City Contracts.

16.10 If the Contract is to be awarded, it will be awarded to the best and lowest responsible Bidder on the basis of the total Bid amount, qualifications, experience, and ability to perform the work. City reserves the right to reject all bids or portions thereof.

SECTION 17 - BONDS AND INSURANCE

17.1 The General and Special Supplemental Conditions set forth the City's requirements as to Bonds and Insurance. When the Successful Bidder delivers

the executed Agreement to City, it shall be accompanied by the required Bonds, Insurance Certificates, and Endorsements on forms prescribed by City. The City must receive with Successful Bidder executed Agreement copies of all insurance policies for the insurance requirements set forth in the General and Special Supplemental Conditions. Attorneys-in-fact who sign Bid Bonds, Performance Bonds and Payment Bonds must file with such Bonds a certified copy of their power- of-attorney to sign the Bonds.

SECTION 18 - SIGNING OF AGREEMENT

18.1 When City gives a Notice of Award to the Successful Bidder, it will be accompanied by at least two (2) unsigned counterparts of the Agreement and all other Contract Documents. Within ten (10) days of receipt thereafter, Successful Bidder shall sign and deliver at least two (2) counterparts of the Agreement to City, together with the documents described in Section 17 above attached. Within ten (10) days after receipt of the properly executed and completed submittal, City will deliver a fully signed counterpart to Successful Bidder.

18.2 Failure by a Successful Bidder to whom the contract is awarded to execute the Agreement, or to correctly complete or furnish required Bonds or insurance certificates and endorsements, shall be just cause for the annulment of the award and the forfeiture of the Bid Security.

18.3 If Successful Bidder is a Corporation, the Agreement shall be signed by the President, attested by the Secretary, and have the Corporate Seal affixed. The executed Agreement shall be accompanied by a Certificate of Good Standing dated within 30 days and an Incumbency Certificate, under oath, executed by Legal Counsel or the Secretary of the Corporation, and the Corporate Seal if by the Secretary.

18.4 A Successful Bidder who is awarded the Contract and fails to execute the Agreement or correctly complete or furnish the required Bonds, insurance certificates and endorsements within the time period specified in Article 10, Section 18.1 above or fails to comply with submittal requirements specified in Article 20 shall be liable to the City for all damages resulting there from, including reasonable attorneys' fees and costs, and attorneys' fees and costs on appeal. The Bid Security forfeited shall not be a limitation thereon.

SECTION 19 - SCHEDULE OF SUBMITTALS

19.1 Within ten (10) days prior to Contract Award, the Successful Bidder shall submit a preliminary progress schedule and a schedule of projected payments in accordance with the General Conditions. This schedule shall show in a summary fashion the order in which the Successful Bidder proposes to perform the Work and shall indicate approximate starting and completion dates for said projects. This progress schedule shall not replace, but serve as a basis

for, the progress schedule submittals to be developed as required in the Specifications. Failure by the Successful Bidder to furnish this Schedule of Submittals, as required, in a sufficiently complete and responsible manner, shall void evaluation of the Bid, and will constitute proof that the Successful Bidder has abandoned all his rights and interests in the award, and his Bid Security may be declared forfeited to the City as liquidated damages, and the Work may be awarded to another Bidder.

SECTION 20 - SPECIAL WARRANTY, GUARANTEE, BOND, INSURANCE, MAINTENANCE, AND CORRECTION PERIOD REQUIREMENTS

20.1 There may be special requirements pertaining to Warranty, Guarantee, Bonds, Insurance, Maintenance, and the Correction Period which are described in the Contract Documents. Bidders shall review these special requirements, if applicable, and reflect in their bids all costs associated therewith.

SECTION 21 – MATERIALS

21.1 Materials produced by convict labor are prohibited from use on the PROJECT unless specific written authority for such use is obtained.

21.2 State produced materials are now allowed, in the public interest and as approved by the CITY.

END OF SECTION

Technical Specifications:

The governing specifications for this project are the State of Florida Department of Transportation Standard Specifications for Road and Bridge Construction FY 2024-25 and FDOT FY 2024-25 Standard Plans for Road Construction. The following information is in addition to the specifications previously referenced and shall be considered the governing condition in the case of conflicting information between specifications, unless otherwise determined by the ENGINEER/OWNER'S PROJECT MANAGER.

101-1A Mobilization:

The work specified in this section shall include but is not limited to the requirements of Section 100 of the Standard Specifications and Section 1 of the required LAP Specifications included in Exhibit F. This bid item consists of the preparatory work and operations in mobilizing for beginning work on the project, including, but not limited to, those operations necessary for the movement of personnel, equipment, supplies and incidentals to the project site, and for the establishment of temporary offices, buildings, safety equipment and first aid supplies, sanitary and other facilities, as required by these Specifications, the special provisions, and State and local laws and regulations. All costs for bonds and any required insurance and any other pre-construction expense necessary for the start of the work, excluding the cost of construction materials.

At the pre-construction meeting, the CONTRACTOR shall submit a tentative work schedule as well as a list of subcontractors and emergency contact people and phone numbers.

The basis of payment for **Mobilization** shall be bid as a **LUMP SUM** and paid proportionate with contract time.

101-1B Geotechnical and Materials Testing:

The contractor shall provide geotechnical testing as required for the project to include, but not be limited to, concrete, subgrade, base, asphalt, and densities in accordance with the contract documents, plans, specifications, and details. Invoices for passing tests will be submitted to the City. Failing tests will be paid for by the contractor.

The basis of payment for **Geotechnical and Materials Testing** shall be bid as a **LUMP SUM** and paid proportionate with contract time.

101-1C As-Built Drawings and Permits:

The bid price for this item shall include but is not limited to the requirements of Section 100 of the Standard Specifications, as well as all necessary survey work the CONTRACTOR needs to complete the work and prepare the necessary sets of Record Drawings of the completed project showing all variations from the bid plans. This document shall be signed and sealed by a professional surveyor registered to practice in the State of Florida and then submitted to the

ENGINEER for approval. The CONTRACTOR shall accurately record the locations and elevations of pipe work and existing utilities and structures encountered during construction as well as all improvements related to this project.

Additionally, this item will include any and all necessary permits required for the entire project.

The basis of payment for **As-Built Drawings and Permits** shall be bid as a **LUMP SUM** and paid proportionate with contract time.

102-1A Maintenance of Traffic:

The bid price for this item shall include, but not be limited to, the requirements of Section 102 Maintenance of Traffic of the Standard Specifications. The maintenance of traffic for this project shall be in accordance with the applicable FDOT index numbers (600 Series) and these documents: The Manual on Uniform Traffic Control Devices for Streets and Highways, U.S. Department of Transportation, and FHWA. These documents shall be followed in the design, application, installation, maintenance, and removal. It shall include, but not be limited to all traffic control devices, warning devices, barriers, temporary reflective markers, temporary pavement markings, and all other items necessary to protect the public and workmen from hazards within the project limits. CONTRACTOR shall coordinate any type of traffic restrictions with the City of Fort Pierce Engineering Department.

The CONTRACTOR shall notify the appropriate agencies of any road restrictions at least two (2) weeks prior to actual implementation. The CONTRACTOR shall provide access to driveways at all times.

At the Pre-Construction Meeting, the CONTRACTOR shall submit a Sequence of Construction Plan detailing Maintenance of Traffic Plans depicting the necessary traffic control devices for the specified detour route.

The basis of payment for **Maintenance of Traffic** shall be bid as a **LUMP SUM** and paid proportionate with contract time.

104-10-3 Sediment Barrier:

The bid price for this item shall be in compliance with Section 104 Prevention, Control, and Abatement of Erosion and Water Pollution of the Standard Specifications. The Sediment Barrier is to be used in accordance with the Erosion and Sediment Control Manual to protect against downstream accumulation of sediment. Includes synthetic bales, silt fence, and other similar materials shown in the manual.

The CONTRACTOR is responsible to provide an NPDES Permit, if required, and all subsequent reports associated with the permit.

The basis of payment for **Sediment Barrier** shall be paid per **LINEAR FOOT**.

104-11 Floating Turbidity Barrier:

The bid price for this item shall be in compliance with Section 104 Prevention, Control, and Abatement of Erosion and Water Pollution of the Standard Specifications. To be used in accordance with the State of Florida Erosion and Sediment Control Designer and Reviewer Manual (E&SC Manual). Common uses include areas where dredging, filling or other construction activities may cause turbidity in water. Permit requirements may be applicable.

Per the specifications, each location is paid per length, regardless of whether the barrier is new, used, or relocated from a previous location. The designer should estimate the quantity based on the tabulated length at each location.

The CONTRACTOR is responsible to provide an NPDES Permit, if required, and all subsequent reports associated with the permit.

The basis of payment for **Floating Turbidity Barrier** shall be paid per **LINEAR FOOT**.

104-18 Inlet Protection System:

The bid price for this item shall be in compliance with Section 104 Prevention, Control, and Abatement of Erosion and Water Pollution of the Standard Specifications. This item is to be used in accordance with the Plans, Standards, and/or Erosion and Sediment Control Manual for the protection of EXISTING inlets. Payment per each inlet includes all work and materials for a complete system. NOTE: Do not quantify proposed inlets; payment for protecting new inlets is incidental to the cost of the new inlet.

Curb Inlet filters, curb insert protection systems, pipe end cap filters, ditch bottom inlet protection systems ("caps", barriers, and other materials), are included in this pay item.

The basis of payment for **Inlet Protection System** shall be paid per **EACH**.

110-1-1 Clearing and Grubbing:

The bid price for this item shall be in compliance with Section 110 Clearing and Grubbing of the Standard Specifications. Consists of complete removal and disposal of all vegetation, debris, drainage structures, flexible pavement, buildings or any other obstructions in all areas where excavation is to be done, or where embankments or structures will be constructed. This includes roadway area, ditch area, borrow and material pits, and areas where culverts or pipe lines will be constructed. Also includes shrub and tree trimming identified in the contract documents.

Refer to Pay Item 110-4 for removal of concrete pavement, sidewalk, curb and gutter, etc.

The basis of payment for **Clearing and Grubbing** shall be paid per **ACRE**.

110-4-10 Removal of Existing Concrete (Sidewalk):

The bid price for this item shall be in compliance with Section 110 Clearing and Grubbing of the Standard Specifications. Consists of removing and disposing of existing concrete pavement, concrete sidewalks, slope pavement, ditch pavement and curb and gutter, where required because of construction operations, where the work is NOT included in other operations. Specifically excludes drainage structures.

The basis of payment for **Removal of Existing Concrete (Sidewalk)** shall be paid per **SQUARE YARD**.

110-23 Tree Removal:

The bid price for this item shall be in compliance with Section 110 Clearing and Grubbing of the Standard Specifications. When Clearing and Grubbing is not used, or tree removal is unrelated to Clearing and Grubbing areas, payment under this item is permitted. Both items may be used in conjunction on a project if appropriate, but not in the same location. Per the specification, "Tree Removal per each will not be used where Clearing and Grubbing or Selective Clearing and Grubbing per acre is used."

The basis of payment for **Tree Removal** shall be paid per **EACH**.

120-1 Regular Excavation:

The bid price for this item shall be in compliance with Section 120 Excavation and Embankment of the Standard Specifications and Section 120 Earthwork and Related Operations for LAP (Class – D) of the Required LAP Specifications in Exhibit F.

The basis of payment for **Regular Excavation** shall be paid per **CUBIC YARDS**.

285-709 Optional Base Group 09 (LBR 100):

The bid price for this item shall be in compliance with Section 285 Optional Base Course of the Standard Specifications. Consists of base construction of one of the optional materials shown in the plan typical sections. The plans will include typical sections specifying only the base group on new construction and complete reconstruction projects, permitting the maximum number of general use options that the contractor can utilize. The quantity must include a 4" overhang, as shown on the typical section for rural projects.

The basis of payment for **Optional Base Group 09 (LBR 100)** shall be paid per **SQUARE YARDS**.

425-11A Modify Existing DBI to P-4 Curb Inlet:

The bid price for this item shall be in accordance with Section 425 Inlets, Manholes, and Junction Boxes of the Standard Specifications.

The basis of payment for **Modify Existing DBI to P-4 Curb Inlet** shall be paid

per **EACH**.

515-1-02 Pipe Handrail - Guiderail:

The bid price for this item shall be in accordance with Section 515 Metal Pedestrian/Bicycle Railings, Guiderails, and Handrails of the Standard Specifications. To be used as detailed on Standard Plans 515-070 (aluminum).

The basis of payment for **Pipe Handrail - Guiderail** shall be paid per **LINEAR FEET**.

520-1-10 Concrete Curb and Gutter, Type F:

The bid price for this item shall be in accordance with Section 520 Concrete Gutter, Curb Elements and Traffic Separator of the Standard Specifications and Section 344 Concrete for Local Agency Program (LAP) (Class – D) of Exhibit F – Required LAP Specifications.

Includes construction of concrete curb and/or curb and gutter, and all forming, contraction joint forming, expansion joint construction, steel reinforcement, finishing and backfilling and compaction. Deduct inlet top lengths as shown in the standards from the length of curb and gutter. Length to be measure along the face of the curb.

Drop curb is paid as the parent curb type, per Index.

The basis of payment for **Concrete Curb and Gutter, Type F** shall be paid in **LINEAR FEET**.

520-2-4 Concrete Curb, Type D:

The bid price for this item shall be in accordance with Section 520 Concrete Gutter, Curb Elements and Traffic Separator of the Standard Specifications and Section 344 Concrete for Local Agency Program (LAP) (Class – D) of Exhibit F – Required LAP Specifications.

Includes construction of concrete curb and/or curb and gutter, and all forming, contraction joint forming, expansion joint construction, steel reinforcement, finishing and backfilling and compaction. Deduct inlet top lengths as shown in the standards from the length of curb and gutter. Length to be measure along the face of the curb.

Drop curb is paid as the parent curb type, per Index.

The basis of payment for **Concrete Curb, Type D** shall be paid in **LINEAR FEET**.

522-1 Concrete Sidewalk and Driveways 4" Thick:

The bid price for this item shall be in accordance with Section 522 Concrete Sidewalk and Driveways of the Standard Specifications and Section 344 Concrete for Local Agency Program (LAP) (Class – D) of Exhibit F – Required

LAP Specifications.

The basis of payment for **Concrete Sidewalk and Driveways 4" Thick** shall be paid in **SQUARE YARDS**.

522-2 Concrete Sidewalk and Driveways 6" Thick:

The bid price for this item shall be in accordance with Section 522 Concrete Sidewalk and Driveways of the Standard Specifications and Section 344 of Exhibit F – Required LAP Specifications..

The basis of payment for **Concrete Sidewalk and Driveways 6" Thick** shall be paid in **SQUARE YARDS**.

527-2 Detectable Warnings:

The bid price for this item shall be in accordance with Section 527 Detectable Warnings of the Standard Specifications. This pay item is to be used for Detectable Warnings applied to walking surfaces (NEW and EXISTING SIDEWALK), used in coordination with Index 522-002.

The basis of payment for **Detectable Warnings** shall be paid in **SQUARE FEET**.

570-1-2 Performance Turf, Sod:

The bid price for this item shall be in accordance with Section 570 Performance Turf of the Standard Specifications. Consists of establishing a stand of grass on slopes, shoulders, or other areas by seeding (includes seeding, seeding & mulching, hydroseeding, bonded fiber matrix, or any combination), or sodding, in accordance with Section 570.

Coordinate the use of this item with Sections 104, 107, and 580.

The basis of payment for **Performance Turf, Sod** shall be paid in **SQUARE YARDS**.

700-1111 Single Column (Post) Ground Sign Assembly, F&I Ground Mount, Less Than 12 SF:

The bid price for this item shall be in accordance with Section 700 Highway Signing of the Standard Specifications. Includes the signs, hardware, column(post), and foundation, per index 700-010 and 700-011

The basis of payment for **Single Column (Post) Ground Sign Assembly, F&I Ground Mount, Less Than 12 SF** shall be paid per **EACH**.

700-1600 Single Column (Post) Ground Sign Assembly - Remove:

The bid price for this item shall be in accordance with Section 700 Highway Signing of the Standard Specifications. Includes panels, column(post), foundation, and any other items attached to the assembly (beacon, solar panel, etc.), as noted in the plans. Removed items shall be returned to the owner.

The basis of payment for **Single Column (Post) Ground Sign Assembly - Remove** shall be paid per **EACH**.

711-11-123 Thermoplastic, Standard, White, Solid 12" (Crosswalks):

The bid price for this item shall be in accordance with Section 711 Thermoplastic Pavement Markings of the Standard Specifications

The basis of payment for **Thermoplastic, Standard, White, Solid 12" (Crosswalks)** shall be paid in **LINEAR FEET**.

711-11-125 Thermoplastic, Standard, White, Solid 24" (Stop Line):

The bid price for this item shall be in accordance with Section 711 Thermoplastic Pavement Markings of the Standard Specifications

The basis of payment for **Thermoplastic, Standard, White, Solid 24" (Stop Line)** shall be paid in **LINEAR FEET**.

1000-1A Utility Coordination:

The bid price for this item shall include coordination with FPUA and/or any utility company or contractor to relocate facilities as needed for construction.

The basis of payment for **Utility Coordination** shall be bid as a **LUMP SUM** and paid proportionate with contract time.

END OF SECTION

EXHIBIT D – FORMS TABLE OF CONTENTS

FORM NAME	PAGE
Bid Form	2
Bid Bond	6
Performance Bond	9
Payment Bond	12
Notice of Award	15
Notice to Proceed	17
Application for Payment	18
Certificate of Owner's Attorney	19
Bidder's Qualifications Questionnaire	20
Bidder's Checklist	22
Non-Collusion Affidavit	23
Public Entity Crimes Affidavit	24
Certification of Non-Segregated Facilities	27
Trench Safety Act	28
Drug-Free Workplace	29
Bid Response Form	30
Substitution Sheet	31
Contractor Verification Form	32
List of References	33
E-Verify	34
Affidavit Regarding the Use Coercion for Labor or Services	35
W-9	36
LAP Certification of Current Capacity (525-010-46)	37
DBE Bid Package Information (275-030-11)	39
Lobbying Certification (373-030-33)	41
Disclosure of Lobbying Activities (375-030-34)	42
Certification Regarding Debarment, Suspension (375-030-32)	44
Non-Collusion Declaration and Compliance with 49 CFR 29 (575-060-13)	45

**THE CITY OF FORT PIERCE
NEBRASKA AVENUE SIDEWALK (LAWNWOOD CIRCLE TO S 13TH STREET)
BID FORM**

NAME OF BIDDER: _____

MAILING ADDRESS: _____

STREET ADDRESS: _____ (Zip Code)

PHONE NUMBER: _____

To the: City of Fort Pierce

Pursuant to and in compliance with your notice inviting sealed proposals (Call for Bids), Instructions to Bidders, and the other documents relating thereto, the undersigned bidder, having familiarized himself with the terms of the Contract Documents, local conditions affecting the performance of the contract, and the cost of the Work at the place where the Work is to be done, hereby proposes and agrees to perform within the time stipulated in the Contract, including all of its component parts and everything required to be performed, and to provide and furnish any and all utility and transportation services necessary to perform the contract and complete in a workmanlike manner, all of the Work required in connection with the construction of said Work, all in strict conformity with the plans and/or details, specifications and other related Contract Documents included herein.

The undersigned Bidder acknowledges receipt of the following Addenda, which have been considered in preparation of this Bid:

No. _____	Dated _____	No. _____	Dated _____
No. _____	Dated _____	No. _____	Dated _____
No. _____	Dated _____	No. _____	Dated _____

The undersigned Bidder agrees that the Work shall be achieve final construction within 180 calendar days according to the schedule and the Notice to Proceed set forth in these Documents.

The undersigned Bidder further agrees to pay liquidated damages as described herein and engineering and field inspection expenses, due to overtime work and avoidable delays, which shall be in addition to such other amounts for actual delay damages.

Bidder has stated all prices in numerals in accordance with Section 11.2 of the Instruction to Bidders in the blank space(s) provided for that purpose. Bidder has completed all portions of the Bid to avoid disqualification.

The undersigned, as Bidder, declares that the Bid is made in good faith; that this proposal is made without collusion with any person, firm, or corporation; and he proposes and agrees, if the proposal is accepted, that he will execute a contract with the City in the form set forth in the Contract Documents;

that he will furnish the Contract Security Insurance Certificates; that he is aware that failure to properly comply with the requirements set out in the INSTRUCTIONS TO BIDDERS and elsewhere in the Contract Documents may result in a finding that the Bidder is non- responsive and a forfeiture of the Bid Security.

The undersigned Bidder agrees to furnish the required bonds and insurance and to enter into a contract within 10 days after receipt of Notice of Award and further agrees to complete the Work within the time period specified in the Notices to Proceed for each individual project.

The undersigned declares that he has had prior experiences in the type of Work required and has the necessary finances, personnel, working organization, and equipment available to execute the proposed Work.

Bids shall only be considered from those Bidders who have obtained these Contract Documents directly from the City either electronically or from Demand Star.

LIST OF MAJOR SUBCONTRACTORS

- 1. If awarded a contract as a result of this Bid, the major subcontractors used in the prosecution of the Work will be those listed below, and
- 2. The following list includes all subcontractors who will perform Work, and
- 3. The Bidder represents that the subcontractors listed below are financially responsible and are qualified to do the Work required, and
- 4. 50% of Work must be done by the General Contractor’s entity.
- 5. If no major subcontractors are to be used, so state on this form

Work to be Done	Name of Subcontractor	Address

Notice to Proceed shall be issued by the City with the specified Work to be completed as described in Section 8 of the General Conditions, within the number of days stated when each Project Contract Time begins to run as specified in the Notice to Proceed.

Work shall be completed, ready for final payment in accordance with Section 8 and 9 of the General Conditions.

Time is of the essence of this Contract and Contractor recognizes that the City will suffer financial loss if the Work, or portions authorized, is not completed within the number of days stated above. Accordingly, Contractor agrees to pay City the liquidated damages stated in the Agreement for each day after the time specified above that the Work is not complete in accordance with Sections 8 and 9 of the General Conditions and with the Agreement.

These liquidated damages are cumulative and additive and represent a reasonable estimate of City's expenses for extended delays. Furthermore, Contractor agrees to pay City expenses for inspection, engineering services, and administrative costs associated with such delay.

In addition to these amounts, there may be additional other amounts for delay damages incurred by City as a result of delays by Contractor. These actual delay damages will include, but not be limited to, delay damage settlements or awards, penalties, and professional fees incurred in connection with such settlements, awards, or penalties and fines imposed by regulatory agencies, contract damages, and loss of use.

ACCOMPANYING THIS PROPOSAL IS _____
(Insert the word(s) "cashier's check," "bidder's bond," "certified check," or other security as provided by law, as the case may be), in an amount equal to at least 10% of the total amount of the bid, payable to the CITY OF FORT PIERCE the undersigned deposits above-named security as a proposal guarantee and agrees that it shall be forfeited to the City as liquidated damages in case this proposal is accepted by the City and the undersigned fails to execute a contract with the City as specified in the Contract Documents, accompanied by the required payment and faithful performance bonds, with sureties satisfactory to the City, and accompanied by the required certificates of insurance coverage and endorsements. Should the City be required to engage the services of an attorney in connection with the enforcement of this bid, bidder promises to pay City reasonable attorneys' fees and costs (including attorneys' fees and costs on appeals), incurred with or without suit.

The Work shall be performed under a State of Florida Contractor's License. Contract shall not be awarded unless proof of valid license(s) is provided, and license shall be appropriate for the nature of the Work.

The Bidder certifies that the following documents are included in the Bid and are complete:

1. Bid form, list of Addenda received, and authorized signatures.
2. Bid Bond with Power of Attorney attached.
3. Affidavit of Non-Collusion.
4. Trench Safety Act Form.

The Bidder further certifies that he will submit within ten (10) days of notification of the Apparent Successful Bidder:

1. List of Major Subcontractors
2. Payment Bond
3. Performance Bond
4. Agreement
5. Certificates of Insurance

NOTE: If bidder is a corporation, the legal name of the corporation shall be set forth below, together with signature(s) of the officer or officers authorized to sign contracts on behalf of the corporation and corporate seal; if bidder is a partnership, the true name of the firm shall be set forth below with the signature(s) of the partner or partners authorized to sign contracts in behalf of the partnership; and if the bidder is an individual, his signature shall be placed below.

Bidder: _____
(Type or Print)

By: _____

Name: _____

Title: _____

Date: _____

(Corporate Seal)

Attest
If Corporation

By: _____
(Signature)

Name: _____

Title: _____

Witnesses: _____
(Signature)

(If partnership
Or individual) _____
(Signature)

Contractor's License (State, Number, Expiration Date, Type of License)

END OF SECTION

BID BOND

KNOW ALL MEN BY THESE PRESENTS, that we, _____,
_____, as Principal, and _____,
_____, as Surety, are held
and firmly bound unto the City of Fort Pierce, hereinafter called the City, in the penal sum of
_____ Dollars (\$ _____), lawful money of the United States, for the
payment of which sum well and truly to be made, we bind ourselves, our heirs, executors, administrators,
and successors, jointly and severally, firmly by these presents. The Bid Bond amount shall be ten
(10%) percent of the Base Bid amount as entered on the Bid Form.

The condition of this obligation is such that whereas the principal has submitted the accompanying bid
dated _____ 2025, for the **NEBRASKA AVENUE SIDEWALK (LAWNWOOD CIRCLE TO
S 13TH STREET)**

NOW, THEREFORE, if the Principal shall not withdraw said bid within the period of time set forth in the
Contract Documents, and shall within ten (10) calendar days after receipt of the Notice of Award enter
into a written contract with the City in accordance with the bid as accepted, and if the Principal shall
give the required bonds with good and sufficient sureties for the faithful performance and proper
fulfillment of such contract and for the protection of subcontractors, laborers and material men, and
if the Principal has provided the required evidence of insurance as set forth in the Contract Documents
and complied with the Florida Department of Environmental Protection certifications and requirements,
and all other contract provisions, or in the event of withdrawal of said bid within the periods specified,
or the failure to enter into said contract, or failure to comply with FDEP requirements, or otherwise, if
the Principal shall within sixty (60) days after request by the City to pay to the City the difference
between the amount specified in said bid and the amount for which the City may procure the required
work, if the latter amount be in excess of the former, then the above obligation shall be void and of no
effect, otherwise to remain in full force and effect.

It is further agreed that if the City is required to utilize legal counsel to recover on this bond, it may also
recover its costs relating thereto, including a reasonable amount for attorneys' fees and costs, including
attorneys' fees and costs in appellate proceedings.

(SEE NEXT PAGE FOR SIGNATURES)

IN WITNESS WHEREOF, the above parties have executed this instrument under their several seals this _____ day of _____, 2025, the name and corporate seal of each corporate party being hereto affixed, and these presents duly signed by its undersigned representative pursuant to authority of its governing body.

WITNESSES
(if individual
or partnership)

PRINCIPAL

By: _____
(Signature)

Name: _____

Title: _____

ATTEST (if corporation)

By: _____
(Signature)

Name: _____

Title: _____
(Corporate Seal)

SURETY

By: _____
(Signature)

Name: _____

Title: _____

(Surety Seal)

Attach a certified copy of Power of Attorney appointing individual Attorney-in-Fact for execution of Bid Bond on behalf of Surety.

Any Claims under this bond may be addressed to:

Name of Surety _____

Mailing Address _____

Street Address _____

Name and Mailing and Street _____

Address of Agent or _____

Representative in Florida _____

(if different than above) _____

Telephone Number of Surety _____

and Agent or Representative _____

in Florida _____

END OF SECTION

PERFORMANCE BOND

KNOW ALL MEN BY THESE PRESENTS: that

(Name of Contractor)

(Address of Contractor)

(Corporation, Partnership, or Individual)

HEREINAFTER called Principal, and

(Name of Surety)

(Address of Surety)

Hereinafter called Surety, are held and firmly bound unto:

City of Fort Pierce

(Name of Owner)

100 North U.S. Highway 1, Fort Pierce, Florida 34950

(Address of Owner)

Hereinafter called OWNER, in the penal sum of _____

Dollars, (\$ _____),

in lawful money of the United States, for the payment of which sum well and truly to be made, we bind ourselves, our successors, and assigns, jointly and severally, firmly by these presents.

THE CONDITION OF THIS OBLIGATION is such that whereas, the Principal entered into a certain contract with the Owner, dated the _____ day of _____, 2025, a copy of which is hereto attached and made a part hereof, **to furnish NEBRASKA AVENUE SIDEWALK (LAWNWOOD CIRCLE TO S 13TH STREET) Bid No. 2025-** . (Date to be filled in by Owner.)

This Bond is being entered into to satisfy the requirements of Section 255.05, Florida Statutes, as the same may be amended. The Surety shall be bound by any and all arbitration awards to the same extent as Contractor is bound.

NOW, THEREFORE, the condition of this obligation is such that if Principal:

1. Promptly and faithfully performs its duties, all the covenants, terms, conditions, and Agreements of said Contract and remedies without cost to City any defects which may develop during a period of one (1) year from the date of the issuance of the final certificate of completion of each portion of the Work performed under said Agreement, and

2. Pays Owner all losses, damages (liquidated or actual), expenses, costs and attorneys' fees including costs and attorneys' fees on appeal that Owner sustains resulting directly or indirectly from any breach or default by Principal under the Contract, and
3. Satisfies all claims and demands incurred under the Contract, and fully indemnifies and holds harmless the Owner from all costs and damages which it may suffer by reason of failure to do so, then this bond is void; otherwise, it shall remain in full force and effect.

In the event that the Principal shall fail to perform any of the terms, covenants, and conditions of the Contract during the period in which this Performance Bond is in effect, the Surety shall remain liable to the Owner for all such loss or damage (including reasonable attorneys' fees and costs and attorneys' fees on appeal) resulting from any failure to perform up to the amount of the Penal Sum.

In the event that the Surety fails to fulfill its obligations under this Performance Bond, then the Surety shall also indemnify and hold the Owner harmless from any and all loss, damage, cost and expense, including reasonable attorneys' fees and costs for all trial and appellate proceedings, resulting directly or indirectly from the Surety's failure to fulfill its obligations hereunder. This paragraph shall survive the termination or cancellation of this Performance Bond.

The Surety, for value received, hereby stipulates and agrees that its obligations hereunder shall be direct and immediate and not conditional or contingent upon Owner's pursuit of its remedies against Principal, and shall remain in full force and effect notwithstanding (i) amendments or modifications to the Contract entered into by Owner and Principal without the Surety's knowledge or consent, (ii) waivers of compliance with or any default under the Contract granted by Owner to Principal without the Surety's knowledge or consent, or (iii) the discharge of Principal from its obligations under the Contract as a result of any proceeding initiated under the Bankruptcy Code of 1978, as the same may be amended, or any similar state or federal law, or any limitation of the liability of Principal or its estate as a result of any such proceeding.

Any changes in or under the Contract Documents (which include the Plans, Drawings, and Specifications), and compliance or noncompliance with any formalities connected with the Contract or the changes therein shall not affect Surety's obligations under this Bond, and Surety hereby waives notice of any such changes. Further, Principal and Surety acknowledge that the Penal Sum of this bond shall increase or decrease in accordance with approved changes or other modifications to the Contract Documents.

IN WITNESS WHEREOF, this instrument executed in _____
 _____ (Number)
 counterparts, each of which shall be deemed an original, this _____ day of _____, 2025.

ATTEST:

 (Principal) Secretary By _____
 _____ Principal

Name _____ Name _____
 (Type) (Type)

(Corporate Seal)

Title _____

(Address)

Witness as to Principal

Witness as to Principal

Surety
By _____

(Surety) Secretary Attorney-in-Fact

Name
Name
(Type) (Type)

(Corporate Seal) (Address)

Witness as to Surety

Witness as to Surety

NOTE: Date of BOND must not be prior to date of Contract. If Contractor is a Partnership, all partners should execute BOND.

IMPORTANT: Surety companies executing BONDS must appear on the Treasury Department's most current list (Circular 570 as amended) and be authorized to transact business in the State where the Project is located, unless otherwise specifically approved in writing by City.

ATTACH: A certified copy of Power of Attorney appointing individual Attorney-in-Fact for execution of Performance Bond on behalf of Surety.

(The Performance Bond and the Payment Bond and the covered amounts of each are separate and distinct from each other.)

END OF SECTION

PAYMENT BOND

KNOW ALL MEN BY THESE PRESENTS: that

(Name of Contractor)

(Address of Contractor)

a _____
(Corporation, Partnership, or Individual)

Hereinafter called Principal, and _____
(Name of Surety)

(Address of Surety)

Hereinafter called Surety, are held and firmly bound unto

City of Fort Pierce

(Name of Owner)

100 North U.S. Highway 1, Fort Pierce, Florida 34950

(Address of Owner)

Hereinafter called Owner, in the penal sum of _____

_____ Dollars, (\$_____), in lawful money of the United States, for the payment of which sum well and truly to be made, we bind ourselves, our successors and assigns, jointly and severally, firmly by these presents.

THE CONDITION OF THIS OBLIGATION is such that whereas, the Principal entered into a certain contract with the Owner, dated the ____ day of _____, 4 (Date to be filled in by Owner) a copy of which is hereto attached and made a part hereof, **NEBRASKA AVENUE SIDEWALK (LAWNWOOD CIRCLE TO S 13TH STREET), Bid No. 2025-**

The Surety shall be bound by any and all arbitration awards to the same extent as Contractor is bound. All dates to be filled in by Owner.

NOW, THEREFORE, the condition of this obligation is such that if Principal shall promptly make payments to all claimants as defined in Section 255.05(1), Florida Statutes, supplying Principal with labor, materials, or supplies, used directly or indirectly by Principal in the prosecution of the Work provided for in the Contract, then this obligation shall be void; otherwise, it shall remain in full force and effect, subject, however, to the following conditions:

1. This bond is furnished for the sole purpose of complying with the requirements of Section 255.05, Florida Statutes, as the same may be amended.

2. It is a specific condition of this bond that a claimant's right of action on the bond is limited to the provisions of Section 255.05, Florida Statutes, including, but not limited to, the one-year time limitation within which suits may be brought.

Therefore, a claimant, except a laborer, who is not in privity with the Contractor and who has not received payment for his labor, material, or supplies shall, within forty-five (45) days after beginning to furnish labor, materials, or supplies for the prosecution of the Work, furnish the Contractor with a notice that he intends to look to the bond for protection. A claimant who is not in privity with the Contractor and who has not received payment for his labor, materials or supplies shall, within ninety (90) days after performance of the labor or completion of delivery of the materials or supplies, deliver to the Contractor and to the Surety written notice of the performance of the labor or delivery of the materials or supplies and of the nonpayment. No action for the labor, materials or supplies may be instituted against the Contractor or the Surety unless both notices have been given. No action shall be instituted against the Contractor or the Surety on the bond after one (1) year from the performance of the labor or completion of the delivery of the materials or supplies.

3. The Surety, for value received, hereby stipulates and agrees that its obligations hereunder shall remain in full force and effect notwithstanding (i) amendments or modifications to the Contract entered into by Owner and Principal without the Surety's knowledge or consent, (ii) waivers of compliance with or any default under the Contract granted by Owner to Principal without the Surety's knowledge or consent, or (iii) the discharge of Principal from its obligations under the Contract as a result of any proceeding initiated under the Bankruptcy Code of 1978, as the same may be amended, or any similar state or federal law, or any limitation of the liability of Principal or its estate as a result of such proceeding.

4. Any changes in or under the Contract Documents (which include the Plans, Drawings, and Specifications) and compliance or noncompliance with any formalities connected with the Contract or the changes therein, shall not affect Surety's obligations under this Bond, and Surety hereby waives notice of any such changes. Further, Principal and Surety acknowledge that the Penal Sum of this bond shall increase or decrease in accordance with approved changes or other modifications to the Contract Documents.

IN WITNESS WHEREOF, this instrument executed in _____(Number) counterparts, each of which shall be deemed an original, this ____day of _____, 2025.

ATTEST: Principal

(Principal) Secretary

By

Name _____

(Type)

(Corporate Seal)

Name _____

(Type)

Title _____

(Address)

Witness as to Principal

Witness as to Principal

ATTEST:

(Surety) Secretary

By

Surety

Attorney-in-Fact

Name _____
(Type)

(Corporate Seal)

Name _____
(Type)

(Address)

Witness as to Surety

Witness as to Surety

NOTE: Date of BOND must not be prior to date of Contract. If Contractor is a Partnership, all partners should execute BOND.

IMPORTANT: Surety companies executing BONDS must appear on the Treasury Department's most current list (Circular 570 as amended) and be authorized to transact business in the State where the Project is located, unless otherwise specifically approved in writing by City.

ATTACH: A certified copy of Power of Attorney appointing individual Attorney-in-Fact for execution of Performance Bond on behalf of Surety.

(The Performance Bond and the Payment Bond and the covered amounts of each are separate and distinct from each other.)

END OF SECTION

NOTICE OF AWARD

Date: _____

To: _____

Bid Proposal: **NEBRASKA AVENUE SIDEWALK (LAWNWOOD CIRCLE TO S 13TH STREET)**

Date of Bid Opening: **3:00 PM, Wednesday,**

Award Amount: **Not to Exceed \$_____**

You are hereby notified that you are the Lowest and Best Bidder on the Bid Proposal noted above. Upon compliance with the conditions precedent to be fulfilled by you within the time specified, the Agreement will be executed and delivered to you. Enclosed are the following:

Item

Notice of Award
Agreement between City and Contractor
Performance Bond
Payment Bond

Please take the following actions:

1. Execute Agreement and Notice of Award.
2. Have your insurance company complete bond forms and attach notarized Acknowledgment of Authorized Representative.
3. Have your insurance company complete Certificates of Insurance and Endorsements.
4. Form CG 20 10: Please provide a copy of the actual endorsement issued to the policy, Form CG 20 10, which affords the required additional insured coverage. Please return all documents with acceptance of award.
5. Return two (2) copies of documents enclosed within fifteen (15) days after receipt to:

Mailing Address:

Director of Procurement
CITY OF FORT PIERCE
100 North U.S. #1
Fort Pierce, FL 34950

Delivery Address:

Director of Procurement
CITY OF FORT PIERCE
100 North U.S. #1
Fort Pierce, FL 34950

The contract documents must be signed by one of the officers registered with the State of Florida on the attached list; if not on list, provide a letter or copy of corporate resolution authorizing the individual to sign contract documents on behalf of the corporation.

We will return a fully executed copy of the Contract Documents and the Notice to Proceed at the Pre-Construction Conference.

OWNER:

**CITY OF FORT PIERCE
100 North U.S. Highway 1
Fort Pierce, Florida 34950**

**BY: _____
Gelencia Carter, Purchasing Manager**

Date: _____

ACKNOWLEDGE RECEIPT OF NOTICE:

CONTRACTOR:

BY: _____

(Title)

Date: _____

END OF SECTION

NOTICE TO PROCEED

Date: _____

To: _____

Contractor.

Project: NEBRASKA AVENUE SIDEWALK (LAWNWOOD CIRCLE TO S 13TH STREET)

Bid No: 2025-

Cost of Project based on Unit Prices by Agreement: \$ _____

You are hereby notified to proceed with the Work on the subject Project on or before _____, 2025 and to obtain Substantial completion within 150 calendar days and Final completion within 180 calendar days. Find attached four (4) sets of the subject project drawings.

The completion date for this project work shall be: _____, 2025.

OWNER:

CITY OF FT. PIERCE, FLORIDA
100 NORTH U.S. HIGHWAY 1
FT. PIERCE, FL 34950

BY:

City's Project Manager

ACKNOWLEDGE RECEIPT OF NOTICE

By: _____ Date: _____
Contractor

END OF SECTION

APPLICATION FOR PAYMENT

Application for payment forms will be issued at the Pre-construction Conference.

END OF SECTION

CERTIFICATE OF OWNER'S ATTORNEY

PROJECT: _____

I, the undersigned, _____
(Name of Attorney)

the duly authorized and acting legal representative of_____

_____,do hereby certify as follows:

(Owner)

I have examined the attached contract(s) and surety bonds and the manner of execution thereof, and I am of the opinion that each of the aforesaid agreements has been duly executed by the proper parties thereto acting through their duly authorized representatives; that said representatives have full power and authority to execute said agreements on behalf of the respective parties named thereon; and that the foregoing agreements constitute valid and legally binding obligations upon the parties executing the same in accordance with terms, conditions, and provisions thereof.

Attorney

Date _____

END OF SECTION

BIDDER'S QUALIFICATIONS QUESTIONNAIRE

All questions must be answered, and the data given must be clear and comprehensive. This statement must be notarized. If necessary, questions may be answered on separate attached sheets. The Bidder may submit any additional information he desires. Qualifications Questionnaire must be submitted with the Proposal.

1. Name of Bidder.
2. Permanent Main Office address.
3. When organized?
4. If a corporation, where incorporated?
5. How many years have you been engaged in construction under this present firm or trade name?
6. Contracts on hand: (Schedule of these, showing gross amount of each contract and the appropriate anticipated dates of completion.)
7. General character of work performed by you.
8. Have you ever failed to complete any work awarded to you? If so, where and why?
9. Have you ever defaulted on a contract? If so, where and why?
10. List the more important contracts recently completed by you, stating approximate gross costs of each and the month and year completed. Include the name and telephone number of contact in company for which you provided work.
11. List your major equipment available for this contract.
12. Experience in general construction work similar in scope to this project. (If additional space is needed or required, it may be attached to this sheet.)
13. Background and experience of the principal members of your company, including the officers.
14. Give bank reference.
15. You will furnish a detailed financial statement and, upon request, any other information that may be required by the City of Fort Pierce.
16. The Undersigned hereby authorizes and requests any person, firm, or corporation to furnish any information requested by the City of Fort Pierce in the County of St. Lucie in verification of the recitals comprising this Bidder's Qualifications Questionnaire.

Dated at _____ this _____ day of _____ 2025

Contractor:

By _____

(Name & Title)

County of _____

State of _____

_____, being duly sworn, deposes and says that he is _____
of _____, and that the answers to the foregoing questions and all
statements contained therein are true and correct.

Subscribed and sworn to before me this _____ day of _____, 2025.

Notary Public

My Commission Expires:

_____ (Seal)

END OF SECTION

CITY OF FORT PIERCE BIDDER'S CHECKLIST

This checklist is provided to assist each Bidder in the preparation of their bid response. Included in this checklist are important requirements, which is the responsibility of each Bidder to submit with their response in order to make their response fully compliant. This checklist is only a guideline, it is the responsibility of each Bidder to read and comply with the Invitation to Bid in its entirety.

Check "Yes" or "No" to each of the following:

YES

NO

Is Invitation to Bid cover page (page 1) completed, signed and attached? _____

Is Bid Response Form completed, signed and attached? _____

W-9 Form completed, signed and attached? _____

All prices have been reviewed for mathematical accuracy, all price corrections initialed, and all price extensions and totals thoroughly checked. _____

Include proof of proper licensing as stated in bid documents. _____

Include proof of proper insurance as stated in bid documents. _____

Hard copy submissions: Bid envelope is marked accordingly. _____

Is Drug-Free Work Place form signed and enclosed? _____

Are the correct copies included? Hard copy: (1 original and 1 USB Drive)? _____

Is each Bid Addendum (when issued) signed and included? _____

PLEASE SIGN AND RETURN WITH BID _____

NON-COLLUSION AFFIDAVIT

STATE OF _____

COUNTY OF _____

_____, being first duly sworn, deposes
and says:

That he/she is _____
(a partner or officer of the firm of, etc.)

the party making the foregoing proposal or bid, that such proposal or bid is genuine and not collusive or sham; that said bidder has not colluded, conspired, connived or agreed directly or indirectly with any bidder or person, to put in a sham bid or to refrain from bidding, and has not in any manner, directly or indirectly sought by agreement or collusion, or communication or conference with any person, to fix the bid price of affiant or of any other bidder, or to fix any overhead, profit or cost element of said bid price, or of that of any other bidder, or to secure any advantage against the City of Fort Pierce, of the County of St. Lucie, or any person interested in the proposed contract; and that all statements in said proposal or bid are true.

(Firm Name)

By: _____

Title: _____

Subscribed and sworn to before me this _____

day of _____, 2025

Notary Public

My Commission expires: (Seal)

END OF SECTION

PUBLIC ENTITY CRIMES AFFIDAVIT

SWORN STATEMENT UNDER SECTION 287.133(3)(a),
FLORIDA STATUTES, ON PUBLIC ENTITY CRIMES

THIS FORM MUST BE SIGNED IN THE PRESENCE OF A NOTARY PUBLIC OR OTHER OFFICER AUTHORIZED TO ADMINISTER OATHS.

1. This sworn statement is submitted with Bid No. 2025- Nebraska Avenue Sidewalk (Lawnwood Circle to S 13th Street)
2. This sworn statement is submitted by _____ whose business address is and (if applicable) its Federal Employer Identification Number (FEIN) is _____ (If the entity has no FEIN, include the Social Security Number of the individual signing this sworn statement: _____.)
3. My name is _____ my relationship to the entity (please print name of individual signing) named above is _____.
4. I understand that a "public entity crime" as defined in Paragraph 287.133(1)(g), Florida Statutes, means a violation of any state or federal law by a person with respect to and directly related to the transaction of business with any public entity or with an agency or political subdivision of any other state or with the United States, including, but not limited to, any bid or contract for goods or services to be provided to any public entity or an agency or political subdivision of any other state or of the United States and involving antitrust, fraud, theft, bribery, collusion, racketeering, conspiracy, or material misrepresentation.
5. I understand that "convicted" or "conviction" as defined in Paragraph 287.133(1)(b), Florida Statutes, means a finding of guilt or a conviction of a public entity crime, with or without an adjudication of guilt, in any federal or state trial court of record relating to charges brought by indictment or information after July 1, 1989, as a result of a jury verdict, nonjury trial, or entry of a plea of guilty or nolo contendere.
6. I understand that an "affiliate" as defined in paragraph 287.133(1)(a), Florida Statutes, means:
 1. A predecessor or successor of a person convicted of a public entity crime: or
 2. An entity under the control of any natural person who is active in the management of the entity and who has been convicted of a public entity crime. The

term "affiliate" includes those officers, directors, executives, partners, shareholders, employees, members, and agents who are active in the management of an affiliate. The ownership by one person of shares constituting a controlling interest in another person, or a pooling of equipment or income among persons when not for fair market value under an arm's length agreement, shall be a prima facie case that one person controls another person. A person who knowingly enters into a joint venture with a person who has been convicted of a public entity crime in Florida during the preceding 36 months shall be considered an affiliate.

7. I understand that a "person" as defined in Paragraph 287.133(1)(e), Florida Statutes, means any natural person or entity organized under the laws of any state or of the United States with the legal power to enter into a binding contract and which bids or applies to bid on contracts for the provision of goods or services let by a public entity, or which otherwise transacts or applies to transact business with a public entity. The term "person" includes those officers, directors, executives, partners, shareholders, employees, members, and agents who are active in management of an entity.
8. Based on information and belief, the statement which I have marked below is true in relation to the entity submitting this sworn statement.
(Please indicate which statement applies.)

_____ Neither the entity submitting this sworn statement, nor any officers, directors, executives, partners, shareholders, employees, members, or agents who are active in management of the entity, nor any affiliate of the entity have been charged with and convicted of a public entity crime subsequent to July 1, 1989.

_____ The entity submitting this sworn statement, or one or more of the officers, directors, executives, partners, shareholders, employees, members, or agents who are active in management of the entity, or an affiliate of the entity has been charged with and convicted of a public entity crime subsequent to July 1, 1989, AND **(Please indicate which additional statement applies.)**

_____ There has been a proceeding concerning the conviction before a hearing officer of the State of Florida, Division of Administrative Hearings. The final order entered by the hearing officer did not place the person or affiliate on the convicted vendor list.
(Please attach a copy of the final order.)

_____ The person or affiliate was placed on the convicted vendor list. There has been a subsequent proceeding before a hearing officer of the State of Florida, Division of Administrative Hearings. The final order entered by the hearing officer determined that it was in the public interest to remove the person or affiliate from the convicted vendor list. **(Please attach a copy of the final order.)**

_____ The person or affiliate has not been placed on the convicted vendor list.
(Please describe any action taken by or pending with the Department of General Services.)

Signature: _____

Date: _____

STATE OF _____

COUNTY OF _____

PERSONALLY APPEARED BEFORE ME, the undersigned authority,

_____ who, after first being sworn by me, affixed his/her signature in (name of individual signing) the space provided above on this _____ day of _____, 2025.

NOTARY PUBLIC SEAL:

My commission expires: _____

END OF SECTION

CERTIFICATION OF NON-SEGREGATED FACILITIES

The Bidder certifies that he does not maintain or provide for his employees any segregated facilities at any of his establishments, and that he does not permit his employees to perform their services at any location, under his control where segregated facilities are maintained. The Bidder certifies further that he will not maintain or provide for his employees any segregated facilities at any of his establishments, and that he will not permit his employees to perform their services at any location under his control where segregated facilities are maintained. The Bidder agrees that a breach of this certification will be a violation of the Equal Opportunity clause in any contract resulting from acceptance of this Bid. As used in this certification, the term "segregated facilities" means any waiting rooms, work areas, restrooms and washrooms, restaurants, and other eating areas, time clocks, locker rooms, and other storage or dressing areas, parking lots, drinking fountains, recreation or entertainment areas, transportation, and housing facilities provided for employees which are segregated on the basis of race, color, religion, or national origin, because of habit, local custom, or otherwise. The Bidder agrees that (except where he has obtained identical certification from proposed subcontractors for specific time periods) he will obtain identical certifications from proposed subcontractors, exempt from the provisions of the Equal Opportunity clause, and that he will retain such certification in his files.

NOTE: The penalty for making false statements in offers is prescribed in 18 U.S.C. 1001.

DATE: _____, 2025

Official Address
(Including Zip Code):

By: _____

(Title)

END OF SECTION

**TRENCH SAFETY ACT COMPLIANCE STATEMENT
BID NO. 2025-**

Instructions:

Chapter 90-96 of the Laws of Florida requires all contractors engaged by the City of Fort Pierce to comply with Occupational Safety and Health Administration Standard 29 C.F.R. s. 1926.650 Subpart P. All prospective contractors are required to sign the compliance statement and provide compliance cost information where indicated below. The costs for complying with the Trench Safety Act must be incorporated into this project's base bid.

Certify this form in the presence of a notary public or other officer authorized to administer oaths.

Certification:

1. I understand that Chapter 90-96 of the Laws of Florida (The Trench Safety Act) requires me to comply with OSHA Standard 29 C.F.R. s. 1926.650 Subpart P. I will comply with The Trench Safety Act and I will design and provide trench safety systems at all trench excavations in excess of five feet in depth for this project.

2. The estimated cost imposed by compliance with The Trench Safety Act will be:

_____ Dollars
(Written)

_____ Dollars
(Figures)

3. The amount listed above has been included within the Base Bid.

Certified: _____

(Company-Contractor)

By: _____

(President's Signature)

(President's Typed or Printed Name)

Notarization:

Sworn to and subscribed before me in _____ County, Florida

on the _____ day of _____,

Notary Public: _____ (affix seal) My Commission Expires: _____

END OF SECTION

DRUG-FREE WORKPLACE FORM

The undersigned vendor in accordance with Florida Statute 287.087 hereby certifies that

_____ does:
(Name of Business)

1. Publish a statement notifying employees that the unlawful manufacture, distribution, dispensing, possession, or use of a controlled substance is prohibited in the workplace and specifying the actions that will be taken against employees for violations of such prohibition.
2. Inform employees about the dangers of drug abuse in the workplace, the business's policy of maintaining a drug-free workplace, any available drug counseling, rehabilitation, and employee assistance programs, and the penalties that may be imposed upon employees for drug abuse violations.
3. Give each employee engaged in providing the commodities or contractual services that are proposed a copy of the statement specified in subsection (1).
4. In the statement specified in subsection (1), notify the employees that, as a condition of working on the commodities or contractual services that are under bid, the employee will abide by the terms of the statement and will notify the employer of any conviction of, or plea of guilty or nolo contendere to, any violation of Chapter 893 or of any controlled substance law of the United States or any state, for a violation occurring in the workplace no later than five (5) days after such conviction.
5. Impose a sanction on, or require the satisfactory participation in a drug abuse assistance or rehabilitation program if such is available in the employee's community, by any employee who is so convicted.
6. Make a good faith effort to continue to maintain a drug-free workplace thorough implementation of this section.

As the person authorized to sign the statement, I certify that this firm complies fully with the above requirements.

Proposer's Signature

Date

END OF SECTION

BID RESPONSE FORM
NEBRASKA AVENUE SIDEWALK (LAWNWOOD CIRCLE TO S 13TH STREET)
BID NUMBER 2025-
DATE:

ITEM NO.	DESCRIPTION	UNITS	QUANTITY	COST	TOTAL
101-1A	MOBLIZATION	LS	1		
101-1B	GEOTECHNICAL AND MATERIALS TESTING	LS	1		
101-1C	AS-BUILT DRAWINGS AND PERMITS	LS	1		
102-1	MAINTENANCE OF TRAFFIC	LS	1		
104-10-3	SEDIMENT BARRIER	LF	4647		
104-11	FLOATING TURBIDITY BARRIER	LF	90		
104-18	INLET PROTECTION SYSTEM	EA	8		
110-1-1	CLEARING AND GRUBBING	AC	1		
110-4-10	REMOVAL OF EXISTING CONCRETE (SIDEWALK)	SY	575		
110-23	TREE REMOVAL	EA	10		
120-1	REGULAR EXCAVATION	CY	260.1		
285-709	OPTIONAL BASE GROUP 09 (LBR 100)	SY	255		
425-11A	MODIFY EXISTING DBI TO P-4 CURB INLET	EA	1		
515-1-02	PIPE HANDRAIL - GUIDERAIL	LF	48		
520-1-10	CONCRETE CURB AND GUTTER, TYPE F	LF	66		
520-2-4	CONCRETE CURB, TYPE D	LF	8		
522-1	CONCRETE SIDEWALK/PADS , 4" THICK	SY	2975		
522-2	CONCRETE SIDEWALK/PADS , 6" THICK	SY	255		
527-2	DETECTABLE WARNINGS	SF	215		
570-1-2	PERFORMANCE TURF, SOD	SY	1201.7		
700-1111	SINGLE COLUMN (POST) GROUND SIGN ASSEMBLY, F&I GROUND MOUNT LESS THAN 12 SF	EA	10		
700-1600	SINGLE COLUMN (POST) GROUND SIGN ASSEMBLY - REMOVE	EA	10		
711-11-123	THERMOPLASTIC, STANDARD, WHITE, SOLID, 12" (CROSSWALKS	LF	700		
711-11-125	THERMOPLASTIC, STANDARD, WHITE, SOLID, 24" (STOP LINE)	LF	175		
1000-1A	UTILITY COORDINATION	LS	1		

Sub total
10% Contingency (NOT A PAY ITEM)
Total

SUBSTITUTION SHEET

FORT PIERCE, FLORIDA

**PROJECT TITLE: NEBRASKA AVENUE SIDEWALK
(LAWNWOOD CIRCLE TO S 13TH STREET)
BID NO. 2025-**

SUBSTITUTION SHEET

[illegible]

CONTRACTOR VERIFICATION FORM

FORT PIERCE, FLORIDA
SEALED BID NO. 2024-

**PROJECT TITLE: NEBRASKA AVENUE SIDEWALK
(LAWNWOOD CIRCLE TO S 13TH STREET)**

THE FOLLOWING IS TO COMPLETED BY PRIME BIDDER:

Name of firm: _____

Corporate Title: _____

Address: _____

(Zip Code)

By: _____
(Print name) (Print title)

(Authorized Signature)

Telephone: () _____

Fax: () _____

State License # _____ (ATTACH COPY)

County License # _____ (ATTACH COPY)

City License: (ATTACH PROOF OF REGISTRATION WITH THE CITY)

Type of License: _____

Unlimited _____(yes/no)

If "NO", Limited to what trade? _____

END OF SECTION

FORT PIERCE/ST. LUCIE COUNTY, FLORIDA

BID NO. 2025-

[illegible]

END OF SECTION

E-VERIFY
FORT PIERCE, FLORIDA

PROJECT: NEBRASKA AVENUE SIDEWALK (LAWNWOOD CIRCLE TO S 13TH STREET)

Bid No.: 2025-

Project Description: 6' WIDE SIDEWALK ON BOTH SIDES OF NEBRASKA AVENUE

Vendor/Consultant acknowledges and agrees to the following:

1. Vendor/Consultant shall utilize the U.S. Department of Homeland Security's E-Verify system to verify the employment eligibility of all new employees hired by the Vendor/Consultant during the term of the contract; and
2. shall expressly require any subcontractors performing work or providing services pursuant to this contract to likewise utilize the U.S. Department of Homeland Security's E-Verify system to verify the employment eligibility of all new employees hired by the subcontractor during the contract term.

Company/Firm: _____

Authorized Signature: _____

Title: _____

Date: _____

END OF SECTION

CITY OF FORT PIERCE
Affidavit Regarding the Use Coercion for Labor or Services

Vendor Name: _____
Authorized Representative's Name and Title: _____
Address: _____
City: _____ State: _____ Zip Code: _____
Phone Number: _____ Email Address: _____

Section 787.06(13), Florida Statutes, requires all nongovernmental entities executing, renewing, or extending a contract with a governmental entity to provide an affidavit signed by an officer or representative of the nongovernmental entity under penalty of perjury that the nongovernmental entity does not use coercion for labor or services as defined in that statute. As the person authorized to sign on behalf of Vendor, I certify that the company identified does not:

1. Use or threaten to use physical force against any person;
2. Restrain, isolate, or confine or threaten to restrain, isolate, or confine any person without lawful authority and against her or his will;
3. Use lending or other credit methods to establish a debt by any person when labor or services are pledged as a security for the debt, if the value of the labor or services as reasonably assessed is not applied toward the liquidation of the debt, the length and nature of the labor or services are not respectively limited and defined;
4. Destroy, conceal, remove, confiscate, withhold, or possess any actual or purported passport, visa, or other immigration document, or any other actual or purported government identification document, of any person;
5. Cause or threaten to cause financial harm to any person;
6. Entice or lure any person by fraud or deceit; or
7. Provide a controlled substance as outlined in Schedule I or Schedule II of section 893.03, Florida Statutes, to any person for the purpose of exploitation of that person.

Under penalties of perjury, I declare that I have read the foregoing document and that the facts stated in it are true.

By: _____
Authorized Signature Printed Name and Title Date

STATE OF FLORIDA
COUNTY OF _____

Sworn (or affirmed) and subscribed before me by means of ☐ physical presence or ☐ online notarization this ____ day of _____, 20____ by _____, who is ☐ personally known or ☐ produced identification (ID produced: _____).

Notary Public Signature: _____ (Seal)
Print Name: _____ My Commission Expires: _____

END OF SECTION

Request for Taxpayer Identification Number and Certification

Give Form to the
requester. Do not
send to the IRS.

► Go to www.irs.gov/FormW9 for instructions and the latest information.

Print or type. See Specific Instructions on page 3.	1 Name (as shown on your income tax return). Name is required on this line; do not leave this line blank.	
	2 Business name/disregarded entity name, if different from above	
	3 Check appropriate box for federal tax classification of the person whose name is entered on line 1. Check only one of the following seven boxes. ☐ Individual/sole proprietor or single-member LLC ☐ Limited liability company. Enter the tax classification (C=C corporation, S=S corporation, P=Partnership) ► _____ Note: Check the appropriate box in the line above for the tax classification of the single-member owner. Do not check LLC if the LLC is classified as a single-member LLC that is disregarded from the owner unless the owner of the LLC is another LLC that is not disregarded from the owner for U.S. federal tax purposes. Otherwise, a single-member LLC that is disregarded from the owner should check the appropriate box for the tax classification of its owner. ☐ Other (see instructions) ► _____	4 Exemptions (codes apply only to certain entities, not individuals; see instructions on page 3): Exempt payee code (if any) _____ Exemption from FATCA reporting code (if any) _____ (Applies to accounts maintained outside the U.S.)
	5 Address (number, street, and apt. or suite no.) See instructions.	Requester's name and address (optional)
	6 City, state, and ZIP code	
7 List account number(s) here (optional)		

Part I Taxpayer Identification Number (TIN)

Enter your TIN in the appropriate box. The TIN provided must match the name given on line 1 to avoid backup withholding. For individuals, this is generally your social security number (SSN). However, for a resident alien, sole proprietor, or disregarded entity, see the instructions for Part I, later. For other entities, it is your employer identification number (EIN). If you do not have a number, see *How to get a TIN*, later.

Note: If the account is in more than one name, see the instructions for line 1. Also see *What Name and Number To Give the Requester* for guidelines on whose number to enter.

Social security number	
or	
Employer identification number	

Part II Certification

Under penalties of perjury, I certify that:

1. The number shown on this form is my correct taxpayer identification number (or I am waiting for a number to be issued to me); and
2. I am not subject to backup withholding because: (a) I am exempt from backup withholding, or (b) I have not been notified by the Internal Revenue Service (IRS) that I am subject to backup withholding as a result of a failure to report all interest or dividends, or (c) the IRS has notified me that I am no longer subject to backup withholding; and
3. I am a U.S. citizen or other U.S. person (defined below); and
4. The FATCA code(s) entered on this form (if any) indicating that I am exempt from FATCA reporting is correct.

Certification instructions. You must cross out item 2 above if you have been notified by the IRS that you are currently subject to backup withholding because you have failed to report all interest and dividends on your tax return. For real estate transactions, item 2 does not apply. For mortgage interest paid, acquisition or abandonment of secured property, cancellation of debt, contributions to an individual retirement arrangement (IRA), and generally, payments other than interest and dividends, you are not required to sign the certification, but you must provide your correct TIN. See the instructions for Part II, later.

Sign Here	Signature of U.S. person ►	Date ►

General Instructions

Section references are to the Internal Revenue Code unless otherwise noted.

Future developments. For the latest information about developments related to Form W-9 and its instructions, such as legislation enacted after they were published, go to www.irs.gov/FormW9.

Purpose of Form

An individual or entity (Form W-9 requester) who is required to file an information return with the IRS must obtain your correct taxpayer identification number (TIN) which may be your social security number (SSN), individual taxpayer identification number (ITIN), adoption taxpayer identification number (ATIN), or employer identification number (EIN), to report on an information return the amount paid to you, or other amount reportable on an information return. Examples of information returns include, but are not limited to, the following.

- Form 1099-INT (interest earned or paid)

- Form 1099-DIV (dividends, including those from stocks or mutual funds)
- Form 1099-MISC (various types of income, prizes, awards, or gross proceeds)
- Form 1099-B (stock or mutual fund sales and certain other transactions by brokers)
- Form 1099-S (proceeds from real estate transactions)
- Form 1099-K (merchant card and third party network transactions)
- Form 1098 (home mortgage interest), 1098-E (student loan interest), 1098-T (tuition)
- Form 1099-C (canceled debt)
- Form 1099-A (acquisition or abandonment of secured property)

Use Form W-9 only if you are a U.S. person (including a resident alien), to provide your correct TIN.

If you do not return Form W-9 to the requester with a TIN, you might be subject to backup withholding. See What is backup withholding, later.

STATE OF FLORIDA DEPARTMENT OF TRANSPORTATION
LAP CERTIFICATION OF CURRENT CAPACITY

325010-16
PROGRAM MANAGEMENT
(8/8/20)
Page 1 of 2

CONFIDENTIAL per Ch 337.14(1) F.S.

For bids to be received on _____
(Letting Date)

Fill in your FDOT Vendor Number
VF _____
(Only applicable to FDOT pre-qualified contractors)

CERTIFICATE

I hereby certify that the amount of any proposal submitted by this bidder for the above letting does not exceed the amount of the Firm's CURRENT CAPACITY (maximum capacity rating less total uncompleted work).

The total uncompleted work as shown on
the "Status of Contracts on Hand" report (page 2) \$ _____

I further certify that the "Status of Contracts on Hand" report (page 2) was prepared as follows:

1. If the letting is before the 25th day of the month, the certificate and report reflect the uncompleted work as of the 15th day of the month, last preceding the month of the letting.
2. If the letting is after the 25th day of the month, the certificate and report reflects the uncompleted work in progress as of the 15th day of the month of the letting.
3. All new contracts (and subcontracts) awarded earlier than five days before the letting date are included in the report and charged against our total rating.

I certify that the information above is correct.

Sworn to and subscribed this _____ day
of _____, 20 _____

NAME OF FIRM

By: _____

Title

(Furnish complete information about all your contracts, whether prime or subcontracts; whether in progress or awarded, but not yet begun; and regardless of whom contracted with.)

NOTE: Columns 2 and 3 to show total contract (or subcontract) amounts. Column 4 to be difference between columns 2 and 3. Amount in columns 5 or 6 to be uncompleted portion of amount in column 4. All amounts to be shown to nearest \$100. The Contractor may consolidate and list as a single item all contracts which, individually, do not exceed 3% of total, and which, in the aggregate, amount to less than 20% of the total.

STATE OF FLORIDA DEPARTMENT OF TRANSPORTATION
DBE BID PACKAGE INFORMATION

275-030-11
EQUAL OPPORTUNITY OFFICE
10/23
Page 1 of 2

DBE Utilization

The Department began its DBE race neutral program January 1, 2000. **Contract specific goals are not placed on Federal/State contracts;** however, the Department has an overall 10.67% DBE goal it must achieve. In order to assist contractors in determining their DBE commitment level, the Department has reviewed the estimates for this letting.

As you prepare your bid, please monitor potential or anticipated DBE utilization for contracts. When the low bidder executes the contract with the Department, information will be requested of the contractor's DBE participation for the project. While the utilization is not mandatory in order to be awarded the project, continuing utilization of DBE firms on contracts supports the success of Florida's DBE Program, and supports contractors' Equal Employment Opportunity and DBE Affirmative Action Programs.

Any project listed as 0% DBE availability does not mean that a DBE may not be used on that project. A 0% DBE availability may have been established due to any of the following reasons: limited identified subcontracting opportunities, minimal contract days, and/or small contract dollar amount. Contractors are encouraged to identify any opportunities to subcontract to DBE's.

Please contact the Equal Opportunity Office at (850) 414-4747 if you have any questions regarding this information.

DBE Reporting

If you are the prime contractor on a project, enter your DBE participation in the Equal Opportunity Compliance system prior to the pre-construction or pre-work conference for all federal and state funded projects. This **will not** become a mandatory part of the contract. It will assist the Department in tracking and reporting planned or estimated DBE utilization. During the contract, the prime contractor is required to report actual payments to DBE and MBE subcontractors through the web-based Equal Opportunity Compliance (EOC) system.

All DBE payments must be reported whether or not you initially planned to utilize the company. In order for our race neutral DBE Program to be successful, your cooperation is imperative. If you have any questions, please contact EOOHelp@dot.state.fl.us.

Bid Opportunity List

The Federal DBE Program requires States to maintain a database of all firms that are participating or attempting to participate on FDOT-assisted contracts. The list must include all firms that bid on prime contracts or bid or quote subcontracts on FDOT-assisted projects, including both **DBE's and non-DBEs**.

Please complete the Bidders Opportunity List through the Equal Opportunity Compliance system within 3 business days of submission of the bid or proposal for ALL subcontractors or sub-consultants who quoted to you for specific project for this letting. The web address to the Equal Opportunity Compliance system is: <https://www.fdot.gov/equalopportunity/eoc.shtml>.

STATE OF FLORIDA DEPARTMENT OF TRANSPORTATION
DBE BID PACKAGE INFORMATION

275-030-11
EQUAL OPPORTUNITY OFFICE
10/23
Page 2 of 2

DBE/AA Plans

Contractors bidding on FDOT contracts are to have an approved DBE Affirmative Action Plan (FDOT Form 275-030-11B) on file with the FDOT Equal Opportunity Office before execution of a contract. DBE/AA Plans must be received with the contractors bid or received by the Equal Opportunity Office prior to the award of the contract.

Plans are approved by the Equal Opportunity Office in accordance with Ch. 14-78, Florida Administrative Code. Plans that do not meet these mandatory requirements may not be approved. Approvals are for a (3) three year period and should be updated at anytime there is a change in the company's DBE Liaison Officer and/or President. Contractors may evidence adoption of the DBE/AA Policy and Plan and/or a change in the designated DBE Liaison officer as follows:

- Print the first page of the document on company stationery ("letterhead") that indicates the company's name, mailing address, phone number, etc.
- Print the company's name in the "____" space; next to "Date" print the month/day/year the policy is being signed; record the signature of the company's Chief Executive Officer, President or Chairperson in the space next to "by" and print the full first and last name and position title of the official signing the policy.
- Print the DBE Liaison's full name, email address, business mailing address and phone number the bottom of email.

E-mail the completed and signed DBE AA Plan to: **eeoforms@dot.state.fl.us**.

The Department will review the policy, update department records and issue a notification of approval or disapproval; a copy of the submitted plan will not be returned to the contractor.

**CERTIFICATION FOR DISCLOSURE OF LOBBYING ACTIVITIES
ON FEDERAL-AID CONTRACTS
(Compliance with 49 CFR, Section 20.100 (b))
FDOT Form 375-030-33**

The prospective participant certifies, by signing this certification, that to the best of his or her knowledge and belief:

(1) No Federal appropriated funds have been paid or will be paid, by or on behalf of the undersigned, to any person for influencing or attempting to influence an officer or employee of an agency, a Member of Congress, an officer or employee of Congress, or an employee of a Member of Congress in connection with the awarding of any Federal contract, the making of any Federal grant, the making of any Federal loan, the entering into of any cooperative agreement, and the extension, continuation, renewal, amendment, or modification of any federal contract, grant, loan, or cooperative agreement.

(2) If any funds other than Federal appropriated funds have been paid or will be paid to any person for influencing or attempting to influence an officer or employee of any agency, a Member of Congress, an officer or employee of Congress, or an employee of a Member of Congress in connection with this Federal contract, grant, loan, or cooperative agreement, the undersigned shall complete and submit Standard Form-LLL, "Disclosure of Lobbying Activities", in accordance with its instructions.

(3) The undersigned shall require that the language of this certification be included in the award documents for all subawards at all tiers (including subcontracts, subgrants, and contracts under grants, loans, and cooperative agreements) and that all subrecipients shall certify and disclose accordingly.

This certification is a material representation of fact upon which reliance was placed when this transaction was made or entered into. Submission of this certification is a prerequisite for making or entering into this transaction imposed by Section 1352, Title 31, U.S. Code. Any person who fails to file the required certification shall be subject to a civil penalty of not less than \$10,000 and not more than \$100,000 for each such failure.

The prospective participant also agrees by submitting his or her proposal that he or she shall require that the language of this certification be included in all lower tier subcontracts, which exceed \$100,000 and that all such subrecipients shall certify and disclose accordingly.

Name of Consultant: _____

By: _____ Date: _____

Authorized Signature: _____

Title: _____

STATE OF FLORIDA DEPARTMENT OF TRANSPORTATION
DISCLOSURE OF LOBBYING ACTIVITIES

375-030-34
PROCUREMENT
02/16

Is this form applicable to your firm?
YES ☐ NO ☐
If *no*, then please complete section 4
below for "Prime"

1. Type of Federal Action: a. contract b. grant c. cooperative agreement d. loan e. loan guarantee f. loan insurance	2. Status of Federal Action: a. bid/offer/application b. initial award c. post-award	3. Report Type: a. initial filing b. material change For Material Change Only: Year: _____ Quarter: _____ Date of last report: _____ (mm/dd/yyyy)
4. Name and Address of Reporting Entity: ☐ Prime ☐ Subawardee Tier _____, if known: _____ _____ _____ Congressional District, if known: 4c _____		5. If Reporting Entity in No. 4 is a Subawardee, Enter Name and Address of Prime: _____ _____ _____ Congressional District, if known: _____
6. Federal Department/Agency: _____ _____ _____		7. Federal Program Name/Description: _____ _____ CFDA Number, if applicable: _____
8. Federal Action Number, if known: _____	9. Award Amount, if known: \$ _____	
10. a. Name and Address of Lobbying Registrant <i>(if individual, last name, first name, MI):</i> _____ _____ _____	b. Individuals Performing Services <i>(including address if different from No. 10a)</i> <i>(last name, first name, MI):</i> _____ _____ _____	
11. Information requested through this form is authorized by title 31 U.S.C. section 1352. This disclosure of lobbying activities is a material representation of fact upon which reliance was placed by the tier above when this transaction was made or entered into. This disclosure is required pursuant to 31 U.S.C. 1352. This information will be available for public inspection. Any person who fails to file the required disclosure shall be subject to a civil penalty of not less than \$10,000 and not more than \$100,000 for each such failure.		Signature: _____ Print Name: _____ Title: _____ Telephone No.: _____ Date (mm/dd/yyyy): _____
Federal Use Only:		Authorized for Local Reproduction Standard Form LLL (Rev. 7-97)

INSTRUCTIONS FOR COMPLETION OF SF-LLL, DISCLOSURE OF LOBBYING ACTIVITIES

This disclosure form shall be completed by the reporting entity, whether subawardee or prime Federal recipient, at the initiation or receipt of a covered Federal action, or a material change to a previous filing, pursuant to title 31 U.S.C. section 1352. The filing of a form is required for each payment or agreement to make payment to any lobbying entity for influencing or attempting to influence an officer or employee of any agency, a Member of Congress, an officer or employee of Congress, or an employee of a Member of Congress in connection with a covered Federal action. Complete all items that apply for both the initial filing and material change report. Refer to the implementing guidance published by the Office of Management and Budget for additional information.

1. Identify the type of covered Federal action for which lobbying activity is and/or has been secured to influence the outcome of a covered Federal action.
2. Identify the status of the covered Federal action.
3. Identify the appropriate classification of this report. If this is a followup report caused by a material change to the information previously reported, enter the year and quarter in which the change occurred. Enter the date of the last previously submitted report by this reporting entity for this covered Federal action.
4. Enter the full name, address, city, State and zip code of the reporting entity. Include Congressional District, if known. Check the appropriate classification of the reporting entity that designates if it is, or expects to be, a prime or subaward recipient. Identify the tier of the subawardee, e.g., the first subawardee of the prime is the 1st tier. Subawards include but are not limited to subcontracts, subgrants and contract awards under grants.
5. If the organization filing the report in item 4 checks "Subawardee," then enter the full name, address, city, State and zip code of the prime Federal recipient. Include Congressional District, if known.
6. Enter the name of the Federal agency making the award or loan commitment. Include at least one organizational level below agency name, if known. For example, Department of Transportation, United States Coast Guard.
7. Enter the Federal program name or description for the covered Federal action (item 1). If known, enter the full Catalog of Federal Domestic Assistance (CFDA) number for grants, cooperative agreements, loans, and loan commitments.
8. Enter the most appropriate Federal identifying number available for the Federal action identified in item 1 (e.g., Request for Proposal (RFP) number; Invitation for Bid (IFB) number; grant announcement number; the contract, grant, or loan award number; the application/proposal control number assigned by the Federal agency). Include prefixes, e.g., "RFP-DE-90-001."
9. For a covered Federal action where there has been an award or loan commitment by the Federal agency, enter the Federal amount of the award/loan commitment for the prime entity identified in item 4 or 5.
10. (a) Enter the full name, address, city, State and zip code of the lobbying registrant under the Lobbying Disclosure Act of 1995 engaged by the reporting entity identified in item 4 to influence the covered Federal action.

(b) Enter the full names of the individual(s) performing services, and include full address if different from 10 (a). Enter Last Name, First Name, and Middle Initial (MI).
11. The certifying official shall sign and date the form, print his/her name, title, and telephone number.

According to the Paperwork Reduction Act, as amended, no persons are required to respond to a collection of information unless it displays a valid OMB Control Number. The valid OMB control number for this information collection is OMB No. 0348-0046. Public reporting burden for this collection of information is estimated to average 10 minutes per response, including time for reviewing instructions, searching existing data sources, gathering and maintaining the data needed, and completing and reviewing the collection of information. Send comments regarding the burden estimate or any other aspect of this collection of information, including suggestions for reducing this burden, to the Office of Management and Budget, Paperwork Reduction Project (0348-0046), Washington, DC 20503.

STATE OF FLORIDA DEPARTMENT OF TRANSPORTATION
**CERTIFICATION REGARDING DEBARMENT, SUSPENSION,
INELIGIBILITY AND VOLUNTARY EXCLUSION-
LOWER TIER COVERED TRANSACTIONS FOR FEDERAL AID CONTRACTS**
(Compliance with 2 CFR Parts 180 and 1200)

375-030-32
PROCUREMENT
11/15

It is certified that neither the below identified firm nor its principals are presently suspended, proposed for debarment, declared ineligible, or voluntarily excluded from participation in this transaction by any federal department or agency.

Name of Contractor: _____

By: _____

Date: _____

Title: _____

Instructions for Certification

Instructions for Certification - Lower Tier Participants:

(Applicable to all subcontracts, purchase orders and other lower tier transactions requiring prior FHWA approval or estimated to cost \$25,000 or more - 2 CFR Parts 180 and 1200)

- a. By signing and submitting this proposal, the prospective lower tier is providing the certification set out below.
- b. The certification in this clause is a material representation of fact upon which reliance was placed when this transaction was entered into. If it is later determined that the prospective lower tier participant knowingly rendered an erroneous certification, in addition to other remedies available to the Federal Government, the department, or agency with which this transaction originated may pursue available remedies, including suspension and/or debarment.
- c. The prospective lower tier participant shall provide immediate written notice to the person to which this proposal is submitted if at any time the prospective lower tier participant learns that its certification was erroneous by reason of changed circumstances.
- d. The terms "covered transaction," "debarred," "suspended," "ineligible," "participant," "person," "principal," and "voluntarily excluded," as used in this clause, are defined in 2 CFR Parts 180 and 1200. You may contact the person to which this proposal is submitted for assistance in obtaining a copy of those regulations. "First Tier Covered Transactions" refers to any covered transaction between a grantee or subgrantee of Federal funds and a participant (such as the prime or general contract). "Lower Tier Covered Transactions" refers to any covered transaction under a First Tier Covered Transaction (such as subcontracts). "First Tier Participant" refers to the participant who has entered into a covered transaction with a grantee or subgrantee of Federal funds (such as the prime or general contractor). "Lower Tier Participant" refers any participant who has entered into a covered transaction with a First Tier Participant or other Lower Tier Participants (such as subcontractors and suppliers).
- e. The prospective lower tier participant agrees by submitting this proposal that, should the proposed covered transaction be entered into, it shall not knowingly enter into any lower tier covered transaction with a person who is debarred, suspended, declared ineligible, or voluntarily excluded from participation in this covered transaction, unless authorized by the department or agency with which this transaction originated.
- f. The prospective lower tier participant further agrees by submitting this proposal that it will include this clause titled "Certification Regarding Debarment, Suspension, Ineligibility and Voluntary Exclusion-Lower Tier Covered Transaction," without modification, in all lower tier covered transactions and in all solicitations for lower tier covered transactions exceeding the \$25,000 threshold.
- g. A participant in a covered transaction may rely upon a certification of a prospective participant in a lower tier covered transaction that is not debarred, suspended, ineligible, or voluntarily excluded from the covered transaction, unless it knows that the certification is erroneous. A participant is responsible for ensuring that its principals are not suspended, debarred, or otherwise ineligible to participate in covered transactions. To verify the eligibility of its principals, as well as the eligibility of any lower tier prospective participants, each participant may, but is not required to, check the Excluded Parties List System website (<https://www.epls.gov/>), which is compiled by the General Services Administration.
- h. Nothing contained in the foregoing shall be construed to require establishment of a system of records in order to render in good faith the certification required by this clause. The knowledge and information of participant is not required to exceed that which is normally possessed by a prudent person in the ordinary course of business dealings.
- i. Except for transactions authorized under paragraph e of these instructions, if a participant in a covered transaction knowingly enters into a lower tier covered transaction with a person who is suspended, debarred, ineligible, or voluntarily excluded from participation in this transaction, in addition to other remedies available to the Federal Government, the department or agency with which this transaction originated may pursue available remedies, including suspension and/or debarment.

STATE OF FLORIDA DEPARTMENT OF TRANSPORTATION
**NON-COLLUSION DECLARATION AND
COMPLIANCE WITH 49 CFR § 29**

575-060-13
RIGHT OF WAY
05/01
Page 1 of 3

ITEM/SEGMENT NO.: _____
F.A.P. NO.: _____
MANAGING DISTRICT: _____
PARCEL NO.: _____
COUNTY OF: _____
BID LETTING OF: _____

I, _____, hereby declare that I am
(NAME)
_____ of _____
(TITLE) (FIRM)
of _____
(CITY AND STATE)

and that I am the person responsible within my firm for the final decision as to the price(s) and amount of this Bid on this State Project.

I further declare that:

1. The prices(s) and amount of this bid have been arrived at independently, without consultation, communication or agreement, for the purpose of restricting competition with any other contractor, bidder or potential bidder.
2. Neither the price(s) nor the amount of this bid have been disclosed to any other firm or person who is a bidder or potential bidder on this project, and will not be so disclosed prior to the bid opening.
3. No attempt has been made or will be made to solicit, cause or induce any other firm or person to refrain from bidding on this project, or to submit a bid higher than the bid of this firm, or any intentionally high or non-competitive bid or other form of complementary bid.
4. The bid of my firm is made in good faith and not pursuant to any agreement or discussion with, or inducement from, any firm or person to submit a complementary bid.
5. My firm has not offered or entered into a subcontract or agreement regarding the purchase of materials or services from any firm or person, or offered, promised or paid cash or anything of value to any firm or person, whether in connection with this or any other project, in consideration for an agreement or promise by any firm or person to refrain from bidding or to submit a complementary bid on this project.
6. My firm has not accepted or been promised any subcontract or agreement regarding the sale of materials or services to any firm or person, and has not been promised or paid cash or anything of value by any firm or person, whether in connection with this or any other project, in consideration for my firm's submitting a complementary bid, or agreeing to do so, on this project.
7. I have made a diligent inquiry of all members, officers, employees, and agents of my firm with responsibilities relating to the preparation, approval or submission of my firm's bid on this project and have been advised by each of them that he or she has not participated in any communication, consultation, discussion, agreement, collusion, act or other conduct inconsistent with any of the statements and representations made in this Declaration.
8. As required by Section 337.165, Florida Statutes, the firm has fully informed the Department of Transportation in writing of all convictions of the firm, its affiliates (as defined in Section 337.165(l)(a), Florida Statutes), and all directors, officers, and employees of the firm and its affiliates for violation of state or federal antitrust laws with respect to a public contract or for violation of any state or federal law involving fraud, bribery, collusion, conspiracy or material misrepresentation with respect to a public contract. This includes disclosure of the names of current employees of the firm or affiliates who were convicted of contract crimes while in the employ of another company.

9. I certify that, except as noted below, neither my firm nor any person associated therewith in the capacity of owner, partner, director, officer, principal, investigator, project director, manager, auditor, and/or position involving the administration of Federal funds:

- (a) is presently debarred, suspended, proposed for debarment, declared ineligible, or voluntarily excluded from covered transactions, as defined in 49 CFR §29.110(a), by any Federal department or agency;
- (b) has within a three-year period preceding this certification been convicted of or had a civil judgment rendered against him or her for: commission of fraud or a criminal offense in connection with obtaining, attempting to obtain, or performing a Federal, State or local government transaction or public contract; violation of Federal or State antitrust statutes; or commission of embezzlement, theft, forgery, bribery, falsification or destruction of records, making false statements or receiving stolen property;
- (c) is presently indicted for or otherwise criminally or civilly charged by a Federal, State or local governmental entity with commission of any of the offenses enumerated in paragraph 9(b) of this certification; and
- (d) has within a three-year period preceding this certification had one or more Federal, State or local government public transactions terminated for cause or default.

10. I(We), certify that I(We), shall not knowingly enter into any transaction with any subcontractor, material supplier, or vendor who is debarred, suspended, declared ineligible, or voluntarily excluded from participation in this contract by any Federal Agency unless authorized by the Department.

Where I am unable to declare or certify as to any of the statements contained in the above stated paragraphs numbered (1) through (10), I have provided an explanation in the "Exceptions" portion below or by attached separate sheet.

EXCEPTIONS:

(Any exception listed above will not necessarily result in denial of award, but will be considered in determining bidder responsibility. For any exception noted, indicate to whom it applies, initiating agency and dates of agency action. Providing false information may result in criminal prosecution and/or administrative sanctions.)

I declare under penalty of perjury that the foregoing is true and correct.

CONTRACTOR: _____ (Seal)

BY: _____
NAME AND TITLE PRINTED

WITNESS: _____

BY: _____
SIGNATURE

WITNESS: _____

Executed on this _____ day of _____, _____

**FAILURE TO FULLY COMPLETE AND EXECUTE THIS DOCUMENT
MAY RESULT IN THE BID BEING DECLARED NONRESPONSIVE**

REQUIRED CONTRACT PROVISIONS

This certification applies to subcontractors, material suppliers, vendors and other lower tier participants.

- Appendix B of 49 CFR Part 29 –

Appendix B—Certification Regarding Debarment, Suspension, Ineligibility and Voluntary Exclusion—Lower Tier Covered Transactions

Instructions for Certification

1. By signing and submitting this proposal, the prospective lower tier participant is providing the certification set out below.
2. The certification in this clause is a material representation of fact upon which reliance was placed when this transaction was entered. If it is later determined that the prospective lower tier participant knowingly rendered an erroneous certification, in addition to other remedies available to the Federal Government, the department or agency with which this transaction originated may pursue available remedies, including suspension and/or debarment.
3. The prospective lower tier participant shall provide immediate written notice to the person to which this proposal is submitted if at any time the prospective lower tier participant learns that its certification was erroneous when submitted or has become erroneous by reason of changed circumstances.
4. The terms "covered transaction," "debarred," "suspended," "ineligible," "lower tier covered transaction," "participant," "person," "primary covered transaction," "principal," "proposal," and "voluntarily excluded," as used in this clause, have the meanings set out in the Definitions and Coverage sections of rules implementing Executive Order 12549. You may contact the person to whom this proposal is submitted for assistance in obtaining a copy of those regulations.
5. The prospective lower tier participant agrees by submitting this proposal that it shall not knowingly enter into any lower tier covered transaction with a person who is debarred, suspended, declared ineligible, or voluntarily excluded from participation in this covered transaction, unless authorized by the department or agency with which this transaction originated.
6. The prospective lower tier participant further agrees by submitting this proposal that it will include this clause titled "Certification Regarding Debarment, Suspension, Ineligibility and Voluntary Exclusion--Lower Tier Covered Transaction," without modification, in all lower tier covered transactions and in all solicitations for lower tier covered transactions.
7. A participant in a covered transaction may rely upon a certification of a prospective participant in a lower tier covered transaction that it is not debarred, suspended, ineligible, or voluntarily excluded from the covered transaction, unless it knows that the certification is erroneous. A participant may decide the method and frequency by which it determines the eligibility of its principals. Each participant may, but is not required to, check the Nonprocurement List.
8. Nothing contained in the foregoing shall be construed to require establishment of a system of records in order to render in good faith the certification required by this clause. The knowledge and information of a participant is not required to exceed that which is normally possessed by a prudent person in the ordinary course of business dealings.
9. Except for transactions authorized under paragraph 5 of these instructions, if a participant in a covered transaction knowingly enters into a lower tier covered transaction with a person who is suspended, debarred, ineligible, or voluntarily excluded from participation in this transaction, in addition to other remedies available to the Federal Government, the department or agency with which this transaction originated may pursue available remedies, including suspension and/or debarment.

Certification Regarding Debarment, Suspension, Ineligibility and Voluntary Exclusion—Lower Tier Covered Transactions

- (1) The prospective lower tier participant certifies, by submission of this proposal, that neither it nor its principals is presently debarred, suspended, proposed for debarment, declared ineligible, or voluntarily excluded from participation in this transaction by any Federal department or agency.
- (2) Where the prospective lower tier participant is unable to certify to any of the statements in this certification, such prospective participant shall attach an explanation to this proposal.

**EXHIBIT “E”
GENERAL CONDITIONS**

SECTION	DESCRIPTION	
1	Contract Documents (Terms Defined)	112
2	The City Engineer	117
3	City	118
4	Contractor	119
5	Subcontractors	124
6	Work by City	124
7	Miscellaneous Provisions	126
8	Time	128
9	Payments and Completion	129
10	Protection of Persons and Property	133
11	Insurance	135
12	Changes in the Work	135
13	Uncovering and Corrections of Work	136
14	Termination of the Contract	138
15	Unfavorable Weather and Other Conditions	139
16	Engineering and Field Inspections Due to Overtime Work and Unavoidable Delays	139
17	Before Starting Construction	140
18	Precedence of Contract Documents	140
19	Measurement and Payment	141
20	Estimated Quantities	142
21	Coordination	142
22	Field Engineering	143
23	“Deleted”	143
24	Preconstruction Conference	143
25	Progress Meetings	144
26	Contract Closeout	144

SECTION 1 - CONTRACT DOCUMENTS

1.1 DEFINITIONS

1.1.1 THE CONTRACT DOCUMENTS

The Contract Documents consist of the Owner-Contractor Agreement, including Invitation for Bid, Instruction to Bidders, Contractor's Bid (including documentation accompanying the Bid and any documentation submitted prior to the Notice of Award), Performance Bond, Payment Bond, Bid Bond, Insurance Certificates and Endorsements, and copies of policies, Notice of Award, Notice to Proceed, these General Conditions, Special Supplemental Conditions, and any Modifications. A Modification is: (1) a written amendment to the Contract signed by both parties, (2) a Change Order, (3) a written interpretation issued by the City Engineer pursuant to Subparagraph 2.2.8, or (4) a written order for a minor change in the Work for each project issued by the City Engineer pursuant to Paragraph 12.3.

1.1.2 THE CONTRACT

The Contract Documents form the Contract for Construction. This Contract represents the entire and integrated agreement between the parties hereto and supersedes all prior negotiations, representations, or agreements, either written or oral. The Contract may be amended or modified only by a Modification as defined in Subparagraph 1.1.1. Nothing contained in the Contract Documents shall create any contractual relationship between the Owner and any Subcontractor or Sub-subcontractor.

1.1.3 THE WORK

The Work comprises the completed construction required by the Contract Documents and includes all labor necessary to produce such construction, and all materials and equipment incorporated or to be incorporated in such construction.

1.1.4 THE PROJECT

The Project is the total construction of which the Work performed under the Contract Documents may be the whole or a part.

1.1.5 ADDENDA

Written or graphic instruments issued prior to the Award of the Contract which modify or interpret the Contract Documents by additions, deletions, corrections, or clarifications.

1.1.6 ACCEPTANCE, FINAL ACCEPTANCE

The formal action by the City accepting the Work as being complete, after certification by the City Engineer of final completion.

1.1.7 AGREEMENT

The written agreement between the City and the Contractor covering the Work to be performed also designated as the Contract.

1.1.8 APPARENT LOWEST AND BEST BIDDER

The Bidder submitting the lowest and best Bid at the Bid Opening without correction of numerical discrepancies or determination of responsiveness and responsibility.

1.1.9 APPLICATION FOR PAYMENT

The form furnished in the Contract Documents which is to be used by the Contractor in requesting progress payments and an affidavit of the Contractor that progress payments theretofore received from City on account of the Work have been applied by the Contractor to discharge in full all of the Contractor's obligations stated in prior Applications of Payment. The application includes such supporting documentation as required by the Contract Documents.

1.1.10 BID

The offer or proposal of the Bidder submitted in the prescribed manner on the prescribed forms to perform the contemplated Work in accordance with the Contract Documents.

1.1.11 BIDDER

Any individual, partnership, corporation, joint venture, or other legal entity or combination thereof submitting a Bid for the Work, acting directly or through an authorized representative.

1.1.12 BONDS

Instruments of security furnished by the Contractor and his surety in accordance with the Contract Documents including Bid, Performance, and Payment Bonds.

1.1.13 CHANGE ORDER

A written order to the Contractor, approved by the City, complying with the change order procedure established in the Contract Documents, authorizing an addition, deletion, or revision in the Work, or an adjustment in the Contract Price or Contract Time, or both.

1.1.14 CITY

The City of Fort Pierce: The Owner.

1.1.15 CONTRACT PRICE/AMOUNT

The total monies payable to the Contractor under the terms and conditions of the Contract Documents.

1.1.16 DAY

A calendar day of 24 hours lasting from midnight one day to midnight the next day.

1.1.17 DEFECTIVE

An adjective which, when modifying the word Work, refers to Work that is unsatisfactory, faulty, or deficient, or does not conform to the Contract Documents, or does not meet the requirements of any inspection, test, or approval referred to in the Contract Documents, or has been damaged prior to Final Payment.

1.1.18 DRAWINGS, PLANS

The drawings, plans, or reproductions thereof, which show location, character, dimensions, and details of the Work to be done, which are included in the Contract Documents.

1.1.19 EFFECTIVE DATE OF AGREEMENT

The date indicated in the Agreement on which it becomes effective, but if no such date is indicated, it means the date on which the Agreement is signed by the last of the two parties to sign.

1.1.20 FIELD ORDER

A written order issued by the City Engineer to the Contractor during construction effecting a minor change in the Work not involving an adjustment in the Contract Price or an extension of the Contract Time.

1.1.21 LOWEST AND BEST BIDDER

The lowest responsive, responsible Bidder.

1.1.22 MODIFICATION

A written amendment of the Contract Documents signed by both parties, and work

directives including but not limited to Change Orders and Field Orders. A modification may only be issued after the effective date of the Agreement.

1.1.23 NOTICE OF AWARD

The written notice of the acceptance of the Bid from the City to the Lowest and Best Bidder.

1.1.24 NOTICE TO PROCEED

Written communication issued by the City to the Contractor authorizing him to proceed with the Work and establishing the date of commencement of the Work.

1.1.25 OWNER

The City of Fort Pierce: The Owner.

1.1.26 PAYMENT BOND

The security furnished by the Contractor and its Surety in the form contained in the Contract Documents as a guarantee that the Contractor will pay in full all bills.

1.1.27 PERFORMANCE BOND

The Security furnished by the Contractor and its surety as a guarantee that the Contractor will perform all of its contractual obligations in accordance with the terms of the Contract Documents; the covered amount of the Performance Bond is separate and distinct from the covered amount of the Payment Bond.

1.1.28 REQUEST FOR INFORMATION

Contractor's inquiries for information shall be submitted to the City Engineer.

1.1.29 ENGINEERING INSPECTOR

The authorized representative of the City Engineer who is assigned to the site inspection or any part thereof.

1.1.30 SAMPLE

Samples are physical examples or work including, but not limited to, the following items: Partial sections of manufactured or fabricated work, small cuts or containers of materials, complete units of repetitively-used materials; Swatches showing color, texture, and pattern, color range sets, or units of work to be used for independent inspection and testing.

1.1.31 SHOP DRAWINGS

All drawings, diagrams, illustrations, brochures, schedules, and other data which are prepared by the Contractor or for the Contractor to demonstrate how the Contractor specifically intends to comply with the Contract Documents.

1.1.32 SPECIFICATIONS

Those portions of the Contract Documents consisting of written or graphic technical descriptions of materials, equipment, construction systems, standards and workmanship as applied to the Work and certain administrative details applicable there.

1.1.33 SPECIAL SUPPLEMENTAL CONDITIONS

Modifications, additions, or deletions to the General Conditions.

1.1.34 WORD DEFINITIONS

1. Unless other expressly stated, wherever in the Contract Documents the word “approved,” “reviewed,” “acceptable,” “satisfactory,” “directed,” “required,” “permitted,” “ordered,” “designated,” “prescribed,” or words of like import are used, it shall be understood that the action required, reference, or determination rests solely with the City Engineer or his duly authorized representative.

2. Unless otherwise expressly stated, wherever in the Contract Documents the words “as shown” or “as indicated” or words of like import are used, they shall mean as shown or as indicated on the drawings.

3. Unless otherwise expressly stated, wherever in the Contract Documents the word “provide” is used, it shall mean furnished and installed in place, complete and tested.

4. Wherever the word “Product” is used in these Contract Documents, it shall refer to materials, systems, and equipment provided by Contractor.

5. The term “Project Manual” as used in these Contract Documents includes Bidding Requirements, Conditions of the Contract, and Specifications.

1.2 EXECUTION, CORRELATION, AND INTENT

1.2.1 The Contract Documents shall be signed in not less than duplicate by the City and the Contractor.

1.2.2 By executing the Contract, the Contractor represents that he has visited the site, familiarized himself with the local conditions under which the Work is to be performed, and correlated his observations with the requirements of the Contract Documents.

1.2.3 The intent of the Contract Documents is to include all items necessary for the proper execution and completion of the Work. The Contract Documents are complementary, and what is required by any one shall be as binding as if required by all. Work not covered in the Contract Documents will not be required unless it is consistent therewith and is reasonable inferable there from as being necessary to produce the intended results. Words and abbreviations which have well-known technical or trade meanings are used in the Contract Documents in accordance with such recognized meanings.

1.2.4 The organization of the Specifications into divisions, sections, and articles and the arrangement of drawings shall not control the Contractor in dividing the Work among Subcontractors or in establishing the extent of Work to be performed by any trade.

1.3 OWNERSHIP AND USE OF DOCUMENTS

1.3.1 All Drawings, Specifications, and copies thereof furnished by the City are and shall remain the property of the City, to be used only with respect to this Project and not to be used on any other project. With the exception of one contract set for each party to the Contract, such documents are to be returned or suitably accounted for to the City on request at the completion of the Work. Submission or distribution to meet official regulatory requirements or for other purposes in connection with the Project is not to be construed as publication in derogation of the City Engineer's common law copyright or other reserved rights.

SECTION 2 - THE CITY ENGINEER

2.1 The City Engineer or his designee is the person authorized by the City Manager to oversee implementation of the Contract Documents.

2.2 The City Engineer or designee will visit the site at intervals to check the quality or quantity of the Work. The City Engineer or designee will not be responsible for and will not have control or charge of construction means, methods, techniques, sequences, or procedures, or for safety precautions and programs in connection with the Work, and he will not be responsible for the CONTRACTOR'S failure to carry out the Work in accordance with the Contract Documents. The City Engineer or designee will not be responsible for or have control or charge over the acts or omissions of the Contractor, Subcontractors, or any of their agents or employees, or any other persons performing any of the Work. The City Engineer or designee shall at all times have access to the Work wherever it is in preparation and progress. The Contractor shall provide facilities for such access so the City Engineer or designee may perform his functions under the Contract Documents.

2.3 The City Engineer will render interpretations necessary for the proper execution of progress of the Work, with reasonable promptness and in accordance with any time limit agreed upon. Either party to the Contract may make written request to the City Engineer for such interpretations.

SECTION 3 - CITY

3.1 DEFINITION

3.1.1 The City is the person or entity identified as such in the Owner-Contractor Agreement and is referred to throughout the Contract Documents as if singular in number and masculine in gender. The term Owner means the City or its authorized representative.

3.2 INFORMATION AND SERVICES REQUIRED OF THE OWNER

3.2.1 The City shall furnish legal limitations for the site of the Project.

3.2.2 Except as provided in Subparagraph 4.7.1 and elsewhere in the Contract and Contract Documents, the City shall secure and pay for necessary approvals, easements, assessments, and charges required for the construction, use, or occupancy of permanent structures or for permanent changes in existing facilities.

3.2.3 Information or services under the City's control shall be furnished by the City with reasonable promptness to avoid delay in the orderly progress of the Work.

3.2.4 Six sets of contract drawings will be furnished to the Contractor free of charge for execution of the Work. Additional sets of documents required by the Contractor will be made available upon payment by Contractor of costs of reproduction.

3.2.5 The foregoing are in addition to other duties and responsibilities of the City enumerated herein and especially those in respect to Work by City or by Separate Contractors, Payments and Completion, and Insurance in Sections 6, 9, and 11, respectively.

3.3. CITY'S RIGHT TO STOP THE WORK

3.3.1 Termination of work shall be in compliance with the Contract Articles 8,10, 14, 15, 16, and 17, and the Contract Documents.

3.4 CITY'S RIGHT TO CARRY OUT THE WORK

3.4.1 If the Contractor defaults or neglects to carry out the Work in accordance with the Agreement or Contract Documents, then the City shall have the right to carry out the Work in accordance with the Contract and Sections 8, 14, 15, and 16,

and as noted in the Agreement and Contract Documents.

SECTION 4 - CONTRACTOR

4.1 DEFINITION

4.1.1 The Contractor is the person or entity identified as such in the Owner-Contractor Agreement and is referred to throughout the Contract Documents as if singular in number and masculine in gender. The term Contractor means the Contractor or his authorized representative.

4.2 REVIEW OF CONTRACT DOCUMENTS

4.2.1 The Contractor shall carefully study and compare the Contract Documents and shall at once report to the Engineer any error, inconsistency or omission he may discover. The Contractor shall not be liable to the City or the City Engineer for any damage resulting from such errors, inconsistencies or omissions in the Contract Documents. The Contractor shall perform no portion of the Work at any time without Contract Documents or, where required, approved Shop Drawings, Product Data, or Samples for such portion of the Work.

4.3 SUPERVISION AND CONSTRUCTION PROCEDURES

4.3.1 The Contractor shall supervise and direct the Work, using his best skill and attention. He shall be solely responsible for all construction means, methods, techniques, sequences and procedures and for coordinating all portions of the Work under the Contract.

4.3.2 The Contractor shall be responsible to the Owner for the acts and omissions of his employees, Subcontractors, and their agents and employees, and other persons performing any of the Work under a contract with the Contractor.

4.3.3 The Contractor shall not be relieved from his obligations to perform the Work in accordance with the Contract Documents either by the activities or duties of the Engineer in his administration of the Contract, or by inspections, tests, or approvals required or performed under Paragraph 7.7 by persons other than the Contractor.

4.4 LABOR AND MATERIALS

4.4.1 Unless otherwise provided in the Contract Documents, the Contractor shall provide and pay for all labor, materials, equipment, tools, construction equipment and machinery, water, heat, utilities, transportation, and other facilities and services necessary for proper execution and completion of the Work, whether temporary or permanent and whether or not incorporated or to be incorporated in Work.

4.4.2 The Contractor shall at all times enforce strict discipline and good order among his employees and shall not employ anyone unskilled in the task assigned to him.

4.5 WARRANTY

4.5.1 The Contractor warrants to the City and the City Engineer that all materials and equipment furnished under this Contract will be new unless otherwise specified, and that all Work will be of good quality, free from faults and defects, and in conformance with the Contract Documents. All Work not conforming to these requirements may be considered defective. If required by the City Engineer, the Contractor shall furnish satisfactory evidence as to the kind and quality of materials and equipment. This warranty is not limited by the provisions of Paragraph 13.2.

4.6 TAXES

4.6.1 Not applicable.

4.7 PERMITS, FEES, AND NOTICES

4.7.1 Unless otherwise provided in the Contract Documents, the Contractor shall secure all City construction permits and secure all other permits and governmental fees and licenses necessary for the proper execution and completion of the Work which are customarily secured after execution of the Contract and which are legally required prior to construction.

4.7.2 The Contractor shall give all notices and comply with all laws, ordinances, rules, regulations, and lawful orders of any public authority bearing on the performance of the Work.

4.7.3 When the Contractor observes that any of the Contract Documents are at variance therewith in any respect, he shall promptly notify the City Engineer in writing, and any necessary changes shall be accomplished by appropriate Modification.

4.7.4 If the Contractor performs any Work knowing it to be contrary to such laws, ordinances, rules and regulations, and without such notice to the City Engineer, he shall assume full responsibility therefore and shall bear all costs attributable thereto.

4.8 ALLOWANCES

4.8.1 Not applicable.

4.9 SUPERINTENDENT

4.9.1 The Contractor shall employ a competent superintendent and necessary assistants who shall be in attendance at the project site during the progress of the Work. The superintendent shall represent the Contractor, and all communications given to the superintendent shall be binding as if given to the Contractor. Important communications shall be confirmed in writing. Other communications shall be so confirmed on written request in each case.

4.9.2 The Contractor shall provide the City Engineer with the name of his Superintendent and the location at which the Superintendent may be reached at all times.

4.10 PROGRESS SCHEDULE

4.10.1 The Contractor, within ten (10) days after Notice of Award, shall prepare and submit an estimated progress schedule for the Work. The progress schedule shall be related to the entire Project to the extent required by the Contract Documents, and shall provide for expeditious and practicable execution of the Work.

4.11 DOCUMENTS AND SAMPLES AT THE SITE

4.11.1 Contractor shall maintain on site one record copy of: Drawings, Specifications, Addenda, Change Orders and other modifications to the Contract, Reviewed Shop Drawings, Product Data, and Samples, Field Test Records, Inspection Certificates, and Manufacturer's Certificates.

4.11.2 At the Contract closeout, deliver record documents and samples to the City Engineer by transmittal letter with Contractor's signature.

4.12 SHOP DRAWINGS, PRODUCT DATA, AND SAMPLES

4.12.1 After checking and verifying all field measurements and after complying with applicable procedures specified in the General Requirements, Contractor shall submit to City Engineer for review and approval, in accordance with the accepted schedule of Shop Drawing submissions and specific requirements of the Specifications, or for other appropriate action if so indicated in the Supplementary Conditions, six copies of all Shop Drawings which will bear a stamp or specific written indication that Contractor has satisfied Contractor's responsibilities under the Contract Documents with respect to the review of the submission. All submissions will be identified as City Engineer may require. The data shown on the Shop Drawings will be complete with respect to quantities, dimensions, specified performance and design criteria, materials and similar data, to enable City Engineer to review the information as required.

4.12.2 Contractor shall also submit to City Engineer for review and approval with such promptness as to cause no delay in Work, all samples required by the Contract Documents. All samples will have been checked by and accompanied by a specific written indication that Contractor has satisfied Contractor's responsibilities under the Contract Documents with respect to the review of the submission and will be identified clearly as to material, supplier, and pertinent data such as catalog numbers and the use for which intended.

4.12.3 Before submission of each shop drawing or sample, Contractor shall have determined and verified all quantities, dimensions, specific performance criteria, installation requirements, materials, catalog numbers and similar data with respect thereto and reviewed or coordinated each shop drawing or sample with other shop drawings and samples and with the requirements of the Work and the Contract Documents.

4.12.4 At the time of each submission, Contractor shall give City Engineer specific written notice of each variation that shop drawings or samples may have from requirements of Contract Documents, and, in addition, shall cause a specific notation to be made on each shop drawing submitted to City Engineer for review and approval of each such variation.

4.12.5 City Engineer will review and take action within 14 calendar days of receipt of shop drawings and samples, but City Engineer's review and approval will be only for conformance with the design concept of the Project and for compliance with the information given in Contract Documents and shall not extend to means, methods, techniques, sequences or procedures of construction (except where a specific means, method, technique, sequence or procedure of construction is indicated, in or required by the Contract Documents) or to safety precautions or programs incident thereto. The review and approval of a separate item as such will not indicate approval of the assembly in which the item functions. Contractor shall make corrections required by the City Engineer and shall return the required number of corrected copies of shop drawings and submit as required new samples for review and approval. Contractor shall direct specific attention in writing to revisions other than the corrections called for by City Engineer on previous submittals.

4.12.6 City Engineer's review and approval of shop drawings or samples shall not relieve Contractor from responsibility for any variation from the requirements of the Contract Documents unless Contractor has in writing called City Engineer's attention to each such variation at the time of submission as required by Subparagraph 4.12.3.1 and City Engineer has given written approval of each such variation by a specific written notation thereof incorporated in or a specific written notation thereof incorporated in or accompanying the shop drawing or sample approval; nor will any approval by City Engineer relieve Contractor from responsibility for errors or omissions in the shop drawings or from responsibility for having complied with the provisions of Subparagraph 4.12.3.

4.12.7 Where a shop drawing or sample is required by the Specifications, any related Work performed prior to City Engineer's review and approval of the pertinent submission will be the sole expense and responsibility of Contractor.

4.13 USE OF SITE

4.13.1 The Contractor shall confine operations of the site to areas permitted by law, ordinances, permits, Agreement, and the Contract Documents and shall not unreasonably encumber the site with any materials or equipment.

4.14 CUTTING AND PATCHING OF WORK

4.14.1 The Contractor shall be responsible for all cutting, fitting or patching that may be required to complete the Work or to make its several parts fit together properly.

4.14.2 The Contractor shall not damage or endanger any portion of the Work or the work of the City or any separate contractors by cutting, patching, or otherwise altering any work, or by excavation. The Contractor shall not cut or otherwise alter the work of the City or any separate contractor except with the written consent of the City and of such separate contractor. The Contractor shall not unreasonably withhold from City or any separate contractor his consent to cutting or otherwise altering the Work.

4.15 CLEANING UP

4.15.1 The Contractor at all times shall keep the work site project free from accumulation of waste materials or rubbish caused by his operations. At the completion of the Work he shall remove all his waste materials and rubbish from and about the Project as well as all his tools, construction equipment, machinery, and surplus materials.

4.15.2 If the Contractor fails to clean up at the completion of the Work, the City may do so, and the cost thereof shall be charged to the Contractor.

4.16 COMMUNICATIONS

4.16.1 The Contractor shall forward all communications to the City through the City Engineer.

4.17 ROYALTIES AND PATENTS

4.17.1 The Contractor shall pay all royalties and license fees. He shall defend all suits or claims for infringement of any patent rights and shall save City harmless from loss on account thereof except that City shall be responsible for all such loss when a particular design process or the product of a particular manufacturer or manufacturers is specified, but if the Contractor has reason to believe that the design, process or product specified is an infringement of a patent, he shall be responsible for such loss unless he promptly gives such information to City Engineer.

4.18 INDEMNIFICATION

4.18.1 The Contractor shall agree to indemnify and hold the City harmless against any and all expenses and liabilities as per the Contract, to include Articles 10 and 22, and all Contract Documents.

SECTION 5 - SUBCONTRACTORS

5.1 DEFINITION

5.1.1 A Subcontractor is a person or entity who has a direct contract with the Contractor to perform any of the Work at the site. The term Subcontractor is referred to throughout the Contract Documents as if singular in number and masculine in gender and means a Subcontractor or his authorized representative. The term Subcontractor does not include any separate contractor or his subcontractors.

5.1.2 A Subcontractor is a person or entity who has a direct or indirect contract with a Subcontractor to perform any of the Work at the site. The term Sub-subcontractor is referred to throughout the Contract Documents as if singular in number and masculine in gender and means a Sub-subcontractor or an authorized representative thereof.

5.2 AWARD OF SUBCONTRACTS AND OTHER CONTRACTS FOR PORTIONS OF THE WORK.

5.2.1 Shall comply with the Contract, to include Article 12 and the Contract Documents.

SECTION 6 - WORK BY CITY

6.1 CITY'S RIGHT TO PERFORM WORK AND TO AWARD SEPARATE CONTRACTS

6.1.1 The City reserves the right to perform work related to the Project with his own forces, and to award separate contracts in connection with other portions of the Project or other work on the site under these or similar Conditions of the Contract. If the Contractor claims that delay or additional cost is involved because of such action by the City, he shall make such claim as provided elsewhere in the Contract Documents.

6.1.2 When separate contracts are awarded for different portions of the Project or other work on the site, the term Contractor in the Contract Documents in each case shall mean the Contractor who executes each separate Owner-Contractor Agreement.

6.2 MUTUAL RESPONSIBILITY

6.2.1 The Contractor shall afford the City and separate contractors' reasonable opportunity for the introduction and storage of their materials and equipment and the execution of their work and shall connect and coordinate his Work with theirs as required by the Contract Documents.

6.2.2 If any part of the Contractor's Work depends for proper execution or results upon the work of the City or any separate contractor, the Contractor shall, prior to proceeding with the Work, promptly report to the City Engineer any apparent discrepancies or defects in such other work that render it unsuitable for such proper execution and results. Failure of the Contractor so to report shall constitute an acceptance of the City's or separate contractors' work as fit and proper to receive his Work, except as to defects which may subsequently become apparent in such work by others.

6.2.3 Any costs caused by defective or ill-timed work shall be borne by the party responsible therefore. No time extensions will be granted due to ill-timed work or any other reasons.

6.2.4 Should the Contractor wrongfully cause damage to the work or property of the City, or to other work on the site, the Contractor shall promptly remedy such damage as provided in Subparagraph 10.2.5.

6.2.5 Should the Contractor wrongfully cause damage to the work or property of any separate contractor, the Contractor shall upon due notice promptly attempt to settle with such other contractor by agreement, or otherwise to resolve the dispute. If such separate contractor sues or initiates an arbitration proceeding against the City on account of any damage alleged to have been caused by the Contractor, the City shall notify the Contractor who shall defend such proceedings at the City's expense, and if any judgment or award against the City arises there from, the Contractor shall pay or satisfy it and shall reimburse the City for all attorneys' fees and court or arbitration costs which the City has incurred. Regardless of the outcome, the Contractor will pay all expenses.

6.3 CITY'S RIGHT TO CLEAN UP

6.3.1 If a dispute arises between the Contractor and separate contractors as to their responsibility for cleaning up as required by Section 4.15, the City may clean up and charge the cost thereof to the Contractors as the City Engineer shall determine to be just.

SECTION 7 - MISCELLANEOUS PROVISIONS

7.1 Governing Law

7.1.1 The Contractor shall be governed by the law of the place where the project is located.

7.2 SUCCESSORS

7.2.1 The City and the Contractor each binds himself, his partners, successors, assigns and legal representatives to the other party hereto and to the partners, successors, assigns and legal representatives of such other party in respect to all covenants, agreements and obligations contained in the Contract Documents. Neither party to the Contract shall assign the Contract or sublet it as a whole without the written consent of the other, nor shall the Contractor assign any monies due or to become due to him hereunder, without the previous written consent of the City.

7.3 WRITTEN NOTICE

7.3.1 Written notice shall be deemed to have been duly served if delivered in person to the individual or member of the firm or entity or to an officer of the corporation for whom it was intended, or if last delivered at or sent by registered or certified mail to the last business address known to him who gives the notice.

7.4 CLAIMS FOR DAMAGE

7.4.1 All claims by the Contractor shall be in accordance with Article 11 of the Contract Agreement.

7.5 PERFORMANCE AND PAYMENT BOND

7.5.1 Contractor shall furnish a Performance Bond and a Payment Bond on the forms provided as part of the Contract Documents each in an amount as required by the Contract Documents as security for the faithful performance and payment of all Contractor's obligations under the Contract Documents. Contractor shall also furnish such other Bonds as are required by the Special Supplementary

Conditions. All Bonds shall be in the forms prescribed by the bidding documents or Special Supplementary Conditions and be executed by such Sureties as are licensed to conduct business in the state where the Project is located, and, except as otherwise provided by law, are named in the current list of "Companies Holding Certificates of City as Acceptable Sureties on Federal Bonds and as Acceptable Reinsuring Companies" as published in Circular 570 (amended) by the Audit Staff Bureau of Accounts, U. S. Treasury Department. All Bonds signed by an agent must be accompanied by a certified copy of the authority to act.

7.5.2 If the Surety on any Bond furnished by Contractor is declared a bankrupt or becomes insolvent or its right to do business is terminated in any state where any part of the Project is located or it ceases to meet the requirements of Paragraph 7.5.1, Contractor shall within five (5) days thereafter substitute another Bond and Surety, both of which shall be acceptable to City.

7.6 RIGHTS AND REMEDIES

7.6.1 The duties and obligations imposed by the Contract Documents and the rights and remedies available hereunder shall be in addition to and not a limitation of any duties, obligations, rights and remedies otherwise imposed or available by law.

7.6.2 No action or failure to act by the City, Engineer, or Contractor shall constitute a waiver of any right or duty afforded any of them under the Contract, nor shall any such action or failure to act constitute an approval of or acquiescence in any breach hereunder, except as may be specifically agreed in writing.

7.7 TESTS

7.7.1 When the Contract Documents, laws, ordinances, rules, regulations or orders of any public agency having jurisdiction require any portion of the Work to be inspected, tested or approved, the Contractor shall give the City Engineer timely notice of its readiness so the City Engineer may observe, provide or instruct such inspection, testing or approval. The Contractor shall bear all costs of such inspections, tests or approvals conducted by public agency other than City. Unless otherwise provided, the City shall bear all costs of other inspections, tests or approvals. The City shall pay for soils, compaction, and other testing required by the Contract Documents, to assure compliance with plans and specifications, and the Contractor shall pay for all required retests.

7.7.2 If the Engineer determines that any Work requires special inspection, testing, or approval which Paragraph 7.7.1 does not include, he will instruct the Contractor to order such special instruction, testing or approval, and the Contractor shall give notice as provided in Paragraph 7.7.1. If such special inspection or testing reveals a failure of the Work to comply with the requirements of the Contract Documents, the Contractor shall bear all costs thereof, including compensation for the City's

additional services made necessary by such failure; otherwise the City shall bear such costs, and an appropriate Change Order shall be issued.

7.7.3 Required certificates of inspection, testing or approval from public agencies having jurisdiction over the Project shall be secured by the Contractor and promptly delivered by him to the City Engineer.

SECTION 8 - TIME

8.1 DEFINITIONS

8.1.1 Unless otherwise provided, the Contract Time is the period of time allotted in the Contract Documents for Completion of the Work as defined in Subparagraph 8.1.3, including authorized adjustments thereto.

8.1.2 The date of commencement of the Work is the date established in a Notice to Proceed for each project. If there is no notice to proceed, it shall be the date of the Owner-Contractor Agreement or such other date as may be established therein.

8.1.3 The Date of Completion of the Work is the Date certified by the City Engineer when construction is complete, in accordance with the Contract Documents.

8.1.4 The term day as used in the Contract Documents shall mean calendar day unless otherwise specifically designated.

8.2 PROGRESS AND COMPLETION

8.2.1 All time limits stated in the Contract Documents are of the essence of the Contract.

8.2.2 The Contractor shall begin the work on the date of commencement as defined in Subparagraph 8.1.2. He shall carry the Work forward expeditiously with adequate forces and shall achieve Completion within the Contract Time.

8.3 DELAYS AND EXTENSIONS OF TIME

8.3.1 If the Contractor is delayed at any time in the progress of the Work by any act or neglect of the City or the City Engineer, or by any employee of either, or by any separate contractor employed by the City, or by changes ordered in the Work, or by labor disputes, fire, unusual delay in transportation, adverse weather conditions not reasonably anticipatable, unavoidable casualties, or any causes beyond the Contractor's control, or by delay authorized by the City pending arbitration, or by any other cause which the City Engineer determines may justify the delay, then the Contract Time shall be extended by Change Order for such reasonable time as the City Engineer may determine.

8.3.2 Any claim for extension of time shall be made in writing to the City Engineer not more than twenty (20) days after the commencement of the delay. In the case of a continuing delay only one claim is necessary. The Contractor shall provide an estimate of the probable effect of such delay on the progress of the Work.

8.3.3 If no agreement is made stating the dates upon which interpretations as provided in Subparagraph 8.3.1 shall be furnished, then no claim for delay shall be allowed on account of failure to furnish such interpretations until fifteen (15) days after written request is made for them, and not then unless such claim is reasonable.

8.3.4 This Paragraph 8.3 does not exclude the recovery of damages for delay by either party under other provisions of the Agreement or Contract Documents.

SECTION 9 - PAYMENTS AND COMPLETION

9.1 CONTRACT SUM

9.1.1 The Contract Sum for each project is the sum stated in the project's Notice to Proceed, including authorized adjustments thereto, is the total amount payable by the City to the Contractor for the performance of the Work under the Contract Documents. All payments will be in accordance with Florida Statute 218.735 and these Contract Documents.

9.2.1 Ten (10) days before the first Application for Payment, the Contractor shall submit to the City a schedule of values allocated to the various portions of the Work, in accordance with the Agreement, prepared in such form and supported by such data to substantiate its accuracy. This schedule shall be used only as a basis for the Contractor's Applications for Periodic Payments.

9.3 APPLICATIONS FOR PAYMENT

9.3.1 At least ten (10) days before the date for each progress payment established in the City-Contractor Agreement, the Contractor shall submit to the City and City Engineer an itemized and completed Application for Payment, notarized, supported by such data substantiating the Contractor's right to payment as the City or the City Engineer may require, and reflecting retainage, if any, as provided elsewhere in the Contract Documents.

9.3.1.1 Until Completion of the Work the City will pay ninety-five percent (95%) of the amount due the Contractor on account of progress payments. At Completion and Final Acceptance of the Work by the City Engineer, the City shall pay the retainage, less such amount as the City Engineer shall determine for all incomplete Work, unsettled claims and penalties as provided in the Contract Documents.

9.4 CERTIFICATES FOR PAYMENT

9.4.1 The City Engineer will, within ten (10) days after the receipt of the Contractor's Application for Payment, either approve the application for payment to the Owner, with a copy to the Contractor, for such amount as the City Engineer determines is properly due, or notify the Contractor in writing his reasons for withholding a Certificate as provided in Subparagraph 9.6.1.

9.4.2 The approval of the Application for Payment will constitute only a presentation by the City, based on the City Engineer's observations at the site as provided in Subparagraph 2.1.2 and the data comprising the Application for Payment that the Work has progressed to the point indicated; that to the best of his knowledge, information and belief, the quality of the Work is in accordance with the Contract Documents (subject to an evaluation of the Work for conformance with the Contract Documents upon Completion, to the results of any subsequent tests required by or performed under the Contract Documents, to minor deviations from the Contract Documents correctable prior to completion, and to any specific qualifications stated in his Certificate); and that the Contractor is entitled to payment in the amount certified. However, by issuing a Certificate for Payment, the City Engineer shall not thereby be deemed to represent that he has made exhaustive or continuous on-site inspections to check the quality or quantity of the Work to relieve the Contractor of his responsibilities specified in the Agreement or that he has reviewed the construction means, methods, techniques, sequences or procedures, or that he has made any examination to ascertain how or for what purpose the Contractor has used the monies previously paid on account of the Contract Sum.

9.5 PROGRESS PAYMENTS

9.5.1 After the City Engineer has approved the complete Application for Payment, the City shall make payment within fifteen (15) days to the Contractor.

9.5.2 The Contractor shall promptly pay each Subcontractor upon receipt of each payment from the Owner, out of the amount paid to the Contractor on account of such Subcontractor's Work, the amount to which said Subcontractor is entitled, reflecting the percentage actually retained, if any, from payments to the Contractor on account of such Subcontractor's Work. The Contractor shall, by an appropriate agreement with each Subcontractor, require each Subcontractor to make payments to his Sub-subcontractors in a similar manner.

9.5.3 The City Engineer may, on request and at his direction, furnish to any Subcontractor information regarding the percentages of completion or the amounts applied for by the Contractor and the action taken thereon by the City Engineer on account of Work done by such Subcontractor.

9.5.4 Neither the City nor the City Engineer shall have any obligation to pay or to see to the payment of any monies to any Subcontractor except as may otherwise be required by law.

9.5.5 No approval for a progress payment, nor any progress payment, nor any partial or entire use or occupancy of the Project by the City, shall constitute an acceptance of any Work not in accordance with the Contract Documents.

9.5.6 No approval for a progress payment shall be approved prior to City Engineer receiving Partial Releases of Liens applicable to previous payments received by Contractor.

9.6 PAYMENTS WITHHELD

9.6.1 The City Engineer may decline to approve payment and may withhold it in whole or in part, to the extent necessary reasonably to protect the City, if in his opinion he is unable to make representations to the City as provided in Subparagraph 9.4.2. If the City Engineer is unable to make representations to the City as provided in Paragraph 9.4.2 and to certify payment in the amount of the Application, he will notify the Contractor as provided in Subparagraph 9.4.1. If the Contractor and the City Engineer cannot agree on a revised amount, the City Engineer will promptly approve the payment for the amount for which he is able to make such representations to the City. The City Engineer also may decline to approve payment or, because of subsequently discovered evidence or subsequent observations, he may nullify the whole or any part of any approval for payment previously issued, to such extent as may be necessary in his opinion to protect the City from loss because of:

1. Defective Work not remedied; or
2. Third party claims filed or reasonable evidence indicating probable filing of such claims, such as Notice; or
3. Failure of the Contractor to make payments properly to Subcontractors for labor, materials or equipment. City Engineer may request Partial Releases of Liens prior to payment; or
4. Reasonable evidence that the Work cannot be completed for the unpaid balance of the Contract Sum; or
5. Damage to the City or other contractor; or
6. Reasonable evidence that the Work will not be completed within the Contract Time; or
7. Persistent failure to carry out the Work in accordance with the Contract

Documents.

9.6.2 When the above grounds in Subparagraph 9.6.1 are removed, payment shall be made for amounts withheld because of them.

9.7 FAILURE OF PAYMENT

9.7.1 If the City Engineer does not approve Application for Payment, through no fault of the Contractor, within fourteen (14) days after receipt of the Contractor's Application for Payment, then the Contractor may, upon seven (7) additional days' written notice to the City, stop the Work until payment of the amount owing has been received. The Contract Sum shall be increased by the amount of the Contractor's reasonable costs of shut- down, delay and start-up, which shall be effected by appropriate Change Order in accordance with Paragraph 12.3.

9.8 FINAL COMPLETION AND FINAL PAYMENT

9.8.1 Upon receipt of written notice that the Work is ready for final inspection and acceptance and upon receipt of a final Application for Payment, the City Engineer will make such inspection and, when he finds the Work acceptable under the Contract Documents and the Contract fully performed, will promptly approve the Application for Payment, stating that to the best of his knowledge, information and belief, and on the basis of his observations and inspections, the work has been completed in accordance with the terms and conditions of the Contract Documents and that the entire balance found to be due the Contractor and noted in said approval is due and payable. The City Engineer's final approval for payment will constitute a further representation that the conditions precedent to the Contractor's being entitled to final payment as set forth in the Agreement and Contract Documents have been fulfilled and the Contractor has met the requirements of the Agreement and Contract Documents.

9.8.2 Neither the final payment nor the remaining retained percentage shall become due until the Contractor submits to the City Engineer: (1) an affidavit that all payrolls, bills for materials and equipment, and other indebtedness connected with the Work for which the Owner or his property might in any way be responsible, have been paid or otherwise satisfied; (2) consent of surety, if any, to final payment; and (3) other data establishing payment or satisfaction of all such obligations, such as receipts, releases and waivers of liens arising out of the Contract, to the extent and in such form as may be designated by the City. If any Subcontractor, sub-subcontractor, material man, or laborer, refuses to furnish a release, or waiver, required by the City, the Contractor may furnish a bond satisfactory to the City, to indemnify him against any such lien. City may withhold all sums reasonably necessary for the claims of subcontractors, sub- subcontractors, material men, laborers or other who have asserted any claims, even if based upon purported additions, extras, or unexecuted change orders, which sums shall include interest, costs and reasonably anticipated attorneys' fee. If any claim remains unsatisfied after all payments are made, the Contractor shall refund to the City all monies that

the latter may be compelled to pay in discharging such lien, including interest, all costs, and reasonable attorneys' fee.

9.8.3 The making of final payment shall constitute a waiver of all claims by the City except those arising from:

1. Unsettled liens, claims or notices of any kind by subcontractors, sub-subcontractors, material men, and laborers; or
2. Faulty or defective Work appearing after Substantial Completion; or
3. Failure of the Work to comply with the requirements of the Contract Documents; or
4. Terms of any special warranties required by the Contract Documents.

9.8.4 The acceptance of final payment shall constitute a waiver of all claims by the Contractor except those previously made in writing and identified by the Contractor as unsettled at the time of the final Application for Payment. By acceptance thereof, Contractor agrees to cooperate with City in disposing of any and all remaining claims of subcontractors, sub-subcontractors, material men, and laborers, and shall indemnify and hold harmless City from all such claims, including attorneys' fees, trial and appellate, and costs and expenses.

SECTION 10 - PROTECTION OF PERSONS AND PROPERTY

10.1 SAFETY PRECAUTIONS AND PROGRAMS

10.1.1 The Contractor shall be responsible for initiating, maintaining and supervising all safety precautions and programs in connection with the Work.

10.2 SAFETY OF PERSONS AND PROPERTY

10.2.1 The Contractor shall take all reasonable precautions for the safety of, and shall provide all reasonable protection to prevent damage, injury or loss to:

1. All employees on the Work and all other persons who may be affected thereby;
2. All the Work, and all materials and equipment to be incorporated therein, whether in storage on or off the site, under the care, custody or control of the Contractor or any of his Subcontractors or Sub-subcontractors; and
3. Other property at the site or adjacent thereto, including trees, shrubs, lawns, walks, pavements, roadways, structures and utilities not designated for removal, relocation or replacement in the course of construction.

10.2.2 The Contractor shall give all notices and comply with all applicable laws, ordinances, rules, regulations and lawful orders of any public authority bearing on the safety of persons or property or their protection from damage, injury or loss.

10.2.3 The Contractor shall erect and maintain, as required by existing conditions and progress of the Work, all reasonable safeguards for safety and protection, including posting danger signs and other warnings against hazards, promulgating safety regulations and notifying owners and users of adjacent utilities. Without limiting the generality of the foregoing, the Contractor's ladders, scaffolds, lifts and other equipment, and those portions of the Contractor's work and temporary work which are utilized by the City and the City Engineer and their employees in the observation of construction shall comply with all applicable laws, ordinances, rules, regulations, standards and orders of any public authority having jurisdiction for the safety of persons or property.

10.2.4 When the use or storage of explosives or other hazardous materials or equipment is necessary for the execution of the Work, the Contractor shall exercise the utmost care and shall carry on such activities under the supervision of properly qualified personnel.

10.2.5 The Contractor shall promptly remedy all damage or loss to any property referred to in Paragraph 10.2, caused in whole or in part by the Contractor, any Subcontractor, any Sub-subcontractor, or anyone directly or indirectly employed by any of them, or by anyone for whose acts any of them may be liable and for which the Contractor is responsible, except damage or loss attributable to the acts or omissions of the Owner or City Engineer or anyone directly or indirectly employed by either of them, or by anyone for whose acts either of them may be liable, and not attributable to the fault or negligence of the Contractor. The foregoing obligations of the Contractor are in addition to his obligations under the Agreement and the Contract Documents.

10.2.6 The Contractor shall designate a responsible member of his organization at the site whose duty shall be the prevention of accidents. This person shall be the Contractor's superintendent unless otherwise designated by the Contractor in writing to the City and the City Engineer.

10.2.7 The Contractor shall not load or permit any part of the Work to be loaded so as to endanger its safety.

10.3 EMERGENCIES

10.3.1 In any emergency affecting the safety of persons or property, the Contractor shall act, at his discretion, to prevent threatened damage, injury or loss. Any additional compensation or extension of time claimed by the Contractor on account of emergency work shall be determined as provided in Section 12 for Changes in the Work.

10.4 CITY ENGINEER'S STATUS

10.4.1 Without limiting the generality of Subparagraphs 2.2 and 2.3, the City Engineer will not inspect or be responsible for the Contractor's compliance with the requirements of this Section 10.

SECTION 11 - INSURANCE

(SEE AGREEMENT - ARTICLE 17)

SECTION 12 - CHANGES IN THE WORK

12.1 CHANGE ORDERS

12.1.1 A Change Order is a written order to the Contractor signed by the City Engineer, issued after execution of the Contract, authorizing a change in the Work or an adjustment in the Contract Sum or the Contract Time. The Contract Sum and the Contract Time may be changed only by Change Order. A Change Order signed by the Contractor indicates his agreement therewith, including the adjustment in the Contract Sum or the Contract Time.

12.1.2 The City, without invalidating the Contract, may order changes in the Work within the general scope of the Contract consisting of additions, deletions or other revisions, the Contract Sum and the Contract Time being adjusted accordingly. All such changes in the Work shall be authorized by Change Order, and shall be performed under the applicable conditions of the Contract Documents.

12.1.3 The cost or credit to the City resulting from a change in the Work shall be determined in one or more of the following ways:

1. By mutual acceptance of a lump sum properly itemized and supported by sufficient substantiating data to permit evaluation;
2. By unit prices stated in the Contract Documents or subsequently agreed upon;
3. By cost to be determined in a manner agreed upon by the parties and a mutually acceptable fixed or percentage fee.

12.2 CONCEALED CONDITIONS

12.2.1 Should concealed conditions encountered in the performance of the Work below the surface of the ground differing materially from those ordinarily encountered and generally recognized as inherent in work of the character

provided for in this Contract be encountered, the Contract Sum may be equitably adjusted by Change Order upon claim by either party made within twenty (20) days after the first observance of the conditions.

12.3 CLAIMS FOR ADDITIONAL COST

12.3.1 If the Contractor wishes to make a claim for an increase in the Contract Sum, he shall give the City Engineer written notice thereof within twenty (20) days after the occurrence of the event giving rise to such claim. This notice shall be given by the Contractor before proceeding to execute the Work, except in an emergency endangering life or property in which case the Contractor shall precede in accordance with Paragraph 10.3. No such claim shall be valid unless so made. If the Owner and the Contractor cannot agree on the amount of the adjustment in the Contract Sum, it shall be determined by the City Engineer. Any change in the Contract Sum resulting from such claim shall be authorized by Change Order.

12.3.2 If the Contractor claims that additional cost is involved because of, but not limited to: (1) any written interpretation pursuant to Subparagraph 2.3; (2) any order by the City to stop the Work pursuant to Paragraph 3.3 where the Contractor was not at fault; (3) any written order for a minor change in the Work issued pursuant to Paragraph 12.4; or (4) failure of payment by the City pursuant to Paragraph 9.7, the Contractor shall make such claim as provided in Paragraph 12.3.1.

12.4 MINOR CHANGES IN THE WORK

12.4.1 The City Engineer will have authority to order minor changes in the Work not involving an adjustment in the Contract Sum or an extension of the Contract Time and not inconsistent with the intent of the Contract Documents. Such changes shall be effected by written order (field order), and shall be binding on the Owner and the Contractor. The Contractor shall carry out such written orders promptly.

SECTION 13 - UNCOVERING AND CORRECTION OF WORK

13.1 UNCOVERING OF WORK

13.1.1 If any portion of the Work should be covered contrary to the request of the City Engineer or to requirements specifically expressed in the Contract Documents, it must, if required by the City Engineer, be uncovered for his observation and shall be replaced at the Contractor's expense.

13.1.2 If any other portion of the Work has been covered which the City Engineer has not specifically requested or required to observe prior to being covered, the

City Engineer may request to see such Work and it shall be uncovered by the Contractor. If such Work be found in accordance with the Contract Documents, the cost of uncovering and replacement shall, by appropriate Change Order, be charged to the City. If such Work be found not in accordance with the Contract Documents, the Contractor shall pay such costs unless it is found that this condition was caused by the City or a separate contractor as provided in Section 6, in which event the City shall be responsible for the payment of such costs.

13.2 CORRECTION OF WORK

13.2.1 The Contractor shall promptly correct all Work rejected by the City Engineer as defective or as failing to conform to the Contract Documents whether or not fabricated, installed or completed. The Contractor shall bear all costs of correcting such rejected Work, including compensation for the City Engineer or his designee's additional services and inspections made necessary thereby.

13.2.2 If, within one year after the Date of Completion of the Work or designated portion thereof or within one year after acceptance by the City of designated Work or within such longer period of time as may be prescribed by law or by the terms of any applicable special warranty required by the Contract Documents, any of the Work is found to be defective or not in accordance with the Contract Documents, the Contractor shall correct it promptly after receipt of a written notice from the City to do so unless the City has previously given the Contractor a written acceptance of such condition. This obligation shall survive termination of the Contract. The City shall give such notice promptly after discovery of the condition.

13.2.3 The Contractor shall remove from the site all portions of the Work which are defective or non-conforming and which have not been corrected under Subparagraphs 4.5.1, 13.2.1, and 13.2.2, unless removal is waived by the City.

13.2.4 If the Contractor fails to correct defective or non-conforming Work as provided in Subparagraphs 4.5.1, 13.2.1, and 13.2.2, the City may correct it in accordance with Paragraph 3.4.

13.2.5 If the Contractor does not proceed with the correction of such defective or non-conforming Work within a reasonable time fixed by written notice from the City Engineer, the City may remove it and replace the materials or equipment at the expense of the Contractor. If the payments then or thereafter due the Contractor are not sufficient to cover such amount, the Contractor shall pay the difference to the City.

13.2.6 The Contractor shall bear the cost of making good all work of the City or separate contractors destroyed or damaged by such correction or removal.

13.2.7 Nothing contained in this Paragraph 13.2 shall be construed to establish a period of limitation with respect to any other obligation which the Contractor might

have under the Contract Documents, including Paragraph 4.5 hereof. The establishment of the time period of one year after the Date of Substantial Completion or such longer period of time as may be prescribed by law or by the terms of any warranty required by the Contract Documents relates only to the specific obligation of the Contractor to correct the Work, and has no relationship to the time within which his obligation to comply with the Contract Documents may be sought to be enforced, nor to the time within which proceedings may be commenced to establish the Contractor's liability with respect to his obligations other than specifically to correct the Work.

13.3 ACCEPTANCE OF DEFECTIVE OR NON-CONFORMING WORK

13.3.1 If the City prefers to accept defective or non- conforming Work, he may do so instead of requiring its removal and correction, in which case a Change Order will be issued to reflect a reduction in the Contract Sum where appropriate and equitable. Such adjustment shall be effected whether or not final payment has been made.

SECTION 14 - TERMINATION OF THE CONTRACT

14.1 TERMINATION BY THE CONTRACTOR

14.1.1 If the Work is stopped for a period of thirty (30) days under an order of any court or other public agency having jurisdiction, or as a result of an act of government, such as a declaration of a national emergency making materials unavailable, through no act or fault of the Contractor or a Subcontractor or their agents or employees or any other persons performing any of the Work under a contract with the Contractor, or if the Work should be stopped for a period of thirty (30) days by the Contractor because the City Engineer has not approved an Application for Payment as provided in Paragraph 9.7 or because the City has not made payment thereon as provided in Paragraph 9.7, then the Contractor may, upon seven (7) additional days' written notice to the City Engineer, terminate the Contract and recover from the Owner payment for all Work executed and for any proven loss sustained upon any materials, equipment, tools, construction equipment and machinery, including reasonable profit and damages.

14.2 TERMINATION BY THE CITY

14.2.1 If the Contractor is adjudged a bankrupt, or if he makes a general assignment for the benefit of his creditors, or if a receiver is appointed on account of his insolvency, or if he persistently or repeatedly refuses or fails, except in cases for which extension of time is provided, to supply enough properly skilled workmen or proper materials, or if he fails to make prompt payment to Subcontractors or for materials or labor, persistently disregards laws, ordinances, rules, regulations or is guilty of a substantial violation of a provision of the Contract Documents, then the

Owner, upon certification by the City Engineer that sufficient cause exists to justify such action, may, without prejudice to any right or remedy and after giving the Contractor and his surety, if any, seven (7) days' written notice, terminate the employment of the Contractor and take possession of the site and of all materials, equipment, tools, construction equipment and machinery thereon owned by the Contractor and may finish the Work by whatever method he may deem expedient. In such case the Contractor shall not be entitled to receive any further payment until the Work is finished.

14.2.2 If the unpaid balance of the Contract Sum exceeds the costs of finishing the Work, including compensation for the City Engineer's additional services made necessary thereby, such excess shall be paid to the Contractor. If such costs exceed the unpaid balance, the Contractor shall pay the difference to the City. The amount to be paid to the Contractor or to the City, as the case may be, shall be certified by the City Engineer, upon application, in the manner provided in Paragraph 9.4, and this obligation for payment shall survive the termination of the Contract.

SECTION 15 - UNFAVORABLE WEATHER AND OTHER CONDITIONS

15.1 During unfavorable weather and other unfavorable conditions, the Contractor shall pursue only such portions of the Work as shall not be damaged thereby. No portions of the Work whose satisfactory quality or efficiency will be affected by an unfavorable condition shall be constructed while these unfavorable conditions exist unless, by special means or precautions approved by the City Engineer, the Contractor shall be able to overcome them.

SECTION 16 - ENGINEERING AND FIELD INSPECTION EXPENSES DUE TO OVERTIME WORK AND UNAVOIDABLE DELAYS

16.1 The City shall charge to the Contractor and may deduct from the periodic and final payment for the Work all engineering and inspection expenses incurred by the City in connection with any overtime work during the contract construction period, including any time extension granted thereof, beyond the regular eight (8) hour day, (normal resident project representative working day), and for any time worked on Saturdays, Sundays, or Holidays.

16.2 In addition, these General Conditions provide for the payment by the Contractor to the City of all engineering and inspection expenses incurred as a result of unavoidable delays or correctness of the Work.

16.3 All engineering and inspection expenses, including direct costs incurred by the City due to the above specified conditions, shall be paid by the Contractor at the City's hourly rates, including all overhead.

SECTION 17 - BEFORE STARTING CONSTRUCTION

17.1 Before undertaking each part of the Work, Contractor shall carefully study and compare the Contract Documents and check and verify pertinent figures shown thereon and all applicable field measurements. Contractor shall promptly report in writing to the City Engineer any conflict, error or discrepancy which Contractor or any of his Subcontractors may discover and shall obtain a written interpretation or clarification from City Engineer before proceeding with any work affected thereby; provided, however, Contractor shall not be liable to City or City Engineer for failure to report any conflict, error or discrepancy unless Contractor or any of his Subcontractors had actual knowledge thereof or should reasonably have known thereof.

17.2 Within ten (10) days after the effective date of the Agreement (unless otherwise specified in the General Requirements), Contractor shall submit to City Engineer for review: (1) a progress schedule indicating the starting and completion dates of the various stages of the Work; (2) a proposed schedule of Shop Drawing Submissions; (3) a schedule of values of the Work; and (4) a listing of the monthly progress payments through the Contract Time. The City Engineer may require the schedule of values to be adjusted if in its opinion the breakdown does not accurately reflect the true distribution of the Contract Price.

17.3 No later than twenty (20) days after the effective date of the Agreement, but before Contractor starts the Work at the site, a conference will be held for review of the schedules to establish procedures for handling Shop Drawings and other submittals and for processing Applications for Payment, and to establish a working understanding among the parties as to the Work. Contractor shall attend such conference and shall require any or all of his Subcontractors, as City Engineer directs, to attend the conference.

SECTION 18 - PRECEDENCE OF CONTRACT DOCUMENTS

18.1 In resolving conflicts and discrepancies between the Contract Documents, precedence shall be given in the following order:

Plans shall control over Technical Specifications; larger scale plans shall control over general plans; large scale details over small scale and figure dimensions; and figure dimensions over scaled dimensions. Addenda and change orders supersede only affected portions of the documents.

SECTION 19 - MEASUREMENT AND PAYMENT

19.1 DESCRIPTION OF REQUIREMENTS

19.1.1 Payment for the WORK, as further specified herein, shall include compensation to be received by the Contractor for furnishing tools, equipment, supplies, and manufactured articles, and for labor, operations, and incidentals appurtenant to the items of work being described, as necessary to complete the various items of the Work in accordance with the requirements of the Contract Documents, including appurtenances thereto, and including all costs of compliance with the regulations of public agencies having jurisdiction, including Safety and Health Requirements of the Occupational Safety and Health Administration of the U. S. Department of Labor (OSHA). No separate payment will be made for any item that is not specifically set forth in the Bid Schedule, and all costs therefore shall be included in the prices named in the Bid Schedule for the various appurtenant items of work.

19.1.2 The total Unit Bid Price shall cover all work required by the Contract Documents. All costs in connection with the proper and successful completion of the work, including furnishing all materials, equipment, supplies, and appurtenances; providing all construction equipment, and tools; and performing all necessary labor and supervision to fully complete the Work, shall be included in the unit and Unit bid prices. All work not specifically set forth as a pay item in the Bid shall be considered a subsidiary obligation of Contractor and all costs in connection therewith shall be included.

19.1.3 Payment for all work done in compliance with the Contract Documents, inclusive of furnishing all manpower, equipment, materials, and performance of all operations relative to construction of this project, will be made under the Unit Bid Price.

19.1.4 The City reserves the right to alter the Drawings, modify incidental work if necessary, and increase or decrease quantities of work to be performed in accordance with such changes, including deduction or cancellation of any one or more of the Items. Changes in the work shall not be considered as a waiver of any conditions of the Contract nor invalidate any provisions thereof. When changes result in changes in the quantities of work to be performed, and proposed change will cause substantial inequity to the City or Contractor the applicable unit prices shall be equitably adjusted by change order.

19.1.5 Quantities necessary to complete the work as shown on the Drawings or as specified herein shall govern over those shown in the Proposal or Bid Documents. The Contractor shall take no advantage of any apparent error or omission in the Drawings or Specifications, and the City Engineer shall be permitted to make corrections and interpretations as may be deemed necessary for fulfillment of the intent of the Contract Documents.

19.1.6 The quantities for payment, other than Final Payment, under this Contract shall be determined for actual measurement of the completed items, in place, ready for service and accepted by the City, in accordance with the applicable method of measurement therefore contained herein. A representative of the Contractor shall witness all field measurements.

SECTION 20 - ESTIMATED QUANTITIES

20.1 All estimated quantities stipulated in the Bid Form or other Contract Documents are approximate and supplied for the sole purpose of providing Bidder with a basis which will be used to determine the Base Bid and to obtain unit prices for approvals of progress payments for the Work done. Actual quantities which will be ordered by City may vary from those on the Bid Form(s).

20.2 The Contractor's attention is directed to the items of work for which no unit price is set. All work shown on the drawings as outlined in the specifications is to be completed in all respects, and the cost of all miscellaneous and associated work to any specific items shall be included in the Unit Prices.

20.3 All quantities, for the submittal of payments, shall be measured and tabulated by both the City Engineer, or representative, and the Contractor. Requests for payment and supporting data shall be prepared by the Contractor and given to the City Engineer sufficiently in advance of payment date to permit thorough checking of all quantities.

20.4 The Contractor shall furnish the City Engineer whatever assistance is required, laborers, clerks and records that will enable the City Engineer to expeditiously check all estimates and especially the final quantities of the project.

SECTION 21- COORDINATION

21.1 Contractor shall: (1) coordinate scheduling, submittals, and work of the various sections of specifications to assure efficient and orderly sequence of installation of interdependent construction elements; (2) coordinate completion

and clean-up of Work of separate sections of specifications in preparation for Substantial Completion; and (3) after City occupancy of premises, coordinate access to site for correction of defective Work and Work not in accordance with Contract Documents, to minimize disruption of City activities.

SECTION 22 - FIELD ENGINEERING

Contractor shall employ a Land Surveyor registered in the State of Florida and acceptable to City Engineer, locate and protect survey control and reference points, control datum for survey that is shown on the Exhibit Drawings, and provide field engineering services and establish elevations, lines, and levels, utilizing recognized engineering survey practices.

SECTION 23

“DELETED”

SECTION 24 - PRECONSTRUCTION CONFERENCE

24.1 City Engineer will schedule a conference after Notice to Award.

24.2 Attendance Required: City, Contractor, Utilities Representatives.
(Subcontractors if requested by City.)

24.3 Agenda:

1. Execution of City-Contractor Agreement;
2. Submission of executed bonds and insurance certificates;
3. Distribution of Contract Documents;
4. Submission of list of Subcontractors, and progress schedule;
5. Designation of personnel representing the parties in Contract, and the City Engineer;
6. Procedures and processing of field decisions, submittals, substitutions, applications for payment, proposal requests, Change Orders and Contract closeout procedures;
7. Scheduling;
8. Scheduling activities of Testing Laboratory.

SECTION 25 - PROGRESS MEETINGS

25.1 City Engineer or Contractor may schedule meetings, at intervals, as required throughout progress of the Work. Each may make arrangements for meetings, prepare agenda with copies for participants, record minutes and distribute copies within 3 days to participants and those affected by decisions made.

25.3 Agenda:

1. Review minutes of previous meetings;
2. Review of Work progress;
3. Field observations, problems, and decisions;
4. Identification of problems which impede planned progress;
5. Review of submittals schedule and status of submittals;
6. Review of off-site fabrication and delivery schedules;
7. Maintenance of progress schedule;
8. Corrective measures to regain projected schedules;
9. Planned progress during succeeding work period;
10. Coordinate of projected progress;
11. Maintenance of quality and work standards;
12. Effect of proposed changes on progress schedule and coordination;
13. Other business relating to Work.

SECTION 26 - CONTRACT CLOSEOUT

26.1 DESCRIPTION

Scope of Work: Comply with requirements stated in Conditions of the Contract and in Specifications for administrative procedures in closing out the Work.

26.2 FINAL COMPLETION & INSPECTION

1. When Contractor considers the Work is complete, he shall submit written certification that: (1) Contract Documents have been reviewed, (2) Work has been inspected for compliance with Contract Documents, (3) Work has been completed in accordance with Contract Documents, (4) equipment and systems have been tested in the presence of the City's representative and are operational, and (5) Work is completed and ready for final inspection.

2. The Engineer will make an inspection to verify the status of completion with reasonable promptness after receipt of such certification.

3. Should the Engineer consider that the work is incomplete or defective: (1) the Engineer will promptly notify the Contractor in writing, listing the incomplete or defective work, (2) Contractor shall take immediate steps to remedy the stated deficiencies, and send a second written certification to the Engineer that the Work is complete, and (3) the Engineer will re-inspect the Work.

4. When the Engineer finds that the Work is acceptable under the Contract Documents, he shall request the Contractor to make closeout submittals.

26.3 REINSPECTION FEES

Should the Engineer perform re-inspection due to failure of the Work to comply with the claims of status of completion made by the Contractor, (1) the Contractor will compensate the City at their request for such additional inspection services, and (2) the City will deduct the expenses incurred for such inspection services.

26.4 CONTRACTOR'S CLOSEOUT SUBMITTALS

26.4.1 The Contractor shall submit to the Engineer the following documentation:

1. Evidence of compliance with requirements of governing authorities that issued permit or have jurisdiction over Work;
2. Warranties and Bonds;
3. Evidence of Payment and Release of Liens;
4. Project Record Documents that show the final location, by reference to at least two completed, visible improvements or other permanent control points, of the completed improvements for this project, verification of all design dimensions, any revisions to the Plans, and all other information necessary to horizontally and vertically locate and operate the improvements constructed under this Contract. Information to be shown includes the location of the drainage structures, signs, lighting, irrigation system, landscaping, sidewalks, roadway improvements and all culvert pipes, the elevations referenced to NGVD 1929 of the control structure tops, bottom inverts, and the elevations of all pipe inverts. No erasures are permitted. Where changes occur, cross out design information and denote constructed information. Other items to be shown on the Record Drawings include:
5. Any changes or verifications get marked.
6. Mark out all "proposed" or "constructs."
7. Draw in all changes to location of pipe, structures, etc.
8. Draw in a detail box of any substantial changes.
9. Mark location and footage of all culverts.
10. Mark all elevations for grates and pipe inverts.
11. Mark all grades and spot elevations of roadways at 500 feet spacing or less.

12. Canal cross-sections at 500 feet spacing.

The Contractor shall submit four (4) sets of signed and sealed Record Drawing prints, and two electronic As-Built Drawings CD's supplied in digital format (AutoCAD).

END OF SECTION

EXHIBIT F – REQUIRED FDOT LAP SPECIFICATIONS

LAP DIVISION 1 SPECIFICATIONS.

(REV 3-19-24) (FA 8-23-24) (FY 2024-25)

Construction Checklist Specifications
from
Department of Transportation
Standard Specifications for Road and Bridge Construction

The following excerpts from the Standard Specifications and Special Provisions are provided for use in LAP Specifications as needed in accordance with the Local Programs Manual (525-010-300) and the Local Agency Program Checklist for Construction Contracts (Phase 58) – Federal and State Requirements (525-010-44)

SECTION 1 – DEFINITIONS AND TERMS.

Department Name City of Fort Pierce Engineering Division

Engineer Selena Griffett, P.E.

Contractor's Engineer of Record.

A Professional Engineer registered in the State of Florida, other than the Engineer of Record or his subcontracted consultant, who undertakes the design and drawing of components of the permanent structure as part of a redesign or Cost Savings Initiative Proposal, or for repair designs and details of the permanent work. The Contractor's Engineer of Record may also serve as the Specialty Engineer.

The Contractor's Engineer of Record must be an employee of a pre-qualified firm. The firm shall be pre-qualified in accordance with the Rules of the Department of Transportation, Chapter 14-75. Any Corporation or Partnership offering engineering services must hold a Certificate of Authorization from the Florida Department of Business and Professional Regulation.

As an alternate to being an employee of a pre-qualified firm, the Contractor's Engineer of Record may be a pre-qualified Specialty Engineer. For items of the permanent work declared by the State Construction Office to be "major" or "structural", the work performed by a pre-qualified Specialty Engineer must be checked by another pre-qualified Specialty Engineer. An individual Engineer may become pre-qualified in the work groups listed in the Rules of the Department of Transportation, Chapter 14-75, if the requirements for the Professional Engineer are met for the individual work groups. Pre-qualified Specialty Engineers are listed on the State Construction Website. Pre-qualified Specialty Engineers will not be authorized to perform redesigns or Cost Savings Initiative Proposal designs of items fully detailed in the plans.

Specialty Engineer.

A Professional Engineer registered in the State of Florida, other than the Engineer of Record or his subcontracted consultant, who undertakes the design and drawing preparation of components, systems, or installation methods and equipment for specific temporary portions of the project work or for special items of the permanent works not fully detailed in the Plans and required to be furnished by the Contractor. The Specialty Engineer may also provide designs and details, repair designs and details, or perform Engineering Analyses for items of the permanent work declared by the State Construction Office to be "minor" or "non-structural".

For items of work not specifically covered by the Rules of the Department of Transportation, a Specialty Engineer is qualified if he has the following qualifications:

1. Registration as a Professional Engineer in the State of Florida.
2. The education and experience necessary to perform the submitted design as required by the Florida Department of Business and Professional Regulation.

SECTION 2 – PROPOSAL REQUIREMENTS AND CONDITIONS

2-1 Prequalification of Bidders.

Except as noted below, prequalify with the Department to be eligible to bid. The Department publishes regulations covering prequalification of Bidders under separate cover.

The Department does not require the Bidder to be a prequalified Contractor if bidding construction contracts of \$250,000 or less, or if constructing buildings. In addition, at its sole discretion, the Department may waive prequalification requirements on contracts of \$500,000 or less.

For construction contracts requiring prequalification, file an application for qualification using the Department's online prequalification application system, giving detailed information with respect to financial resources, equipment, past record, personnel, and experience. For qualified applicants, the Department will issue a certificate fixing the types of work and the aggregate amount of work that the Department allows the prequalified Bidder to have under contract at any one time.

A person or affiliate who has been placed on the convicted vendor list following a conviction for a public entity crime may not submit the following:

1. A bid on a Contract to provide any goods or services to a public entity.
2. A bid on a Contract with a public entity for the construction or repair of a public building or public work.
3. Bids on leases of real property to a public entity.

A person or affiliate who has been placed on the convicted vendor list following a conviction for a public entity crime may not be awarded or perform work as a contractor, supplier, subcontractor, or consultant under a contract with any public entity, and may not transact business with any public entity in excess of the threshold amount provided in Section 287.017 F.S., for Category Two. All restrictions apply for a period of 36 months from the date of placement on the convicted vendor list.

All prequalified Contractors bidding on any Contract must certify their total dollar amount of Work Underway and submit Form 375-020-39 or a spreadsheet in a similar format prior to submitting a bid. This information must be submitted at least once during the month the bid is due via the "Work Underway" link in the Contractor Pre-Qualification System.

SECTION 4 – SCOPE OF THE WORK.

4-3 Alteration of Plans or of Character of Work.

4-3.1 General: The Engineer reserves the right to make, at any time prior to or during the progress of the work, such increases or decreases in quantities, whether a significant change or not, and such alterations in the details of construction, whether a substantial change or not, including but not limited to alterations in the grade or alignment of the road or structure or both, as may be found necessary or desirable by the Engineer. Such increases, decreases or alterations shall not constitute a breach of Contract, shall not invalidate the Contract, nor release the Surety from any liability arising out of this Contract or the Surety bond. The Contractor agrees to perform the work, as altered, the same as if it had been a part of the original Contract.

The term "significant change" applies only when:

1. The Engineer determines that the character of the work as altered differs materially in kind or nature from that involved or included in the original proposed construction, or

2. A major item of work is defined as an increase in excess of 125% or decreased below 75% of the original Contract quantity. The Department will apply any price adjustment for an increase in quantity only to that portion in excess of 125% of the original Contract item quantity in accordance with 4-3.2 below. In the case of a decrease below 75% the Department will only apply a price adjustment for the additional costs that are a direct result of the reduction in quantity.

In (1) above, the determination by the Engineer shall be conclusive. If the determination is challenged by the Contractor in any proceeding, the Contractor must establish by clear and convincing proof that the determination by the Engineer was without any reasonable basis.

4-3.2 Increase, Decrease or Alteration in the Work: The Engineer reserves the right to make alterations in the character of the work which involve a substantial change in the nature of the design or in the type of construction or which materially increases or decreases the cost or time of performance. Such alteration shall not constitute a breach of Contract, shall not invalidate the Contract or release the Surety.

Notwithstanding that the Contractor shall have no formal right whatsoever to any extra compensation or time extension deemed due by the Contractor for any cause unless and until the Contractor follows the procedures set forth in 5-12.2 for preservation, presentation and resolution of the claim, the Contractor may at any time, after having otherwise timely submitted a notice of intent to claim or preliminary time extension request pursuant to 5-12.2 and 8-7.3.2, submit to the Department a request for equitable adjustment of compensation or time or other dispute resolution proposal. The Contractor shall in any request for equitable adjustment of compensation, time, or other dispute resolution proposal certify under oath and in writing, in accordance with the formalities required by Florida law, that the request is made in good faith, that any supportive data submitted is accurate and complete to the Contractor's best knowledge and belief, and that the amount of the request accurately reflects what the Contractor in good faith believes to be the Department's responsibility. Such certification must be made by an officer or director of the Contractor with the authority to bind the Contractor. Any such certified statements of entitlement and costs shall be subject to the audit provisions set forth in 5-12.14. While the submittal or review of a duly certified request for equitable adjustment shall neither create, modify, nor activate any legal rights or obligations as to the Contractor or the Department, the Department will review the content of any duly certified request for equitable adjustment or other dispute resolution proposal, with any further action or inaction by the Department thereafter being in its sole discretion. Any request for equitable adjustment that fails to fully comply with the certification requirements will not be reviewed by the Department.

The monetary compensation provided for below constitutes full and complete payment for such additional work and the Contractor shall have no right to any additional monetary compensation for any direct or indirect costs or profit for any such additional work beyond that expressly provided below. The Contractor shall be entitled to a time extension only to the extent that the performance of any portion of the additional work is a controlling work item and the performance of such controlling work item actually extends completion of the project due to no fault of the Contractor. All time related costs for actual performance of such additional work are included in the compensation already provided below and any time extension

entitlement hereunder will be without additional monetary compensation. The Contractor shall have no right to any monetary compensation or damages whatsoever for any direct or indirect delay to a controlling work item arising out of or in any way related to the circumstances leading up to or resulting from additional work (but not relating to the actual performance of the additional work, which is paid for as otherwise provided herein), except only as provided for under 5-12.6.2.1.

4-3.2.1 Allowable Costs for Extra Work: The Engineer may direct in writing that extra work be done and, at the Engineer's sole discretion, the Contractor will be paid pursuant to an agreed Supplemental Agreement or in the following manner:

1. Labor and Burden: The Contractor will receive payment for actual costs of direct labor and burden for the additional or unforeseen work. Labor includes foremen actually engaged in the work; and will not include project supervisory personnel nor necessary on-site clerical staff, except when the additional or unforeseen work is a controlling work item and the performance of such controlling work item actually extends completion of the project due to no fault of the Contractor. Compensation for project supervisory personnel, but in no case higher than a Project Manager's position, shall only be for the pro-rata time such supervisory personnel spent on the contract. In no case shall an officer or director of the Company, nor those persons who own more than 1% of the Company, be considered as project supervisory personnel, direct labor or foremen hereunder.

Payment for burden shall be limited solely to the following:

Table 4-1	
Item	Rate
FICA	Rate established by Law
FUTA/SUTA	Rate established by Law
Medical Insurance	Actual
Holidays, Sick & Vacation benefits	Actual
Retirement benefits	Actual
Workers Compensation	Rates based on the National Council on Compensation Insurance basic rate tables adjusted by Contractor's actual experience modification factor in effect at the time of the additional work or unforeseen work.
Per Diem	Actual but not to exceed State of Florida's rate
Insurance*	Actual
*Compensation for Insurance is limited solely to General Liability Coverage and does not include any other insurance coverage (such as, but not limited to, Umbrella Coverage, Automobile Insurance, etc.).	

At the Pre-construction conference, certify to the Engineer the following:

- a. A listing of on-site clerical staff, supervisory personnel and their pro-rated time assigned to the contract,
- b. Actual Rate for items listed in Table 4-1,
- c. Existence of employee benefit plan for Holiday, Sick and Vacation benefits and a Retirement Plan, and,

d. Payment of Per Diem is a company practice for instances when compensation for Per Diem is requested.

Such certification must be made by an officer or director of the Contractor with authority to bind the Contractor. Timely certification is a condition precedent to any right of the Contractor to recover compensations for such costs, and failure to timely submit the certification will constitute a full, complete, absolute and irrevocable waiver by the Contractor of any right to recover such costs. Any subsequent changes shall be certified to the Engineer as part of the cost proposal or seven calendar days in advance of performing such extra work.

2. Materials and Supplies: For materials accepted by the Engineer and used on the project, the Contractor will receive the actual cost of such materials incorporated into the work, including Contractor paid transportation charges (exclusive of equipment as hereinafter set forth). For supplies reasonably needed for performing the work, the Contractor will receive the actual cost of such supplies.

3. Equipment: For any machinery or special equipment (other than small tools), including fuel and lubricant, the Contractor will receive 100% of the "Rental Rate Blue Book" for the actual time that such equipment is in operation on the work, and 50% of the "Rental Rate Blue Book" for the time the equipment is directed to standby and remain on the project site, to be calculated as indicated below. The equipment rates will be based on the latest edition (as of the date the work to be performed begins) of the "Rental Rate Blue Book for Construction Equipment" as published by Equipment Watch, a division of Informa Business Media, Inc., using all instructions and adjustments contained therein and as modified below. On all projects, the Engineer will adjust the rates using regional adjustments and Rate Adjustment Tables according to the instructions in the "Rental Rate Blue Book."

Allowable Equipment Rates will be established as set out below:

a. Allowable Hourly Equipment Rate = Monthly Rate/176
x Adjustment Factors x 100%.

b. Allowable Hourly Operating Cost = Hourly Operating
Cost x 100%.

c. Allowable Rate Per Hour = Allowable Hourly
Equipment Rate + Allowable Hourly Operating Cost.

d. Standby Rate = Allowable Hourly Equipment
Rate x 50%.

The Monthly Rate is The Basic Machine Rate Plus Any Attachments. Standby rates will apply when equipment is not in operation and is directed by the Engineer to standby at the project site when needed again to complete work and the cost of moving the equipment will exceed the accumulated standby cost. Standby rates will not apply on any day the equipment operates for eight or more hours. Standby payment will be limited to only that number of hours which, when added to the operating time for that day equals eight hours. Standby payment will not be made on days that are not normally considered work days on the project.

The Department will allow for the cost of transporting the equipment to and from the location at which it will be used. If the equipment requires assembly or disassembly for transport, the Department will pay for the time to perform this work at the rate for standby equipment.

Equipment may include vehicles utilized only by Labor, as defined above.

4. Indirect Costs, Expenses, and Profit: Compensation for all indirect costs, expenses, and profit of the Contractor, including but not limited to overhead of any kind, whether jobsite, field office, division office, regional office, home office, or otherwise, is expressly limited to the greater of either (a) or (b) below:

a. Solely a mark-up of 17.5% on the payments in (1) through (3), above.

1. Bond: The Contractor will receive compensation for any premium for acquiring a bond for such additional or unforeseen work at the original Contract bond rate paid by the Contractor. No compensation for bond premium will be allowed for additional or unforeseen work paid by the Department via initial contingency pay item.

2. The Contractor will be allowed a markup of 10% on the first \$50,000 and a markup of 5% on any amount over \$50,000 on any subcontract directly related to the additional or unforeseen work. Any such subcontractor mark-up will be allowed only by the prime Contractor and a first tier subcontractor, and the Contractor must elect the markup for any eligible first tier subcontractor to do so.

b. Solely the formula set forth below and only as applied solely as to such number of calendar days of entitlement that are in excess of ten cumulative calendar days as defined below.

$$D = \frac{A \times C}{B}$$

Where A = Original Contract Amount

B = Original Contract Time

C = 8%

D = Average Overhead Per Day

Cumulative Calendar Days is defined as the combined total number of calendar days granted as time extensions due to either extra work, excluding overruns to existing contract items, that extend the duration of the project or delay of a controlling work item caused solely by the Department, or the combined total number of calendar days for which a claim of entitlement to a time extension due to delay of a controlling work item caused solely by the Department is otherwise ultimately determined to be in favor of the Contractor.

No compensation, whatsoever, will be paid to the Contractor for any jobsite overhead and other indirect impacts when the total number of calendar days granted for time extension due to delay of a controlling work item caused solely by the Department is, or the total number of calendar days for which entitlement to a time extension due to delay of a controlling work item caused solely by the Department is otherwise ultimately determined in favor of the Contractor to be, equal to or less than ten calendar days and the Contractor also fully assumes all monetary risk of any and all partial or single calendar day delay periods, due to delay of a controlling work item caused solely by the Department, that when combined together are equal to or less than ten calendar days and regardless of whether monetary compensation is otherwise provided for hereunder for one or more calendar days of time

extension entitlement for each calendar day exceeding ten calendar days. All calculations under this provision shall exclude weather days, Holidays, and Special Events.

Further, in the event there are concurrent delays to one or more controlling work items, one or more being caused by the Department and one or more being caused by the Contractor, the Contractor shall be entitled to a time extension for each day that a controlling work item is delayed by the Department but shall have no right to nor receive any monetary compensation for any indirect costs for any days of concurrent delay.

4-3.2.2 Subcontracted Work: Compensation for the additional or unforeseen work performed by a subcontractor shall be limited solely to that provided for in 4-3.2.1 (1), (2), (3) and (4)(a). In addition, the Contractor compensation is expressly limited to the greater of the total provided in either 4-3.2.1(4)(a) or (4)(b), except that the Average Overhead Per-Day calculation is as follows:

$$Ds = \frac{As \times C}{B}$$

Where As = Original Contract Amount minus Original

Subcontract amounts(s)*

B = Original Contract Time

C = 8%

Ds = Average Overhead Per-Day

* deduct Original Subcontract Amount(s) of subcontractor(s) performing the work

The subcontractor may receive compensation for any premium for acquiring a bond for the additional or unforeseen work; provided, however, that such payment for additional subcontractor bond will only be paid upon presentment to the Department of clear and convincing proof that the subcontractor has actually submitted and paid for separate bond premiums for such additional or unforeseen work in such amount and that the subcontractor was required by the Contractor to acquire a bond.

The Contractor shall require the subcontractor to submit a certification, in accordance with 4-3.2.1 (1), as part of the cost proposal and submit such to the Engineer. Such certification must be made by an officer or director of the subcontractor with authority to bind the subcontractor. Timely certification is a condition precedent to any right of the Contractor to recover compensation for such subcontractor costs, and failure to timely submit the certification will constitute a full, complete, absolute and irrevocable waiver by the Contractor of any right to recover such subcontractor costs.

4-3.3 No Waiver of Contract: Changes made by the Engineer will not be considered to waive any of the provisions of the Contract, nor may the Contractor make any claim for loss of anticipated profits because of the changes, or by reason of any variation between the approximate quantities and the quantities of work actually performed. All work shall be performed as directed by the Engineer and in accordance with the Contract Documents.

4-3.4 Conditions Requiring a Supplemental Agreement or Unilateral Payment: A Supplemental Agreement or Unilateral Payment will be used to clarify the Plans and Specifications of the Contract; to provide for unforeseen work, grade changes, or alterations in

the Plans which could not reasonably have been contemplated or foreseen in the original Plans and Specifications; to change the limits of construction to meet field conditions; to provide a safe and functional connection to an existing pavement; to settle documented Contract claims; to make the project functionally operational in accordance with the intent of the original Contract and subsequent amendments thereto.

A Supplemental Agreement or Unilateral Payment may be used to expand the physical limits of the project only to the extent necessary to make the project functionally operational in accordance with the intent of the original Contract. The cost of any such agreement extending the physical limits of the project shall not exceed \$100,000 or 10% of the original Contract price, whichever is greater.

Perform no work to be covered by a Supplemental Agreement or Unilateral Payment before written authorization is received from the Engineer. The Engineer's written authorization will set forth sufficient work information to allow the work to begin. The work activities, terms and conditions will be reduced to written Supplemental Agreement or Unilateral Payment form promptly thereafter. No payment will be made on a Supplemental Agreement or Unilateral Payment prior to the Department's approval of the document.

4-3.5 Extra Work: Extra work authorized in writing by the Engineer will be paid in accordance with the formula in 4-3.2. Such payment will be the full extent of all monetary compensation entitlement due to the Contractor for such extra work. Any entitlement to a time extension due to extra work will be limited solely to that provided for in 4-3.2 for additional work.

4-3.6 Connections to Existing Pavement, Drives and Walks: Generally, adhere to the limits of construction at the beginning and end of the project as detailed in the Plans. However, if the Engineer determines that it is necessary to extend the construction in order to make suitable connections to existing pavement, the Engineer will authorize such a change in writing.

For necessary connections to existing walks and drives that are not indicated in the Plans, the Engineer will submit direction regarding the proper connections in accordance with the Standard Plans.

4-3.7 Differing Site Conditions: During the progress of the work, if subsurface or latent physical conditions are encountered at the site differing materially from those indicated in the Contract, or if unknown physical conditions of an unusual nature differing materially from those ordinarily encountered and generally recognized as inherent in the work provided for in the Contract are encountered at the site, the party discovering such conditions shall promptly notify the other party in writing of the specific differing conditions before the Contractor disturbs the conditions or performs the affected work.

Upon receipt of written notification of differing site conditions from the Contractor, the Engineer will investigate the conditions, and if it is determined that the conditions materially differ and cause an increase or decrease in the cost or time required for the performance of any work under the Contract, an adjustment will be made, excluding loss of anticipated profits, and the Contract will be modified in writing accordingly. The Engineer will notify the Contractor whether or not an adjustment of the Contract is warranted.

The Engineer will not allow a Contract adjustment for a differing site condition unless the Contractor has submitted the required written notice.

The Engineer will not allow a Contract adjustment under this clause for any effects caused to any other Department or non-Department projects on which the Contractor may be working.

4-3.8 Changes Affecting Utilities: The Contractor shall be responsible for identifying and assessing any potential impacts to a utility that may be caused by the changes proposed by the Contractor, and the Contractor shall at the time of making the request for a change notify the Department in writing of any such potential impacts to utilities.

Department approval of a Contractor proposed change does not relieve the Contractor of sole responsibility for all utility impacts, costs, delays or damages, whether direct or indirect, resulting from Contractor initiated changes in the design or construction activities from those in the original Contract Specifications, Design Plans (including Traffic Control Plans) or other Contract Documents and which effect a change in utility work different from that shown in the Utility Plans, joint project agreements or utility relocation schedules.

4-3.9 Cost Savings Initiative Proposal:

4-3.9.1 Intent and Objective:

1. This Subarticle applies to any cost reduction proposal (hereinafter referred to as a Proposal) that the Contractor initiates and develops for the purpose of refining the Contract to increase cost effectiveness or significantly improve the quality of the end result. A mandatory Cost Savings Initiative Workshop will be held prior to Contract Time beginning for the Contractor and Department to discuss potential Proposals. This mandatory workshop can only be eliminated if agreed to in writing by both the Contractor and Department. This Subarticle does not, however, apply to any such proposal unless the Contractor identifies it at the time of its submission to the Department as a proposal submitted pursuant to this Subarticle.

2. The Department will consider Proposals that would result in net savings to the Department by providing a decrease in the cost of the Contract. Proposals must result in savings without impairing essential functions and characteristics such as safety, service, life, reliability, economy of operation, ease of maintenance, aesthetics and necessary standard design features. The Department will not recognize the Contractor's correction of plan errors that result in a cost reduction, as a Proposal. Deletions of work, approved by the Engineer which are not directly associated with or integral to a Proposal will be handled as full credits to the Department for the work deleted.

3. The Department shall have the right to reject, at its discretion, any Proposal submitted that proposes a change in the design of the pavement system or that would require additional right-of-way. Pending the Department's execution of a formal supplemental agreement implementing an approved Proposal, the Contractor shall remain obligated to perform the work in accordance with the terms of the existing Contract. The Department may grant time extensions to allow for the time required to develop and review a Proposal.

4. For potential Proposals not discussed at the Cost Savings Initiative Workshop, a mandatory concept meeting will be held for the Contractor and Department to discuss the potential Proposal prior to development of the Proposal. This mandatory meeting can only be eliminated if agreed to in writing by both the Contractor and Department.

4-3.9.2 Subcontractors: The Department encourages the Contractor to include the provisions of this Subarticle in Contracts with subcontractors and to encourage submission of Proposals from subcontractors. However, it is not mandatory to submit Proposals to the Department or to accept or transmit subcontractor proposed Proposals to the Department.

4-3.9.3 Data Requirements: As a minimum, submit the following information with each Proposal:

1. a description of the difference between the existing Contract requirement, including any time extension request, and the proposed change, and the comparative advantages and disadvantages.

2. separate detailed cost estimates for both the existing Contract requirement and the proposed change. Break down the cost estimates by pay item numbers indicating quantity increases or decreases and deleted pay items. Identify additional proposed work not covered by pay items within the Contract, by using pay item numbers in the Basis of Estimates Manual. In preparing the estimates, include overhead, profit, and bond within pay items in the Contract. Separate pay item(s) for the cost of overhead, profit, and bond will not be allowed.

3. an itemization of the changes, deletions or additions to plan details, plan sheets, Standard Plans and Specifications that are required to implement the Proposal if the Department adopts it. Submit preliminary plan drawings sufficient to describe the proposed changes.

4. engineering or other analysis in sufficient detail to identify and describe specific features of the Contract that must be changed if the Department accepts the Proposal with a proposal as to how these changes can be accomplished and an assessment of their effect on other project elements. The Department may require that engineering analyses be performed by a prequalified consultant in the applicable class of work. Support all design changes that result from the Proposal with drawings and computations signed and sealed by the Contractor's Engineer of Record. Written documentation or drawings will be submitted clearly delineating the responsibility of the Contractor's Engineer of Record.

5. the date by which the Department must approve the Proposal to obtain the total estimated cost reduction during the remainder of the Contract, noting any effect on the Contract completion time or delivery schedule.

6. a revised project schedule that would be followed upon approval of the Proposal. This schedule would include submittal dates and review time for the Department and Peer reviews.

4-3.9.4 Processing Procedures: Submit Proposals to the Engineer or his duly authorized representative. The Department will process Proposals expeditiously; however, the Department is not liable for any delay in acting upon a Proposal submitted pursuant to this Subarticle. The Contractor may withdraw, in whole or in part, a Proposal not accepted by the Department within the period specified in the Proposal. The Department is not liable for any Proposal development cost in the case where the Department rejects or the Contractor withdraws a Proposal.

The Engineer is the sole judge of the acceptability of a Proposal and of the estimated net savings in construction costs from the adoption of all or any part of such proposal. In determining the estimated net savings, the Department reserves the right to disregard the Contract bid prices if, in the judgment of the Engineer, such prices do not represent a fair measure of the value of work to be performed or to be deleted.

Prior to approval, the Engineer may modify a Proposal, with the concurrence of the Contractor, to make it acceptable. If any modification increases or decreases the net savings resulting from the Proposal, the Department will determine the Contractor's fair share upon the basis of the Proposal as modified and upon the final quantities. The Department will compute the net savings by subtracting the revised total cost of all bid items affected by the Proposal from the total cost of the same bid items as represented in the original Contract.

Prior to approval of the Proposal that initiates the supplemental agreement, submit acceptable Contract-quality plan sheets revised to show all details consistent with the Proposal design.

4-3.9.5 Computations for Change in Contract Cost of Performance: If the Proposal is adopted, the Contractor's share of the net savings as defined hereinafter represents full compensation to the Contractor for the Proposal.

The Department will not include its costs to process and implement a Proposal in the estimate. However, the Department reserves the right, where it deems such action appropriate, to require the Contractor to pay the Department's cost of investigating and implementing a Proposal as a condition of considering such proposal. When the Department imposes such a condition, the Contractor shall accept this condition in writing, authorizing the Department to deduct amounts payable to the Department from any monies due or that may become due to the Contractor under the Contract.

4-3.9.6 Conditions of Acceptance for Major Design Modifications of Category 2 Bridges: A Proposal that proposes major design modifications of a category 2 bridge, as determined by the Engineer, shall have the following conditions of acceptance:

All bridge Plans relating to the Proposal shall undergo an independent peer review conducted by a single independent engineering firm referred to for the purposes of this article as the Independent Review Engineer who is not the originator of the Proposal design and is pre-qualified by the Department in accordance with Rule 14-75, Florida Administrative Code. The independent peer review is intended to be a comprehensive, thorough verification of the original work, giving assurance that the design is in compliance with all Department requirements. The Independent Review Engineer's comments, along with the resolution of each comment, shall be submitted to the Department. The Independent Review Engineer shall sign and seal the submittal cover letter stating that all comments have been adequately addressed and the design is in compliance with the Department requirements. If there are any unresolved comments the Independent Review Engineer shall specifically list all unresolved issues in the signed and sealed cover letter.

The Contractor shall designate a primary engineer responsible for the Proposal design and as such will be designated as the Contractor's Engineer of Record for the Proposal design. The Department reserves the right to require the Contractor's Engineer of Record to assume responsibility for design of the entire structure.

New designs and independent peer reviews shall be in compliance with all applicable Department, FHWA and AASHTO criteria requirements including bridge load ratings.

4-3.9.7 Sharing Arrangements: If the Department approves a Proposal, the Contractor shall receive 50% of the net reduction in the cost of performance of the Contract. as determined by the final negotiated agreement between the Contractor and the Department. The net reduction will be determined by subtracting from the savings of the construction costs the reasonable documented engineering costs incurred by the contractor to design and develop a Proposal. The reasonable documented engineering costs will be paid by the Department. Engineering costs will be based on the consultant's certified invoice and may include the costs of the Independent Review Engineer in 4-3.9.6. The total engineering costs to be subtracted from the savings to determine the net reduction will be limited to 25% of the construction savings and shall not include any markup by the Contractor or the costs for engineering services performed by the Contractor.

4-3.9.8 Notice of Intellectual Property Interests and Department's Future Rights to a Proposal:

4-3.9.8.1 Notice of Intellectual Property Interests: The Contractor's Proposal submittal shall identify with specificity any and all forms of intellectual property rights that either the Contractor or any officer, shareholder, employee, consultant, or affiliate, of the Contractor, or any other entity who contributed in any measure to the substance of the Contractor's Proposal development, have or may have that are in whole or in part implicated in the Proposal. Such required intellectual property rights notice includes, but is not limited to, disclosure of any issued patents, copyrights, or licenses; pending patent, copyright or license applications; and any intellectual property rights that though not yet issued, applied for or intended to be pursued, could nevertheless otherwise be subsequently the subject of patent, copyright or license protection by the Contractor or others in the future. This notice requirement does not extend to intellectual property rights as to stand-alone or integral components of the Proposal that are already on the Department's Approved Product List (APL) or Standard Plans, or are otherwise generally known in the industry as being subject to patent or copyright protection.

4-3.9.8.2 Department's Future Rights to a Proposal: Notwithstanding 7-3 nor any other provision of the Standard Specifications, upon acceptance of a Proposal, the Contractor hereby grants to the Department and its contractors (such grant being expressly limited solely to any and all existing or future Department construction projects and any other Department projects that are partially or wholly funded by or for the Department) a royalty-free and perpetual license under all forms of intellectual property rights to manufacture, to use, to design, to construct, to disclose, to reproduce, to prepare and fully utilize derivative works, to distribute, display and publish, in whole or in part, and to permit others to do any of the above, and to otherwise in any manner and for any purpose whatsoever do anything reasonably necessary to fully utilize any and all aspects of such Proposal on any and all existing and future construction projects and any other Department projects.

Contractor shall hold harmless, indemnify and defend the Department and its contractors and others in privity therewith from and against any and all claims, liabilities, other obligations or losses, and reasonable expenses related thereto (including reasonable attorneys' fees), which are incurred or are suffered by any breach of the foregoing grants, and regardless of whether such intellectual property rights were or were not disclosed by the Contractor pursuant to 4-3.9.8.1, unless the Department has by express written exception in the Proposal acceptance process specifically released the Contractor from such obligation to hold harmless, indemnify and defend as to one or more disclosed intellectual property rights.

4-4 Unforeseeable Work.

When the Department requires work that is not covered by a price in the Contract and such work does not constitute a "Significant Change" as defined in 4-3.1, and the Department finds that such work is essential to the satisfactory completion of the Contract within its intended scope, the Department will make an adjustment to the Contract. The Engineer will determine the basis of payment for such an adjustment in a fair and equitable amount.

SECTION 5 – CONTROL OF THE WORK (FINAL ACCEPTANCE AND CLAIMS).

5-11 Final Acceptance.

When, upon completion of the final construction inspection of the entire project, the Engineer determines that the Contractor has satisfactorily completed the work, the Engineer will give the Contractor written notice of final acceptance.

5-12 Claims by Contractor.

5-12.1 General: When the Contractor deems that extra compensation or a time extension is due beyond that agreed to by the Engineer, whether due to delay, additional work, altered work, differing site conditions, breach of Contract, or for any other cause, the Contractor shall follow the procedures set forth herein for preservation, presentation and resolution of the claim.

Submission of timely notice of intent to file a claim, preliminary time extension request, time extension request, and the certified written claim, together with full and complete claim documentation, are each a condition precedent to the Contractor bringing any circuit court, arbitration, or other formal claims resolution proceeding against the Department for the items and for the sums or time set forth in the Contractor's certified written claim. The failure to provide such notice of intent, preliminary time extension request, time extension request, certified written claim and full and complete claim documentation within the time required shall constitute a full, complete, absolute and irrevocable waiver by the Contractor of any right to additional compensation or a time extension for such claim.

5-12.2 Notice of Claim:

5-12.2.1 Claims For Extra Work: Where the Contractor deems that additional compensation or a time extension is due for work or materials not expressly provided for in the Contract or which is by written directive expressly ordered by the Engineer pursuant to 4-3, the Contractor shall submit written notification to the Engineer of the intention to make a claim for additional compensation before beginning the work on which the claim is based, and if seeking a time extension, the Contractor shall also submit a preliminary request for time extension pursuant to 8-7.3.2 within ten calendar days after commencement of a delay and a request for Contract Time extension pursuant to 8-7.3.2 within thirty calendar days after the elimination of the delay. If such written notification is not submitted and the Engineer is not afforded the opportunity for keeping strict account of actual labor, material, equipment, and time, the Contractor waives the claim for additional compensation or a time extension. Such notice by the Contractor, and the fact that the Engineer has kept account of the labor, materials and equipment, and time, shall not in any way be construed as establishing the validity of the claim or method for computing any compensation or time extension for such claim. On projects with an original Contract amount of \$3,000,000 or less within 90 calendar days after final acceptance of the project in accordance with 5-11, and on projects with an original Contract amount greater than \$3,000,000 within 180 calendar days after final acceptance of the project in accordance with 5-11, the Contractor shall submit full and complete claim documentation as described in 5-12.3 and duly certified pursuant to 5-12.9. However, for any claim or part of a claim that pertains solely to final estimate quantities disputes the Contractor shall submit full and complete claim documentation as described in 5-12.3 and duly certified pursuant to 5-12.9, as to such final estimate claim dispute issues, within 90 or 180 calendar days, respectively, of the Contractor's receipt of the Department's final estimate.

If the Contractor fails to submit a certificate of claim as described in 5-12.9, the Department will so notify the Contractor in writing. The Contractor shall have ten

calendar days from receipt of the notice to resubmit the claim documentation, without change, with a certificate of claim as described in 5-12.9, without regard to whether the resubmission is within the applicable 90 or 180 calendar day deadline for submission of full and complete claim documentation. Failure by the Contractor to comply with the ten calendar day notice shall constitute a waiver of the claim.

5-12.2.2 Claims For Delay: Where the Contractor deems that additional compensation or a time extension is due on account of delay, differing site conditions, breach of Contract, or any other cause other than for work or materials not expressly provided for in the Contract (Extra Work) or which is by written directive of the Engineer expressly ordered by the Engineer pursuant to 4-3, the Contractor shall submit a written notice of intent to the Engineer within ten days after commencement of a delay to a controlling work item expressly notifying the Engineer that the Contractor intends to seek additional compensation, and if seeking a time extension, the Contractor shall also submit a preliminary request for time extension pursuant to 8-7.3.2 within ten calendar days after commencement of a delay to a controlling work item, as to such delay and providing a reasonably complete description as to the cause and nature of the delay and the possible impacts to the Contractor's work by such delay, and a request for Contract Time extension pursuant to 8-7.3.2 within thirty calendar days after the elimination of the delay. On projects with an original Contract amount of \$3,000,000 or less within 90 calendar days after final acceptance of the project in accordance with 5-11, and on projects with an original Contract amount greater than \$3,000,000 within 180 calendar days after final acceptance of the project in accordance with 5-11, the Contractor shall submit full and complete documentation as described in 5-12.3 and duly certified pursuant to 5-12.9.

If the Contractor fails to submit a certificate of claim as described in 5-12.9, the Department will so notify the Contractor in writing. The Contractor shall have ten calendar days from receipt of the notice to resubmit the claim documentation, without change, with a certificate of claim as described in 5-12.9, without regard to whether the resubmission is within the applicable 90 or 180 calendar day deadline for submission of full and complete claim documentation. Failure by the Contractor to comply with the ten calendar day notice shall constitute a waiver of the claim.

There shall be no Contractor entitlement to any monetary compensation or time extension for any delays or delay impacts, whatsoever, that are not to a controlling work item, and then as to any such delay to a controlling work item entitlement to any monetary compensation or time extension shall only be to the extent such is otherwise provided for expressly under 4-3 or 5-12, except that in the instance of delay to a non-controlling item of work the Contractor may be compensated for the direct costs of idle labor or equipment only, at the rates set forth in 4-3.2.1(1) and (3), and then only to the extent the Contractor could not reasonably mitigate such idleness.

If the Contractor provides the written notice of intent, the preliminary request for time extension, and the request for Contract Time extension in compliance with the aforementioned time and content requirements, the Contractor's claim for delay to a controlling work item will be evaluated as of the date of the elimination of the delay even if the Contractor's performance subsequently overcomes the delay. If the claim for delay has not been settled, the Contractor must also comply with 5-12.3 and 5-12.9 to preserve the claim.

5-12.3 Content of Written Claim: As a condition precedent to the Contractor being entitled to additional compensation or a time extension under the Contract, for any claim, the

Contractor shall submit a certified written claim to the Department which will include for each individual claim, at a minimum, the following information:

1. A detailed factual statement of the claim providing all necessary dates, locations, and items of work affected and included in each claim;
2. The date or dates on which actions resulting in the claim occurred or conditions resulting in the claim became evident;
3. Identification of all pertinent documents and the substance of any material oral communications relating to such claim and the name of the persons making such material oral communications;
4. Identification of the provisions of the Contract which support the claim and a statement of the reasons why such provisions support the claim, or alternatively, the provisions of the Contract which allegedly have been breached and the actions constituting such breach;
5. A detailed compilation of the amount of additional compensation sought and a breakdown of the amount sought as follows:
 - a. documented additional job site labor expenses;
 - b. documented additional cost of materials and supplies;
 - c. a list of additional equipment costs claimed, including each piece of equipment and the rental rate claimed for each;
 - d. any other additional direct costs or damages and the documents in support thereof;
 - e. any additional indirect costs or damages and all documentation in support thereof.
6. A detailed compilation of the specific dates and the exact number of calendar days sought for a time extension, the basis for entitlement to time for each day, all documentation of the delay, and a breakout of the number of days claimed for each identified event, circumstance or occurrence.

Further, the Contractor shall be prohibited from amending either the bases of entitlement or the amount of any compensation or time stated for any and all issues claimed in the Contractor's written claim submitted hereunder, and any circuit court, arbitration, or other formal claims resolution proceeding shall be limited solely to the bases of entitlement and the amount of any compensation or time stated for any and all issues claimed in the Contractor's written claim submitted hereunder. This shall not, however, preclude a Contractor from withdrawing or reducing any of the bases of entitlement and the amount of any compensation or time stated for any and all issues claimed in the Contractor's written claim submitted hereunder at any time.

5-12.4 Action on Claim: The Engineer will respond in writing on projects with an original Contract amount of \$3,000,000 or less within 90 calendar days of receipt of a complete claim submitted by a Contractor in compliance with 5-12.3, and on projects with an original Contract amount greater than \$3,000,000 within 120 calendar days of receipt of a complete claim submitted by a Contractor in compliance with 5-12.3. Failure by the Engineer to respond to a claim in writing within 90 or 120 days, respectively, after receipt of a complete claim submitted by the Contractor in compliance with 5-12.3 constitutes a denial of the claim by the Engineer. If the Engineer finds the claim or any part thereof to be valid, such partial or whole claim will be allowed and paid for to the extent deemed valid and any time extension granted, if applicable, as provided in the Contract. No circuit court or arbitration proceedings on any claim, or a part

thereof, may be filed until after final acceptance per 5-11 of all Contract work by the Department or denial hereunder, whichever occurs last.

5-12.5 Pre-Settlement and Pre-Judgment Interest: Entitlement to any pre-settlement or pre-judgment interest on any claim amount determined to be valid subsequent to the Department's receipt of a certified written claim in full compliance with 5-12.3, whether determined by a settlement or a final ruling in formal proceedings, the Department shall pay to the Contractor simple interest calculated at the Prime Rate (as reported by the Wall Street Journal as the base rate on corporate loans posted by at least 75% of the Nations 30 largest banks) as of the 60th calendar day following the Department's receipt of a certified written claim in full compliance with 5-12.3, such interest to accrue beginning 60 calendar days following the Department's receipt of a certified written claim in full compliance with 5-12.3 and ending on the date of final settlement or formal ruling.

5-12.6 Compensation for Extra Work or Delay:

5-12.6.1 Compensation for Extra Work: Notwithstanding anything to the contrary contained in the Contract Documents, the Contractor shall not be entitled to any compensation beyond that provided for in 4-3.2.

5-12.6.2 Compensation for Delay: Notwithstanding anything to the contrary contained in the Contract Documents, the additional compensation set forth in 5-12.6.2.1 shall be the Contractor's sole monetary remedy for any delay other than to perform extra work caused by the Department unless the delay shall have been caused by acts constituting willful or intentional interference by the Department with the Contractor's performance of the work and then only where such acts continue after Contractor's written notice to the Department of such interference. The parties anticipate that delays may be caused by or arise from any number of events during the term of the Contract, including, but not limited to, work performed, work deleted, supplemental agreements, work orders, disruptions, differing site conditions, utility conflicts, design changes or defects, time extensions, extra work, right-of-way issues, permitting issues, actions of suppliers, subcontractors or other contractors, actions by third parties, suspensions of work by the Engineer shop drawing approval process delays, expansion of the physical limits of the project to make it functional, weather, weekends, holidays, special events, suspension of Contract Time, or other events, forces or factors sometimes experienced in construction work. Such delays or events and their potential impacts on the performance by the Contractor are specifically contemplated and acknowledged by the parties in entering into this Contract, and shall not be deemed to constitute willful or intentional interference with the Contractor's performance of the work without clear and convincing proof that they were the result of a deliberate act, without reasonable and good-faith basis, and specifically intended to disrupt the Contractor's performance.

5-12.6.2.1 Compensation for Direct Costs, Indirect Costs, Expenses, and Profit thereon, of or from Delay: For any delay claim, the Contractor shall be entitled to monetary compensation for the actual idle labor (including supervisory personnel) and equipment, and indirect costs, expenses, and profit thereon, as provided for in 4-3.2.1(4) and solely for costs incurred beyond what reasonable mitigation thereof the Contractor could have undertaken.

5-12.7 Mandatory Claim Records: After submitting to the Engineer a notice of intent to file a claim for extra work or delay, the Contractor must keep daily records of all labor, material and equipment costs incurred for operations affected by the extra work or delay. These daily records must identify each operation affected by the extra work or delay and the specific

locations where work is affected by the extra work or delay, as nearly as possible. The Engineer may also keep records of all labor, material and equipment used on the operations affected by the extra work or delay. The Contractor shall, once a notice of intent to claim has been timely filed, and not less than weekly thereafter as long as appropriate, submit the Contractor's daily records to the Engineer and be likewise entitled to receive the Department's daily records. The daily records to be submitted hereunder shall be done at no cost to the recipient.

5-12.8 Claims for Acceleration: The Department shall have no liability for any constructive acceleration of the work, nor shall the Contractor have any right to make any claim for constructive acceleration nor include the same as an element of any claim the Contractor may otherwise submit under this Contract. If the Engineer gives express written direction for the Contractor to accelerate its efforts, such written direction will set forth the prices and other pertinent information and will be reduced to a written Contract Document promptly. No payment will be made on a Supplemental Agreement for acceleration prior to the Department's approval of the documents.

5-12.9 Certificate of Claim: When submitting any claim, the Contractor shall certify under oath and in writing, in accordance with the formalities required by Florida law, that the claim is made in good faith, that the supportive data are accurate and complete to the Contractor's best knowledge and belief, and that the amount of the claim accurately reflects what the Contractor in good faith believes to be the Department's liability. Such certification must be made by an officer or director of the Contractor with the authority to bind the Contractor.

5-12.10 Non-Recoverable Items: The parties agree that for any claim the Department will not have liability for the following items of damages or expense:

1. Loss of profit, incentives or bonuses;
2. Any claim for other than extra work or delay;
3. Consequential damages, including, but not limited to, loss of bonding capacity, loss of bidding opportunities, loss of credit standing, cost of financing, interest paid, loss of other work or insolvency;
4. Acceleration costs and expenses, except where the Department has expressly and specifically directed the Contractor in writing "to accelerate at the Department's expense"; nor
5. Attorney fees, claims preparation expenses and costs of litigation.

5-12.11 Exclusive Remedies: Notwithstanding any other provision of this Contract, the parties agree that the Department shall have no liability to the Contractor for expenses, costs, or items of damages other than those which are specifically identified as payable under 5-12. In the event any legal action for additional compensation, whether on account of delay, acceleration, breach of contract, or otherwise, the Contractor agrees that the Department's liability will be limited to those items which are specifically identified as payable in 5-12.

5-12.12 Settlement Discussions: The content of any discussions or meetings held between the Department and the Contractor to settle or resolve any claims submitted by the Contractor against the Department shall be inadmissible in any legal, equitable, arbitration or administrative proceedings brought by the Contractor against the Department for payment of such claim. Dispute Resolution Board, State Arbitration Board and Claim Review Committee proceedings are not settlement discussions, for purposes of this provision.

5-12.13 Personal Liability of Public Officials: In carrying out any of the provisions of the Contract or in exercising any power or authority granted to the Secretary of Transportation, Engineer or any of their respective employees or agents, there shall be no liability on behalf of

any employee, officer or official of the Department for which such individual is responsible, either personally or as officials or representatives of the Department. It is understood that in all such matters such individuals act solely as agents and representatives of the Department.

5-12.14 Auditing of Claims: All claims filed against the Department shall be subject to audit at any time following the filing of the claim, whether or not such claim is part of a suit pending in the Courts of this State. The audit may be performed, at the Department's sole discretion, by employees of the Department or by any independent auditor appointed by the Department, or both. The audit may begin after ten days written notice to the Contractor, subcontractor, or supplier. The Contractor, subcontractor, or supplier shall make a good faith effort to cooperate with the auditors. As a condition precedent to recovery on any claim, the Contractor, subcontractor, or supplier must retain sufficient records, and provide full and reasonable access to such records, to allow the Department's auditors to verify the claim and failure to retain sufficient records of the claim or failure to provide full and reasonable access to such records shall constitute a waiver of that portion of such claim that cannot be verified and shall bar recovery thereunder. Further, and in addition to such audit access, upon the Contractor submitting a written claim, the Department shall have the right to request and receive, and the Contractor shall have the affirmative obligation to submit to the Department any and all documents in the possession of the Contractor or its subcontractors, materialmen or suppliers as may be deemed relevant by the Department in its review of the basis, validity or value of the Contractor's claim.

Without limiting the generality of the foregoing, the Contractor shall upon written request of the Department make available to the Department's auditors, or upon the Department's written request, submit at the Department's expense, any or all of the following documents:

1. Daily time sheets and foreman's daily reports and diaries;
2. Insurance, welfare and benefits records;
3. Payroll register;
4. Earnings records;
5. Payroll tax return;
6. Material invoices, purchase orders, and all material and supply acquisition contracts;
7. Material cost distribution worksheet;
8. Equipment records (list of company owned, rented or other equipment used);
9. Vendor rental agreements and subcontractor invoices;
10. Subcontractor payment certificates;
11. Canceled checks for the project, including, payroll and vendors;
12. Job cost report;
13. Job payroll ledger;
14. General ledger, general journal, (if used) and all subsidiary ledgers and journals together with all supporting documentation pertinent to entries made in these ledgers and journals;
15. Cash disbursements journal;
16. Financial statements for all years reflecting the operations on this project;

17. Income tax returns for all years reflecting the operations on this project;

18. All documents which reflect the Contractor's actual profit and overhead during the years this Contract was being performed and for each of the five years prior to the commencement of this Contract;

19. All documents related to the preparation of the Contractor's bid including the final calculations on which the bid was based;

20. All documents which relate to each and every claim together with all documents which support the amount of damages as to each claim;

21. Worksheets used to prepare the claim establishing the cost components for items of the claim including, but not limited to, labor, benefits and insurance, materials, equipment, subcontractors, and all documents that establish which time periods and individuals were involved, and the hours and rates for such individuals.

SECTION 6 – CONTROL OF MATERIALS.

6-1 Acceptance Criteria.

6-1.1 General: Acceptance of materials is based on the following criteria. All requirements may not apply to all materials. Use only materials in the work that meet the requirements of these Specifications. The Engineer may inspect and test any material, at points of production, distribution and use.

6-1.2 Sampling and Testing: Use the Department's current sample identification and tracking system to provide related information and attach the information to each sample. Restore immediately any site from which material has been removed for sampling purposes to the pre-sampled condition with materials and construction methods used in the initial construction, at no additional cost to the Department.

Ensure when a material is delivered to the location as described in the Contract Documents, there is enough material delivered to take samples, at no expense to the Department.

6-1.2.1 Pretest by Manufacturers: Submit certified manufacturer's test results to the Engineer for qualification and use on Department projects. Testing will be as specified in the Contract Documents. The Department may require that manufacturers submit samples of materials for independent verification purposes.

6-1.2.2 Point of Production Test: Test the material during production as specified in the Contract Documents.

6-1.2.3 Point of Distribution Test: Test the material at Distribution facilities as specified in the Contract Documents.

6-1.2.4 Point of Use Test: Test the material immediately following placement as specified in the Specifications. After delivery to the project, the Department may require the retesting of materials that have been tested and accepted at the source of supply, or may require the testing of materials that are to be accepted by manufacturer certification. The Department may reject all materials that, when retested, do not meet the requirements of these Specifications.

6-1.3 Certification:

6-1.3.1 Manufacturer Material Certification: Submit material certifications for all materials to the Engineer for approval when required by the Specifications. Materials will not be considered for payment when not accompanied by a material certification. Sample material certification forms are available on the Department's website at the following URL:

<https://www.fdot.gov/materials/administration/resources/library/publications/certifications/sampl>

[eforms.shtm](#) . Ensure that the material certification follows the format of the sample form, is submitted on the manufacturer's letterhead and is signed by a legally responsible person employed by the manufacturer.

6-1.3.1.1 Approved Product List: This list provides assurance to Contractors, consultants, designers, and Department personnel that specific products and materials are approved for use on Department facilities. The Department will limit the Contractor's use of products and materials that require use of APL items to those listed on the APL effective at the time of placement. Where the terms Qualified Products List (QPL) appear in the Contract Documents, they will be synonymous with Approved Product List (APL).

Manufacturers seeking to have a product evaluated for the APL must submit an application, available on the Department's website at the following URL:<https://www.fdot.gov/programmanagement/ProductEvaluation/Default.shtm>. Applications must include the following documentation:

1. Supporting documentation as required by the Specifications, Standard Plans, and APL approval process. A sample may be requested to verify the product, in accordance with the specifications.
2. A photograph displaying the product as shipped with packaging.
3. A list displaying all components within the shipped packaging, if applicable.
4. Installation instructions and materials, if applicable.
5. Product packaging or product labels as required by the Specifications.
6. Construction material percentages and country source of materials.
7. Last two manufacturing steps and country of manufacture.
8. Manufacturer name and material designation (product name, product model/part number/style number, etc.) must be as identified on the product, product packaging, and product labels.
9. Applications must be signed by a legally responsible person employed by the manufacturer of the product.

Required test reports must be conducted by an independent laboratory or other independent testing facility. Required drawings and calculations must be signed and sealed by a Professional Engineer licensed in the State of Florida.

Products that have successfully completed the Department's evaluation process are eligible for inclusion on the APL. Manufacturers are required to submit requests to the Department for approval of any modifications or alterations made to a product listed on the APL. This includes, but is not limited to, design, raw material, or manufacturing process modifications. Modification or alteration requests must be submitted along with supporting documentation that the product continues to meet Section 6, the Specification, or Standard Plans requirements. A product sample and additional product testing and documentation may be required for the modification evaluation. Any marked variations from original test values, failure to notify the Department of any modifications or alterations, or any evidence of inadequate performance of a product may result in removal of the product from the APL.

Manufacturers must submit supporting documentation to the Department for a periodic review and re-approval of their APL products on or before the product's original approval anniversary. APL products that are not re-approved may be removed from the APL. Documentation requirements for the product review and re-approval, including schedule and criteria, are available on the Department's website at the following URL: <https://www.fdot.gov/programmanagement/ProductEvaluation/Default.shtm>.

6-1.3.2 Contractor Installation Certification: Submit installation certifications as required by the Contract Documents.

6-2 Applicable Documented Authorities Other Than Specifications.

6-2.1 General: Details on individual materials are identified in various material specific Sections of the Specifications that may refer to other documented authorities for requirements. When specified, meet the requirements as defined in such references.

6-2.2 Test Methods: Methods of sampling and testing materials are in accordance with the Florida Methods (FM). If an FM does not exist for a particular test, perform the testing in accordance with the method specified in the Specification. When test methods or other standards are referenced in the Specifications without identification of the specific time of issuance, use the most current issuance, including interims or addenda thereto, at the time of bid opening.

6-2.3 Construction Aggregates: Aggregates used on Department projects must be in accordance with Rule 14-103, FAC.

6-3 Storage of Materials and Samples.

6-3.1 Method of Storage: Store materials in such a manner as to preserve their quality and fitness for the work, to facilitate prompt inspection, and to minimize noise impacts on sensitive receivers. More detailed specifications concerning the storage of specific materials are prescribed under the applicable Specifications. The Department may reject improperly stored materials.

6-3.2 Use of Right-of-Way for Storage: If the Engineer allows, the Contractor may use a portion of the right-of-way for storage purposes and for placing the Contractor's plant and equipment. Use only the portion of the right-of-way that is outside the clear zone, which is the portion not required for public vehicular or pedestrian travel. When used, restore the right-of-way to pre-construction condition at no additional cost to the Department or as specified in the Contract Documents. Provide any additional space required at no expense to the Department.

6-3.3 Responsibility for Stored Materials: Accept responsibility for the protection of stored materials. The Department is not liable for any loss of materials, by theft or otherwise, or for any damage to the stored materials.

6-3.4 Storage Facilities for Samples: Provide facilities for storage of samples as described in the Contract Documents and warranted by the test methods and Specifications.

6-4 Defective Materials.

Materials not meeting the requirements of these Specifications will be considered defective. The Engineer will reject all such materials, whether in place or not. Remove all rejected material immediately from the site of the work and from storage areas, at no expense to the Department.

Do not use material that has been rejected, until the Engineer has approved the material's use. Upon failure to comply promptly with any order of the Engineer made under the provisions

of this Article, the Engineer has the authority to have the defective material removed and replaced by other forces and deduct the cost of removal and replacement from any moneys due or to become due the Contractor.

6-4.1 Engineering Analysis: As an exception to the above, within 30 calendar days of the termination of the LOT or rejection of the material, the Contractor may submit to the Engineer a proposed Engineering Analysis Scope to determine the disposition of the material. The Engineering Analysis Scope must contain at a minimum:

1. Description of the defective materials.
2. Supporting information, testing or inspection reports with nonconformities, pictures, drawings, and accurately dimensioned deficiency maps as necessary. For cracked elements, provide drawings showing the location, average width, depth, length, and termination points of each crack along the surfaces. Provide the distance from each termination point to a fixed reference point on the component, such as beam end or edge of flange.
3. Proposed approach of investigation and analysis.
4. Name and credentials of the proposed Specialty Engineer or Contractor's Engineer of Record who will perform the engineering analysis.
5. Proposed testing laboratories, qualified in accordance with Section 105-7.

Upon approval of the Engineering Analysis Scope by the Engineer, the Specialty Engineer or Contractor's Engineer of Record may perform the engineering analysis as defined in the approved scope and submit a signed and sealed Engineering Analysis Report (EAR) to the Engineer. The EAR must contain at a minimum:

1. The approved Engineering Analysis Scope.
2. Any investigations performed and the associated results obtained.
3. Analysis and conclusion.
4. Proposed disposition of the material, addressing the performance and durability of the proposed action.

Provide as appropriate:

1. Written evidence of a previously approved comparable deficiency and its repair.
2. Documented research demonstrating the effectiveness of the proposed repair.
3. Engineering calculations.

A Specialty Engineer, who is an independent consultant, or the Contractor's Engineer of Record as stated within each individual Section shall perform any such analysis within 45 calendar days of the Engineer's approval of the Engineering Analysis Scope, complete and submit the EAR. The EAR must be signed and sealed by the Specialty Engineer or the Contractor's Engineer of Record that performed the engineering analysis. Allow for a 45 calendar day review period for all EARs associated with a category 2 bridge; tolling components identified in the current FDOT General Tolling Requirements (GTR) Part 3; and the tolling-related signing, DMS and ITS infrastructure. Allow for a 25 calendar day review period for all other items. The Engineer will determine the final disposition of the material after review of the EAR. No additional monetary compensation or time extension will be granted for the impact of any such analysis or review.

6-5 Products and Source of Supply.

6-5.1 Source of Supply–Convict Labor (Federal-Aid Contracts Only): Do not use materials that were produced after July 1, 1991, by convict labor for Federal-aid highway construction projects unless the prison facility has been producing convict-made materials for Federal-aid highway construction projects before July 1, 1987.

Use materials that were produced prior to July 2, 1991, by convicts on Federal-aid highway construction projects free from the restrictions placed on the use of these materials by 23 U.S.C. 114. The Department will limit the use of materials produced by convict labor for use in Federal-aid highway construction projects to:

1. Materials produced by convicts on parole, supervised release, or probation from a prison or,

2. Materials produced in a qualified prison facility.

The amount of such materials produced for Federal-aid highway construction during any 12-month period shall not exceed the amount produced in such facility for use in such construction during the 12-month period ending July 1, 1987.

6-5.2 Source of Supply: Comply with 2 CFR 184 and 2 CFR 200.322, which includes the Buy America Sourcing Preferences of the Build America, Buy America Act (BABA). Domestic compliance for all affected products will be listed on the APL. The list of affected articles, materials, and supplies that have been added to the APL and are not identified in each individual Section can be found at the following URL:

<https://www.fdot.gov/programmanagement/ProductEvaluation/Default.shtm>.

6-5.2.1 Steel and Iron: Use steel and iron manufactured in the United States, in accordance with the Buy America provisions of 23 CFR 635.410, as amended. Ensure that all manufacturing processes for this material occur in the United States. As used in this specification, a manufacturing process is any process that modifies the chemical content, physical shape or size, or final finish of a product, beginning with the initial melting and continuing through the final shaping and coating. If a steel or iron product is taken outside the United States for any manufacturing process, it becomes foreign source material. When using steel or iron materials as a component of any manufactured product (e.g., concrete pipe, prestressed beams, corrugated steel pipe, etc.), these same provisions apply. Foreign steel and iron may be used when the total actual cost of such foreign materials does not exceed 0.1% of the total Contract amount or \$2,500, whichever is greater. These requirements are applicable to all steel and iron materials incorporated into the finished work but are not applicable to steel and iron items that the Contractor uses but does not incorporate into the finished work. Submit a certification from the manufacturer of steel or iron, or any product containing steel or iron, stating that all steel or iron furnished or incorporated into the furnished product was produced and manufactured in the United States or a statement that the product was produced within the United States except for minimal quantities of foreign steel and iron valued at \$ (actual cost). Submit each such certification to the Engineer prior to incorporating the material or product into the project. Prior to the use of foreign steel or iron materials on a project, submit invoices to document the actual cost of such material, and obtain the Engineer's written approval prior to incorporating the material into the project.

6-5.2.2 Manufactured Products: Use Manufactured Products that are consumed in, incorporated into, or affixed to an infrastructure project that are manufactured in the United States, in accordance with BABA requirements and applicable waivers.

6-5.2.3 Construction Materials: Use non-ferrous metals, plastic and polymer-based products, glass, lumber, and drywall articles, materials, and supplies that are consumed in, incorporated into, or affixed to an infrastructure project that are manufactured in the United States, in accordance with BABA requirements.

6-5.2.4 Exemptions to Build America, Buy America: Temporary devices, equipment, and other items removed at or before the completion of the project are exempt from BABA funding eligibility requirements. Aggregates, cementitious materials, and aggregate binding agents or additives are exempted from BABA funding eligibility requirements.

6-5.3 Contaminated, Unfit, Hazardous, and Dangerous Materials: Do not use any material that, after approval and/or placement, has in any way become unfit for use. Do not use materials containing any substance that has been determined to be hazardous by the State of Florida Department of Environmental Protection or the U.S. Environmental Protection Agency (EPA). Provide workplaces free from serious recognized hazards and to comply with occupational safety and health standards, as determined by the U.S. Department of Labor Occupational Safety and Health Administration (OSHA).

SECTION 7 – LEGAL REQUIREMENTS AND RESPONSIBILITIES TO THE PUBLIC.

7-1.1 Compliance with FHWA 1273: The FHWA-1273 Electronic version, dated October 23, 2023 is posted on the Department’s website at the following URL address: https://fdotwww.blob.core.windows.net/sitefinity/docs/default-source/programmanagement/implemented/urlinspecs/files/fhwa_1273_revised-10-23-23.pdf?sfvrsn=d7604d20_1

Take responsibility to obtain this information and comply with all requirements posted on this website up through five calendar days before the opening of bids.

Comply with the provisions contained in FHWA-1273.

If the Department’s website cannot be accessed, contact the Department’s Specifications Office Web Coordinator at (850) 414-4101.

7-1.3 Introduction or Release of Prohibited Aquatic Plants, Plant Pests, or Noxious Weeds: Do not introduce or release prohibited aquatic plants, plant pests, or noxious weeds into the project limits as a result of clearing and grubbing, earthwork, grassing and mulching, sodding, landscaping, or other such activities. Immediately notify the Engineer upon discovery of all prohibited aquatic plants, plant pests, or noxious weeds within the project limits. Do not move prohibited aquatic plants, plant pests, or noxious weeds within the project limits or to locations outside of the project limits without the Engineer’s permission. Maintain all borrow material brought onto the project site free of prohibited aquatic plants, plant pests, noxious weeds, and their reproductive parts. Refer to Rule 5B-64 and Rule 5B-57, of the Florida Administrative Code for the definition of prohibited aquatic plants, plant pests, and noxious weeds.

7-1.4 Compliance with Federal Endangered Species Act and other Wildlife Regulations: The Federal Endangered Species Act requires that the Department investigate the potential impact to a threatened or endangered species prior to initiating an activity performed in conjunction with a highway construction project. If the Department’s investigation determines that there is a potential impact to a protected, threatened or an endangered species, the Department will conduct an evaluation to determine what measures may be necessary to mitigate such impact. When mitigation measures and/or special conditions are necessary, these measures and conditions will be addressed in the Contract Documents or permits.

In addition, in cases where certain protected, threatened or endangered species are found or appear within close proximity to the project boundaries, the Department has established guidelines that will apply when interaction with certain species occurs, absent of any special mitigation measures or permit conditions otherwise identified for the project.

These guidelines are posted at the following URL address:

https://fdotwww.blob.core.windows.net/sitefinity/docs/default-source/programmanagement/implemented/urlinspecs/files/endangeredwildlifeguidelines.pdf?sfvrsn=e27baf3f_2.

Take responsibility to obtain this information and take all actions and precautions necessary to comply with the conditions of these guidelines during all project activities.

Prior to establishing any off-project activity in conjunction with a project, notify the Engineer of the proposed activity. Covered activities include but are not necessarily limited to borrow pits, concrete or asphalt plant sites, disposal sites, field offices, and material or equipment storage sites. Include in the notification the Financial Project ID, a description of the activity, the location of the site by township, range, section, county, and city, a site location map including the access route, the name of the property owner, and a person to contact to arrange a site inspection. Submit this notification at least 30 days in advance of planned commencement of the off-site activity, to allow for the Department to conduct an investigation without delaying job progress.

Do not perform any off-project activity without obtaining written clearance from the Engineer. In the event the Department's investigation determines a potential impact to a protected, threatened or endangered species and mitigation measures or permits are necessary, coordinate with the appropriate resource agencies for clearance, obtain permits and perform mitigation measures as necessary. Immediately notify the Engineer in writing of the results of this coordination with the appropriate resource agencies. Additional compensation or time will not be allowed for permitting or mitigation, associated with Contractor initiated off-project activities.

7-1.7 Insecticides, Herbicides and Fertilizers:

7-1.7.1 Insecticides and Herbicides: Use products found on the following website, <https://www.npirs.org/state/> approved by the Florida Department of Agriculture for the State of Florida. The use of restricted products is prohibited. Do not use any products in the sulfonylurea family of chemicals. Herbicide application by broadcast spraying is not allowed.

Procure any necessary licenses, pay all charges and fees, and give all notices necessary for lawful performance of the work.

Ensure that all insecticides and herbicides are applied in accordance with Chapter 5E-9, Florida Administrative Code. Provide a copy of current certificates upon request, to the Engineer.

Ensure that employees who work with herbicides comply with all applicable Federal, State, and local regulations.

Comply with all regulations and permits issued by any regulatory agency within whose jurisdiction work is being performed. Post all permit placards in a protected, conspicuous location at the work site.

Acquire any permits required for work performed on the rights-of-way within the jurisdiction of National Forests in Florida. Contact the Local National Forest Ranger District, or the United States Department of Agriculture (USDA) office for the proper permits and subsequent approval.

Acquire all permits required for aquatic plant control as outlined in Chapter 62C-20, Florida Administrative Code Rules of the Florida Department of Environmental Protection. Contact the Regional Field Office of Bureau of Invasive Plant Management of the Florida Department of Environmental Protection for proper permits and subsequent approval. If application of synthetic organo-auxin herbicides is necessary, meet the requirements of Chapter 5E-2, Florida Administrative Code.

7-1.7.2 Fertilizer: Ensure that all employees applying fertilizer, possess a current Florida Department of Agriculture and Consumer Services Commercial Applicator license in accordance with Section 482.1562, F.S. Upon request, provide a copy of current certificates to the Engineer.

7-1.8 Compliance with Section 4(f) of the USDOT Act: Section 4(f) of the USDOT Act prohibits the U. S. Secretary of Transportation from approving a project which requires the use of publicly owned land of a public park, recreation area or a wildlife and waterfowl refuge, or of any historic site of national, state, or local significance unless there is no prudent or feasible alternative to using that land and the program or project includes all possible planning to minimize the harm to the site resulting from the use.

Before undertaking any off-project activity associated with any federally assisted undertaking, ensure that the proposed site does not represent a public park, recreation area, wildlife or waterfowl refuge, or a historic site (according to the results of the Cultural Resources Survey discussed in 120-6.2). If such a site is proposed, notify the Engineer and provide a description of the proposed off-site activity, the Financial Project ID, the location of the site by township, range, section, a county or city map showing the site location, including the access route and the name of the property. It is the Contractor's responsibility to submit justification for use of Section 4(f) property that is sufficient for the Florida Department of Transportation and the Federal Highway Administration to make a Section 4(f) determination. Submit this notification sufficiently in advance of planned commencement of the off-site activity to allow a reasonable time for the Engineer to conduct an investigation without delaying job progress. Do not begin any off-project activity without obtaining written clearance from the Engineer.

7-7 Control of the Contractor's Equipment.

7-7.2 Overloaded Equipment: Do not operate on any road, street or bridge including a Department owned temporary bridge, any hauling unit or equipment loaded in excess of:

1. the maximum weights specified in the Florida Highway Patrol, Commercial Motor Vehicle Manual (Trucking Manual), or
2. lower weight limits legally established and posted for any section of road or bridge by the Department or local authorities.

The governmental unit having jurisdiction over a particular road or bridge may provide exceptions by special permit.

This restriction applies to all roads and bridges inside and outside the Contract limits as long as these roads and bridges are open for public use. The Contractor may overload roads and bridges which are to be demolished after they are permanently closed to the public. The Contractor is responsible for all loss or damages resulting from equipment operated on a structure permanently closed to the public.

7-7.5 Contractor's Equipment on Bridge Structures: The Contractor's Engineer of Record shall analyze the effect of imposed loads on bridge structures, including Department owned temporary bridges, within the limits of a construction contract, resulting from the following operations:

1. Overloaded Equipment as defined in 7-7.2:
 - a. Operating on or crossing over completed bridge structures.
 - b. Operating on or crossing over partially completed bridge structures.
2. Equipment within legal load limits:
 - a. Operating on or crossing over partially completed bridge structures.
3. Construction cranes:
 - a. Operating on completed bridge structures.
 - b. Operating on partially completed bridge structures.
4. Asphalt Milling Equipment:
 - a. In excess of 90,000 lbs. crossing bridge structures.
 - b. Less than 90,000 lbs. crossing bridge structures listed on the overweight

routing map CRN-2 located on the Office of Maintenance Over-Weight Dimension Permits website at <https://www.fdot.gov/maintenance/owod-permit-documents#BlanketAttachments>.

Any pipe culvert(s) or box culvert(s) qualifying as a bridge under 1-3 is excluded from the requirements above.

A completed bridge structure is a bridge structure in which all elemental components comprising the load carrying assembly have been completed, assembled, and connected in their final position. The components to be considered shall also include any related members transferring load to any bridge structure.

The Contractor's Engineer of Record shall determine the effect that equipment loads have on the bridge structure and develop the procedures for using the loaded equipment without exceeding the structure's design load capacity.

Submit to the Department for approval the design calculations, layout drawings, and erection drawings showing how the equipment is to be used so that the bridge structure will not be overstressed. The Contractor's Engineer of Record shall sign and seal the drawings and the cover sheet of the calculations for the Department's Record Set.

7-16 Wage Rates for Federal-Aid Projects.

For this Contract, payment of predetermined minimum wages applies.

The U.S. Department of Labor (USDOL) Wage Rates applicable to this Contract are listed in table below, as modified up through ten days prior to the opening of bids.

Wage Rate Decision Number	County	Associated Work
FL2020272	St. Lucie County	Highway Construction Projects

Review the General Decisions for all classifications necessary to complete the project. Request additional classifications through the Engineer's office when needed.

7-24 Disadvantaged Business Enterprise Program.

7-24.2 Required Contract and Subcontract DBE Assurance Language: In accordance with 49 CFR 26.13 (b), the Contract FDOT signs with the Contractor (and each subcontract the prime contractor signs with a subcontractor) must include the following assurance: "The Contractor, sub-recipient or subcontractor shall not discriminate on the basis of race, color, national origin, or sex in the performance of this contract. The Contractor shall carry out applicable requirements of 49 CFR Part 26 in the award and administration of DOT-assisted

Contracts. Failure by the Contractor to carry out these requirements is a material breach of this Contract, which may result in the termination of this Contract or such other remedy as the recipient deems appropriate, which may include, but is not limited to:

1. Withholding monthly progress payments;
2. Assessing sanctions;
3. Liquidated damages; and/or
4. Disqualifying the Contractor from future bidding as non-responsible.”

7-24.4 DBE Records and Reports: Submit the following through the Equal Opportunity Compliance System:

1. DBE Commitments - at or before the Pre-Construction Conference.
2. Report monthly, through the Equal Opportunity Compliance System on the Department’s Website, actual payments (including retainage) made to DBEs for work performed with their own workforce and equipment in the area in which they are certified. Report payments made to all DBE and Minority Business Enterprise (MBE) subcontractors and DBE and MBE construction material and major suppliers.

The Equal Opportunity Office will provide instructions on accessing this system. Develop a record keeping system to monitor DBE affirmative action efforts which include the following:

1. the procedures adopted to comply with these Specifications;
2. the number of subordinated Contracts on Department projects awarded to DBEs;
3. the dollar value of the Contracts awarded to DBEs;
4. the percentage of the dollar value of all subordinated Contracts awarded to DBEs as a percentage of the total Contract amount;
5. a description of the general categories of Contracts awarded to DBEs; and
6. the specific efforts employed to identify and award Contracts to DBEs.

Upon request, provide the records to the Department for review.

Maintain all such records for a period of five years following acceptance of final payment and have them available for inspection by the Department and the Federal Highway Administration.

7-24.5 Counting DBE Participation and Commercially Useful Functions:

49 CFR Part 26.55 specifies when DBE credit shall be awarded for work performed by a DBE. DBE credit can only be awarded for work actually performed by DBEs themselves for the types of work for which they are certified. When reporting DBE Commitments, only include the dollars that a DBE is expected to earn for work they perform with their own workforce and equipment. Update DBE Commitments to reflect changes to the initial amount that was previously reported or to add DBEs not initially reported.

When a DBE participates in a contract, the value of the work is determined in accordance with 49 CFR Part 26.55, for example:

1. The Department will count only the value of the work performed by the DBE toward DBE goals. The entire amount of the contract that is performed by the DBE’s own forces (including the cost of supplies, equipment and materials obtained by the DBE for the contract work) will be counted as DBE credit.
2. The Department will count the entire amount of fees or commissions charged by the DBE firm for providing a bona fide service, such as professional, technical,

consultant, or managerial services or for providing bonds or insurance specifically required for the performance of a Department-assisted contract, toward DBE goals, provided that the Department determines the fees to be reasonable and not excessive as compared with fees customarily followed for similar services.

3. When the DBE subcontracts part of the work of its contract to another firm, the Department will count the value of the subcontracted work only if the DBE's subcontractor is itself a DBE. Work that a DBE subcontracts to a non-DBE firm does not count toward DBE goals.

4. When a DBE performs as a participant in a joint venture, the Department will count the portion of the dollar value of the contract equal to the distinct, clearly defined portion of the work the DBE performs with its own forces toward DBE goals.

5. The Contractors shall ensure that only expenditures to DBEs that perform a commercially useful function (CUF) in the work of a contract may be counted toward the voluntary DBE goal.

6. A DBE performs a commercially useful function when it is responsible for execution of the work of the contract and is carrying out its responsibilities by actually performing, managing, and supervising the work involved. To perform a commercially useful function, the DBE must also be responsible, with respect to materials and supplies used on the contract, for negotiating price, determining quality and quantity, ordering the material, and installing (where applicable) and paying for the material itself.

7. Contractors wishing to use joint checks involving DBE credit must provide written notice to the District Contract Compliance Office prior to issuance of the joint check. The Contractor must also provide a copy of the notice to the DBE subcontractor and maintain a copy with the project records.

8. To determine whether a DBE is performing a commercially useful function, the Department will evaluate the amount of work subcontracted, industry practices, whether the amount the firm is to be paid under the contract is commensurate with the work it is actually performing and the DBE credit claimed for its performance of the work, and other relevant factors.

9. A DBE does not perform a commercially useful function if its role is limited to that of an extra participant in a transaction, contract, or project through which funds are passed in order to obtain the appearance of DBE participation.

10. If a DBE does not perform or exercise responsibility for at least 30% of the total cost of its contract with its own workforce, or if the DBE subcontracts a greater portion of the work of a contract than would be expected on the basis of normal industry practice for the type of work involved, the DBE has not performed a commercially useful function.

7-24.6 Prompt Payments: Meet the requirements of 9-5 for payments to all DBE subcontractors.

7-25 On-The-Job Training Requirements.

As part of the Contractor's equal employment opportunity affirmative action program, the Contractor shall provide training aimed at developing full journeymen in a trade or job classification involved on all applicable roadway and bridge construction projects receiving federal funds.

The anticipated minimum number of trainees will be initially derived from construction contract calendar days and dollar value as represented within the provided Table 7-1. A final training goal will be determined at the Training Evaluation Meeting based upon the Department's

consideration of all relevant factors including qualitative evidence in the form of contractor efforts to advance equal employment opportunity beyond mere compliance with legal obligations; the availability of eligible trainees; potential for effective training; contractor workforce; project location; type of work and work items; and contractor participation in other approved training or workforce development programs.

No trainees will be required for Federal-aid Contracts administered with a Contract Time allowance of less than 275 calendar days. When the Contract Time allowance is 275 calendar days or more, the estimated required number of trainees shown in Table 7-1, with all other relevant factors, be the basis in determining totals. The ability of the contractor to successfully achieve completion of required training goals is desired. From consideration of all criteria presented during the Training Evaluation Meeting, the District Contract Compliance Manager may adjust the minimum number of trainees regarding those totals.

Table 7-1	
Estimated Contract Values	Anticipated Required Trainees
\$3,500,000 or less	0
Over \$3,500,000 to \$7,500,000	2
Over \$7,500,000 to \$12,000,000	3
Over \$12,000,000 to \$20,000,000	4
Over \$20,000,000 to \$30,000,000	6
Over \$30,000,000 to \$40,000,000	8
Over \$40,000,000 to \$60,000,000	10
Over \$60,000,000 to \$75,000,000	12
Over \$75,000,000 to \$90,000,000	14
Over \$90,000,000 to \$100,000,000	15
Over \$100,000,000 to \$125,000,000	17
Over \$125,000,000 to \$150,000,000	20
Over \$150,000,000 to \$175,000,000	22
Over \$175,000,000 to \$200,000,000	25
Over \$200,000,000* One additional trainee per \$10,000,000 additional Construction Contract amount	

Training and upgrading of minority, nonminority, women, and economically disadvantaged persons toward journeyman status is a primary objective of this Section. Accordingly, by conducting systematic and direct recruitment through public and private sources likely to yield minorities and women trainees the Contractor shall make every effort to enroll candidates to the extent such individuals are located and available within a reasonable area of recruitment. This training is not intended, and shall not be used, to discriminate against any applicant or prevent access of, whether minority, nonminority, woman, or persons believed economically disadvantaged.

The intent of these provisions is to provide training in construction crafts rather than clerical type positions. Training is permissible in lower-level management positions such as Office Engineers, Estimators etc., where the training is oriented toward construction applications. Training in the laborer classifications, except Common or General Laborer, may be permitted provided that significant and meaningful training plan is provided and approved by the District Contract Compliance Manager. Training as a Helper for any position,

Rodman/Chainman, and Timekeeper classifications will not be approved for the On-The-Job Training Program.

The Contractor may incorporate the requirements of this Section, including responsibility for training a portion of trainees, in any such subcontract maintaining continued primary responsibility and satisfaction of requirements imposed by this Section.

The Department and the Contractor shall establish a training program which is tied to construction scope of work, length of operations, and satisfy all equal employment opportunity obligations of the Contractor. Other additionally recognized apprenticeship or training programs may be considered acceptable provided those are being administered in a manner consistent with the equal employment obligations of Federal-aid Highway Construction Contracts. Approval or acceptance of a training schedule shall be obtained from the Department prior to commencing work with classifications covered by such programs.

The Department and Contractor shall determine the training goal, classification types and minimum total hours needed during the Trainee Evaluation Meeting. An On-the-Job Training Schedule indicating number of training candidates and appropriate Proficiency Standards for each classification must be submitted by the Contractor within ten days after the meeting for approval by the Department.

This schedule may be subject to change and a revised schedule shall be submitted for approval by the Department if any of the following occur:

1. Start date on the approved On-The-Job Training Schedule or Plan has been missed by 14 or more days.
2. Start date on the approved On-The-Job Training Schedule or Plan is accelerated to commence earlier than 14 or more days.
3. A change in previously approved classifications.
4. Replacement trainees are added due to voluntary or involuntary termination.

The Contractor is responsible for identifying qualified candidates for enrollment and feasibly 25% of trainees in each occupation are in their first year of training. To ensure eligibility, the Contractor should include appropriate questions in the employee application or by other suitable means. Regardless of the method used, the Contractor's records should document the findings in each case. The Department will gather additional information regarding the proposed Candidates' previous work experience, training, as well as understanding of the On-the-Job Program and Proficiency Standards established for the classification.

The Trainee Enrollment and Notification of Personnel Action form is to be submitted fourteen days prior to the requested enrollment date. To be considered for enrollment, the proposed trainee candidate must meet the following criteria:

1. The candidate did not successfully complete a training course leading to journeyman status for the proposed classification.
2. The candidate did not gain sufficient experience by working in the proposed classification.
3. The candidate was not hired as a journeyman in the proposed classification.
4. The candidate is not currently enrolled in the On-the-Job Program.

The Contractor shall compensate the trainee at no less than the laborer rate established in the Contract at the commencement of training. The compensation rate will be increased to the journeyman's wage upon graduation from the training program for the remainder of the time the trainee graduate works in the classification in which they were trained.

If an economically disadvantaged non-minority person is enrolled, such action shall be accompanied by a disadvantaged certification or a justification for such action acceptable to the Department. The Contractor will be responsible for, and provided an opportunity to identify actions and steps taken in pursuance thereof, prior to a determination of compliance with this Section being assessed the Contractor.

The Contractor may only enroll a trainee in one active classification per instance prior to approval of an additional classification for that trainee on the same project unless approved by the District Contract Compliance Manager. At beginning of training, the Contractor shall furnish the trainee a copy of the scheduled program they will follow during the intended training period and upon completion, award certification indicating type and total hours satisfactorily achieved.

To complete training, the transfer of trainees from project to project and from district to district is permitted. This includes transfers between multiple projects which could include non-FDOT government projects (City, County, etc.) provided there is the existence of an agreement to monitor the OJT Trainees in accordance with the OJT Program with the contractor, FDOT and other participating agencies. A trainee is only allowed to be enrolled on the original project.

The Contractor shall generate, maintain and furnish the District Contract Compliance Manager with the Monthly Time Report reflecting known training hours apart from other work hours performed by each individual trainee as part of this Contract. The report shall be submitted no later than the tenth day of the subsequent month and identify proficiency occurring.

Graduation to journeyman status will be based upon satisfactory accomplishment of:

1. Proficiency Demonstration being achieved upon conclusion of training as established for the specific training classification.
2. Completion of the minimum hours in a training classification range.
3. The employer's satisfaction that the trainee does meet journeyman status in the classification of training.

The Contractor shall furnish the following documentation to the Department within seven days of successfully demonstrating proficiency:

1. Trainee Enrollment and Notification of Personnel Action form.
2. Proficiency Demonstration Verification Form signed by representatives of both the Contractor and the Department as well as the trainee indicating successful completion of each Proficiency Standard established for the classification.

The Contractor shall submit to the Department a copy of the Trainee Enrollment and Notification of Personnel Action form no later than seven days after the effective date when the candidate is voluntarily or involuntarily terminated from the program.

When approved in advance, the Department provides the Contractor the opportunity to participate in "Voluntary On-the-Job Training Program for Banking". Banking Certificates will be issued when the Contractor desires to preserve credit for a trainee. Further, if the Contractor or subcontractor requests to utilize banked trainees, the Banking Certificate will be validated allowing credit to the Contractor on a subsequent Federal-Aid Project. Banked credits of Prime Contractors working as Subcontractors may be accepted for credit. Voluntary On-the-Job Training Program for Banking can be considered under the following circumstances:

1. Federal-aid Projects – Banking Certificates are issued for training of persons in excess of the required number of candidates based on the awarded Contract amount less items of work for which no training can be afforded.
2. State Funded Projects - the Contractor will have the option to train employees on project for which On-the-Job Training Program mandates do not apply. However, the request

to participate must be evaluated and will be considered if adequate Department staff are available to monitor compliance with the training criteria.

The following criteria will be used in determining if the Contractor has complied with the requirements of this specification:

1. Credit will be allowed for each trainee who satisfactorily completes training for the classification in which the trainee is enrolled.

2. Credit will be allowed for each trainee who continues training in the same job classification and who completes their training on a different contract.

3. Credit will be allowed for a trainee who is given the greatest practical amount of training on the contract; however, the trainee is unable to complete the training due to insufficient amount of work available in the classification.

4. Credit will be allowed for any position indicated in the approved On-the-Job Training Schedule or Plan, for which the Contractor can demonstrate that a good faith effort was made to provide training.

5. No credit will be allowed for a trainee whose employment by the Contractor is involuntarily terminated unless the Contractor can clearly demonstrate good cause for this action.

6. Banking certificates may be redeemed within five (5) years of issuance. The issuance and redemption of banking certificates are tracked by each District and the EEO.

7. Earned banking credits are redeemed by presenting the original banking certificate to the DCCM of the district where the project on which the credit is to be applied.

8. A contractor utilizing banking credit(s) to fulfill agreed upon trainee requirement(s), must present the original banking certificate for redemption. If the contractor has determined at the TEM that banked credits will be used to meet trainee requirements, then the certificate(s) is submitted with the initial training schedule. A prime contractor working as a subcontractor to another prime, may redeem their earned banking certificates for the prime.

9. If the contractor subsequently determines to use banked credit(s) to meet trainee requirements, then the certificate(s) are submitted with the revised training schedule.

The Contractor will have fulfilled the responsibilities of this Specification when acceptable training has been provided to the trainee as specified above.

7-29 E-Verify.

The Contractor shall utilize the U.S. Department of Homeland Security's E-Verify system to verify the employment eligibility of all new employees hired by the Contractor during the term of the Contract and shall expressly require any subcontractors performing work or providing services pursuant to the Contract to likewise utilize the U.S. Department of Homeland Security's E-Verify system to verify the employment eligibility of all new employees hired by the subcontractor during the Contract term.

SECTION 8 – PROSECUTION OF WORK.

8-1 Subletting or Assigning of Contracts.

Do not, sell, transfer, assign or otherwise dispose of the Contract or Contracts or any portion thereof, or of the right, title, or interest therein, without written consent of the Department. If the Contractor chooses to sublet any portion of the Contract, the Contractor must provide a written request to sublet work on the Certification of Sublet Work form developed by the Department for this purpose. With the Engineer's acceptance of the request, the Contractor may sublet a portion of the work, but shall perform with its own organization work amounting to

not less than 40% of the total Contract amount. The Certification of Sublet Work request will be deemed acceptable by the Department, for purposes of the Department's consent, unless the Engineer notifies the Contractor within 5 business days of receipt of the Certification of Sublet Work that the Department is not consenting to the requested subletting.

Include in the total Contract amount the cost of materials and manufactured component products, and their transportation to the project site. For the purpose of meeting this requirement the Department will not consider off-site commercial production of materials and manufactured component products that the Contractor purchases, or their transportation to the project, as subcontracted work.

If the Contractor sublets a part of a Contract item, the Department will use only the sublet proportional cost in determining the percentage of subcontracted normal work.

Execute all agreements to sublet work in writing and include all pertinent provisions and requirements of the Contract. All other agreements must be in writing and reference all applicable Contract provisions. Upon request, furnish the Department with a copy of the subcontract and agreement. The subletting of work does not relieve the Contractor or the surety of their respective liabilities under the Contract.

The Department recognizes a subcontractor only in the capacity of an employee or agent of the Contractor, and the Engineer may require the Contractor to remove the subcontractor as in the case of an employee.

8-3.2 Submission of Contract Schedule: Within 21 calendar days after Contract award or at the preconstruction conference, whichever is earlier, submit to the Engineer a Contract Schedule for the project. The Engineer will review and respond to the Contractor within 15 calendar days of receipt.

Provide a Contract Schedule that shows the various activities of work in sufficient detail to demonstrate a reasonable and workable plan to complete the project within the Contract Time. Show the order and interdependence of activities and the sequence for accomplishing the work. Describe all activities in sufficient detail so that the Engineer can readily identify the work and measure the progress on of each activity. Show each activity with a beginning work date, a duration, and a monetary value. Include activities for procurement fabrication, and delivery of materials, plant, and equipment, and review time for shop drawings and submittals. Include milestone activities when milestones are required by the Contract Documents. In a project with more than one phase, adequately identify each phase and its completion date, and do not allow activities to span more than one phase.

Conduct sufficient liaison and provide sufficient information to indicate coordination activities with utility owners that have facilities within the limits of construction have been resolved. Incorporate in the Contract Schedule any utility work schedules included in the Contract Documents unless the utility company and the Department mutually agree to changes to the utility schedules shown in the Contract.

Submit a working plan with the Contract Schedule, consisting of a concise written description of the construction plan.

The Engineer will return inadequate Contract Schedules to the Contractor for corrections. Resubmit a corrected schedule within 15 calendar days from the date of the Engineer's return transmittal.

Submit an updated Contract Schedule, for Engineer's acceptance, if there is a significant change in the planned order or duration of an activity. The Engineer will review the corrected schedule and respond within 7 calendar days of receipt.

By acceptance of the Contract Schedule, the Engineer does not endorse or otherwise certify the validity or accuracy of the activity durations or sequencing of activities. The Engineer will use the accepted schedule as the baseline against which to measure the progress.

If the Contractor fails to finalize either the initial or a revised Contract Schedule in the time specified, the Engineer may withhold all Contract payments until the Engineer accepts the schedule.

The Contract Schedule may indicate a completion date in advance of the expiration of Contract Time. However, the Department will not be liable in any way for the Contractor's failure to complete the project prior to expiration of Contract Time. Any additional costs, including extended overhead incurred between the Contractor's scheduled completion date and the expiration of Contract Time, shall be the responsibility of the Contractor. The Contractor shall not be entitled to claim or recover any such costs from the Department.

8-5 Qualifications of Contractor's Personnel.

Provide competent, careful, and reliable superintendents, foremen, and workmen. Provide workmen with sufficient skill and experience to properly perform the work assigned to them. Provide workmen engaged on special work, or skilled work, such as bituminous courses or mixtures, concrete bases, pavements, or structures, or in any trade, with sufficient experience in such work to perform it properly and satisfactorily and to operate the equipment involved. Provide workmen that shall make due and proper effort to execute the work in the manner prescribed in the Contract Documents, or the Engineer may take action as prescribed below.

It is prohibited as a conflict of interest for a Contractor to subcontract with a Consultant to perform Contractor Quality Control when the Consultant is under contract with the Department to perform work on any project described in the Contractor's Contract with the Department. Prior to approving a Consultant for Contractor Quality Control, the Contractor shall submit to the Department a Certificate from the proposed Consultant certifying that no conflict of interest exists.

Whenever the Engineer determines that any person employed by the Contractor is incompetent, unfaithful, intemperate, disorderly, or insubordinate, the Engineer will provide written notice and the Contractor shall discharge the person from the work. Do not employ any discharged person on the project without the written consent of the Engineer. If the Contractor fails to remove such person or persons, the Engineer may withhold all estimates that are or may become due, or suspend the work until the Contractor complies with such orders. Protect, defend, indemnify, and hold the Department, its agents, officials, and employees harmless from all claims, actions, or suite arising from such removal, discharge, or suspension of employees.

8-7.3 Adjusting Contract Time:

8-7.3.1 Increased Work: The Department may grant an extension of Contract Time when it increases the Contract amount due to overruns in original Contract items, adds new work items, or provides for unforeseen work. The Department will base the consideration for granting an extension of Contract Time on the extent that the time normally required to complete the additional designated work delays the Contract completion schedule.

8-7.3.2 Contract Time Extensions: The Department may grant an extension of Contract Time when a controlling item of work is delayed by factors not reasonably anticipated or foreseeable at the time of bid. The Department may allow such extension of time only for delays occurring during the Contract Time period or authorized extensions of the Contract Time period. When failure by the Department to fulfill an obligation under the Contract results in

delays to the controlling items of work, the Department will consider such delays as a basis for granting a time extension to the Contract.

Whenever the Engineer suspends the Contractor's operations, as provided in 8-6, for reasons other than the fault of the Contractor, the Engineer will grant a time extension for any delay to a controlling item of work due to such suspension. The Department will not grant time extensions to the Contract for delays due to the fault or negligence of the Contractor.

The Department does not include an allowance for delays caused by the effects of inclement weather or suspension of Contractor's operations as defined in 8-6.4, in establishing Contract Time. The Engineer will continually monitor the effects of weather and, when found justified, grant time extensions on either a bimonthly or monthly basis. The Engineer will not require the Contractor to submit a request for additional time due to the effects of weather.

The Department will grant time extensions, on a day for day basis, for delays caused by the effects of rains or other inclement weather conditions, related adverse soil conditions or suspension of operations that prevent the Contractor from productively performing controlling items of work resulting in:

1. The Contractor being unable to work at least 50% of the normal work day on pre-determined controlling work items; or
2. The Contractor must make major repairs to work damaged by weather, provided that the damage is not attributable to the Contractor's failure to perform or neglect; and provided that the Contractor was unable to work at least 50% of the normal workday on pre-determined controlling work items.

When the Department grants a time extension due to rains or other inclement weather, the Contractor shall submit any objection to the additional time in writing within ten calendar days from receipt of written notice from the Engineer. Failure to submit a written appeal within ten calendar days from receipt of the written notice shall constitute a waiver of any and all rights to appeal the Department's decision at a later time.

No additional compensation will be made for delays caused by the effects of inclement weather.

The Department will consider the delays in delivery of materials or component equipment that affect progress on a controlling item of work as a basis for granting a time extension if such delays are beyond the control of the Contractor or supplier. Such delays may include an area-wide shortage, an industry-wide strike, or a natural disaster that affects all feasible sources of supply. In such cases, the Contractor shall submit substantiating letters from a representative number of manufacturers of such materials or equipment clearly confirming that the delays in delivery were the result of an area-wide shortage, an industry-wide strike, etc. No additional compensation will be made for delays caused by delivery of materials or component equipment.

The Department will not consider requests for time extension due to delay in the delivery of custom manufactured equipment such as traffic signal equipment, highway lighting equipment, etc., unless the Contractor submits documentation that he placed the order for such equipment in a timely manner, the delay was caused by factors beyond the manufacturer's control, and the lack of such equipment caused a delay in progress on a controlling item of work. No additional compensation will be paid for delays caused by delivery of custom manufactured equipment.

The Department will consider the affect of utility relocation and adjustment work on job progress as the basis for granting a time extension only if all the following criteria are met:

1. Delays are the result of either utility work that was not detailed in the Plans, or utility work that was detailed in the Plans but was not accomplished in reasonably close accordance with the schedule included in the Contract Documents.
2. Utility work actually affected progress toward completion of controlling work items.
3. The Contractor took all reasonable measures to minimize the effect of utility work on job progress, including cooperative scheduling of the Contractor's operations with the scheduled utility work at the preconstruction conference and providing adequate advance notification to utility companies as to the dates to coordinate their operations with the Contractor's operations to avoid delays.

The Department will consider requests for time extension due to delay in work operations within the limits of the railroad right-of-way, the adjoining 15 feet, or determined by the Railroad or Department to be able to potentially foul the tracks regardless of distance from railroad right-of-way on job progress as the basis for granting a time extension only if all the following criteria are met:

1. Delays are due to a lack of availability of Railroad protective services as required by 7-11.4.
2. Work within the limits of the railroad right-of-way or the adjoining 15 feet actually impacted progress toward completion of controlling work items.
3. The Contractor took all reasonable measures to minimize the effect of work operations within the limits of the railroad right-of-way or the adjoining 15 feet on job progress, including compliance with all provisions of 7-11.4 and 5-12, and cooperative scheduling of the Contractor's operations.

As a condition precedent to an extension of Contract Time the Contractor must submit to the Engineer:

A preliminary request for an extension of Contract Time must be submitted in writing to the Engineer within ten calendar days after the commencement of a delay to a controlling item of work. If the Contractor fails to submit this required preliminary request for an extension of Contract Time, the Contractor fully, completely, absolutely and irrevocably waives any entitlement to an extension of Contract Time for that delay. In the case of a continuing delay only a single preliminary request for an extension of Contract Time will be required. Each such preliminary request for an extension of Contract Time shall include as a minimum the commencement date of the delay, the cause of the delay, and the controlling item of work affected by the delay.

Furthermore, the Contractor must submit to the Engineer a request for a Contract Time extension in writing within 30 days after the elimination of the delay to the controlling item of work identified in the preliminary request for an extension of Contract Time. Each request for a Contract Time extension shall include as a minimum all documentation that the Contractor wishes the Department to consider related to the delay, and the exact number of days requested to be added to Contract Time. If the Contractor contends that the delay is compensable, then the Contractor shall also be required to submit with the request for a Contract Time extension a detailed cost analysis of the requested additional compensation. If the Contractor fails to submit this required request for a Contract Time extension, with or without a

detailed cost analysis, depriving the Engineer of the timely opportunity to verify the delay and the costs of the delay, the Contractor waives any entitlement to an extension of Contract Time or additional compensation for the delay.

Upon timely receipt of the preliminary request of Contract Time from the Contractor, the Engineer will investigate the conditions, and if it is determined that a controlling item of work is being delayed for reasons beyond the control of the Contractor the Engineer will take appropriate action to mitigate the delay and the costs of the delay. Upon timely receipt of the request for a Contract Time extension the Engineer will further investigate the conditions, and if it is determined that there was an increase in the time or the cost of performance of the controlling item of work beyond the control of the Contractor, then an adjustment of Contract Time will be made, and a monetary adjustment will be made, excluding loss of anticipated profits, and the Contract will be modified in writing accordingly.

The existence of an accepted schedule, including any required update(s) is a condition precedent to the Contractor having any right to the granting of an extension of Contract Time or any monetary compensation arising out of any delay. Contractor failure to have an accepted schedule, including any required update(s), for the period of potential impact, or in the event the currently accepted schedule and applicable updates do not accurately reflect the actual status of the project or fail to accurately show the true controlling or non-controlling work activities for the period of potential impact, will result in any entitlement determination as to time or money for such period of potential impact being limited solely to the Department's analysis and identification of the actual controlling or non-controlling work activities. Further, in such instances, the Department's determination as to entitlement as to either time or compensability will be final, unless the Contractor can prove by clear and convincing evidence to a Disputes Review Board that the Department's determination was without any reasonable factual basis.

8-10 Liquidated Damages for Failure to Complete the Work.

8-10.2 Amount of Liquidated Damages: Applicable liquidated damages are the amounts established in the following schedule:

Original Contract Amount	Daily Charge Per Calendar Day
\$299,999 and under.....	\$904
\$300,000 but less than \$2,000,000.....	\$1,685
\$2,000,000 but less than \$5,000,000.....	\$2,667
\$5,000,000 but less than \$10,000,000.....	\$3,813
\$10,000,000 but less than \$20,000,000.....	\$5,021
\$20,000,000 but less than \$40,000,000.....	\$7,442
\$40,000,000 and over.....	\$10,224 plus 0.00005 of any amount over \$40 million (Round to nearest whole dollar)

The Engineer may approve adjustments to the liquidated damages amounts in accordance with the Construction Project Administration Manual (CPAM) provided all contract work is complete.

SECTION 9 – MEASUREMENT AND PAYMENT.

9-1.3 Determination of Pay Areas:

9-1.3.1 Final Calculation: When measuring items paid for on the basis of area of finished work, where the pay quantity is designated to be determined by calculation, the Engineer will use lengths and widths in the calculations based on the station to station dimensions shown on the plans; the station to station dimensions actually constructed within the limits designated by the Engineer; or the final dimensions measured along the surface of the completed work within the neat lines shown on the plans or designated by the Engineer. The Engineer will use the method or combination of methods of measurement that reflect, with reasonable accuracy, the actual surface area of the finished work as the Engineer determines.

9-1.3.2 Plan Quantity: When measuring items paid for on the basis of area of finished work, where the pay quantity is designated to be the plan quantity, the Engineer will determine the final pay quantity based on the plan quantity subject to the provisions of 9-3.2. Generally, the Engineer will calculate the plan quantity using lengths based on station to station dimensions and widths based on neat lines shown in the plans.

9-3 Compensation for Altered Quantities.

9-3.1 General: When alteration in plans or quantities of work not requiring a supplemental agreement as hereinbefore provided for are offered and performed, the Contractor shall accept payment in full at Contract unit bid prices for the actual quantities of work done, and no allowance will be made for increased expense, loss of expected reimbursement, or loss of anticipated profits suffered or claimed by the Contractor, resulting either directly from such alterations, or indirectly from unbalanced allocation among the Contract items of overhead expense on the part of the bidder and subsequent loss of expected reimbursement therefore, or from any other cause.

Compensation for alterations in plans or quantities of work requiring supplemental agreements shall be stipulated in such agreement, except when the Contractor proceeds with the work without change of price being agreed upon, the Contractor shall be paid for such increased or decreased quantities at the Contract unit prices bid in the Proposal for the items of work. If no Contract unit price is provided in the Contract, and the parties cannot agree as to a price for the work, the Contractor agrees to do the work in accordance with 4-3.2.

9-3.2 Payment Based on Plan Quantity:

9-3.2.1 Error in Plan Quantity: As used in this Article, the term “substantial error” is defined as the smaller of (a) or (b) below:

(a) a difference between the original plan quantity and final quantity of more than 5%,

(b) a change in quantity which causes a change in the amount payable of more than \$5,000.

On multiple job Contracts, changes made to an individual pay item due to substantial errors will be based on the entire Contract quantity for that pay item.

Where the pay quantity for any item is designated to be the original plan quantity, the Department will revise such quantity only in the event that the Department determines it is in substantial error. In general, the Department will determine such revisions by final measurement, plan calculations, or both, as additions to or deductions from plan quantities.

In the event that either the Department or the Contractor contends that the plan quantity for any item is in error and additional or less compensation is thereby due, the claimant shall submit, at their own expense, evidence of such in the form of acceptable and verifiable measurements or calculations. The Department will not revise the plan quantity solely on the basis of a particular method of construction that the Contractor selects. For earthwork

items, the claimant must note any differences in the original ground surfaces from that shown in the original plan cross-sections that would result in a substantial error to the plan quantity, and must be properly documented by appropriate verifiable level notes, acceptable to both the Contractor and the Department, prior to disturbance of the original ground surface by construction operations. The claimant shall support any claim based upon a substantial error for differences in the original ground surface by documentation as provided above.

9-3.2.2 Authorized Changes in Limits of Work: Where the Department designates the pay quantity for any item to be the original plan quantity and authorizes a plan change which results in an increase or decrease in the quantity of that item, the Department will revise the plan quantity accordingly. In general, the Department will determine such revisions by final measurement, plan calculations or both.

9-3.2.3 Specified Adjustments to Pay Quantities: Do not apply the limitations specified in 9-3.2.1 and 9-3.2.2 to the following:

(1) Where these Specifications or Special Provisions provide that the Department determines the pay quantity for an item on the basis of area of finished work adjusted in accordance with the ratio of measured thickness to nominal thickness.

(2) Where these Specifications provide for a deduction due to test results falling outside of the allowable specified tolerances.

(3) To payment for extra length fence posts, as specified in 550-6.3.

9-3.3 Lump Sum Quantities:

9-3.3.1 Error in Lump Sum Quantity: Where the Department designates the pay quantity for an item to be a lump sum and the plans show an estimated quantity, the Department will adjust the lump sum compensation only in the event that either the Contractor submits satisfactory evidence or the Department determines and furnishes satisfactory evidence that the lump sum quantity shown is in substantial error as defined in 9-3.2.1.

9-3.3.2 Authorized Changes in Work: Where the Department designates the pay quantity for an item to be a lump sum and the Plans show an estimated quantity, the Department will adjust compensation for that item proportionately when an authorized plan change is made which results in an increase or decrease in the quantity of that item. When the Plans do not show an estimated plan quantity or the applicable specifications do not provide adjustments for contingencies, the Department will compensate for any authorized plan change resulting in an increase or decrease in the cost of acceptably completing the item by establishing a new unit price through a supplemental agreement as provided in 4-3.2.

9-5 Partial Payments.

9-5.1 General: The Engineer will make partial payments on monthly estimates based on the amount of work that the Contractor completes during the month (including delivery of certain materials, as specified herein below). The Engineer will make approximate monthly payments, and the Department will correct all partial estimates and payments in the subsequent estimates and in the final estimate and payment.

The Department will base the amount of such payments on the total value of the work that the Contractor has performed to the date of the estimate, based on the quantities completed and the Contract prices, less payments previously made and less any retainage withheld.

Contract amount is defined as the original Contract amount adjusted by approved supplemental agreements.

Retainage will be determined for each job on multiple job Contracts. The Department will not accept Securities, Certificates of Deposit or letters of credit as a replacement for retainage. **9-5.2 Unsatisfactory Payment Record:** In accordance with Sections 255.05 and 337.16 of the Florida Statutes, and the rules of the Department, the Department may disqualify the Contractor from bidding on future Department contracts if the Contractor's payment record in connection with contract work becomes unsatisfactory.

9-5.3 Withholding Payment:

9-5.3.1 Withholding Payment for Defective Work: If the Department discovers any defective work or material prior to the final acceptance, or if the Department has a reasonable doubt as to the integrity of any part of the completed work prior to final acceptance, then the Department will not allow payment for such defective or questioned work until the Contractor has remedied the defect and removed any causes of doubt.

9-5.3.2 Withholding Payment for Failure to Comply: The Department will withhold progress payments from the Contractor if he fails to comply with any or all of the following within 60 days after beginning work:

1. comply with and submit required paperwork relating to prevailing wage rate provisions, Equal Employment Opportunity, On-The-Job Training, and Affirmative Action;
2. comply with the requirement to all necessary information, including actual payments to DBEs, all other subcontractors and major suppliers, through the Internet based Equal Opportunity Reporting System;
3. comply with or make a good faith effort to ensure employment opportunity for minorities and females in accordance with the required contract provisions for Federal Aid Construction Contracts, and
4. comply with or make a good faith effort to meet On-The-Job Training goals.

The Department will withhold progress payments until the Contractor has satisfied the above conditions.

9-5.5 Partial Payments for Delivery of Certain Materials:

9-5.5.1 General: The Department will allow partial payments for new materials that will be permanently incorporated into the project and are stockpiled in approved locations in the project vicinity. Stockpile materials so that they will not be damaged by the elements and in a manner that identifies the project on which they are to be used.

The following conditions apply to all payments for stockpiled materials:

1. There must be reasonable assurance that the stockpiled material will be incorporated into the specific project on which partial payment is made.
2. The stockpiled material must be approved as meeting applicable specifications.
3. The total quantity for which partial payment is made shall not exceed the estimated total quantity required to complete the project.
4. The Contractor shall furnish the Engineer with copies of certified invoices to document the value of the materials received. The amount of the partial payment will be determined from invoices for the material up to the unit price in the Contract.
5. Delivery charges for materials delivered to the jobsite will be included in partial payments if properly documented.
6. Partial payments will not be made for materials which were stockpiled prior to award of the Contract for a project.

9-5.5.2 Partial Payment Amounts: The following partial payment restrictions apply:

1. Partial payments less than \$5,000 for any one month will not be processed.
2. Partial payments for structural steel, ITS and signal components, and precast prestressed items will not exceed 85% of the bid price for the item. Partial payments for all other items will not exceed 75% of the bid price of the item in which the material is to be used.
3. Partial payment will not be made for aggregate and base course material received after paving or base construction operations begin except when a construction sequence designated by the Department requires suspension of paving and base construction after the initial paving operations, partial payments will be reinstated until the paving and base construction resumes.

9-5.5.3 Off Site Storage: If the conditions of 9-5.5.1 are satisfied, partial payments will be allowed for materials stockpiled in approved in-state locations. Additionally, partial payments for materials stockpiled in approved out-of-state locations will be allowed if the conditions of 9-5.5.1 and the following conditions are met:

1. Furnish the Department a Materials Bond stating the supplier guarantees to furnish the material described in the Contract to the Contractor and Department. Under this bond, the Obligor shall be the material supplier and the Obligees shall be the Contractor and the Florida Department of Transportation. The bond shall be in the full dollar amount of the bid price for the materials described in the contract.

2. The following clauses must be added to the construction Contract between the Contractor and the supplier of the stockpiled materials:

“Notwithstanding anything to the contrary, <supplier> will be liable to the Contractor and the Florida Department of Transportation should <supplier> default in the performance of this agreement.”

“Notwithstanding anything to the contrary, this agreement, and the performance bond issued pursuant to this agreement, does not alter, modify, or otherwise change the Contractor’s obligation to furnish the materials described in this agreement to the Florida Department of Transportation.”

3. The agreement between the Contractor and the supplier of the stockpiled materials must include provisions that the supplier will store the materials and that such materials are the property of the Contractor.

9-5.6 Certification of Payment to Subcontractors: The term “subcontractor,” as used herein, includes persons or firms furnishing materials or equipment incorporated into the work or stockpiled for which the Department has made partial payment and firms working under equipment-rental agreements. The Contractor is required to pay all subcontractors for satisfactory performance of their Contracts before the Department will make a further progress (partial) payment. The Contractor shall also return all retainage withheld to the subcontractors within 30 days after the subcontractor’s work is satisfactorily complete, as determined by the Department. Prior to receipt of any progress (partial) payment, the prime contractor shall certify that all subcontractors having an interest in the Contract were paid for satisfactory performance of their Contracts and that the retainage is returned to subcontractors within 30 days after satisfactory completion of the subcontractor’s work. Provide this certification in the form designated by the Department.

Within 30 days of the Contractor's receipt of the final progress payment or any other payments thereafter, except the final payment, the Contractor shall pay all subcontractors and suppliers having an interest in the Contract for all work completed and materials furnished. The Department will honor an exception to the above when the Contractor demonstrates good cause for not making any required payment and furnishes written notification of any such good cause to both the Department and the affected subcontractors or suppliers within said 30 day period.

The Contractor shall indemnify and provide defense for the Department when called upon to do so for all claims or suits against the Department, by third parties, pertaining to Contractor payment or performance issues arising out of the Contract. It is expressly understood that the monetary limitation on the extent of the indemnification shall be the approved Contract amount, which shall be the original Contract amount as may be increased by subsequent Supplemental Agreements.

**120 EARTHWORK AND RELATED OPERATIONS FOR LAP (CLASS - D).
(REV 3-2-22) (FA 7-13-21) (FY 2024-25)**

SECTION 120 is deleted and the following substituted:

**SECTION 120
EARTHWORK AND RELATED OPERATIONS FOR LAP (CLASS - D)**

120-1 Description.

120-1.1 General: Perform earthwork and related operations based on the type of work specified in the Contract and the Earthwork Categories as defined below. Meet the applicable requirements for materials, equipment and construction as specified.

Earthwork and related operations consist of excavation for the construction of the roadway, excavation for structures and pipe, constructing backfill around structures and pipe, and constructing embankments as required for the roadway, ditches, and channel changes.

120-1.2 Earthwork Categories: Performance of Earthwork Operations will fall into one of the following Earthwork Categories:

120-1.2.1 Earthwork Category 1: Includes the earthwork and related operations associated with the construction of sidewalks and bike paths along with any drainage structures associated with these facilities.

120-1.2.2 Earthwork Category 2: Includes the earthwork and related operations associated with the construction of turn lanes and other non-mainline traffic lanes, widening, roadway shoulders, concrete box culverts, retaining walls, and other drainage structures on the non-mainline pavement.

120-1.2.3 Earthwork Category 3: Includes the earthwork and related operations associated with the construction of new mainline pavement, along with concrete box culverts, retaining walls, and other drainage structures on the mainline pavement.

120-1.3 Unidentified Areas of Contamination: When encountering or exposing any abnormal condition indicating the presence of contaminated materials, cease operations immediately in the vicinity and notify the Engineer. The presence of tanks or barrels; discolored earth, metal, wood, ground water, etc.; visible fumes; abnormal odors; excessively hot earth; smoke; or other conditions that appear abnormal may indicate the presence of contaminated materials and must be treated with extreme caution.

Make every effort to minimize the spread of contamination into uncontaminated areas. Immediately provide for the health and safety of all workers at the job site and make provisions necessary for the health and safety of the public that may be exposed to any potentially hazardous conditions. Ensure provisions adhere to all applicable laws, rules or regulations covering potentially hazardous conditions and will be in a manner commensurate with the gravity of the conditions.

The Engineer will notify the Department of a contamination assessment/remediation process plan to determine the course of action necessary for site security and the steps necessary under applicable laws, rules, and regulations for additional assessment and/or remediation work to resolve the contamination issue.

120-2 Classifications of Excavation.

120-2.1 General: The Engineer may classify excavation specified under this Section for payment as any of the following: regular excavation, subsoil excavation, lateral ditch excavation, and channel excavation.

The definition of existing surface is a combination of the following:

1. The original unpaved ground line;
2. The bottom of the existing pavement;
3. The bottom of existing features removed by clearing and grubbing;
4. The bottom of the existing base, if the base is to be removed.

The definition of finished graded surface includes the completed grades of side slopes, unpaved shoulders, and the bottom of the base for flexible or rigid pavement.

120-2.2 Regular Excavation: Regular excavation includes roadway excavation and borrow excavation, as defined below for each.

: Roadway excavation consists of the excavation and the utilization or disposal of all materials necessary for the construction of the roadway, ditches, channel changes, etc., except as may be specifically shown to be paid for separately and that portion of the lateral ditches within the limits of the roadway right-of-way as shown in the Plans.

Borrow excavation consists of the excavation and utilization of material from authorized borrow pits, including only material that is suitable for the construction of roadway embankments or of other embankments covered by the Contract.

A Cost Savings Initiative Proposal (CSIP) submittal based on using borrow material from within the project limits will not be considered.

120-2.3 Subsoil Excavation: Subsoil excavation consists of the excavation and disposal of muck, clay, rock, or any other material that is unsuitable in its original position and that is excavated below the existing surface. For pond and ditches that identify the placement of a blanket material, the existing surface is the bottom of the blanket material. Subsoil excavation also consists of the excavation of all suitable material within the above limits as necessary to excavate the unsuitable material. Consider the limits of subsoil excavation indicated in the Plans as being particularly variable, in accordance with the field conditions encountered.

The quantity of material required to replace the excavated material and to raise the elevation of the roadway to the bottom of the template will be paid for under embankment or borrow excavation (Truck Measure).

120-2.4 Lateral Ditch Excavation: Lateral ditch excavation consists of all excavation of inlet and outlet ditches to structures and roadway, and ditches parallel to the roadway right-of-way. Dress lateral ditches to the grade and finished graded surface shown in the Plans.

120-2.5 Channel Excavation: Channel excavation consists of the excavation of channels of streams and satisfactory disposal of all materials from the limits of the channel as shown in the Plans.

120-2.6 Excavation for Structures and Pipe: Excavation for structures consists of the excavation for bridge foundations, box culverts, pipe culverts, storm sewers and all other pipelines, retaining walls, headwalls for pipe culverts and drains, catch basins, drop inlets, manholes, and similar structures.

120-3 Preliminary Soils Investigations.

When the Plans contain the results of a soil survey, do not assume such data is a guarantee of the depth, extent, or character of material present.

120-4 Excavation Requirements.

120-4.1 Removal of Unsuitable Materials and Existing Roads

120-4.1.1 Subsoil Excavation: Where rock, muck, clay, or other material within the limits of the roadway is unsuitable in its original position, excavate such material to the depth shown in the Plans as the removal limits or as indicated by the Engineer, and backfill with suitable material. Where the removal of plastic soils is required, meet a construction tolerance of ± 0.2 foot in depth and ± 6 inches (each side) in width.

120-4.1.2 Construction over Existing Old Road: Where a new roadway is to be constructed over an old one, completely remove the existing pavement for the entire limits of the width and depth. If the Plans provide that paving materials may be incorporated into the fill, distribute such material in a manner so as not to create voids. Recompact the old road meeting the requirements of 120-10.2.

120-4.2 Lateral Ditch Excavation: Excavate inlet and outlet ditches to structures and roadway, changes in channels of streams and ditches parallel to the roadway. Dress lateral ditches to the grade and finished graded surface shown in the Plans.

120-4.3 Channel Excavation: Excavate and dispose of all materials from the limits of the channel as shown in the Plans. Excavate for bridge foundations, box culverts, pipe culverts, storm sewers and all other pipelines, retaining walls, headwalls for pipe culverts and drains, catch basins, drop inlets, manholes, and similar structures.

120-4.4 Excavation for Structures and Pipe.

120-4.4.1 Requirements for all Excavation: Perform all excavation to foundation materials, satisfactory to the Engineer, regardless of the elevation shown in the Plans. Remove rock, boulders or other hard lumpy or unyielding material to a depth of 12 inches below the bottom of pipes and box culverts elevations. Remove muck or other soft material to the depth indicated in the Plans or as directed by the Engineer.

120-4.4.2 Earth Excavation:

120-4.4.2.1 Foundation Material other than the Rock: When masonry is to rest on an excavated surface other than rock, take special care to avoid disturbing the bottom of the excavation, and do not remove the final foundation material to grade until just before placing the masonry. In case the foundation material is soft or mucky, the Engineer may require excavation to a greater depth and to backfill to grade with approved material.

120-4.4.2.2 Foundation Piles: Where foundation piles are used, complete the excavation of each pit before driving the piles. After the driving is completed, remove all loose and displaced material, leaving a smooth, solid, and level bed to receive the masonry.

120-4.4.2.3 Removal of Obstructions: Remove boulders, logs, or any unforeseen obstacles encountered in excavating.

120-4.4.3 Rock Excavation: Clean all rock and other hard foundation material, remove all loose material, and cut all rock to a firm surface. Either level, step vertically and horizontally, or serrate the rock, as may be directed by the Engineer. Clean out all seams and fill them with concrete or mortar.

120-4.4.4 Pipe Trench Excavation: Excavate trenches for pipes to the elevation of the bottom of the pipe and to a width sufficient to provide adequate working room. Remove soil not meeting the classification specified as suitable backfill material in 120-8.3.2.2 to a depth of 4 inches below the bottom of the pipe elevation. Remove rock, boulders or other hard lumpy or unyielding material to a depth of 12 inches below the bottom of the pipe elevation. Remove

muck or other soft material to a depth necessary to establish a firm foundation. Where the soils permit, ensure that the trench sides are vertical up to at least the mid-point of the pipe.

For pipelines placed above the natural ground line, place and compact the embankment, prior to excavation of the trench, to an elevation at least 2 feet above the top of the pipe and to a width equal to four pipe diameters, and then excavate the trench to the required grade.

For pipe trenches utilizing trench boxes, ensure that the trench box used is of sufficient width to permit thorough tamping of bedding material under and around the pipes as specified in 125-8.1.6.

Do not disturb the installed pipe and its embedment when moving trench boxes. Move the trench box carefully to avoid excavated wall displacement or damage. As the trench box is moved, fill any voids left by the trench box and continuously place and compact the backfill material adjacent to and all along the side of the trench box walls to fill any voids created by the trench box.

120-5 Disposal of Surplus and Unsuitable Material.

120-5.1 Ownership of Excavated Materials: Take ownership of the materials and dispose them outside the right-of-way.

120-5.2 Placement of Muck on Side Slopes: As an exception to the provisions of 120-5.1, the Contractor may store muck (A-8 material) alongside the roadway, provided there is a clear distance of at least 6 feet between the roadway grading limits and the muck. Do not store such material in a manner which will impede the inflow or outfall of any channel or side ditches. All stored materials that is not used for the final surface material must be disposed of outside the right-of-way.

120-5.3 Disposal of Paving Materials: Unless otherwise noted, take ownership of paving materials, such as paving brick, asphalt block, concrete slab, sidewalk, curb and gutter, etc., excavated in the removal of existing pavements, and dispose of them outside the right-of-way. Existing limerock base that is removed may be incorporated in the stabilized portion of the subgrade. If the construction sequence will allow, incorporate all existing limerock base into the project as allowed by the Contract Documents.

120-5.4 Disposal Areas: Where the Contract Documents require disposal of excavated materials outside the right-of-way, and the disposal area is not indicated in the Contract Documents, furnish the disposal area without additional compensation.

Provide areas for disposal of removed paving materials out of sight of the project and at least 300 feet from the nearest roadway right-of-way line of any road. If the materials are buried, disregard the 300-foot limitation.

120-6 Materials for Embankment.

120-6.1 General Requirements for Embankment Materials: Construct embankments using suitable materials excavated from the roadway or delivered to the jobsite from authorized borrow pits. Embankment material shall not contain muck, stumps, roots, brush, vegetable matter, rubbish, reinforcement bar or other material that does not compact into a suitable and enduring roadbed.

Remove all waste material designated as undesirable. Use material in embankment construction in accordance with Plan details or as the Engineer directs.

Construct the embankment using maximum particle sizes as follows:

1. In top 12 inches: 3-1/2 inches (in any dimension).

2. 12 to 24 inches: 6 inches (in any dimension).
3. In the depth below 24 inches: not to exceed 12 inches (in any dimension) or the compacted thickness of the layer being placed, whichever is less.

Spread all material so that the larger particles are separated from each other to minimize voids between them during compaction. Compact around these rocks in accordance with 120-9.2.

When and where approved by the Engineer, larger rocks (not to exceed 18 inches in any dimension) may be placed outside the 1:2 slope and at least 4 feet or more below the bottom of the base. Compact around these rocks to a firmness equal to that of the supporting soil. Where constructing embankments adjacent to bridge end bents or abutments, do not place rock larger than 3-½ inches in diameter within 3 feet of the location of any end-bent piling.

120-6.2 Use of Materials Excavated from the Roadway and Appurtenances: Assume responsibility for determining the suitability of excavated material for use on the project in accordance with the applicable Contract Documents. Consider the sequence of work and maintenance of traffic phasing in the determination of the availability of this material.

120-6.3 Authorization for Use of Borrow: Use borrow pit only when sufficient quantities of suitable material are not available from roadway and drainage excavation, to properly construct the embankment, subgrade, and shoulders, and to complete the backfilling of structures and pipe. Do not use borrow material until so ordered by the Engineer, and then only use material from approved borrow pits.

120-6.3.1 Haul Routes for Borrow Pits: Provide and maintain, at no expense to the Agency, all necessary roads for hauling the borrow material. Where borrow area haul roads or trails are used by others, do not cause such roads or trails to deteriorate in condition.

Arrange for the use of all non-public haul routes crossing the property of any railroad. Incur any expense for the use of such haul routes. Establish haul routes which will direct construction vehicles away from developed areas when feasible and keep noise from hauling operations to a minimum. Advise the Engineer in writing of all proposed haul routes.

120-6.3.2 Borrow Material for Shoulder Build-up: When so indicated in the Plans, furnish borrow material with a specific minimum bearing value, for building up of existing shoulders. Blend materials as necessary to achieve this specified minimum bearing value prior to placing the materials on the shoulders. Take samples of this borrow material at the pit or blended stockpile. Include all costs of providing a material with the required bearing value in the Contract unit price for borrow material.

120-6.4 Materials Used at Pipes, Culverts, etc.: Construct embankments over and around pipes, culverts, and bridge foundations with selected materials.

120-7 Embankment Construction.

120-7.1 General: Construct embankments in sections of not less than 300 feet in length or for the full length of the embankment. Do not construct another LOT over an untested LOT without the Engineer's approval in writing.

For construction of mainline pavement lanes, turn lanes, ramps, parking lots, concrete box culverts and retaining wall systems, a LOT is defined as a single lift of finished embankment not to exceed 500 feet.

For construction of shoulder-only areas, shared use paths, and sidewalks areas, a LOT is defined as a single lift of finished embankment not to exceed 2000 feet.

Isolated compaction operations will be considered as separate LOTs. For multiple phase construction, a LOT shall not extend beyond the limits of the phase.

120-7.2 Dry Fill Method:

120-7.2.1 General: Construct embankments to meet compaction requirements in 120-7 and in accordance with the acceptance program requirements in 120-10.

Construct embankment in the dry whenever normal dewatering equipment and methods can accomplish the needed dewatering.

120-7.2.1.1 Maximum Compacted Lift Thickness Requirements:

Construct the embankment in successive layers with lifts up to a maximum listed in the table below based on the embankment material classification group.

Table 120-1			
Group	AASHTO Soil Class	Maximum Lift Thickness	Thick Lift Control Test Section Requirements
1	A-3	12 inches	Not Needed
	A-2-4 (No. 200 Sieve $\leq$ 15%)		
2	A-1	6 inches without Control Test Section	Maximum of 12 inches per 120-7.2.1.2
	A-2-4 (No. 200 Sieve $>$ 15%)		
	A-2-5, A-2-6, A-2-7, A-4, A-5, A-6		
	A-7 (Liquid Limit $<$ 50)		

120-7.2.1.2 Thick Lift Requirements: For embankment materials classified as Group 2 in Table 120-1 above, the option to perform thick lift construction in successive layers of not more than 12 inches compacted thickness may be used after meeting the following requirements:

1. Demonstrate the possession and control of compacting equipment sufficient to achieve density required by 120-10.5 for the full depth of a thicker lift.
2. Construct a test section of the length of one full LOT of not less than 500 feet.
3. Perform five tests at random locations within the test section.
 - a. All five tests must meet the density required by 120-10.5.
 - b. Identify the test section with the compaction effort and soil classification in the project's records.
4. Obtain Engineer's approval for the compaction effort after completing a successful test section.

In case of a change in compaction effort or soil classification, failing density test, construct a new test section. The Contractor may elect to place material in 6 inches compacted thickness at any time. Construct all layers approximately parallel to the centerline profile of the road.

The Engineer reserves the right to terminate the Contractor's use of thick lift construction. Whenever the Engineer determines that the Contractor is not achieving satisfactory results, revert to the 6-inch compacted lifts.

120-7.2.1.3 Equipment and Methods: Provide normal dewatering equipment including, but not limited to, surface pumps, sump pumps and trenching/digging machinery. Provide normal dewatering methods including, but not limited to, constructing shallow surface drainage trenches/ditches, using sand blankets, sumps, and siphons.

When normal dewatering does not adequately remove the water, the Engineer may require the embankment material to be placed in the water or in low swampy ground in accordance with 120-9.2.4.

120-7.2.2 Placing in Unstable Areas: When depositing the material in water, or in low swampy ground that will not support the weight of hauling equipment, construct the embankment by dumping successive loads in a uniformly distributed layer of a thickness not greater than necessary to support the hauling equipment while placing subsequent layers. Once sufficient material has been placed so that the hauling equipment can be supported, construct the remaining portion of the embankment in layers in accordance with the applicable provisions of 120-9.2.3 and 120-9.2.6.

120-7.2.3 Placing on Steep Slopes: When constructing an embankment on a hillside sloping more than 20 degrees from the horizontal, before starting the fill, deeply plow or cut into steps the surface of the original ground on which the embankment is to be placed.

120-7.2.4 Placing Outside Standard Minimum Slope: The standard minimum slope is defined as the plane described by a one (vertical) to two (horizontal) slope downward from the roadway shoulder point or the gutter line, in accordance with Standard Plans, Index 120-001 and 120-002. Where material that is unsuitable for normal embankment construction is to be used in the embankment outside the standard minimum slope, place such material in layers of not more than 18 inches in thickness, measured loose. The Contractor may also place material, which is suitable for normal embankment, outside such standard minimum slope in 18-inch layers. Maintain a constant thickness for suitable material placed within and outside the standard minimum slope, unless placing in a separate operation.

120-7.3 Hydraulic Method:

120-7.3.1 Method of Placing: When the hydraulic method is used, as far as practicable, place all dredged material in its final position in the embankment by such method. Place and compact any dredged material that is reworked or moved and placed in its final position by any other method, as specified in 120-9.2. Baffles or any other form of construction may be used if the slopes of the embankments are not steeper than indicated in the Plans. Remove all timber used for temporary bulkheads or baffles from the embankment and fill and thoroughly compact all voids. When placing fill on submerged land, construct dikes prior to beginning of dredging, and maintain the dikes throughout the dredging operation.

120-7.3.2 Excess Material: Do not use excess material placed outside the prescribed slopes, below the normal high-water level, to raise the fill. Remove only the portion of this material required for dressing the slopes.

120-7.3.3 Protection of Openings in Embankment: Maintain openings in the embankments at the bridge sites. Remove any material which invades these openings or existing channels without additional compensation to provide the same depth of channel as existed before the construction of the embankment. Do not excavate or dredge any material within 200 feet of the toe of the proposed embankment.

120-8 Backfilling Around Structures and Pipe.

120-8.1 Requirements for Structures and Pipes:

120-8-1.1 General: Backfill around structures and pipe in the dry whenever normal dewatering equipment and methods can accomplish the needed dewatering. A LOT is defined as one lift of backfill material placement, not to exceed 500 feet in length or a single run of pipe connecting two successive structures, whichever is less. Backfill for structures and pipe compacted in one operation will be considered as one LOT within the cover zone. Backfill around structures compacted separately from the pipe will be considered as separate LOTs. Backfill on each side of the pipe for the first lift will be considered a separate LOT. Backfill on opposite sides of the pipe for the remaining lifts will be considered separate LOTs, unless the same compaction effort is applied. Same compaction effort is defined as the same type of equipment (make and model) making the same number of passes on both sides of the pipe. For multiple phases of backfill, a LOT shall not extend beyond the limits of the phase.

When placing backfill within a trench box, each lift of backfill is considered a LOT. Placement of backfill within a trench box limits will be considered a complete operation before trench box is moved for next backfill operation. When the trench box is moved for next backfill operation this will start new LOTs for each lift. Follow the density testing frequency in 125-9.3.1.

129-8.1.2 Equipment and Methods: Provide normal dewatering equipment including, but not limited to, surface pumps, sump pumps, wellpoints and header pipe and trenching/digging machinery. Provide normal dewatering methods including, but not limited to, constructing shallow surface drainage trenches/ditches, using sand blankets, perforated pipe drains, sumps, and siphons.

120-8.1.3 Backfill Materials: Backfill to the original ground surface or subgrade surface of openings made for structures, with a sufficient allowance for settlement. The Engineer may require that the material used for this backfill be obtained from a source entirely apart from the structure.

Do not allow heavy construction equipment to cross over culvert or storm sewer pipes until placing and compacting backfill material to the finished earthwork grade or to an elevation at least 4 feet above the crown of the pipe.

120-8.1.4 Use of A-7 Material: In the backfilling of trenches, A-7 material may be used from a point 12 inches above the top of the pipe up to the elevation shown in the Standard Plans as the elevation for undercutting of A-7 material.

120-8.1.5 Time of Placing Backfill: Do not place backfill against any masonry or concrete abutment, wingwall, or culvert until the Engineer has given permission to do so, and in no case until the masonry or concrete has been in place seven days or until the specified 28-day compressive strength occurs.

120-8.1.6 Placement and Compaction: Place the material in horizontal layers not exceeding 6 inches compacted thickness in depth above water level, behind abutments, wingwalls and end bents or end rest piers, under the haunches of the pipes, around box culverts, and all structures including pipe culverts. When the backfill material is deposited in water, compact as specified in 125-8.2.5 and 125-8.3.4.

120-8.1.6.1 Thick Lift Requirements: The Contractor may elect to place material in thicker lifts of no more than 12 inches compacted thickness above the Soil Envelope if the embankment material is classified as Group 1 in the table below. If the embankment material is classified as Group 2 in the table below and the Contractor chooses to place material in thicker lifts of no more than 12 inches compacted thickness above the soil envelope, then the Contractor must demonstrate with a successful test section that density can be achieved. Thick

lift around structures is only allowed above the soil envelope of the connecting pipe. Notify the Engineer in writing prior to beginning construction of a test section. Construct a test section of the length of one LOT. Perform five quality control tests at random locations within the test section. All five tests must meet the density required by 120-9.2. Identify the test section with the compaction effort and soil classification in the project's records. In case of a change in compaction effort or soil classification, construct a new test section. When a test fails the requirements of 120-9.2, construct a new test section. The Contractor may elect to place material in 6 inches compacted thickness at any time.

Table 120-2					
Group	AASHTO Soil Class	Maximum Lift Thickness		Thick Lift Control Test Section Requirements	
		Within Cover Zone	Above Soil Envelope	Within Cover Zone	Above Soil Envelope
1	A-3	6 inches	12 inches	N/A	Not Needed
	A-2-4 (No. 200 Sieve $\leq$ 15%)				
2	A-1	6 inches without control test section		N/A	Maximum of 12 inches per 120-7.2.1.2
	A-2-4 (No. 200 Sieve $>$ 15%)				
	A-2-5, A-2-6, A-2-7, A-4, A-5, A-6				
	A-7 (Liquid Limit $<$ 50)				

120-8.2 Additional Requirements for Structures Other than Pipe:

120-8.2.1 Density: Where the backfill material is deposited in water, obtain a 12 inch layer of comparatively dry material, thoroughly compacted by tamping, before the Engineer verifies layer and density requirements. Meet the requirements of the density Acceptance Criteria.

120-8.2.2 Box Culverts: For box culverts over which pavement is to be constructed, compact around the structure to an elevation not less than 12 inches above the top of the structure, using rapid-striking mechanical tampers.

120-8.2.3 Other Limited Areas: Compact in other limited areas using mechanical tampers or approved hand tampers, until the cover over the structure is at least 12 inches thick. When hand tampers are used, deposit the materials in layers not more than 4 inches thick using hand tampers suitable for this purpose with a face area of not more than 100 in². Take special precautions to prevent any wedging action against the masonry, and step or terrace the slope bounding the excavation for abutments and wingwalls if required by the Engineer.

120-8.2.4 Culverts and Piers: Backfill around culverts and piers on both sides simultaneously to approximately the same elevation.

120-8.2.5 Compaction Under Wet Conditions: Where wet conditions do not permit the use of mechanical tampers, compact using hand tampers. Use only A-3 material for the hand tamped portions of the backfill. When the backfill has reached an elevation and condition such as to make the use of the mechanical tampers practical, perform mechanical

tamping in such manner and to such extent as to transfer the compaction force into the sections previously tamped by hand.

120-8.3 Additional Requirements for Pipe Greater than 12 Inches Inside Diameter:

120-8.3.1 General: Trenches for pipe may have up to four zones that must be backfilled.

Lowest Zone: The lowest zone is backfilled for deep undercuts up to within 4 inches of the bottom of the pipe.

Bedding Zone: The zone above the Lowest Zone is the Bedding Zone. Usually, it will be the backfill which is the 4 inches of soil below the bottom of the pipe. When rock or other hard material has been removed to place the pipe, the Bedding Zone will be the 12 inches of soil below the bottom of the pipe.

Cover Zone: The next zone is the backfill that is placed after the pipe has been laid and will be called the Cover Zone. This zone extends to 12 inches above the top of the pipe. The Cover Zone and the Bedding Zone are considered the Soil Envelope for the pipe.

Top Zone: The Top Zone extends from 12 inches above the top of the pipe to the base or final grade.

120-8.3.2 Material:

120-8.3.2.1 Lowest Zone: Backfill areas undercut below the Bedding Zone of a pipe with coarse sand, or other suitable granular material, obtained from the grading operations on the project, or a commercial material if no suitable material is available.

120-8.3.2.2 Soil Envelope: In both the Bedding Zone and the Cover Zone of the pipe, backfill with materials classified as A-1, A-2, or A-3. Material classified as A-4 may be used if the pipe is concrete pipe.

120-8.3.2.3 Top Zone: Backfill the area of the trench above the soil envelope of the pipe with materials allowed on Standard Plans, Index 120-001.

120-8.3.3 Compaction:

120-8.3.3.1 Lowest Zone: Compact the soil in the Lowest Zone to approximately match the density of the soil in which the trench was cut.

120-8.3.3.2 Bedding Zone: If the trench was not undercut below the bottom of the pipe, loosen the soil in the bottom of the trench immediately below the approximate middle third of the outside diameter of the pipe.

If the trench was undercut, place the bedding material and leave it in a loose condition below the middle third of the outside diameter of the pipe. Compact the outer portions to meet the density requirements of the Acceptance Criteria. Place the material in lifts no greater than 6 inches (compacted thickness).

120-8.3.3.3 Cover Zone: Place the material in 6 inches layers (compacted thickness), evenly deposited on both sides of the pipe, and compact with mechanical tampers suitable for this purpose. Hand tamp material below the pipe haunch that cannot be reached by mechanical tampers. Meet the requirements of the density Acceptance Criteria.

120-8.3.3.4 Top Zone: Place the material in layers not to exceed 12 inches in compacted thickness. Meet the requirements of the density acceptance criteria.

120-8.3.4 Backfill Under Wet Conditions: Where wet conditions are such that dewatering by normal pumping methods would not be effective, the procedure outlined below may be used when specifically authorized by the Engineer in writing.

Granular material may be used below the elevation at which mechanical tampers would be effective, but only material classified as A-3. Place and compact the material

using timbers or hand tampers until the backfill reaches an elevation such that its moisture content will permit the use of mechanical tampers. When the backfill has reached such elevation, use normally acceptable backfill material. Compact the material using mechanical tampers in such manner and to such extent as to transfer the compacting force into the material previously tamped by hand.

The Engineer may permit the use of coarse aggregate below the elevation at which mechanical tampers would be effective. Use coarse aggregate from approved sources for Aggregate Size Number 89, 8, 78, 7, 68, 6, or 57. Place the coarse aggregate such that it will be stable and firm. Fully wrap the aggregate with an appropriate geosynthetic filter fabric, as specified by the Engineer. Do not place coarse aggregate within 4 feet of the ends of the trench or ditch. Use normally accepted backfill material at the ends.

120-9 Compaction Requirements.

120-9.1 Moisture Content: Compact the materials at a moisture content such that the specified density can be attained. If necessary, add water to the material, or lower the moisture content by manipulating the material or allowing it to dry, as is appropriate, to attain the specified density.

120-9.2 Compaction of Embankments:

120-9.2.1 Earthwork Category 1 and 2 Density Requirements: The Engineer will accept a minimum density of 95% of the maximum density as determined by FM 1-T099 for all earthwork items requiring densities.

120-9.2.2 Earthwork Category 3 Density Requirements: The Engineer will accept a minimum of 100% of the maximum density as determined by FM 1-T099 for all densities required under category 3. Except for embankments constructed by the hydraulic method as specified in 120-7.3, and for the material placed outside the standard minimum slope as specified in 120-7.2.4, and for other areas specifically excluded herein, compact each layer of the material used in the formation of embankments to the required density stated above. Uniformly compact each layer using equipment that will achieve the required density, and as compaction operations progress, shape and manipulate each layer as necessary to ensure uniform density throughout the embankment.

120-9.2.3 Compaction Over Unstable Foundations: Where the embankment material is deposited in water or on low swampy ground, and in a layer thicker than 12 inches (as provided in 120-7.2.2), compact the top 6 inches (compacted thickness) of such layer to the density as specified in 120-10.5.

120-9.2.4 Compaction Where Plastic Material Has Been Removed: Where unsuitable material is removed and the remaining surface is of soil classifications A-4, A-5, A-6, or A-7 per AASHTO M145, as determined by the Engineer, compact the surface of the excavated area by rolling with a sheepsfoot roller exerting a compression of at least 250 psi on the tamper feet, for the full width of the roadbed (subgrade and shoulders). Perform rolling before beginning any backfill and continue until the roller feet do not penetrate the surface more than 1 inch. Do not perform such rolling where the remaining surface is below the normal water table and covered with water. Vary the procedure and equipment required for this operation at the discretion of the Engineer.

120-9.2.5 Compaction for Pipes, Culverts, etc.: Compact the backfill of trenches to the densities specified for embankment or subgrade, as applicable, and in accordance with the requirements of this section.

Thoroughly compact embankments over and around pipes, culverts, and bridges in a manner which will not place undue stress on the structures, and in accordance with the requirements of this section.

120-9.2.6 Compaction of Grassed Shoulder Areas: For the upper 6-inch layer of all shoulders which are to be grassed, since no specific density is required, compact only to the extent needed for planting.

120-9.2.7 Compaction of Grassed Embankment Areas: For the outer layer of all embankments where plant growth will be established, do not compact. Leave this layer in a loose condition to a minimum depth of 6 inches for the subsequent seeding or planting operations.

120-9.3 Compaction of Subgrade: If the plans do not provide for stabilizing, compact the subgrade in both cuts and fills to the density specified in 120-10.5. For cut areas, determine Standard Proctor Maximum Density in accordance with FM 1-T099 at a frequency of one per mile or when there is a change in soil type, whichever occurs first. For undisturbed soils, do not apply density requirements where constructing paved shoulders is 5 feet or less in width.

Where trenches for widening strips are not of sufficient width to permit the use of standard compaction equipment, perform compaction using vibratory rollers, trench rollers, or other type compaction equipment approved by the Engineer.

Maintain the required density until the base or pavement is placed on the subgrade.

120-10 Acceptance Program.

120-10.1 Density over 105%: When a computed dry density results in a value greater than 105% of the applicable Proctor maximum dry density, the Engineer will perform a second density test within 5 feet. If the second density results in a value greater than 105%, investigate the compaction methods, examine the applicable Maximum Density and material description. If necessary, the Engineer will test an additional sample for acceptance in accordance with FM 1-T099.

120-10.2 Maximum Density Determination: The Engineer will determine the maximum density and optimum moisture content by sampling and testing the material in accordance with the specified test method listed in 120-10.3.

120-10.3 Density Testing Requirements: Compliance with the requirements of 120-10.5 will be determined in accordance FM 1-T 238. The in-place moisture content will be determined for each density in accordance with FM 5-507 (Determination of Moisture Content by Means of a Calcium Carbide Gas Pressure Moisture Tester), or ASTM D 4643 (Laboratory Determination of Moisture Content of Granular Soils by Use of a Microwave Oven).

120-10.4 Soil Classification and Organic Content: The Engineer will perform soil classification tests in accordance with AASHTO T88, T89, T90, and FM 1-T267. The Engineer will classify soils in accordance with AASHTO M-145 in order to determine compliance with embankment utilization requirements. The Engineer will verify the organic content test with the criteria specified in Standard Plans, Index 120-001.

120-10.5 Acceptance Criteria: The Engineer will accept a minimum density in accordance with 120-9.2 with the following exceptions:

- 1) embankment constructed by the hydraulic method as specified in 120-7.3;
- 2) material placed outside the standard minimum slope as specified in 120-7.2.4;
- 3) other areas specifically excluded herein.

120-10.6 Frequency: The Engineer will conduct sampling and testing at a minimum frequency listed in the table below.

Test Name	Frequency
Proctor Maximum Density	One per soil type
Density	1 per LOT (Alternate Lift)
Soil Classification and Organic Content	One per Maximum Density

120-11 Maintenance and Protection of Work.

While construction is in progress, always maintain adequate drainage for the roadbed. Maintain a shoulder at least 3 feet wide adjacent to all pavement or base construction to provide support for the edges.

Maintain and protect all earthwork construction throughout the life of the Contract and take all reasonable precautions to prevent loss of material from the roadway due to the action of wind or water. Repair any slides, washouts, settlement, subsidence, or other mishap which may occur prior to final acceptance of the work. Maintain all channels excavated as a part of the Contract work against natural shoaling or other encroachments to the lines and grades shown in the Plans, until final acceptance of the project.

120-12 Construction.

120-12.1 Construction Tolerances: Shape the surface of the earthwork to conform to the lines and grades shown in the Plans. In final shaping of the surface of earthwork, maintain a tolerance of 0.3 foot above or below the finished graded surface with the following exceptions:

1. Shape the surface of shoulders to within 0.1 foot of the finished graded surface.
2. Shape the earthwork to match adjacent pavement, curb, sidewalk, structures, etc.
3. Shape the bottom of ditches so that the ditch impounds no water.
4. When the work does not include construction of base or pavement, shape the entire roadbed (shoulder point to shoulder point) to within 0.1 foot above or below the Plan finished graded surface.

Ensure that the shoulder lines do not vary horizontally more than 0.3 foot from the true lines shown in the Plans.

120-12.2 Operations Adjacent to Pavement: Carefully dress areas adjacent to pavement areas to avoid damage to such pavement. Complete grassing of shoulder areas prior to placing the final wearing course. Do not manipulate any embankment material on a pavement surface.

When shoulder dressing is underway adjacent to a pavement lane being used to maintain traffic, exercise extreme care to avoid interference with the safe movement of traffic.

120-13 Method of Measurement.

120-13.1 Excavation: Excavation will be paid for by volume, in cubic yards, calculated by the method of average end areas, unless the Engineer determines that another method of calculation will provide a more accurate result. The material will be measured in its original position by field survey or by photogrammetric means as designated by the Engineer. Measurement for payment will include the excavation of unsuitable material, lateral ditch excavation, channel excavation, and excavation for structures and pipe. Payment will not be

made for excavation or embankment beyond the limits shown in the plans or authorized by the Engineer.

120-13.2 Embankment: Measurement will be made on a loose volume basis, as measured in trucks or other hauling equipment at the point of dumping on the road. Payment will not be made for embankment beyond the limits shown in the plans or authorized by the Engineer.

120-14 Basis of Payment.

120-14.1 General: Prices and payments for the work items included in this Section will be full compensation for all work described herein, including excavating, dredging, pumping, hauling, placing, and compacting; dressing the surface of the earthwork; and maintaining and protecting the complete earthwork.

120-14.2 Excavation: The total quantity of all excavation specified under this Section will be paid for at the Contract unit price for Excavation. No payment will be made for the excavation of any materials which are used for purposes other than those shown in the plans or designated by the Engineer. No payment will be made for materials excavated outside the lines and grades given by the Engineer, unless specifically authorized by the Engineer.

120-14.3 Embankment: The total quantity of embankment specified in this Section will be paid for at the Contract unit price for embankment. No payment will be made for materials which are used for purposes other than those shown in the plans or designated by the Engineer. No payment will be made for materials placed outside the lines and grades given by the Engineer.

**334 ASPHALT CONCRETE FOR LAP (CLASS - D).
(REV 3-2-22) (FA 7-2-21) (FY 2024-25)**

SECTION 334 is deleted and the following substituted:

**SECTION 334
ASPHALT CONCRETE FOR LAP (OFF-SYSTEM)**

334-1 Description.

334-1.1 General: Construct an Asphalt Concrete pavement based on the type of work specified in the Contract and the Asphalt Work Categories as defined below. Meet the applicable requirements for plants, equipment, and construction requirements as defined below. Use an asphalt concrete mix that meets the requirements of this specification.

334-1.2 Asphalt Work Mix Categories: Construction of Asphalt Concrete Pavement will fall into one of the following work categories:

334-1.2.1 Asphalt Work Category 1: Includes the construction of bike paths and miscellaneous asphalt.

334-1.2.2 Asphalt Work Category 2: Includes the construction of new turn lanes, paved shoulders and other non-mainline pavement locations.

334-1.2.3 Asphalt Work Category 3: Includes the construction of new mainline pavement lanes, milling and resurfacing.

334-1.3 Mix Types: Use the appropriate mix type as shown in Table 334-1.

Table 334-1 Mix Types			
Asphalt Work Category	Mix Types	Traffic Level	ESALs (millions)
1	Type SP-9.5 ⁽¹⁾	A	<0.3
2	Structural Mixes: Types SP-9.5 or SP-12.5 ⁽¹⁾ Friction Mixes: Types FC-9.5 or FC-12.5 ⁽¹⁾	B	0.3 to <3
3	Structural Mixes: Types SP-9.5 or SP-12.5 Friction Mixes: Types FC-9.5 or FC-12.5	C	≥3

(1) Equivalent mixes may be approved as determined by the Engineer. For example, Marshall S-III mixture type is equivalent to Superpave SP-9.5, Marshall S-I is equivalent to Superpave SP-12.5, and Marshall FC-3 is equivalent to Superpave FC-9.5.

For a Traffic Level A mixture, meet the mix design criteria for a Traffic Level B mixture and for a Traffic Level D mixture meet the mix design criteria for a Traffic Level E mixture.

At no additional cost to the Department, for a Type SP mix the following Traffic Level substitutions are allowed:

Traffic Level E can be substituted for Traffic Level D.

Traffic Level D or E can be substituted for Traffic Level C.

Traffic Level C can be substituted for Traffic Level B.

Traffic Level B or C can be substituted for Traffic Level A.

334-1.4 Gradation Classification: Asphalt concrete mixtures are classified as fine and are defined in Standard Specification 334-3.2.2.

The equivalent AASHTO nominal maximum aggregate size Superpave mixes are as follows:

Type SP-9.5, FC-9.5 9.5 mm

Type SP-12.5, FC-12.5 12.5 mm

334-1.5 Thickness: The total pavement thickness of the asphalt concrete pavement layers will be the plan thickness as shown in the Contract Documents. Before paving, propose a thickness for each individual layer meeting the requirements of this specification, which when combined with other layers (as applicable) will equal the plan thickness. For construction purposes, the plan thickness and individual layer thickness will be converted to spread rate using the following equation:

$$\text{Spread rate (lbs/yd}^2\text{)} = t \times G_{\text{mm}} \times 43.3$$

where: t = Thickness (in.) (Plan thickness or individual layer thickness)
 G_{mm} = Maximum specific gravity from the mix design

For target purposes only, spread rate calculations shall be rounded to the nearest whole number.

334-1.5.1 Layer Thicknesses: Unless otherwise called for in the Contract Documents, the allowable layer thicknesses for asphalt concrete mixtures are as follows:

Type SP-9.5, FC-9.5 1 to 1-1/2 inches

Type SP-12.5..... 1-1/2 to 3 inches

Type FC-12.5 1-1/2 to 2-1/2 inches

334-1.5.2 Additional Requirements: The following requirements also apply to asphalt Concrete mixtures:

1. When construction includes the paving of adjacent shoulders (less than or equal to 5 feet wide), the layer thickness for the upper pavement layer and shoulder shall be the same and paved in a single pass, unless otherwise called for in the Contract Documents.

2. For overbuild layers, use the minimum and maximum layer thicknesses as specified above unless called for differently in the Contract Documents. On variable thickness overbuild layers, the minimum and maximum allowable thicknesses will be as specified below, unless called for differently in the Contract Documents.

Type SP-9.5..... 3/8 to 2 inches

Type SP-12.5..... 1/2 to 3 inches

Type SP-19.0..... 1-1/2 to 4 inches

3. Variable thickness overbuild layers constructed using a Type SP-9.5 or SP-12.5 mixtures may be tapered to zero thickness provided the contract documents require a minimum of 1-1/2 inches of dense-graded mix placed over the variable thickness overbuild layer.

334-1.6 Weight of Mixture: The weight of the mixture shall be determined as provided in 320-3.2 of the Florida Department of Transportation (FDOT) specifications.

334-2 Materials.

334-2.1 Superpave Asphalt Binder: Unless specified elsewhere in the Contract Documents, use an asphalt binder grade as determined from Table 334-2. If the Contract calls for an alternative binder, meet the requirements of FDOT Specification 916.

334-2.2 Aggregate: Use aggregate capable of producing a quality pavement. Size, grade and combine the aggregate fractions to meet the grading and physical properties of the mix design. Aggregates from various sources may be combined.

For Type FC mixes, use an aggregate blend that consists of approved friction course aggregates that consists of crushed granite, crushed granitic gneiss, crushed limestone, crushed shell rock, or a combination of the above. As an exception, mixes that contain a minimum of 60% of approved friction course aggregates of crushed granite and/or crushed gneiss may either contain: up to 40% fine aggregate from other sources of aggregate not approved for friction courses or a combination of up to 20% RAP and the remaining fine aggregate from other sources of aggregate not approved for friction courses. Mixtures utilizing High Polymer (HP) binder are not allowed to contain RAP.

A list of aggregates approved for use in friction courses may be available on the FDOT's State Materials Office website. The URL for obtaining this information, if available, is: <https://mac.fdot.gov/>.

334-2.3 Reclaimed Asphalt Pavement (RAP) Material:

334-2.3.1 General requirements: RAP may be used as a component of the asphalt mixture subject to the following requirements:

1. Limit the amount of RAP material used in the mix to a maximum of 50% by weight of total aggregate.
2. Assume full responsibility for the design, production and construction of asphalt mixes which incorporate RAP as a component material.
3. Provide stockpiled RAP material that is reasonably consistent in characteristics and contains no aggregate particles which are soft or conglomerates of fines.
4. Provide RAP material having a minimum average asphalt content of 4.0% by weight of total mix. As an exception, when using fractionated RAP, the minimum average asphalt binder content for the coarse portion of the RAP shall be 2.5% by weight of the coarse portion of the RAP. The coarse portion of the RAP shall be the portion of the RAP retained on the No. 4 sieve. The Engineer may sample the stockpile to verify that this requirement is met.
4. When using RAP as a component material, prevent any oversized RAP from being incorporated into the completed mixture by the use of a grizzly or grid over the RAP bin; in-line roller or impact crusher; screen; or other suitable means. If oversized RAP material appears in the completed recycled mix, take the appropriate corrective action immediately. If the appropriate corrective actions are not immediately taken, stop plant operations.

334-2.3.2 Material Characterization: Assume responsibility for establishing the asphalt binder content, gradation, viscosity and bulk specific gravity (G_{sb}) of the RAP material based on a representative sampling of the material.

334-2.3.3 Asphalt Binder for Mixes with RAP: Select the appropriate asphalt binder grade based on Table 334-2

Table 334-2 Asphalt Binder Grade for Mixes Containing RAP	
Percent RAP	Asphalt Binder Grade
0 - 15	PG 67-22
16 - 30	PG 58-22
≥ 30	PG 52-28

334-3 Composition of Mixture.

334-3.1 General: Compose the asphalt mixture using a combination of aggregate (coarse, fine or mixtures thereof), mineral filler, if required, and asphalt binder material. Size, grade and combine the aggregate fractions to meet the grading and physical properties of the mix design. Aggregates from various sources may be combined.

334-3.2 Mix Design:

334-3.2.1 General: Design the asphalt mixture in accordance with AASHTO R 35, except as noted herein. Submit the proposed mix design with supporting test data indicating compliance with all mix design criteria to the Engineer. Prior to the production of any asphalt mixture, obtain the Engineer's conditional approval of the mix design. If required by the Engineer, send representative samples of all component materials, including asphalt binder to a laboratory designated by the Engineer for verification. As an exception to these requirements, use a currently approved FDOT Mix Design.

The Engineer will consider any marked variations from original test data for a mix design or any evidence of inadequate field performance of a mix design as sufficient evidence that the properties of the mix design have changed, and at his/her discretion, the Engineer may no longer allow the use of the mix design.

334-3.2.2 Mixture Gradation Requirements: Combine the coarse and fine aggregate in proportions that will produce an asphalt mixture meeting all of the requirements defined in this specification and conform to the gradation requirements at design as defined in AASHTO M 323. Aggregates from various sources may be combined.

334-3.2.2.1 Mixture Gradation Classification: Plot the combined mixture gradation on an FHWA 0.45 Power Gradation Chart. Include the Control Points from AASHTO M, as well as the Primary Control Sieve (PCS) Control Point from AASHTO M. Fine mixes are defined as having a gradation that passes above the primary control sieve control point and above the maximum density line for all sieve sizes smaller than the primary control sieve and larger than the No. 30 sieve. Use only fine mixes.

334-3.2.3 Gyratory Compaction: Compact the design mixture in accordance with AASHTO T 312, with the following exception: use the number of gyrations at N_{design} as defined in Standard Specification Table 334-4. Measure the inside diameter of gyratory molds in accordance with AASHTO T 312.

334-3.2.4 Design Criteria: Meet the requirements for nominal maximum aggregate size as defined in AASHTO M, as well as for relative density, VMA, VFA, and dust-to-binder ratio as specified in AASHTO M 323. N_{initial} and N_{maximum} requirements are not applicable.

334-3.2.5 Moisture Susceptibility:

1. For all traffic levels, use a liquid anti-strip agent listed on the APL at the specified dosage rate. Hydrated lime may be used instead of the liquid anti-strip agent.

2. Provide a mixture having a retained tensile strength ratio of at least 0.80 and a minimum tensile strength (unconditioned) of 100 psi in accordance with FM 1-T 283.

334-3.2.6 Additional Information: In addition to the requirements listed above, provide the following information on each mix design:

1. The design traffic level and the design number of gyrations (N_{design}).
2. The source and description of the materials to be used.
3. The Department source number and the FDOT product code of the aggregate components furnished from an FDOT approved source (if required).
4. The gradation and proportions of the raw materials as intended to be combined in the paving mixture. The gradation of the component materials shall be representative of the material at the time of use. Compensate for any change in aggregate gradation caused by handling and processing as necessary.
5. A single percentage of the combined mineral aggregate passing each specified sieve. Degradation of the aggregate due to processing (particularly material passing the No. 200 sieve) should be accounted for and identified.
6. The bulk specific gravity (G_{sb}) value for each individual aggregate and RAP component, as identified in the Department's aggregate control program.
7. A single percentage of asphalt binder by weight of total mix intended to be incorporated in the completed mixture, shown to the nearest 0.1%.
8. A target temperature for the mixture at the plant (mixing temperature) and a target temperature for the mixture at the roadway (compaction temperature). Do not exceed a target temperature of 340°F for High Polymer asphalt binders, 330°F for PG 76-22 asphalt binders, and 315°F for unmodified asphalt binders.
9. Provide the physical properties at the optimum asphalt content, which must conform to all specified requirements.
10. The name of the Construction Training Qualification Program (CTQP) mix designer.
11. The ignition oven and maximum specific gravity (G_{mm}) calibration factors.
12. The warm mix technology, if used.

334-4 Producer Process Control (PC).

Assume full responsibility for controlling all operations and processes such that the requirements of these Specifications are met at all times. Perform any tests necessary at the plant and roadway for process control purposes.

334-5 General Construction Requirements.

334-5.1 Weather Limitations: Do not transport asphalt mix from the plant to the roadway unless all weather conditions are suitable for the laying operations.

334-5.2 Limitations of Paving Operations:

334-5.2.1 General: Place the mixture only when the surface upon which it is to be placed has been previously prepared, is intact, firm, dry, clean, and the tack or prime coat, with acceptable spread rate, is properly broken or cured. Do not place friction course until the adjacent shoulder area has been dressed and grassed.

334-5.2.2 Ambient Air Temperature: Place the mixture only when the air temperature in the shade and away from artificial heat meets the requirements of Table 334-3.

The minimum ambient temperature requirement may be reduced by 5°F when using warm mix technology, if mutually agreed to by both the Engineer and the Contractor.

Table 334-3 Ambient Air Temperature Requirements for Paving	
Layer Thickness or Asphalt Binder Type	Minimum Temperature (°F)
≤ 1 inch	50
Any mixture > 1 inch containing a PG asphalt binder with a high temperature designation ≥ 76°C	45
Any mixture > 1 inch containing a PG asphalt binder with a high temperature designation < 76°C	40
FC-5 ⁽¹⁾	65
⁽¹⁾ As an exception, place the mixture at temperatures no lower than 60°F, only when approved by the Engineer based on the Contractor's demonstrated ability to achieve a satisfactory surface texture and appearance of the finished surface. For mixtures containing PG 76-22 binder, the minimum ambient temperature may be further reduced to 55°F when using warm mix technology, if agreed to by both the Engineer and the Contractor.	

334-5.3 Mix Temperature: Heat and combine the ingredients of the mix in such a manner as to produce a mixture with a temperature at the plant and at the roadway, within a range of plus or minus 30°F from the target temperature as shown on the mix design. Reject all loads outside of this range. Reject any load or portion of a load of asphalt mix at the plant or at the roadway with a temperature outside of its respective master range shown in Table 334-4. Notify the Engineer of the rejection immediately.

Table 334-4 Mix Temperature Master Range Tolerance	
Location	Acceptable Temperature Tolerance
Plant	Mixing Temperature ±30 F
Roadway (mix in truck)	Compaction Temperature ±30°F

334-5.4 Transportation of the Mixture: Transport the mixture in trucks of tight construction, which prevents the loss of material and the excessive loss of heat and previously cleaned of all foreign material. After cleaning, thinly coat the inside surface of the truck bodies with soapy water or an asphalt release agent as needed to prevent the mixture from adhering to the beds. Do not allow excess liquid to pond in the truck body. Do not use a release agent that will contaminate, degrade, or alter the characteristics of the asphalt mix or is hazardous or detrimental to the environment. Petroleum derivatives (such as diesel fuel), solvents, and any product that dissolves asphalt are prohibited. Provide each truck with a tarpaulin or other waterproof cover mounted in such a manner that it can cover the entire load when required. When in place, overlap the waterproof cover on all sides so that it can be tied down. Cover each load during cool and cloudy weather and at any time it appears rain is likely during transit with a tarpaulin or waterproof cover. Cover and tie down all loads of friction course mixtures.

334-5.5 Surface Preparation:

334-5.5.1 Cleaning: Before placing the mixture, clean the surface of the base or underlying pavement of all loose and deleterious material by the use of power brooms or blowers, supplemented by hand brooming where necessary.

334-5.5.2 Patching and Leveling Courses: As shown in the plans, bring the existing surface to proper grade and cross-section by the application of patching or leveling courses.

334-5.5.3 Application over Surface Treatment: Where an asphalt mix is to be placed over a surface treatment, sweep and dispose of all loose material from the paving area.

334-5.5.4 Tack Coat: Use a rate of application as defined in Table 334-5. Control application rate within plus or minus 0.01 gallon per square yard of the target application rate. The target application rate may be adjusted by the Engineer to meet specific field conditions. Determine the rate of application as needed to control the operation. When using PG 52-28, multiply the target rate of application by 0.6.

Table 300-2 Tack Coat Application Rates		
Asphalt Mixture Type	Underlying Pavement Surface	Target Tack Rate (gal/yd ²) ¹
Base Course, Structural Course, Dense-Graded Friction Course, Open-Graded Friction Course	Newly Constructed Asphalt Layers	0.06
	Milled Asphalt Pavement Surface, Oxidized and Cracked Asphalt Pavement, Concrete Pavement	0.09
Note 1: Target tack application rates greater than those specified may be used upon approval of the Engineer.		

When using a meter to control the tack or prime application rate, manually measure the volume in the tank at the beginning and end of the application area for a specific target application rate. Perform this operation at a minimum frequency of once per production shift. Resolve any differences between the manually measured method and the meter to ensure the target application rate is met in accordance with this Section. Adjust the application rate if the manually measured application rate is greater than plus or minus 0.01 gallons per square yard when compared to the target application rate.

334-5.5.5 Curing and Time of Application: Apply tack coat sufficiently in advance of placing bituminous mix to permit drying, but do not apply tack coat so far in advance that it might lose its adhesiveness as a result of being covered with dust or other foreign material.

334-5.5.6 Protection: Keep the tack coat surface free from traffic until the subsequent layer of bituminous hot mix has been laid.

334-6 Placing Mixture:

334-6.1 Alignment of Edges: Place all asphalt mixtures by the stringline method to obtain an accurate, uniform alignment of the pavement edge. As an exception, pavement edges adjacent to curb and gutter or other true edges do not require a stringline. Control the unsupported pavement edge to ensure that it will not deviate from the stringline more than plus or minus 1.5 inches.

334-6.2 Rain and Surface Conditions: Immediately cease transportation of asphalt mixtures from the plant when rain begins at the roadway. Do not place asphalt mixtures while rain is falling, or when there is water on the surface to be covered. Once the rain has stopped, standing water has been removed from the tacked surface to the satisfaction of the Engineer, and the temperature of the mixture caught in transit still meets the requirements as specified in 334-5.3, the Contractor may then place the mixture caught in transit.

334-6.3 Checking Depth of Layer: Check the depth of each layer at frequent intervals to ensure a uniform spread rate that will meet the requirements of the Contract.

334-6.4 Hand Work: In limited areas where the use of the paver is impossible or impracticable, the Contractor may place the mixture by hand.

334-6.5 Spreading and Finishing: Upon arrival, dump the mixture in the approved paver, and immediately spread and strike-off the mixture to the full width required, and to such loose depth for each course that, when the work is completed, the required weight of mixture per square yard, or the specified thickness, is secured. Carry a uniform amount of mixture ahead of the screed at all times.

334-6.6 Thickness Control: Ensure the spread rate is within 5% of the target spread rate, as indicated in the Contract. When determining the spread rate, use, at a minimum, an average of five truckloads of mix and at a maximum, an average of 10 truckloads of mix. When the average spread rate is beyond plus or minus 5% of the target spread rate, monitor the thickness of the pavement layer closely and adjust the construction operations.

When the average spread rate for two consecutive days is beyond plus or minus 5% of the target spread, stop the construction operation at any time until the issue is resolved.

The Engineer will allow a maximum deficiency from the specified spread rate for the total thickness as follows:

1. For pavement of a specified thickness of 2-1/2 inches or more: 50 pounds per square yard.
2. For pavement of a specified thickness of less than 2-1/2 inches: 25 pounds per square yard.

Address the unacceptable pavement in accordance with 334-5.10.4, unless an alternative approach is agreed upon by the Engineer.

334-6.7 Leveling Courses:

334-6.7.1 Patching Depressions: Before spreading any leveling course, fill all depressions in the existing surface as shown in the plans.

334-6.7.2 Spreading Leveling Courses: Place all courses of leveling with an asphalt paver or by the use of two motor graders, one being equipped with a spreader box. Other types of leveling devices may be used upon approval by the Engineer.

334-6.7.3 Rate of Application: When using Type SP-9.5 (fine graded) for leveling, do not allow the average spread of a layer to be less than 50 pounds per square yard or more than 75 pounds per square yard. The quantity of mix for leveling shown in the plans represents the average for the entire project; however, the Contractor may vary the rate of application throughout the project as directed by the Engineer. When leveling in connection with base widening, the Engineer may require placing all the leveling mix prior to the widening operation.

334-6.8 Compaction: For each paving or leveling train in operation, furnish a separate set of rollers, with their operators.

When density testing for acceptance is required, select equipment, sequence, and coverages of rolling to meet the specified density requirement. Regardless of the rolling procedure used, complete the final rolling before the surface temperature of the pavement drops to the extent that effective compaction may not be achieved or the rollers begin to damage the pavement.

No vibratory compaction in the vertical direction will be allowed for layers one inch or less in thickness or, if the Engineer or Contract Documents limit compaction to the static mode only. Compact these layers in the static mode only. Other non-vertical vibratory modes of compaction will be allowed, if approved by the Engineer; however, no additional compensation, cost or time, will be made.

When density testing for acceptance is not required, use a rolling pattern approved by the Engineer.

Use hand tamps or other satisfactory means to compact areas which are inaccessible to a roller, such as areas adjacent to curbs, headers, gutters, bridges, manholes, etc.

334-6.9 Joints.

334-6.9.1 Transverse Joints: Construct smooth transverse joints, which are within 3/16 inch of a true longitudinal profile when measured with a 15 foot manual straightedge. The Engineer may waive straightedge requirements for transverse joints at the beginning and end of the project, at the beginning and end of bridge structures, at manholes, and at utility structures if the deficiencies are caused by factors beyond the control of the Contractor such as no milling requirement, as determined by the Engineer. When smoothness requirements are waived, construct a reasonably smooth transitional joint.

334-6.9.2 Longitudinal Joints: Place each layer of pavement so all longitudinal construction joints are offset 6 to 12 inches laterally between successive layers. Plan offsets in advance so the longitudinal joints of the friction course are not in wheel path areas. The longitudinal joints for friction course layers should be within 6 inches of the lane edge or at the center of the lane. The Engineer may waive these requirements where offsetting is not feasible due to the sequence of construction.

334-6.10 Surface Requirements: Construct a smooth pavement with good surface texture and the proper cross-slope.

334-6.10.1 Texture of the Finished Surface of Paving Layers: Produce a finished surface of uniform texture and compaction with no pulled, torn, raveled, crushed or loosened portions and free of segregation, bleeding, flushing, sand streaks, sand spots, or ripples. Correct any area of the surface that does not meet the foregoing requirements in accordance with 334-6.10.4.

334-6.10.2 Cross Slope: Construct a pavement surface with cross slopes in compliance with the requirements of the Contract Documents. Furnish a four-foot-long electronic level accurate to 0.1 degree, approved by the Engineer for the control of cross slope. Make this electronic level available at the jobsite at all times during paving operations.

334-6.10.3 Pavement Smoothness: Construct a smooth pavement meeting the requirements of this Specification. Furnish a 15 foot manual and a 15 foot rolling straightedge meeting the requirements of FM 5-509. Obtain a smooth surface on all pavement courses placed, and then straightedge all layers as required by this Specification.

334-6.10.3.1 Straightedge Testing:

334-6.10.3.1.1 Acceptance Testing: Using a rolling straightedge, test the final (top) layer of the pavement. Test all pavement lanes where the width is constant

using a rolling straightedge and document all deficiencies on a form approved by the Engineer. Notify the Engineer of the location and time of all straightedge testing a minimum of 48 hours before beginning testing.

334-6.10.3.1.2 Final (Top) Pavement Layer: At the completion of all paving operations, straightedge the final (top) layer either behind the final roller of the paving train or as a separate operation. Address all deficiencies in excess of 3/16 inch in accordance with 334-5.10.4, unless waived by the Engineer. Retest all corrected areas.

334-6.10.3.1.3 Straightedge Exceptions: Straightedge testing will not be required in the following areas: shoulders, intersections, tapers, crossovers, sidewalks, bicycle/shared use paths, parking lots and similar areas, or in the following areas when they are less than 250 feet in length: turn lanes, acceleration/deceleration lanes and side streets. The limits of the intersection will be from stop bar to stop bar for both the mainline and side streets.

As an exception, in the event the Engineer identifies an objectional surface irregularity in the above areas, straightedge and address all deficiencies in excess of 3/8 inch in accordance with 334-5.10.4.

334-6.10.4 Correcting Unacceptable Pavement: Correct deficiencies in the pavement layer by removing and replacing the full depth of the layer, extending a minimum of 50 feet on both sides (where possible) of the defective area for the full width of the paving lane, at no additional cost.

334-7 Acceptance of the Mixture.

334-7.1 General: The asphalt mixture will be accepted based on the Asphalt Work Category as defined below:

1. Asphalt Work Category 1 – Certification by the Contractor as defined in 334-7.2.
2. Asphalt Work Category 2 – Certification and process control testing by the Contractor as defined in 334-7.3
3. Asphalt Work Category 3 – Process control testing by the Contractor and acceptance testing by the Engineer as defined in 334-7.4.

334-7.2 Certification by the Contractor: On Asphalt Work Category 1 construction, the Engineer will accept the mix on the basis of visual inspection. Submit a Notarized Certification of Specification Compliance letter on company letterhead to the Engineer stating that all material produced and placed on the project meets the requirements of the Specifications. The Engineer may run independent tests to determine the acceptability of the material.

334-7.3 Certification and Process Control Testing by the Contractor: On Asphalt Work Category 2 construction, submit a Notarized Certification of Specification Compliance letter on company letterhead to the Engineer stating that all material produced and placed on the project meets the requirements of the Specifications, along with supporting test data documenting all process control testing as described in 334-6.3.1. If required by the Contract, utilize an Independent Laboratory as approved by the Engineer for the process control testing. The mix will also require visual acceptance by the Engineer. In addition, the Engineer may run independent tests to determine the acceptability of the material. Material failing to meet these acceptance criteria will be addressed as directed by the Engineer such as but not limited to acceptance at reduced pay, delineation testing to determine the limits of the questionable material, removal and replacement at no cost to the agency, or performing an Engineering analysis to determine the final disposition of the material.

334-7.3.1 Process Control Sampling and Testing Requirements: Perform process control testing at a frequency of once per day. Obtain the samples in accordance with FDOT Method FM 1-T 168. Test the mixture at the plant for gradation (P₈ and P₂₀₀) and asphalt binder content (P_b). Measure the roadway density with 6 inch diameter roadway cores at a minimum frequency of once per 1,500 feet of pavement with a minimum of three cores per day.

Determine the asphalt binder content of the mixture in accordance with FM 5-563. Determine the gradation of the recovered aggregate in accordance with FM 1-T 030. Determine the roadway density in accordance with FM 1-T 166. The minimum roadway density will be based on the percent of the maximum specific gravity (G_{mm}) from the approved mix design. If the Contractor or Engineer suspects that the mix design G_{mm} is no longer representative of the asphalt mixture being produced, then a new G_{mm} value will be determined from plant-produced mix with the approval of the Engineer. Roadway density testing will not be required in certain situations as described in 334-7.4.1. Assure that the asphalt binder content, gradation and density test results meet the criteria in Table 334-6.

Table 334-6 Process Control and Acceptance Values	
Characteristic	Tolerance
Asphalt Binder Content (percent)	Target $\pm$ 0.55
Passing No. 8 Sieve (percent)	Target $\pm$ 6.00
Passing No. 200 Sieve (percent)	Target $\pm$ 1.50
Roadway Density (daily average)	Minimum 91.5% of G _{mm}
Roadway Density (any single core)	Minimum 88.0 % of G _{mm}

334-7.4 Process Control Testing by the Contractor and Acceptance Testing by the Engineer: On Asphalt Work Category 3, perform process control testing as described in 334-6.3.1. In addition, the Engineer will accept the mixture at the plant with respect to gradation (P₈ and P₂₀₀) and asphalt binder content (P_b). The mixture will be accepted on the roadway with respect to density. The Engineer will sample and test the material as described in 334-7.3.1. The Engineer will randomly obtain at least one set of samples per day. Assure that the asphalt content, gradation and density test results meet the criteria in Table 334-6. Material failing to meet these acceptance criteria will be addressed as directed by the Engineer such as but not limited to acceptance at reduced pay, delineation testing to determine the limits of the questionable material, removal and replacement at no cost to the agency, or performing an Engineering analysis to determine the final disposition of the material.

334-7.4.1 Acceptance Testing Exceptions: When the total quantity of any mix type in the project is less than 500 tons, the Engineer will accept the mix on the basis of visual inspection. The Engineer may run independent tests to determine the acceptability of the material.

Density testing for acceptance will not be performed on widening strips or shoulders with a width of 5 feet or less, open-graded friction courses, variable thickness overbuild courses, leveling courses, any asphalt layer placed on subgrade (regardless of type), miscellaneous asphalt pavement, bike/shared use paths, crossovers, gore areas, or any course with a specified thickness less than 1 inch or a specified spread rate less than 100 lb per square yard. Density testing for acceptance will not be performed on asphalt courses placed on bridge decks or approach slabs; compact these courses in static mode only. In addition, density testing

for acceptance will not be performed on the following areas when they are less than 500 feet (continuous) in length: turning lanes, acceleration lanes, deceleration lanes, shoulders, parallel parking lanes, or ramps. Do not perform density testing for acceptance in situations where the area requiring density testing is less than 50 tons. Density testing for acceptance will not be performed in intersections. The limits of the intersection will be from stop bar to stop bar for both the mainline and side streets. A random core location that occurs within the intersection shall be moved forward or backward from the intersection at the direction of the Engineer. Compact these courses in accordance with a standard rolling procedure approved by the Engineer. In the event that the rolling procedure deviates from the approved procedure, placement of the mix will be stopped.

334-8 Method of Measurement.

For the work specified under this Section, the quantity to be paid for will be the weight of the mixture, in tons.

The bid price for the asphalt mix will include the cost of the liquid asphalt and the tack coat application as specified in 334-5.5.4. There will be no separate payment or unit price adjustment for the asphalt binder material in the asphalt mix.

334-9 Basis of Payment.

334-.1 General: Price and payment will be full compensation for all the work specified under this Section.

**344 CONCRETE FOR LOCAL AGENCY PROGRAM (LAP) (CLASS - D).
(REV 6-9-2021) (FA 7-2-21) (FY 2024-25)**

SECTION 344 is deleted and the following substituted:

**SECTION 344
CONCRETE FOR LAP (OFF-SYSTEM)**

344-1 Description.

344-1 General: Construct concrete structures and other concrete members, based on the type of work as described in the Contract Documents and the concrete work categories as defined below.

344-1.2 Work Categories: Construction will fall into one of the following concrete work categories:

344-1.2.1 Concrete Work Category 1: Includes the construction of cast-in-place nonstructural concrete; including sidewalks, curb and gutter, ditch and slope pavement, or other non-reinforced cast-in-place elements.

344-1.2.2 Concrete Work Category 2: Includes the construction of precast and prestressed concrete products.

344-1.2.2.1 Precast Concrete Drainage Structures: Includes but are not limited to reinforced and non-reinforced concrete pipes, french drains, underdrains, inlets, manholes, junction boxes, endwalls, pipe culverts, storm sewers, and box culverts.

344-1.2.2.1 Incidental Precast/Prestressed Concrete Structures: Includes the fabrication, storage, transportation, and erection of prestressed concrete poles, concrete bases for light poles, highway sign foundations, retaining wall systems, traffic separators, sound barriers or other structural precast elements.

344-1.2.3 Concrete Work Category 3: Includes the work associated with the placement and/or construction of structural cast-in-place concrete meeting the requirements of this section.

344-2 Materials.

344-2.1 General: Use concrete composed of a mixture of portland cement, aggregates, and water, with or without chemical or mineral admixtures and supplementary cementitious materials that meet the following requirements:

344-2.1.1 Portland Cement: Portland cements meeting the requirements of AASHTO M 85 or ASTM C150 is required. Different brands of cement, cement of the same brand from different facilities or different types of cement shall be stored separately and shall not be mixed.

344-2.1.2 Coarse and Fine Aggregates: Aggregates shall meet ASTM C33.

344-2.1.3 Water: Water shall meet the requirements of ASTM C 1602.

344-2.1.4 Chemical Admixtures: Use chemical admixtures shall be listed on the FDOT Approved Products List (APL). Admixtures may be added at the dosage rates recommended by the manufacturer.

344-2.1.5 Types of Cement: Unless a specific type of cement is designated in the Contract Documents, use Type I, Type IL, Type IP, Type IS, Type II, Type II (MH) or Type III cement in all classes of concrete. Use Type IL or Type II (MH) for all mass concrete elements.

344-2.1.6 Supplementary Cementitious Materials: Supplementary Cementitious Materials shall meet the requirements of ASTM C618 and ASTM C 989, respectively. Fly ash shall not include the residue resulting from the burning of municipal garbage or any other refuse with coal, or the burning of industrial or municipal garbage in incinerators.

344-3 Production, Mixing and Delivery of Concrete.

344-3.1 Concrete Production Requirements:

344-3.1.1 Category 1: Use a concrete production facility that is certified by the National Ready Mixed Concrete Association (NRMCA) or listed on the FDOT list of non-structural concrete producers. Concrete production facilities listed on the FDOT Producers with Accepted QC Programs list for structural concrete may also be used for Category 1.

344-3.1.2 Category 2: Obtain precast concrete products from plants that are currently on the FDOT's Production Facility Listing for the types of products that they are producing.

344-3.1.3 Category 3: Obtain structural concrete from a plant that is currently on the FDOT's Production Facility Listing for structural concrete.

344-3.2 Classes of Concrete: Meet the requirements of Table 344-1.

Table 344-1 Master Proportion Table ⁽⁷⁾				
Class of Concrete	28-day Specified Minimum Compressive Strength (f _c ') (psi)	Maximum Water to Cementitious Materials Ratio (pounds per pounds)	Minimum Total Cementitious Materials Content (lb/yd ³)	Target Slump Value (inches) ⁽³⁾
Category 1				
Class NS	2,500	N/A	N/A	N/A
Category 3				
I ⁽¹⁾	3,000	0.53	470	3 ⁽²⁾
I (Pavement)	3,000	0.50	470	1.5 or 3 ⁽⁵⁾
II ⁽¹⁾	3,400	0.53	470	3 ⁽²⁾
II (Bridge Deck)	4,500	0.44	600 ⁽⁸⁾	3 ⁽²⁾
III ⁽⁴⁾	5,000	0.44	600 ⁽⁸⁾	3 ⁽²⁾
III (Seal)	3,000	0.53	600 ⁽⁸⁾	8
IV	5,500	0.41 ⁽⁶⁾	600 ⁽⁸⁾	3 ⁽²⁾
IV (Drilled Shaft)	4,000	0.41	600 ⁽⁸⁾	8.5
V (Special)	6,000	0.37 ⁽⁶⁾	600 ⁽⁸⁾	3 ⁽²⁾
V	6,500	0.37 ⁽⁶⁾	600 ⁽⁸⁾	3 ⁽²⁾
VI	8,500	0.37 ⁽⁶⁾	600 ⁽⁸⁾	3 ⁽²⁾
VII	10,000	0.37 ⁽⁶⁾	600 ⁽⁸⁾	3 ⁽²⁾

Notes:

- (1) For precast three-sided culverts, box culverts, endwalls, inlets, manholes and junction boxes, the target slump value and air content will not apply. The maximum allowable slump is 6 inches, except as noted in (2). The Contractor is permitted to use concrete meeting the requirements of ASTM C478 (4,000 psi) in lieu of the specified Class I or Class II concrete for precast endwalls, inlets, manholes and junction boxes.
- (2) The Engineer may allow a maximum target slump of 7 inches when a Type F, G, I or II admixture is used. When flowing concrete is used, meet the requirements of Section 8.6 of the FDOT Materials Manual.
- (3) For a reduction in the target slump for slip-form operations, submit a revision to the mix design to the Engineer. The target slump for slip-form mix is 1.50 inches.
- (4) When precast three-sided culverts, box culverts, endwalls, inlets, manholes or junction boxes require a Class III concrete, the minimum cementitious materials content is 470 pounds per cubic yard. Do not apply the air content range and the maximum target slump shall be 6 inches, except as allowed in (2).
- (5) Meet the requirements of Section 350 of FDOT Specifications.
- (6) When silica fume or metakaolin is required, the maximum water to cementitious material ratio will be 0.35. When ultrafine fly ash is used, the maximum water to cementitious material ratio will be 0.30.
- (7) Tolerance for slump is ± 1.5 inches and Air Content range is 0.0% to 6.0%.
- (8) The minimum total amount of cementitious materials content of 600 pounds per cubic yard is required for extremely aggressive environment. For moderately and slightly aggressive environments, the required amounts are 550 lb/yd³ and 510 lb/yd³, respectively.

344-3.3 Contractors Quality Control: For Categories 1 and 2, assume full responsibility for controlling all operations and processes such that the requirements of these Specifications are always met.

For Category 3, furnish a Quality Control (QC) plan to identify to the Engineer how quality will be ensured at the project site. During random inspections, the Engineer will use this document to verify that the construction of the project agrees with the QC plan.

344-3.4 Concrete Mix Design: Before producing any Category 1 or Category 2 concrete, submit the proposed mix designs to the Engineer. For Category 3, submit to the Engineer for approval, FDOT approved mix designs. Do not use concrete mix designs without prior approval of the Engineer.

Materials may be adjusted provided that the theoretical yield requirement of the approved mix design is met. Show all required original approved design mix data and batch adjustments on an Engineer approved concrete delivery ticket.

344-3.5 Delivery: For Category 3, the maximum allowable transit time of concrete is 90 minutes. For critical placements, with the Engineer's approval, the transit time may be extended to the allowable mixing time shown in the mix design.

Furnish a delivery ticket on a form approved by the Engineer with each batch of concrete before unloading at the placement site. Record material quantities incorporated into the mix on the delivery ticket. Ensure that the Batchers responsible for producing the concrete signs the delivery ticket certifying that the batch was produced and delivered in accordance with these requirements. Sign the delivery ticket certifying that the concrete was placed in accordance with these requirements.

344-3.6 Placing Concrete:

344-3.6.1 Concreting in Cold Weather: Do not mix or place concrete when the air temperature at placement is below 40°F.

During the curing period, if the National Oceanic and Atmospheric Administration (NOAA) predicts the ambient temperature to fall below 35°F for 12 hours or more or to fall below 30°F for more than 4 hours, enclose the structure in such a way that the air temperature within the enclosure can be kept above 50°F for a period of 3 days after placing the concrete or until the concrete reaches a minimum compressive strength of 1,500 psi.

Assume all risks connected with the placing and curing of concrete.

Although the Engineer may give permission to place concrete, the Contractor is responsible for satisfactory results. If the placed concrete is determined to be unsatisfactory, remove, dispose of, and replace the concrete at no expense to the Agency.

344-3.6.2 Concreting in Hot Weather: For Category 3, hot weather concreting is defined as the production, placing and curing of concrete when the concrete temperature at placing exceeds 86°F but is less than 100°F.

Spray reinforcing bars and metal forms with cool fresh water just prior to placing the concrete in a method approved by the Engineer.

Assume all risks associated with the placing and curing of concrete.

Although the Engineer may give permission to place concrete, the Contractor is responsible for satisfactory results. If the placed concrete is determined to be unsatisfactory, remove, dispose of, and replace the concrete at no expense to the Agency.

Unless the specified hot weather concreting measures are in effect, reject concrete exceeding 85°F at the time of placement. Regardless of special measures taken, reject concrete exceeding 100°F. Predict the concrete temperatures at placement time and implement hot weather measures to avoid production shutdown.

344-3.7 Mixers: For Category 3 concrete, do not place concrete from a truck mixer that does not have a current FDOT mixer identification card.

344-3.8 Small Quantities of Concrete: With approval of the Engineer, small quantities of concrete, less than 3 cubic yards placed in one day and less than 0.5 cubic yards placed in a single placement may be accepted using a pre-bagged mixture. The Engineer may verify that the pre-bagged mixture is prepared in accordance with the manufacturer's recommendations and will meet the requirements of this Specification.

344-3.9 Sampling and Testing:

344-3.9.1 Category 1: The Engineer may sample and test the concrete to verify its quality. The minimum 28 day compressive strength requirement for this concrete is 2,500 psi.

344-3.9.2: Category 2: No sampling and testing is required by the Engineer for category 2.

344-3.9.3 Category 3: The Engineer will randomly select a sample from each LOT to determine its plastic properties and to make three 4 x 8 inch cylinders for testing by the Engineer at 28 days to ensure that the design compressive strength has been met for the class of concrete as specified in Table 344-1. A LOT is defined as the concrete placement of 200 cubic yards or one day's production, whichever is less.

344-3.10 Records: Ensure the following records are available for review for at least 3 years after final acceptance of the project:

1. Accepted concrete Plant QC Plan.
2. Approved concrete mix designs.
3. Materials source (delivery tickets, certifications, certified mill test reports).

4. A copy of the scale company or testing agency report showing the signature of the scale company representative, date of inspection, observed deviations from quantities checked during calibration of the scales and meters.

5. A copy of the documentation certifying the admixture weighing/measuring devices.

6. Aggregate moisture control records including date and time of test.

7. Manufacturer's mixer information.

8. Certification documents for admixture weighing and measuring dispensers.

9. A daily record of all concrete batched for delivery to the projects, including respective mix design numbers and quantities of batched concrete.

344-4 Acceptance of the Work.

344-4.1 Category 1 Work: Category 1 work will be accepted based on certification by the batcher and contractor on the delivery ticket.

344-4.2 Category 2 Work: Certify that the precast elements were produced by production facilities that are currently on the FDOT's Production Facility Listing for the types of products that they are producing. In addition, the producer's logo shall be stamped on the element. The producer shall not use the Florida Department of Transportation QC stamp on elements used on this project. Provide a statement of certification from the manufacturer of the precast element that the element meets the requirements of this Specification.

344-4.3 Category 3 Work: Category 3 concrete will be accepted based on the Engineer's test results for plastic properties and compressive strength requirements for the class of concrete as defined in Table 344-2. In addition, a Delivery Ticket as described in 344-3.5 will be required for acceptance of the material at the project site.

344-4.4 Small Quantities of Concrete: Category 3 concrete meeting the definition of 344-3.8 will be accepted in accordance with 344-4.3 based on test results for plastic properties and compressive strength.

344-5 Method of Measurement.

The quantities to be paid for will be the items shown in the plans, completed and accepted.

344-6 Basis of Payment.

Prices and payments will be full compensation for all work and materials specified in this Section.

END OF SECTION

EXHIBIT "G"
DAVIS BACON WAGE RATES

Superseded General Decision Number: FL20240272

State: Florida

Construction Type: Highway

County: St Lucie County in Florida.

HIGHWAY CONSTRUCTION PROJECTS

Note: Contracts subject to the Davis-Bacon Act are generally required to pay at least the applicable minimum wage rate required under Executive Order 14026 or Executive Order 13658. Please note that these Executive Orders apply to covered contracts entered into by the federal government that are subject to the Davis-Bacon Act itself, but do not apply to contracts subject only to the Davis-Bacon Related Acts, including those set forth at 29 CFR 5.1(a)(1).

If the contract is entered into on or after January 30, 2022, or the contract is renewed or extended (e.g., an option is exercised) on or after January 30, 2022:	◆ Executive Order 14026 generally applies to the contract. ◆ The contractor must pay all covered workers at least \$17.75 per hour (or the applicable wage rate listed on this wage determination, if it is higher) for all hours spent performing on the contract in 2025.
If the contract was awarded on or between January 1, 2015 and January 29, 2022, and the contract is not renewed or extended on or after January 30, 2022:	◆ Executive Order 13658 generally applies to the contract. ◆ The contractor must pay all covered workers at least \$13.30 per hour (or the applicable wage rate listed on this wage determination, if it is higher) for all hours performing on that contract in 2025.

The applicable Executive Order minimum wage rate will be adjusted annually. If this contract is covered by one of the Executive Orders and a classification considered necessary for performance of work on the contract does not appear on this wage determination, the contractor must still submit a conformance request.

Additional information on contractor requirements and worker protections under the Executive Orders is available at <http://www.dol.gov/whd/govcontracts>.

Modification Number Publication Date
0 01/03/2025

	Rates	Fringes
CARPENTER.....	\$ 19.98	0.00
CEMENT MASON/CONCRETE FINISHER...	\$ 20.11	0.00
ELECTRICIAN.....	\$ 31.32	9.06
IRONWORKER.....	\$ 24.44	0.00
LABORER: Asphalt, Includes Raker, Shoveler, Spreader and Distributor.....	\$ 16.74 **	0.00
LABORER: Common or General.....	\$ 15.21 **	0.00
LABORER: Mason Tender - Cement/Concrete.....	\$ 20.24	2.01
LABORER: Pipelayer.....	\$ 17.14 **	0.00
LABORER: Grade Checker.....	\$ 17.21 **	0.00
OPERATOR: Backhoe/Excavator/Trackhoe.....	\$ 20.52	1.23
OPERATOR: Bobcat/Skid Steer/Skid Loader.....	\$ 17.66 **	0.00
OPERATOR: Boom.....	\$ 33.61	11.50
OPERATOR: Broom/Sweeper.....	\$ 16.46 **	0.00
OPERATOR: Bulldozer.....	\$ 20.58	0.00
OPERATOR: Crane.....	\$ 34.63	0.00
OPERATOR: Grader/Blade.....	\$ 19.25	0.00
OPERATOR: Loader.....	\$ 17.77	0.00
OPERATOR: Mechanic.....	\$ 29.69	0.00
OPERATOR: Milling Machine.....	\$ 19.68	0.00
OPERATOR: Paver (Asphalt, Aggregate, and Concrete).....	\$ 21.71	0.00
OPERATOR: Piledriver.....	\$ 22.02	0.00
OPERATOR: Roller.....	\$ 16.98 **	0.00
OPERATOR: Scraper.....	\$ 15.54 **	0.00
OPERATOR: Screed.....	\$ 19.24	0.00
OPERATOR: Tractor.....	\$ 16.91 **	0.66
PAINTER.....	\$ 21.02	0.00
TRAFFIC CONTROL PERSON.....	\$ 16.56 **	0.00
TRUCK DRIVER: Dump Truck.....	\$ 16.77 **	0.00

TRUCK DRIVER: Flatbed Truck.....	\$ 19.46	0.00
TRUCK DRIVER: Lowboy Truck.....	\$ 21.36	2.45
TRUCK DRIVER: Off the Road Truck.....	\$ 16.55 **	0.00
TRUCK DRIVER: Water Truck.....	\$ 18.27	0.00
TRUCK DRIVER: Distributor Truck.....	\$ 19.28	0.00

WELDERS - Receive rate prescribed for craft performing operation to which welding is incidental.

=====

** Workers in this classification may be entitled to a higher minimum wage under Executive Order 14026 (\$17.75) or 13658 (\$13.30). Please see the Note at the top of the wage determination for more information. Please also note that the minimum wage requirements of Executive Order 14026 are not currently being enforced as to any contract or subcontract to which the states of Texas, Louisiana, or Mississippi, including their agencies, are a party.

Note: Executive Order (EO) 13706, Establishing Paid Sick Leave for Federal Contractors applies to all contracts subject to the Davis-Bacon Act for which the contract is awarded (and any solicitation was issued) on or after January 1, 2017. If this contract is covered by the EO, the contractor must provide employees with 1 hour of paid sick leave for every 30 hours they work, up to 56 hours of paid sick leave each year. Employees must be permitted to use paid sick leave for their own illness, injury or other health-related needs, including preventive care; to assist a family member (or person who is like family to the employee) who is ill, injured, or has other health-related needs, including preventive care; or for reasons resulting from, or to assist a family member (or person who is like family to the employee) who is a victim of, domestic violence, sexual assault, or stalking. Additional information on contractor requirements and worker protections under the EO is available at <https://www.dol.gov/agencies/whd/government-contracts>.

Unlisted classifications needed for work not included within the scope of the classifications listed may be added after award only as provided in the labor standards contract clauses (29CFR 5.5 (a) (1) (iii)).

The body of each wage determination lists the classifications and wage rates that have been found to be prevailing for the type(s) of construction and geographic area covered by the wage determination. The classifications are listed in alphabetical order under rate identifiers indicating whether the particular rate is a union rate (current union negotiated rate), a survey rate, a weighted union average rate, a state adopted rate, or a supplemental classification rate.

Union Rate Identifiers

A four-letter identifier beginning with characters other than ""SU"", ""UAVG"", ?SA?, or ?SC? denotes that a union rate was prevailing for that classification in the survey. Example: PLUM0198-005 07/01/2024. PLUM is an identifier of the union whose collectively bargained rate prevailed in the survey for this classification, which in this example would be Plumbers. 0198 indicates the local union number or district council number where applicable, i.e., Plumbers Local 0198. The next number, 005 in the example, is an internal number used in processing the wage determination. The date, 07/01/2024 in the example, is the effective date of the most current negotiated rate.

Union prevailing wage rates are updated to reflect all changes over time that are reported to WHD in the rates in the collective bargaining agreement (CBA) governing the classification.

Union Average Rate Identifiers

The UAVG identifier indicates that no single rate prevailed for those classifications, but that 100% of the data reported for the classifications reflected union rates. EXAMPLE: UAVG-OH-0010 01/01/2024. UAVG indicates that the rate is a weighted union average rate. OH indicates the State of Ohio. The next number, 0010 in the example, is an internal number used in producing the wage determination. The date, 01/01/2024 in the example, indicates the date the wage determination was updated to reflect the most current union average rate.

A UAVG rate will be updated once a year, usually in January, to reflect a weighted average of the current rates in the collective bargaining agreements on which the rate is based.

Survey Rate Identifiers

The ""SU"" identifier indicates that either a single non-union rate prevailed (as defined in 29 CFR 1.2) for this classification in the survey or that the rate was derived by computing a weighted average rate based on all the rates reported in the survey for that classification. As a weighted average rate includes all rates reported in the survey, it may include both union and non-union rates. Example: SUFL2022-007 6/27/2024. SU indicates the rate is a single non-union prevailing rate or a weighted average of survey data for that classification. FL indicates the State of Florida. 2022 is the year of the survey on which these classifications and rates are based. The next number, 007 in the example, is an internal number used in producing the wage determination. The date, 6/27/2024 in the example, indicates the survey completion date for the classifications and rates under that identifier.

?SU? wage rates typically remain in effect until a new survey is conducted. However, the Wage and Hour Division (WHD) has the discretion to update such rates under 29 CFR 1.6(c)(1).

State Adopted Rate Identifiers

The ""SA"" identifier indicates that the classifications and prevailing wage rates set by a state (or local) government were adopted under 29 C.F.R 1.3(g)-(h). Example: SAME2023-007 01/03/2024. SA reflects that the rates are state adopted. ME refers to the State of Maine. 2023 is the year during which the state completed the survey on which the listed classifications and rates are based. The next number, 007 in the example, is an

internal number used in producing the wage determination. The date, 01/03/2024 in the example, reflects the date on which the classifications and rates under the ?SA? identifier took effect under state law in the state from which the rates were adopted.

WAGE DETERMINATION APPEALS PROCESS

1) Has there been an initial decision in the matter? This can be:

- a) a survey underlying a wage determination
- b) an existing published wage determination
- c) an initial WHD letter setting forth a position on a wage determination matter
- d) an initial conformance (additional classification and rate) determination

On survey related matters, initial contact, including requests for summaries of surveys, should be directed to the WHD Branch of Wage Surveys. Requests can be submitted via email to davisbaconinfo@dol.gov or by mail to:

Branch of Wage Surveys
Wage and Hour Division
U.S. Department of Labor
200 Constitution Avenue, N.W.
Washington, DC 20210

Regarding any other wage determination matter such as conformance decisions, requests for initial decisions should be directed to the WHD Branch of Construction Wage Determinations. Requests can be submitted via email to BCWD-Office@dol.gov or by mail to:

Branch of Construction Wage Determinations
Wage and Hour Division
U.S. Department of Labor
200 Constitution Avenue, N.W.
Washington, DC 20210

2) If an initial decision has been issued, then any interested party (those affected by the action) that disagrees with the decision can request review and reconsideration from the Wage and Hour Administrator (See 29 CFR Part 1.8 and 29 CFR Part 7). Requests for review and reconsideration can be submitted via email to dba.reconsideration@dol.gov or by mail to:

Wage and Hour Administrator
U.S. Department of Labor
200 Constitution Avenue, N.W.
Washington, DC 20210

The request should be accompanied by a full statement of the interested party's position and any information (wage payment data, project description, area practice material, etc.) that the requestor considers relevant to the issue.

3) If the decision of the Administrator is not favorable, an interested party may appeal directly to the Administrative Review Board (formerly the Wage Appeals Board). Write to:

Administrative Review Board

U.S. Department of Labor
200 Constitution Avenue, N.W.
Washington, DC 20210.

=====

END OF GENERAL DECISION"

EXHIBIT "H"
FHWA 1273 REQUIRED CONTRACT PROVISIONS
FEDERAL-AID CONSTRUCTION CONTRACTS

REQUIRED CONTRACT PROVISIONS FEDERAL-AID CONSTRUCTION CONTRACTS

- I. General
- II. Nondiscrimination
- III. Non-segregated Facilities
- IV. Davis-Bacon and Related Act Provisions
- V. Contract Work Hours and Safety Standards Act Provisions
- VI. Subletting or Assigning the Contract
- VII. Safety: Accident Prevention
- VIII. False Statements Concerning Highway Projects
- IX. Implementation of Clean Air Act and Federal Water Pollution Control Act
- X. Certification Regarding Debarment, Suspension, Ineligibility and Voluntary Exclusion
- XI. Certification Regarding Use of Contract Funds for Lobbying
- XII. Use of United States-Flag Vessels:

ATTACHMENTS

A. Employment and Materials Preference for Appalachian Development Highway System or Appalachian Local Access Road Contracts (included in Appalachian contracts only)

I. GENERAL

1. Form FHWA-1273 must be physically incorporated in each construction contract funded under title 23, United States Code, as required in 23 CFR 633.102(b) (excluding emergency contracts solely intended for debris removal). The contractor (or subcontractor) must insert this form in each subcontract and further require its inclusion in all lower tier subcontracts (excluding purchase orders, rental agreements and other agreements for supplies or services). 23 CFR 633.102(e).

The applicable requirements of Form FHWA-1273 are incorporated by reference for work done under any purchase order, rental agreement or agreement for other services. The prime contractor shall be responsible for compliance by any subcontractor, lower-tier subcontractor or service provider. 23 CFR 633.102(e).

Form FHWA-1273 must be included in all Federal-aid design-build contracts, in all subcontracts and in lower tier subcontracts (excluding subcontracts for design services, purchase orders, rental agreements and other agreements for supplies or services) in accordance with 23 CFR 633.102. The design-builder shall be responsible for compliance by any subcontractor, lower-tier subcontractor or service provider.

Contracting agencies may reference Form FHWA-1273 in solicitation-for-bids or request-for-proposals documents, however, the Form FHWA-1273 must be physically incorporated (not referenced) in all contracts, subcontracts and lower-tier subcontracts (excluding purchase orders, rental agreements and other agreements for supplies or services related to a construction contract). 23 CFR 633.102(b).

2. Subject to the applicability criteria noted in the following sections, these contract provisions shall apply to all work

performed on the contract by the contractor's own organization and with the assistance of workers under the contractor's immediate superintendence and to all work performed on the contract by piecework, station work, or by subcontract. 23 CFR 633.102(d).

3. A breach of any of the stipulations contained in these Required Contract Provisions may be sufficient grounds for withholding of progress payments, withholding of final payment, termination of the contract, suspension / debarment or any other action determined to be appropriate by the contracting agency and FHWA.

4. Selection of Labor: During the performance of this contract, the contractor shall not use convict labor for any purpose within the limits of a construction project on a Federal-aid highway unless it is labor performed by convicts who are on parole, supervised release, or probation. 23 U.S.C. 114(b). The term Federal-aid highway does not include roadways functionally classified as local roads or rural minor collectors. 23 U.S.C. 101(a).

II. NONDISCRIMINATION (23 CFR 230.107(a); 23 CFR Part 230, Subpart A, Appendix A; EO 11246)

The provisions of this section related to 23 CFR Part 230, Subpart A, Appendix A are applicable to all Federal-aid construction contracts and to all related construction subcontracts of \$10,000 or more. The provisions of 23 CFR Part 230 are not applicable to material supply, engineering, or architectural service contracts.

In addition, the contractor and all subcontractors must comply with the following policies: Executive Order 11246, 41 CFR Part 60, 29 CFR Parts 1625-1627, 23 U.S.C. 140, Section 504 of the Rehabilitation Act of 1973, as amended (29 U.S.C. 794), Title VI of the Civil Rights Act of 1964, as amended (42 U.S.C. 2000d et seq.), and related regulations including 49 CFR Parts 21, 26, and 27; and 23 CFR Parts 200, 230, and 633.

The contractor and all subcontractors must comply with: the requirements of the Equal Opportunity Clause in 41 CFR 60-1.4(b) and, for all construction contracts exceeding \$10,000, the Standard Federal Equal Employment Opportunity Construction Contract Specifications in 41 CFR 60-4.3.

Note: The U.S. Department of Labor has exclusive authority to determine compliance with Executive Order 11246 and the policies of the Secretary of Labor including 41 CFR Part 60, and 29 CFR Parts 1625-1627. The contracting agency and the FHWA have the authority and the responsibility to ensure compliance with 23 U.S.C. 140, Section 504 of the Rehabilitation Act of 1973, as amended (29 U.S.C. 794), and Title VI of the Civil Rights Act of 1964, as amended (42 U.S.C. 2000d et seq.), and related regulations including 49 CFR Parts 21, 26, and 27; and 23 CFR Parts 200, 230, and 633.

The following provision is adopted from 23 CFR Part 230, Subpart A, Appendix A, with appropriate revisions to conform to the U.S. Department of Labor (US DOL) and FHWA requirements.

1. Equal Employment Opportunity: Equal Employment Opportunity (EEO) requirements not to discriminate and to take affirmative action to assure equal opportunity as set forth under laws, executive orders, rules, regulations (see 28 CFR Part 35, 29 CFR Part 1630, 29 CFR Parts 1625-1627, 41 CFR Part 60 and 49 CFR Part 27) and orders of the Secretary of Labor as modified by the provisions prescribed herein, and imposed pursuant to 23 U.S.C. 140, shall constitute the EEO and specific affirmative action standards for the contractor's project activities under this contract. The provisions of the Americans with Disabilities Act of 1990 (42 U.S.C. 12101 et seq.) set forth under 28 CFR Part 35 and 29 CFR Part 1630 are incorporated by reference in this contract. In the execution of this contract, the contractor agrees to comply with the following minimum specific requirement activities of EEO:

a. The contractor will work with the contracting agency and the Federal Government to ensure that it has made every good faith effort to provide equal opportunity with respect to all of its terms and conditions of employment and in their review of activities under the contract. 23 CFR 230.409 (g)(4) & (5).

b. The contractor will accept as its operating policy the following statement:

"It is the policy of this Company to assure that applicants are employed, and that employees are treated during employment, without regard to their race, religion, sex, sexual orientation, gender identity, color, national origin, age or disability. Such action shall include: employment, upgrading, demotion, or transfer; recruitment or recruitment advertising; layoff or termination; rates of pay or other forms of compensation; and selection for training, including apprenticeship, pre-apprenticeship, and/or on-the-job training."

2. EEO Officer: The contractor will designate and make known to the contracting officers an EEO Officer who will have the responsibility for and must be capable of effectively administering and promoting an active EEO program and who must be assigned adequate authority and responsibility to do so.

3. Dissemination of Policy: All members of the contractor's staff who are authorized to hire, supervise, promote, and discharge employees, or who recommend such action or are substantially involved in such action, will be made fully cognizant of and will implement the contractor's EEO policy and contractual responsibilities to provide EEO in each grade and classification of employment. To ensure that the above agreement will be met, the following actions will be taken as a minimum:

a. Periodic meetings of supervisory and personnel office employees will be conducted before the start of work and then not less often than once every six months, at which time the contractor's EEO policy and its implementation will be reviewed and explained. The meetings will be conducted by the EEO Officer or other knowledgeable company official.

b. All new supervisory or personnel office employees will be given a thorough indoctrination by the EEO Officer, covering all major aspects of the contractor's EEO obligations within thirty days following their reporting for duty with the contractor.

c. All personnel who are engaged in direct recruitment for the project will be instructed by the EEO Officer in the contractor's procedures for locating and hiring minorities and women.

d. Notices and posters setting forth the contractor's EEO policy will be placed in areas readily accessible to employees, applicants for employment and potential employees.

e. The contractor's EEO policy and the procedures to implement such policy will be brought to the attention of employees by means of meetings, employee handbooks, or other appropriate means.

4. Recruitment: When advertising for employees, the contractor will include in all advertisements for employees the notation: "An Equal Opportunity Employer." All such advertisements will be placed in publications having a large circulation among minorities and women in the area from which the project work force would normally be derived.

a. The contractor will, unless precluded by a valid bargaining agreement, conduct systematic and direct recruitment through public and private employee referral sources likely to yield qualified minorities and women. To meet this requirement, the contractor will identify sources of potential minority group employees and establish with such identified sources procedures whereby minority and women applicants may be referred to the contractor for employment consideration.

b. In the event the contractor has a valid bargaining agreement providing for exclusive hiring hall referrals, the contractor is expected to observe the provisions of that agreement to the extent that the system meets the contractor's compliance with EEO contract provisions. Where implementation of such an agreement has the effect of discriminating against minorities or women, or obligates the contractor to do the same, such implementation violates Federal nondiscrimination provisions.

c. The contractor will encourage its present employees to refer minorities and women as applicants for employment. Information and procedures with regard to referring such applicants will be discussed with employees.

5. Personnel Actions: Wages, working conditions, and employee benefits shall be established and administered, and personnel actions of every type, including hiring, upgrading, promotion, transfer, demotion, layoff, and termination, shall be taken without regard to race, color, religion, sex, sexual orientation, gender identity, national origin, age or disability. The following procedures shall be followed:

a. The contractor will conduct periodic inspections of project sites to ensure that working conditions and employee facilities do not indicate discriminatory treatment of project site personnel.

b. The contractor will periodically evaluate the spread of wages paid within each classification to determine any evidence of discriminatory wage practices.

c. The contractor will periodically review selected personnel actions in depth to determine whether there is evidence of discrimination. Where evidence is found, the contractor will promptly take corrective action. If the review indicates that the discrimination may extend beyond the actions reviewed, such corrective action shall include all affected persons.

d. The contractor will promptly investigate all complaints of alleged discrimination made to the contractor in connection with its obligations under this contract, will attempt to resolve such complaints, and will take appropriate corrective action

within a reasonable time. If the investigation indicates that the discrimination may affect persons other than the complainant, such corrective action shall include such other persons. Upon completion of each investigation, the contractor will inform every complainant of all of their avenues of appeal.

6. Training and Promotion:

a. The contractor will assist in locating, qualifying, and increasing the skills of minorities and women who are applicants for employment or current employees. Such efforts should be aimed at developing full journey level status employees in the type of trade or job classification involved.

b. Consistent with the contractor's work force requirements and as permissible under Federal and State regulations, the contractor shall make full use of training programs (i.e., apprenticeship and on-the-job training programs for the geographical area of contract performance). In the event a special provision for training is provided under this contract, this subparagraph will be superseded as indicated in the special provision. The contracting agency may reserve training positions for persons who receive welfare assistance in accordance with 23 U.S.C. 140(a).

c. The contractor will advise employees and applicants for employment of available training programs and entrance requirements for each.

d. The contractor will periodically review the training and promotion potential of employees who are minorities and women and will encourage eligible employees to apply for such training and promotion.

7. Unions: If the contractor relies in whole or in part upon unions as a source of employees, the contractor will use good faith efforts to obtain the cooperation of such unions to increase opportunities for minorities and women. 23 CFR 230.409. Actions by the contractor, either directly or through a contractor's association acting as agent, will include the procedures set forth below:

a. The contractor will use good faith efforts to develop, in cooperation with the unions, joint training programs aimed toward qualifying more minorities and women for membership in the unions and increasing the skills of minorities and women so that they may qualify for higher paying employment.

b. The contractor will use good faith efforts to incorporate an EEO clause into each union agreement to the end that such union will be contractually bound to refer applicants without regard to their race, color, religion, sex, sexual orientation, gender identity, national origin, age, or disability.

c. The contractor is to obtain information as to the referral practices and policies of the labor union except that to the extent such information is within the exclusive possession of the labor union and such labor union refuses to furnish such information to the contractor, the contractor shall so certify to the contracting agency and shall set forth what efforts have been made to obtain such information.

d. In the event the union is unable to provide the contractor with a reasonable flow of referrals within the time limit set forth in the collective bargaining agreement, the contractor will, through independent recruitment efforts, fill the employment vacancies without regard to race, color, religion, sex, sexual orientation, gender identity, national origin, age, or disability; making full efforts to obtain qualified and/or qualifiable minorities and women. The failure of a union to provide

sufficient referrals (even though it is obligated to provide exclusive referrals under the terms of a collective bargaining agreement) does not relieve the contractor from the requirements of this paragraph. In the event the union referral practice prevents the contractor from meeting the obligations pursuant to Executive Order 11246, as amended, and these special provisions, such contractor shall immediately notify the contracting agency.

8. Reasonable Accommodation for Applicants /

Employees with Disabilities: The contractor must be familiar with the requirements for and comply with the Americans with Disabilities Act and all rules and regulations established thereunder. Employers must provide reasonable accommodation in all employment activities unless to do so would cause an undue hardship.

9. Selection of Subcontractors, Procurement of Materials and Leasing of Equipment:

The contractor shall not discriminate on the grounds of race, color, religion, sex, sexual orientation, gender identity, national origin, age, or disability in the selection and retention of subcontractors, including procurement of materials and leases of equipment. The contractor shall take all necessary and reasonable steps to ensure nondiscrimination in the administration of this contract.

a. The contractor shall notify all potential subcontractors, suppliers, and lessors of their EEO obligations under this contract.

b. The contractor will use good faith efforts to ensure subcontractor compliance with their EEO obligations.

10. Assurances Required:

a. The requirements of 49 CFR Part 26 and the State DOT's FHWA-approved Disadvantaged Business Enterprise (DBE) program are incorporated by reference.

b. The contractor, subrecipient or subcontractor shall not discriminate on the basis of race, color, national origin, or sex in the performance of this contract. The contractor shall carry out applicable requirements of 49 CFR part 26 in the award and administration of DOT-assisted contracts. Failure by the contractor to carry out these requirements is a material breach of this contract, which may result in the termination of this contract or such other remedy as the recipient deems appropriate, which may include, but is not limited to:

- (1) Withholding monthly progress payments;
- (2) Assessing sanctions;
- (3) Liquidated damages; and/or
- (4) Disqualifying the contractor from future bidding as non-responsible.

c. The Title VI and nondiscrimination provisions of U.S. DOT Order 1050.2A at Appendixes A and E are incorporated by reference. 49 CFR Part 21.

11. Records and Reports: The contractor shall keep such records as necessary to document compliance with the EEO requirements. Such records shall be retained for a period of three years following the date of the final payment to the contractor for all contract work and shall be available at reasonable times and places for inspection by authorized representatives of the contracting agency and the FHWA.

a. The records kept by the contractor shall document the following:

(1) The number and work hours of minority and non-minority group members and women employed in each work classification on the project;

(2) The progress and efforts being made in cooperation with unions, when applicable, to increase employment opportunities for minorities and women; and

(3) The progress and efforts being made in locating, hiring, training, qualifying, and upgrading minorities and women.

b. The contractors and subcontractors will submit an annual report to the contracting agency each July for the duration of the project indicating the number of minority, women, and non-minority group employees currently engaged in each work classification required by the contract work. This information is to be reported on [Form FHWA-1391](#). The staffing data should represent the project work force on board in all or any part of the last payroll period preceding the end of July. If on-the-job training is being required by special provision, the contractor will be required to collect and report training data. The employment data should reflect the work force on board during all or any part of the last payroll period preceding the end of July.

III. NONSEGREGATED FACILITIES

This provision is applicable to all Federal-aid construction contracts and to all related construction subcontracts of more than \$10,000. 41 CFR 60-1.5.

As prescribed by 41 CFR 60-1.8, the contractor must ensure that facilities provided for employees are provided in such a manner that segregation on the basis of race, color, religion, sex, sexual orientation, gender identity, or national origin cannot result. The contractor may neither require such segregated use by written or oral policies nor tolerate such use by employee custom. The contractor's obligation extends further to ensure that its employees are not assigned to perform their services at any location under the contractor's control where the facilities are segregated. The term "facilities" includes waiting rooms, work areas, restaurants and other eating areas, time clocks, restrooms, washrooms, locker rooms and other storage or dressing areas, parking lots, drinking fountains, recreation or entertainment areas, transportation, and housing provided for employees. The contractor shall provide separate or single-user restrooms and necessary dressing or sleeping areas to assure privacy between sexes.

IV. DAVIS-BACON AND RELATED ACT PROVISIONS

This section is applicable to all Federal-aid construction projects exceeding \$2,000 and to all related subcontracts and lower-tier subcontracts (regardless of subcontract size), in accordance with 29 CFR 5.5. The requirements apply to all projects located within the right-of-way of a roadway that is functionally classified as Federal-aid highway. 23 U.S.C. 113. This excludes roadways functionally classified as local roads or rural minor collectors, which are exempt. 23 U.S.C. 101. Where applicable law requires that projects be treated as a project on a Federal-aid highway, the provisions of this subpart will apply regardless of the location of the project. Examples include: Surface Transportation Block Grant Program projects funded under 23 U.S.C. 133 [excluding recreational trails projects], the Nationally Significant Freight and Highway

Projects funded under 23 U.S.C. 117, and National Highway Freight Program projects funded under 23 U.S.C. 167.

The following provisions are from the U.S. Department of Labor regulations in 29 CFR 5.5 "Contract provisions and related matters" with minor revisions to conform to the FHWA-1273 format and FHWA program requirements.

1. Minimum wages (29 CFR 5.5)

a. *Wage rates and fringe benefits.* All laborers and mechanics employed or working upon the site of the work (or otherwise working in construction or development of the project under a development statute), will be paid unconditionally and not less often than once a week, and without subsequent deduction or rebate on any account (except such payroll deductions as are permitted by regulations issued by the Secretary of Labor under the Copeland Act ([29 CFR part 3](#))), the full amount of basic hourly wages and bona fide fringe benefits (or cash equivalents thereof) due at time of payment computed at rates not less than those contained in the wage determination of the Secretary of Labor which is attached hereto and made a part hereof, regardless of any contractual relationship which may be alleged to exist between the contractor and such laborers and mechanics. As provided in paragraphs (d) and (e) of 29 CFR 5.5, the appropriate wage determinations are effective by operation of law even if they have not been attached to the contract. Contributions made or costs reasonably anticipated for bona fide fringe benefits under the Davis-Bacon Act ([40 U.S.C. 3141\(2\)\(B\)](#)) on behalf of laborers or mechanics are considered wages paid to such laborers or mechanics, subject to the provisions of paragraph 1.e. of this section; also, regular contributions made or costs incurred for more than a weekly period (but not less often than quarterly) under plans, funds, or programs which cover the particular weekly period, are deemed to be constructively made or incurred during such weekly period. Such laborers and mechanics must be paid the appropriate wage rate and fringe benefits on the wage determination for the classification(s) of work actually performed, without regard to skill, except as provided in paragraph 4. of this section. Laborers or mechanics performing work in more than one classification may be compensated at the rate specified for each classification for the time actually worked therein: *Provided*, That the employer's payroll records accurately set forth the time spent in each classification in which work is performed. The wage determination (including any additional classifications and wage rates conformed under paragraph 1.c. of this section) and the Davis-Bacon poster (WH-1321) must be posted at all times by the contractor and its subcontractors at the site of the work in a prominent and accessible place where it can be easily seen by the workers.

b. *Frequently recurring classifications.* (1) In addition to wage and fringe benefit rates that have been determined to be prevailing under the procedures set forth in [29 CFR part 1](#), a wage determination may contain, pursuant to § 1.3(f), wage and fringe benefit rates for classifications of laborers and mechanics for which conformance requests are regularly submitted pursuant to paragraph 1.c. of this section, provided that:

(i) The work performed by the classification is not performed by a classification in the wage determination for which a prevailing wage rate has been determined;

(ii) The classification is used in the area by the construction industry; and

(iii) The wage rate for the classification bears a reasonable relationship to the prevailing wage rates contained in the wage determination.

(2) The Administrator will establish wage rates for such classifications in accordance with paragraph 1.c.(1)(iii) of this section. Work performed in such a classification must be paid at no less than the wage and fringe benefit rate listed on the wage determination for such classification.

c. *Conformance.* (1) The contracting officer must require that any class of laborers or mechanics, including helpers, which is not listed in the wage determination and which is to be employed under the contract be classified in conformance with the wage determination. Conformance of an additional classification and wage rate and fringe benefits is appropriate only when the following criteria have been met:

(i) The work to be performed by the classification requested is not performed by a classification in the wage determination; and

(ii) The classification is used in the area by the construction industry; and

(iii) The proposed wage rate, including any bona fide fringe benefits, bears a reasonable relationship to the wage rates contained in the wage determination.

(2) The conformance process may not be used to split, subdivide, or otherwise avoid application of classifications listed in the wage determination.

(3) If the contractor and the laborers and mechanics to be employed in the classification (if known), or their representatives, and the contracting officer agree on the classification and wage rate (including the amount designated for fringe benefits where appropriate), a report of the action taken will be sent by the contracting officer by email to DBAconformance@dol.gov. The Administrator, or an authorized representative, will approve, modify, or disapprove every additional classification action within 30 days of receipt and so advise the contracting officer or will notify the contracting officer within the 30-day period that additional time is necessary.

(4) In the event the contractor, the laborers or mechanics to be employed in the classification or their representatives, and the contracting officer do not agree on the proposed classification and wage rate (including the amount designated for fringe benefits, where appropriate), the contracting officer will, by email to DBAconformance@dol.gov, refer the questions, including the views of all interested parties and the recommendation of the contracting officer, to the Administrator for determination. The Administrator, or an authorized representative, will issue a determination within 30 days of receipt and so advise the contracting officer or will notify the contracting officer within the 30-day period that additional time is necessary.

(5) The contracting officer must promptly notify the contractor of the action taken by the Wage and Hour Division

under paragraphs 1.c.(3) and (4) of this section. The contractor must furnish a written copy of such determination to each affected worker or it must be posted as a part of the wage determination. The wage rate (including fringe benefits where appropriate) determined pursuant to paragraph 1.c.(3) or (4) of this section must be paid to all workers performing work in the classification under this contract from the first day on which work is performed in the classification.

d. *Fringe benefits not expressed as an hourly rate.* Whenever the minimum wage rate prescribed in the contract for a class of laborers or mechanics includes a fringe benefit which is not expressed as an hourly rate, the contractor may either pay the benefit as stated in the wage determination or may pay another bona fide fringe benefit or an hourly cash equivalent thereof.

e. *Unfunded plans.* If the contractor does not make payments to a trustee or other third person, the contractor may consider as part of the wages of any laborer or mechanic the amount of any costs reasonably anticipated in providing bona fide fringe benefits under a plan or program, *Provided*, That the Secretary of Labor has found, upon the written request of the contractor, in accordance with the criteria set forth in § 5.28, that the applicable standards of the Davis-Bacon Act have been met. The Secretary of Labor may require the contractor to set aside in a separate account assets for the meeting of obligations under the plan or program.

f. *Interest.* In the event of a failure to pay all or part of the wages required by the contract, the contractor will be required to pay interest on any underpayment of wages.

2. Withholding (29 CFR 5.5)

a. *Withholding requirements.* The contracting agency may, upon its own action, or must, upon written request of an authorized representative of the Department of Labor, withhold or cause to be withheld from the contractor so much of the accrued payments or advances as may be considered necessary to satisfy the liabilities of the prime contractor or any subcontractor for the full amount of wages and monetary relief, including interest, required by the clauses set forth in this section for violations of this contract, or to satisfy any such liabilities required by any other Federal contract, or federally assisted contract subject to Davis-Bacon labor standards, that is held by the same prime contractor (as defined in § 5.2). The necessary funds may be withheld from the contractor under this contract, any other Federal contract with the same prime contractor, or any other federally assisted contract that is subject to Davis-Bacon labor standards requirements and is held by the same prime contractor, regardless of whether the other contract was awarded or assisted by the same agency, and such funds may be used to satisfy the contractor liability for which the funds were withheld. In the event of a contractor's failure to pay any laborer or mechanic, including any apprentice or helper working on the site of the work all or part of the wages required by the contract, or upon the contractor's failure to submit the required records as discussed in paragraph 3.d. of this section, the contracting agency may on its own initiative and after written notice to the contractor, take such action as may be necessary to cause the suspension of any further payment, advance, or guarantee of funds until such violations have ceased.

b. *Priority to withheld funds.* The Department has priority to funds withheld or to be withheld in accordance with paragraph

2.a. of this section or Section V, paragraph 3.a., or both, over claims to those funds by:

- (1) A contractor's surety(ies), including without limitation performance bond sureties and payment bond sureties;
- (2) A contracting agency for its procurement costs;
- (3) A trustee(s) (either a court-appointed trustee or a U.S. trustee, or both) in bankruptcy of a contractor, or a contractor's bankruptcy estate;
- (4) A contractor's assignee(s);
- (5) A contractor's successor(s); or
- (6) A claim asserted under the Prompt Payment Act, [31 U.S.C. 3901](#)–3907.

3. Records and certified payrolls (29 CFR 5.5)

a. *Basic record requirements* (1) *Length of record retention.* All regular payrolls and other basic records must be maintained by the contractor and any subcontractor during the course of the work and preserved for all laborers and mechanics working at the site of the work (or otherwise working in construction or development of the project under a development statute) for a period of at least 3 years after all the work on the prime contract is completed.

(2) *Information required.* Such records must contain the name; Social Security number; last known address, telephone number, and email address of each such worker; each worker's correct classification(s) of work actually performed; hourly rates of wages paid (including rates of contributions or costs anticipated for bona fide fringe benefits or cash equivalents thereof of the types described in [40 U.S.C. 3141\(2\)\(B\)](#) of the Davis-Bacon Act); daily and weekly number of hours actually worked in total and on each covered contract; deductions made; and actual wages paid.

(3) *Additional records relating to fringe benefits.* Whenever the Secretary of Labor has found under paragraph 1.e. of this section that the wages of any laborer or mechanic include the amount of any costs reasonably anticipated in providing benefits under a plan or program described in [40 U.S.C. 3141\(2\)\(B\)](#) of the Davis-Bacon Act, the contractor must maintain records which show that the commitment to provide such benefits is enforceable, that the plan or program is financially responsible, and that the plan or program has been communicated in writing to the laborers or mechanics affected, and records which show the costs anticipated or the actual cost incurred in providing such benefits.

(4) *Additional records relating to apprenticeship.* Contractors with apprentices working under approved programs must maintain written evidence of the registration of apprenticeship programs, the registration of the apprentices, and the ratios and wage rates prescribed in the applicable programs.

b. *Certified payroll requirements* (1) *Frequency and method of submission.* The contractor or subcontractor must submit weekly, for each week in which any DBA- or Related Acts-covered work is performed, certified payrolls to the contracting

agency. The prime contractor is responsible for the submission of all certified payrolls by all subcontractors. A contracting agency or prime contractor may permit or require contractors to submit certified payrolls through an electronic system, as long as the electronic system requires a legally valid electronic signature; the system allows the contractor, the contracting agency, and the Department of Labor to access the certified payrolls upon request for at least 3 years after the work on the prime contract has been completed; and the contracting agency or prime contractor permits other methods of submission in situations where the contractor is unable or limited in its ability to use or access the electronic system.

(2) *Information required.* The certified payrolls submitted must set out accurately and completely all of the information required to be maintained under paragraph 3.a.(2) of this section, except that full Social Security numbers and last known addresses, telephone numbers, and email addresses must not be included on weekly transmittals. Instead, the certified payrolls need only include an individually identifying number for each worker (e.g., the last four digits of the worker's Social Security number). The required weekly certified payroll information may be submitted using Optional Form WH-347 or in any other format desired. Optional Form WH-347 is available for this purpose from the Wage and Hour Division website at <https://www.dol.gov/sites/dolgov/files/WHD/legacy/files/wh347.pdf> or its successor website. It is not a violation of this section for a prime contractor to require a subcontractor to provide full Social Security numbers and last known addresses, telephone numbers, and email addresses to the prime contractor for its own records, without weekly submission by the subcontractor to the contracting agency.

(3) *Statement of Compliance.* Each certified payroll submitted must be accompanied by a "Statement of Compliance," signed by the contractor or subcontractor, or the contractor's or subcontractor's agent who pays or supervises the payment of the persons working on the contract, and must certify the following:

(i) That the certified payroll for the payroll period contains the information required to be provided under paragraph 3.b. of this section, the appropriate information and basic records are being maintained under paragraph 3.a. of this section, and such information and records are correct and complete;

(ii) That each laborer or mechanic (including each helper and apprentice) working on the contract during the payroll period has been paid the full weekly wages earned, without rebate, either directly or indirectly, and that no deductions have been made either directly or indirectly from the full wages earned, other than permissible deductions as set forth in [29 CFR part 3](#); and

(iii) That each laborer or mechanic has been paid not less than the applicable wage rates and fringe benefits or cash equivalents for the classification(s) of work actually performed, as specified in the applicable wage determination incorporated into the contract.

(4) *Use of Optional Form WH-347.* The weekly submission of a properly executed certification set forth on the reverse side of Optional Form WH-347 will satisfy the requirement for submission of the "Statement of Compliance" required by paragraph 3.b.(3) of this section.

(5) *Signature.* The signature by the contractor, subcontractor, or the contractor's or subcontractor's agent must be an original handwritten signature or a legally valid electronic signature.

(6) *Falsification.* The falsification of any of the above certifications may subject the contractor or subcontractor to civil or criminal prosecution under [18 U.S.C. 1001](#) and [31 U.S.C. 3729](#).

(7) *Length of certified payroll retention.* The contractor or subcontractor must preserve all certified payrolls during the course of the work and for a period of 3 years after all the work on the prime contract is completed.

c. *Contracts, subcontracts, and related documents.* The contractor or subcontractor must maintain this contract or subcontract and related documents including, without limitation, bids, proposals, amendments, modifications, and extensions. The contractor or subcontractor must preserve these contracts, subcontracts, and related documents during the course of the work and for a period of 3 years after all the work on the prime contract is completed.

d. *Required disclosures and access* (1) *Required record disclosures and access to workers.* The contractor or subcontractor must make the records required under paragraphs 3.a. through 3.c. of this section, and any other documents that the contracting agency, the State DOT, the FHWA, or the Department of Labor deems necessary to determine compliance with the labor standards provisions of any of the applicable statutes referenced by § 5.1, available for inspection, copying, or transcription by authorized representatives of the contracting agency, the State DOT, the FHWA, or the Department of Labor, and must permit such representatives to interview workers during working hours on the job.

(2) *Sanctions for non-compliance with records and worker access requirements.* If the contractor or subcontractor fails to submit the required records or to make them available, or refuses to permit worker interviews during working hours on the job, the Federal agency may, after written notice to the contractor, sponsor, applicant, owner, or other entity, as the case may be, that maintains such records or that employs such workers, take such action as may be necessary to cause the suspension of any further payment, advance, or guarantee of funds. Furthermore, failure to submit the required records upon request or to make such records available, or to permit worker interviews during working hours on the job, may be grounds for debarment action pursuant to § 5.12. In addition, any contractor or other person that fails to submit the required records or make those records available to WHD within the time WHD requests that the records be produced will be precluded from introducing as evidence in an administrative proceeding under [29 CFR part 6](#) any of the required records that were not provided or made available to WHD. WHD will take into consideration a reasonable request from the contractor or person for an extension of the time for submission of records. WHD will determine the reasonableness of the request and may consider, among other things, the location of the records and the volume of production.

(3) *Required information disclosures.* Contractors and subcontractors must maintain the full Social Security number and last known address, telephone number, and email address

of each covered worker, and must provide them upon request to the contracting agency, the State DOT, the FHWA, the contractor, or the Wage and Hour Division of the Department of Labor for purposes of an investigation or other compliance action.

4. Apprentices and equal employment opportunity (29 CFR 5.5)

a. *Apprentices* (1) *Rate of pay.* Apprentices will be permitted to work at less than the predetermined rate for the work they perform when they are employed pursuant to and individually registered in a bona fide apprenticeship program registered with the U.S. Department of Labor, Employment and Training Administration, Office of Apprenticeship (OA), or with a State Apprenticeship Agency recognized by the OA. A person who is not individually registered in the program, but who has been certified by the OA or a State Apprenticeship Agency (where appropriate) to be eligible for probationary employment as an apprentice, will be permitted to work at less than the predetermined rate for the work they perform in the first 90 days of probationary employment as an apprentice in such a program. In the event the OA or a State Apprenticeship Agency recognized by the OA withdraws approval of an apprenticeship program, the contractor will no longer be permitted to use apprentices at less than the applicable predetermined rate for the work performed until an acceptable program is approved.

(2) *Fringe benefits.* Apprentices must be paid fringe benefits in accordance with the provisions of the apprenticeship program. If the apprenticeship program does not specify fringe benefits, apprentices must be paid the full amount of fringe benefits listed on the wage determination for the applicable classification. If the Administrator determines that a different practice prevails for the applicable apprentice classification, fringe benefits must be paid in accordance with that determination.

(3) *Apprenticeship ratio.* The allowable ratio of apprentices to journeyworkers on the job site in any craft classification must not be greater than the ratio permitted to the contractor as to the entire work force under the registered program or the ratio applicable to the locality of the project pursuant to paragraph 4.a.(4) of this section. Any worker listed on a payroll at an apprentice wage rate, who is not registered or otherwise employed as stated in paragraph 4.a.(1) of this section, must be paid not less than the applicable wage rate on the wage determination for the classification of work actually performed. In addition, any apprentice performing work on the job site in excess of the ratio permitted under this section must be paid not less than the applicable wage rate on the wage determination for the work actually performed.

(4) *Reciprocity of ratios and wage rates.* Where a contractor is performing construction on a project in a locality other than the locality in which its program is registered, the ratios and wage rates (expressed in percentages of the journeyworker's hourly rate) applicable within the locality in which the construction is being performed must be observed. If there is no applicable ratio or wage rate for the locality of the project, the ratio and wage rate specified in the contractor's registered program must be observed.

b. *Equal employment opportunity.* The use of apprentices and journeyworkers under this part must be in conformity with

the equal employment opportunity requirements of Executive Order 11246, as amended, and [29 CFR part 30](#).

c. Apprentices and Trainees (programs of the U.S. DOT).

Apprentices and trainees working under apprenticeship and skill training programs which have been certified by the Secretary of Transportation as promoting EEO in connection with Federal-aid highway construction programs are not subject to the requirements of paragraph 4 of this Section IV. 23 CFR 230.111(e)(2). The straight time hourly wage rates for apprentices and trainees under such programs will be established by the particular programs. The ratio of apprentices and trainees to journeyworkers shall not be greater than permitted by the terms of the particular program.

5. Compliance with Copeland Act requirements. The contractor shall comply with the requirements of 29 CFR part 3, which are incorporated by reference in this contract as provided in 29 CFR 5.5.

6. Subcontracts. The contractor or subcontractor must insert FHWA-1273 in any subcontracts, along with the applicable wage determination(s) and such other clauses or contract modifications as the contracting agency may by appropriate instructions require, and a clause requiring the subcontractors to include these clauses and wage determination(s) in any lower tier subcontracts. The prime contractor is responsible for the compliance by any subcontractor or lower tier subcontractor with all the contract clauses in this section. In the event of any violations of these clauses, the prime contractor and any subcontractor(s) responsible will be liable for any unpaid wages and monetary relief, including interest from the date of the underpayment or loss, due to any workers of lower-tier subcontractors, and may be subject to debarment, as appropriate. 29 CFR 5.5.

7. Contract termination: debarment. A breach of the contract clauses in 29 CFR 5.5 may be grounds for termination of the contract, and for debarment as a contractor and a subcontractor as provided in 29 CFR 5.12.

8. Compliance with Davis-Bacon and Related Act requirements. All rulings and interpretations of the Davis-Bacon and Related Acts contained in 29 CFR parts 1, 3, and 5 are herein incorporated by reference in this contract as provided in 29 CFR 5.5.

9. Disputes concerning labor standards. As provided in 29 CFR 5.5, disputes arising out of the labor standards provisions of this contract shall not be subject to the general disputes clause of this contract. Such disputes shall be resolved in accordance with the procedures of the Department of Labor set forth in 29 CFR parts 5, 6, and 7. Disputes within the meaning of this clause include disputes between the contractor (or any of its subcontractors) and the contracting agency, the U.S. Department of Labor, or the employees or their representatives.

10. Certification of eligibility. a. By entering into this contract, the contractor certifies that neither it nor any person or firm who has an interest in the contractor's firm is a person or firm ineligible to be awarded Government contracts by virtue of [40 U.S.C. 3144\(b\)](#) or § 5.12(a).

b. No part of this contract shall be subcontracted to any person or firm ineligible for award of a Government contract by virtue of [40 U.S.C. 3144\(b\)](#) or § 5.12(a).

c. The penalty for making false statements is prescribed in the U.S. Code, Title 18 Crimes and Criminal Procedure, [18 U.S.C. 1001](#).

11. Anti-retaliation. It is unlawful for any person to discharge, demote, intimidate, threaten, restrain, coerce, blacklist, harass, or in any other manner discriminate against, or to cause any person to discharge, demote, intimidate, threaten, restrain, coerce, blacklist, harass, or in any other manner discriminate against, any worker or job applicant for:

a. Notifying any contractor of any conduct which the worker reasonably believes constitutes a violation of the DBA, Related Acts, this part, or [29 CFR part 1](#) or [3](#);

b. Filing any complaint, initiating or causing to be initiated any proceeding, or otherwise asserting or seeking to assert on behalf of themselves or others any right or protection under the DBA, Related Acts, this part, or [29 CFR part 1](#) or [3](#);

c. Cooperating in any investigation or other compliance action, or testifying in any proceeding under the DBA, Related Acts, this part, or [29 CFR part 1](#) or [3](#); or

d. Informing any other person about their rights under the DBA, Related Acts, this part, or [29 CFR part 1](#) or [3](#).

V. CONTRACT WORK HOURS AND SAFETY STANDARDS ACT

Pursuant to 29 CFR 5.5(b), the following clauses apply to any Federal-aid construction contract in an amount in excess of \$100,000 and subject to the overtime provisions of the Contract Work Hours and Safety Standards Act. These clauses shall be inserted in addition to the clauses required by 29 CFR 5.5(a) or 29 CFR 4.6. As used in this paragraph, the terms laborers and mechanics include watchpersons and guards.

1. Overtime requirements. No contractor or subcontractor contracting for any part of the contract work which may require or involve the employment of laborers or mechanics shall require or permit any such laborer or mechanic in any workweek in which he or she is employed on such work to work in excess of forty hours in such workweek unless such laborer or mechanic receives compensation at a rate not less than one and one-half times the basic rate of pay for all hours worked in excess of forty hours in such workweek. 29 CFR 5.5.

2. Violation; liability for unpaid wages; liquidated damages. In the event of any violation of the clause set forth in paragraph 1. of this section the contractor and any subcontractor responsible therefor shall be liable for the unpaid wages and interest from the date of the underpayment. In addition, such contractor and subcontractor shall be liable to the United States (in the case of work done under contract for the District of Columbia or a territory, to such District or to such territory), for liquidated damages. Such liquidated damages shall be computed with respect to each individual laborer or

mechanic, including watchpersons and guards, employed in violation of the clause set forth in paragraph 1. of this section, in the sum currently provided in 29 CFR 5.5(b)(2)* for each calendar day on which such individual was required or permitted to work in excess of the standard workweek of forty hours without payment of the overtime wages required by the clause set forth in paragraph 1. of this section.

* \$31 as of January 15, 2023 (See 88 FR 88 FR 2210) as may be adjusted annually by the Department of Labor, pursuant to the Federal Civil Penalties Inflation Adjustment Act of 1990.

3. Withholding for unpaid wages and liquidated damages

a. *Withholding process.* The FHWA or the contracting agency may, upon its own action, or must, upon written request of an authorized representative of the Department of Labor, withhold or cause to be withheld from the contractor so much of the accrued payments or advances as may be considered necessary to satisfy the liabilities of the prime contractor or any subcontractor for any unpaid wages; monetary relief, including interest; and liquidated damages required by the clauses set forth in this section on this contract, any other Federal contract with the same prime contractor, or any other federally assisted contract subject to the Contract Work Hours and Safety Standards Act that is held by the same prime contractor (as defined in § 5.2). The necessary funds may be withheld from the contractor under this contract, any other Federal contract with the same prime contractor, or any other federally assisted contract that is subject to the Contract Work Hours and Safety Standards Act and is held by the same prime contractor, regardless of whether the other contract was awarded or assisted by the same agency, and such funds may be used to satisfy the contractor liability for which the funds were withheld.

b. *Priority to withheld funds.* The Department has priority to funds withheld or to be withheld in accordance with Section IV paragraph 2.a. or paragraph 3.a. of this section, or both, over claims to those funds by:

- (1) A contractor's surety(ies), including without limitation performance bond sureties and payment bond sureties;
- (2) A contracting agency for its procurement costs;
- (3) A trustee(s) (either a court-appointed trustee or a U.S. trustee, or both) in bankruptcy of a contractor, or a contractor's bankruptcy estate;
- (4) A contractor's assignee(s);
- (5) A contractor's successor(s); or
- (6) A claim asserted under the Prompt Payment Act, [31 U.S.C. 3901](#)–3907.

4. **Subcontracts.** The contractor or subcontractor must insert in any subcontracts the clauses set forth in paragraphs 1. through 5. of this section and a clause requiring the subcontractors to include these clauses in any lower tier subcontracts. The prime contractor is responsible for compliance by any subcontractor or lower tier subcontractor with the clauses set forth in paragraphs 1. through 5. In the

event of any violations of these clauses, the prime contractor and any subcontractor(s) responsible will be liable for any unpaid wages and monetary relief, including interest from the date of the underpayment or loss, due to any workers of lower-tier subcontractors, and associated liquidated damages and may be subject to debarment, as appropriate.

5. **Anti-retaliation.** It is unlawful for any person to discharge, demote, intimidate, threaten, restrain, coerce, blacklist, harass, or in any other manner discriminate against, or to cause any person to discharge, demote, intimidate, threaten, restrain, coerce, blacklist, harass, or in any other manner discriminate against, any worker or job applicant for:

a. Notifying any contractor of any conduct which the worker reasonably believes constitutes a violation of the Contract Work Hours and Safety Standards Act (CWHSSA) or its implementing regulations in this part;

b. Filing any complaint, initiating or causing to be initiated any proceeding, or otherwise asserting or seeking to assert on behalf of themselves or others any right or protection under CWHSSA or this part;

c. Cooperating in any investigation or other compliance action, or testifying in any proceeding under CWHSSA or this part; or

d. Informing any other person about their rights under CWHSSA or this part.

VI. SUBLETTING OR ASSIGNING THE CONTRACT

This provision is applicable to all Federal-aid construction contracts on the National Highway System pursuant to 23 CFR 635.116.

1. The contractor shall perform with its own organization contract work amounting to not less than 30 percent (or a greater percentage if specified elsewhere in the contract) of the total original contract price, excluding any specialty items designated by the contracting agency. Specialty items may be performed by subcontract and the amount of any such specialty items performed may be deducted from the total original contract price before computing the amount of work required to be performed by the contractor's own organization (23 CFR 635.116).

a. The term "perform work with its own organization" in paragraph 1 of Section VI refers to workers employed or leased by the prime contractor, and equipment owned or rented by the prime contractor, with or without operators. Such term does not include employees or equipment of a subcontractor or lower tier subcontractor, agents of the prime contractor, or any other assignees. The term may include payments for the costs of hiring leased employees from an employee leasing firm meeting all relevant Federal and State regulatory requirements. Leased employees may only be included in this term if the prime contractor meets all of the following conditions: (based on longstanding interpretation)

- (1) the prime contractor maintains control over the supervision of the day-to-day activities of the leased employees;
- (2) the prime contractor remains responsible for the quality of the work of the leased employees;

(3) the prime contractor retains all power to accept or exclude individual employees from work on the project; and

(4) the prime contractor remains ultimately responsible for the payment of predetermined minimum wages, the submission of payrolls, statements of compliance and all other Federal regulatory requirements.

b. "Specialty Items" shall be construed to be limited to work that requires highly specialized knowledge, abilities, or equipment not ordinarily available in the type of contracting organizations qualified and expected to bid or propose on the contract as a whole and in general are to be limited to minor components of the overall contract. 23 CFR 635.102.

2. Pursuant to 23 CFR 635.116(a), the contract amount upon which the requirements set forth in paragraph (1) of Section VI is computed includes the cost of material and manufactured products which are to be purchased or produced by the contractor under the contract provisions.

3. Pursuant to 23 CFR 635.116(c), the contractor shall furnish (a) a competent superintendent or supervisor who is employed by the firm, has full authority to direct performance of the work in accordance with the contract requirements, and is in charge of all construction operations (regardless of who performs the work) and (b) such other of its own organizational resources (supervision, management, and engineering services) as the contracting officer determines is necessary to assure the performance of the contract.

4. No portion of the contract shall be sublet, assigned or otherwise disposed of except with the written consent of the contracting officer, or authorized representative, and such consent when given shall not be construed to relieve the contractor of any responsibility for the fulfillment of the contract. Written consent will be given only after the contracting agency has assured that each subcontract is evidenced in writing and that it contains all pertinent provisions and requirements of the prime contract. (based on long-standing interpretation of 23 CFR 635.116).

5. The 30-percent self-performance requirement of paragraph (1) is not applicable to design-build contracts; however, contracting agencies may establish their own self-performance requirements. 23 CFR 635.116(d).

VII. SAFETY: ACCIDENT PREVENTION

This provision is applicable to all Federal-aid construction contracts and to all related subcontracts.

1. In the performance of this contract the contractor shall comply with all applicable Federal, State, and local laws governing safety, health, and sanitation (23 CFR Part 635). The contractor shall provide all safeguards, safety devices and protective equipment and take any other needed actions as it determines, or as the contracting officer may determine, to be reasonably necessary to protect the life and health of employees on the job and the safety of the public and to protect property in connection with the performance of the work covered by the contract. 23 CFR 635.108.

2. It is a condition of this contract, and shall be made a condition of each subcontract, which the contractor enters into pursuant to this contract, that the contractor and any subcontractor shall not permit any employee, in performance of the contract, to work in surroundings or under conditions which are unsanitary, hazardous or dangerous to his/her health or safety, as determined under construction safety and

health standards (29 CFR Part 1926) promulgated by the Secretary of Labor, in accordance with Section 107 of the Contract Work Hours and Safety Standards Act (40 U.S.C. 3704). 29 CFR 1926.10.

3. Pursuant to 29 CFR 1926.3, it is a condition of this contract that the Secretary of Labor or authorized representative thereof, shall have right of entry to any site of contract performance to inspect or investigate the matter of compliance with the construction safety and health standards and to carry out the duties of the Secretary under Section 107 of the Contract Work Hours and Safety Standards Act (40 U.S.C. 3704).

VIII. FALSE STATEMENTS CONCERNING HIGHWAY PROJECTS

This provision is applicable to all Federal-aid construction contracts and to all related subcontracts.

In order to assure high quality and durable construction in conformity with approved plans and specifications and a high degree of reliability on statements and representations made by engineers, contractors, suppliers, and workers on Federal-aid highway projects, it is essential that all persons concerned with the project perform their functions as carefully, thoroughly, and honestly as possible. Willful falsification, distortion, or misrepresentation with respect to any facts related to the project is a violation of Federal law. To prevent any misunderstanding regarding the seriousness of these and similar acts, Form FHWA-1022 shall be posted on each Federal-aid highway project (23 CFR Part 635) in one or more places where it is readily available to all persons concerned with the project:

18 U.S.C. 1020 reads as follows:

"Whoever, being an officer, agent, or employee of the United States, or of any State or Territory, or whoever, whether a person, association, firm, or corporation, knowingly makes any false statement, false representation, or false report as to the character, quality, quantity, or cost of the material used or to be used, or the quantity or quality of the work performed or to be performed, or the cost thereof in connection with the submission of plans, maps, specifications, contracts, or costs of construction on any highway or related project submitted for approval to the Secretary of Transportation; or

Whoever knowingly makes any false statement, false representation, false report or false claim with respect to the character, quality, quantity, or cost of any work performed or to be performed, or materials furnished or to be furnished, in connection with the construction of any highway or related project approved by the Secretary of Transportation; or

Whoever knowingly makes any false statement or false representation as to material fact in any statement, certificate, or report submitted pursuant to provisions of the Federal-aid Roads Act approved July 11, 1916, (39 Stat. 355), as amended and supplemented;

Shall be fined under this title or imprisoned not more than 5 years or both."

IX. IMPLEMENTATION OF CLEAN AIR ACT AND FEDERAL WATER POLLUTION CONTROL ACT (42 U.S.C. 7606; 2 CFR 200.88; EO 11738)

This provision is applicable to all Federal-aid construction contracts in excess of \$150,000 and to all related subcontracts. 48 CFR 2.101; 2 CFR 200.327.

By submission of this bid/proposal or the execution of this contract or subcontract, as appropriate, the bidder, proposer, Federal-aid construction contractor, subcontractor, supplier, or vendor agrees to comply with all applicable standards, orders or regulations issued pursuant to the Clean Air Act (42 U.S.C. 7401-7671q) and the Federal Water Pollution Control Act, as amended (33 U.S.C. 1251-1387). Violations must be reported to the Federal Highway Administration and the Regional Office of the Environmental Protection Agency. 2 CFR Part 200, Appendix II.

The contractor agrees to include or cause to be included the requirements of this Section in every subcontract, and further agrees to take such action as the contracting agency may direct as a means of enforcing such requirements. 2 CFR 200.327.

X. CERTIFICATION REGARDING DEBARMENT, SUSPENSION, INELIGIBILITY AND VOLUNTARY EXCLUSION

This provision is applicable to all Federal-aid construction contracts, design-build contracts, subcontracts, lower-tier subcontracts, purchase orders, lease agreements, consultant contracts or any other covered transaction requiring FHWA approval or that is estimated to cost \$25,000 or more – as defined in 2 CFR Parts 180 and 1200. 2 CFR 180.220 and 1200.220.

1. Instructions for Certification – First Tier Participants:

a. By signing and submitting this proposal, the prospective first tier participant is providing the certification set out below.

b. The inability of a person to provide the certification set out below will not necessarily result in denial of participation in this covered transaction. The prospective first tier participant shall submit an explanation of why it cannot provide the certification set out below. The certification or explanation will be considered in connection with the department or agency's determination whether to enter into this transaction. However, failure of the prospective first tier participant to furnish a certification or an explanation shall disqualify such a person from participation in this transaction. 2 CFR 180.320.

c. The certification in this clause is a material representation of fact upon which reliance was placed when the contracting agency determined to enter into this transaction. If it is later determined that the prospective participant knowingly rendered an erroneous certification, in addition to other remedies available to the Federal Government, the contracting agency may terminate this transaction for cause of default. 2 CFR 180.325.

d. The prospective first tier participant shall provide immediate written notice to the contracting agency to whom this proposal is submitted if any time the prospective first tier participant learns that its certification was erroneous when submitted or has become erroneous by reason of changed circumstances. 2 CFR 180.345 and 180.350.

e. The terms "covered transaction," "debarred," "suspended," "ineligible," "participant," "person," "principal," and "voluntarily excluded," as used in this clause, are defined in 2 CFR Parts 180, Subpart I, 180.900-180.1020, and 1200. "First Tier Covered Transactions" refers to any covered transaction between a recipient or subrecipient of Federal funds and a participant (such as the prime or general contract). "Lower Tier Covered Transactions" refers to any covered transaction under a First Tier Covered Transaction (such as subcontracts). "First Tier Participant" refers to the participant who has entered into a covered transaction with a recipient or subrecipient of Federal funds (such as the prime or general contractor). "Lower Tier Participant" refers any participant who has entered into a covered transaction with a First Tier Participant or other Lower Tier Participants (such as subcontractors and suppliers).

f. The prospective first tier participant agrees by submitting this proposal that, should the proposed covered transaction be entered into, it shall not knowingly enter into any lower tier covered transaction with a person who is debarred, suspended, declared ineligible, or voluntarily excluded from participation in this covered transaction, unless authorized by the department or agency entering into this transaction. 2 CFR 180.330.

g. The prospective first tier participant further agrees by submitting this proposal that it will include the clause titled "Certification Regarding Debarment, Suspension, Ineligibility and Voluntary Exclusion-Lower Tier Covered Transactions," provided by the department or contracting agency, entering into this covered transaction, without modification, in all lower tier covered transactions and in all solicitations for lower tier covered transactions exceeding the \$25,000 threshold. 2 CFR 180.220 and 180.300.

h. A participant in a covered transaction may rely upon a certification of a prospective participant in a lower tier covered transaction that is not debarred, suspended, ineligible, or voluntarily excluded from the covered transaction, unless it knows that the certification is erroneous. 2 CFR 180.300; 180.320, and 180.325. A participant is responsible for ensuring that its principals are not suspended, debarred, or otherwise ineligible to participate in covered transactions. 2 CFR 180.335. To verify the eligibility of its principals, as well as the eligibility of any lower tier prospective participants, each participant may, but is not required to, check the System for Award Management website (<https://www.sam.gov>). 2 CFR 180.300, 180.320, and 180.325.

i. Nothing contained in the foregoing shall be construed to require the establishment of a system of records in order to render in good faith the certification required by this clause. The knowledge and information of the prospective participant is not required to exceed that which is normally possessed by a prudent person in the ordinary course of business dealings.

j. Except for transactions authorized under paragraph (f) of these instructions, if a participant in a covered transaction knowingly enters into a lower tier covered transaction with a person who is suspended, debarred, ineligible, or voluntarily excluded from participation in this transaction, in addition to other remedies available to the Federal Government, the department or agency may terminate this transaction for cause or default. 2 CFR 180.325.

2. Certification Regarding Debarment, Suspension, Ineligibility and Voluntary Exclusion – First Tier Participants:

a. The prospective first tier participant certifies to the best of its knowledge and belief, that it and its principals:

(1) Are not presently debarred, suspended, proposed for debarment, declared ineligible, or voluntarily excluded from participating in covered transactions by any Federal department or agency, 2 CFR 180.335;.

(2) Have not within a three-year period preceding this proposal been convicted of or had a civil judgment rendered against them for commission of fraud or a criminal offense in connection with obtaining, attempting to obtain, or performing a public (Federal, State, or local) transaction or contract under a public transaction; violation of Federal or State antitrust statutes or commission of embezzlement, theft, forgery, bribery, falsification or destruction of records, making false statements, or receiving stolen property, 2 CFR 180.800;

(3) Are not presently indicted for or otherwise criminally or civilly charged by a governmental entity (Federal, State or local) with commission of any of the offenses enumerated in paragraph (a)(2) of this certification, 2 CFR 180.700 and 180.800; and

(4) Have not within a three-year period preceding this application/proposal had one or more public transactions (Federal, State or local) terminated for cause or default. 2 CFR 180.335(d).

(5) Are not a corporation that has been convicted of a felony violation under any Federal law within the two-year period preceding this proposal (USDOT Order 4200.6 implementing appropriations act requirements); and

(6) Are not a corporation with any unpaid Federal tax liability that has been assessed, for which all judicial and administrative remedies have been exhausted, or have lapsed, and that is not being paid in a timely manner pursuant to an agreement with the authority responsible for collecting the tax liability (USDOT Order 4200.6 implementing appropriations act requirements).

b. Where the prospective participant is unable to certify to any of the statements in this certification, such prospective participant should attach an explanation to this proposal. 2 CFR 180.335 and 180.340.

3. Instructions for Certification - Lower Tier Participants:

(Applicable to all subcontracts, purchase orders, and other lower tier transactions requiring prior FHWA approval or estimated to cost \$25,000 or more - 2 CFR Parts 180 and 1200). 2 CFR 180.220 and 1200.220.

a. By signing and submitting this proposal, the prospective lower tier participant is providing the certification set out below.

b. The certification in this clause is a material representation of fact upon which reliance was placed when this transaction was entered into. If it is later determined that the prospective lower tier participant knowingly rendered an erroneous certification, in addition to other remedies available to the Federal Government, the department, or agency with which

this transaction originated may pursue available remedies, including suspension and/or debarment.

c. The prospective lower tier participant shall provide immediate written notice to the person to which this proposal is submitted if at any time the prospective lower tier participant learns that its certification was erroneous by reason of changed circumstances. 2 CFR 180.365.

d. The terms "covered transaction," "debarred," "suspended," "ineligible," "participant," "person," "principal," and "voluntarily excluded," as used in this clause, are defined in 2 CFR Parts 180, Subpart I, 180.900 – 180.1020, and 1200. You may contact the person to which this proposal is submitted for assistance in obtaining a copy of those regulations. "First Tier Covered Transactions" refers to any covered transaction between a recipient or subrecipient of Federal funds and a participant (such as the prime or general contractor). "Lower Tier Covered Transactions" refers to any covered transaction under a First Tier Covered Transaction (such as subcontracts). "First Tier Participant" refers to the participant who has entered into a covered transaction with a recipient or subrecipient of Federal funds (such as the prime or general contractor). "Lower Tier Participant" refers any participant who has entered into a covered transaction with a First Tier Participant or other Lower Tier Participants (such as subcontractors and suppliers).

e. The prospective lower tier participant agrees by submitting this proposal that, should the proposed covered transaction be entered into, it shall not knowingly enter into any lower tier covered transaction with a person who is debarred, suspended, declared ineligible, or voluntarily excluded from participation in this covered transaction, unless authorized by the department or agency with which this transaction originated. 2 CFR 1200.220 and 1200.332.

f. The prospective lower tier participant further agrees by submitting this proposal that it will include this clause titled "Certification Regarding Debarment, Suspension, Ineligibility and Voluntary Exclusion-Lower Tier Covered Transaction," without modification, in all lower tier covered transactions and in all solicitations for lower tier covered transactions exceeding the \$25,000 threshold. 2 CFR 180.220 and 1200.220.

g. A participant in a covered transaction may rely upon a certification of a prospective participant in a lower tier covered transaction that is not debarred, suspended, ineligible, or voluntarily excluded from the covered transaction, unless it knows that the certification is erroneous. A participant is responsible for ensuring that its principals are not suspended, debarred, or otherwise ineligible to participate in covered transactions. To verify the eligibility of its principals, as well as the eligibility of any lower tier prospective participants, each participant may, but is not required to, check the System for Award Management website (<https://www.sam.gov>), which is compiled by the General Services Administration. 2 CFR 180.300, 180.320, 180.330, and 180.335.

h. Nothing contained in the foregoing shall be construed to require establishment of a system of records in order to render in good faith the certification required by this clause. The knowledge and information of participant is not required to exceed that which is normally possessed by a prudent person in the ordinary course of business dealings.

i. Except for transactions authorized under paragraph e of these instructions, if a participant in a covered transaction knowingly enters into a lower tier covered transaction with a person who is suspended, debarred, ineligible, or voluntarily

excluded from participation in this transaction, in addition to other remedies available to the Federal Government, the department or agency with which this transaction originated may pursue available remedies, including suspension and/or debarment. 2 CFR 180.325.

* * * * *

4. Certification Regarding Debarment, Suspension, Ineligibility and Voluntary Exclusion--Lower Tier Participants:

a. The prospective lower tier participant certifies, by submission of this proposal, that neither it nor its principals:

(1) is presently debarred, suspended, proposed for debarment, declared ineligible, or voluntarily excluded from participating in covered transactions by any Federal department or agency, 2 CFR 180.355;

(2) is a corporation that has been convicted of a felony violation under any Federal law within the two-year period preceding this proposal (USDOT Order 4200.6 implementing appropriations act requirements); and

(3) is a corporation with any unpaid Federal tax liability that has been assessed, for which all judicial and administrative remedies have been exhausted, or have lapsed, and that is not being paid in a timely manner pursuant to an agreement with the authority responsible for collecting the tax liability. (USDOT Order 4200.6 implementing appropriations act requirements)

b. Where the prospective lower tier participant is unable to certify to any of the statements in this certification, such prospective participant should attach an explanation to this proposal.

* * * * *

XI. CERTIFICATION REGARDING USE OF CONTRACT FUNDS FOR LOBBYING

This provision is applicable to all Federal-aid construction contracts and to all related subcontracts which exceed \$100,000. 49 CFR Part 20, App. A.

1. The prospective participant certifies, by signing and submitting this bid or proposal, to the best of his or her knowledge and belief, that:

a. No Federal appropriated funds have been paid or will be paid, by or on behalf of the undersigned, to any person for influencing or attempting to influence an officer or employee of any Federal agency, a Member of Congress, an officer or employee of Congress, or an employee of a Member of Congress in connection with the awarding of any Federal contract, the making of any Federal grant, the making of any Federal loan, the entering into of any cooperative agreement, and the extension, continuation, renewal, amendment, or modification of any Federal contract, grant, loan, or cooperative agreement.

b. If any funds other than Federal appropriated funds have been paid or will be paid to any person for influencing or attempting to influence an officer or employee of any Federal agency, a Member of Congress, an officer or employee of Congress, or an employee of a Member of Congress in connection with this Federal contract, grant, loan, or

cooperative agreement, the undersigned shall complete and submit Standard Form-LLL, "Disclosure Form to Report Lobbying," in accordance with its instructions.

2. This certification is a material representation of fact upon which reliance was placed when this transaction was made or entered into. Submission of this certification is a prerequisite for making or entering into this transaction imposed by 31 U.S.C. 1352. Any person who fails to file the required certification shall be subject to a civil penalty of not less than \$10,000 and not more than \$100,000 for each such failure.

3. The prospective participant also agrees by submitting its bid or proposal that the participant shall require that the language of this certification be included in all lower tier subcontracts, which exceed \$100,000 and that all such recipients shall certify and disclose accordingly.

XII. USE OF UNITED STATES-FLAG VESSELS:

This provision is applicable to all Federal-aid construction contracts, design-build contracts, subcontracts, lower-tier subcontracts, purchase orders, lease agreements, or any other covered transaction. 46 CFR Part 381.

This requirement applies to material or equipment that is acquired for a specific Federal-aid highway project. 46 CFR 381.7. It is not applicable to goods or materials that come into inventories independent of an FHWA funded-contract.

When oceanic shipments (or shipments across the Great Lakes) are necessary for materials or equipment acquired for a specific Federal-aid construction project, the bidder, proposer, contractor, subcontractor, or vendor agrees:

1. To utilize privately owned United States-flag commercial vessels to ship at least 50 percent of the gross tonnage (computed separately for dry bulk carriers, dry cargo liners, and tankers) involved, whenever shipping any equipment, material, or commodities pursuant to this contract, to the extent such vessels are available at fair and reasonable rates for United States-flag commercial vessels. 46 CFR 381.7.

2. To furnish within 20 days following the date of loading for shipments originating within the United States or within 30 working days following the date of loading for shipments originating outside the United States, a legible copy of a rated, 'on-board' commercial ocean bill-of-lading in English for each shipment of cargo described in paragraph (b)(1) of this section to both the Contracting Officer (through the prime contractor in the case of subcontractor bills-of-lading) and to the Office of Cargo and Commercial Sealift (MAR-620), Maritime Administration, Washington, DC 20590. (MARAD requires copies of the ocean carrier's (master) bills of lading, certified onboard, dated, with rates and charges. These bills of lading may contain business sensitive information and therefore may be submitted directly to MARAD by the Ocean Transportation Intermediary on behalf of the contractor). 46 CFR 381.7.

**ATTACHMENT A - EMPLOYMENT AND MATERIALS
PREFERENCE FOR APPALACHIAN DEVELOPMENT
HIGHWAY SYSTEM OR APPALACHIAN LOCAL ACCESS
ROAD CONTRACTS (23 CFR 633, Subpart B, Appendix B)**

This provision is applicable to all Federal-aid projects funded under the Appalachian Regional Development Act of 1965.

1. During the performance of this contract, the contractor undertaking to do work which is, or reasonably may be, done as on-site work, shall give preference to qualified persons who regularly reside in the labor area as designated by the DOL wherein the contract work is situated, or the subregion, or the Appalachian counties of the State wherein the contract work is situated, except:

a. To the extent that qualified persons regularly residing in the area are not available.

b. For the reasonable needs of the contractor to employ supervisory or specially experienced personnel necessary to assure an efficient execution of the contract work.

c. For the obligation of the contractor to offer employment to present or former employees as the result of a lawful collective bargaining contract, provided that the number of nonresident persons employed under this subparagraph (1c) shall not exceed 20 percent of the total number of employees employed by the contractor on the contract work, except as provided in subparagraph (4) below.

2. The contractor shall place a job order with the State Employment Service indicating (a) the classifications of the laborers, mechanics and other employees required to perform the contract work, (b) the number of employees required in each classification, (c) the date on which the participant estimates such employees will be required, and (d) any other pertinent information required by the State Employment Service to complete the job order form. The job order may be placed with the State Employment Service in writing or by telephone. If during the course of the contract work, the information submitted by the contractor in the original job order is substantially modified, the participant shall promptly notify the State Employment Service.

3. The contractor shall give full consideration to all qualified job applicants referred to him by the State Employment Service. The contractor is not required to grant employment to any job applicants who, in his opinion, are not qualified to perform the classification of work required.

4. If, within one week following the placing of a job order by the contractor with the State Employment Service, the State Employment Service is unable to refer any qualified job applicants to the contractor, or less than the number requested, the State Employment Service will forward a certificate to the contractor indicating the unavailability of applicants. Such certificate shall be made a part of the contractor's permanent project records. Upon receipt of this certificate, the contractor may employ persons who do not normally reside in the labor area to fill positions covered by the certificate, notwithstanding the provisions of subparagraph (1c) above.

5. The provisions of 23 CFR 633.207(e) allow the contracting agency to provide a contractual preference for the use of mineral resource materials native to the Appalachian region.

6. The contractor shall include the provisions of Sections 1 through 4 of this Attachment A in every subcontract for work which is, or reasonably may be, done as on-site work.

November 12, 2025



CITY FORT PIERCE

NEBRASKA AVENUE SIDEWALK
(FROM N/S LAWNWOOD CIRCLE TO S. 13TH STREET)

BID NO. 2026-016

ADDENDUM NO. 1

The purpose of this addendum is to inform all prospective bidders that some items were inadvertently omitted from the original bid documents.

The Nebraska Avenue Sidewalk Improvements Construction Plans are now included to the Bid Package.

All other conditions of this bid remain the same.

Please acknowledge receipt of this addendum and include it with your submittal.

Signature: _____

Manual

Signature: _____

Typed or Printed

Company Name: _____

Address: _____

Date: _____



NEBRASKA AVENUE SIDEWALK IMPROVEMENTS FOR CITY OF FORT PIERCE, FLORIDA



NEBRASKA AVENUE
PROJECT NO. 1918.7

LYING IN
SECTION 16, TOWNSHIP 35 SOUTH, RANGE 40 EAST
FORT PIERCE, FLORIDA
FM #453492-1-58-01
(FEDERAL FUNDS)

ENGINEER OF RECORD

MR. JOSEPH W. CAPRA, P.E.
CAPTEC ENGINEERING, INC.
301 NW FLAGLER AVENUE
STUART, FLORIDA 34994
P.E. NO. 37638
PHONE: (772) 692-4344
FAX: (772) 692-4341

CITY PROJECT MANAGER

SELENA GRIFFETT, P.E.
CITY OF FORT PIERCE ENGINEERING DEPARTMENT
100 N US HIGHWAY 1
FORT PIERCE, FLORIDA 34950
PHONE: (772) 467-3780

NOTES:
THESE PLANS ARE IN ENGLISH UNITS
ALL ELEVATIONS HEREIN REFERENCE N.A.V.D.
1988 DATUM. ALL CONSTRUCTION IS TO BE IN
ACCORDANCE WITH FLORIDA DEPARTMENT OF
TRANSPORTATION STANDARDS AND
SPECIFICATIONS.

GOVERNING DESIGN STANDARDS:
FLORIDA DEPARTMENT OF TRANSPORTATION, FY2024-25
STANDARD PLANS FOR ROAD AND BRIDGE
CONSTRUCTION AND APPLICABLE INTERIM REVISIONS
(IRs).
STANDARD PLANS FOR ROAD CONSTRUCTION AND
ASSOCIATED IRs ARE AVAILABLE AT THE FOLLOWING
WEBSITE:

[HTTP://WWW.FDOT.GOV/DESIGN/STANDARDPLANS](http://www.fdot.gov/design/standardplans)


GOVERNING STANDARD SPECIFICATIONS:
FLORIDA DEPARTMENT OF TRANSPORTATION FY 2024-25
STANDARD SPECIFICATIONS FOR ROAD AND BRIDGE
CONSTRUCTION AT THE FOLLOWING WEBSITE:

[HTTP://WWW.FDOT.GOV/PROGRAMMANAGEMENT/IMPLEMENTED/SPECBOOKS](http://www.fdot.gov/programmanagement/implemented/specbooks)


FLORIDA GREENBOOK:
MANUAL OF UNIFORM MINIMUM STANDARDS FOR DESIGN,
CONSTRUCTION, AND MAINTENANCE FOR STREETS AND
HIGHWAYS: JULY 2018 EDITION WITH UPDATES.
[HTTPS://WWW.FDOT.GOV/ROADWAY/FLORIDAGREENBOOK/FGB.SHTM](https://www.fdot.gov/roadway/floridagreenbook/FGB.SHTM)



Civil Engineering Professionals
Engineering Business
No. EB-0007657

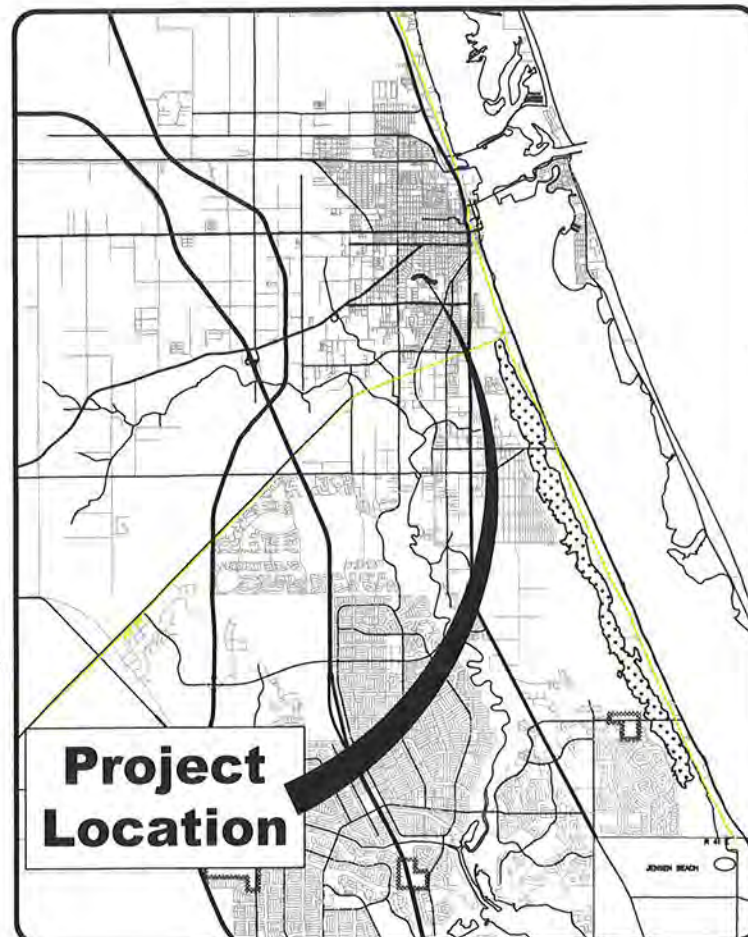

VICINTY MAP

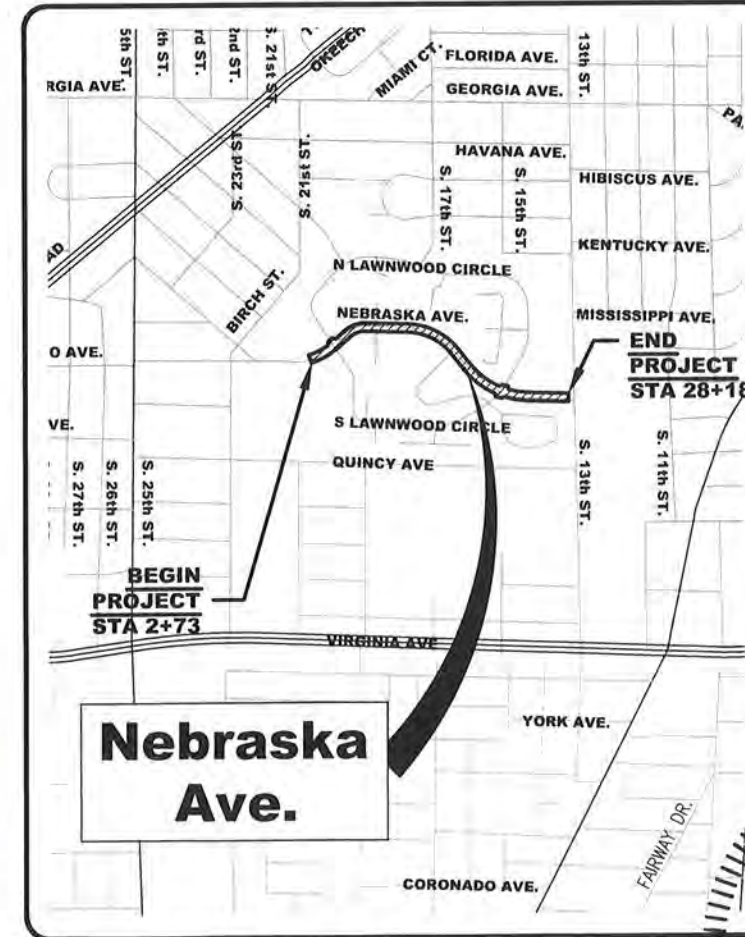

LOCATION MAP

SHEET INDEX

SHEET NUMBER	SHEET TITLE/DESCRIPTION
1	COVER
2	SUMMARY OF QUANTITIES
3	TYPICAL SECTIONS
4	TYPICAL SECTIONS
5	TYPICAL SECTIONS
6	TYPICAL SECTIONS
7	PROJECT CONTROL
8	PROJECT LAYOUT
9	PLAN SHEET
10	PLAN SHEET
11	PLAN SHEET
12	PLAN SHEET
13	PLAN SHEET
14	SECTIONS
15	SECTIONS
16	SECTIONS
17	SIDEWALK DETAILS
18	SIDEWALK DETAILS
19	PGD DETAILS
20	EROSION CONTROL PLAN
21	GENERAL NOTES
22	TEMPORARY TRAFFIC CONTROL PLAN
23	STORMWATER POLLUTION PREVENTION PLAN



5-13-25


100% PLANS

NEBRASKA AVENUE
PROJECT NO. 1918.7

MAY 13 2025

Pay Item Number*	Pay Item Description* Roadway	Total Quantity	Unit
101-1A	MOBILIZATION/PERMITS	1	LS
101-1B	GEOTECHINCAL AND MATERIALS TESTING	1	LS
102-1A	MAINTENANCE OF TRAFFIC	1	LS
104-10-3	SEDIMENT BARRIER	4647	LF
104-11	FLOATING TURBIDITY BARRIER	90	LF
104-18	INLET PROTECTION SYSTEM	8	EA
110-1-1	CLEARING AND GRUBBING	1	AC
110-4-10	REMOVAL OF EXISTING CONCRETE (SIDEWALK)	575.00	SY
110-23	TREE REMOVAL	10	EA
120-1	REGULAR EXCAVATION	260.10	CY
285-709	OPTIONAL BASE, BASE GROUP 09 (LBR 100)	255.00	SY
425-11A	MODIFY EXIST DBI TO P-4 CURB INLET	1	EA
515-1-02	PIPE GUIDERAIL - GUIDERAIL	48	LF
520-1-10	CONCRETE CURB AND GUTTER, TYPE F	66	LF
520-2-4	CONCRETE CURB, TYPE D	8	LF
522-1	CONCRETE SIDEWALK AND DRIVEWAYS 4" THICK	2975.00	SY
522-2	CONCRETE SIDEWALK AND DRIVEWAYS 6" THICK	255.00	SY
527-2	DETECTABLE WARNINGS	22	EA
570-1-2	PERFORMANCE TURF, SOD	1201.70	SY
700-1111	SINGLE COLUMN (POST) GROUND SIGN ASSEMBLY, F&I GROUND MOUNT, LESS THAN 12 SF	10	EA
700-1600	SINGLE COLUMN (POST) GROUND SIGN ASSEMBLY, REMOVE	10	EA
711-11-123	THERMOPLASTIC, STANDARD, WHITE, SOLID, 12"	700	LF
711-11-125	THERMOPLASTIC, STANDARD, WHITE, SOLID, 24"	175	LF
1000-1A	UTILITY COORDINATION	1	LS

- NOTES:
1. UTILITY CONFLICTS (POLES, VALVES, METERS, MARKERS) WILL BE RELOCATED BY UTILITY COMPANY
 2. PRIVATE SIGNS WITHIN RIGHT OF WAY WILL BE RELOCATED BY PROPERTY OWNER
 3. LANDSCAPE AND CURB REMOVAL INCLUDED IN CLEARING AND GRUBBING COST

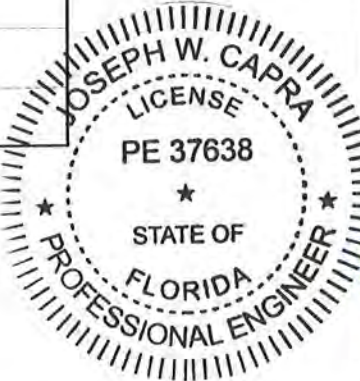

DATE:	7-30-24
DRAWN BY:	RC
DESIGNED BY:	TA
CHECKED BY:	JWC
PROJECT NO.:	1918.7
HORIZ. SCALE:	N/A
VERT. SCALE:	N/A
CADD FILE:	191809.dwg

REVISIONS	
NO.	DATE BY
3	5-13-25 RC 100% SUBMITTAL
2	1-13-25 DJH 80% SUBMITTAL
1	10-3-24 RC 30% SUBMITTAL




NEBRASKA AVENUE
SIDEWALK IMPROVEMENTS
CITY OF FORT PIERCE, FLORIDA

SUMMARY OF QUANTITIES

Joseph W. Capra
301 NW Flagler Ave
Stuart, Florida 34994
P.E. No. 37638


Printed Date:
JOB No.: 1918.7
SHEET
2 OF 23

MAY 13 2025

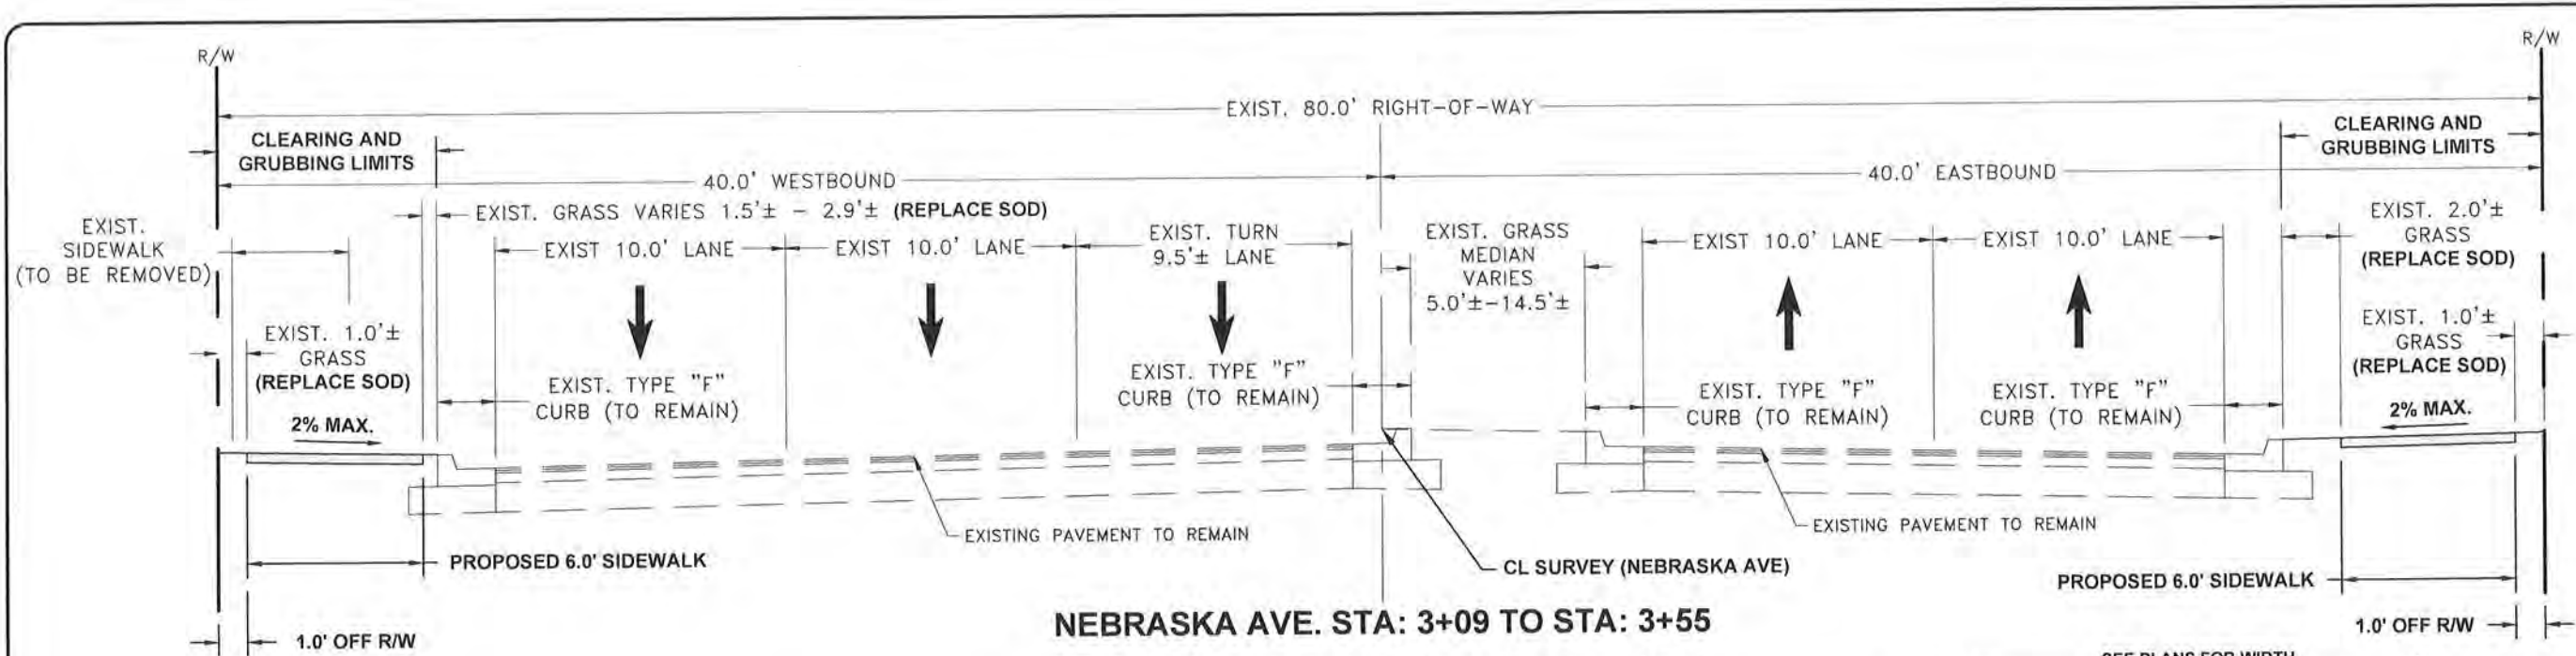


POSTED SPEED 25 MPH
DESIGN SPEED 30 MPH

NEBRASKA AVE. STA: 3+09 TO STA: 3+55
NEBRASKA AVE. STA: 8+10 TO STA: 9+30
NEBRASKA AVE. STA: 14+98 TO STA: 16+14
NEBRASKA AVE. STA: 22+03 TO STA: 23+46

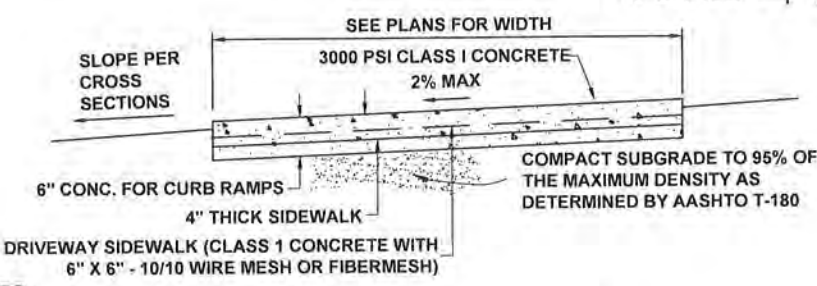

- NOTES:
1. PROVIDE CONTRACTION JOINTS PER FDOT INDEX 522-001.
 2. ALL SIDEWALK JOINTS MUST BE TOOLED WITHOUT EXPANSION JOINTS.

TYPICAL SIDEWALK

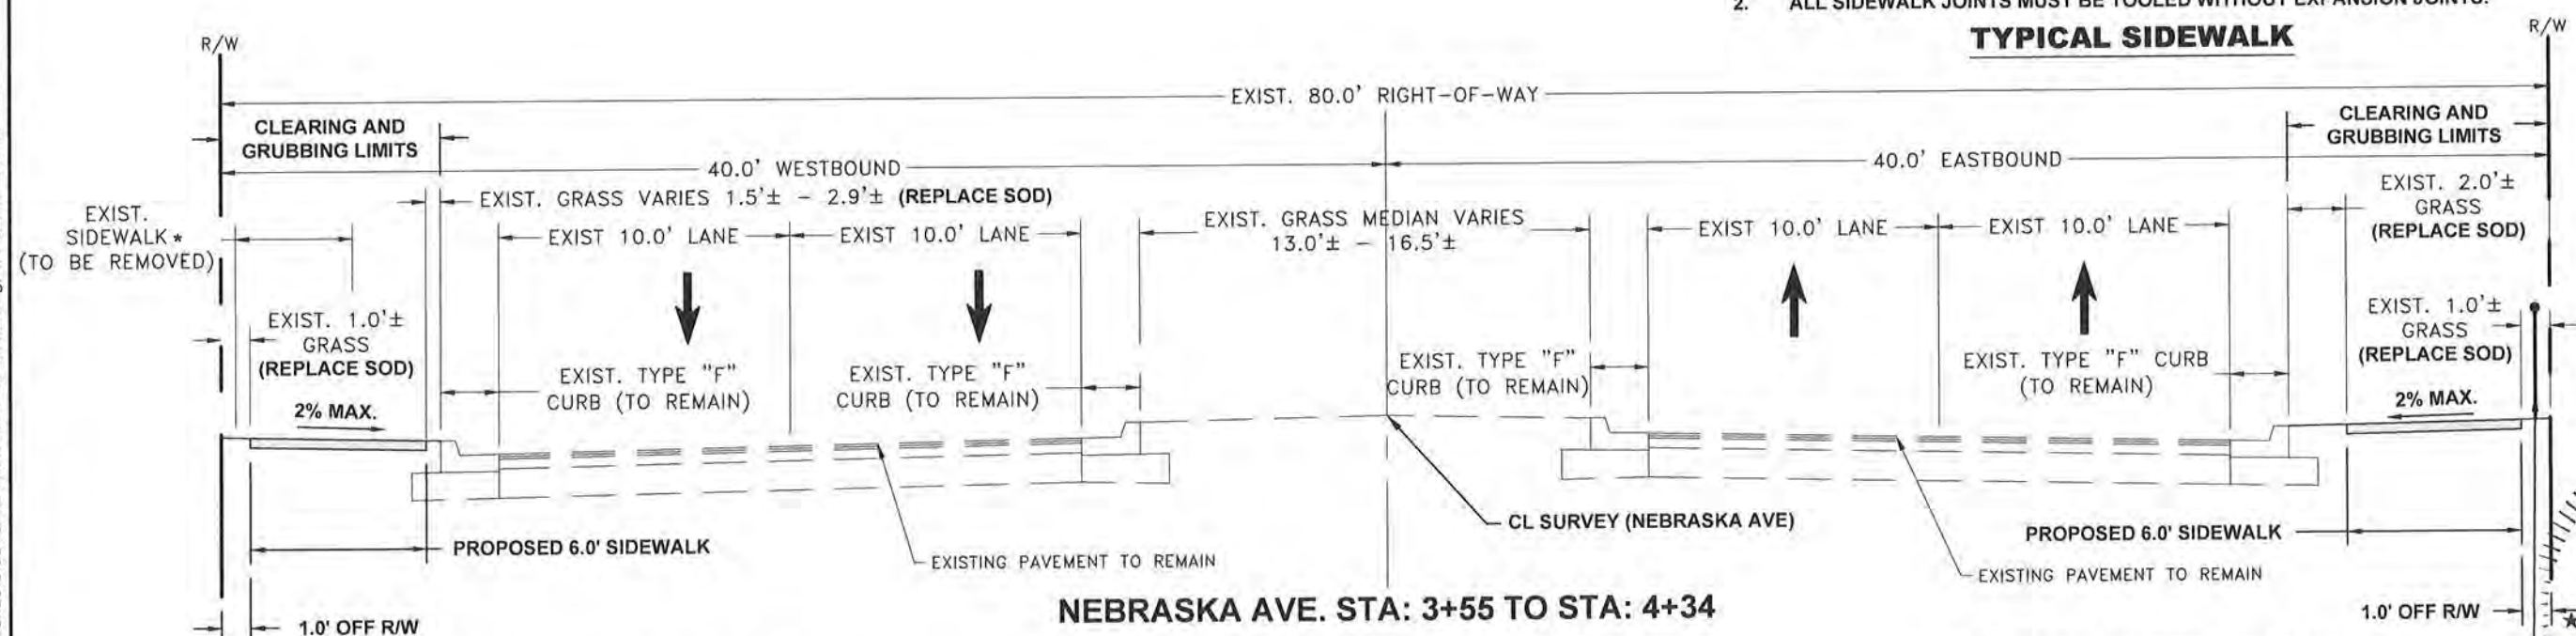

* EXISTING SIDEWALK MEANDERS OUTSIDE
OF RIGHT-OF-WAY FROM STA: 6+24 TO 14+74

NEBRASKA AVE. STA: 3+55 TO STA: 4+34
NEBRASKA AVE. STA: 5+42 TO STA: 6+34
NEBRASKA AVE. STA: 9+30 TO STA: 12+26
NEBRASKA AVE. STA: 13+62 TO STA: 14+52
NEBRASKA AVE. STA: 21+12 TO STA: 22+03

POSTED SPEED 25 MPH
DESIGN SPEED 30 MPH

ALUMINUM GUARDRAIL STA: 5+85± TO STA: 6+40± RT

301 NW Flagler Ave.
Stuart, Florida 34994
Phone: (772) 692-4344
Fax: (772) 692-4341

CAPTEC
Engineering, Inc.
Civil Engineering Professionals

DATE: 7-30-24
DRAWN BY: INC
DESIGNED BY: TA
CHECKED BY: JWC
PROJECT NO.: 1918.7
HORIZ. SCALE: N/A
VERT. SCALE: N/A
CADD FILE: REVISION

NO.	DATE	BY	REVISIONS
3	5-13-25	RC	100% SUBMITTAL
2	1-13-25	DJH	60% SUBMITTAL
1	10-3-24	RC	30% SUBMITTAL

SCALE VERIFICATION



1" = 65'

SOLID BAR IS EQUAL
TO HALF AN INCH ON
ORIGINAL DRAWING.
ADJUST ALL SCALED
DIMENSIONS
ACCORDINGLY

NEBRASKA AVENUE
SIDEWALK IMPROVEMENTS
CITY OF FORT PIERCE, FLORIDA

JOSEPH W. CAPRA
P.E. No. 37638
301 NW Flagler Ave.
Stuart, Florida 34994
P.E. No. 37638
STATE OF
FLORIDA
PROFESSIONAL ENGINEER

JOB No.: 1918.7
SHEET
3 OF 23
MAY 13 2025

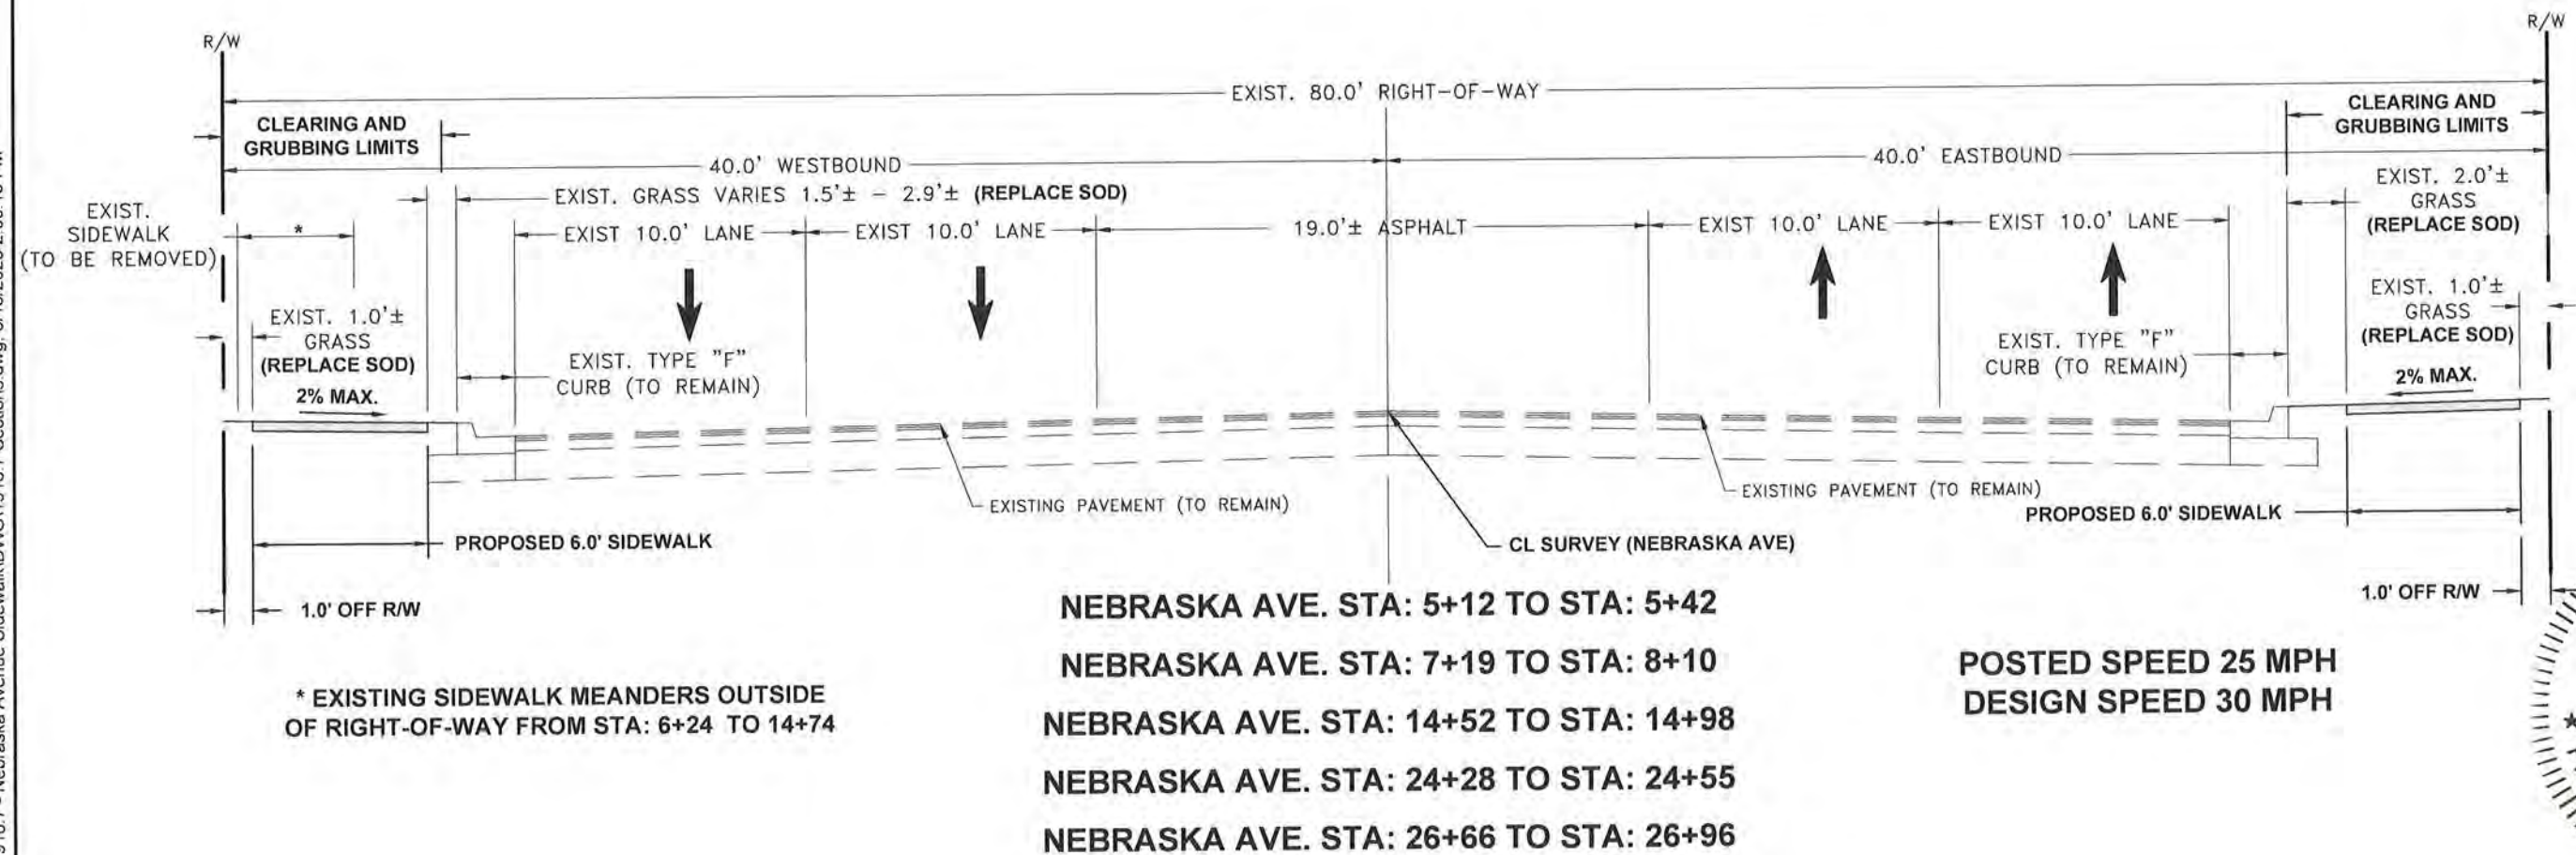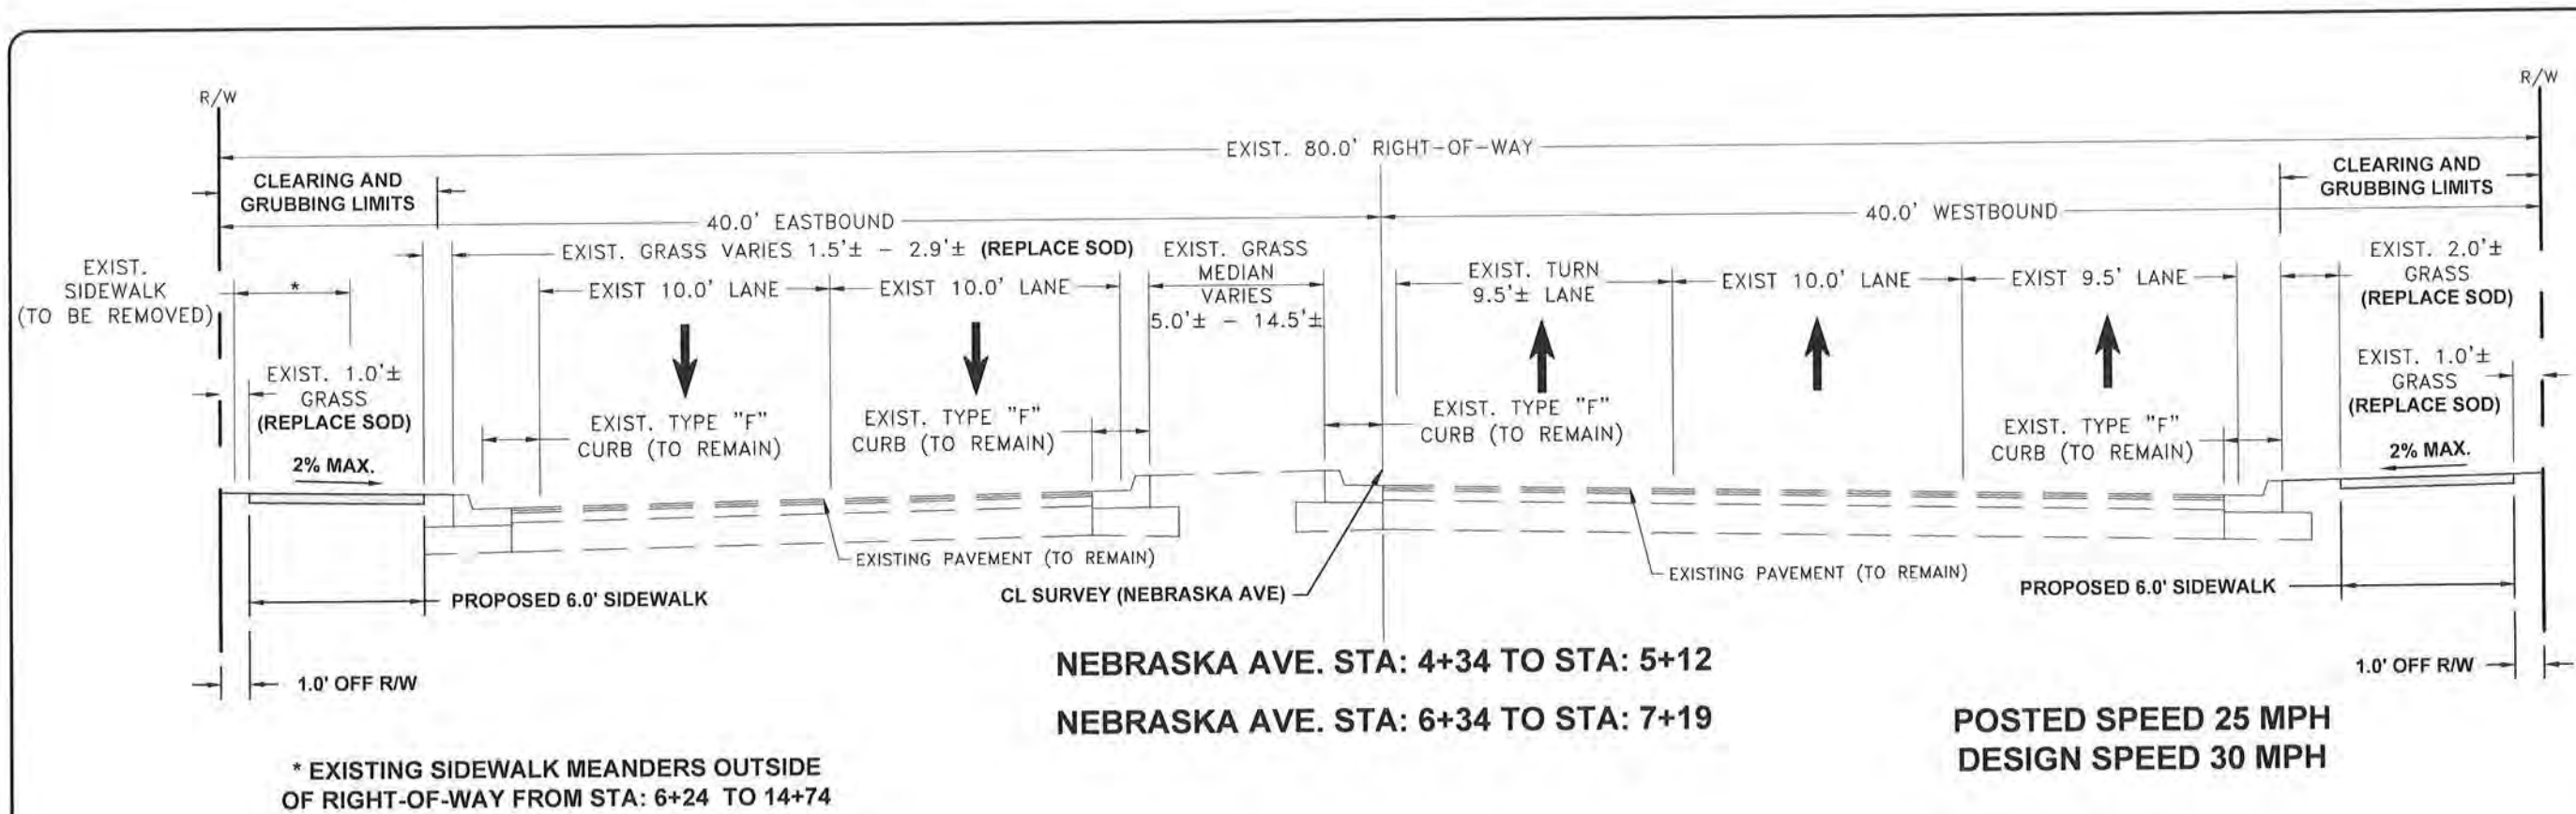


DATE:	7/23/24
DRAWN BY:	RC
DESIGNED BY:	TA
CHECKED BY:	JWC
PROJECT NO.:	1918.7
HORIZ. SCALE:	N/A
VERT. SCALE:	N/A
CADD FILE:	19182024


NO.	DATE	BY	REVISIONS
3	5-13-25	RC	100% SUBMITTAL
2	1-13-25	DJH	60% SUBMITTAL
1	10-3-24	RC	30% SUBMITTAL



NEBRASKA AVENUE
SIDEWALK IMPROVEMENTS
CITY OF FORT PIERCE, FLORIDA


TYPICAL SECTIONS

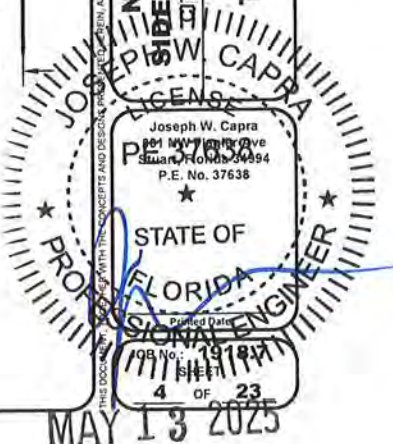

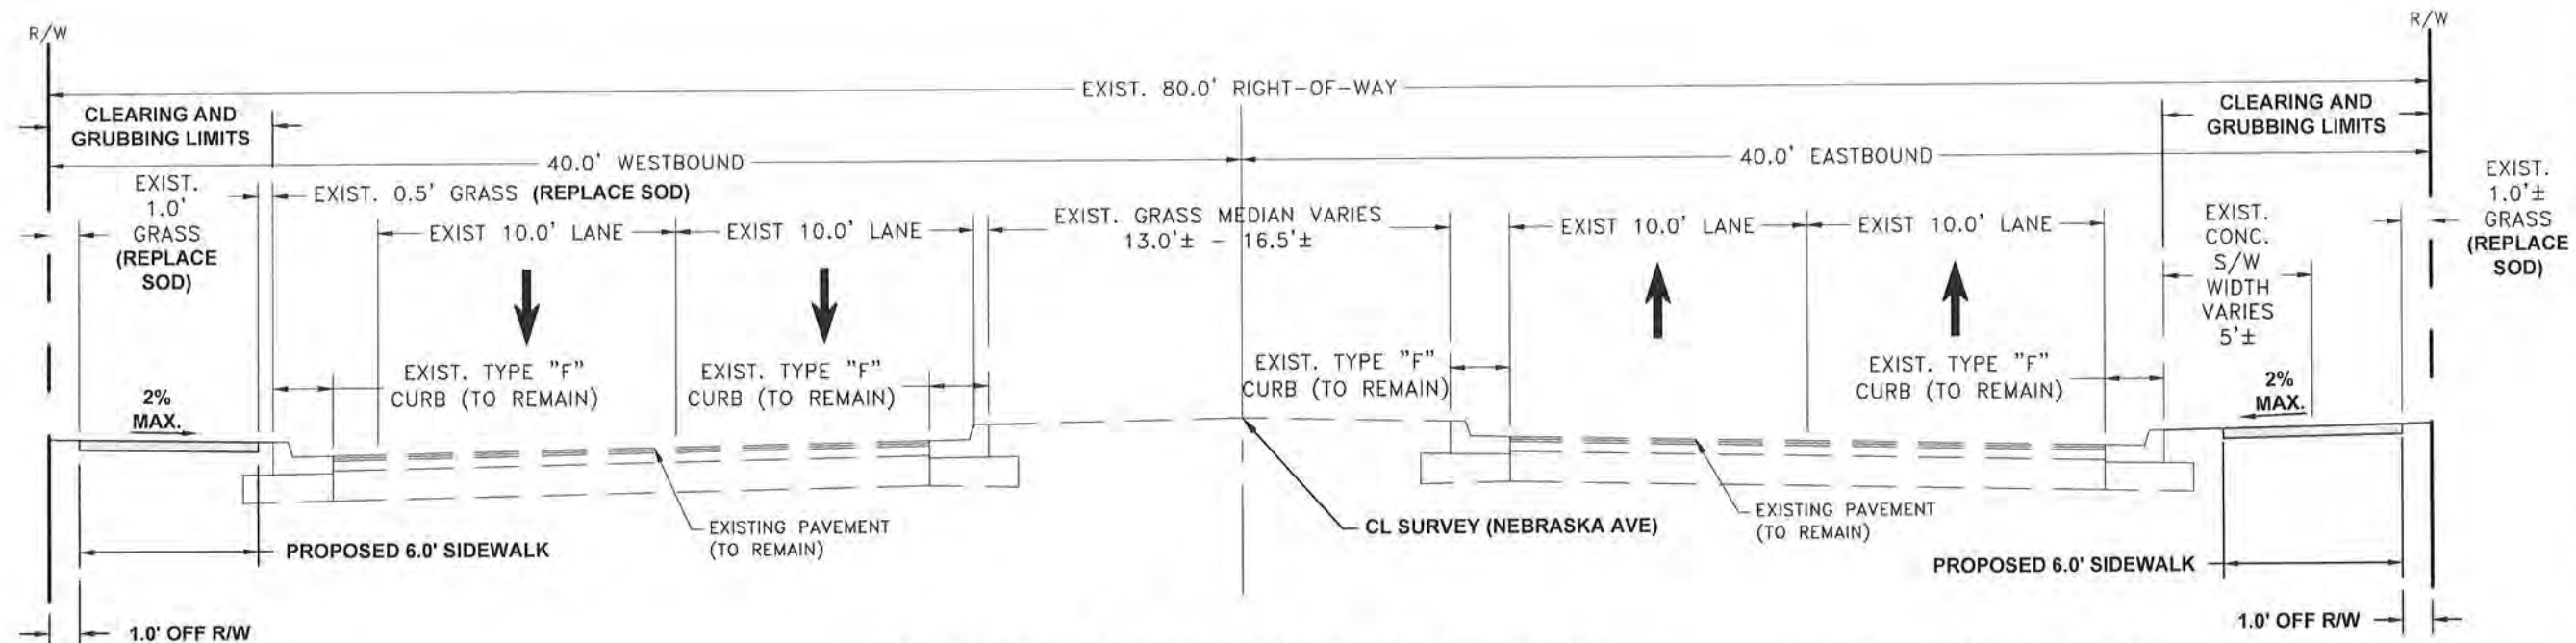

NEBRASKA AVE. STA: 18+40 TO STA: 19+97

POSTED SPEED 25 MPH
DESIGN SPEED 30 MPH

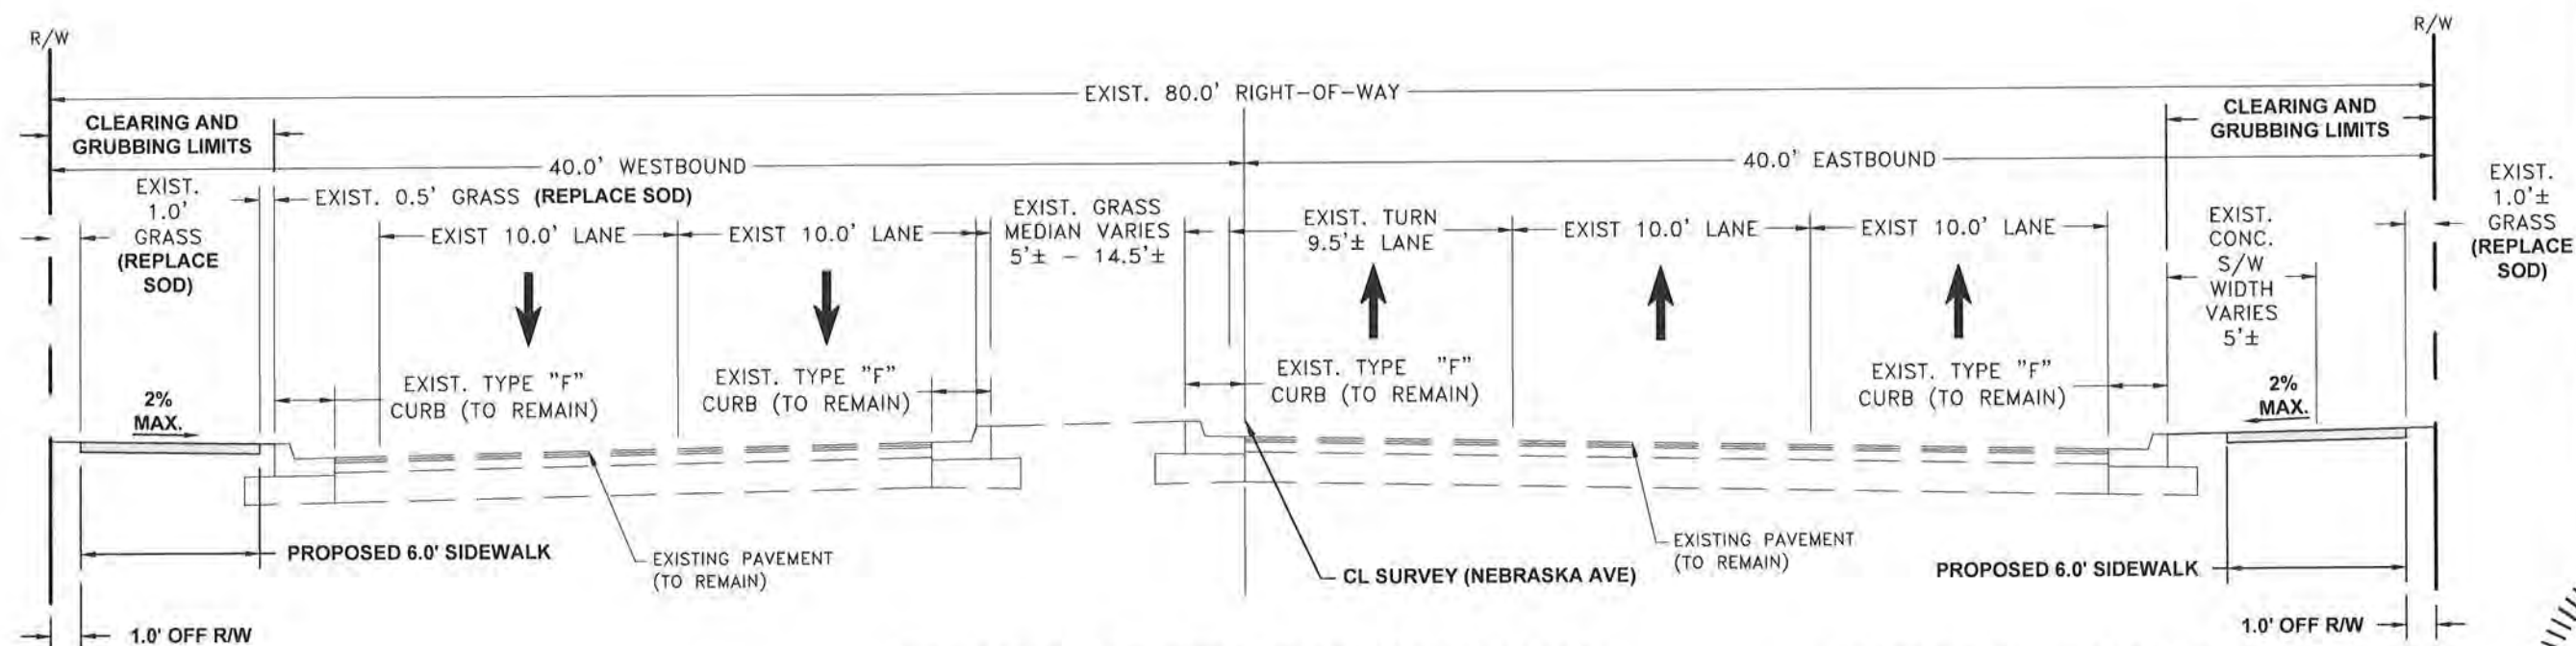

NEBRASKA AVE. STA: 19+97 TO STA: 21+12

POSTED SPEED 25 MPH
DESIGN SPEED 30 MPH





DATE:	7.30.24
DRAWN BY:	RC
DESIGNED BY:	TA
CHECKED BY:	JWC
PROJECT No.:	1918.7
HORIZ. SCALE:	N/A
VERT. SCALE:	N/A
CADD FILE:	191808R

NO.	DATE	BY	REVISIONS
3	5-13-25	RC	100% SUBMITTAL
2	1-13-25	DJH	60% SUBMITTAL
1	10-3-24	RC	30% SUBMITTAL

SCALE	VERIFICATION
0 1 2 3 4 5	SOLID BAR IS EQUAL TO HALF AN INCH ON ORIGINAL DRAWING. ADJUSTED DIMENSIONS ACCORDINGLY.


NEBRASKA AVENUE
SIDEWALK IMPROVEMENTS
CITY OF FORT PIERCE, FLORIDA
TYPICAL SECTIONS

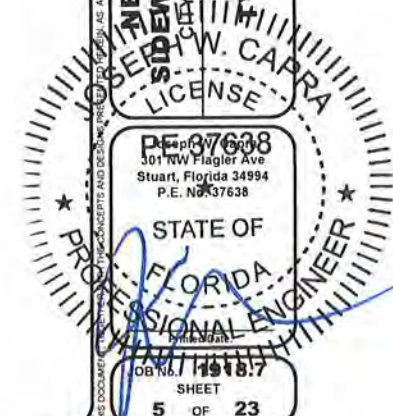

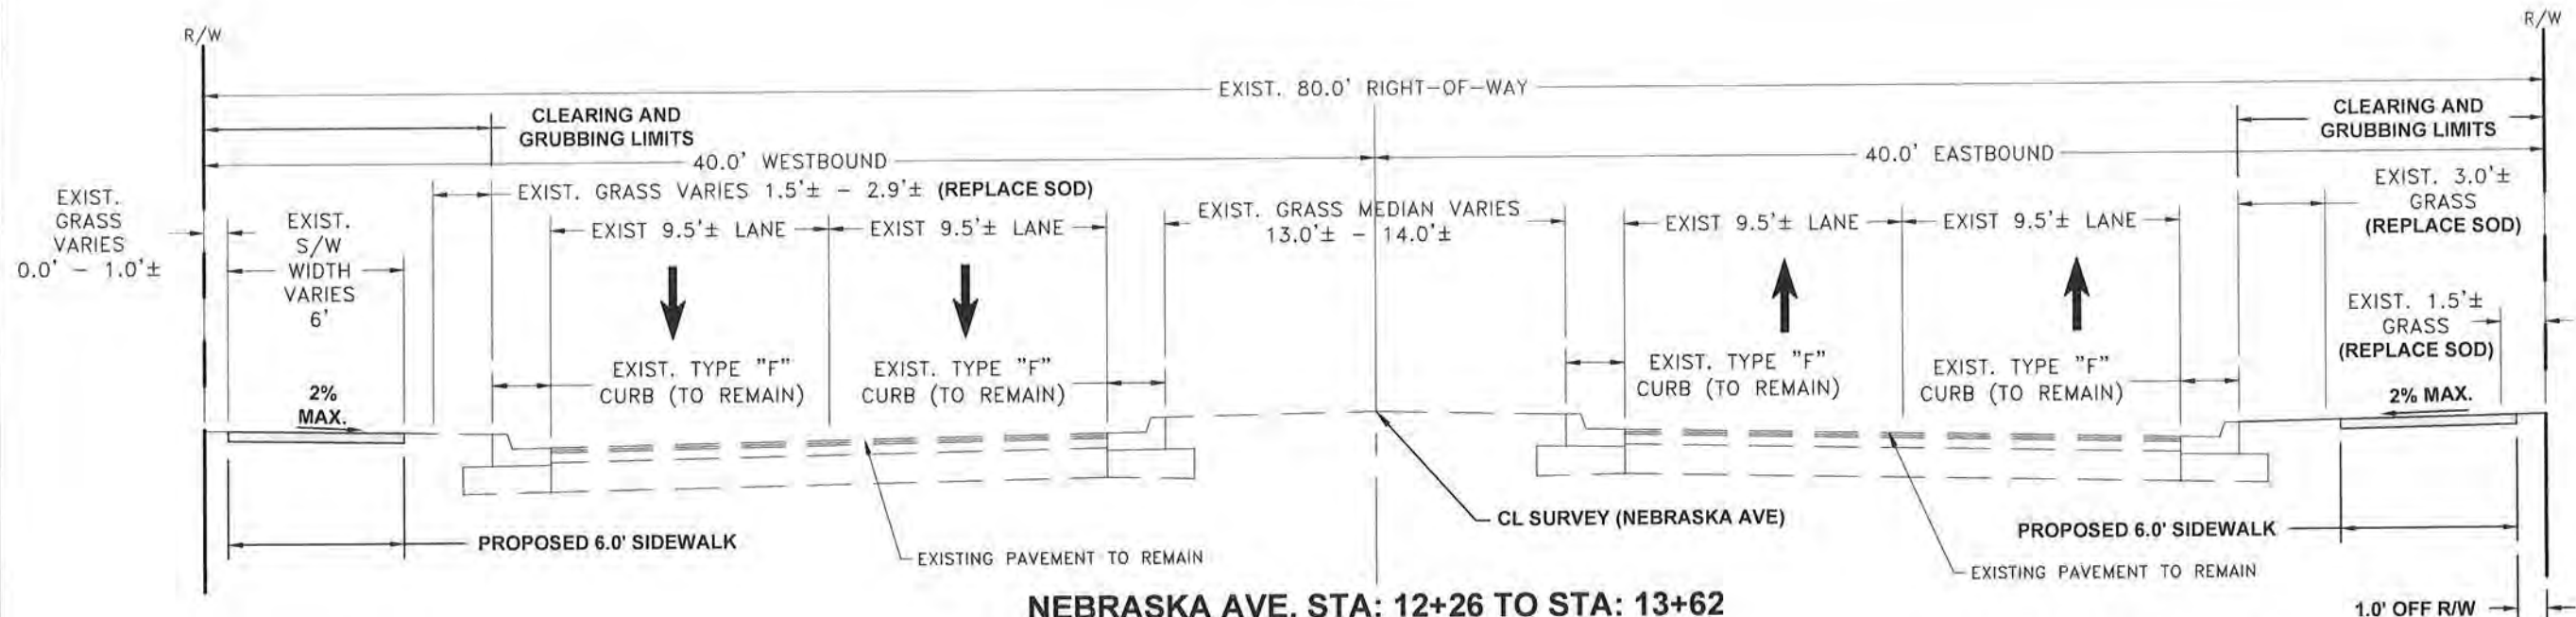

NEBRASKA AVE. STA: 12+26 TO STA: 13+62
NEBRASKA AVE. STA: 16+14 TO STA: 18+40
NEBRASKA AVE. STA: 23+46 TO STA: 24+28
NEBRASKA AVE. STA: 24+55 TO STA: 26+66
NEBRASKA AVE. STA: 26+96 TO STA: 28+18

POSTED SPEED 25 MPH
DESIGN SPEED 30 MPH

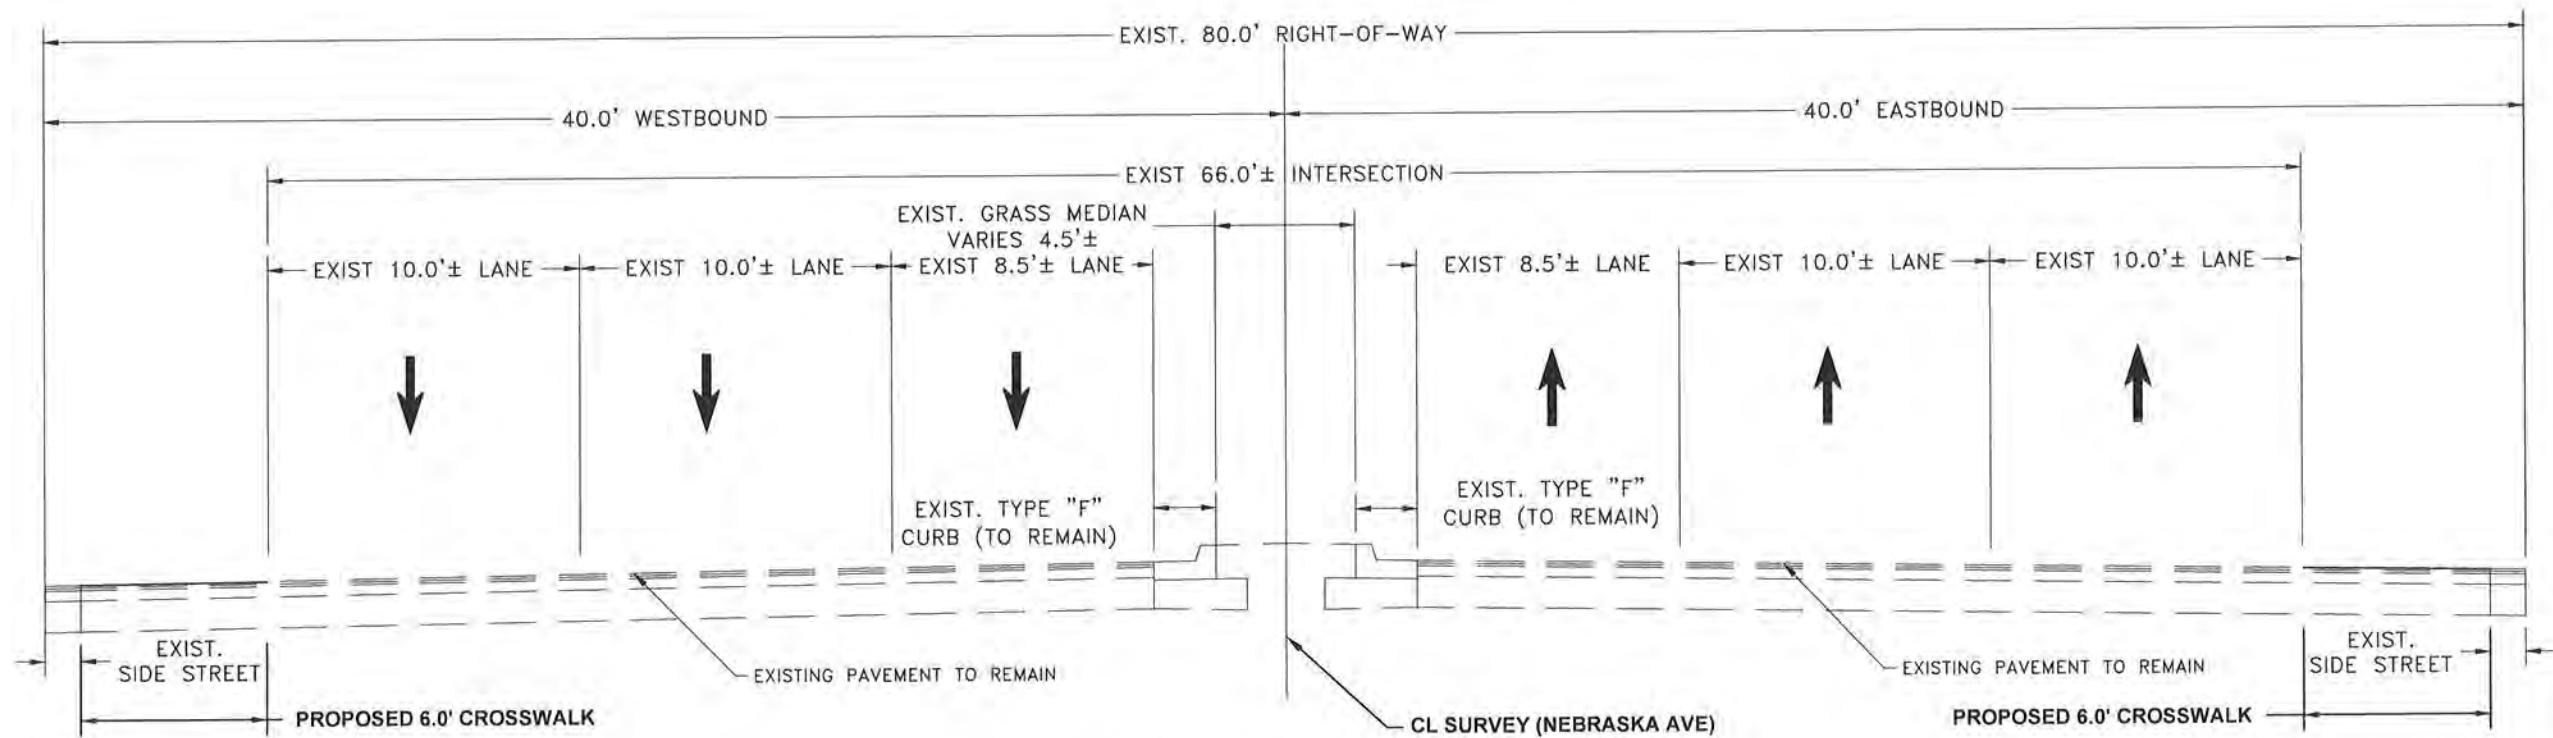

NEBRASKA AVE. STA: 2+73 TO STA: 3+09
NEBRASKA AVE. STA: 21+12 TO STA: 22+03

POSTED SPEED 25 MPH
DESIGN SPEED 30 MPH




DATE:	7-30-24
DRAWN BY:	RC
DESIGNED BY:	TA
CHECKED BY:	JNC
PROJECT NO.:	1918.7
HORIZ. SCALE:	N/A
VERT. SCALE:	N/A
CADD FILE:	1918.7.dwg


NO.	DATE	BY	REVISIONS
3	5-13-25	RC	100% SUBMITTAL
2	1-13-25	DJH	100% SUBMITTAL
1	10-3-24	RC	30% SUBMITTAL

SCALE VERIFICATION
SOLID BAR IS EQUAL TO HALF AN INCH ON ORIGINAL DRAWING. ADJUST ALL SCALED DIMENSIONS ACCORDINGLY.


NEBRASKA AVENUE
SIDEWALK IMPROVEMENTS
CITY OF FORT PIERCE, FLORIDA
TYPICAL SECTIONS

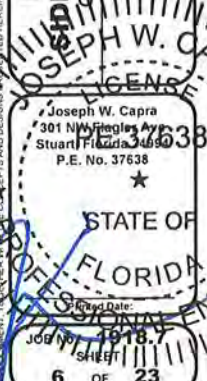

MAY 13 2025

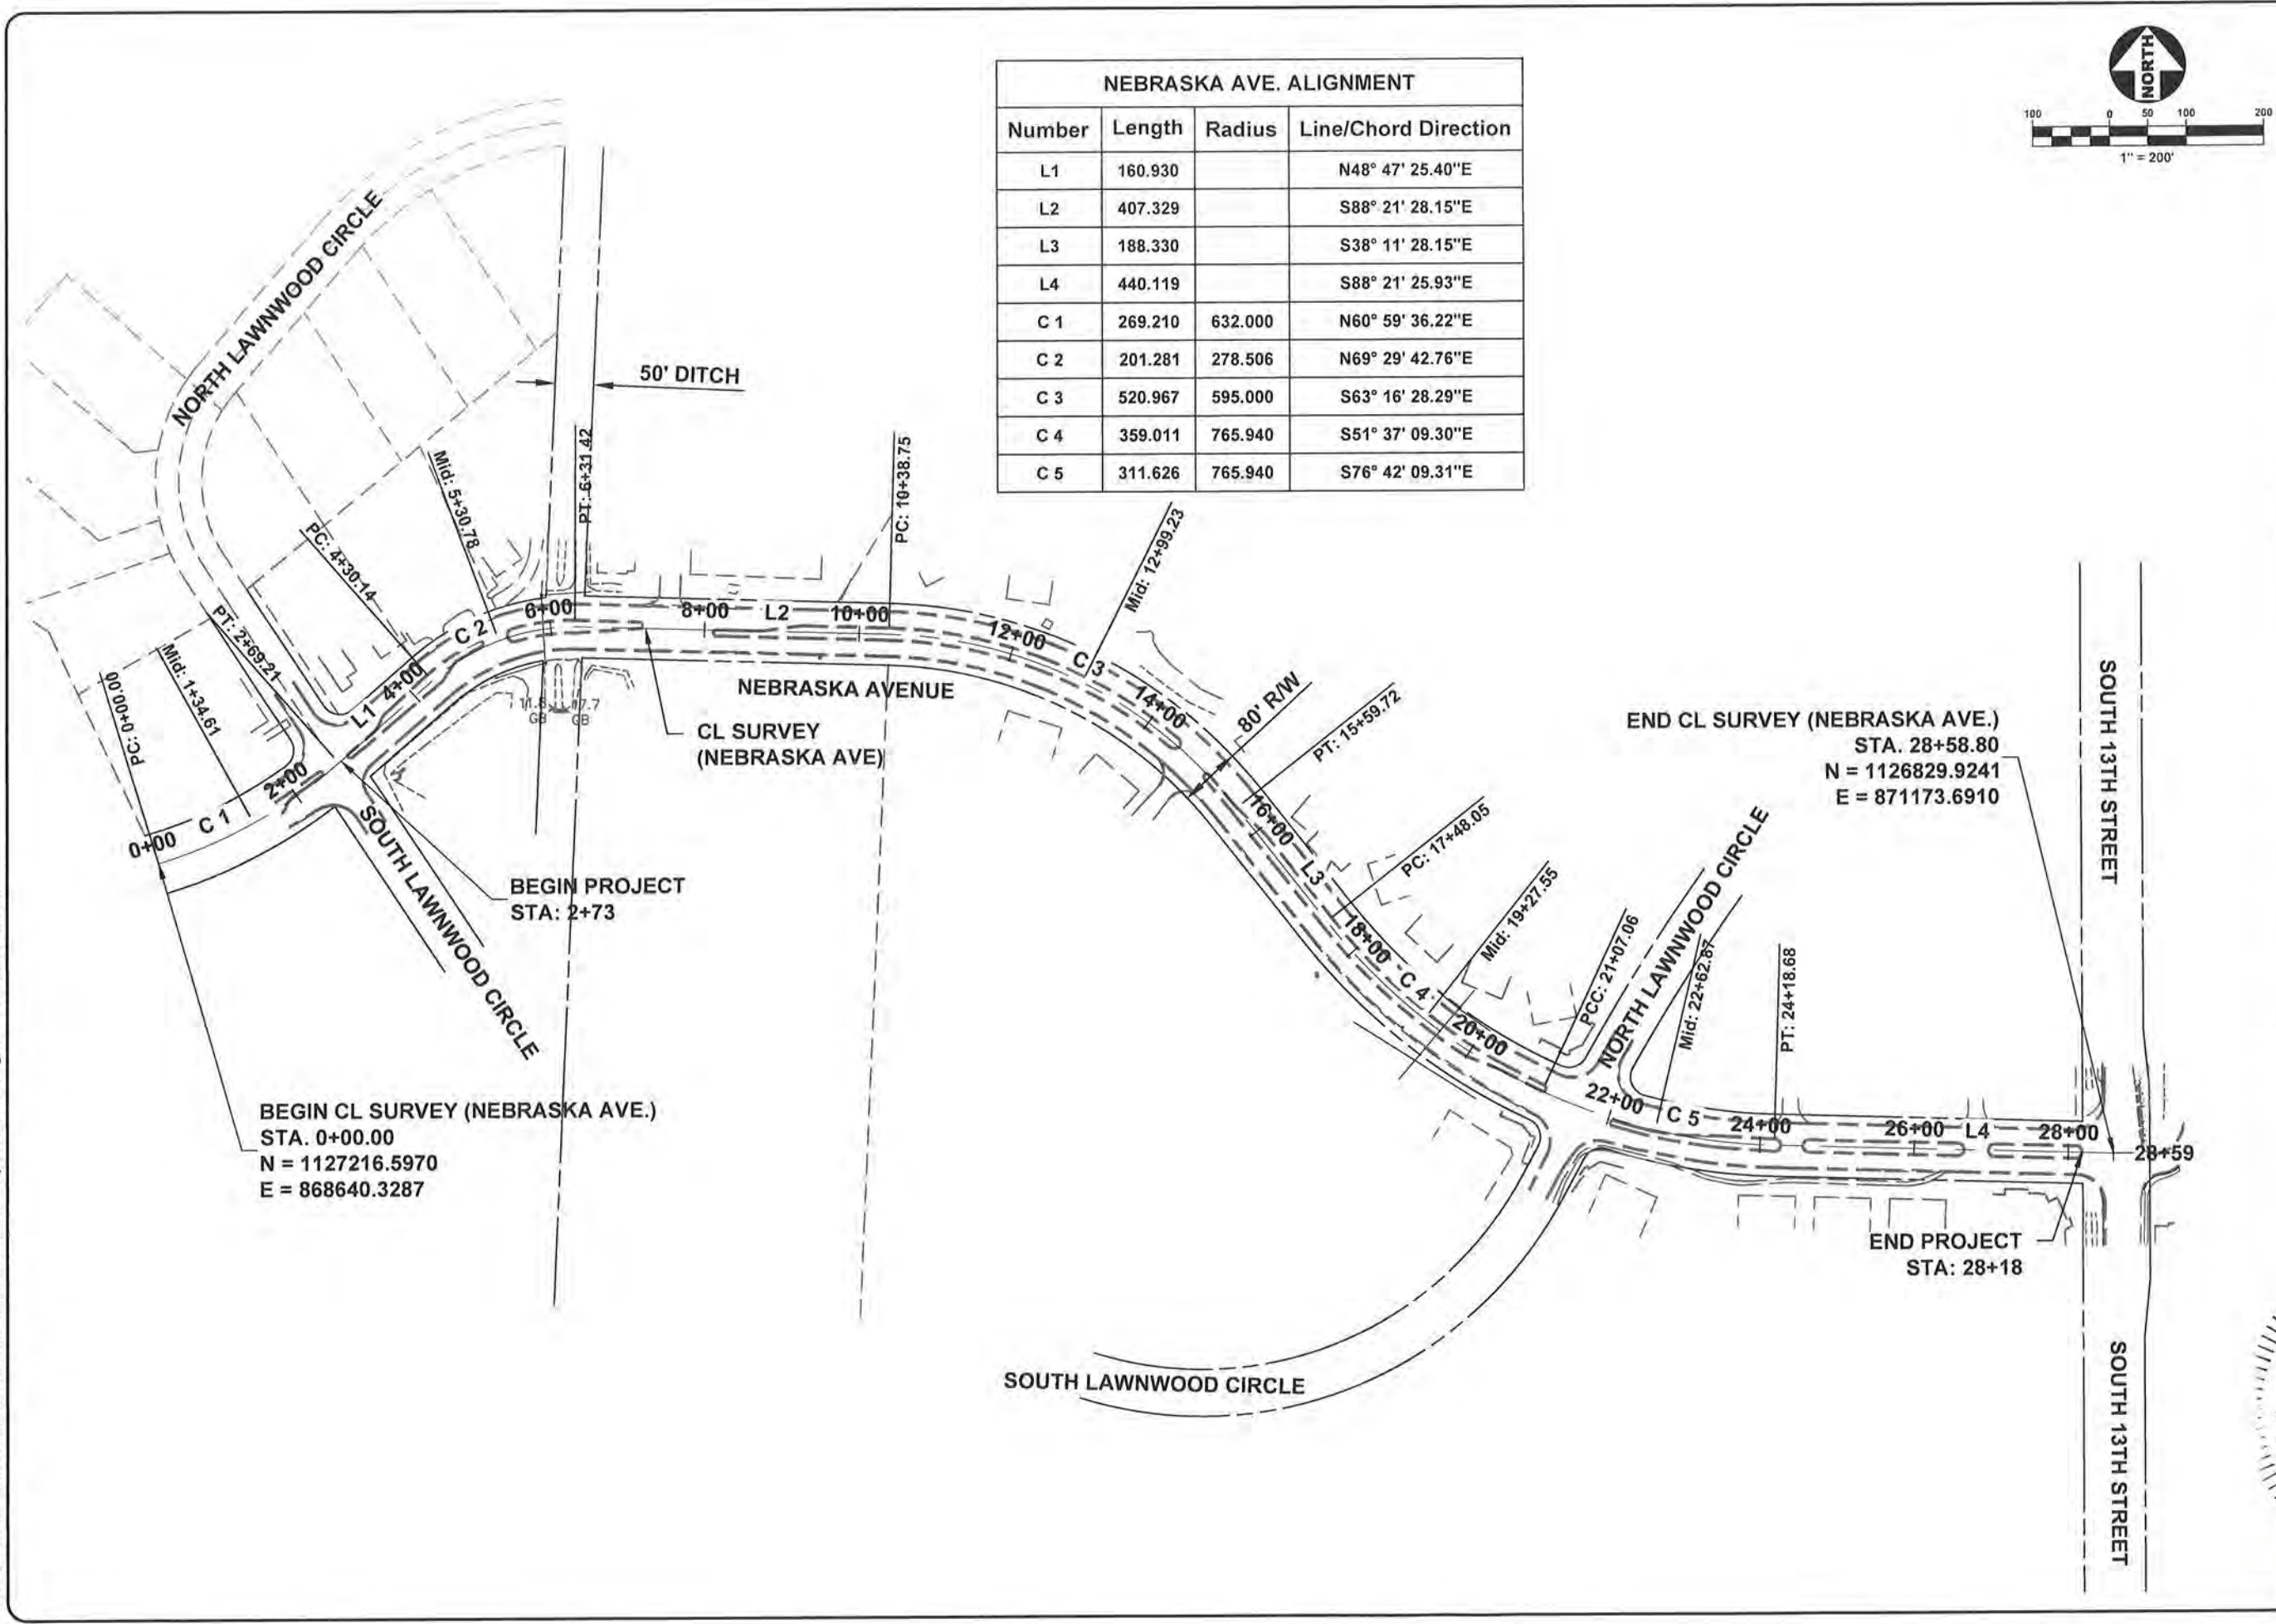

NEBRASKA AVE. ALIGNMENT			
Number	Length	Radius	Line/Chord Direction
L1	160.930		N48° 47' 25.40"E
L2	407.329		S88° 21' 28.15"E
L3	188.330		S38° 11' 28.15"E
L4	440.119		S88° 21' 25.93"E
C 1	269.210	632.000	N60° 59' 36.22"E
C 2	201.281	278.506	N69° 29' 42.76"E
C 3	520.967	595.000	S63° 16' 28.29"E
C 4	359.011	765.940	S51° 37' 09.30"E
C 5	311.626	765.940	S76° 42' 09.31"E

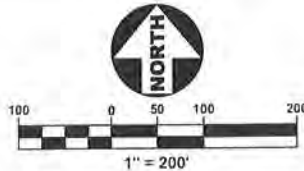

301 NW Flagler Ave.
Stuart, Florida 34994
Phone: (772) 692-4344
Fax: (772) 692-4341

CAPTEC
Engineering, Inc.
Civil Engineering Professionals

DATE:	7-30-24
DRAWN BY:	RC
DESIGNED BY:	TA
CHECKED BY:	JWC
PROJECT NO.:	1918.7
HORIZ. SCALE:	1" = 200'
VERT. SCALE:	N/A
CADD FILE:	WITHDRAWN

REVISIONS		NO.		DATE		BY	
3	5-13-25	RC	100% SUBMITTAL				
2	1-12-25	DJH	60% SUBMITTAL				
1	10-24	RC	30% SUBMITTAL				

SCALE
VERIFICATION

SOLID BAR IS EQUAL
TO HALF AN INCH ON
ORIGINAL DRAWING
ADJUSTED TO SCALE
ACCORDINGLY

NEBRASKA AVENUE
SIDEWALK IMPROVEMENTS
CITY OF FORT PIERCE, FLORIDA

PROJECT CONTROL

Professional Engineer
P.E. No. 37638
301 NW Flagler Ave
Stuart, Florida 34994
P.E. No. 37638

STATE OF
FLORIDA


Professional Engineer

Printed Date:
5/13/2025

JOB No.: 1918.7

SHEET
7 OF 23

P:\19001918.7 - Nebraska Avenue Sidewalk\DWG\1918.7 Project Layout.dwg, 5/13/2025 2:00:23 PM

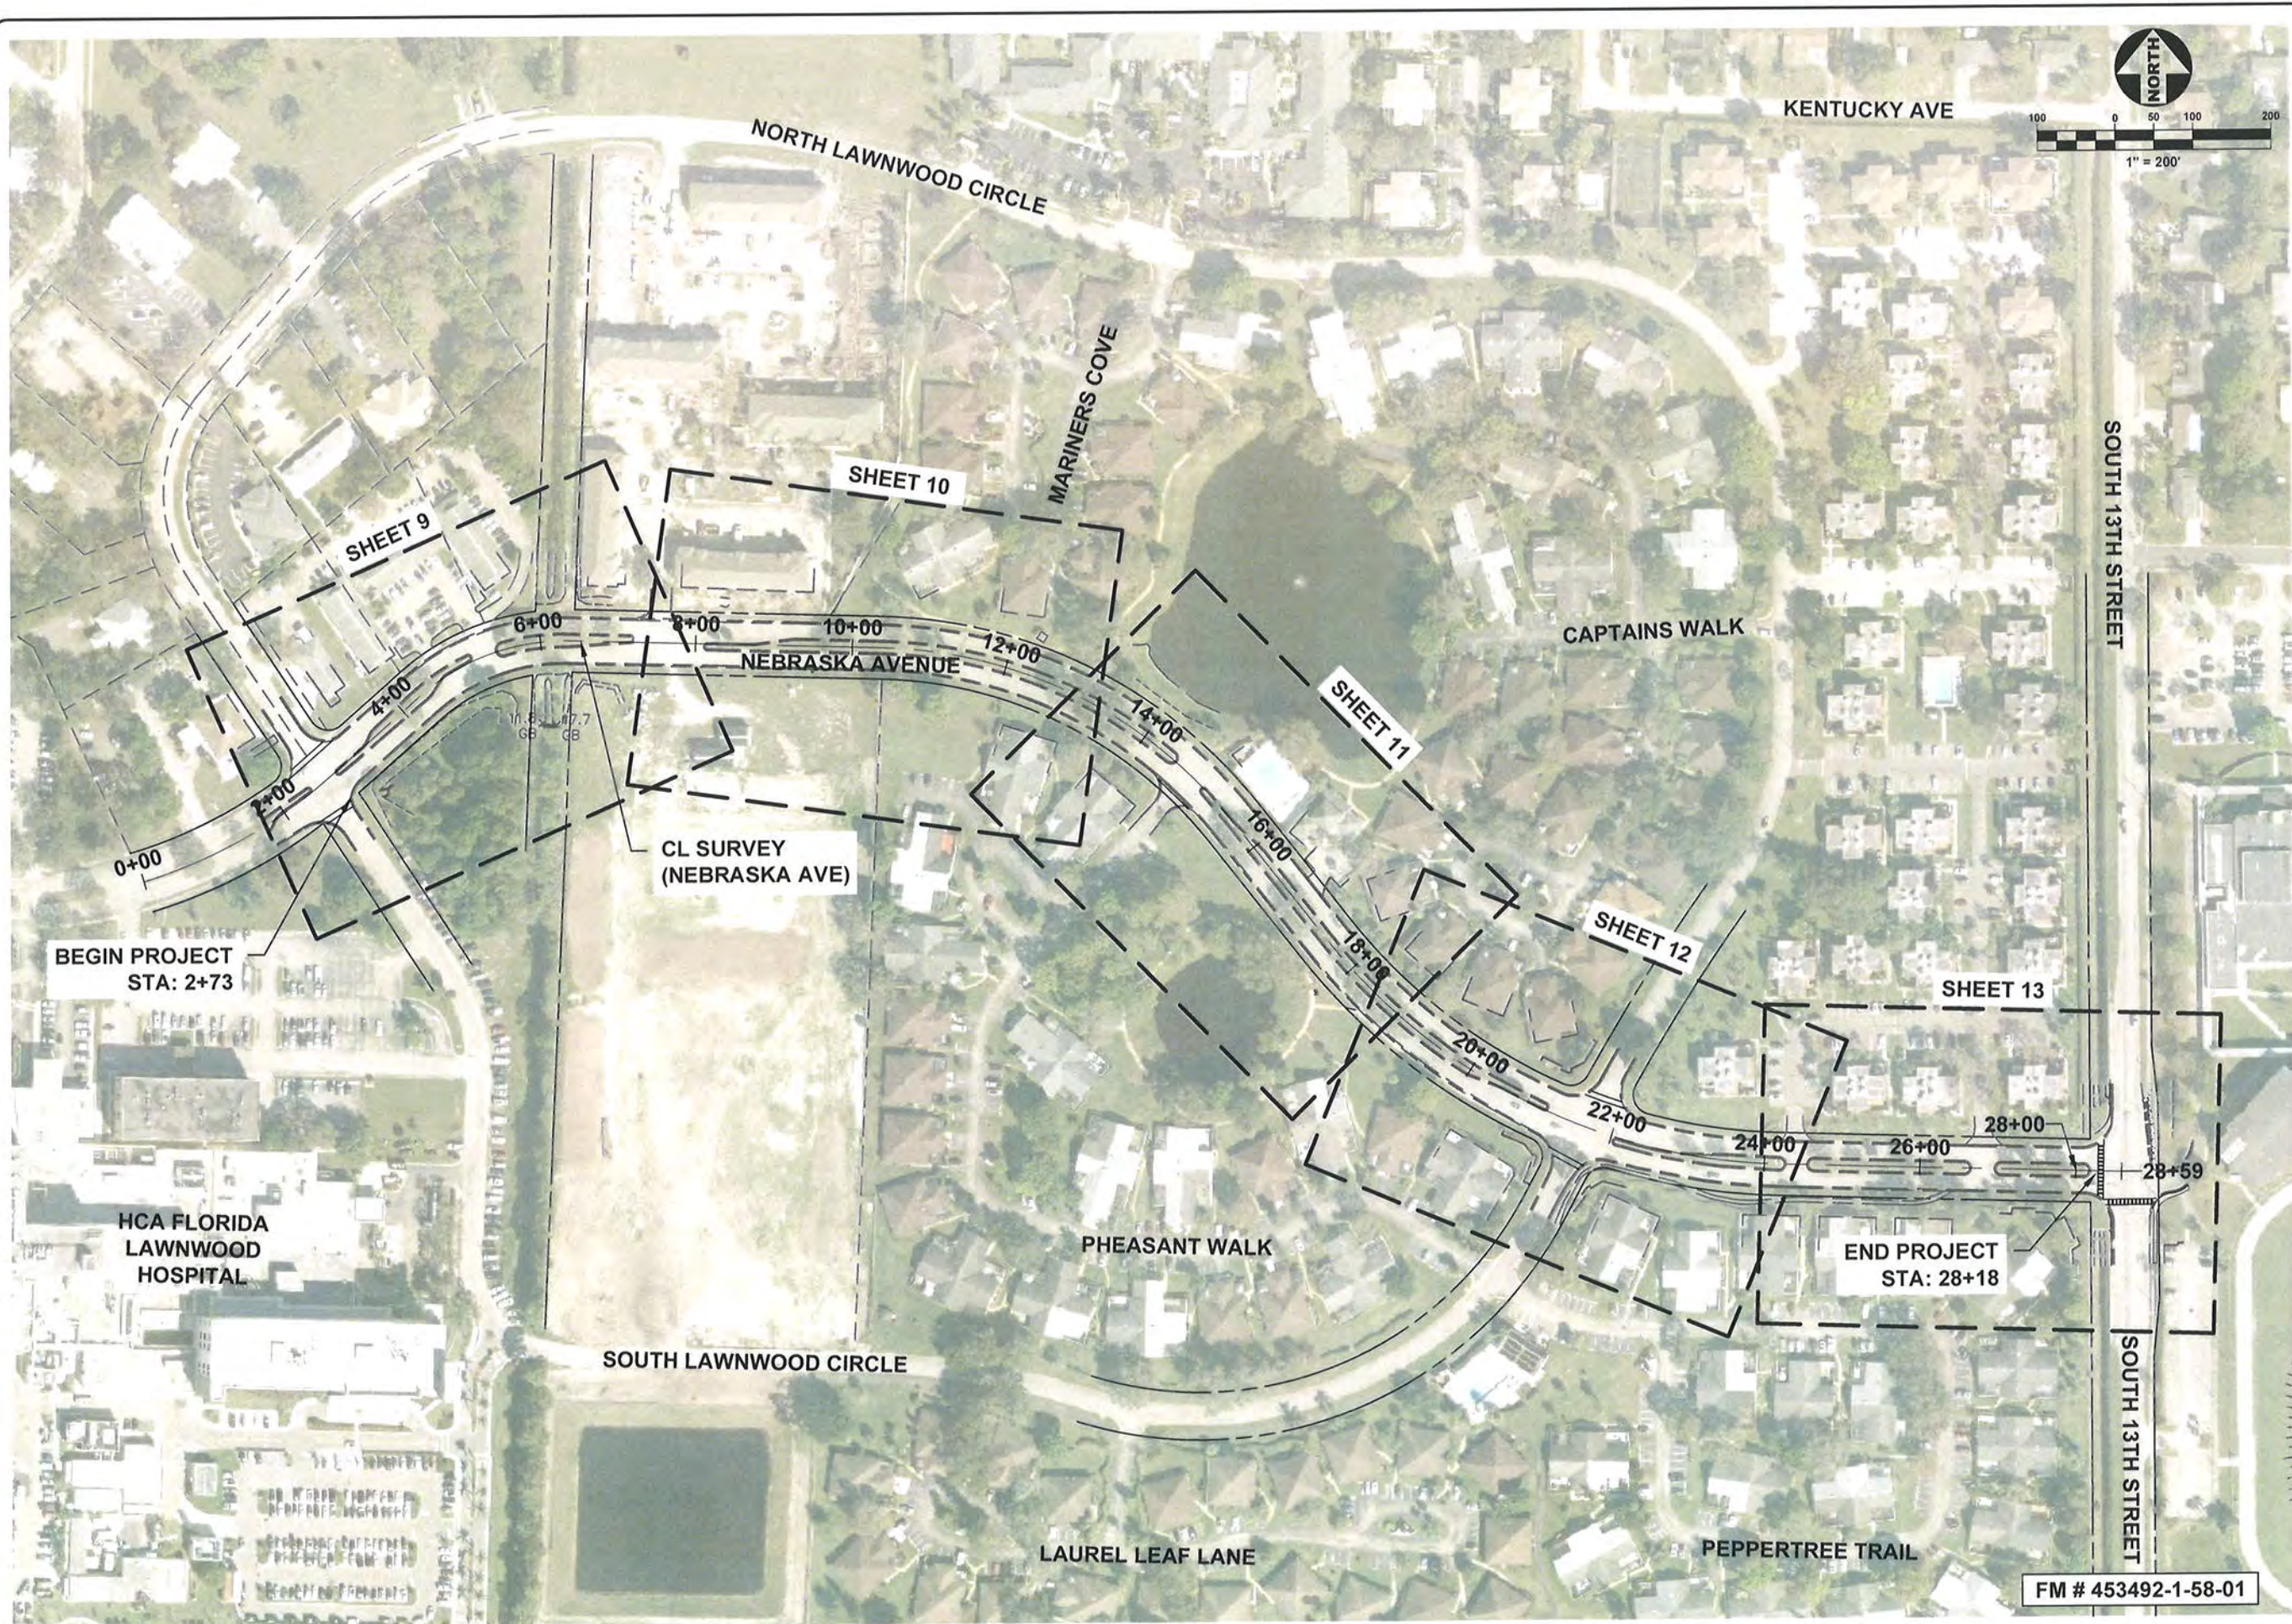

301 NW Flagler Ave
Stuart, Florida 34994
Phone: (772) 282-4311
Fax: (772) 282-4311

CAPTEC
Engineering, Inc.
Civil Engineering Professionals

DATE:	7-30-24
DRAWN BY:	RC
DESIGNED BY:	TA
CHECKED BY:	JWC
PROJECT NO.:	1918.7
HORIZ. SCALE:	1" = 200'
VERT. SCALE:	N/A
CADD FILE:	1918.PLT

NO.	DATE	BY	REVISIONS
3	5-13-25	RC	100% SUBMITTAL
2	1-13-25	DJH	80% SUBMITTAL
1	10-3-24	RC	30% SUBMITTAL

SCALE VERIFICATION

0 5.5

SOLID BAR IS EQUAL TO HALF ANCHOR TO ORIGINAL DRAWING. ADJUST ALL SCALED DIMENSIONS ACCORDINGLY.

NEBRASKA AVENUE SIDEWALK IMPROVEMENTS

CITY OF FORT PIERCE, FLORIDA

PROJECT LAYOUT

JOSEPH W. CAPRA
P.E. 374638
301 NW Flagler Ave
Stuart, Florida 34994
P.E. No. 374638

STATE OF FLORIDA
PROFESSIONAL ENGINEER

JOB NO.: 1918.7
SHEET 8 OF 23


FM # 453492-1-58-01

MAY 13 2025

LEGEND:

EXISTING ROW
EXISTING AERIAL UTILITY LINE
EXISTING BURIED ELECTRIC LINE
EXISTING BURIED GAS
EXISTING DRAINAGE PIPE
EXISTING WATER MAIN
EXISTING CHAIN LINK FENCE
EXISTING TOE OF SLOPE
EXISTING TOP OF BANK
EXISTING CENTER LINE OF ROAD

4" THICK CONC. CROSSWALK
6" THICK CONC. CR-X CURB RAMPS
SIDEWALK TO BE REMOVED IN R/W
ADA DETECTABLE WARNING CAST IN PLACE
TREE (AS LABELED) CP CABBAGE PALM

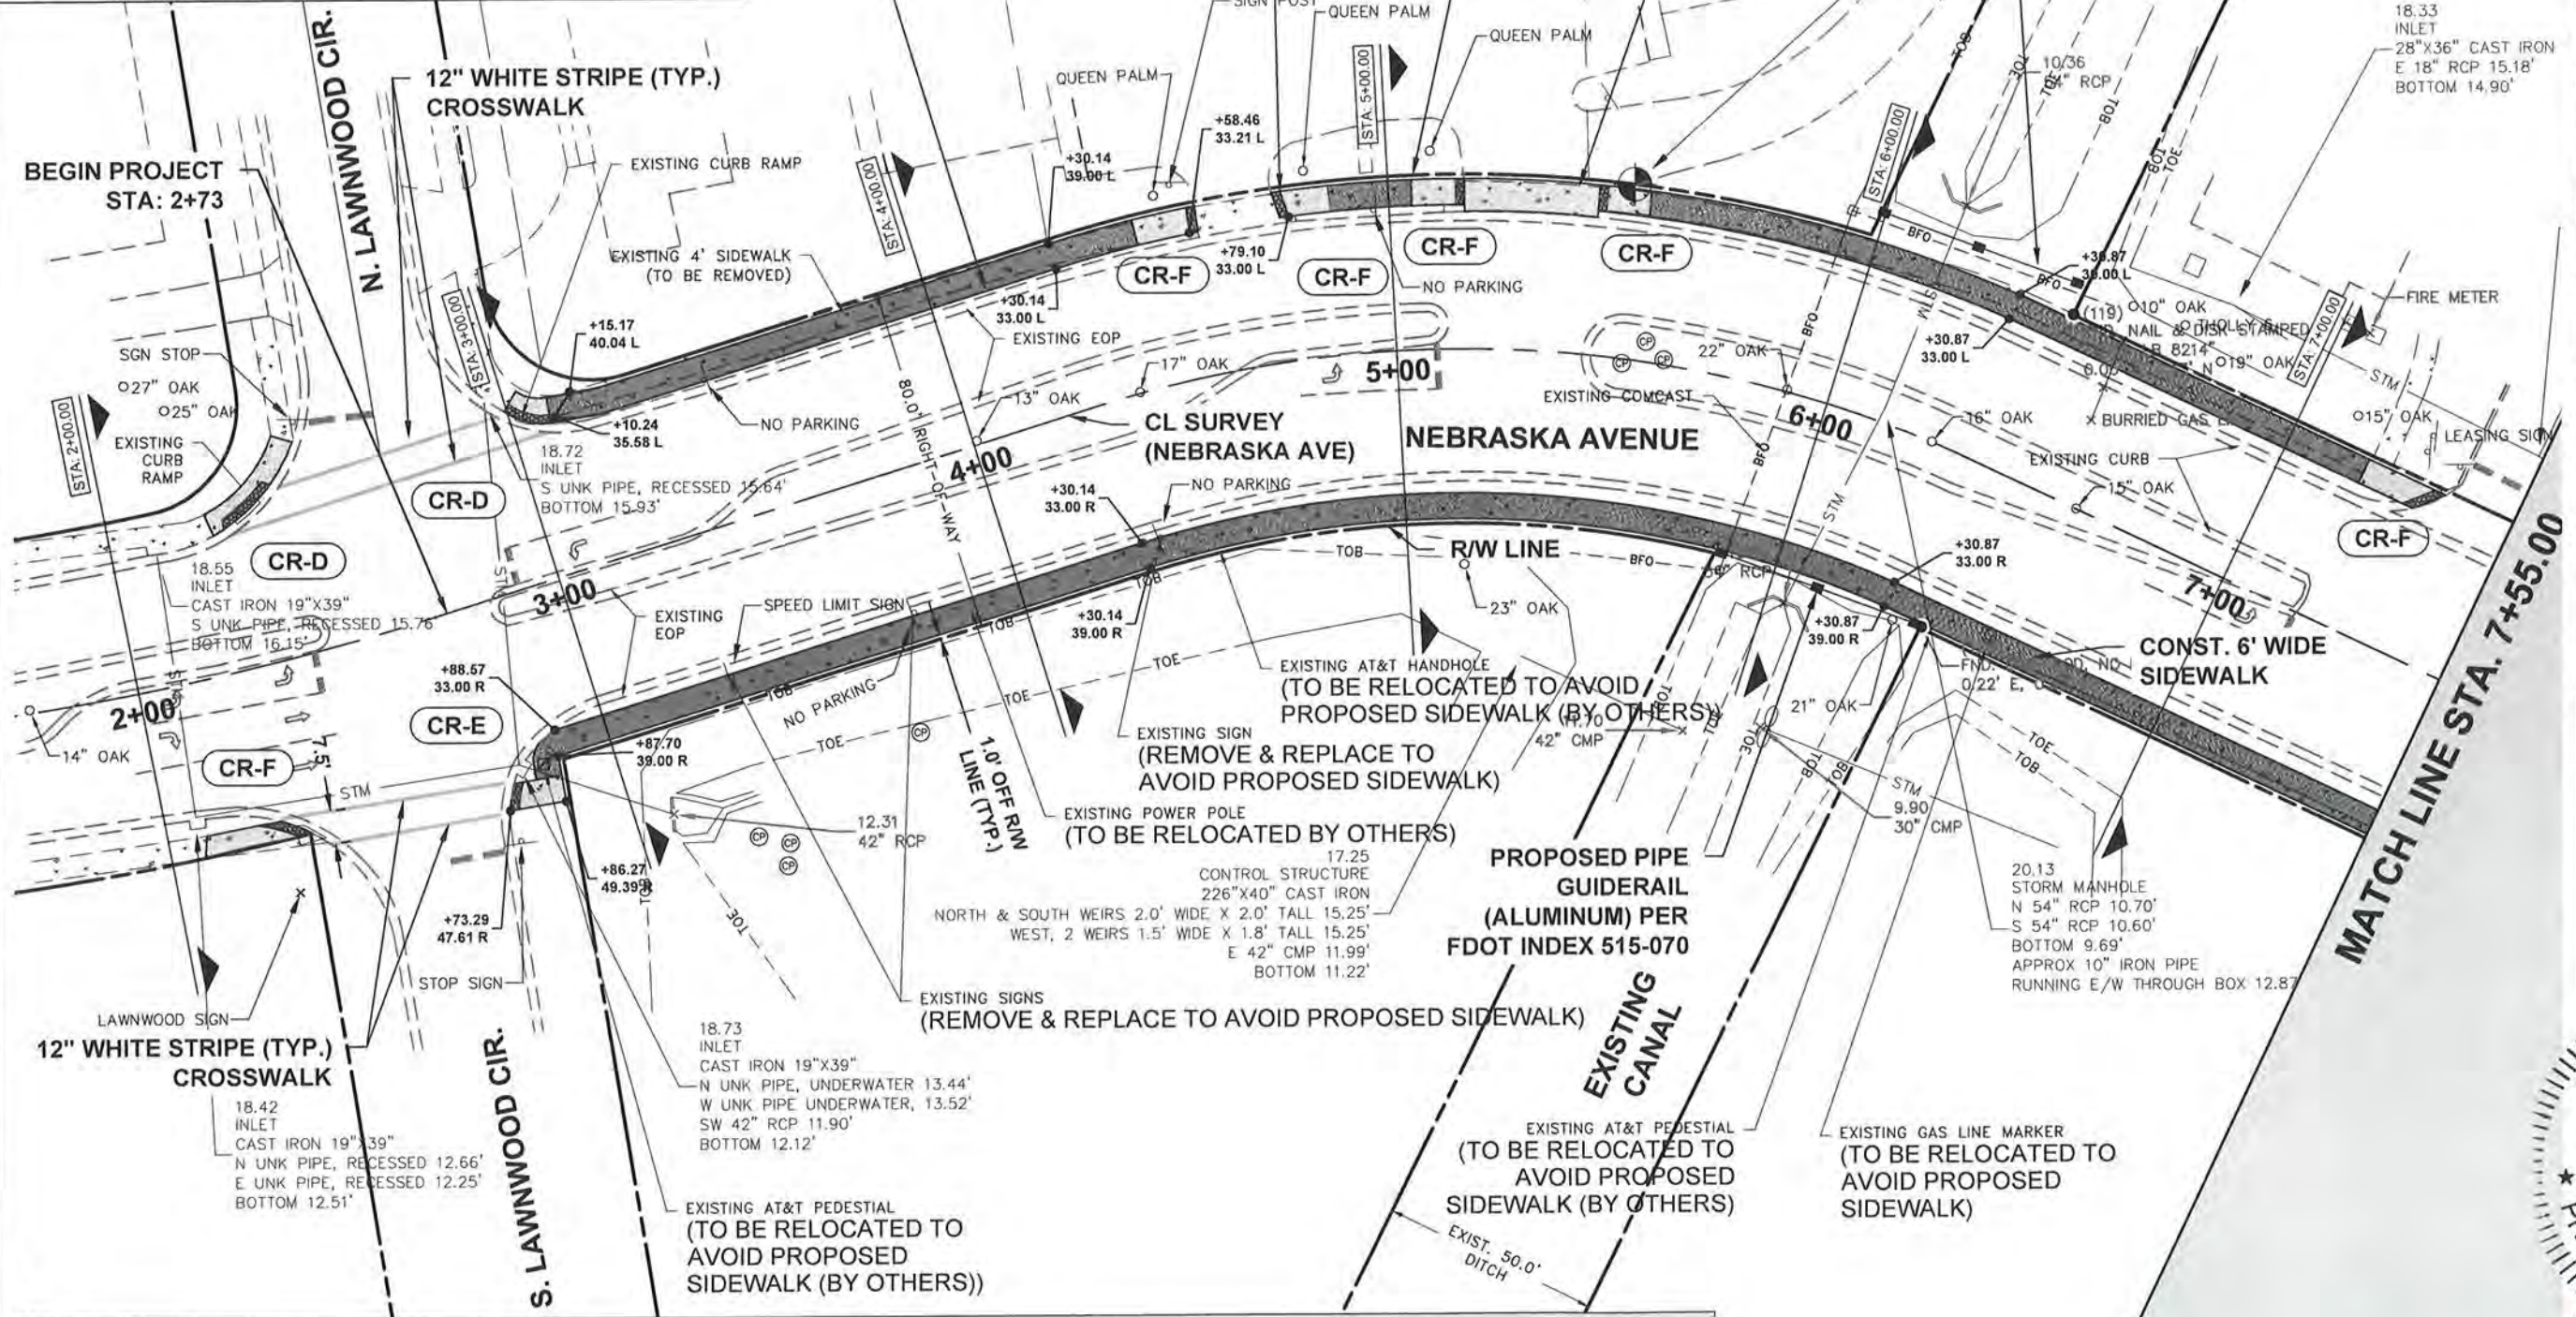**NOTE:**

- ALL WORK SHALL BE COMPLETED FROM AND WITHIN EXISTING RIGHT-OF-WAY.
- CONTRACTOR TO LOCATE ALL WATER MAINS / WM SERVICES / SANITARY SERVICES / SANITARY LATERALS PRIOR TO CONSTRUCT.



DATE:	7/30/24
DRAWN BY:	RC
DESIGNED BY:	TA
CHECKED BY:	JWC
PROJECT No.:	1918.7
HORIZ. SCALE:	1" = 40'
VERT. SCALE:	N/A
CADD FILE:	9/19/2024

NO.	DATE	BY	REVISIONS
1	10-2-24	RC	30% SUBMITTAL
2	1-13-25	DJH	60% SUBMITTAL
3	5-13-25	RC	100% SUBMITTAL

SCALE	VERIFICATION
0 10 20 30 40 50 60 70 80 90 100	0 10 20 30 40 50 60 70 80 90 100
SOLID BAR IS EQUAL TO HALF AN INCH ON ADJUST ALL SCALED DIMENSIONS ACCORDINGLY	


NEBRASKA AVENUE
SIDEWALK IMPROVEMENTS
CITY OF FORT PIERCE, FLORIDA
PLAN SHEET

PE 37638
Joseph W. Capra
301 NW Flagler Ave
Stuart, Florida 34994
P.E. No. 12530

STATE OF
FLORIDA
PROFESSIONAL ENGINEER

JOB No.: 1918.7
SHEET
9 OF 23

MAY 13 2025

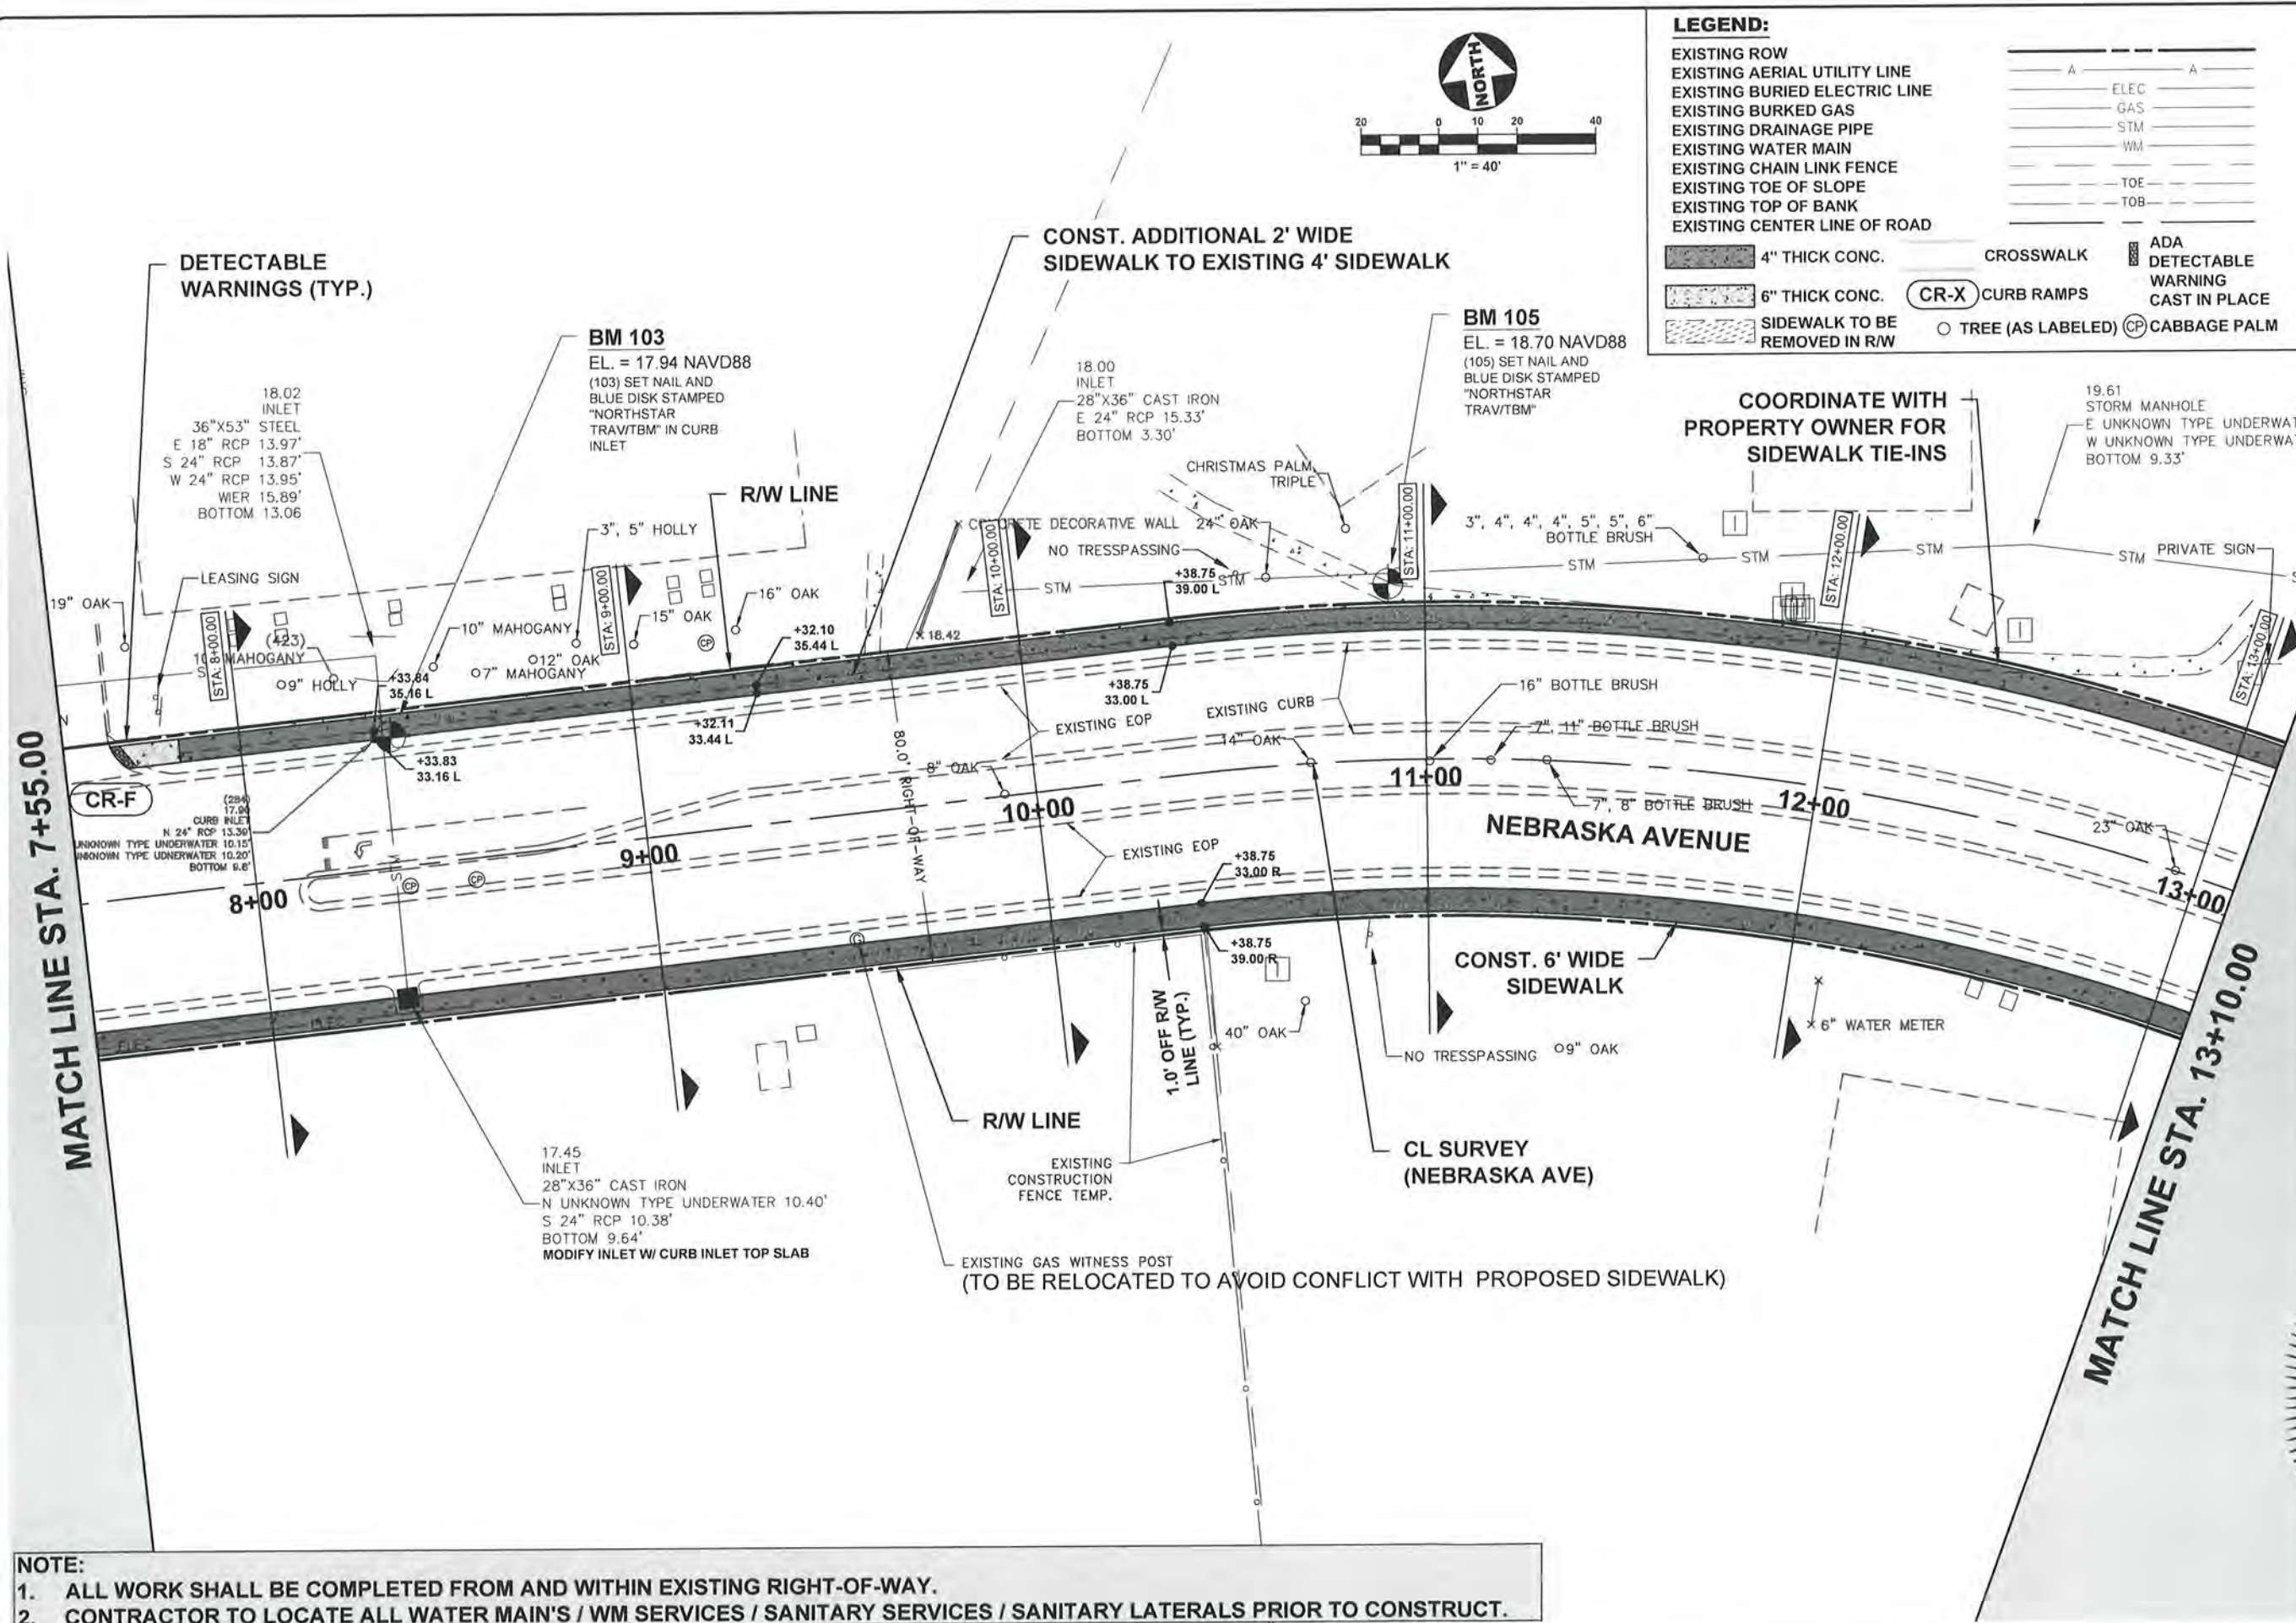

- NOTE:**
1. ALL WORK SHALL BE COMPLETED FROM AND WITHIN EXISTING RIGHT-OF-WAY.
 2. CONTRACTOR TO LOCATE ALL WATER MAIN'S / WM SERVICES / SANITARY SERVICES / SANITARY LATERALS PRIOR TO CONSTRUCT.

LEGEND:

- EXISTING ROW
EXISTING AERIAL UTILITY LINE
EXISTING BURIED ELECTRIC LINE
EXISTING BURIED GAS
EXISTING DRAINAGE PIPE
EXISTING WATER MAIN
EXISTING CHAIN LINK FENCE
EXISTING TOE OF SLOPE
EXISTING TOP OF BANK
EXISTING CENTER LINE OF ROAD
- 4" THICK CONC.
6" THICK CONC.
SIDEWALK TO BE REMOVED IN R/W
- CROSSWALK
ADA DETECTABLE WARNING CAST IN PLACE
CR-X CURB RAMPS
TREE (AS LABELED)
CABBAGE PALM
- ELEC
GAS
STM
WM
TOE
TOB

CAPTEC
Engineering, Inc.
Civil Engineering Professionals

301 NW Flagler Ave
Stuart, Florida 34994
Phone: (772) 692-4344
Fax: (772) 692-4341

Engineering License
No. EB-007157

DATE:	7-30-24
DRAWN BY:	RC
DESIGNED BY:	TA
CHECKED BY:	JWC
PROJECT NO.:	1918.7
HORIZ. SCALE:	1" = 40'
VERT. SCALE:	N/A
CADD FILE:	1918.Plan

NO.	DATE	BY	REVISIONS
3	5-13-25	RC	100% SUBMITTAL
2	1-13-25	DJH	50% SUBMITTAL
1	10-3-24	RC	30% SUBMITTAL

SCALE	VERIFICATION
0 0.5 1	SOLID BAR IS EQUAL TO HALF AN INCH ON ORIGINAL DRAWING. ADJUSTED DIMENSIONS ACCORDINGLY.

NEBRASKA AVENUE SIDEWALK IMPROVEMENTS
CITY OF FORT PIERCE, FLORIDA
PLAN SHEET

W. CAPRA
LICENSE
PE 37638


Joseph W. Capra
301 NW Flagler Ave
Stuart, Florida 34994
P.E. No. 37638

FLORIDA
PROFESSIONAL ENGINEER

JOB No.:	1918.7
SHEET	10 OF 23

MAY 13 2025

P:\1900\1918.7 - Nebraska Avenue Sidewalk\DWG\1918.7 PGD Plans.dwg, 5/13/2025 2:00:29 PM

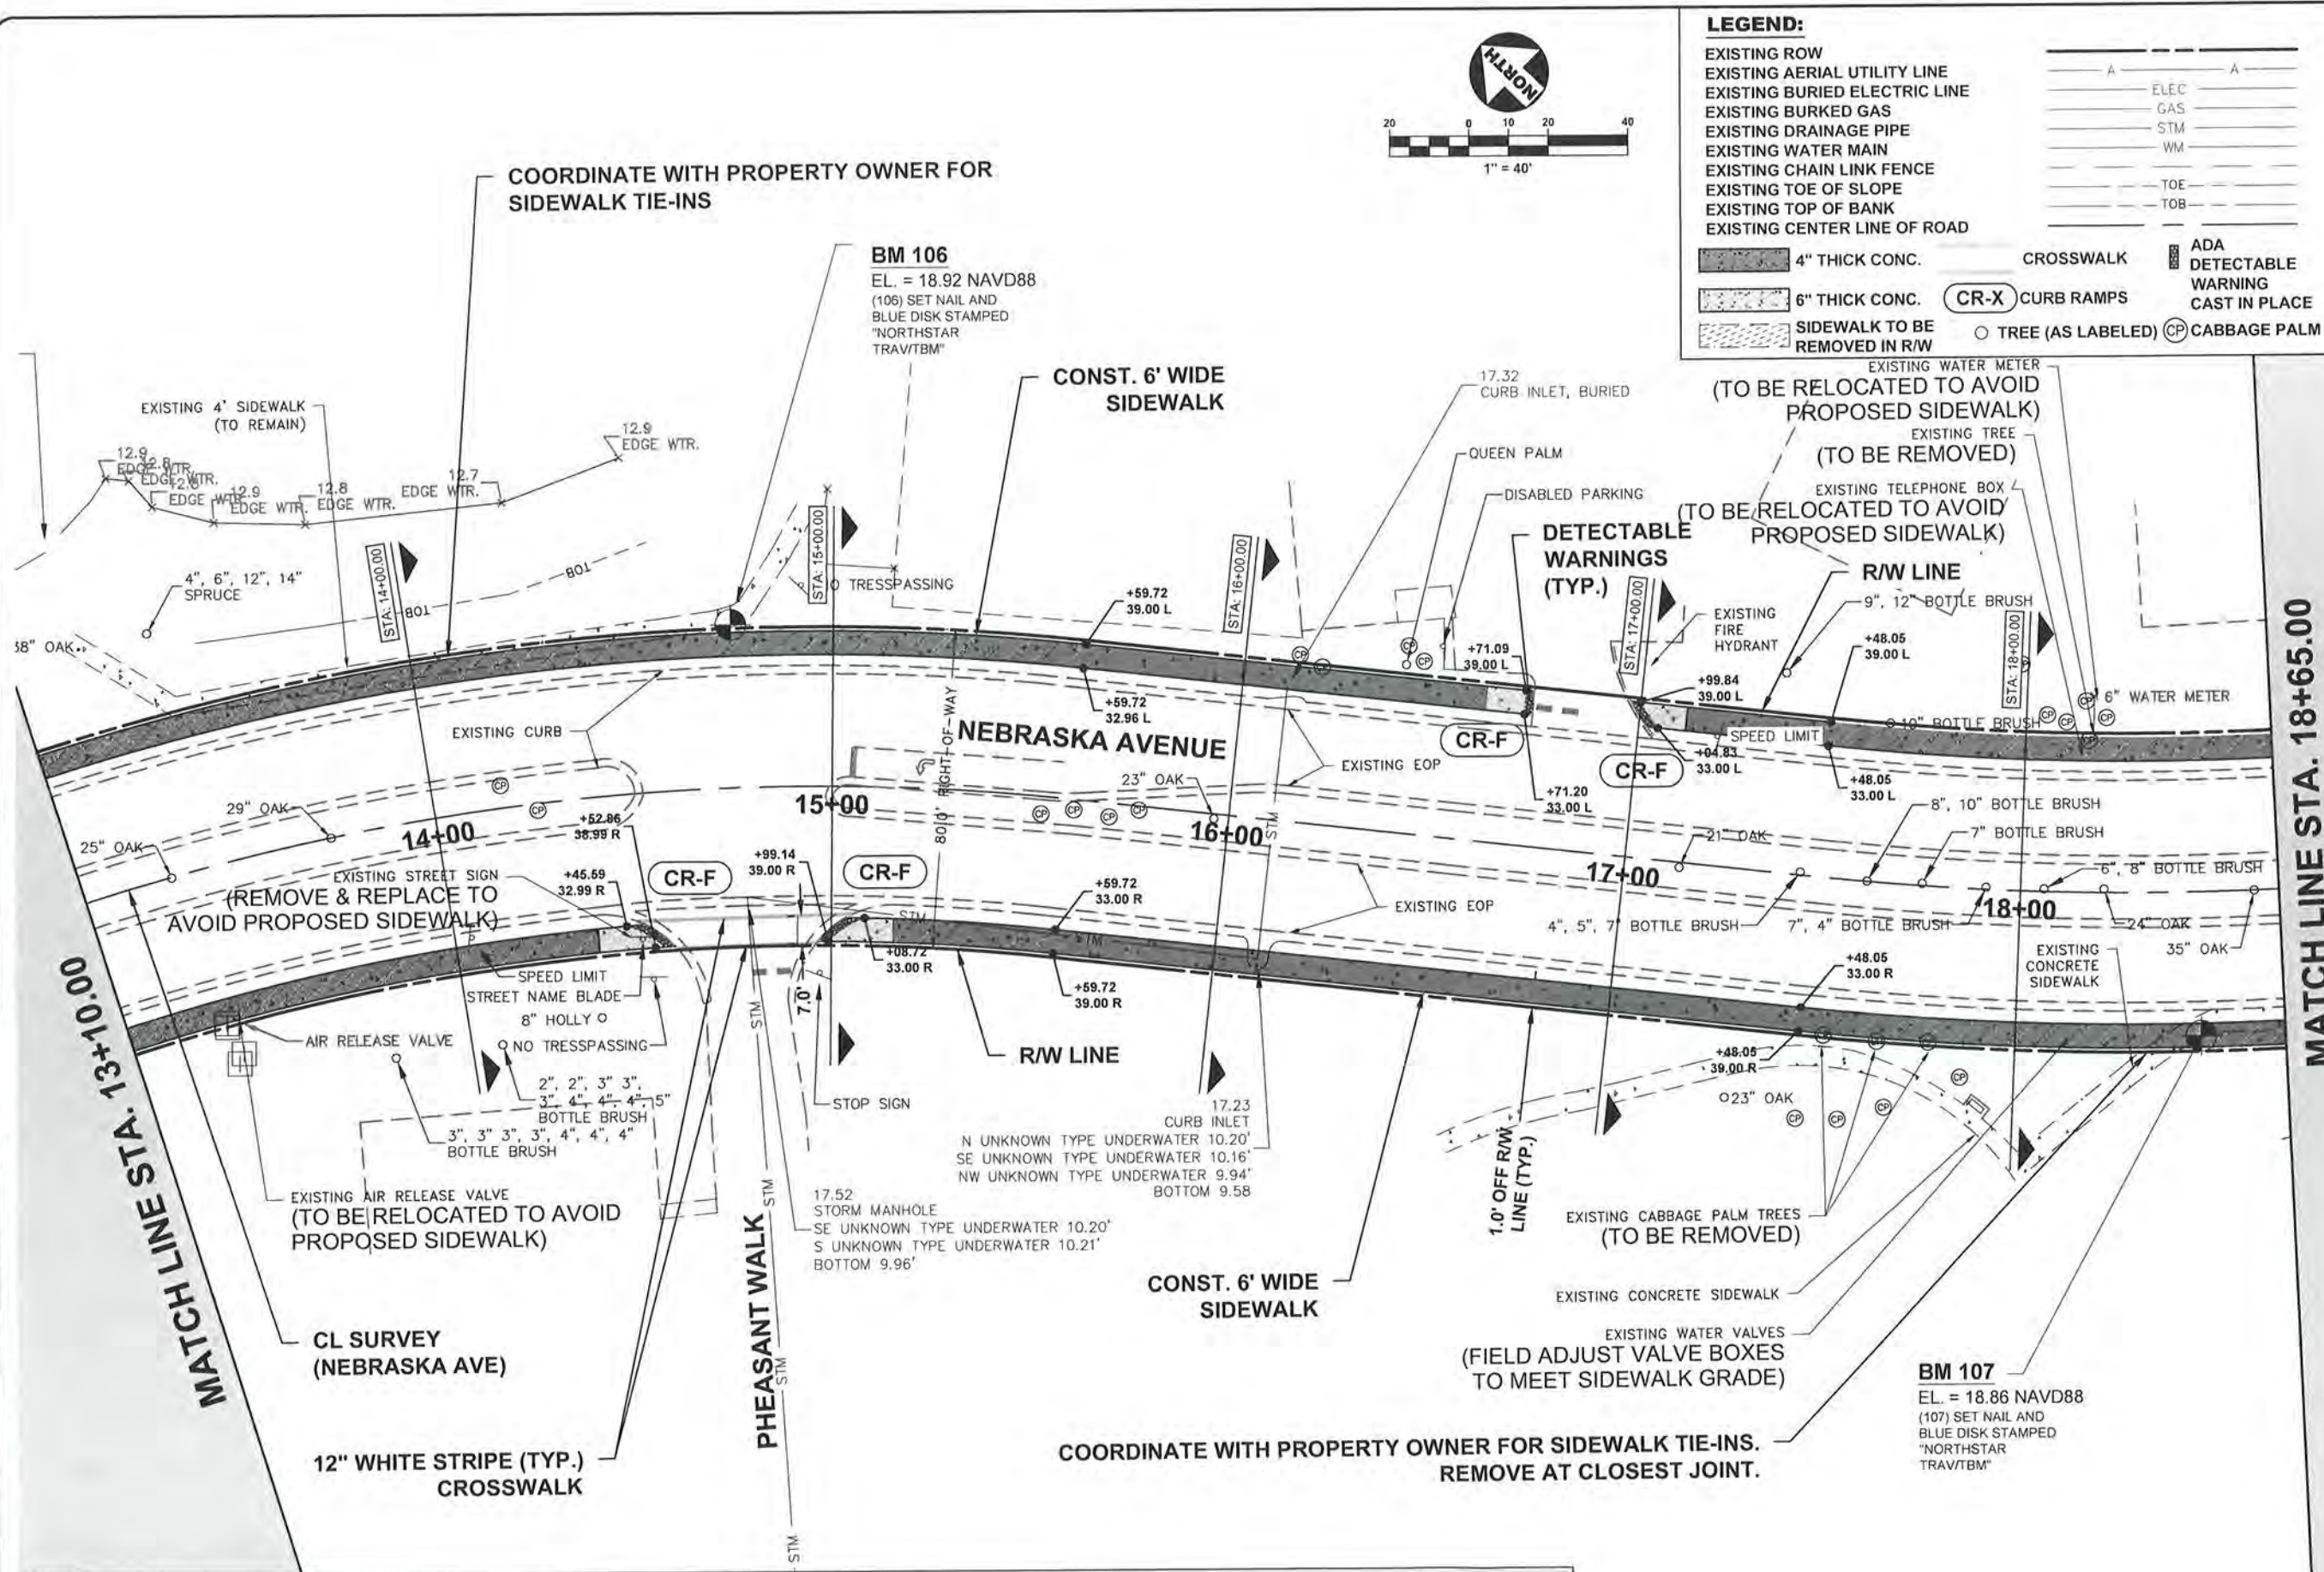

- NOTE:**
1. ALL WORK SHALL BE COMPLETED FROM AND WITHIN EXISTING RIGHT-OF-WAY.
 2. CONTRACTOR TO LOCATE ALL WATER MAIN'S / WM SERVICES / SANITARY SERVICES / SANITARY LATERALS PRIOR TO CONSTRUCT.

LEGEND:

- EXISTING ROW
EXISTING AERIAL UTILITY LINE
EXISTING BURIED ELECTRIC LINE
EXISTING BURIED GAS
EXISTING DRAINAGE PIPE
EXISTING WATER MAIN
EXISTING CHAIN LINK FENCE
EXISTING TOE OF SLOPE
EXISTING TOP OF BANK
EXISTING CENTER LINE OF ROAD
- 4" THICK CONC.
6" THICK CONC.
SIDEWALK TO BE REMOVED IN R/W
- CROSSWALK
CR-X CURB RAMPS
TREE (AS LABELED) CP CABBAGE PALM
- ADA DETECTABLE WARNING CAST IN PLACE

CAPTEC
Engineering, Inc.
Civil Engineering Professionals

301 NW Flag Ave.
Stuart, Florida 34994
Phone: (772) 692-4344
Fax: (772) 692-4341

Engineering Business
No. EB-0017657

DATE:	7-30-24
DRAWN BY:	RC
DESIGNED BY:	TA
CHECKED BY:	JWC
PROJECT NO.:	1918.7
HORIZ. SCALE:	1" = 40'
VERT. SCALE:	N/A
CADD FILE:	1918.PAE

NO.	DATE	BY	REVISIONS
3	5-13-25	RC	100% SUBMITTAL
2	1-13-25	DJM	60% SUBMITTAL
1	10-3-24	RC	30% SUBMITTAL

SCALE	VERIFICATION
0	0.5
SOLID BAR IS EQUAL TO HALF AN INCH ON ORIGINAL DRAWING. ADJUSTED DIMENSIONS ACCORDINGLY.	


NEBRASKA AVENUE SIDEWALK IMPROVEMENTS
CITY OF FORT PIERCE, FLORIDA

PLAN SHEET

JOSEPH W. CAPRA
PE 37638
Professional Engineer
STATE OF FLORIDA

JOB No. 1918.7
SHEET 11 OF 23

MAY 13 2025

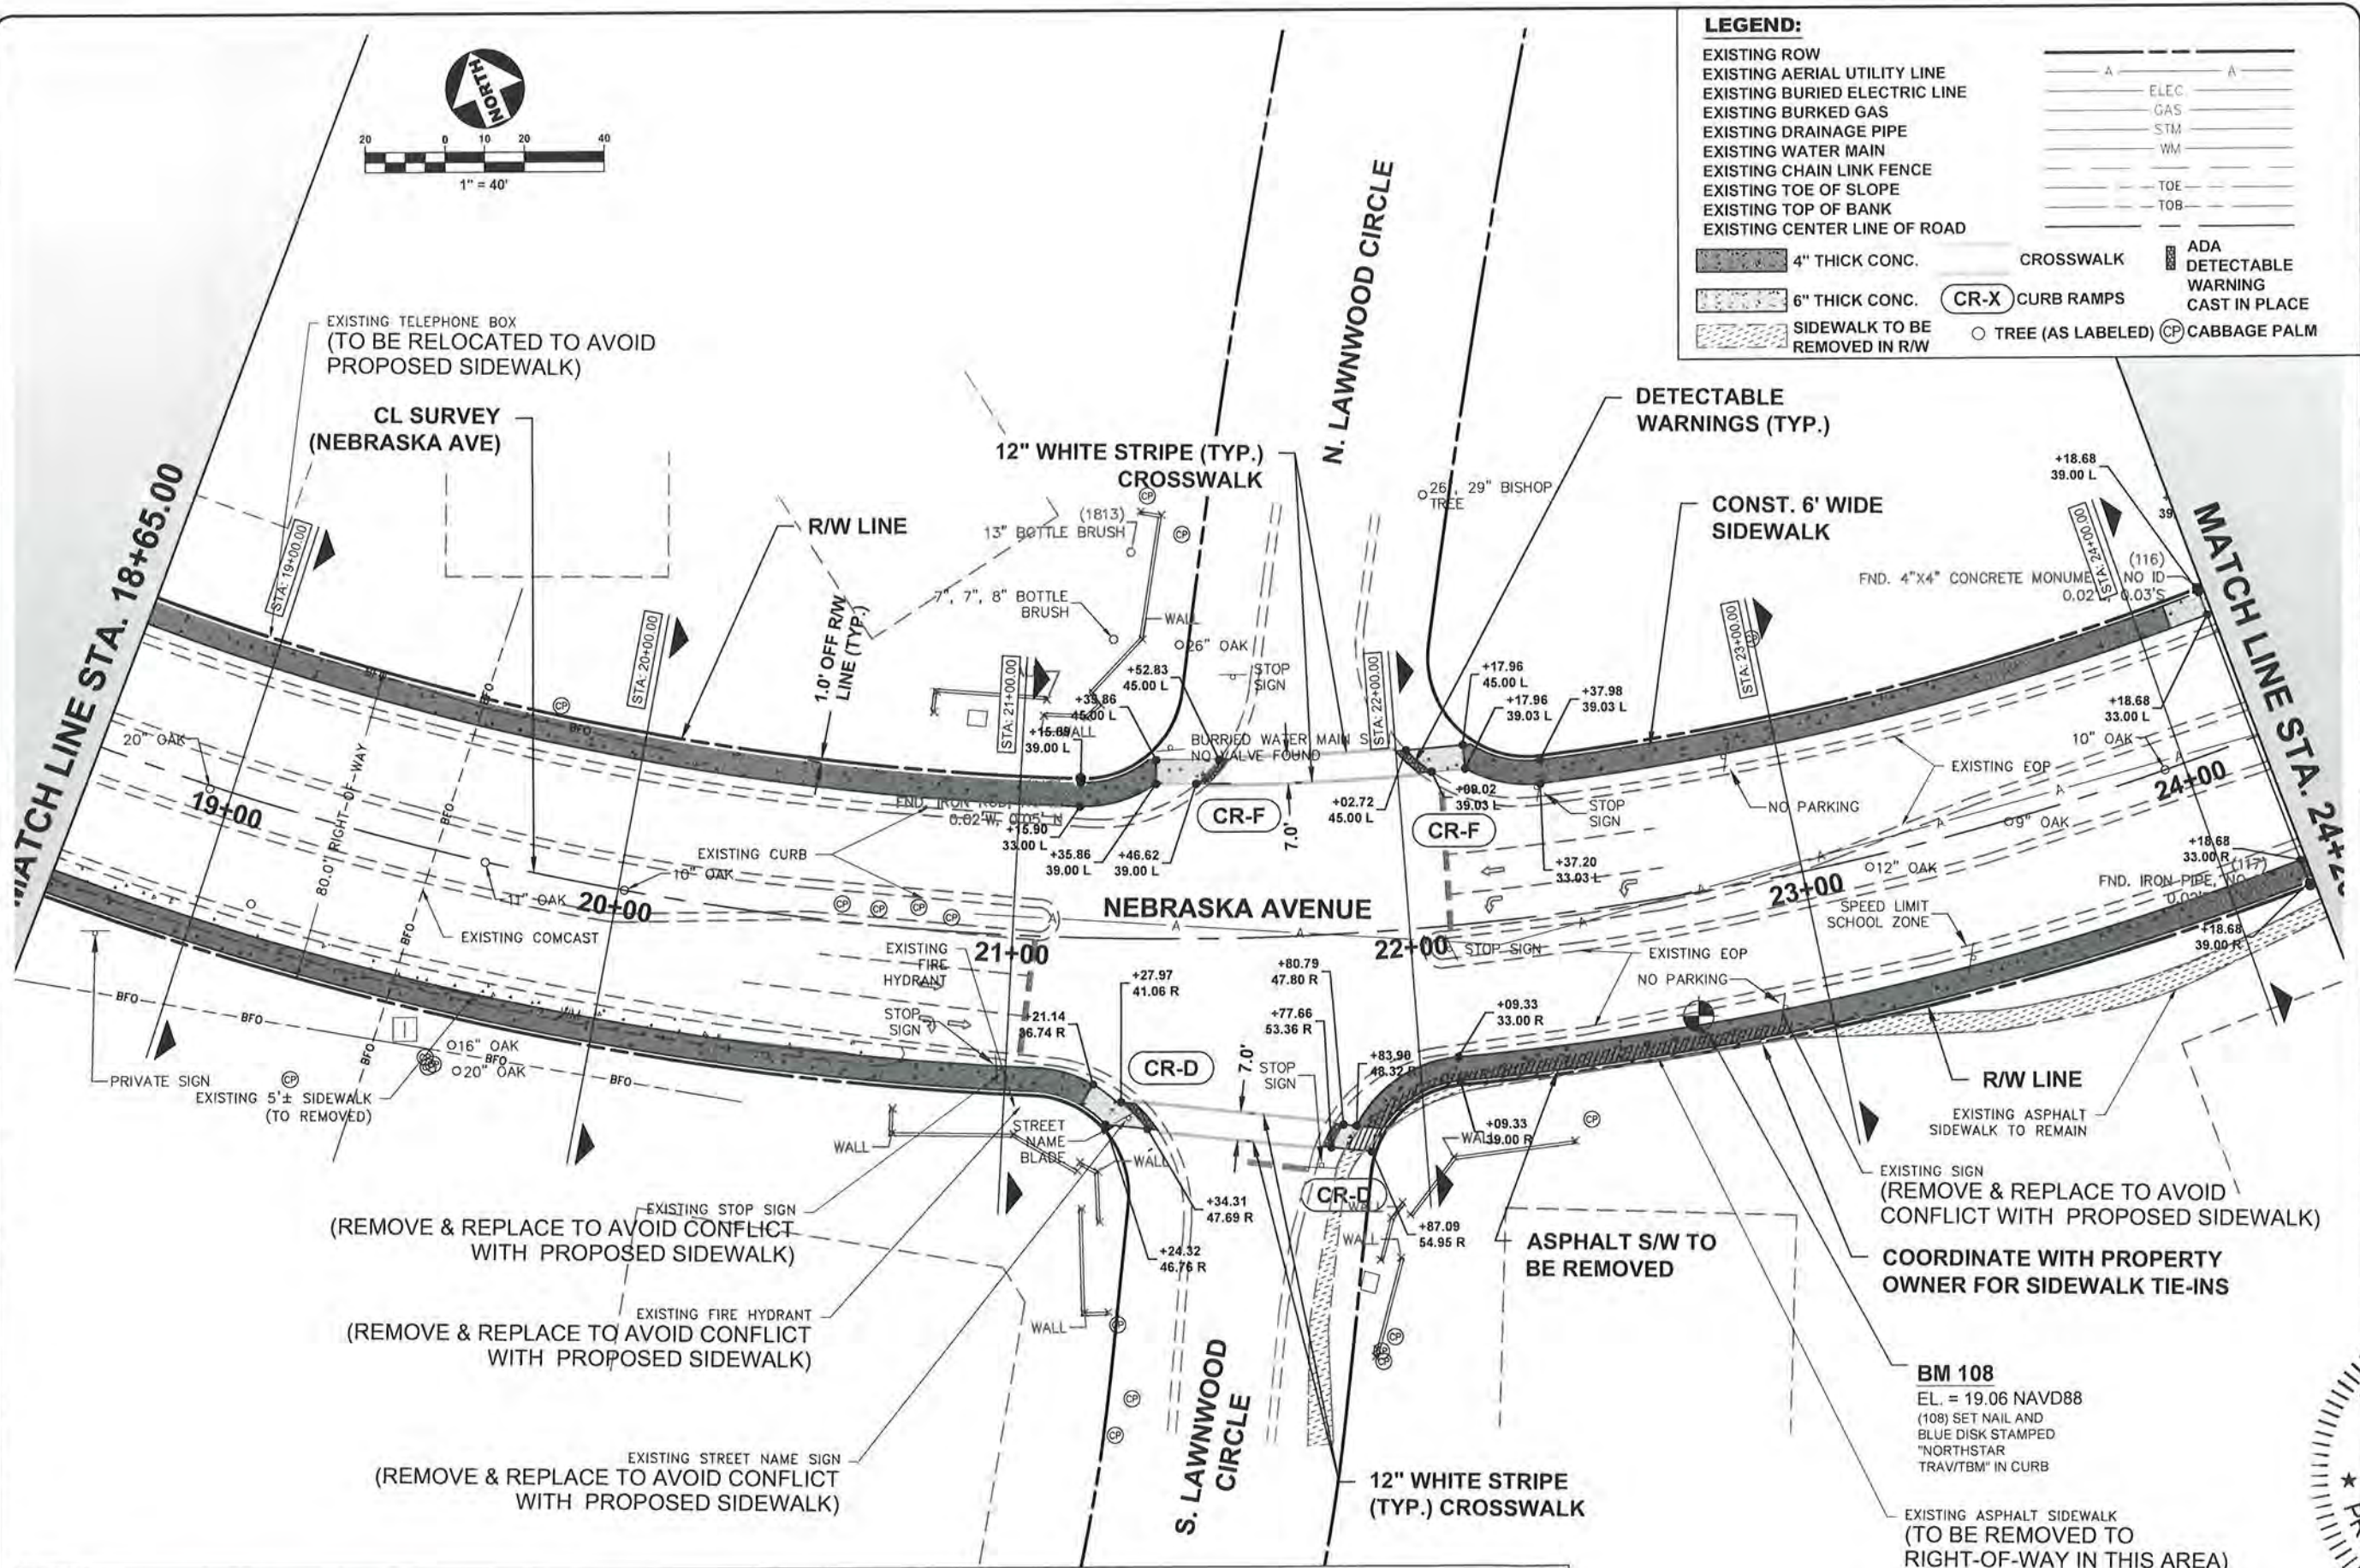

NOTE:

1. ALL WORK SHALL BE COMPLETED FROM AND WITHIN EXISTING RIGHT-OF-WAY.
2. CONTRACTOR TO LOCATE ALL WATER MAIN'S / WM SERVICES / SANITARY SERVICES / SANITARY LATERALS PRIOR TO CONSTRUCT.

LEGEND:

EXISTING ROW	
EXISTING AERIAL UTILITY LINE	
EXISTING BURIED ELECTRIC LINE	ELEC
EXISTING BURIED GAS	GAS
EXISTING DRAINAGE PIPE	STM
EXISTING WATER MAIN	WM
EXISTING CHAIN LINK FENCE	
EXISTING TOE OF SLOPE	TOE
EXISTING TOP OF BANK	TOB
EXISTING CENTER LINE OF ROAD	
4" THICK CONC.	CROSSWALK
6" THICK CONC.	CR-X CURB RAMPS
ADA DETECTABLE WARNING CAST IN PLACE	
SIDEWALK TO BE REMOVED IN R/W	
TREE (AS LABELED)	
CP CABBAGE PALM	



NO.	DATE	BY	REVISIONS
1	7-30-24	RC	INITIALS

NO.	DATE	BY	REVISIONS
1	7-30-24	RC	INITIALS

MATCH LINE STA. 24+20.00

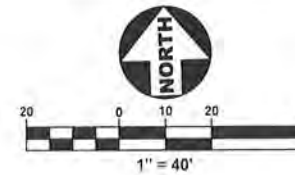

LEGEND:

EXISTING ROW	---
EXISTING AERIAL UTILITY LINE	---
EXISTING BURIED ELECTRIC LINE	---
EXISTING BURIED GAS	---
EXISTING DRAINAGE PIPE	---
EXISTING WATER MAIN	---
EXISTING CHAIN LINK FENCE	---
EXISTING TOE OF SLOPE	---
EXISTING TOP OF BANK	---
EXISTING CENTER LINE OF ROAD	---
4" THICK CONC.	---
6" THICK CONC.	---
SIDEWALK TO BE REMOVED IN R/W	---
CROSSWALK	---
ADA DETECTABLE WARNING CAST IN PLACE	---
CR-X CURB RAMPS	---
TREE (AS LABELED)	---
CP CABBAGE PALM	---

EXISTING PRIVATE SIGN
(REMOVE & REPLACE TO AVOID CONFLICT WITH
PROPOSED SIDEWALK AND MEET ADA CRITERIA)

EXISTING NO TRESPASSING SIGN
(REMOVE & REPLACE TO AVOID CONFLICT WITH
PROPOSED SIDEWALK AND MEET ADA CRITERIA)

DETECTABLE
WARNINGS (TYP.)

FORM SIDEWALK
AROUND EXISTING
UTILITY POLES


REPLACE EXISTING
CROSSWALK WITH
SPECIAL EMPHASIS
CROSSWALK PER
FDOT INDEX 711-001

SEE
DETAIL
"A"

DAN MCCARTY
MIDDLE SCHOOL
(ACCESS TO BE
MAINTAINED AT
ALL TIMES)

BM 109
EL. = 18.45 NAVD88
(109) SET NAIL AND
BLUE DISK STAMPED
"NORTHSTAR
TRAV/TBM"

DETAIL "A"
SCALE 1" = 5'

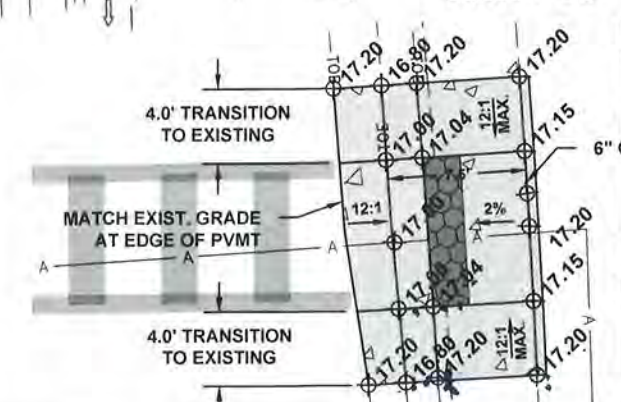

NOTE:

- ALL WORK SHALL BE COMPLETED FROM AND WITHIN EXISTING RIGHT-OF-WAY.
- CONTRACTOR TO LOCATE ALL WATER MAIN'S / WM SERVICES / SANITARY SERVICES / SANITARY LATERALS PRIOR TO CONSTRUCT.



DATE	7-30-24
DRAWN BY	RC
DESIGNED BY	TA
CHECKED BY	AVC
PROJECT NO.	1918.7
HORIZ. SCALE	1" = 40'
VERT. SCALE	N/A
CADD FILE	19187.dwg

NO.	DATE	BY	REVISIONS
1	5-13-25	RC	100% SUBMITTAL
2	5-13-25	AVC	FOR 100% SUBMITTAL
3	5-13-25	RC	FOR 100% SUBMITTAL













NEBRASKA AVENUE
SIDEWALK IMPROVEMENTS
CITY OF FORT PIERCE, FLORIDA
PE 37638

W. CAPRA
PE 37638

Joseph W. Capra
301 NW Flagler Ave
Stuart, Florida 34994
STATE OF
FLORIDA
PROFESSIONAL ENGINEER

JOB No.: 1918.7
SHEET
13 OF 23

MAY 13 2025

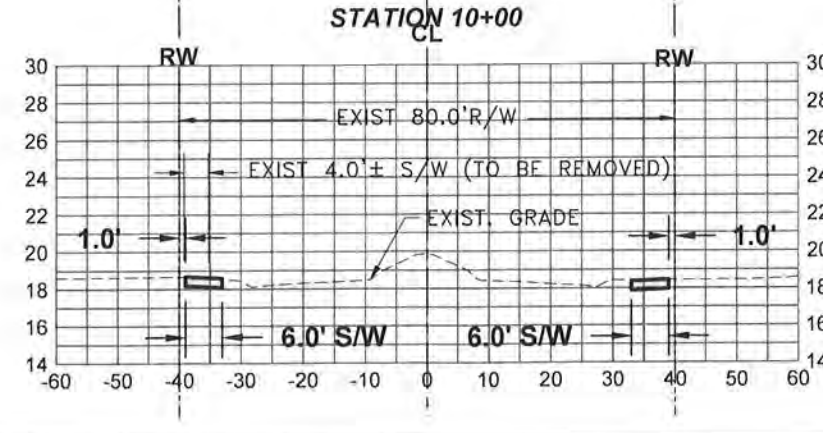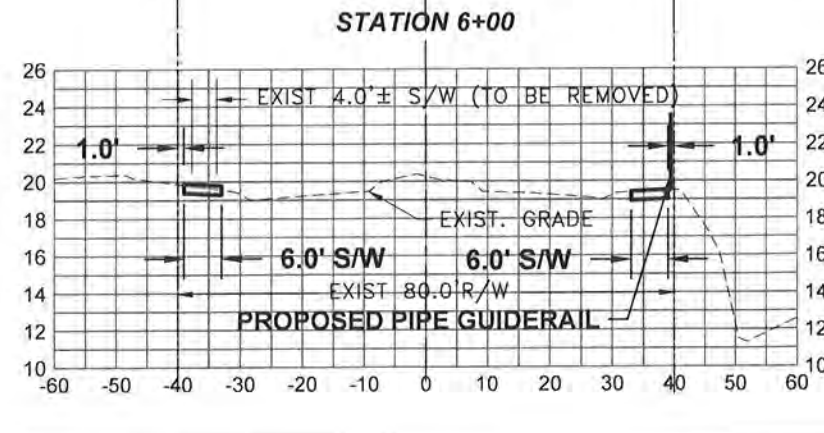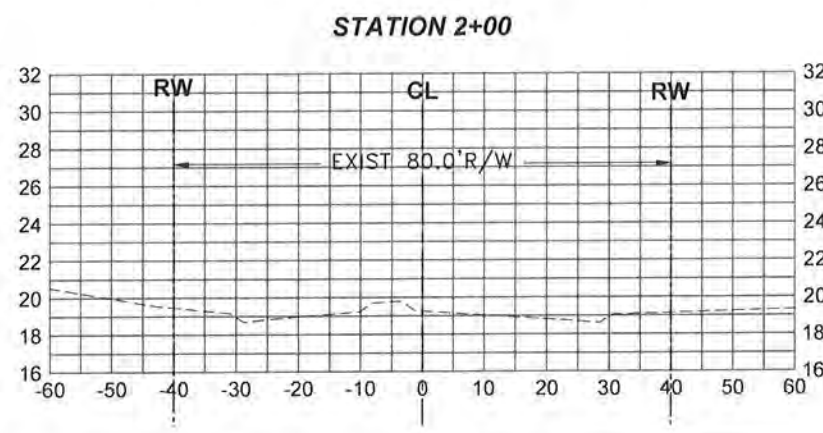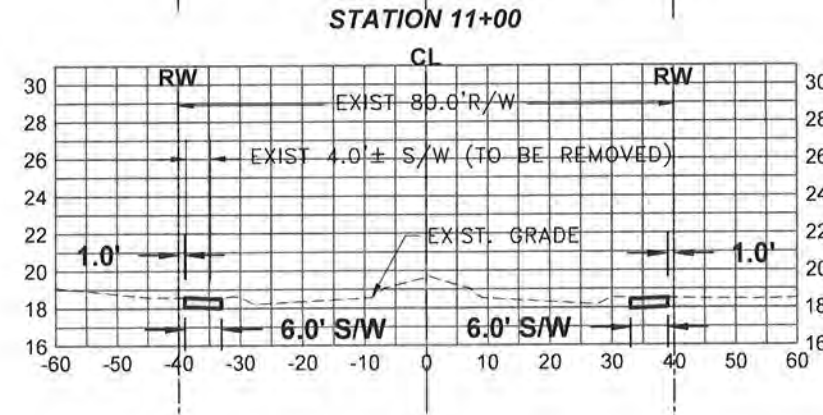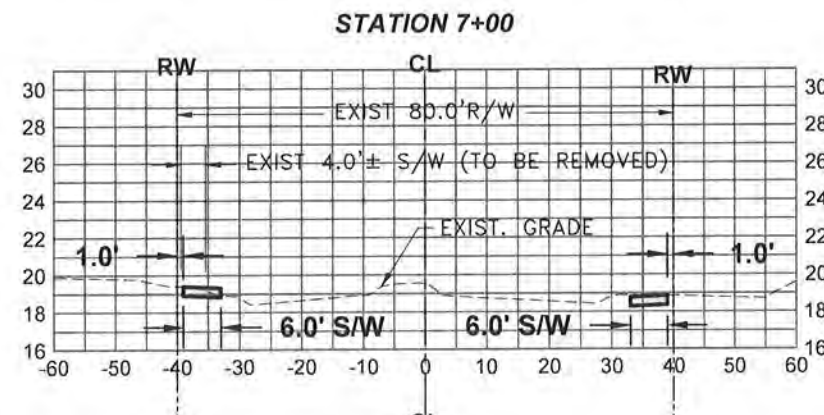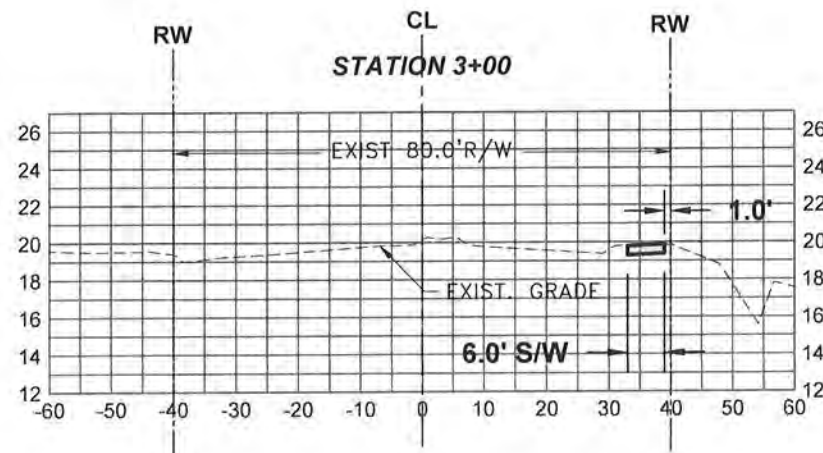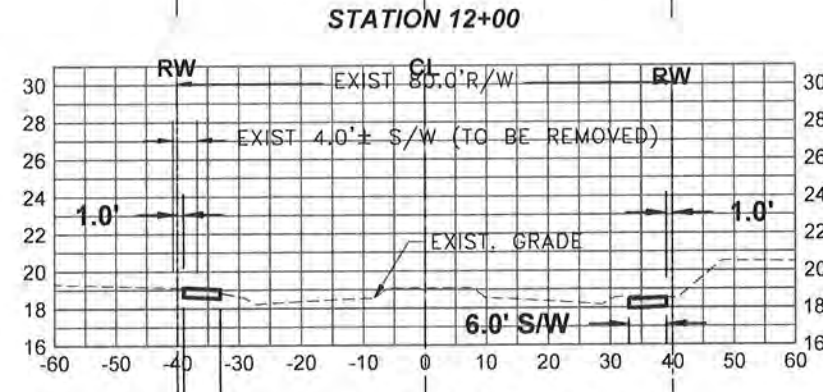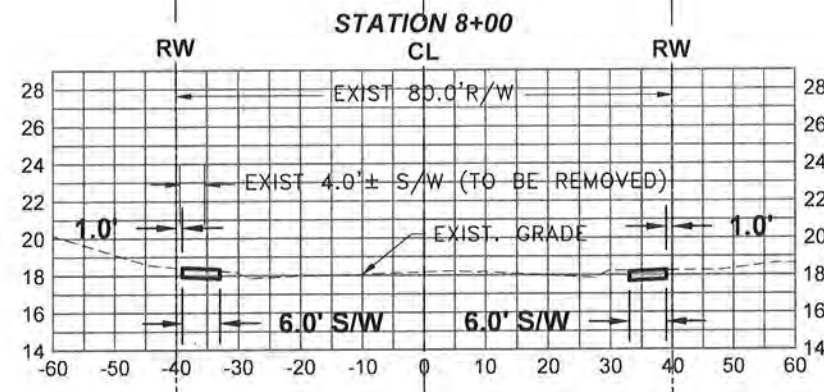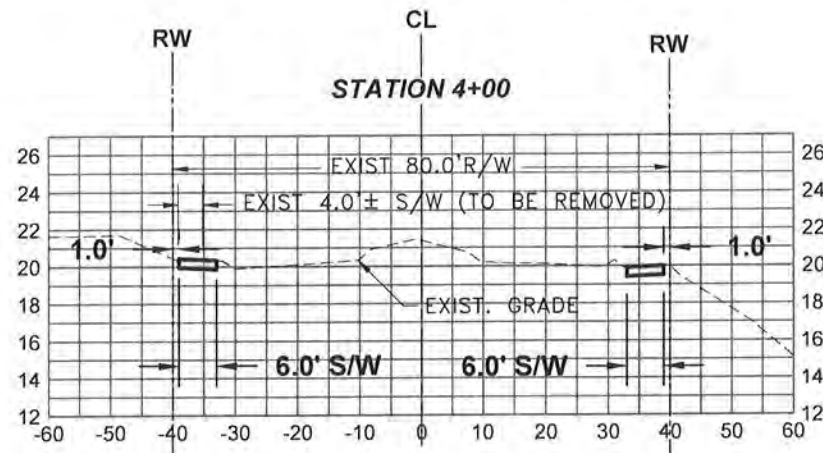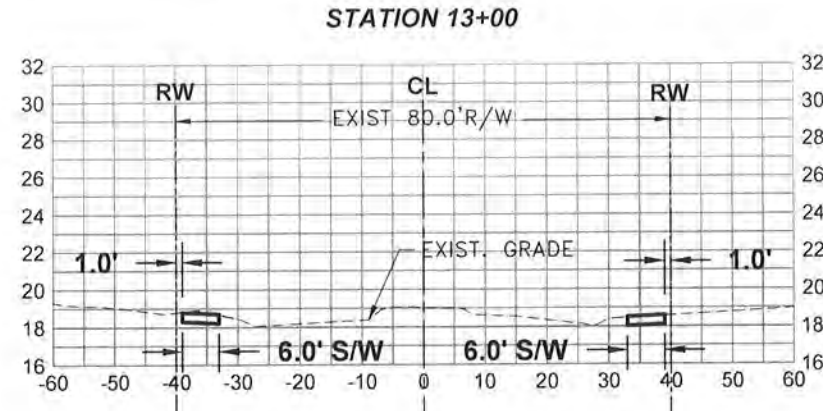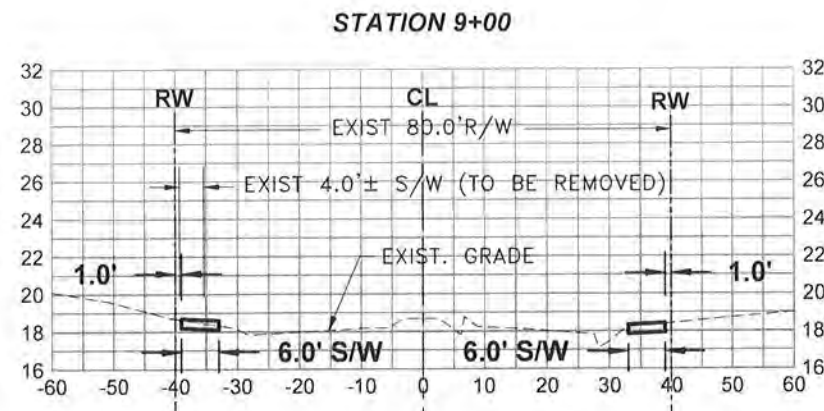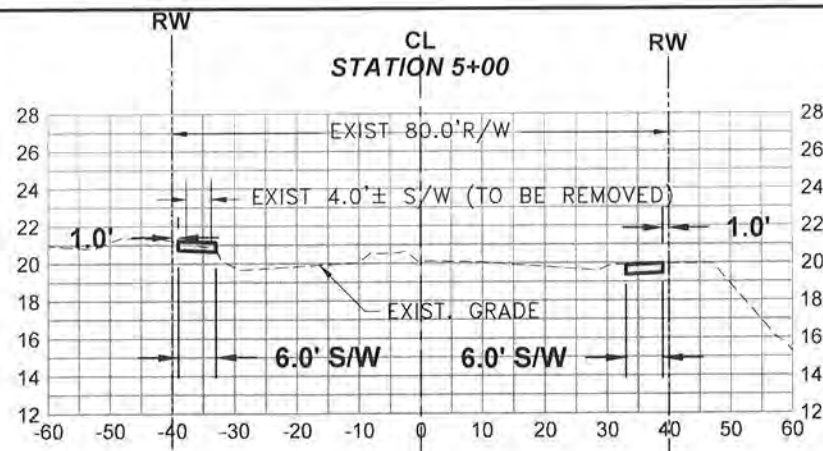

6.0' S/W REMOVE &
REPLACE DAMAGED SIDEWALK




DATE:	7-30-24
DRAWN BY:	RC
DESIGNED BY:	TA
CHECKED BY:	JWC
PROJECT NO.:	1918.7
HORIZ. SCALE:	1" = 30'
VERT. SCALE:	1" = 10'
CADD FILE:	1918.7.dwg













NO.	DATE	BY	REVISIONS
3	5-13-25	RC	100% SUBMITTAL
2	1-13-25	DJH	60% SUBMITTAL
1	10-3-24	RC	30% SUBMITTAL

SCALE
VERIFICATION
SOLID BAR IS EQUAL
TO HALF AN INCH ON
ORIGINAL DRAWING.
ADJUSTED FOR
DIMENSIONS
ACCORDINGLY

**NEBRASKA AVENUE
SIDEWALK IMPROVEMENTS**
CITY OF FORT PIERCE, FLORIDA

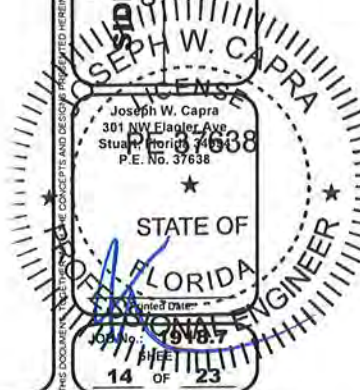

MAY 13 2025

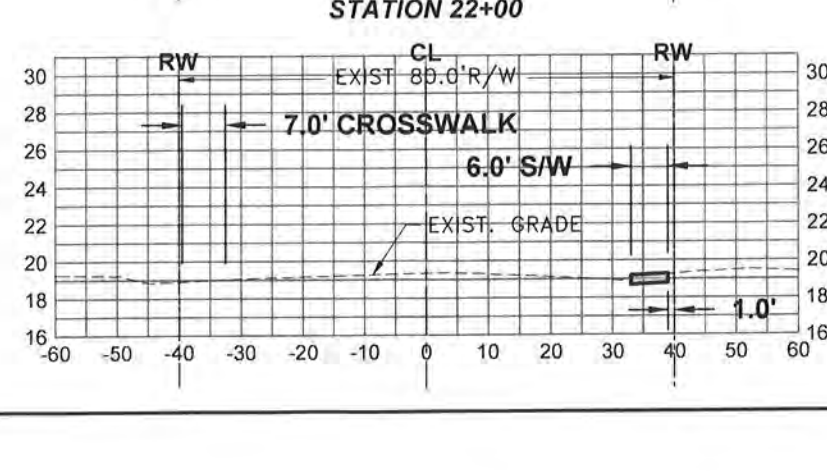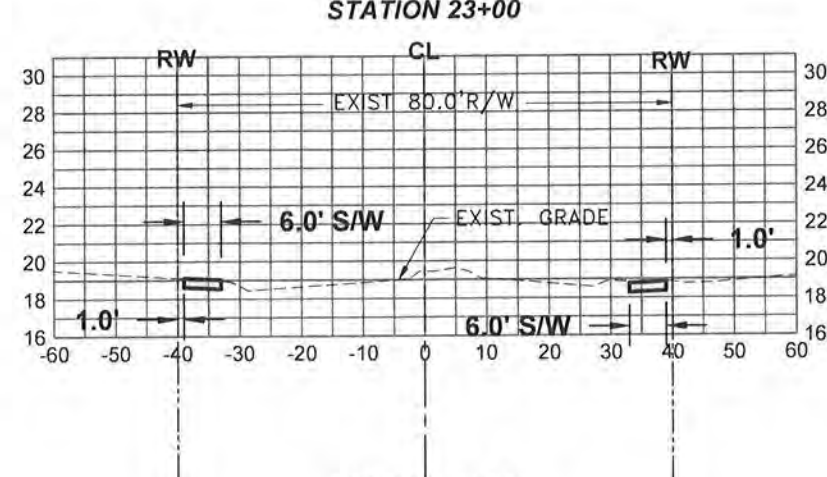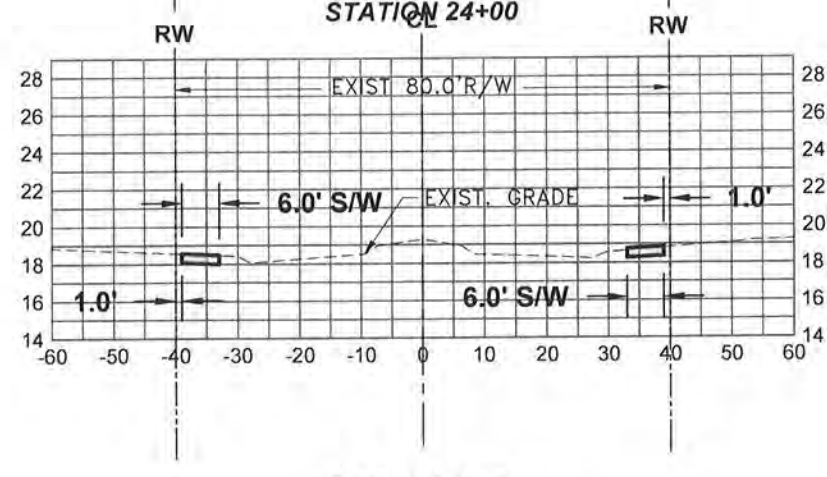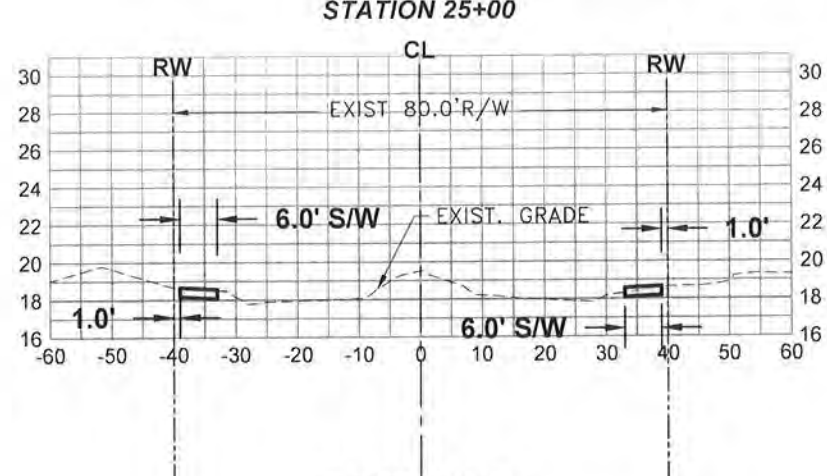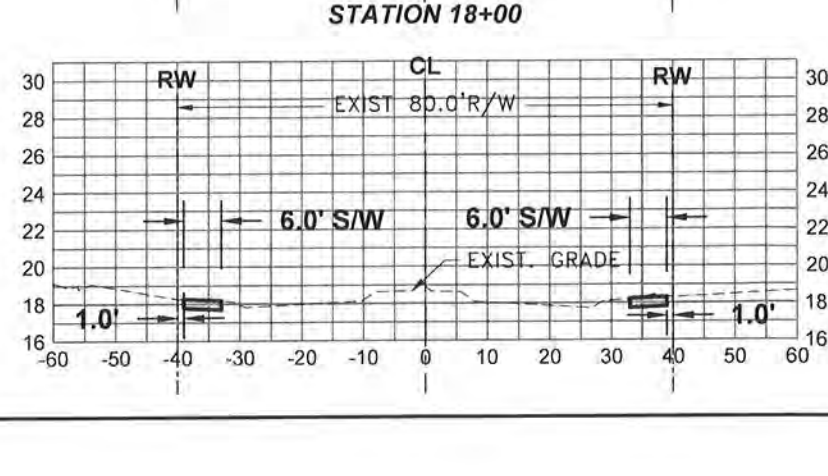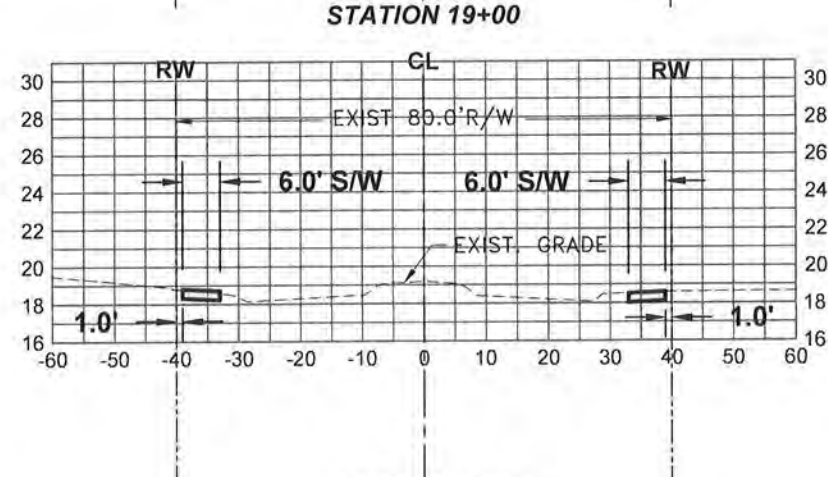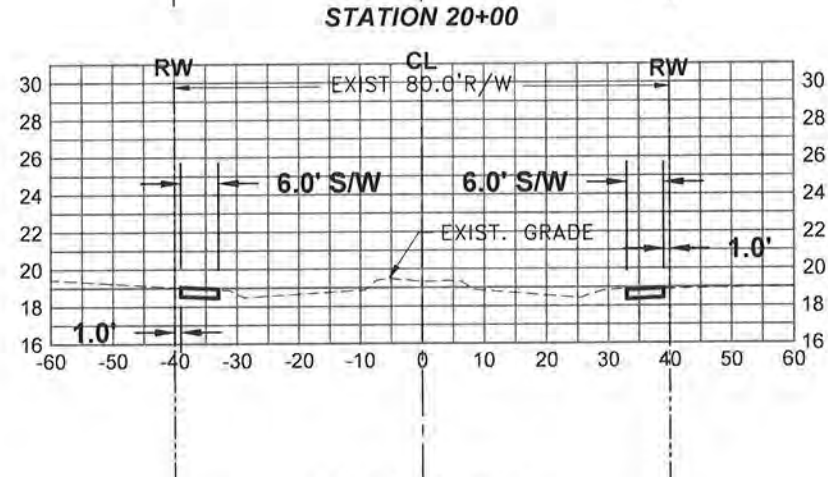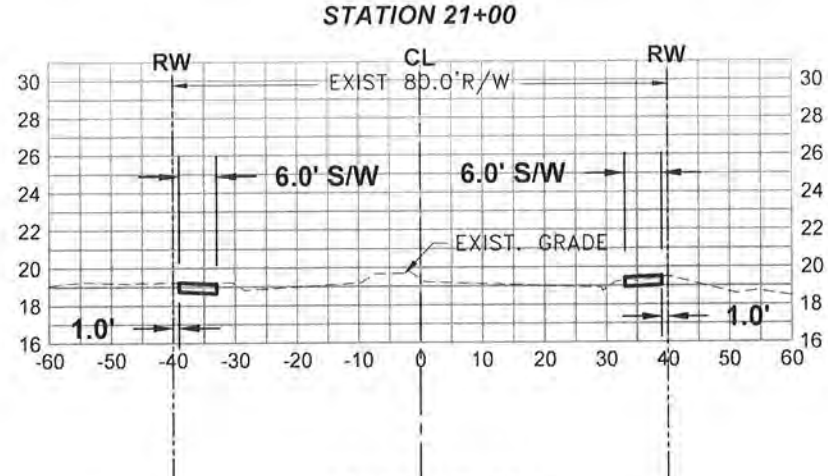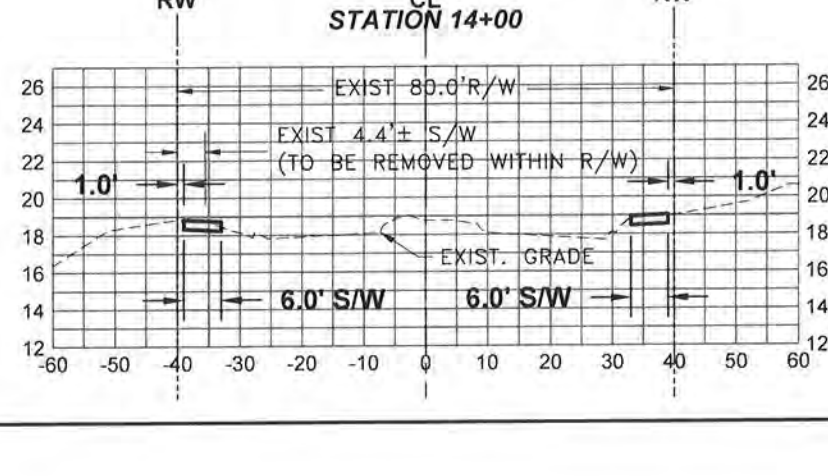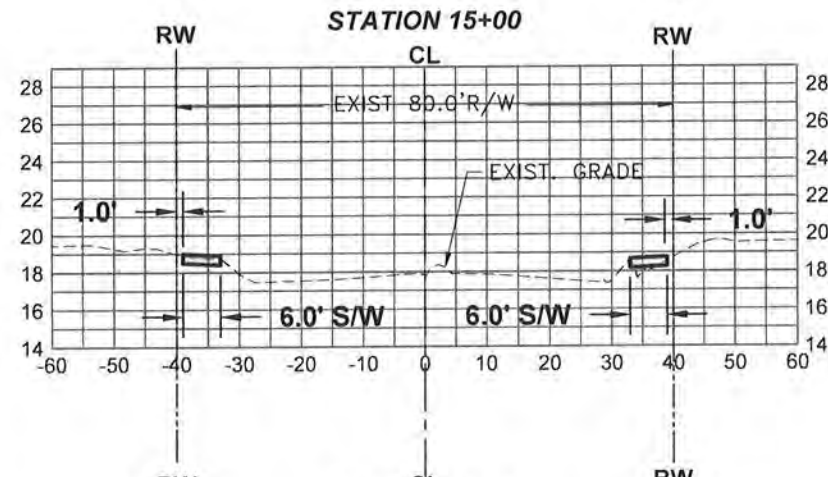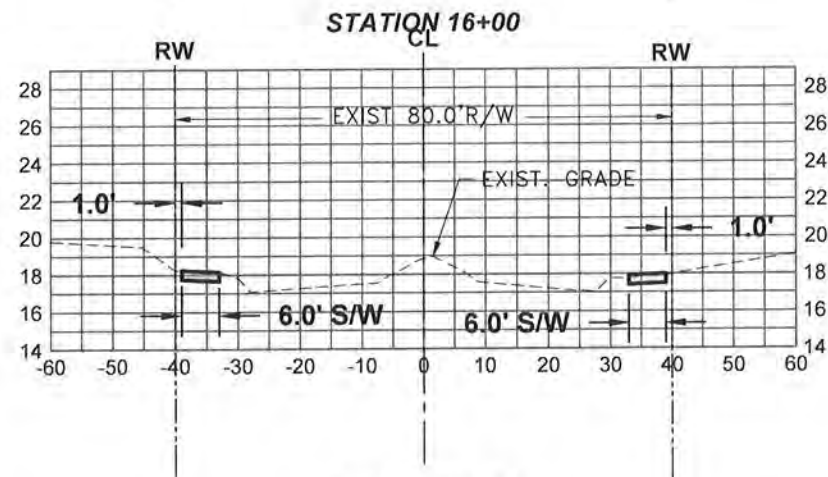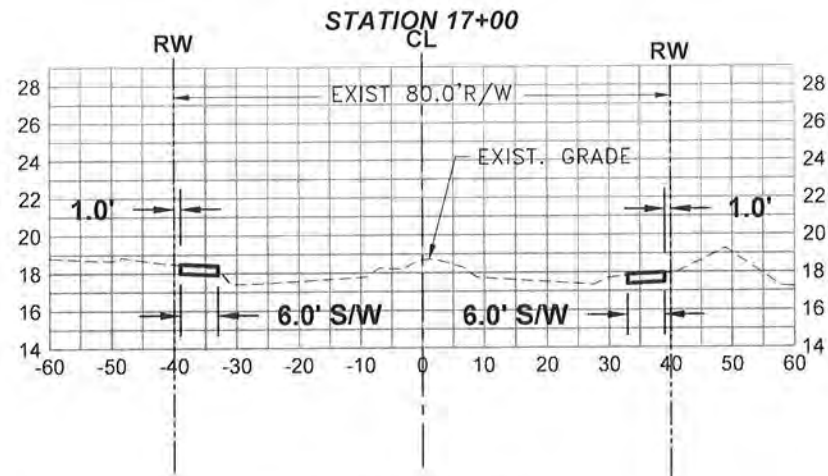

DATE:	7-30-24
DRAWN BY:	RC
DESIGNED BY:	TA
CHECKED BY:	JWC
PROJECT NO.:	1918.7
HORIZ. SCALE:	1" = 30'
VERT. SCALE:	1" = 10'
CADD FILE:	1918.7.dwg

NO.	DATE	BY	REVISIONS
3	5-13-25	RC	100% SUBMITTAL
2	1-13-25	DJH	60% SUBMITTAL
1	10-3-24	RC	30% SUBMITTAL

SCALE VERIFICATION




SOLID BAR IS EQUAL TO HALF AN INCH ON ORIGINAL DRAWING. ADJUST ALL SCALED ACCORDINGLY.

**NEBRASKA AVENUE
SIDEWALK IMPROVEMENTS**
CITY OF FORT PIERCE, FLORIDA

SECTIONS

JOSEPH W. CAPRA
Professional Engineering License
No. 37638
STATE OF FLORIDA
Professional Engineer
15 OF 23

MAY 13 2025

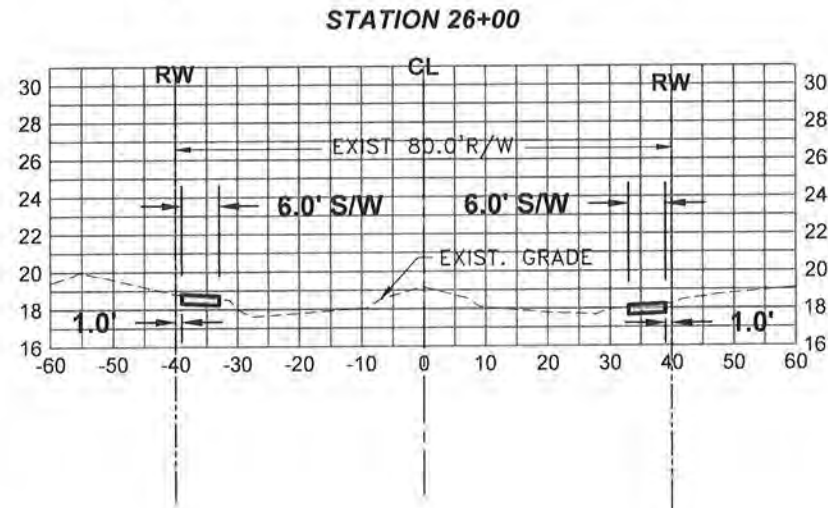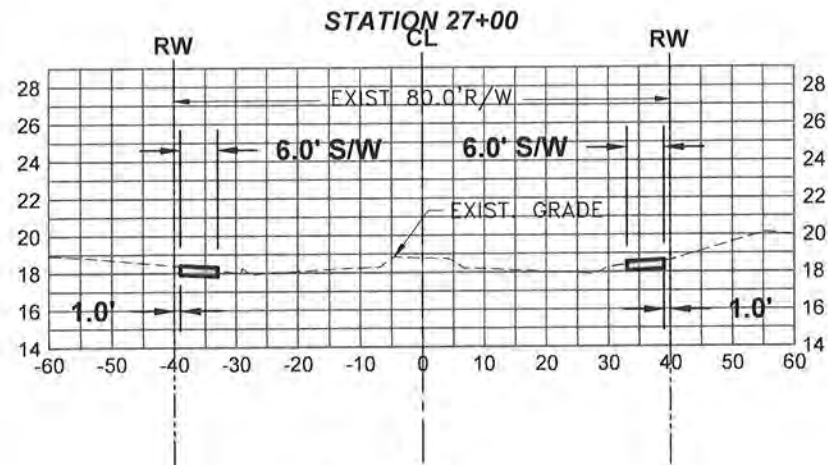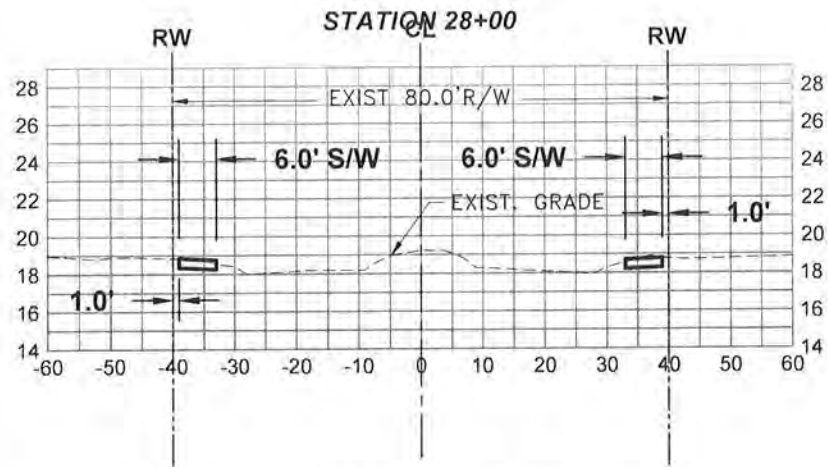

DATE:	7-30-24
DRAWN BY:	RC
DESIGNED BY:	TA
CHECKED BY:	JWC
PROJECT No.:	1918.7
HORIZ. SCALE:	1" = 30'
VERT. SCALE:	1" = 10'
CADD FILE:	1918.7.dwg


NO.	DATE	BY	REVISIONS
3	5-13-25	RC	100% SUBMITTAL
2	1-13-25	DJH	60% SUBMITTAL
1	10-3-24	RC	30% SUBMITTAL

SCALE
VERIFICATION

SOLID BAR IS EQUAL
TO HALF AN INCH ON
ORIGINAL DRAWING.
ADJUST ALL SCALED
DIMENSIONS
ACCORDINGLY

NEBRASKA AVENUE
SIDEWALK IMPROVEMENTS
CITY OF FORT PIERCE, FLORIDA

SECTIONS

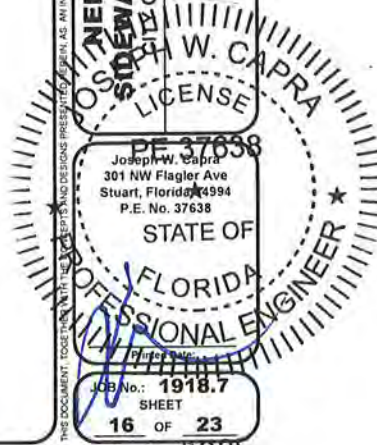


MAY 13 2025

P:\1900\1918.7 - Nebraska Avenue Sidewalk\DWG\1918.7 PGD Details.dwg, 5/13/2025 2:00:44 PM

GENERAL NOTES:


1. Construct sidewalks in accordance with Specification 522. Use 6" concrete for Sidewalks and Curb Ramps Located within Curb Returns (See Plan View). Install all other concrete with thickness as shown, unless otherwise detailed in the Plans.
2. Include detectable warnings on sidewalk curb ramps in accordance with Index 522-002
3. For Driveways see Index 522-003.
4. Bond breaker material can be any impermeable coated or sheet membrane or preformed material having a thickness of not less than 6 mils and not more than 1/2".
5. Construct sidewalks with Edge Beam through the limits of any surface mounted Pedestrian/Bicycle Railing or Pipe Guiderail shown in the plans. (See RAILING DETAIL)

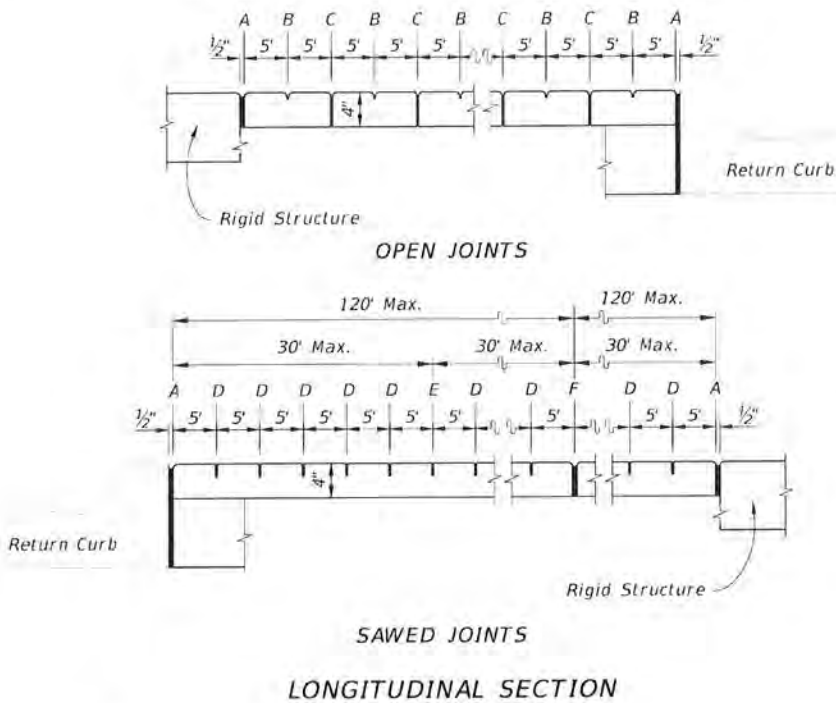

LEGEND:





- A- 1/2" Expansion Joints (Preformed Joint Filler) between the sidewalk and driveways, sidewalk-intersections, and all other fixed objects (e.g. drainage inlets and utility poles).
- B- 1/8" Dummy Joints, Tooled
- C- 1/8" Formed Open Joints
- D- 3/16" Saw Cut Joints, 1 1/2" Deep (within 96 hours) Max. 5' Centers
- E- 3/16" Saw Cut Joints, 1 1/2" Deep (within 12 hours) Max. 30' Centers Joint(s) Required When Length Exceeds 30'
- F- 1/2" Expansion Joint When Run Of Sidewalk Exceeds 120'. Intermediate locations when called for in the plans or at locations as directed by the Engineer.
- G- Cold Joint With Bond Breaker, Tooled

SIDEWALK JOINTS

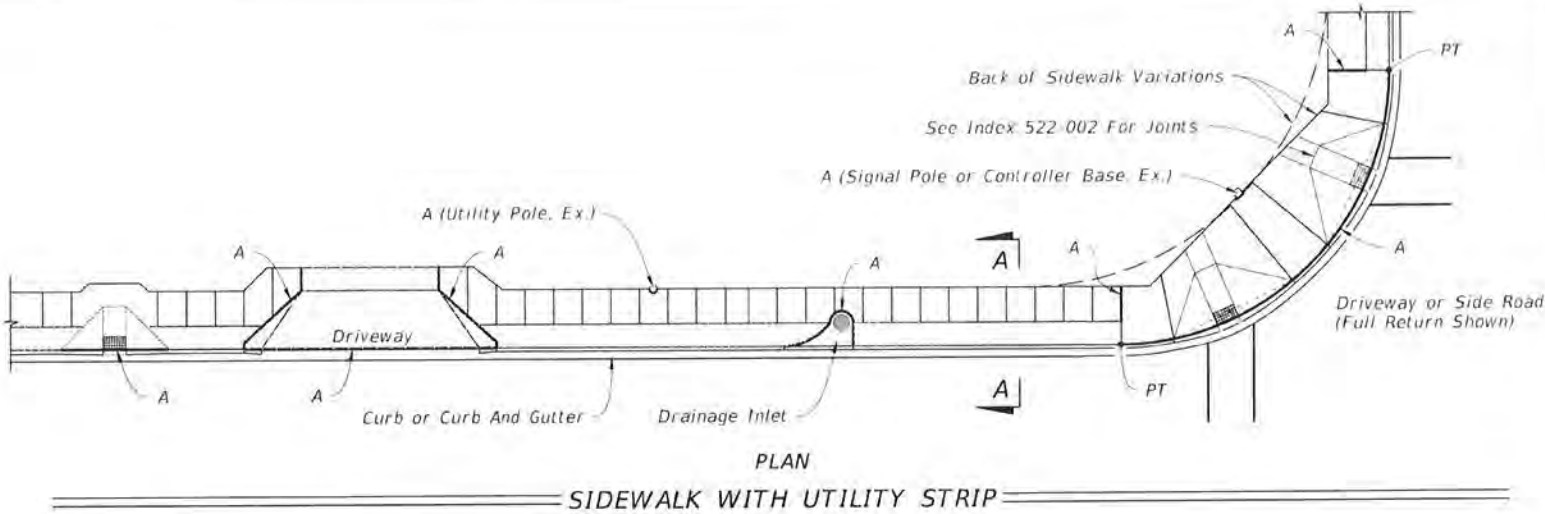

LEGEND:

- 4" Thick Sidewalk
- 6" Thick Sidewalk
- Utility Strip

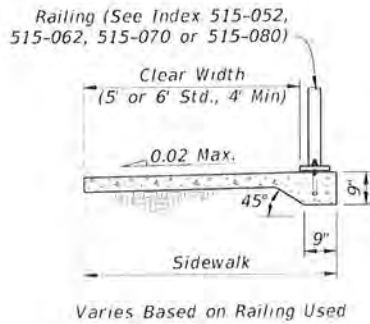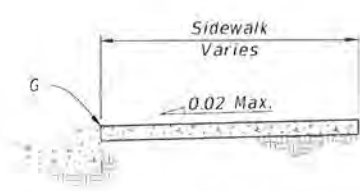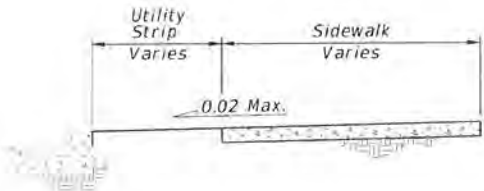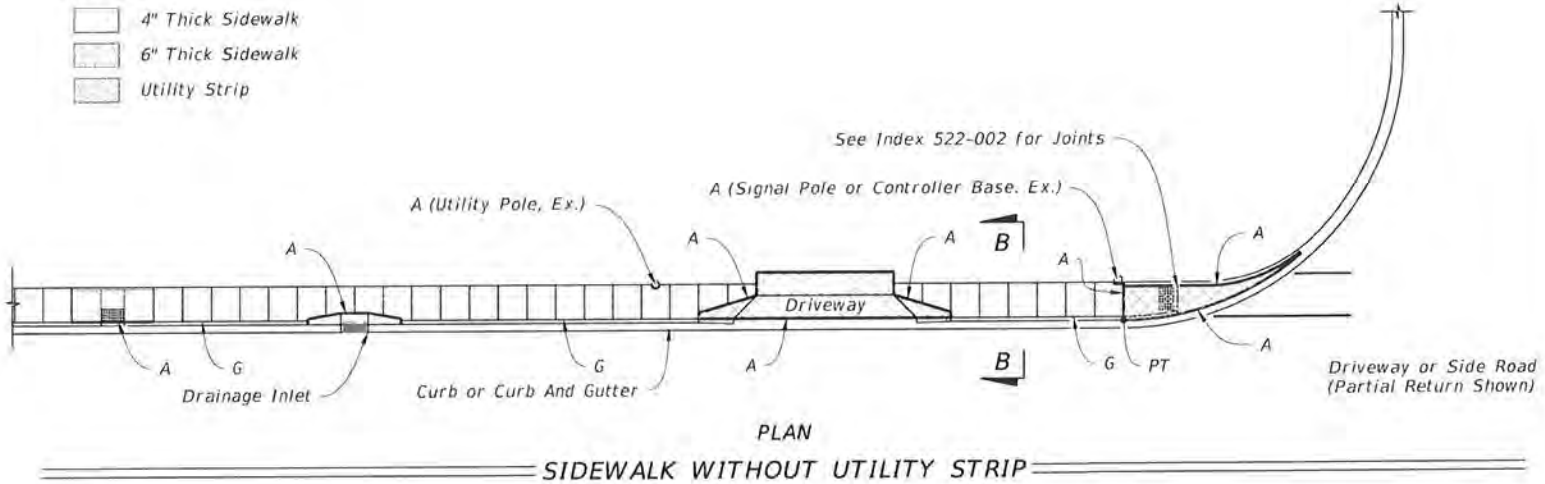

GENERAL NOTES AND CONCRETE SIDEWALK ON CURBED ROADWAYS

CONCRETE SIDEWALK

INDEX	SHEET
522-001	1 of 2

LAST REVISION	DESCRIPTION:
11/01/18	



FY 2024-25
STANDARD PLANS



DATE:	7-20-24
DRAWN BY:	RC
DESIGNED BY:	TA
CHECKED BY:	JWC
PROJECT NO.:	1918.7
HORIZ. SCALE:	1" = 40'
VERT. SCALE:	N/A
CADD FILE:	19187B.DWG

NO.	DATE	BY	REVISIONS
1	10-2-24	RC	30% SUBMITTAL
2	1-13-25	DJH	60% SUBMITTAL
3	5-13-25	RC	100% SUBMITTAL

SCALE	VERIFICATION
0 0.5 1	SOLID BAR IS EQUAL TO HALF AN INCH ON ORIGINAL DRAWING. ADJUSTED DIMENSIONS ACCORDINGLY.


NEBRASKA AVENUE
SIDEWALK IMPROVEMENTS
CITY OF FORT PIERCE, FLORIDA

STATE OF FLORIDA
Professional Engineer
W. CAPRA


1918.7
17 OF 23

MAY 13 2025

P:\1900\1918.7 - Nebraska Avenue Sidewalk\DWG\1918.7 PGD Details.dwg, 5/13/2025 2:00:45 PM

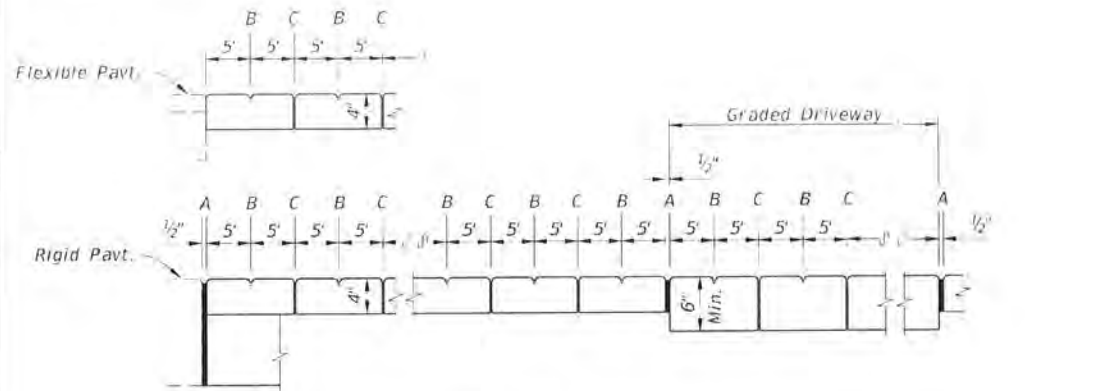

OPEN JOINTS

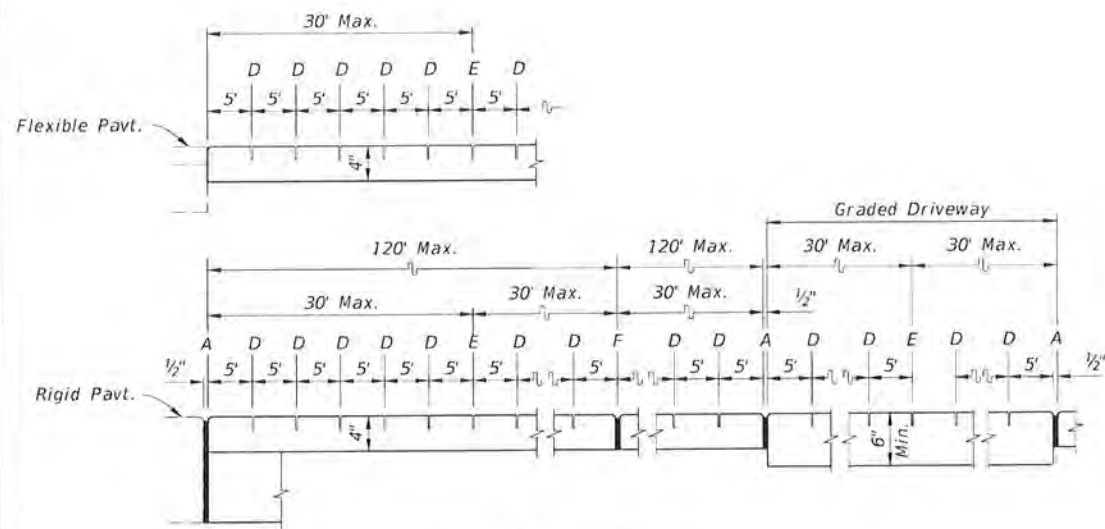


SAWED JOINTS

LONGITUDINAL SECTION

LEGEND:


- A- 1/2" Expansion Joints (Preformed Joint Filler) between the sidewalk and driveways, sidewalk-intersections, and all other fixed objects (e.g. drainage inlets and utility poles).
- B- 1/8" Dummy Joints, Tooled
- C- 1/8" Formed Open Joints
- D- 3/16" Saw Cut Joints, 1 1/2" Deep (within 96 hours) Max. 5' Centers
- E- 3/16" Saw Cut Joints, 1 1/2" Deep (within 12 hours) Max. 30' Centers Joint(s) Required When Length Exceeds 30'
- F- 1/2" Expansion Joint When Run Of Sidewalk Exceeds 120'. Intermediate locations when called for in the plans or at locations as directed by the Engineer.

SIDEWALK JOINTS

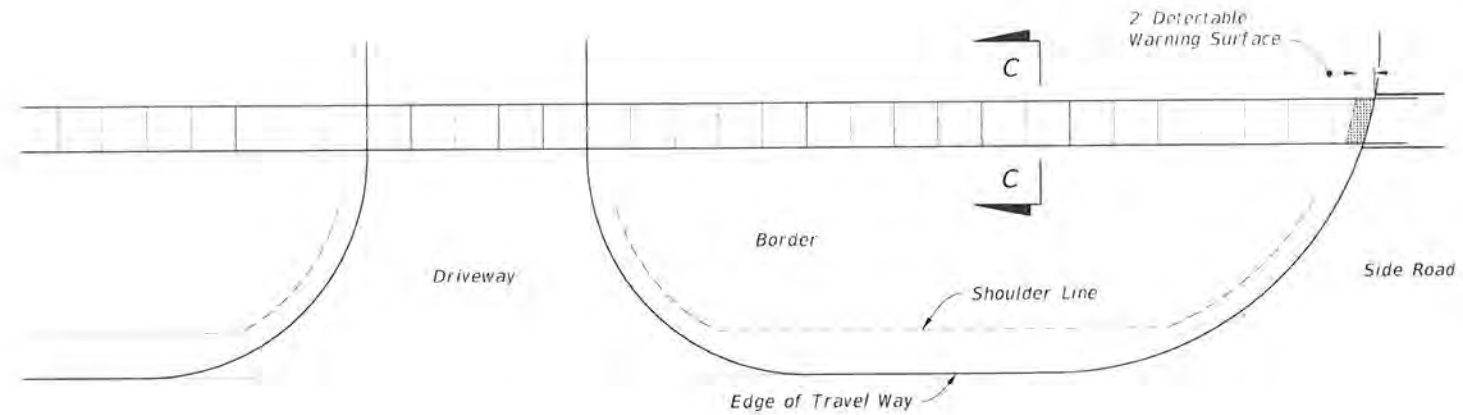

PLAN

CONTINUOUS SIDEWALK

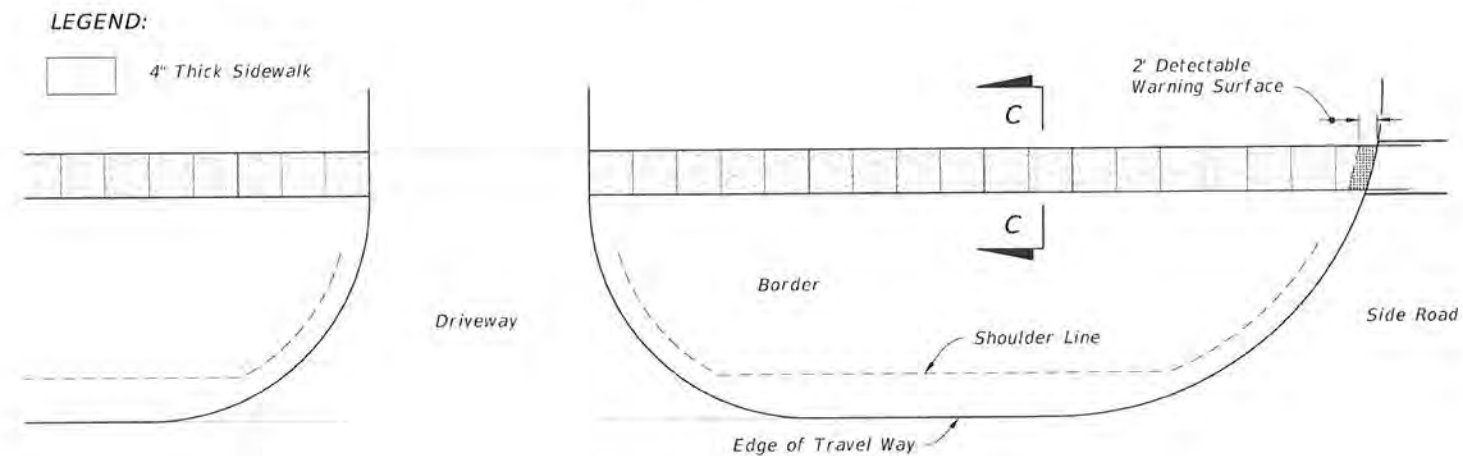


PLAN

DISCONTINUOUS SIDEWALK

LEGEND:

4" Thick Sidewalk

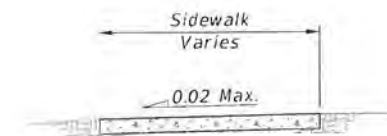

SECTION C-C

CONCRETE SIDEWALK ON FLUSH SHOULDER ROADWAYS

CONCRETE SIDEWALK

LAST REVISION	DESCRIPTION:
11/01/18	



FY 2024-25
STANDARD PLANS

INDEX	SHEET
522-001	2 of 2



DATE	7-30-24
DRAWN BY:	RC
DESIGNED BY:	TA
CHECKED BY:	JWC
PROJECT NO.:	1918.7
HORIZ. SCALE:	1" = 40'
VERT. SCALE:	N/A
CADD FILE:	19187S.DWG


NO.	DATE	BY	REVISIONS
3	5-13-25	RC	100% SUBMITTAL
2	1-13-25	DJH	60% SUBMITTAL
1	10-3-24	RC	30% SUBMITTAL

SCALE	VERIFICATION
0 0.5 1	SOLID BAR IS EQUAL TO HALF AN INCH ON ORIGINAL DRAWING. ADJUST ALL SCALED ACCORDINGLY.

NEBRASKA AVENUE
SIDEWALK IMPROVEMENTS
CITY OF FORT PIERCE, FLORIDA
SIDWALK DETAILS



MAY 13 2025

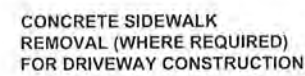


REMOVALS

ENTIRE CURB AND GUTTER SECTION SHALL BE REMOVED PRIOR TO DRIVEWAY CONSTRUCTION. CURB AND GUTTER SHALL BE REMOVED EITHER TO THE NEAREST JOINT BEYOND THE FLARE POINT OR TO THE EXTENT THAT NO REMAINING SECTION IS LESS THAN 5' LONG.


① SAW JOINTS WITH FULL DEPTH CUT AND INSTALL EXPANSION, OR REMOVE AND REPLACE CURB AND GUTTER TO NEAREST EXPANSION JOINT.

GENERAL CONSTRUCTION NOTES


- CLASS I CONCRETE (3000 P.S.I.) WITH EITHER 6"X6" 10/10 WIRE MESH OR FIBERMESH
- CONCRETE STRENGTH TO BE 3000 P.S.I. AT 28 DAYS. ^{RIGHT}
- BASE TO BE COMPACTED 98% MAXIMUM DRY DENSITY PER AASHTO T-180
- THE CONCRETE SHALL BE GIVEN A BROOM FINISH AND THE EDGE OF THE SIDEWALK SHALL BE FINISHED WITH AN EDGING TOOL HAVING A RADIUS OF 1/2 INCH.
- DRIVEWAY GREATER THAN 20' WIDE SHALL HAVE CONTRACTION JOINTS PERPENDICULAR TO CURB WITH MINIMUM 10' SPACING.
- FORMS ARE REQUIRED ON ALL EDGES.
- CURB AND GUTTER SHALL BE INSTALLED ACCORDING TO DETAIL.

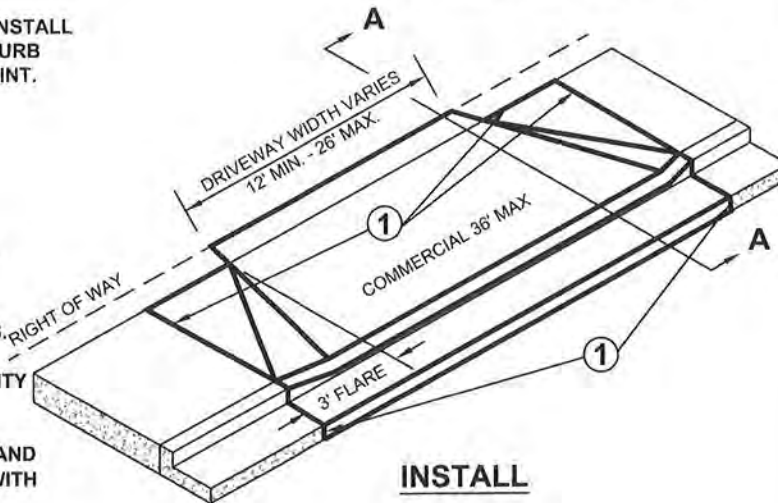



INSTALL

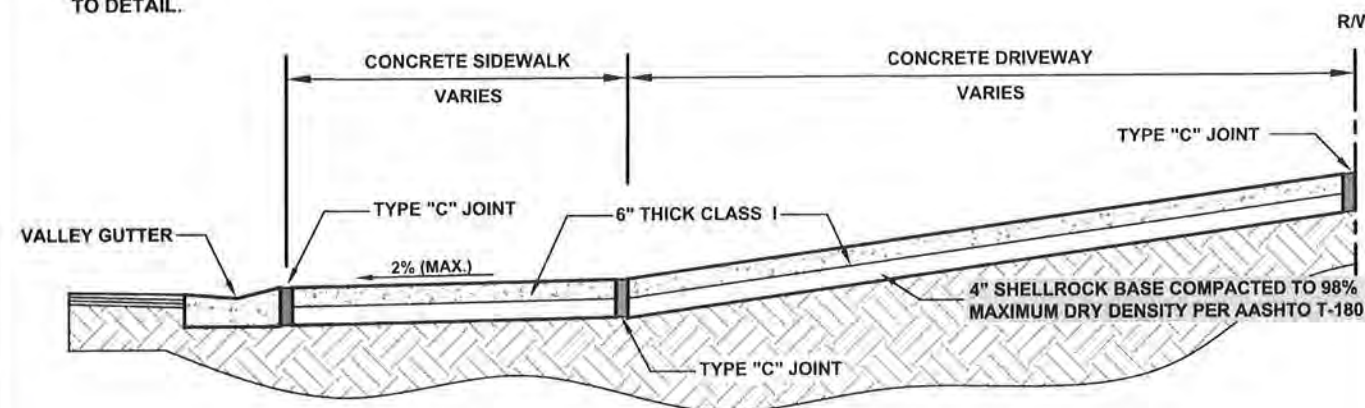


SECTION A-A

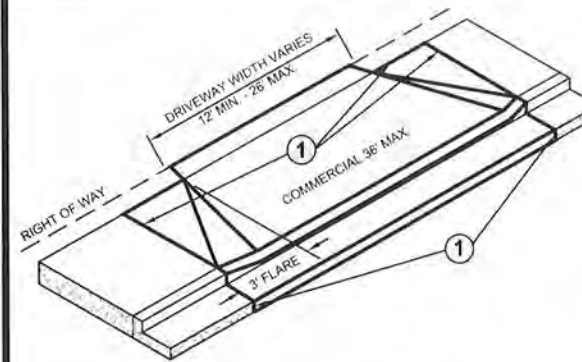


① SAW JOINTS WITH FULL DEPTH CUT AND INSTALL EXPANSION, OR REMOVE AND REPLACE CURB AND GUTTER TO NEAREST EXPANSION JOINT.

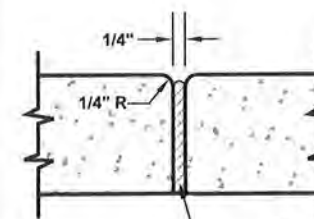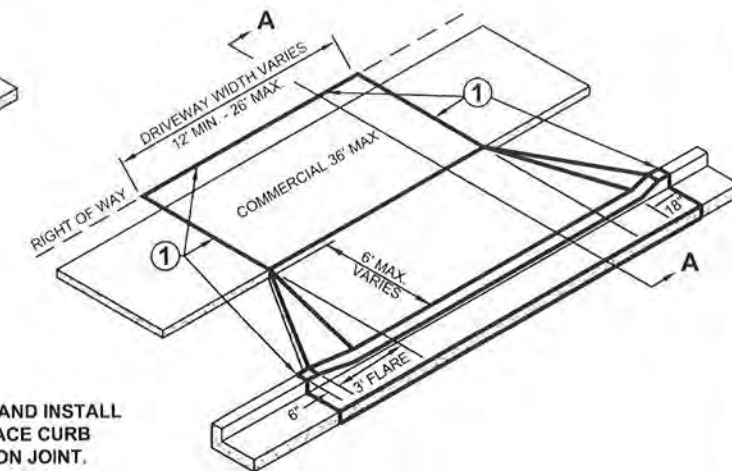

TYPE "A"

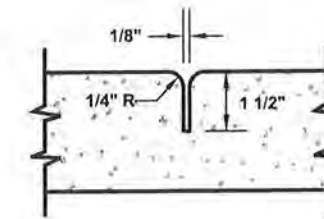


TYPE "B"

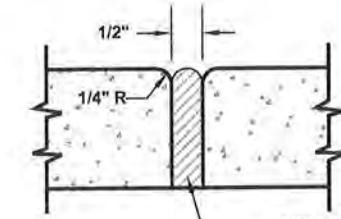

TYPE "C"

GENERAL CONSTRUCTION NOTES

- "A" AT P.C. & P.T. OF CURVES AND AT JUNCTION OF EXISTING AND NEW SIDEWALKS.
- "B" 5' CENTER TO CENTER ON NEW SIDEWALKS AND 10' CENTER TO CENTER ON NEW CURB AND GUTTER.
- "C" WHERE NEW SIDEWALK ABUTS CONCRETE CURBS, DRIVEWAY AND SIMILAR STRUCTURES.

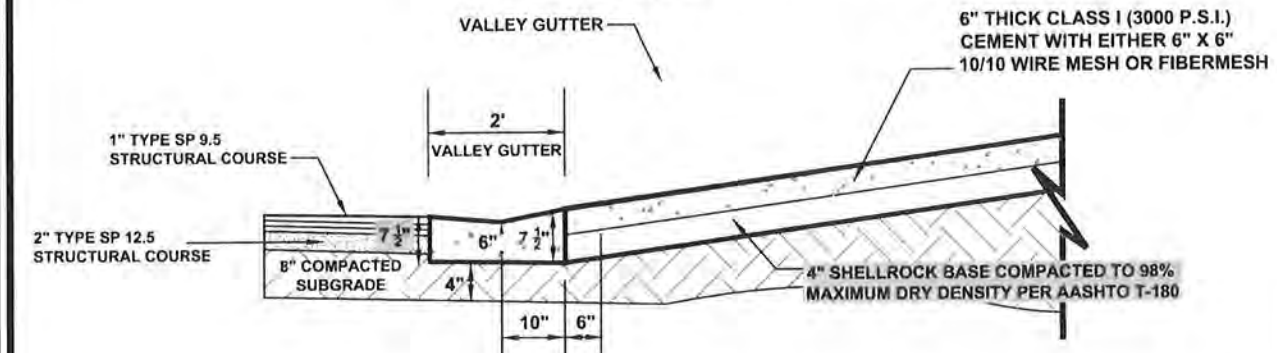

DRIVEWAY WITH SIDEWALK AND NO UTILITY STRIP DETAIL

DATE:	FEBRUARY 2018
SCALE:	N.T.S.
DRAWN:	D.SUMNER

SHEET
3



CONCRETE DRIVEWAY EXPANSION JOINT DETAIL

DATE:	FEBRUARY 20
SCALE:	N.T.S.
DRAWN:	D.SUMNER

SHEET
4

CAPTEC
Engineering, Inc.

301 NW Flagle Ave
Stuart, Florida 34994
Phone: (772) 692-4344
Fax: (772) 692-4341

Engineering Business
No. EB-0007607

Civil Engineering Professionals

DATE:	7-30-24
DRAWN BY:	RC
DESIGNED BY:	TA
CHECKED BY:	JWC
PROJECT No.:	1918.7
HORIZ. SCALE:	1" = 40'
VERT. SCALE:	N/A
CADD FILE:	19187.dwg

NO.	DATE	BY	REVISIONS
3	5-13-25	RC	100% SUBMITTAL
2	1-13-25	DJH	60% SUBMITTAL
1	10-3-24	RC	30% SUBMITTAL

**SCALE
VERIFICATION**

0  0.5

SOLID BAR IS EQUAL
TO HALF AN INCH ON
ORIGINAL DRAWING.
ADJUST ALL SCALED
DIMENSIONS
ACCORDINGLY


**ARKANSAS AVENUE
WALK IMPROVEMENTS**
F FORT PIERCE, FLORIDA

Joseph W. Capra
301 NW Flamingo Ave
Stuart, Florida 34994
P.E. No. 37638

STATE OF
FLORIDA
SOS
JOHN W. J. 191847

19 OF 23

MAY 13 2025

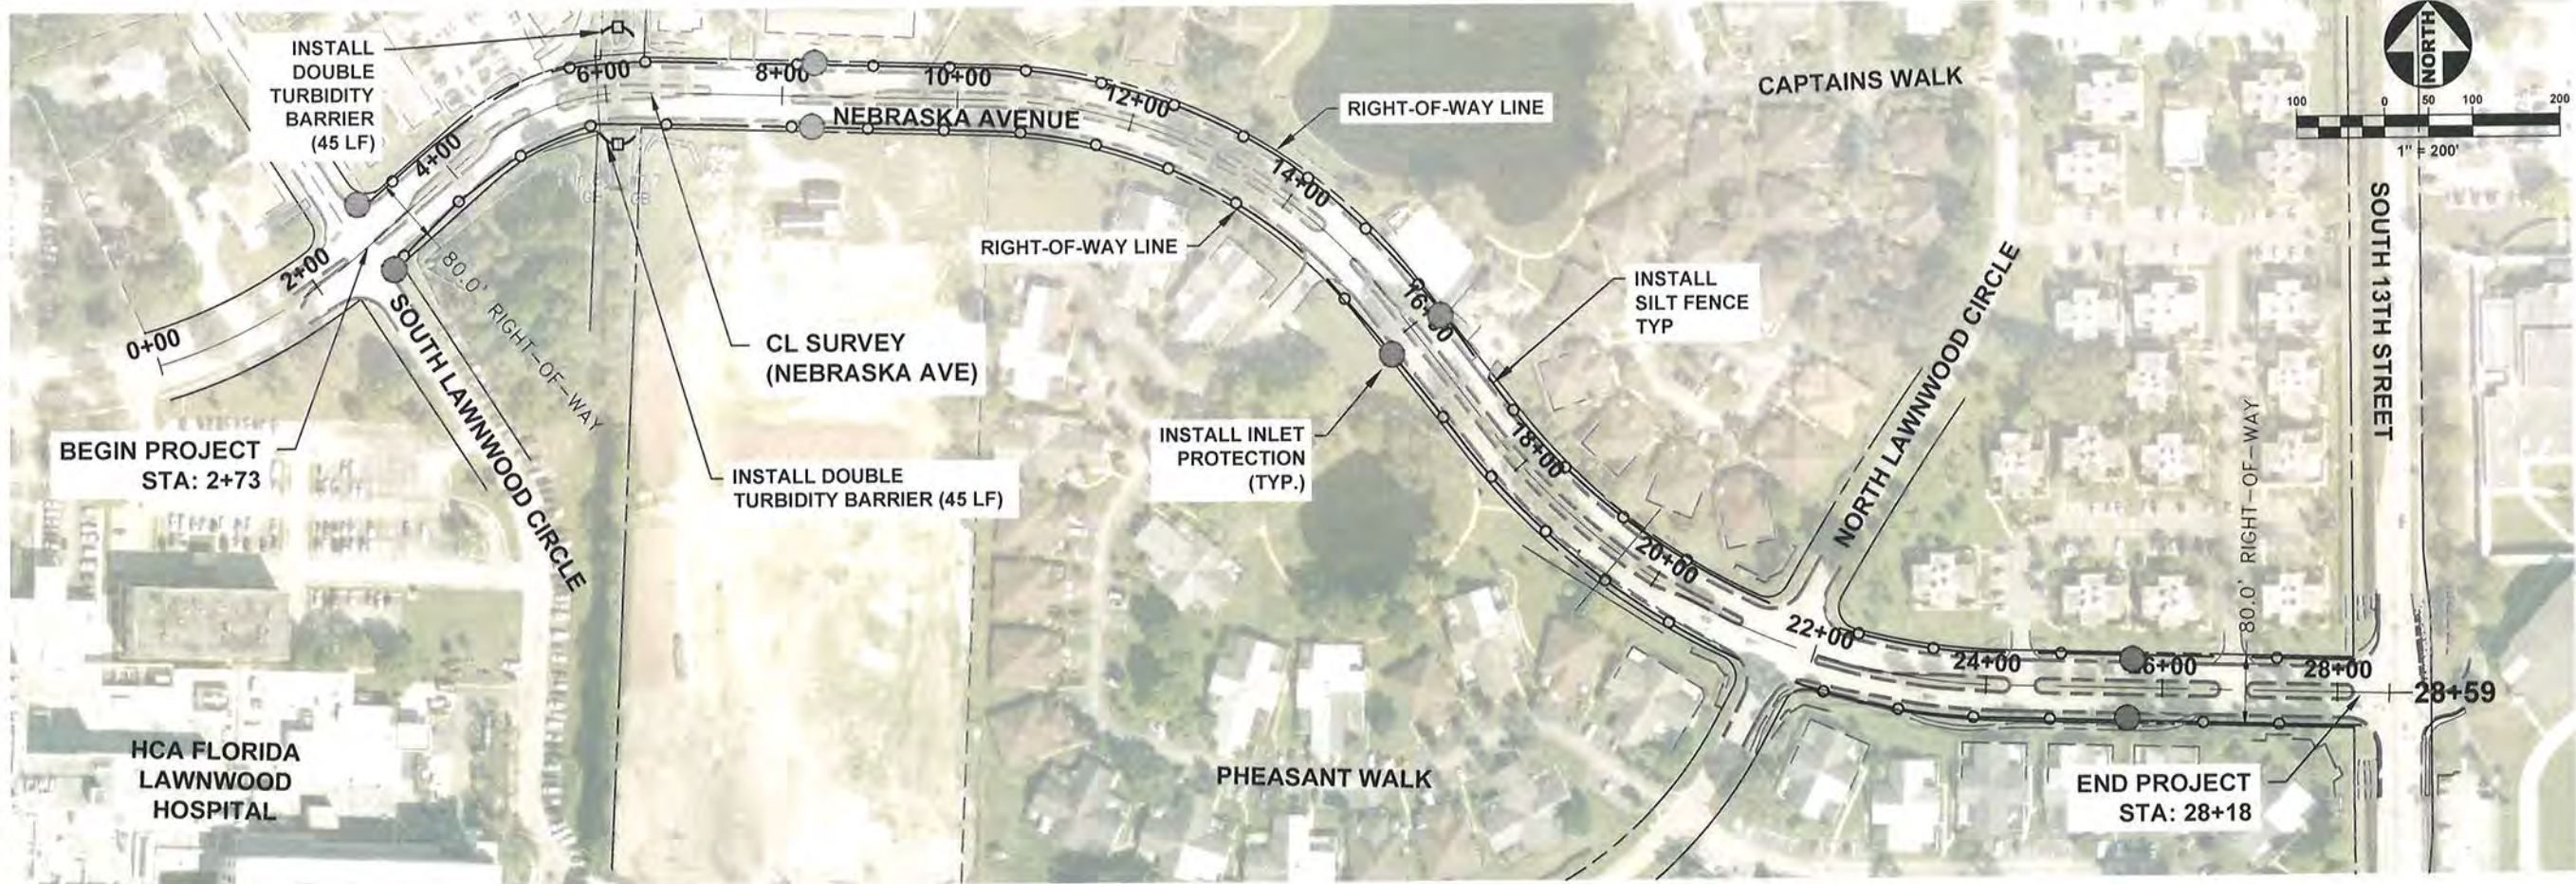

301 NW Flagler Ave
Stuart, Florida 34994
Phone: (772) 692-4344
Fax: (772) 692-4341





CAPTEC
Engineering, Inc.
Civil Engineering Professionals

Engineering Business
No. EC-007657

DATE:	7-30-24
DRAWN BY:	RC
DESIGNED BY:	TA
CHECKED BY:	JWC
PROJECT NO.:	1918.7
HORIZ. SCALE:	1" = 200'
VERT. SCALE:	N/A
CADD FILE:	191809.dwg

NO.	DATE	BY	REVISIONS
1	10-3-24	RC	30% SUBMITTAL
2	1-13-25	DJH	60% SUBMITTAL
3	5-13-25	RC	100% SUBMITTAL

LEGEND

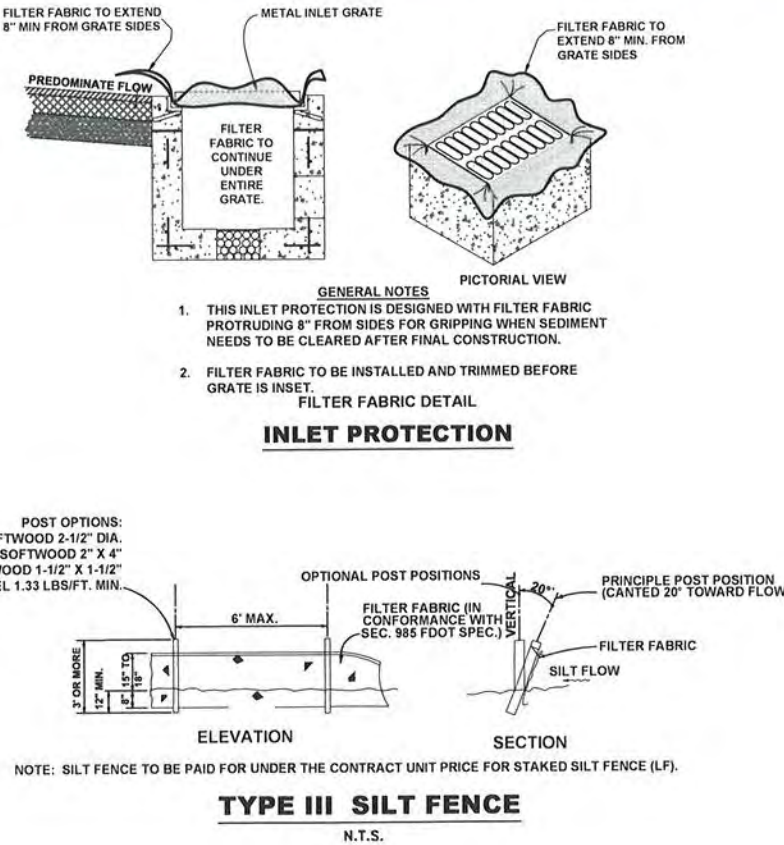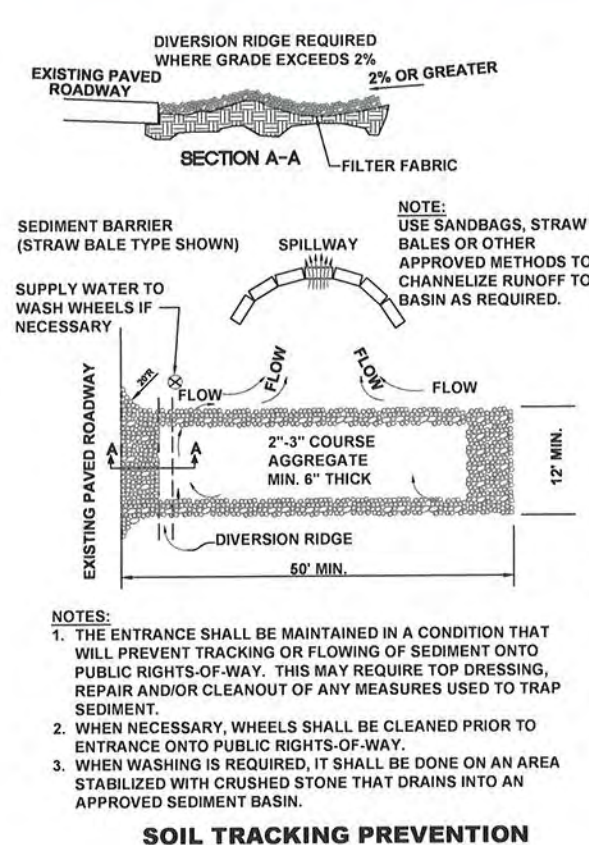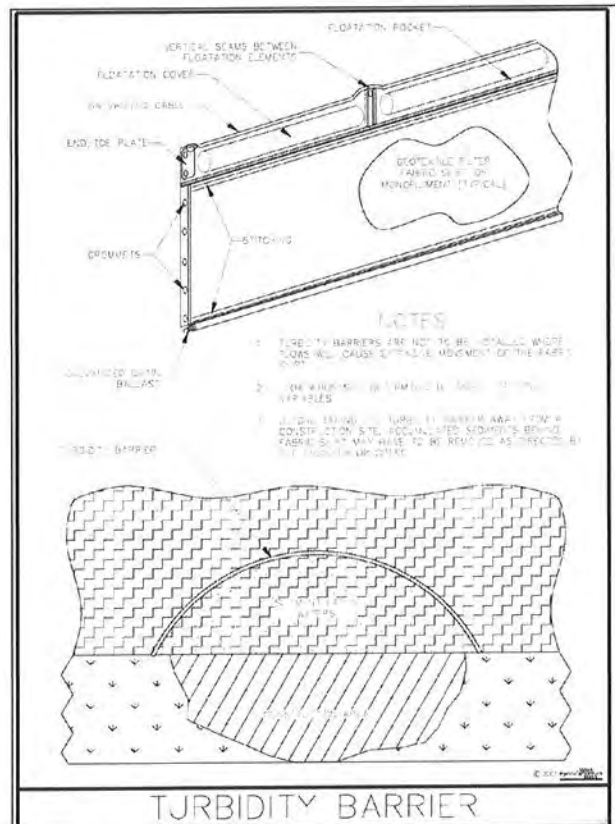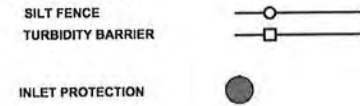

FM # 453492-1-58-01

**NEBRASKA AVENUE
SIDEWALK IMPROVEMENTS**
CITY OF FORT PIERCE, FLORIDA

EROSION CONTROL PLAN

Joseph M. Capra
301 NW Flagler Ave
Stuart, Florida 34994
P.E. No. 37630

STATE OF
FLORIDA
PROFESSIONAL ENGINEER

20 OF 23

P:\19000\1918.7 - Nebraska Avenue Sidewalk\DWG\1918.7 General Notes.dwg, 5/13/2025 2:00:54 PM

GENERAL NOTES

1. FIELD VERIFY ANY AND ALL EXISTING CONDITIONS PRIOR TO COMMENCING CONSTRUCTION AND NOTIFY THE ENGINEER PROMPTLY OF ANY DISCREPANCIES.
2. THE CONSTRUCTION LENGTHS INDICATED IN THESE PLANS ARE APPROXIMATE. ACTUAL LIMITS MAY BE SET IN THE FIELD AS DIRECTED BY THE ENGINEER.
3. LOCATIONS, ELEVATIONS AND DIMENSIONS OF EXISTING UTILITIES, STRUCTURES, AND OTHER FEATURES ARE SHOWN ACCORDING TO THE BEST INFORMATION AVAILABLE AT THE TIME THESE DRAWINGS WERE PREPARED. DETERMINE THE EXACT SIZE, LOCATION, DEPTH, HEIGHT, ELEVATION, DIMENSION, AND EXTENT OF ALL UNDERGROUND AND OVERHEAD FACILITIES AND OTHER FEATURES AFFECTING THIS WORK PRIOR TO PROCEEDING WITH ANY CONSTRUCTION ACTIVITY THAT MAY AFFECT SUCH FACILITIES. REPAIR ANY DAMAGE CAUSED BY FAILURE TO COMPLY WITH THESE INSTRUCTIONS.
4. CONTRACTOR SHALL BE RESPONSIBLE FOR THE COMPLETE COORDINATION OF CONSTRUCTION SCHEDULING BETWEEN THE CONTRACTOR AND ALL UTILITY AGENCIES DURING CONSTRUCTION. THIS INCLUDES MEETING WITH UTILITY AGENCIES PRIOR TO THE PRE-CONSTRUCTION CONFERENCE TO ADJUST THEIR SCHEDULES TO COINCIDE WITH THE CONTRACTOR'S CONSTRUCTION SCHEDULE.
5. EXCEPT WHERE THE PLANS AND SPECIFICATIONS PROVIDE THAT SUCH WORK SHALL BE PERFORMED UNDER THE CONTRACT FOR THIS PROJECT, ALL UTILITIES INTERFERING WITH CONSTRUCTION SHALL BE REMOVED, RELOCATED OR ADJUSTED BY THEIR OWNERS, AT THEIR EXPENSE. ARRANGE THE SCHEDULE TO ALLOW UTILITY OWNERS TIME FOR THE NECESSARY RELOCATION AND ADJUSTMENT OF UTILITIES AND RELATED STRUCTURES. THE FOLLOWING UTILITIES MAY HAVE LINES AND FACILITIES WITHIN THE PROJECT AREA.
- | COMPANY | CONTACT | PHONE | EMAIL ADDRESS |
|---|-----------------|------------------------|------------------------------|
| COMCAST | DANIEL TIBURCIO | 772-321-1566 | DANIEL_TIBURCIO2@COMCAST.COM |
| FT. PIERCE UTILITIES AUTHORITY
ELECTRIC AND GAS | ERIC MEYER | 772-466-1600, EXT 6305 | EMEYER@FPUA.COM |
| FORT PIERCE UTILITY AUTHORITY
WATER AND WASTEWATER | LUGEY DAWSON | 772-466-1600 EXT 3428 | LDAWSON@FPUA.COM |
| AT & T DISTRIBUTION | MARK LINSOTT | 321-388-9376 | ML9322@ATT.COM |
| CITY OF FORT PIERCE TRAFFIC | RICHARD MARINO | 772-828-9119 | RMARINO@CITYOFFORTPIERCE.COM |

6. CALL 'SUNSHINE STATE ONE CALL' AT 800-432-4770 48 HOURS IN ADVANCE FOR UTILITY LOCATES.
7. ALL UTILITY OWNERS' MAY NOT BE A MEMBER OF SUNSHINE STATE ONE CALL AND WILL REQUIRE DIRECT CONTACT. COORDINATE WITH UTILITY OWNERS TO RESOLVE CONFLICTS THAT MAY ARISE IN THE FIELD DURING CONSTRUCTION. THE CONTRACTOR WILL BE RESPONSIBLE FOR ANY UTILITIES DAMAGED AS A RESULT OF THE CONTRACTOR'S FAILURE TO CALL 'SUNSHINE STATE ONE CALL' 800-432-4770 AND THE UTILITY OWNERS.
8. ALL EXISTING AND PROPOSED UTILITY AND STORM SEWER STRUCTURES WHOSE TOPS WILL BE EXPOSED WITHIN UNPAVED AREAS SUBJECT TO VEHICULAR BICYCLE, OR PEDESTRIAN TRAFFIC SHALL BE ADJUSTED SO THAT THE TOP SURFACE OF COVERS OR FRAMES SHALL BE NO MORE THAN ONE INCH ABOVE THE FINISHED GRADE. ALL EXISTING AND PROPOSED UTILITY AND STORM SEWER SHALL NOT BE PLACED IN ADA RAMPS. WHERE SODDING IS APPLIED, 'FINISHED GRADE' SHALL BE THE NOMINAL HEIGHT OF GRASS AFTER THE SOD IS FIRMLY PLACED.
9. SEPARATE PAYMENT SHALL BE MADE ONLY FOR THE ITEMS OF WORK LISTED AND IDENTIFIED BY APPROPRIATE PAY ITEM ON THE BID FORM. THE COST OF ANY RELATED WORK NOT SPECIFICALLY IDENTIFIED, BUT WHICH IS REQUIRED FOR SATISFACTORY COMPLETION OF THE WORK, SHALL BE CONSIDERED TO BE INCLUDED IN THE CONTRACT PRICE FOR THE APPROPRIATE BID ITEM.
10. A FOREMAN, OR RESPONSIBLE PARTY, SHALL BE ON SITE AT ALL TIMES WHEN WORK IS BEING PERFORMED. ALL WORKERS ON THE JOB SITE WILL BE COURTEOUS TO THE PUBLIC AT ALL TIMES, AND SHALL REFER ANY QUESTIONS OR CONCERNS TO THE CONTRACTOR'S FOREMAN OR THE ENGINEER. THE FOREMAN SHALL SPEAK AND UNDERSTAND ENGLISH AND SHALL BE AVAILABLE AT ALL TIMES FOR TIMELY RESOLUTION OF PROJECT-RELATED ISSUES.
11. ADJACENT SURFACE WATERS WILL BE PROTECTED DURING CONSTRUCTION.
12. CONTRACTOR SHALL BE RESPONSIBLE FOR ALL SITE RESTORATION EFFORTS THAT MAY BE REQUIRED AS A RESULT OF CONSTRUCTION. USE WHATEVER METHODS, CONFORMING TO APPLICABLE STANDARDS, NECESSARY TO PREVENT EROSION AND SILTATION AS MAY BE REQUIRED FOR THE PROJECT.
13. ALL EROSION CONTROL FENCES, BARRIERS, AND SILTATION DEVICES SHALL BE ERECTED PRIOR TO ANY LAND ALTERATIONS, SHALL BE MAINTAINED IN GOOD WORKING ORDER DURING CONSTRUCTION, AND REMOVED FOLLOWING SOIL STABILIZATION AND FINAL DRESSING. BUILT-UP SEDIMENT WILL BE REMOVED FROM SILT FENCES AND STAKED TURBIDITY BARRIERS WHEN IT HAS REACHED ONE THIRD THE HEIGHT OF THE FENCE/BARRIER. STOCKPILE AREAS SHALL INCLUDE SILT FENCE AROUND THE PERIMETER.
14. CHECK ALL EROSION AND SILTATION CONTROL DEVICES WEEKLY, AND AFTER EACH RAINFALL, AND REPAIR AND REPLACE THEM WITHIN 24 HOURS. MAINTENANCE AND INSPECTION OF THE CONTROL AND ABATEMENT OF EROSION AND WATER POLLUTION CONTROL SHALL BE INCLUDED IN THE COST OF PAY ITEMS LISTED.
15. INSTALL AND MAINTAIN SEDIMENT AND EROSION CONTROL MEASURES THROUGHOUT THE DURATION OF THE PROJECT.
16. DO NOT RESTRICT OR BLOCK THE EXISTING DRAINAGE FLOW. FLOW WITHIN EXISTING DRAINAGE PIPES SHALL BE MAINTAINED AT ALL TIMES. STORMWATER WILL BE CONVEYED VIA EXISTING SWALES, DITCHES, PROPOSED DITCHES, AND EXISTING AND PROPOSED STORM SEWERS.
17. ALL AREAS OF EXPOSED EARTH RESULTING FROM CONSTRUCTION ACTIVITIES SHALL BE SODDED AS DIRECTED BY THE ENGINEER. SEEDING AND MULCHING SHALL BE APPLIED ONLY WHERE SPECIFICALLY CALLED FOR IN THE PLANS, OR WHERE SPECIFICALLY DIRECTED BY THE ENGINEER.
18. SOD STABILIZATION SHALL OCCUR WITHIN 72 HOURS OF ACHIEVING FINAL GRADE. ALL SLOPES STEEPER THAN 1:3 SHALL INCLUDE SOD STAPLING OR STAKING, THE COST OF WHICH IS INCLUDED IN THE PAY ITEM FOR PERFORMANCE TURF SOD (\$Y).
19. UNSUITABLE MATERIAL SHALL BECOME THE PROPERTY OF THE CONTRACTOR AND SHALL BE DISPOSED OF OFF-SITE, AT A SUITABLE SITE PROVIDED BY THE CONTRACTOR. BE RESPONSIBLE FOR ANY AND ALL PERMITS AND PERMITTING FEES REQUIRED FOR THE TRANSPORT AND DISPOSAL OF UNSUITABLE MATERIAL.
20. BORROW MATERIAL REQUIRED FOR CONSTRUCTION OF THE PROJECT SHALL BE PROVIDED BY THE CONTRACTOR, FROM BORROW AREAS PROVIDED BY THE CONTRACTOR.
21. ENDEAVOR TO PROTECT PRIVATE PROPERTY. ANY PRIVATELY OWNED FEATURES LOCATED ON PRIVATE PROPERTY AND OUTSIDE THE DESIGNATED AREA OF CONSTRUCTION WHICH ARE DAMAGED AS A RESULT OF CONSTRUCTION ACTIVITIES SHALL BE REPAIRED IN A TIMELY MANNER AT THE EXPENSE OF THE CONTRACTOR. PAYMENT SHALL NOT BE MADE FOR THIS WORK.
22. STAGING AND MATERIAL STORAGE SHALL NOT BE CONDUCTED ON ABUTTING PRIVATE PROPERTY WITHOUT WRITTEN APPROVAL FROM THE PRIVATE PROPERTY OWNER AND SHALL BE SUBMITTED TO THE CITY OF FORT PIERCE PROJECT MANAGER.
23. CONSTRUCTION AND STAGING WILL AT NO TIME BLOCK ACCESS TO THE DAN MCCARTY MIDDLE SCHOOL PROPERTY AT 1201 MISSISSIPPI AVE. THE CONTRACTOR SHALL COORDINATE SELECTION AND REVIEW OF ANY PROPOSED STAGING AREAS ASSOCIATED WITH THIS PROJECT WITH THE (CITY OF FORT PIERCE).
24. DISTURB NO MORE GROUND THAN WHAT IS NECESSARY FOR CONSTRUCTION. NO OPEN EXCAVATED TRENCH, OR OTHER UNSAFE CONDITION WILL BE LEFT OVERNIGHT. ALL WORK SITES WILL BE COMPLETELY RESTORED WITHIN SEVEN (7) CALENDAR DAYS OF FINAL STREET PAVEMENT MARKINGS. THE INTENT OF THIS PROVISION IS TO "SAFE-UP" THE PROJECT SITE AS WORK PROGRESSES AND SHALL INCLUDE REMOVING FORMS, FILLING HOLES, GRADING, AND REMOVAL OF DEBRIS.
25. ALL SIDEWALK DAMAGED BY THE CONTRACTOR OR SUBCONTRACTOR SHALL BE REPLACED AT THE EXPENSE OF THE CONTRACTOR, AT THE DIRECTION OF THE ENGINEER.
26. CONTRACTOR SHALL BE RESPONSIBLE FOR THE COMPLETE STAKE-OUT OF THE PROJECT, I.E., LINE, GRADE, SLOPE, UTILITY RELOCATIONS OR ANY OTHER STAKE-OUT THAT MAY BE REQUIRED TO COMPLETE THE PROJECT IN ACCORDANCE WITH THE PLANS. ANY AND ALL EXPENSES INCURRED FOR THIS WORK SHALL BE INCLUDED IN THE PRICE BID FOR OTHER ITEMS. NO ADDITIONAL PAYMENT SHALL BE MADE FOR THIS WORK.
27. ANY DAMAGE TO STATE, COUNTY, OR LOCAL ROADS CAUSED BY THE CONTRACTOR'S HAULING OR EXCAVATION EQUIPMENT SHALL BE REPAIRED BY THE CONTRACTOR TO THE SATISFACTION OF THE ENGINEER. PAYMENT SHALL NOT BE MADE FOR THIS WORK.
28. SAW CUT EXISTING PAVEMENT JOINTS AT ALL PROPOSED DRIVEWAY AND SIDEWALK CONNECTIONS.
29. PROVIDE THE CITY A COPY OF ALL PERMITS REQUIRED FOR CONSTRUCTION OF THE PROJECT.
30. ACCESS FOR LOCAL TRAFFIC WITH DESTINATIONS WITHIN THE PROJECT LIMITS SHALL BE MAINTAINED. IF IT BECOMES NECESSARY DURING CONSTRUCTION TO TEMPORARILY PROHIBIT ACCESS TO LOCAL TRAFFIC, THE CONTRACTOR SHALL, ON EACH SEPARATE OCCASION, NOTIFY ALL AFFECTED PROPERTY OWNERS AND AREA EMERGENCY SERVICES AT LEAST THREE DAYS (72 HOURS) IN ADVANCE.
31. ANY U.S. COASTAL & GEODETIC SURVEY MONUMENT WITHIN LIMITS OF CONSTRUCTION IS TO BE PROTECTED. IF IN DANGER OF DAMAGE, NOTIFY ST. LUCIE COUNTY.
32. UNIDENTIFIED AREAS OF CONTAMINATION NOTES:
- WHEN ENCOUNTERING OR EXPOSING ANY ABNORMAL CONDITION INDICATING THE PRESENCE OF A HAZARDOUS OR TOXIC WASTE, OR CONTAMINANTS, CEASE OPERATIONS IMMEDIATELY IN THE VICINITY AND NOTIFY THE THE CITY OF FORT PIERCE ENGINEER. THE PRESENCE OF TANKS OR BARRELS; DISCOLORED EARTH, METAL, WOOD, GROUND WATER, ETC.; VISIBLE FUMES; ABNORMAL ODORS; EXCESSIVELY HOT EARTH; SMOKE; OR OTHER CONDITIONS THAT APPEAR ABNORMAL MAY INDICATE HAZARDOUS OR TOXIC WASTES OR CONTAMINANTS AND MUST BE TREATED WITH EXTREME CAUTION.
 - MAKE EVERY EFFORT TO MINIMIZE THE SPREAD OF CONTAMINATION INTO UNCONTAMINATED AREAS. IMMEDIATELY PROVIDE FOR THE HEALTH AND SAFETY OF ALL WORKERS AT THE JOB SITE AND MAKE PROVISIONS NECESSARY FOR THE HEALTH AND SAFETY OF THE PUBLIC THAT MAY BE EXPOSED TO ANY POTENTIALLY HAZARDOUS CONDITIONS. PROVISIONS SHALL MEET ALL APPLICABLE LOCAL, STATE, AND FEDERAL LAWS, RULES, REGULATIONS OR CODES COVERING HAZARDOUS CONDITIONS AND WILL BE IN A MANNER COMMENSURATE WITH THE GRAVITY OF THE CONDITIONS.
 - THE CITY OF FORT PIERCE ENGINEER (772-467-3780) WILL COORDINATE AND MOBILIZE A QUALIFIED CONTAMINATION ASSESSMENT/REMEDIATION (CAR) CONTRACTOR. QUALIFICATIONS OF SUCH CAR CONTRACTOR SHALL INCLUDE, BUT NOT BE LIMITED TO: EXPERIENCE AND PERSONNEL TO PREPARE CONTAMINATION ASSESSMENT PLANS, CONDUCT CONTAMINATION ASSESSMENTS, PREPARE SITE ASSESSMENT REPORTS, REMEDIATION PLANS, IMPLEMENT REMEDIAL ACTION PLANS, RISK BASED CORRECTIVE ACTIONS, STORAGE TANKS SYSTEM REMOVAL, HIGHWAY SPILL RESPONSE AS WELL AS EXPERIENCE WITH INFRASTRUCTURE/CONSTRUCTION ACTIVITIES WITHIN (POTENTIALLY) CONTAMINATED AREAS SPECIFIC TO TRANSPORTATION SYSTEMS.
 - ALL THE WORK PERFORMED BY THE CAR CONTRACTOR SHALL BE PERFORMED IN COMPLIANCE WITH ALL APPLICABLE LOCAL, STATE AND FEDERAL REGULATIONS GOVERNING WORKER SAFETY AND ENVIRONMENTAL REGULATIONS. THIS IS TO INCLUDE OCCUPATIONAL EXPOSURE TO CONTAMINATED SOILS, GROUNDWATER, WASTES AND ATMOSPHERE DURING THE CONSTRUCTION OF ALL FEATURES INCLUDED IN THE CONSTRUCTION PLANS. IN ADDITION, THE CAR CONTRACTOR MUST BE STAFFED WITH FLORIDA LICENSED TECHNICAL PROFESSIONALS (GEOLOGISTS AND ENGINEERS) WHO WILL BE INVOLVED WITH THE PROJECT AND KNOWLEDGEABLE OF THE WORK ACTIVITIES CONDUCTED WITHIN THE IDENTIFIED CONTAMINATED AREAS AND WHO WOULD SIGN AND SEAL PROJECT REPORTS AS REQUIRED FOR SUBMITTAL TO THE APPROPRIATE ENVIRONMENTAL REGULATORY AGENCIES.
 - THE CITY OF FORT PIERCE ENGINEER WILL IMMEDIATELY NOTIFY THE FLORIDA DEPARTMENT OF TRANSPORTATION (FDOT) DISTRICT IV CONTAMINATION IMPACT COORDINATOR (DCIC) AT (954) 777-4286 AFTER ENCOUNTERING THE UNIDENTIFIED AREAS OF CONTAMINATION. PRELIMINARY INVESTIGATION BY THE CAR CONTRACTOR WILL DETERMINE THE COURSE OF ACTION NECESSARY FOR SITE SECURITY AND THE STEPS NECESSARY UNDER APPLICABLE LAWS, RULES, AND REGULATIONS FOR ADDITIONAL ASSESSMENT AND/OR REMEDIATION WORK TO RESOLVE THE CONTAMINATION ISSUE.
 - FOLLOWING COMPLETION OF THE PROJECT, THE CAR CONTRACTOR SHALL BE REQUIRED TO PROVIDE COPIES OF ALL REPORTS SUBMITTED TO REGULATORY AGENCIES, WASTE MATERIAL PROFILES, MANIFESTS AND/OR DISPOSAL RECEIPTS FOR THE HANDLING OF ALL CONTAMINATED MEDIA INCLUDING BUT NOT LIMITED TO GROUND WATER, WASTE WATER, SOILS, SOLID WASTES, SLUDGE, HAZARDOUS WASTES, AIR MONITORING RECORDS AND SAMPLE RESULTS FOR ALL MATERIALS TESTED AND ANALYZED TO THE CITY OF FORT PIERCE ENGINEER AND THE FDOT DCIC.




DATE	7-23-24
DRAWN BY:	RC
DESIGNED BY:	TA
CHECKED BY:	JWC
PROJECT NO.:	1918.7
HORIZ. SCALE:	N/A
VERT. SCALE:	N/A
CADD FILE:	191818.7.dwg


NO.	DATE	BY	REVISIONS
1	5-13-25	RC	100% SUBMITTAL
2	5-13-25	DJH	60% SUBMITTAL
3	10-3-24	RC	30% SUBMITTAL



NEBRASKA AVENUE
SIDEWALK IMPROVEMENTS
CITY OF FORT PIERCE, FLORIDA

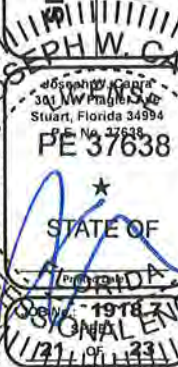

MAY 13 2025

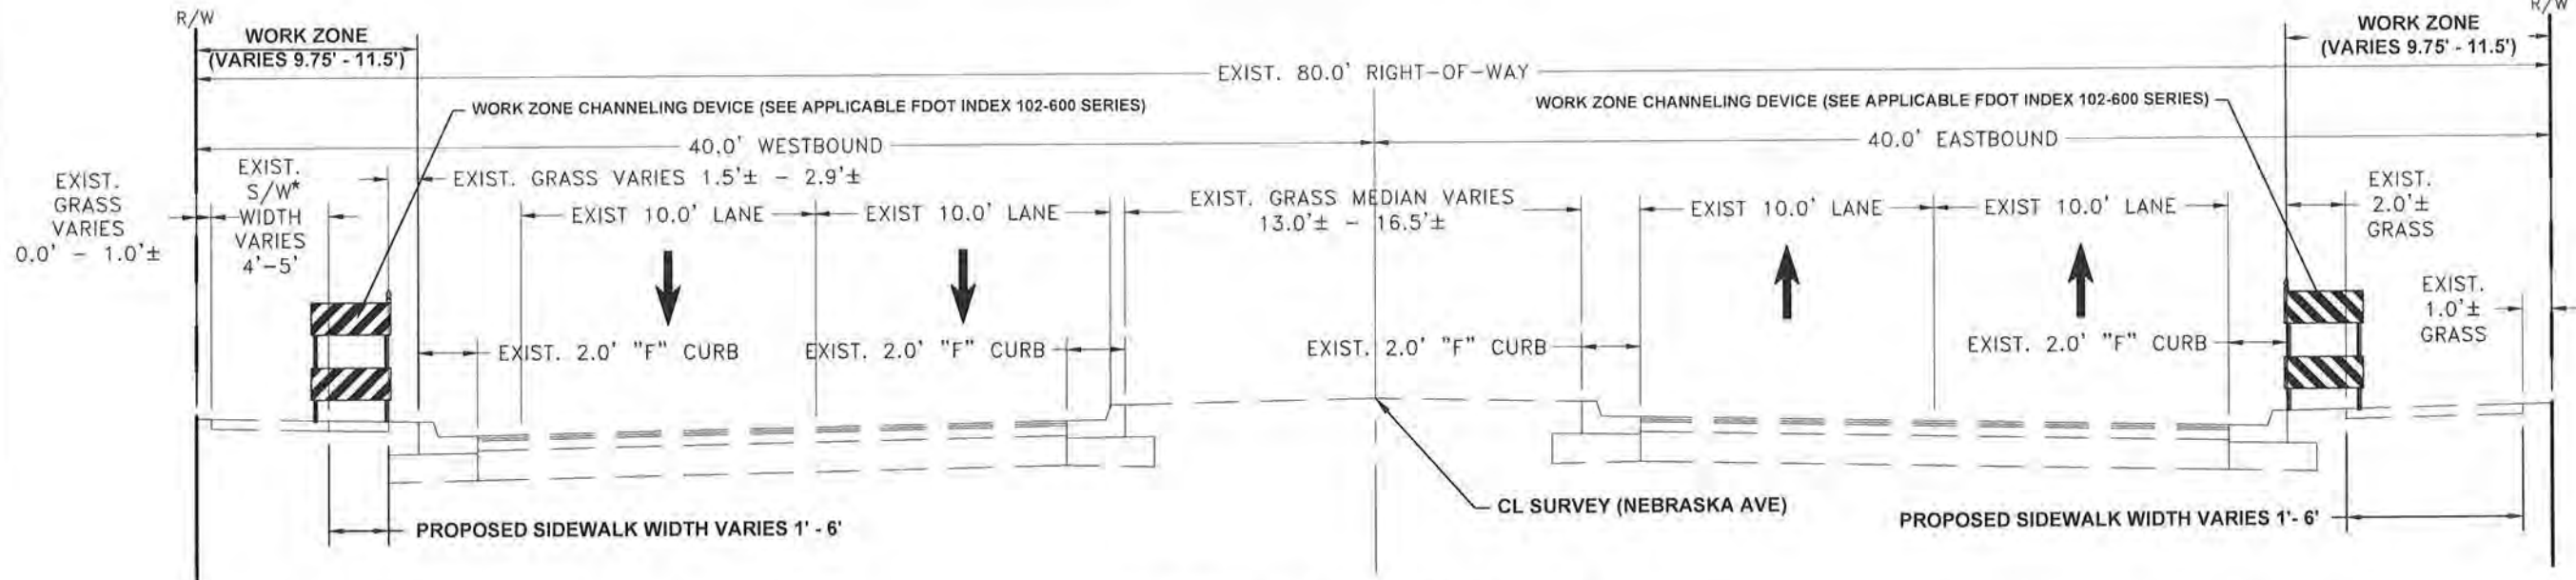

* EXISTING SIDEWALK MEANDERS OUTSIDE OF RIGHT-OF-WAY

NEBRASKA AVENUE SIDEWALK CONSTRUCTION

POSTED SPEED 25 MPH

GENERAL CONSTRUCTION SEQUENCE

1. INSTALL ALL PROPOSED SIDEWALKS.
2. INSTALL ALL PERMANENT PAVEMENT MARKINGS AND SIGNAGE.

TRAFFIC CONTROL - GENERAL NOTES

1. THE CONTRACTOR SHALL ADHERE TO THE REQUIREMENTS SET FORTH IN "THE MANUAL ON UNIFORM TRAFFIC CONTROL DEVICES" (MUTCD) 2023 (11TH EDITION), SERIES 102-600 OF THE FDOT "STANDARD PLANS FOR ROAD CONSTRUCTION" (FY2024-2025 EDITION) AND SECTION 102 OF THE STANDARD SPECIFICATIONS AT ALL TIMES. UTILIZE FDOT INDEX 102-602 OR 102-603 FOR TRAFFIC CONTROL. REFER TO THE CONDITIONS NOTES ON THE INDEX FOR APPLICABILITY. LANE CLOSURES ARE RESTRICTED TO OFF-PEAK TRAFFIC TIMES (SEE NOTES FOR LANE CLOSURE RESTRICTIONS).
2. EXISTING REGULATORY WARNING SIGNS WITHIN THE PROJECT LIMITS SHALL BE MAINTAINED AT ALL TIMES UNLESS OTHERWISE DIRECTED BY THE ENGINEER. THE EXISTING POSTED REGULATORY SPEEDS SHALL BE MAINTAINED DURING ALL PHASES OF CONSTRUCTION.
3. TWO-WAY ACCESS (INGRESS/EGRESS) TO ALL PROPERTIES SHALL BE MAINTAINED AT ALL TIMES.
4. TEMPORARY LANE CLOSURES SHALL TAKE PLACE AT THE DISCRETION OF THE ENGINEER. LANE CLOSURES ARE PROHIBITED ON NEBRASKA AVENUE FROM 7:00 AM TO 9:00 AM AND FROM 4:00 PM TO 7:00 PM, MONDAY THROUGH FRIDAY. THE CONTRACTOR SHALL NOTIFY ALL LOCAL LAW ENFORCEMENT AGENCIES AND CITY OF FORT PIERCE A MINIMUM OF 48 HOURS PRIOR TO A LANE CLOSURE THAT WILL EXCEED ONE (1) HOUR.
5. ANY WORK REQUIRING LANE CLOSURES SHALL BE COMPLETED AS SOON AS POSSIBLE AND THE LANES REOPENED TO TRAFFIC WITH PROPER PAVEMENT MARKINGS AND WARNING DEVICES IN PLACE.
6. A DISCUSSION OF LANE CLOSURE OPERATIONS WILL BE MADE PART OF ALL PRECONSTRUCTION AND CONSTRUCTION CONFERENCES. THE CONTRACTOR WILL BE REQUIRED TO SUBMIT A WRITTEN PLAN WHICH DETAILS EACH ACTIVITY INVOLVED IN THE LANE CLOSURE. THE PLAN SHALL INCLUDE BACK-UP PLANS FOR ACTIVITIES CRITICAL TO REOPENING THE LANES TO TRAFFIC, AND THE BACK-UP FOR ALL SUBCONTRACTOR OPERATIONS AS WELL AS THE PRIME CONTRACTOR.
7. NO LANE CLOSURE WILL BE ALLOWED WITHOUT ABSOLUTE ASSURANCE THAT THE PRIME AND SUBCONTRACTORS HAVE PLANNED THE OPERATIONS TO ACHIEVE REOPENING ACCORDING TO THESE REQUIREMENTS AND TO THE SATISFACTION OF THE ENGINEER.
8. AT THE DISCRETION OF THE ENGINEER, IF A LANE CLOSURE CAUSES EXTENDED TRAFFIC CONGESTION OR DELAY, THE CONTRACTOR SHALL REOPEN THE CLOSED LANE(S) UNTIL SUCH TIME AS TRAFFIC FLOW HAS RETURNED TO AN ACCEPTABLE LEVEL.
9. NIGHTTIME WORK IS NOT PERMITTED UNLESS OTHERWISE DIRECTED BY THE ENGINEER.
10. THE CONTRACTOR SHALL INSTALL EROSION CONTROL MEASURES IN ACCORDANCE WITH THE EROSION CONTROL PLANS PRIOR TO THE BEGINNING OF CONSTRUCTION AND SHALL MAINTAIN DRAINAGE DURING CONSTRUCTION OPERATIONS TO INSURE SAFE VEHICULAR OPERATIONS AS WELL AS TO PROHIBIT ANY UNDUE IMPACT ON OFF-SITE DRAINAGE OR ENVIRONMENTAL CONCERNS.
11. CONTRACTOR TO COORDINATE WITH DAN MC CARTY MIDDLE SCHOOL (ST. LUCIE COUNTY SCHOOLS) TO MAINTAIN FULL ACCESS AT ALL TIMES WHEN SCHOOL IS IN SESSION.



DATE:	7.30.24
DRAWN BY:	RC
DESIGNED BY:	TA
CHECKED BY:	JWC
PROJECT NO.:	19187
HORIZ. SCALE:	N/A
VERT. SCALE:	N/A
CADD FILE:	19187.dwg

NO.	DATE	BY	REVISIONS
1	10-3-24	RC	30% SUBMITTAL
2	1-13-25	DJH	60% SUBMITTAL
3	5-13-25	RC	100% SUBMITTAL

SCALE	0 0.5
VERIFICATION	SOLID BAR IS EQUAL TO HALF AN INCH ON ORIGINAL DRAWING. ALL DIMENSIONS SCALED ACCORDINGLY.

NEBRASKA AVENUE
SIDEWALK IMPROVEMENTS
CITY OF FORT PIERCE, FLORIDA




MAY 13 2025

Section 1	Project Name and location information:	Nebraska Avenue Sidewalk Improvements City of Ft. Pierce, St. Lucie County, Florida Section 16, Township 35 South, Range 40 East F.M. #453492-1-SB-01
Section 2	Describe the nature of the construction activity:	Sidewalk
Section 3	Describe the intended sequence of major soil disturbing activities:	0-2 days, site prep and stabilized construction entrance 3-6 days, install perimeter sediment and erosion controls 7-10 days, cleaning/grubbing over all areas 11-60 days, sidewalk installation 60-75 days, landscaping repairs and site stabilization
Section 4	Total area of the site:	Approximately 1.2 Acres
Section 5	Total area of the site to be disturbed:	Approximately 1.2 Acres
Section 6	Existing data describing the soil or quality of any stormwater discharge from the site:	Soil data not available
Section 7	Estimate the drainage area size for each discharge point:	Unknown
Section 8	Latitude and longitude of each discharge point and identify the receiving water or MS4 for each discharge point:	Longitude W80° 20' 36.27" Latitude N27° 26' 2.08" St. Lucie River
Section 9	Give a detailed description of all controls, Best Management Practices (BMPs) and measures that will be implemented at the construction site for each activity identified in the intended sequence of major soil disturbing activities section. Provide time frames in which the controls will be implemented. NOTE: All controls shall be consistent with performance standards for erosion and sediment control and stormwater treatment set forth in s 62-10.432, F.A.C., the applicable Stormwater or Environmental Resource Permitting requirements of the Department of a Water Management District, and the guidelines contained in the State of Florida Erosion and Sediment Control Designer and Reviewer Manual (FDOT, FDOTP, and any subsequent amendments).	- Prior to clearing, a silt fence (trenched 6 inches deep and backfilled on the uphill side), shall be installed around the perimeter of the site. A rock entrance road (that is 60ft long with a 6 inch depth of FDOT #1 stone and lined with filter fabric) shall be constructed to minimize the effects of truck traffic and sedimentation tracking both on and off of the site. There will be only one construction entrance at this site. - After the initial site grading work, all proposed inlet(s)/outfalls, once installed, shall be protected from erosion and sediment runoff by the use of filter fabric and properly installed inlet filters. Disturbed portions of the site where construction activities have permanently ceased shall be stabilized with sod or other permanent stabilization methods (if other methods are used, this SWPPP will be modified) no later than 7 days after the last construction activity. Seeding shall be the same as in temporary seeding. - All installation shall be commenced as depicted on the Erosion Control Plan.
Section 10	Describe all temporary and permanent stabilization practices. Stabilization practices include temporary seeding, mulching, permanent seeding, geotextiles, sod stabilization, vegetative buffer strips, protection of trees, vegetative preservation, etc.	- Temporary seeding shall be ryegrass or other appropriate ground covers depending upon season of installation that is applied at manufacturer's recommendations to any disturbed areas that are inactive more than 7 days. - Sod shall be used to stabilize the sides of the detention basins. - Filter fabric shall be placed under the rock entrance/exist. - Vegetative buffers shall be left undisturbed along the boundaries of the property, with the exception of exotic vegetation removal.
Section 11	Describe all structural controls to be implemented to divert stormwater flow from exposed soils and structural practices to store flows, retain sediment on-site or in any other way limit stormwater runoff. These controls include silt fences, earth dikes, diversions, swales, sediment traps, check dams, subsurface drains, pipe slope drains, level spreaders, storm drain inlet protection, rock outlet protection, reinforced soil retaining systems, gabions, coagulating agents and temporary or permanent sediment basins.	- A silt fence (with the same installation as indicated under the Best Management Practices heading) shall be placed around the entire perimeter of each construction phase. - Inlet(s)/Outfalls shall be protected with filter fabric and properly installed inlet filters (with the same installation as indicated under the Best Management Practices heading).
Section 12	Describe all sediment basins to be implemented for areas that will disturb 10 or more acres at one time. The sediment basins (or an equivalent alternative) should be able to provide 3,600 cubic feet of storage for each acre drained. Temporary sediment basins (or an equivalent alternative) are recommended for drainage areas under 10 acres. No temporary sediment basins are proposed.	
Section 13	Describe all permanent stormwater management controls such as, but not limited to, detention or retention systems or vegetated swales that will be installed during the construction process. No permanent stormwater management controls are proposed.	

NOTE: Contractor is responsible for obtaining the FDEP NPDES Generic Permit for Stormwater Discharges from Large and Small Construction Activities.

Section 14	Waste disposal: this may include construction debris, chemicals, fuel, and sanitary wastes.	All construction materials and debris will be placed in a dumpster and hauled off site to a landfill or other proper disposal site. No materials will be burned on site.
Section 15	Off-site vehicle tracking from construction entrances/exits:	Off-site vehicle tracking of sediments and dust generation will be minimized via a rock construction entrance, street sweeping and the use of water to keep dust down.
Section 16	The proper application rates of all fertilizers, herbicides and pesticides used at the construction site:	Florida-friendly fertilizers and pesticides will be used at a minimum and in accordance with the manufacturer's suggested application rates.
Section 17	The storage, application, generation and migration of all toxic substances:	All paints and other chemicals will be stored in a locked covered shed.
Section 18	Other:	Port-o-lets will be placed away from storm sewer systems, storm inlets(s), surface waters and wetlands. No vehicle maintenance shall be conducted on-site. A washdown area shall be designated at all times and will not be located in any area that will allow for the discharge of polluted runoff.
Section 19	Provide a detailed description of the maintenance plan for all structural and non-structural controls to assure that they remain in good and effective operating conditions.	Contractor shall provide routine maintenance of permanent and temporary sediment and erosion control features in accordance with the technical specifications or as follows, whichever is more stringent: - Silt fence shall be inspected at least weekly. Any required repairs shall be made immediately. Sediment deposits shall be removed when they reach approximately one-half the height of the barrier. - Maintenance shall be performed on the rock entrance when any void spaces are full of sediment. - Inlet(s)/outfalls shall be inspected immediately after each rain event and any required repairs to the filter inlets, silt fence, or filter fabric shall be performed immediately. - Bare areas of the site that were previously seeded shall be reseeded per manufacturer's instructions. - Mulch and sod that has been washed out shall be replaced immediately. - Maintain all other areas of the site with proper controls as necessary.
Section 20	Inspections: Describe the inspection and inspection documentation procedures, as required by the FDOT NPDES Generic Permit for Stormwater Discharge from Large and Small Construction Activities.	Qualified personnel will inspect all points of discharges, all disturbed areas of construction that have not been stabilized, constructed areas and locations where vehicles enter and exit the site, and all BMPs at least once every 7 calendar days and within 24 hours of the end of a rainfall event that is 0.5 inches or greater. Where sites have been finally stabilized, said inspections shall be conducted at least once every month until the Notice of Termination is filed.
Section 21	Identify and describe all sources of non-stormwater discharges as allowed by the FDEP NPDES Generic Permit for Stormwater Discharge from Large and Small Construction Activities.	No non-stormwater discharges are expected.
Section 22	All contractor(s) and subcontractor(s) identified in the SWPPP must sign the following certification:	"I certify under penalty of law that I understand, and shall comply with, the terms and conditions of the State of Florida Generic Permit for Stormwater Discharge from Large and Small Construction Activities and this Stormwater Pollution Prevention Plan prepared thereunder."


Name	Title	Company Name, Address and Phone Number	Date

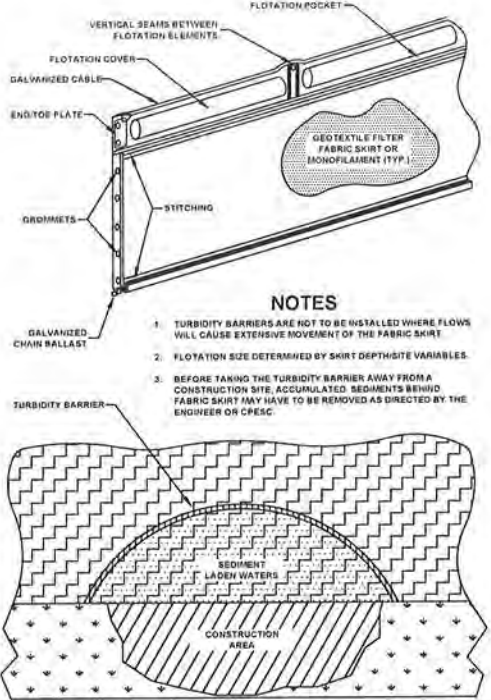

- NOTES**
- TURBIDITY BARRIERS ARE NOT TO BE INSTALLED WHERE FLOWS WILL CAUSE EXTENSIVE MOVEMENT OF THE FABRIC SKIRT.
 - FLOTATION SIZE DETERMINED BY SKIRT DEPTH/SITE VARIABLES.
 - BEFORE TAKING THE TURBIDITY BARRIER AWAY FROM A CONSTRUCTION SITE, ACCUMULATED SEDIMENTS BEHIND FABRIC SKIRT MAY HAVE TO BE REMOVED AS DIRECTED BY THE ENGINEER OR CREW.

TURBIDITY BARRIER


N.T.S.

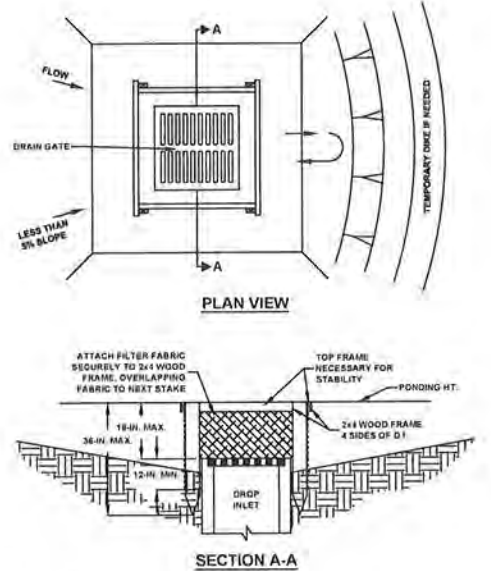

- NOTES**
- DROP INLET SEDIMENT BARRIERS ARE TO BE USED FOR SMALL, NEARLY LEVEL DRAINAGE AREAS (LESS THAN 5%).
 - USE 2x4 WOOD OR EQUIVALENT METAL STAKES (3 FT. MIN. LENGTH).
 - INSTALL 2x4 WOOD TOP FRAME TO ENSURE STABILITY.
- * THE TOP OF THE FRAME (PONDING HEIGHT) MUST BE WELL BELOW THE GROUND ELEVATION DOWN SLOPE TO PREVENT RUNOFF FROM BYPASSING THE INLET. A TEMPORARY DIKE MAY BE NECESSARY ON THE DOWN SLOPE SIDE OF THE STRUCTURE.


DROP INLET SEDIMENT BARRIER

N.T.S.

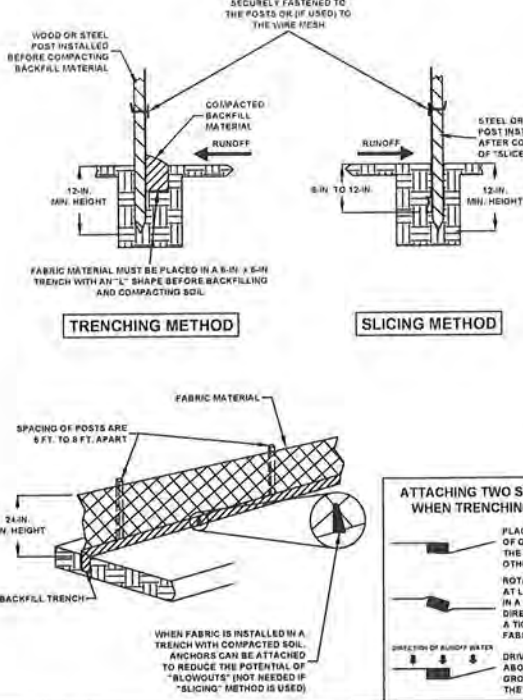

SILT FENCE BARRIER INSTALLATION

N.T.S.

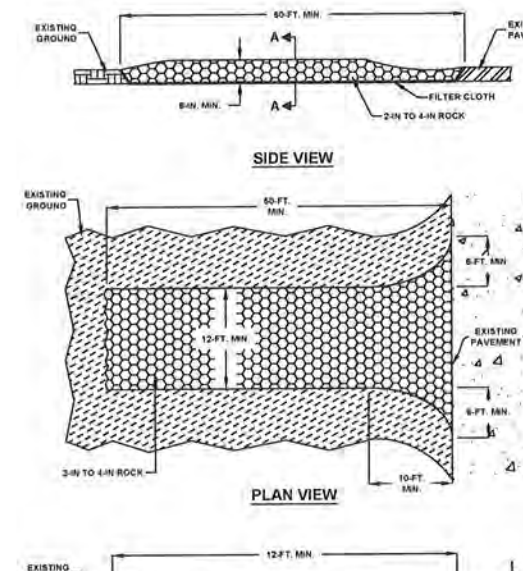

- NOTES**
- DROP INLET SEDIMENT BARRIERS ARE TO BE USED FOR SMALL, NEARLY LEVEL DRAINAGE AREAS (LESS THAN 5%).
 - USE 2x4 WOOD OR EQUIVALENT METAL STAKES (3 FT. MIN. LENGTH).
 - INSTALL 2x4 WOOD TOP FRAME TO ENSURE STABILITY.
- * THE TOP OF THE FRAME (PONDING HEIGHT) MUST BE WELL BELOW THE GROUND ELEVATION DOWN SLOPE TO PREVENT RUNOFF FROM BYPASSING THE INLET. A TEMPORARY DIKE MAY BE NECESSARY ON THE DOWN SLOPE SIDE OF THE STRUCTURE.

SOIL TRACKING PREVENTION DEVICE

N.T.S.

301 NW Flagler Ave.
Stuart, Florida 34994
Phone: (772) 692-4344
Fax: (772) 692-4341

COAPTEC
Engineering, Inc.
Civil Engineering Professionals

DATE:	7-20-24
DRAWN BY:	RC
DESIGNED BY:	TA
CHECKED BY:	JWC
PROJECT No.:	1918.7
HORIZ. SCALE:	N/A
VERT. SCALE:	N/A
CADD FILE:	1918.PPP

NO.	DATE	BY	REVISIONS
1	10-24	RC	30% SUBMITTAL
2	1-13-25	RC	100% SUBMITTAL
3	5-13-25	RC	100% SUBMITTAL

NEBRASKA AVENUE
SIDEWALK IMPROVEMENTS
CITY OF FORT PIERCE, FLORIDA

STORMWATER POLLUTION PREVENTION PLAN

Joseph W. Capra
301 NW Flagler Ave.
Stuart, Florida 34994
P.E. No. 37638

STATE OF
FLORIDA
Professional Engineer
No. 1918.7
23 OF 23

MAY 13 2025

November 24, 2025



CITY FORT PIERCE
NEBRASKA AVENUE SIDEWALK
(FROM N/S LAWNWOOD CIRCLE TO S. 13TH STREET)

BID NO. 2026-016

ADDENDUM NO. 2

The purpose of this addendum is to respond to questions from the Pre Bid meeting held on November 21, 2025.

1. **QUESTION:** Is FDOT Prequalification required for bidders?

ANSWER: The project is a Class D project (per the LAP Manual) off the SHS and NHS. Therefore, FDOT Prequalification is not required.

2. **QUESTION:** What sign types are included in 700-1111 and 700-1600?

ANSWER: Signs are noted to be Removed & Replaced on plan sheets 9, 11, 12, and 13. Signs shall be replaced in kind and in compliance with the Standard Specifications.

All other conditions of this bid remain the same.

Please acknowledge receipt of this addendum and include it with your submittal.

Signature: _____
Manual

Signature: _____
Typed or Printed

Company Name: _____

Address: _____

Date: _____



CITY FORT PIERCE
NEBRASKA AVENUE SIDEWALK
(FROM N/S LAWNWOOD CIRCLE TO S. 13TH STREET)

BID NO. 2026-016

ADDENDUM NO. 3

The purpose of this addendum is to clarify responses to potential bidder questions.

1. **QUESTION:** Is the submission required to be in hard copy or electric format?
will a bid bond need to be delivered with the submission?

ANSWER: As outlined in the bid document, submissions may be provided either electronically or in hard copy. Bidders may choose the option that best fits their preference, as both formats are acceptable.

Regarding the bid bond, yes— a bid bond must be included with your submission in accordance with the requirements stated in the bid documents. If submitting electronically, the bid bond should be uploaded with your bid. If submitting a hard copy, the original bid bond should be included in the sealed package.

2. **QUESTION:** Could you please provide more details about the construction estimate?

ANSWER: No construction estimate is provided.

All other conditions of this bid remain the same.

Please acknowledge receipt of this addendum and include it with your submittal.

Signature: _____
Manual

Signature: _____
Typed or Printed

Company Name: _____

Address: _____

Date: _____