


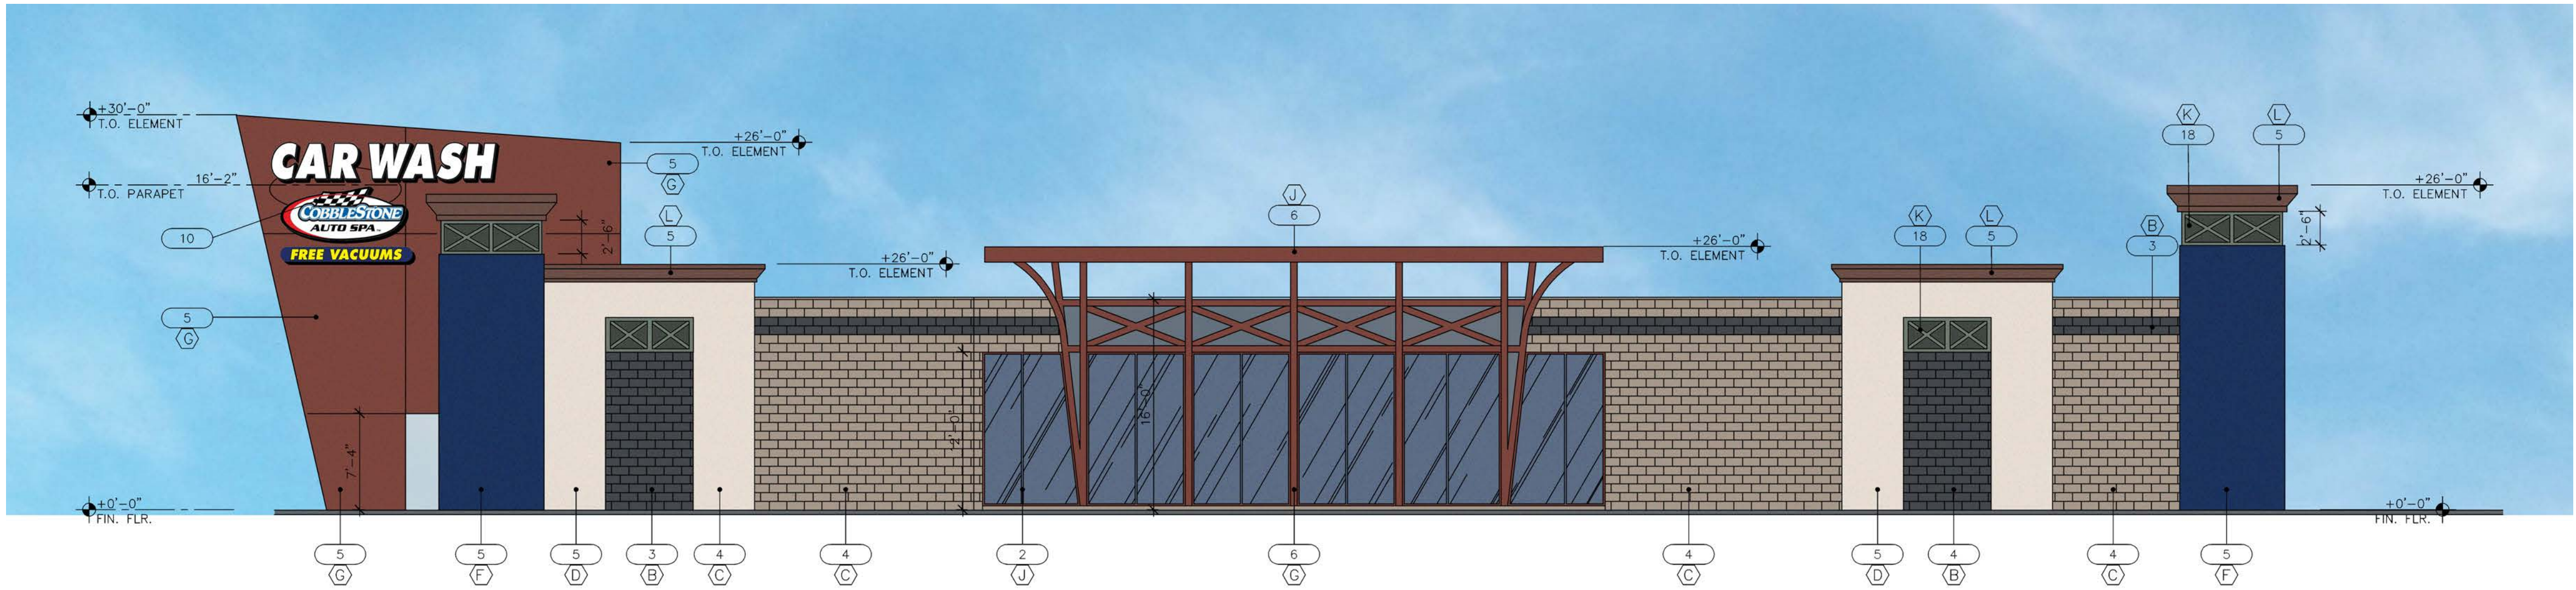

EAST ELEVATION
SCALE: 1/8" = 1'-0"



WEST ELEVATION
SCALE: 1/8" = 1'-0"



NORTH ELEVATION
SCALE: 1/8" = 1'-0"



SOUTH ELEVATION
SCALE: 1/8" = 1'-0"

ELEVATION KEY NOTES


- BUILDING ADDRESS - GC TO VERIFY LOCATION AND SIZE WITH CITY.
- ALUMINUM FRAME WITH GLAZING.
- SPLIT FACE CMU CONSTRUCTION.
- CMU WALL CONSTRUCTION.
- WESTERN 1-KOTE STUCCO FINISH - PAINTED.
- TUBE STEEL STRUCTURAL FRAME.
- HOLLOW METAL DOOR AND FRAME.
- ROLL-UP METAL DOOR.
- WALL MOUNTED LIGHT FIXTURE.
- ILLUMINATED SIGNAGE REQUIRES SEPARATE PERMITS, APPROVALS AND IS UNDER SEPARATE CONTRACT - SHOWN FOR REFERENCE ONLY.
- SES CABINET - PROVIDE PAINTED SHEET METAL CLOSURE FROM CABINET TO WALL.
- ROOF DRAIN AND OVERFLOW TO DAYLIGHT 12" A.F.G. PROVIDE BRASS NOZZLE AT DISCHARGE.
- ALL RTU'S TO BE SCREENED BY PARAPET TO TOP OF UNIT.
- LINE OF ROOF BEYOND.
- FIRE DEPARTMENT CONNECTION.
- 2 x 8 SMOOTH FACE CMU CAP BLOCK.
- 2"x2" TUBE STEEL FRAME WITH 1"x1" TUBE STEEL PICKETS W/ INSECT SCREEN. PAINT FINISH.
- TUBE STEEL GRILLE - PAINT FINISH
- STUCCO EXPANSION JOINT

MATERIAL AND COLOR LEGEND


- (B) 8" ACCENT BLOCK, SPLIT-FACE FINISH, PAINTED SW-7076 "CYBERSPACE".
- (C) 8" BLOCK, SMOOTH FINISH, PAINTED BENJAMIN MOORE #AC-36 "SHENANDOAH TAUPE".
- (D) 8" BLOCK, SPLIT-FACE FINISH, PAINTED DUNN EDWARDS #DE-1044 "RIZ TIDE".
- (E) PAINT TO MATCH ADJACENT WALL COLOR.
- (F) PAINT SHERWIN WILLIAMS 8122 "COBBLESTONE BLUE" DURATION BRAND EXTERIOR LATEX FLAT - ULTRADEEP BASE
COLOR CAST FORMULA
- | COLORANT | OZ | 32 | 64 | 128 |
|--------------|----|----|----|-----|
| W1 WHITE | 2 | 33 | 1 | - |
| G2 NEW GREEN | 10 | 51 | - | 1 |
| L1 BLUE | 22 | 59 | 1 | 1 |
| R4 NEW RED | 10 | 57 | 1 | - |
- (G) PAINT SHERWIN WILLIAMS #SW2307 "RED BARN".
- (H) PAINT BENJAMIN MOORE #AC-36 "SHENANDOAH TAUPE".
- (J) FINISH TO MATCH SHERWIN WILLIAMS #SW2307 "RED BARN".
- (K) PAINT ACCENT COLOR DEC-778 "BOXWOOD"
- (L) PAINT ACCENT COLOR DE-2920 "AZTEC PONY"



CYBERSPACE

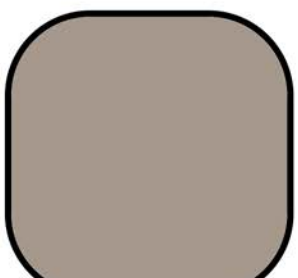


SHANANDOH
TAUPE

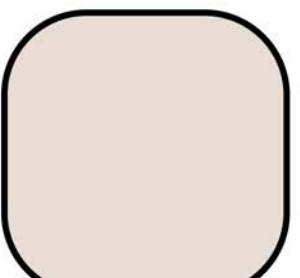


RIZ TIDE




COBBLESTONE
BLUE

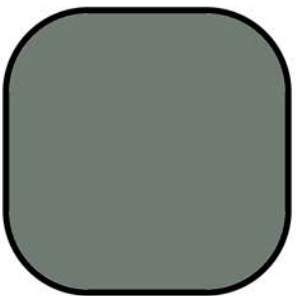

BOXWOOD

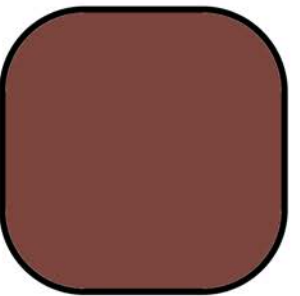

RED BARN

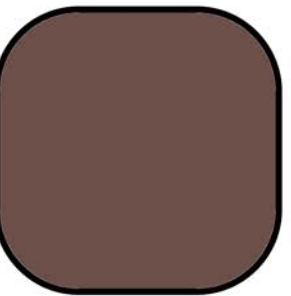

AZTEC PONY