


FREESTANDING SIGN LOCATION PLAN

NOTE: FINAL LOCATION OF FREESTANDING SIGNAGE WILL BE DETERMINED DURING THE SITE PLAN REVIEW AND/OR PERMITTING PROCESS TO ENSURE THERE ARE NO CONFLICTS WITH SITE VISIBILITY AND UTILITIES.

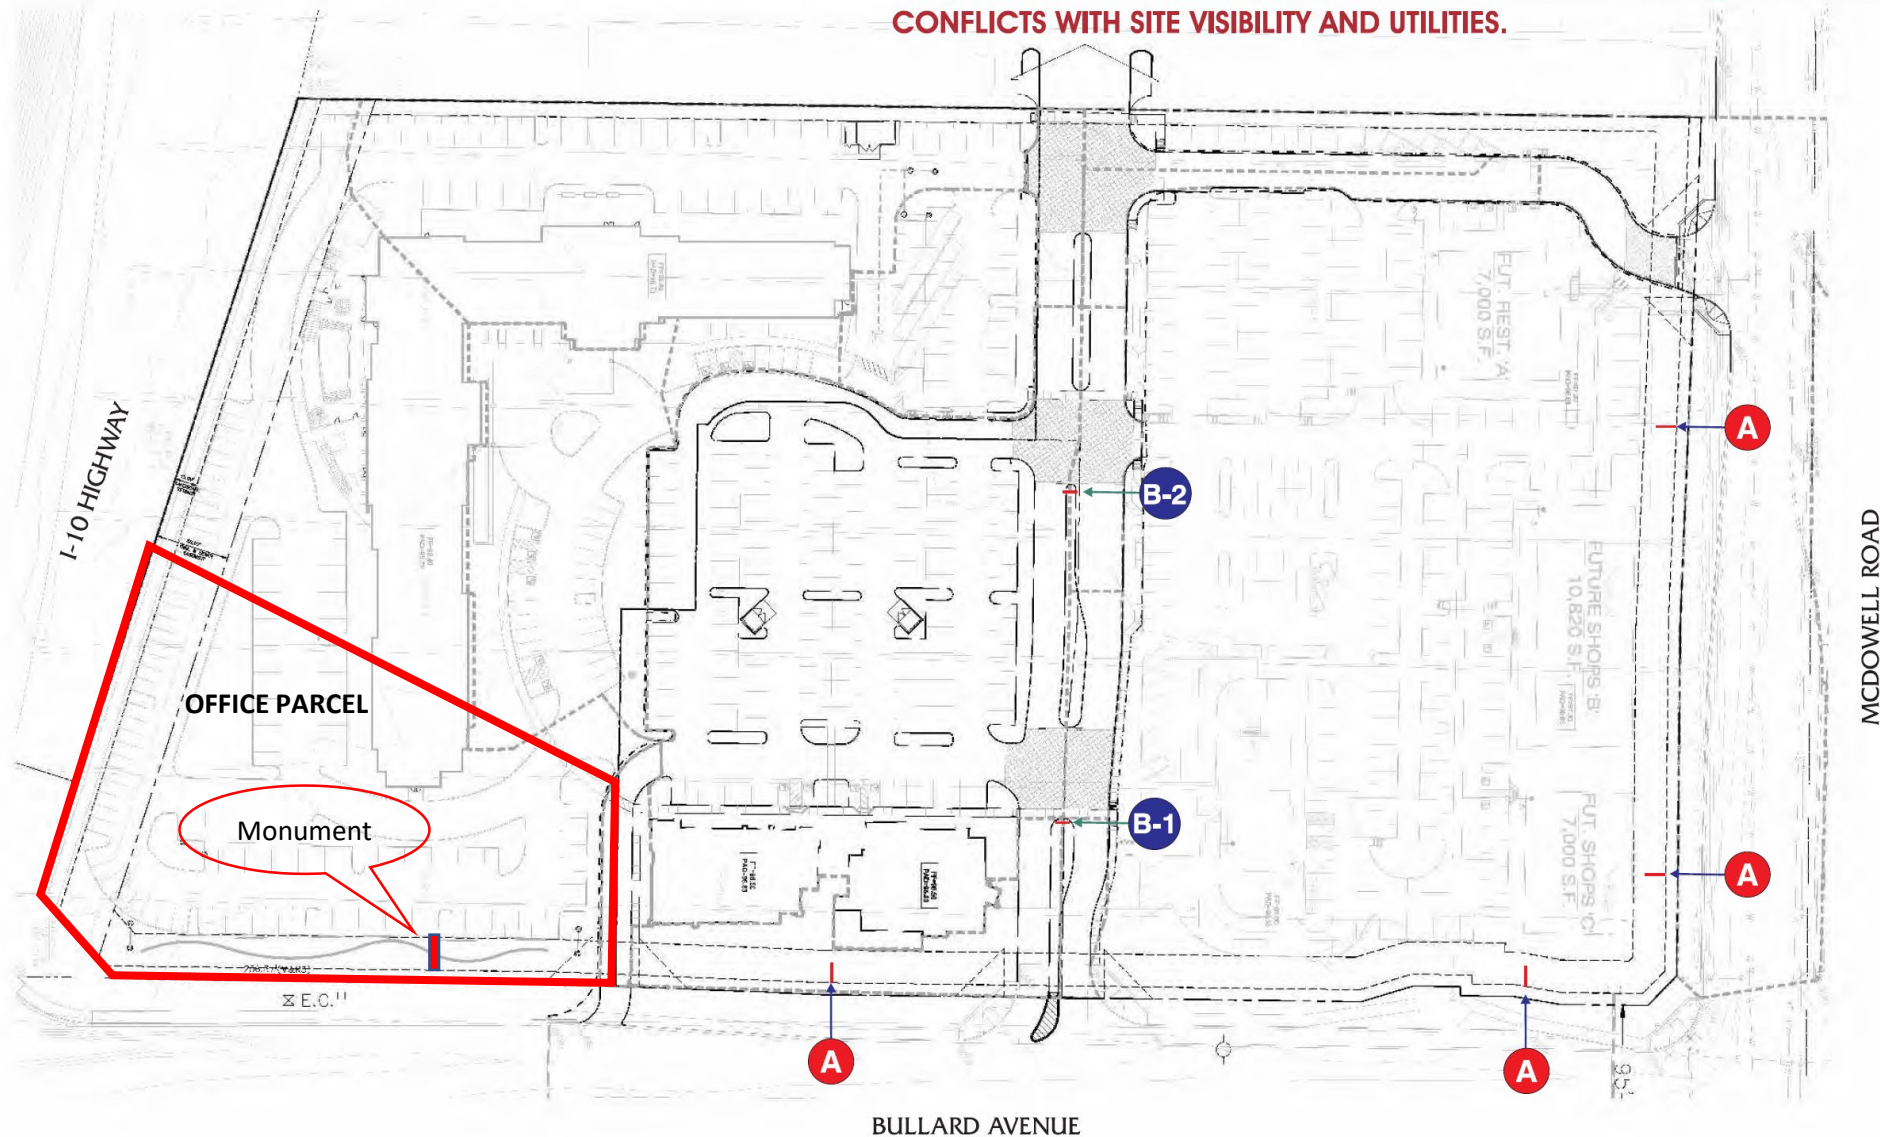



SCALE: NTS

A Monument Sign



B-1

B-2

SCALE: NTS

B-1 B-2 Hotel and Multi-Tenant Vehicular Directional Signs