


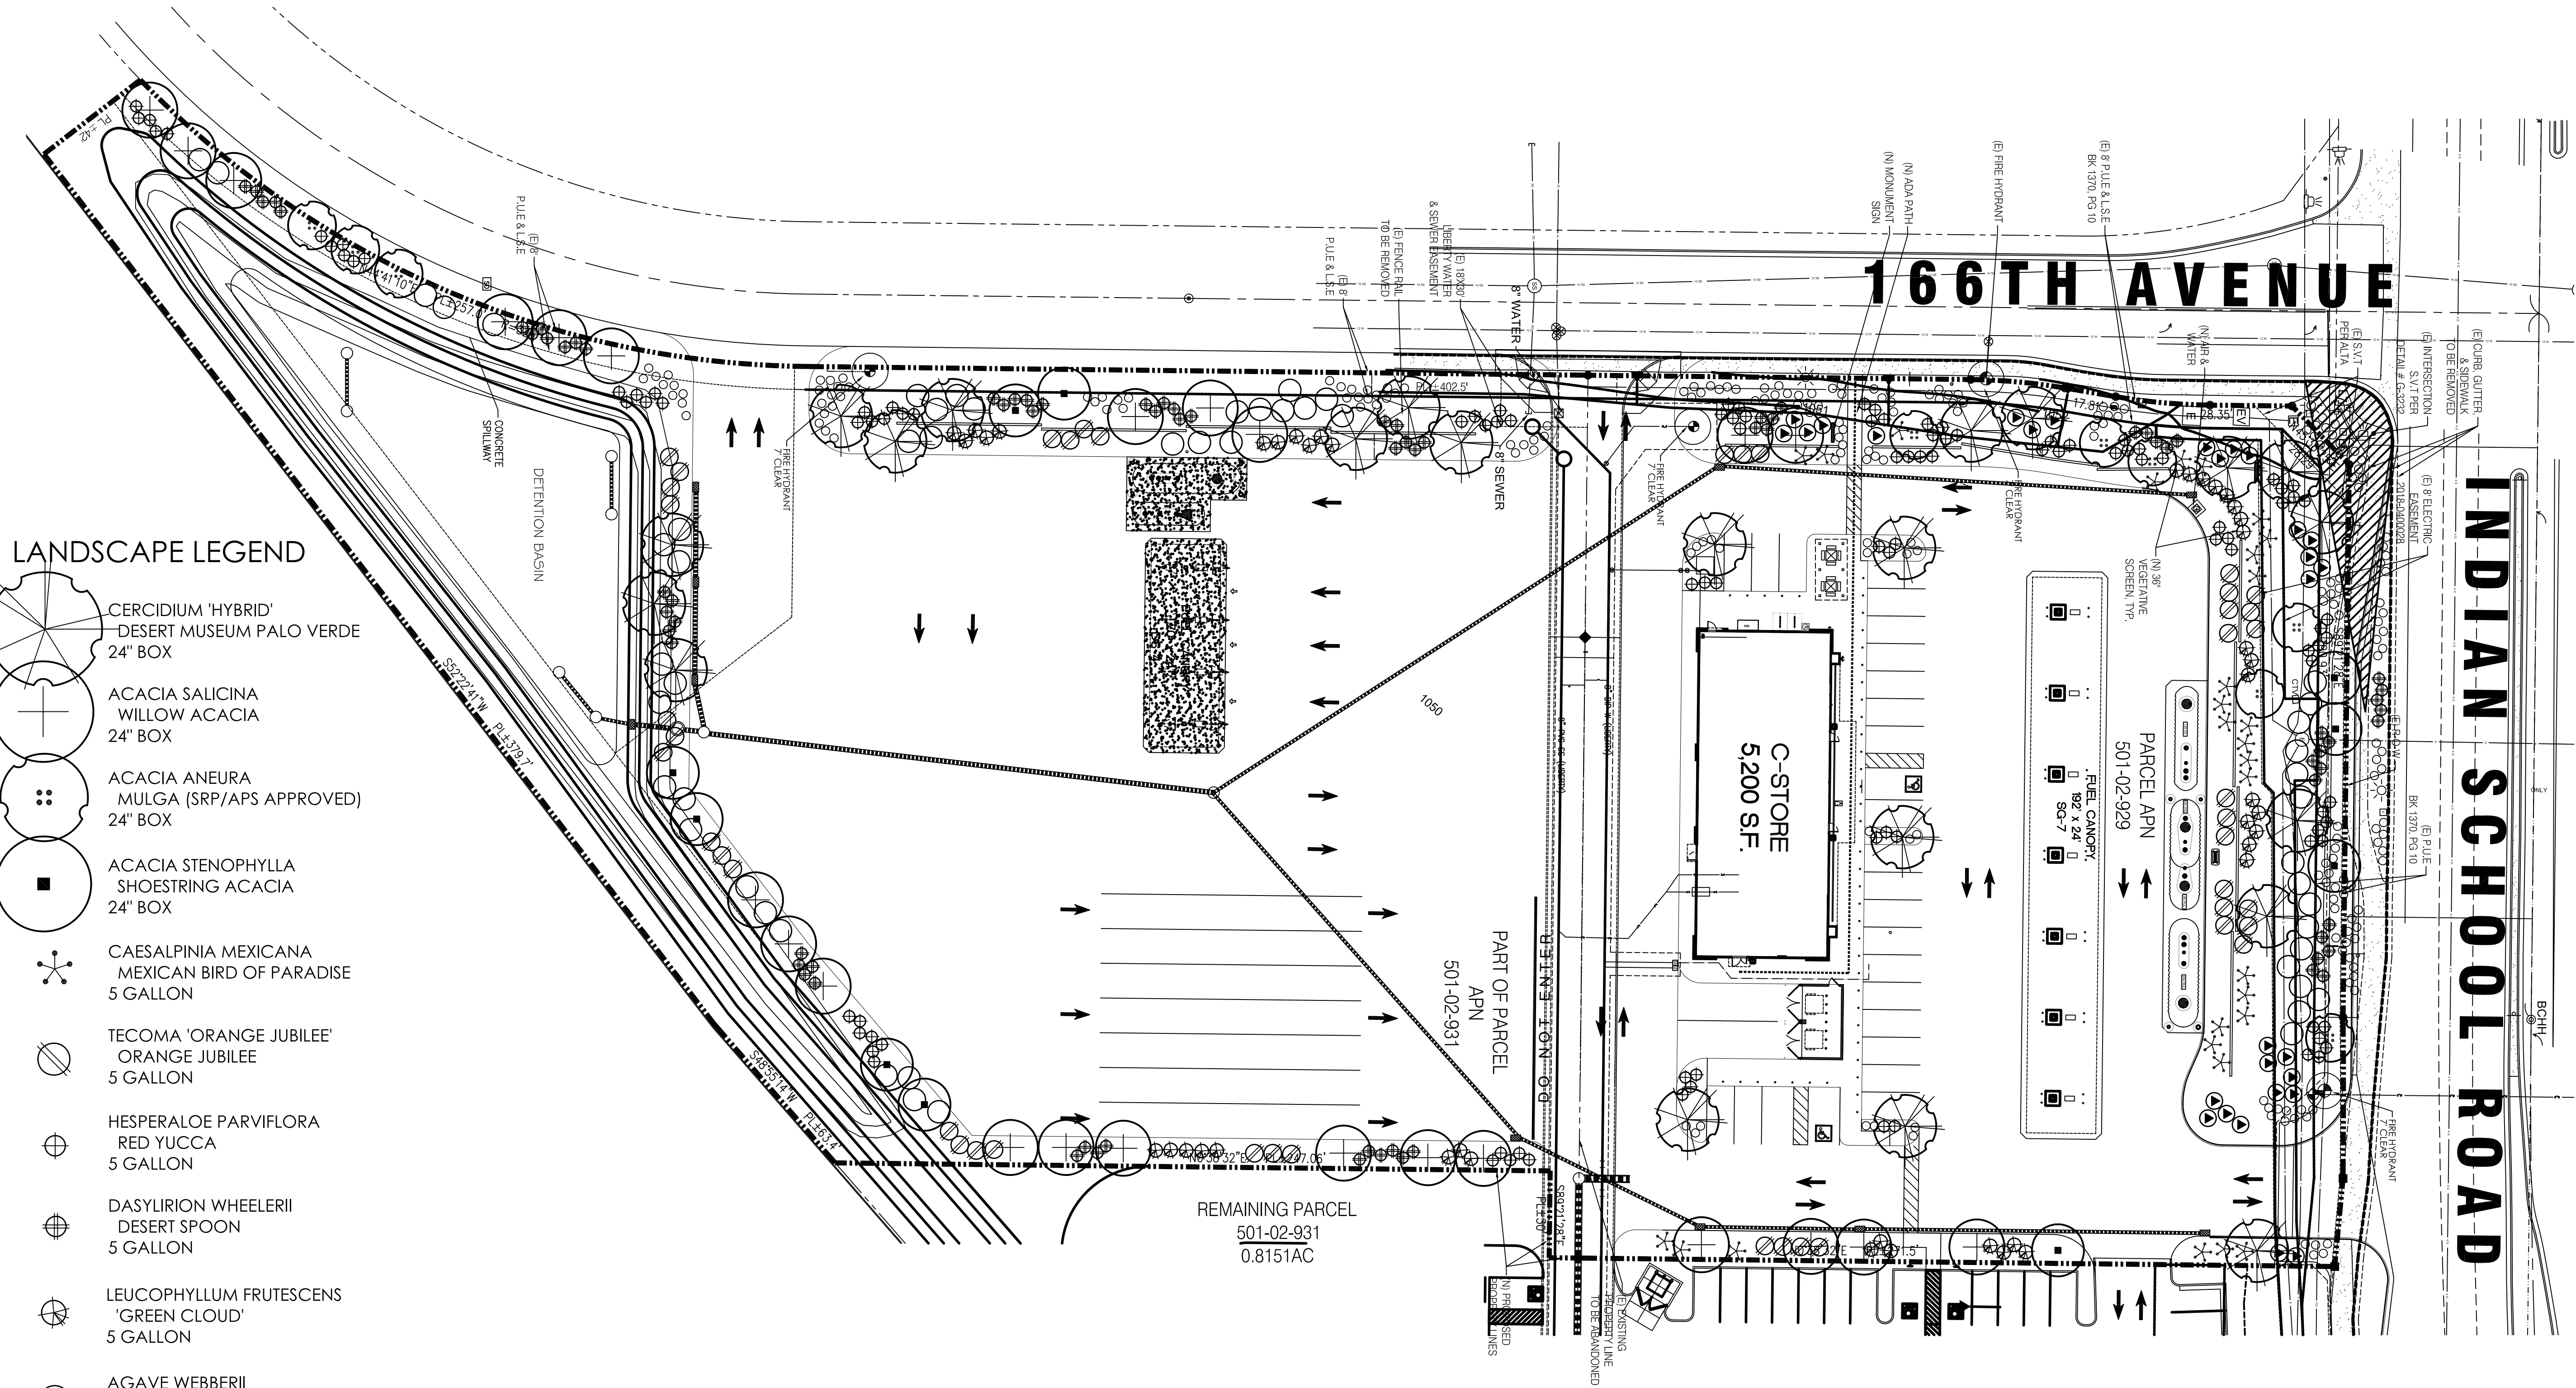

LANDSCAPE LEGEND

- CERCIDIUM 'HYBRID'
DESERT MUSEUM PALO VERDE
24" BOX
- ACACIA SALICINA
WILLOW ACACIA
24" BOX
- ACACIA ANEURA
MULGA (SRP/APS APPROVED)
24" BOX
- ACACIA STENOPHYLLA
SHOESTRING ACACIA
24" BOX
- CAESALPINIA MEXICANA
MEXICAN BIRD OF PARADISE
5 GALLON
- TECOMA 'ORANGE JUBILEE'
ORANGE JUBILEE
5 GALLON
- HESPERALOE PARVIFLORA
RED YUCCA
5 GALLON
- DASYLIRION WHEELERII
DESERT SPOON
5 GALLON
- LEUCOPHYLLUM FRUTESCENS
'GREEN CLOUD'
5 GALLON
- AGAVE WEBBERII
WEBBER'S AGAVE
5 GALLON
- LANTANA MONTEVIDENSIS
'GOLD MOUND'
1 GALLON
- LANTANA MONTEVIDENSIS
TRAILING PURPLE
1 GALLON
- ACACIA REDOLENS
'DESERT CARPET' tm
1 GALLON


3/4" SCREENED SADDLEBACK BROWN
DECOMPOSED GRANITE
2" DEPTH IN ALL LANDSCAPE AREAS

LANDSCAPE DATA:

SITE AREA: 188,842 SQ.FT.
LANDSCAPE AREA: 71,159 SQ.FT. (30%)
PERCENT LANDSCAPE COVERAGE: 37,714 SQ.FT. (53%)

PLANT MATERIAL SHOWN ON THIS PLAN WILL BE INSTALLED BY CIRCLE K

LANDSCAPE PLAN

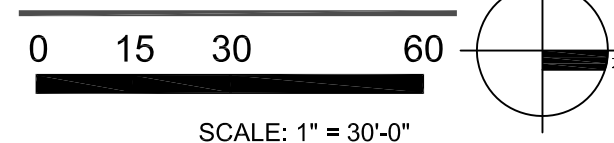

T.J. McQUEEN & ASSOCIATES, INC.

LANDSCAPE ARCHITECTURE
URBAN DESIGN
SITE PLANNING


10450 N. 74th Street, Suite 120
Scottsdale, Arizona 85258
P. (602)265-0320

EMAIL: timmcqueen@tjmla.net



CIRCLE K
GOODYEAR ARIZONA
SEC INDIAN SCHOOL ROAD
AND
166TH AVENUE

NUMBER REVISION DATE

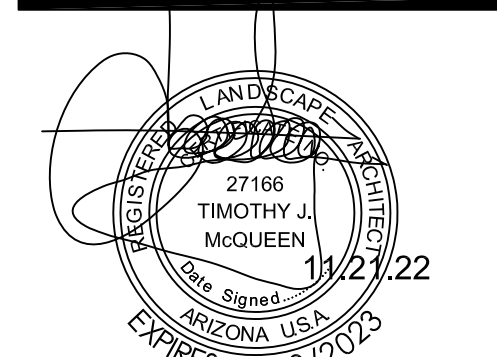

SHEET TITLE:
LANDSCAPE PLAN

ISSUE DATE: 11.21.22

DRAWN BY: STAFF

CHECKED BY: TJM

PROJECT No.: 21193

SHEET: La.01