


MOVING & STORAGE OF PALM VALLEY (721072)

13650 W. Van Buren St. Goodyear. AZ 85338

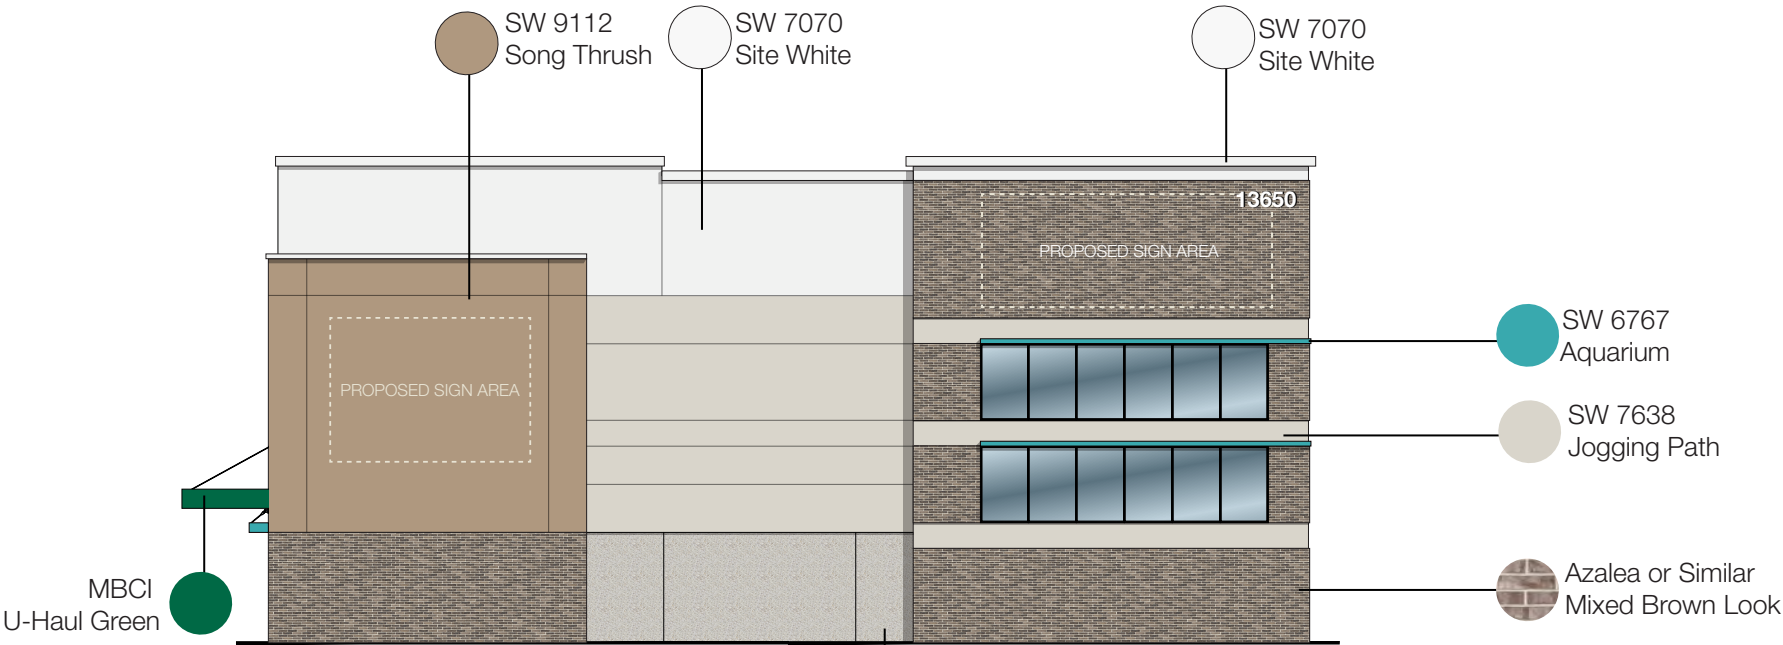

WEST ELEVATION - BLDG. A

Scale: 1" = 20'



SOUTH ELEVATION - BLDG. A



Scale: 1" = 20'




U-HAUL

MOVING & STORAGE OF PALM VALLEY (721072)


13650 W. Van Buren St. Goodyear. AZ 85338

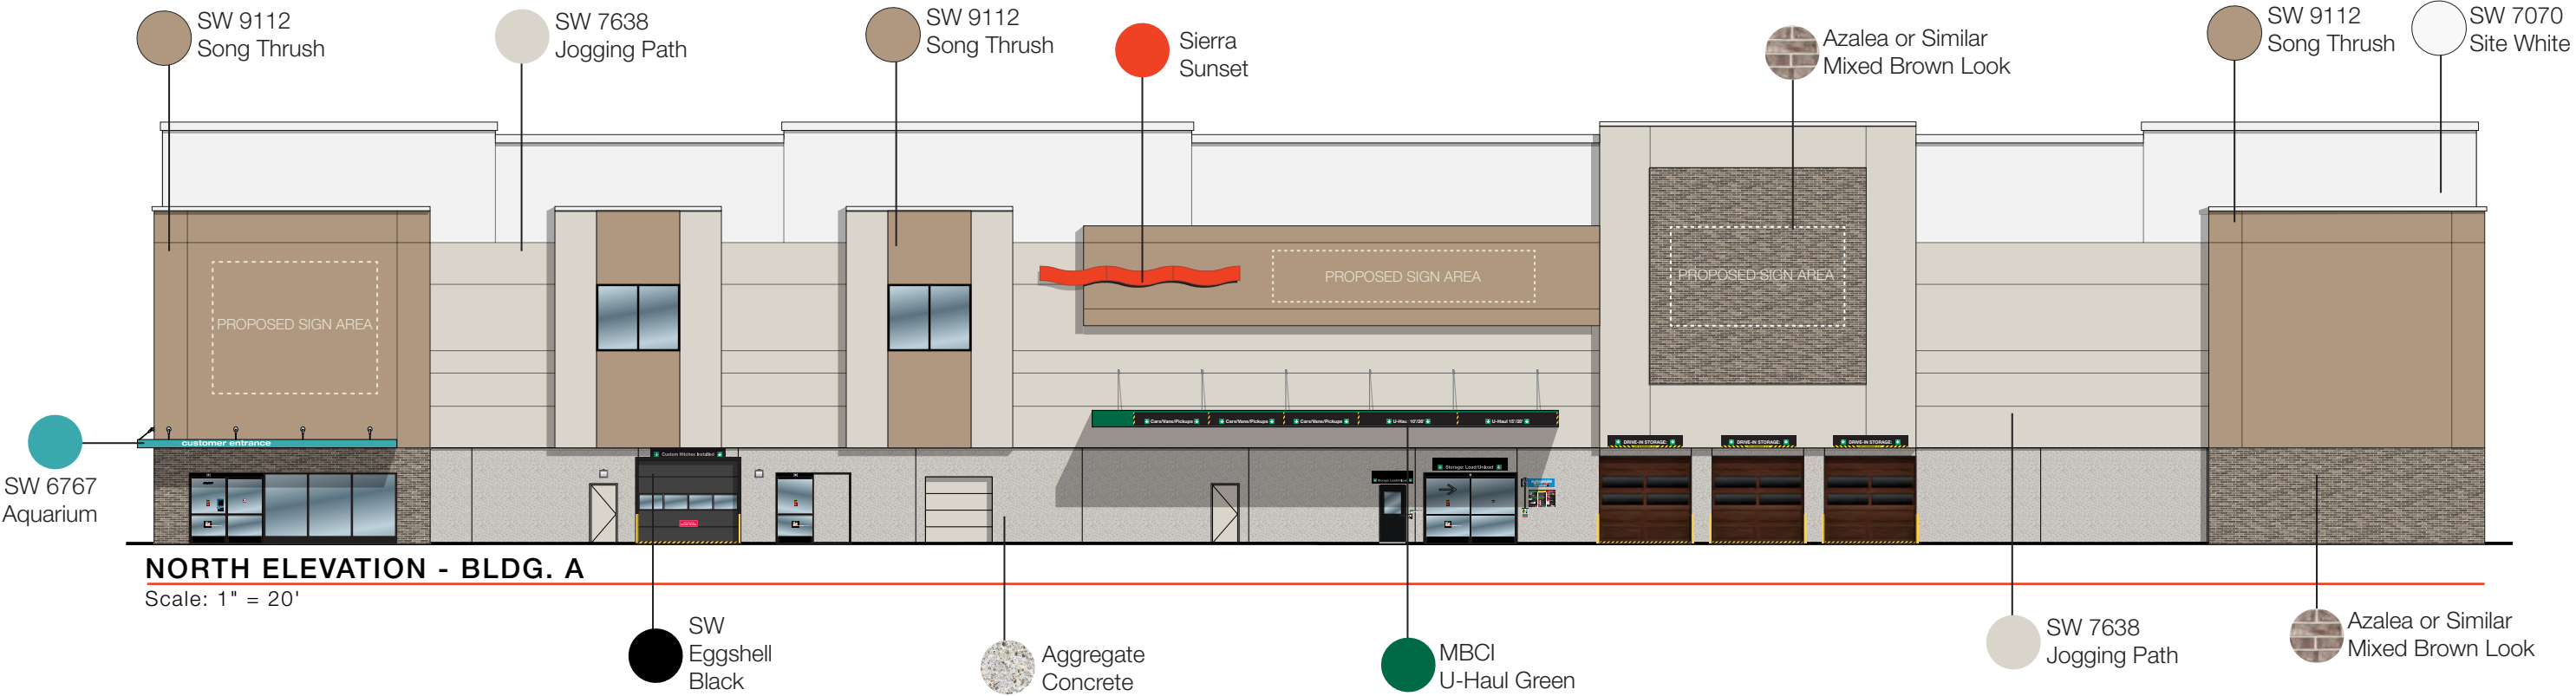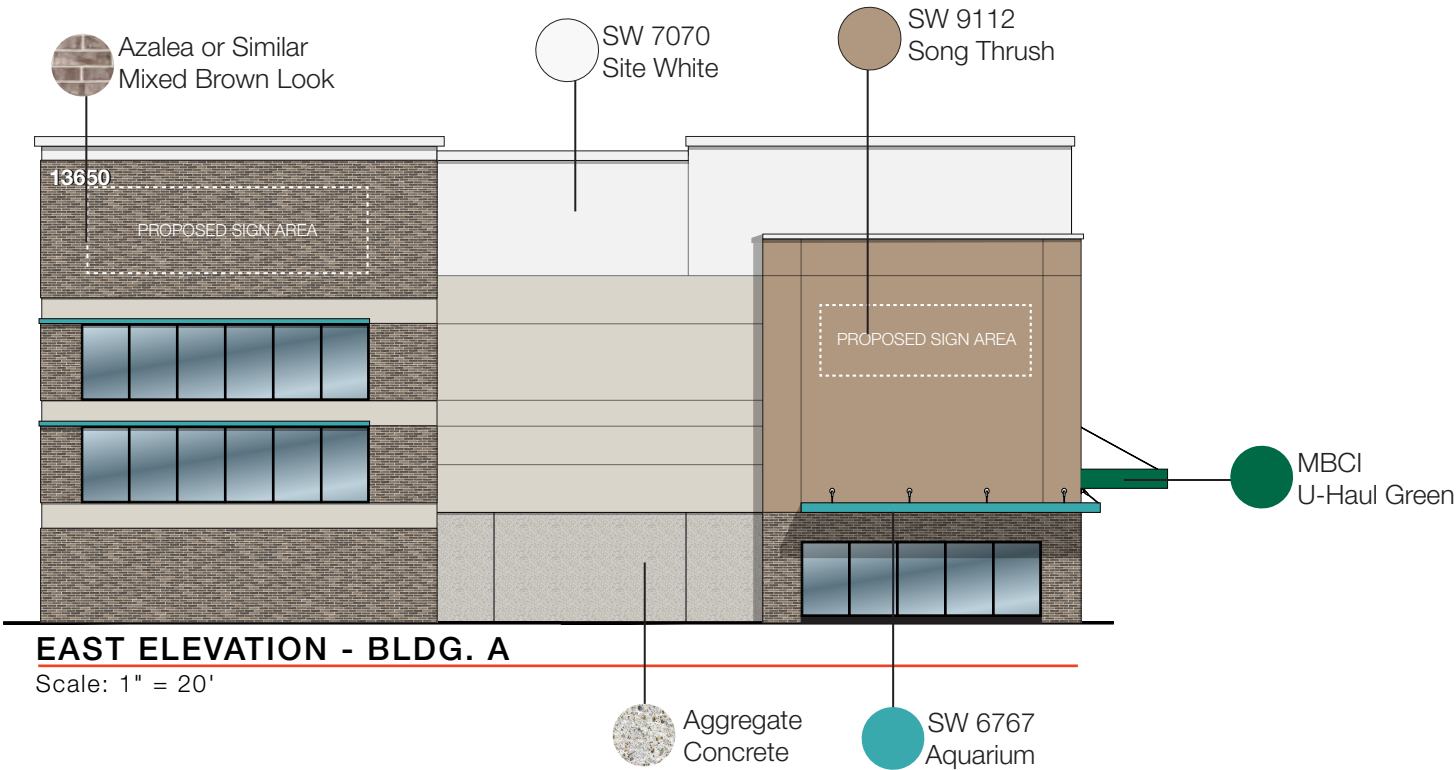

MOVING & STORAGE OF PALM VALLEY (721072)
13650 W. Van Buren St. Goodyear. AZ 85338

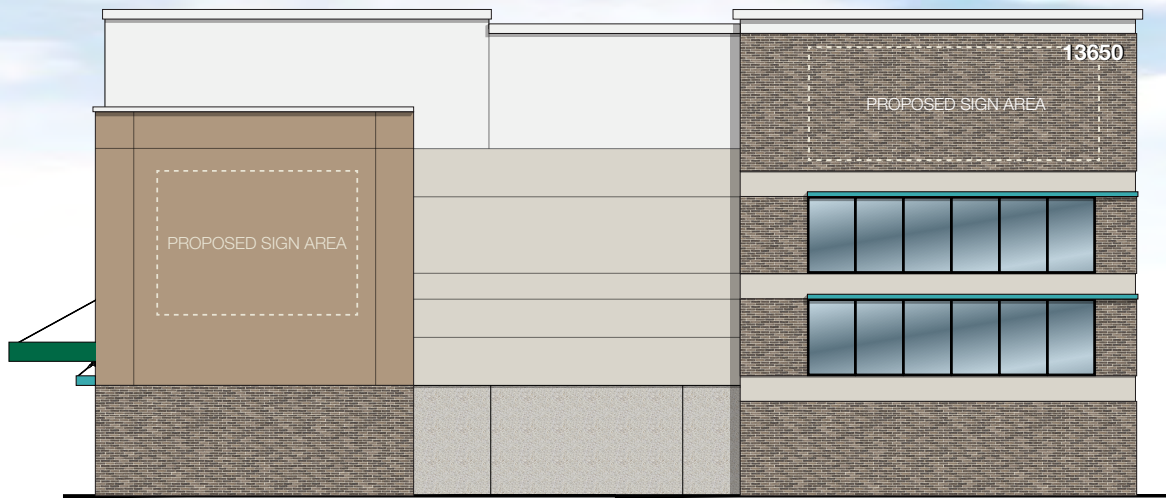

WEST ELEVATION - BLDG. A
Scale: 1" = 20'

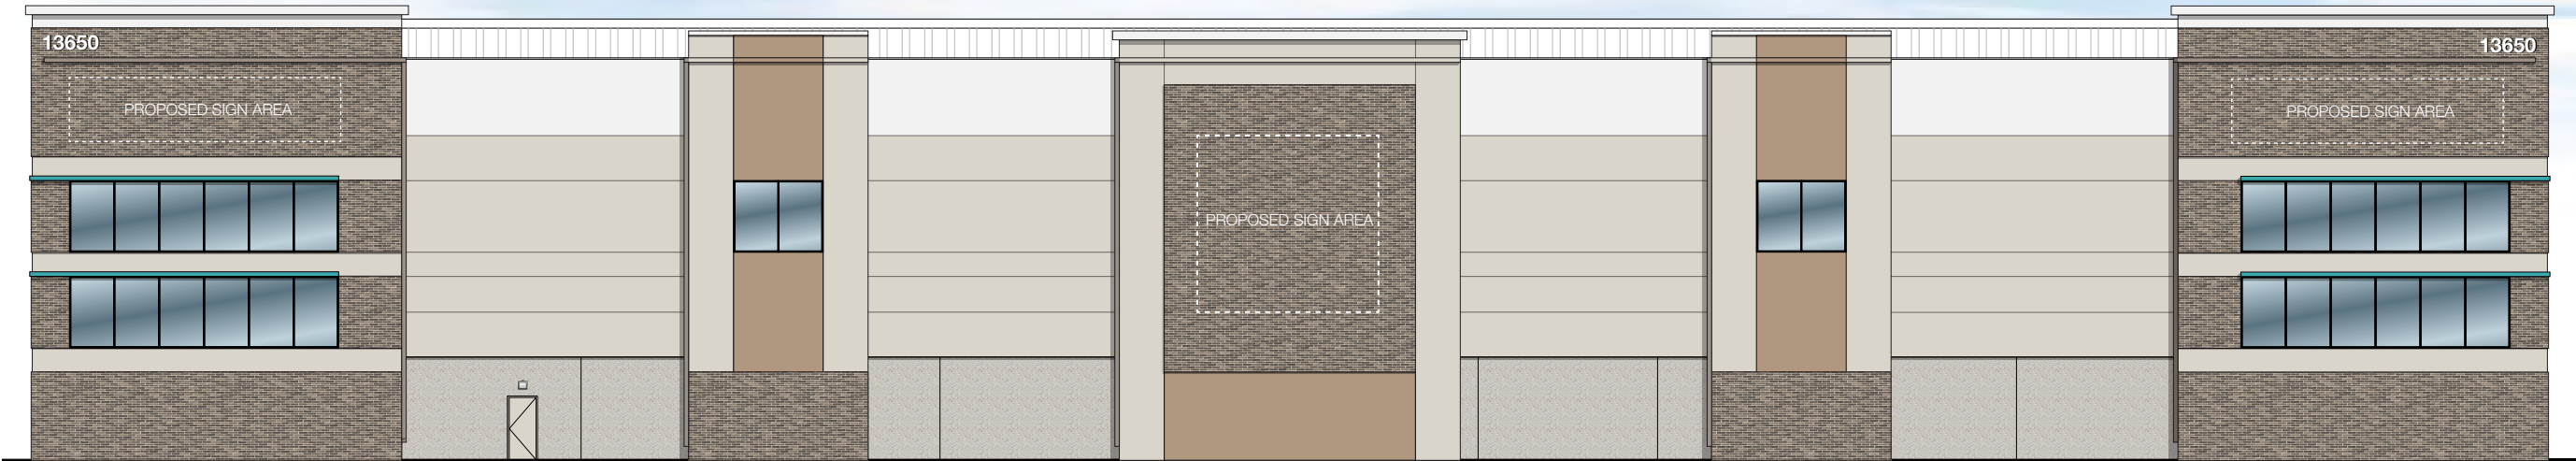


SOUTH ELEVATION - BLDG. A
Scale: 1" = 20'



MOVING & STORAGE OF PALM VALLEY (721072)
 13650 W. Van Buren St. Goodyear. AZ 85338



EAST ELEVATION - BLDG. A
 Scale: 1" = 20'

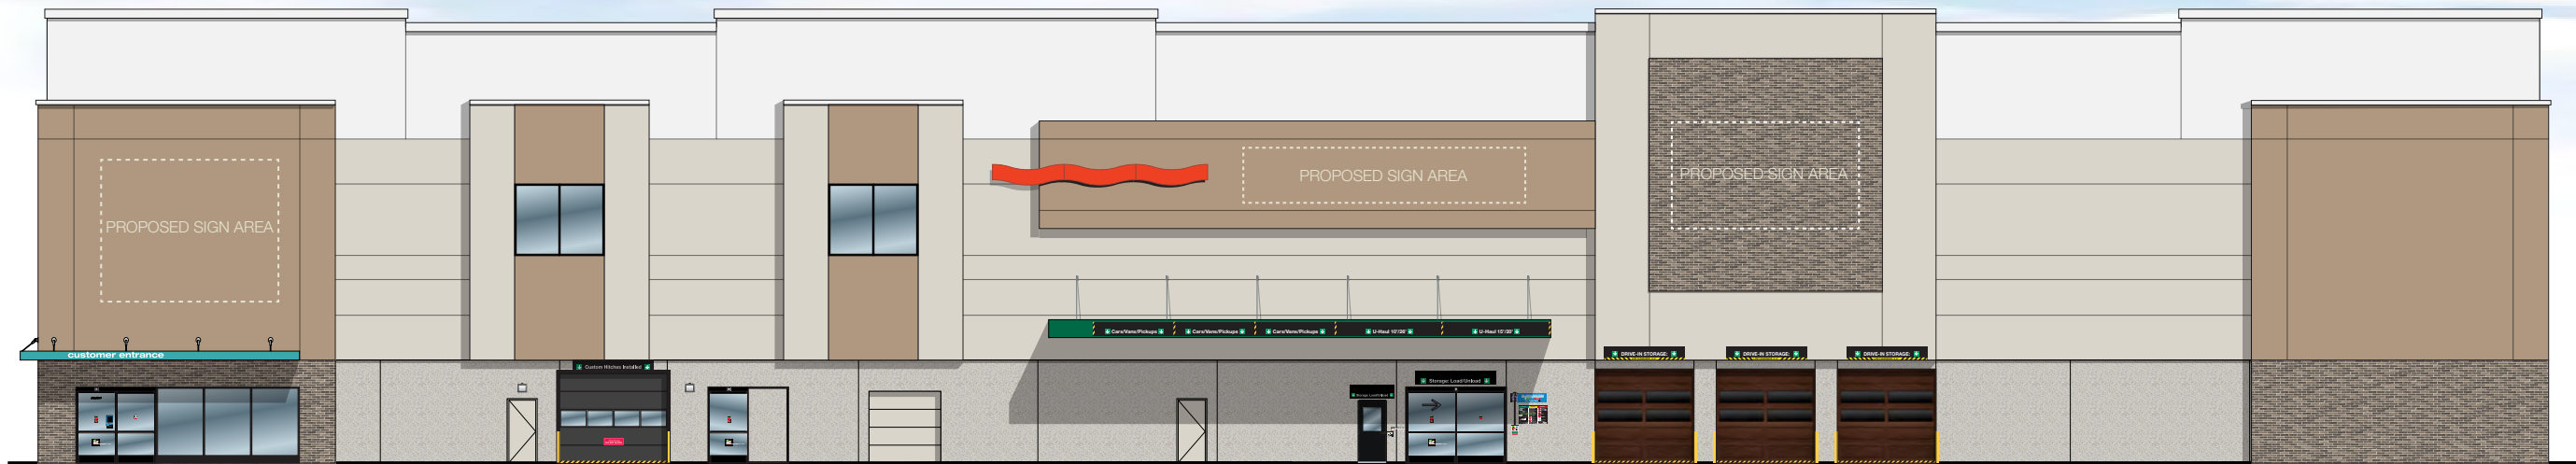


NORTH ELEVATION - BLDG. A
 Scale: 1" = 20'






MOVING & STORAGE OF PALM VALLEY (721072)
13650 W. Van Buren St. Goodyear. AZ 85338

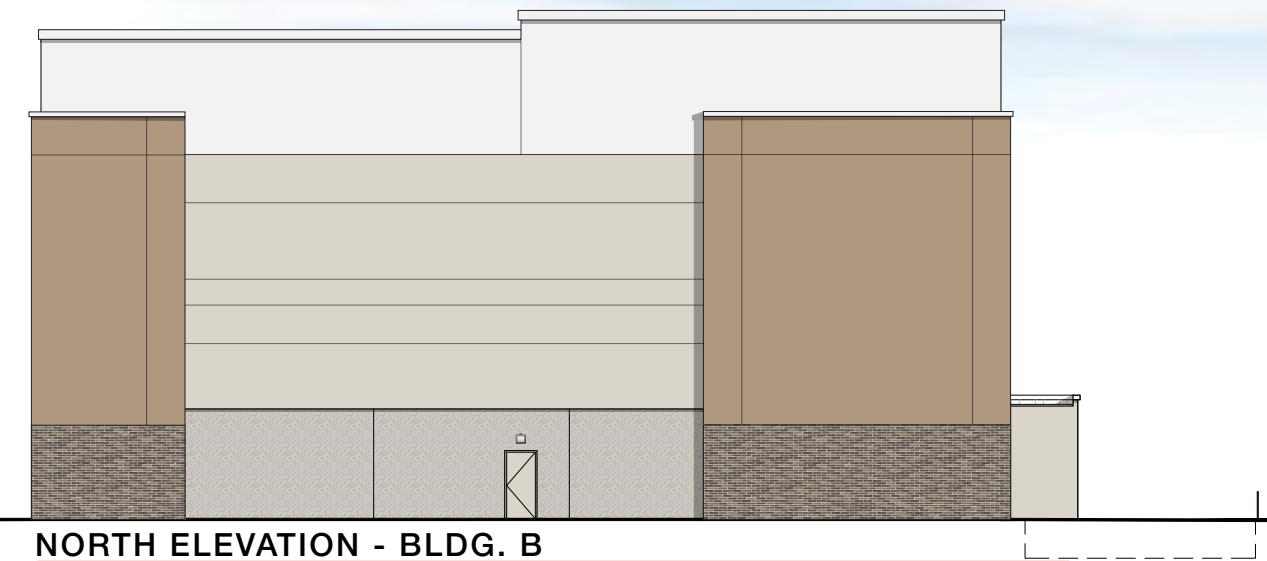


NORTH ELEVATION - BLDG. B
Scale: 1" = 20'



WEST ELEVATION - BLDG. B
Scale: 1" = 20'

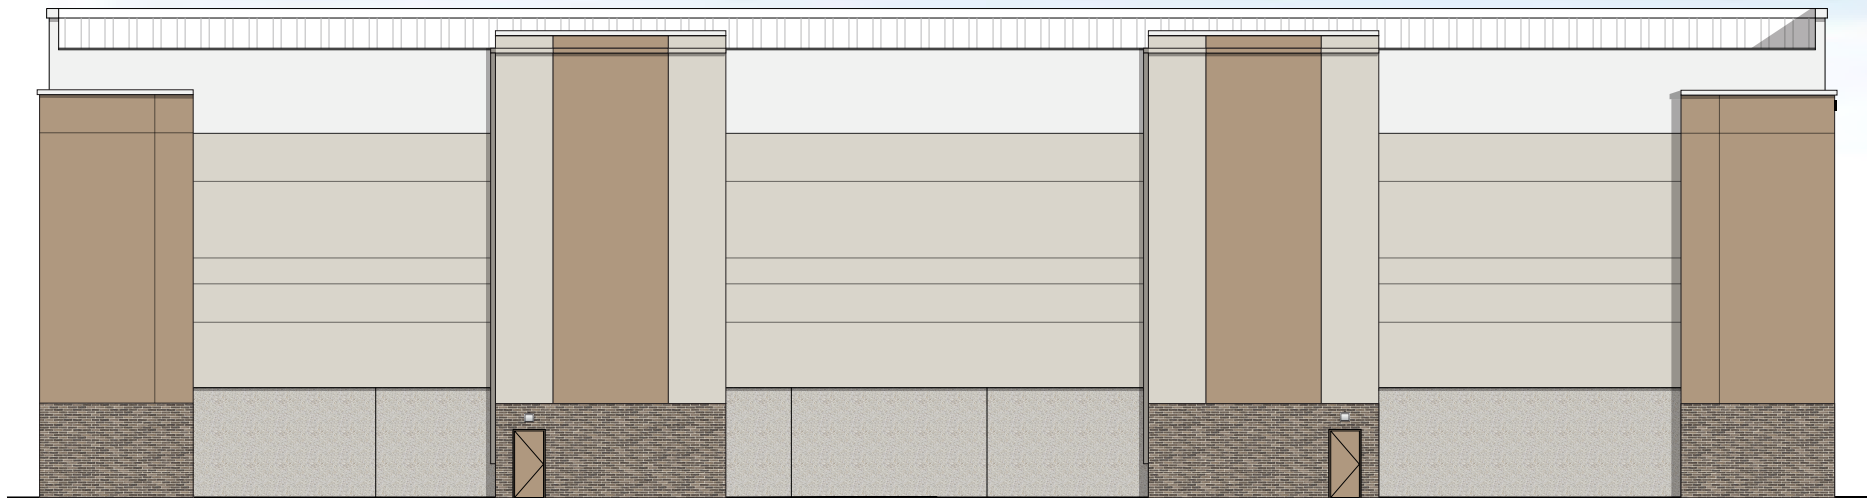


EAST ELEVATION - BLDG. B
Scale: 1" = 20'

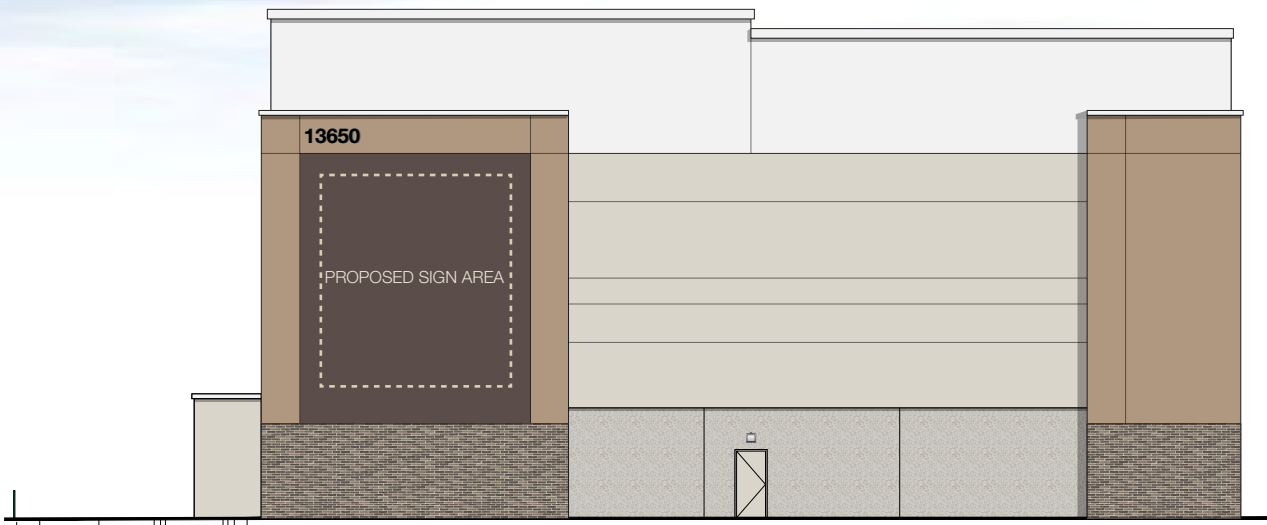

SOUTH ELEVATION - BLDG. B
Scale: 1" = 20'



MOVING & STORAGE OF PALM VALLEY (721072)
13650 W. Van Buren St. Goodyear. AZ 85338

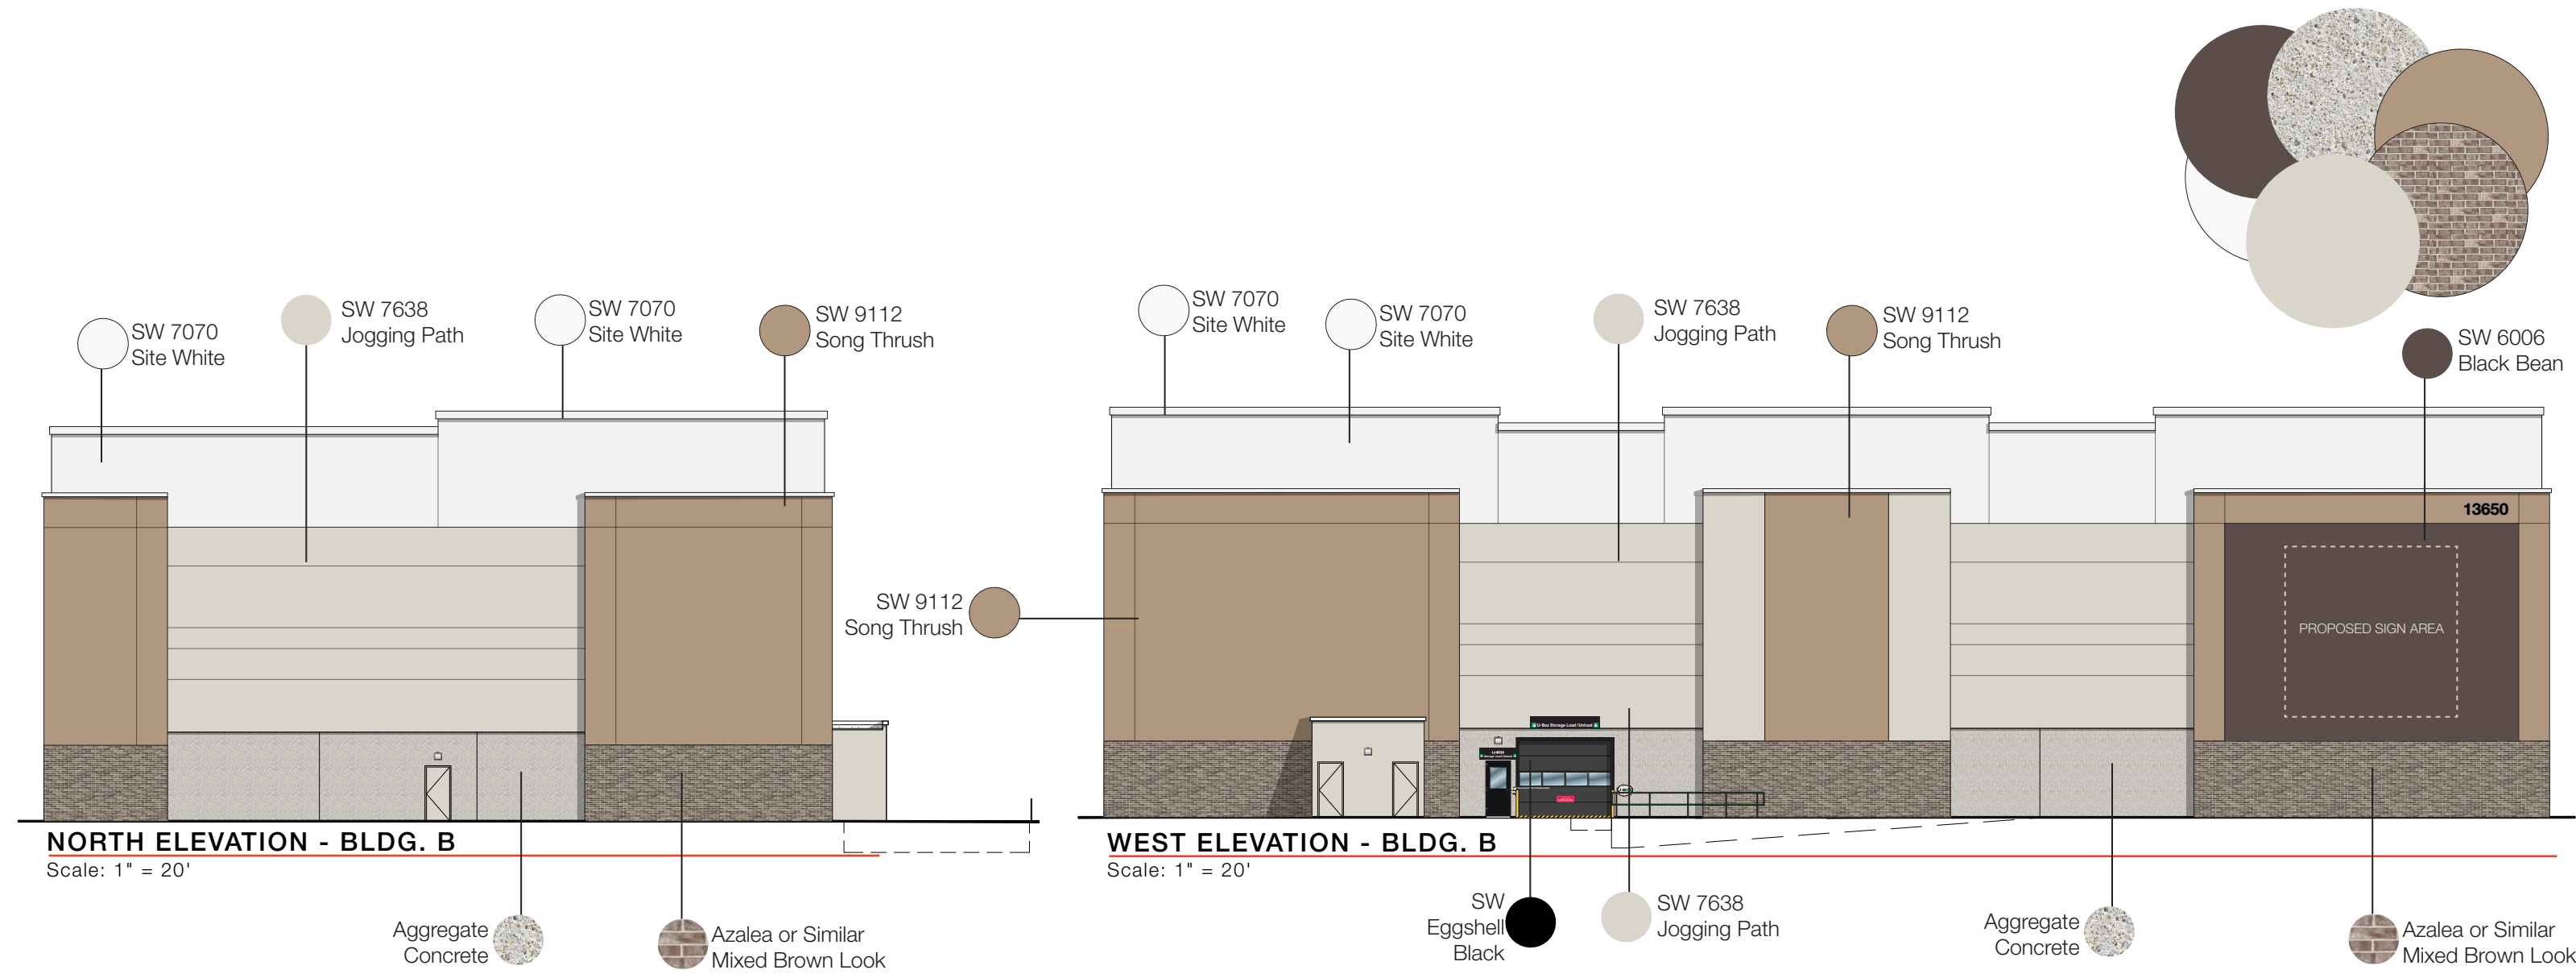

MOVING & STORAGE OF PALM VALLEY (721072)
13650 W. Van Buren St. Goodyear. AZ 85338

