





CIRCLE K @ The Triangle at PV303

Convenience Store with Fuel Station

Request for Conditional Use Permit

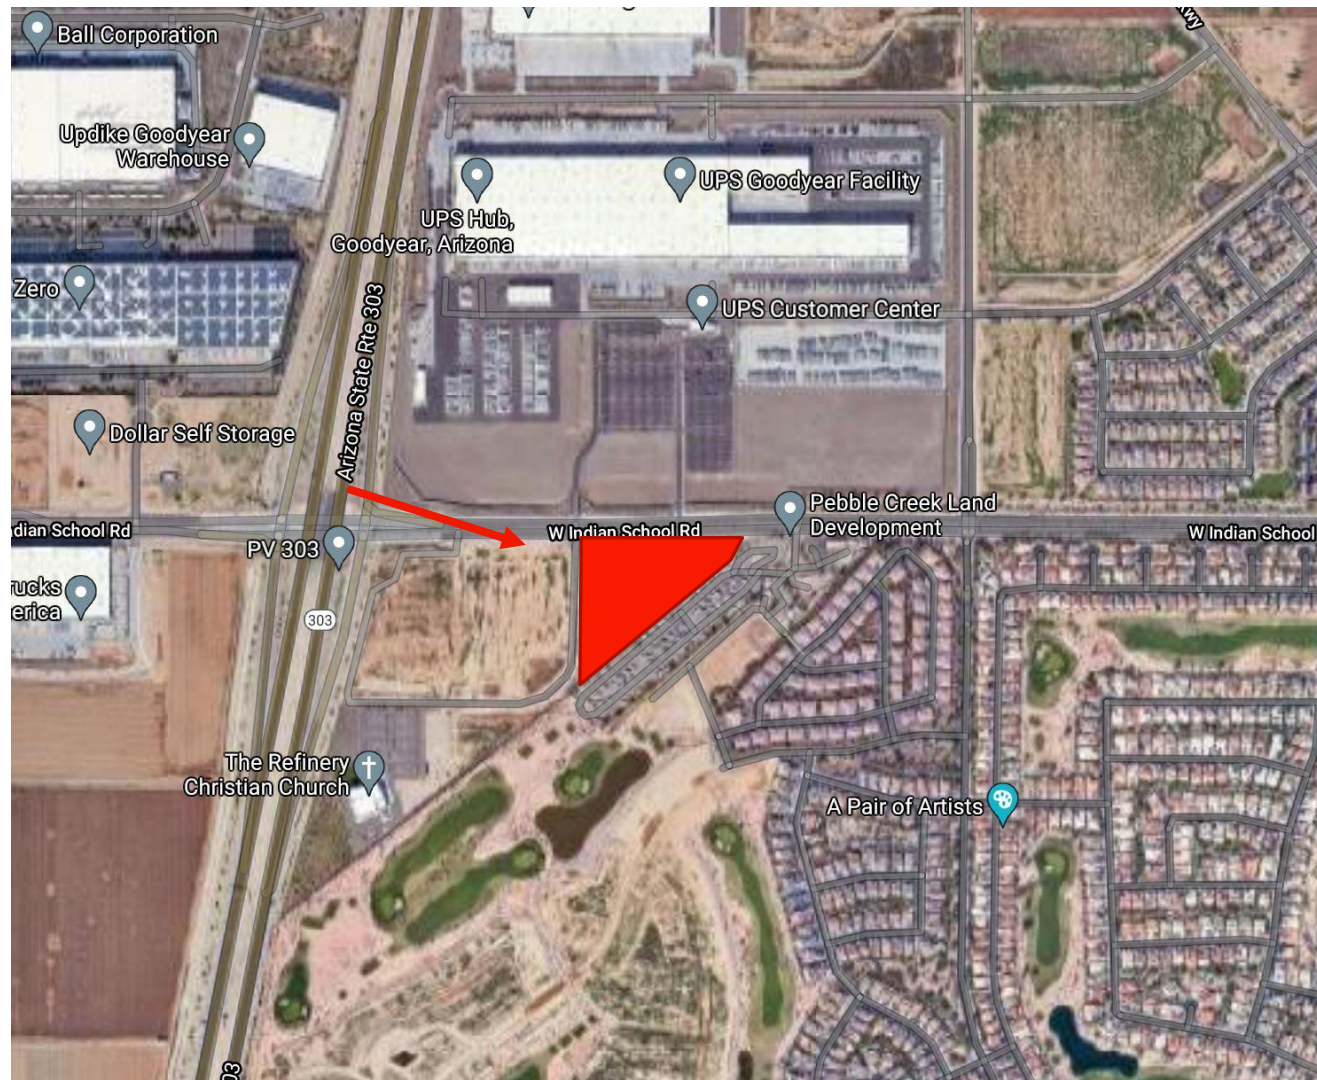

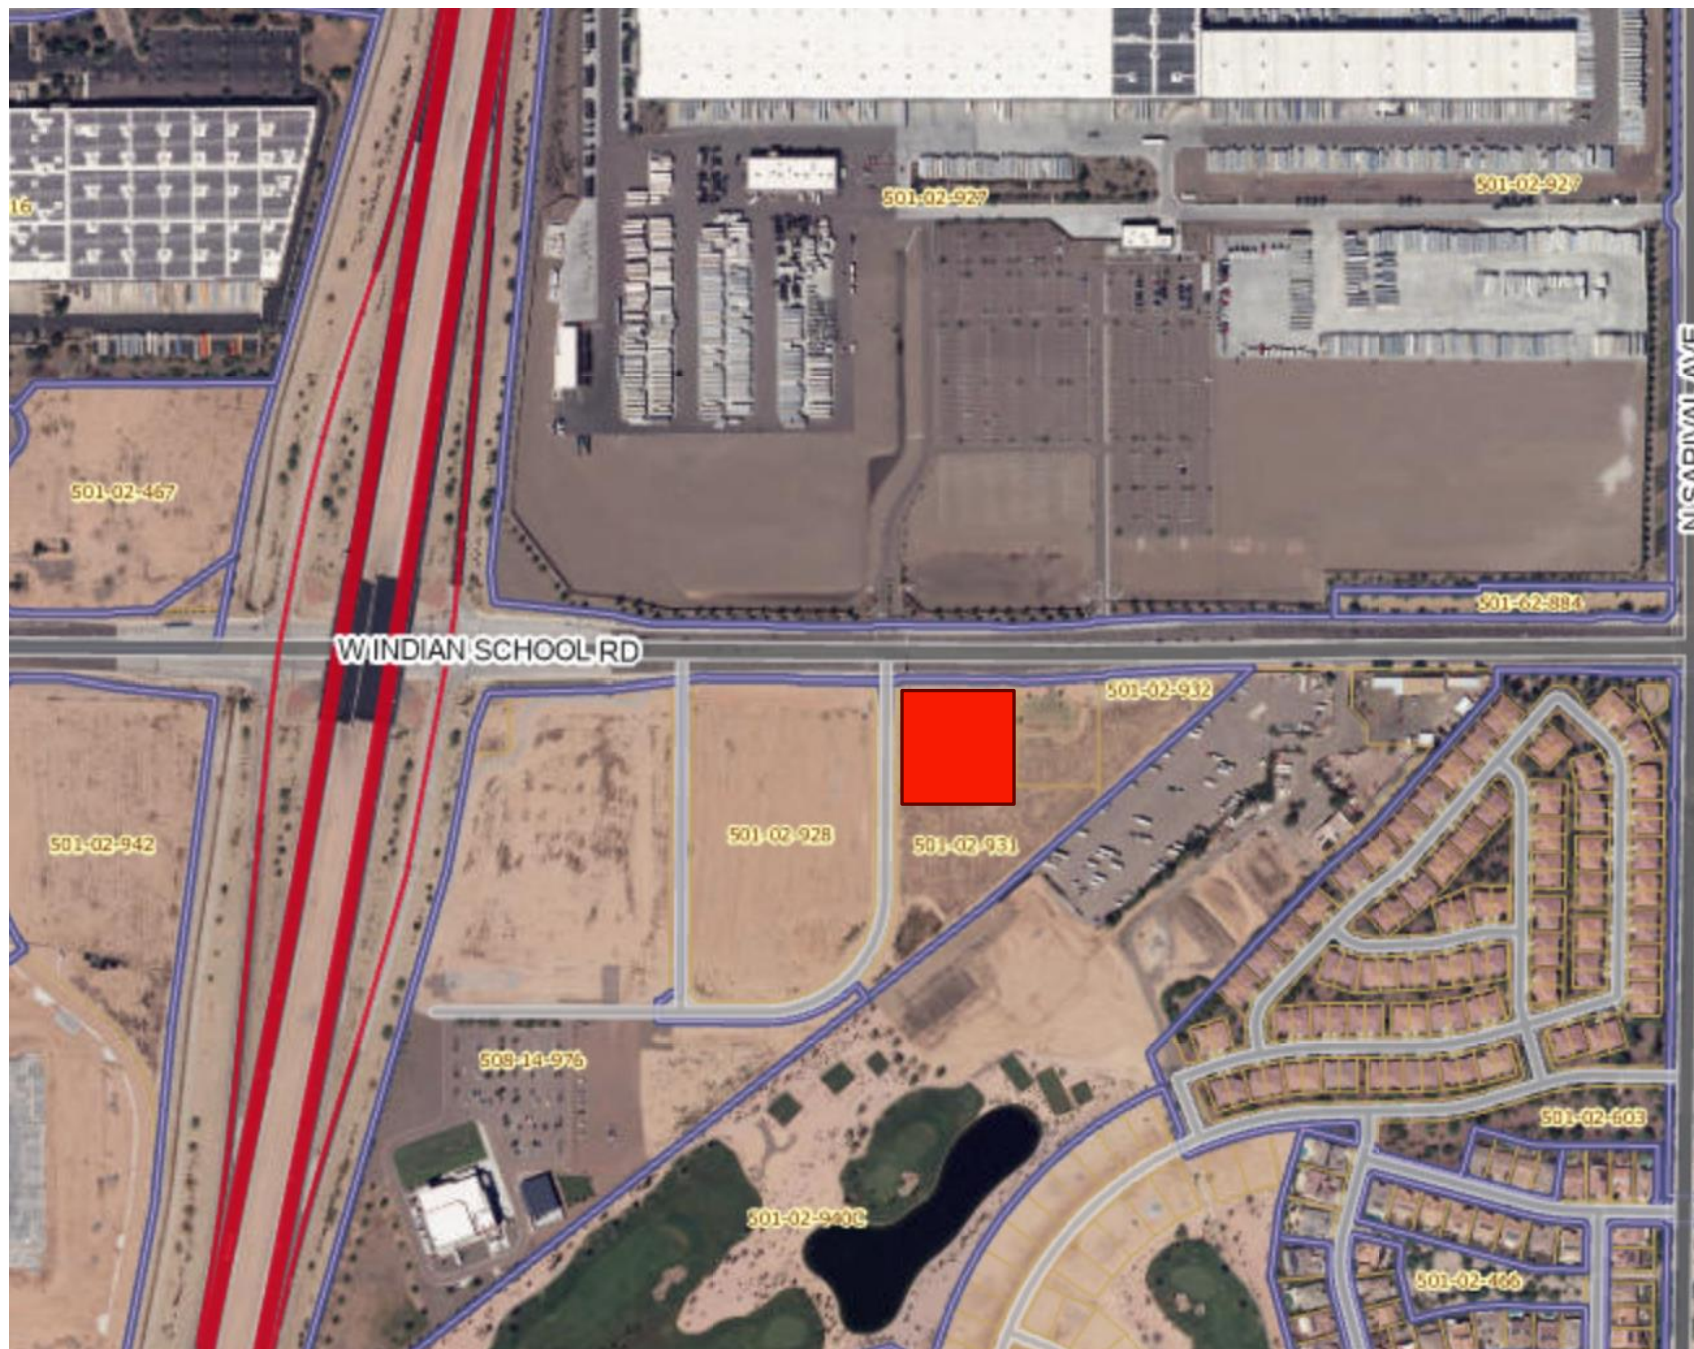


Circle K will be developing a portion of the parcel on the southeast corner of the intersection.

Circle K's original proposal – included HSD behind the store




Circle K's original proposal – included HSD behind the store

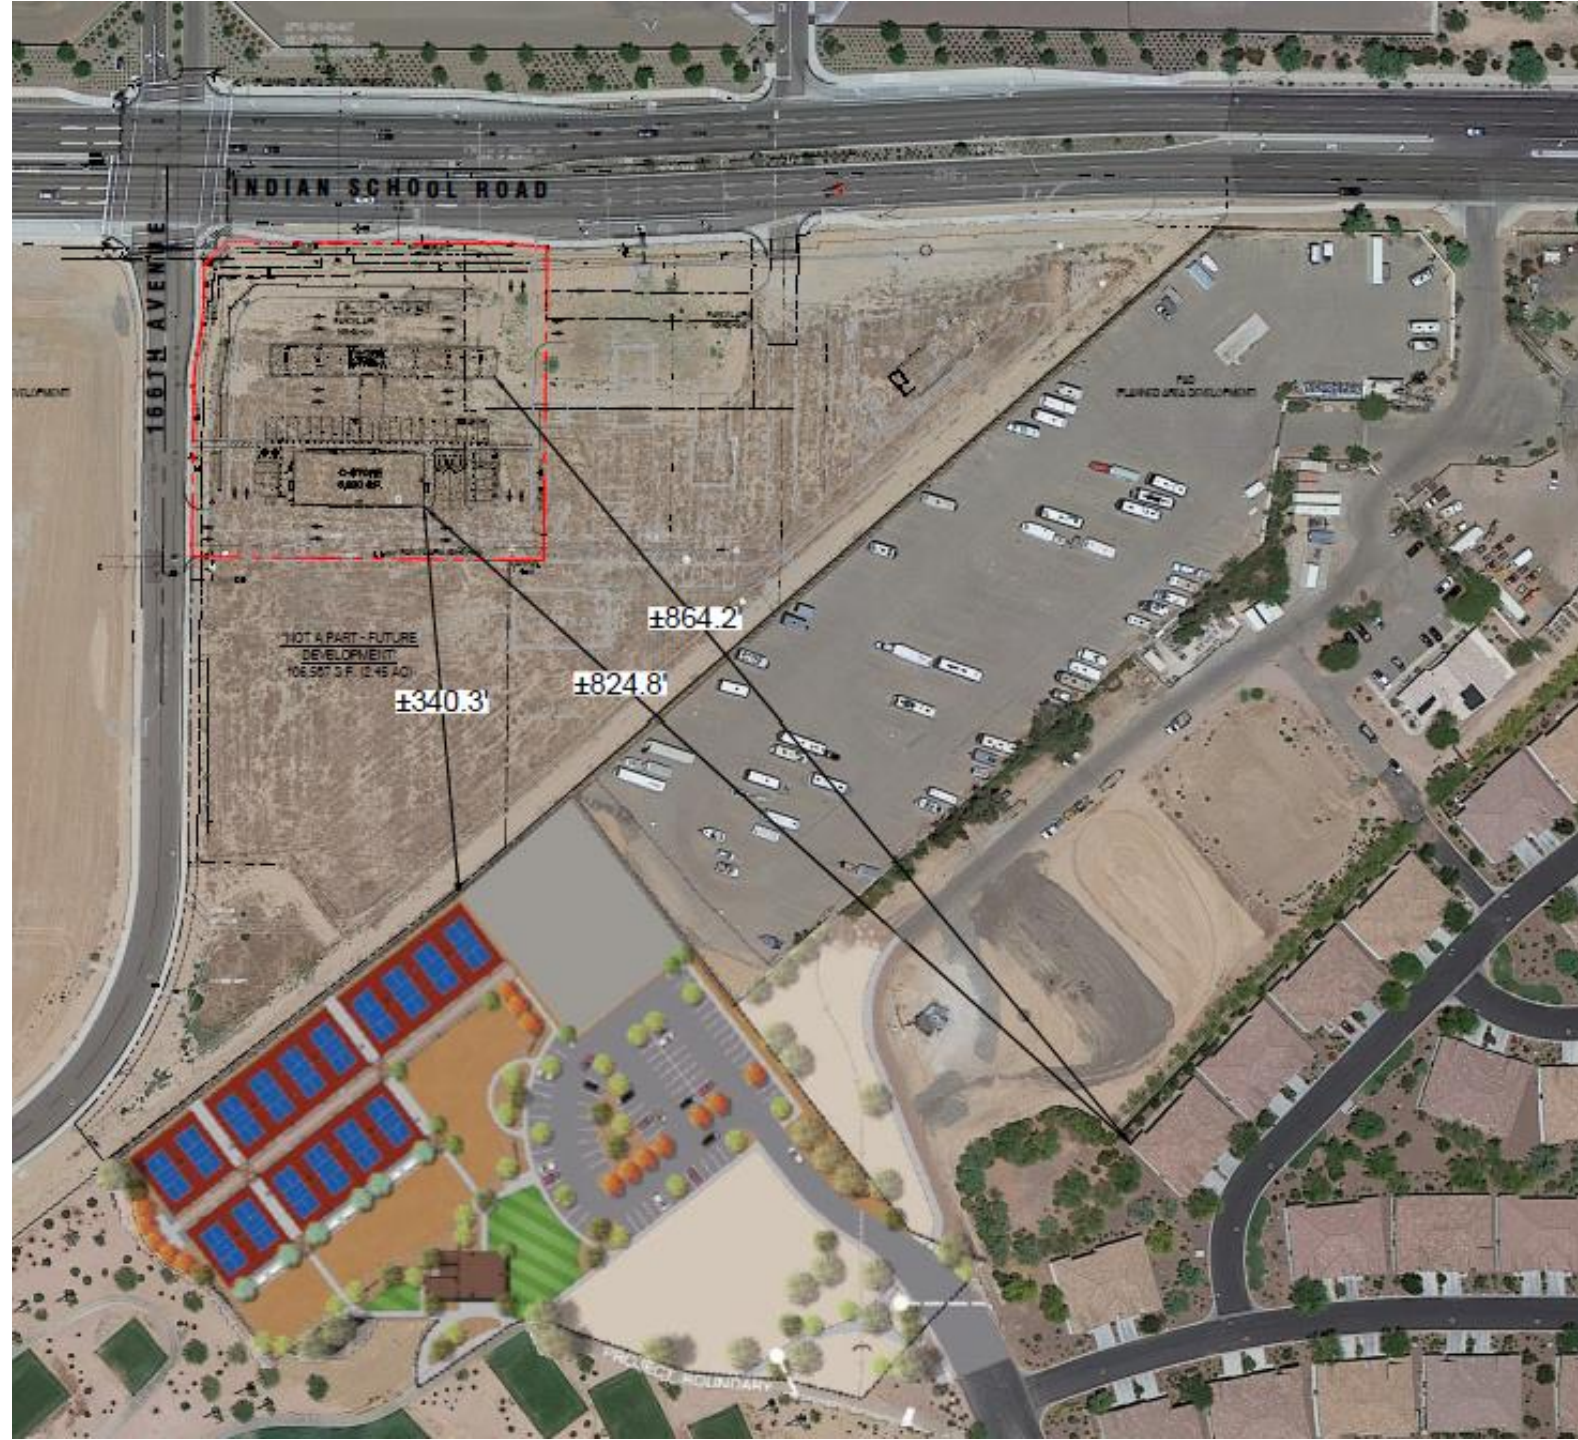




1 **FRONT ELEVATION (NORTH)**
SCALE: 3/16" = 1'-0"

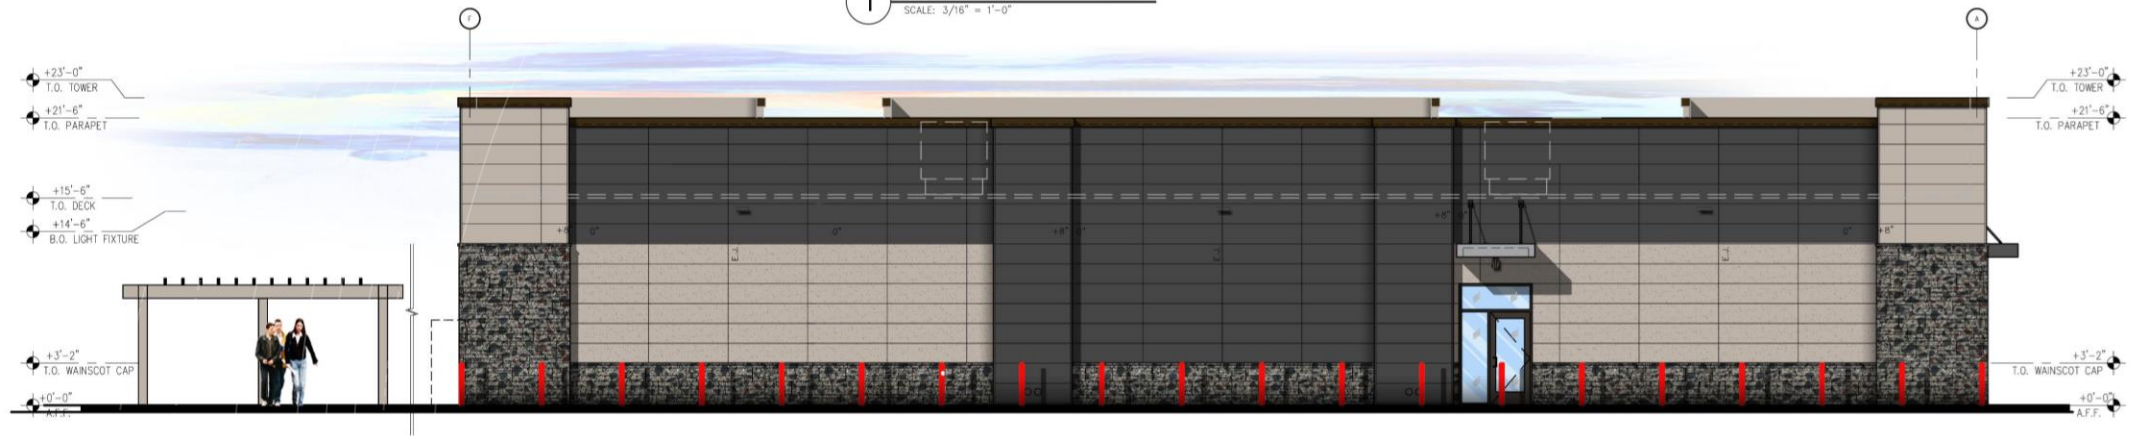


2 **BACK ELEVATION (SOUTH)**
SCALE: 3/16" = 1'-0"

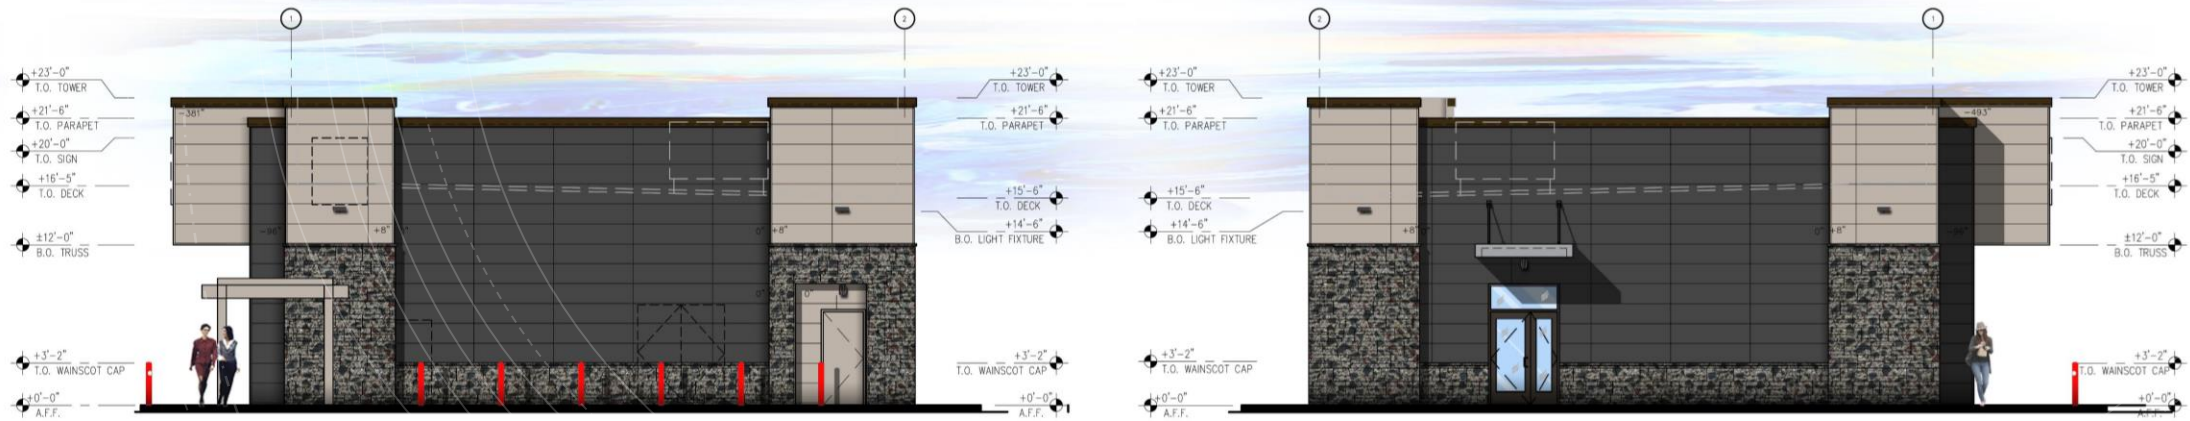




3 "SIDE" ELEVATION (WEST)
SCALE: 1/8" = 1'-0"

4 "SIDE" ELEVATION (EAST)
SCALE: 1/8" = 1'-0"

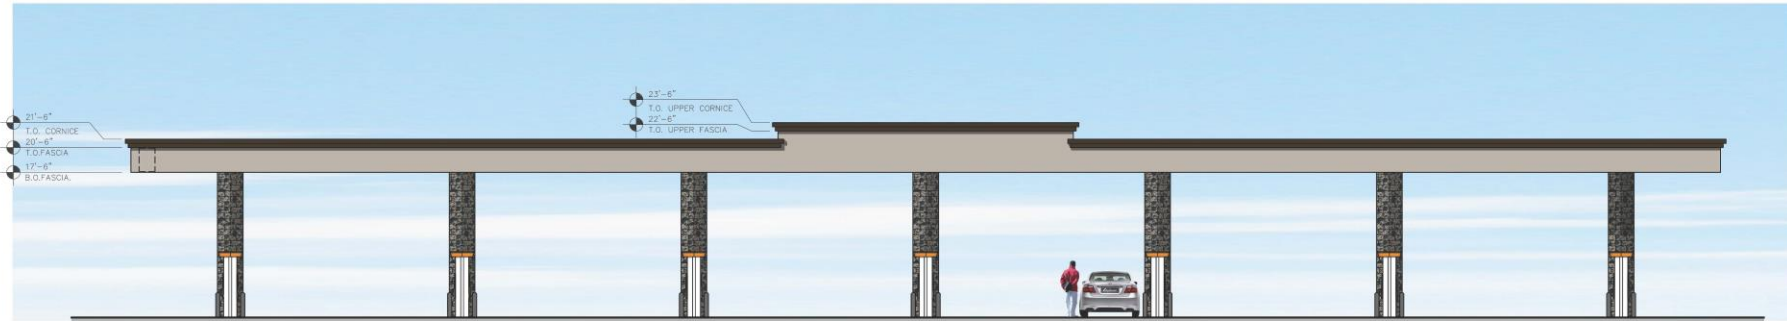

2 "FRONT" ELEVATION (NORTH)
SCALE: 1/8" = 1'-0"

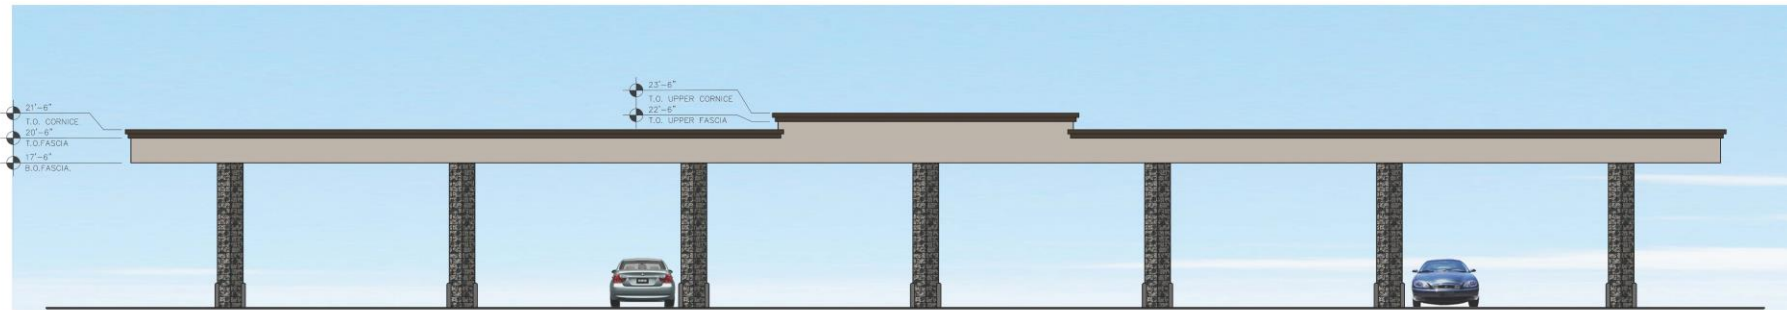

1 "REAR" ELEVATION (SOUTH)
SCALE: 1/8" = 1'-0"