



T.J. Arredondo
Director of Planning

HIDALGO COUNTY PLANNING DEPARTMENT

2818 S. BUSINESS HWY 281
EDINBURG TEXAS 78539
Tel. 956-318-2840 Fax. 956-318-2844

HIDALGO COUNTY COMMISSIONERS COURT MEETING

DATE: 9-27-2022

PROPOSED THE DISTRICT NORTH WESLACO PHASE II SUBDIVISION, PRECINCT No. 1.

ENGINEER: SALINAS ENGINEER & ASSOCIATES. DEVELOPER: DREAMLAND ESTATES LLC

☒ PRELIMINARY APPROVAL ☐ FINAL APPROVAL ☐ FINAL APPROVAL WITH FINANCIAL GUARANTEE ☐ WITH VARIANCE

NUMBER OF LOTS: 54 ☒ *SINGLE FAMILY ☐ *MULTI-FAMILY ☐ COMMERCIAL ☐ INSTITUTIONAL

ESTIMATED NUMBER OF STREETLIGHTS: 16

FILLING STATIONS: 9

LOCATION DESCRIPTION: SOUTHEAST CORNER OF MILE 11 NORTH ROAD & MILE 5 ½ WEST ROAD.

SUBDIVISION LIES WITHIN THE: ☒ ETJ OF WESLACO.

DRAINAGE REPORT WAS APPROVED BY HCDD#1: ON 1-13-2022 PROPERTY LIES WITHIN FLOOD ZONE: "X" AS PER FEMA.

DRAINAGE DESIGN: DRAINAGE WILL BE PROVIDED BY STORM SEWER SYSTEM AND DETENTION WILL BE PROVIDED BY WIDENING THE EXISTING DRAIN DITCH.

ROAD R.O.W. DEDICATION: 20 FEET ONTO BORDER ROAD & 40 FEET ONTO MILE 11 NORTH ROAD.

H.C.R.O.W. PRELIMINARY APPROVAL DATE: 8-30-2022 BY, DANNY GUZMAN, PCT.1 R.O.W. AGENT

H.C.H.D. PRELIMINARY APPROVAL DATE: 8-31-2022 BY, ENVIRONMENTAL HEALTH DIVISION MANAGER

SEWER SYSTEM: ☒ OSSF'S

WATER SERVICE PROVIDER: N.A.W.S.C. LINE SIZE: 8" LOCATION: MILE 5 ½ WEST ROAD.

H.C.E.O.C. PRELIMINARY APPROVAL DATE: 8-24-2022 : BY ENVIRONMENTAL COMPLIANCE COORDINATOR

☒ **LARGE CONSTRUCTION**

The applicant has submitted the required NOI as per Part II, Section E of the TPDES General Permit for Construction Activities (TXR150000) along with a copy of the Erosion Control Plan for the proposed Project.

PRELIMINARY APPROVAL FROM THE
HIDALGO COUNTY COMMISSIONERS COURT ON: N/A

STAFF RECOMMENDS: ☒ **Preliminary Approval** subject to comments and future recommendations by planning, other departments and the approval of the City of WESLACO

☐ **Final Approval** subject to recommendations other departments



This subdivision plat has been reviewed and complies with the Hidalgo County Subdivision Rules, Texas Water Development Board Model Subdivision Rules and The Texas Local Government Code.

*

THE DISTRICT-NORTH WESLACO
SUBDIVISION PHASE II

HIDALGO COUNTY, TEXAS

BEING A 39.988 ACRE TRACT OF LAND, MORE OR LESS, CONSISTING OF ALL OF PLOT 179, BLOCK 180, WEST TRACT SUBDIVISION, HIDALGO COUNTY, TEXAS, AS PER THE MAP OR PLAT THEREOF RECORDED IN VOLUME 02, PAGES 34-57, MAP RECORDS OF HIDALGO COUNTY, TEXAS.

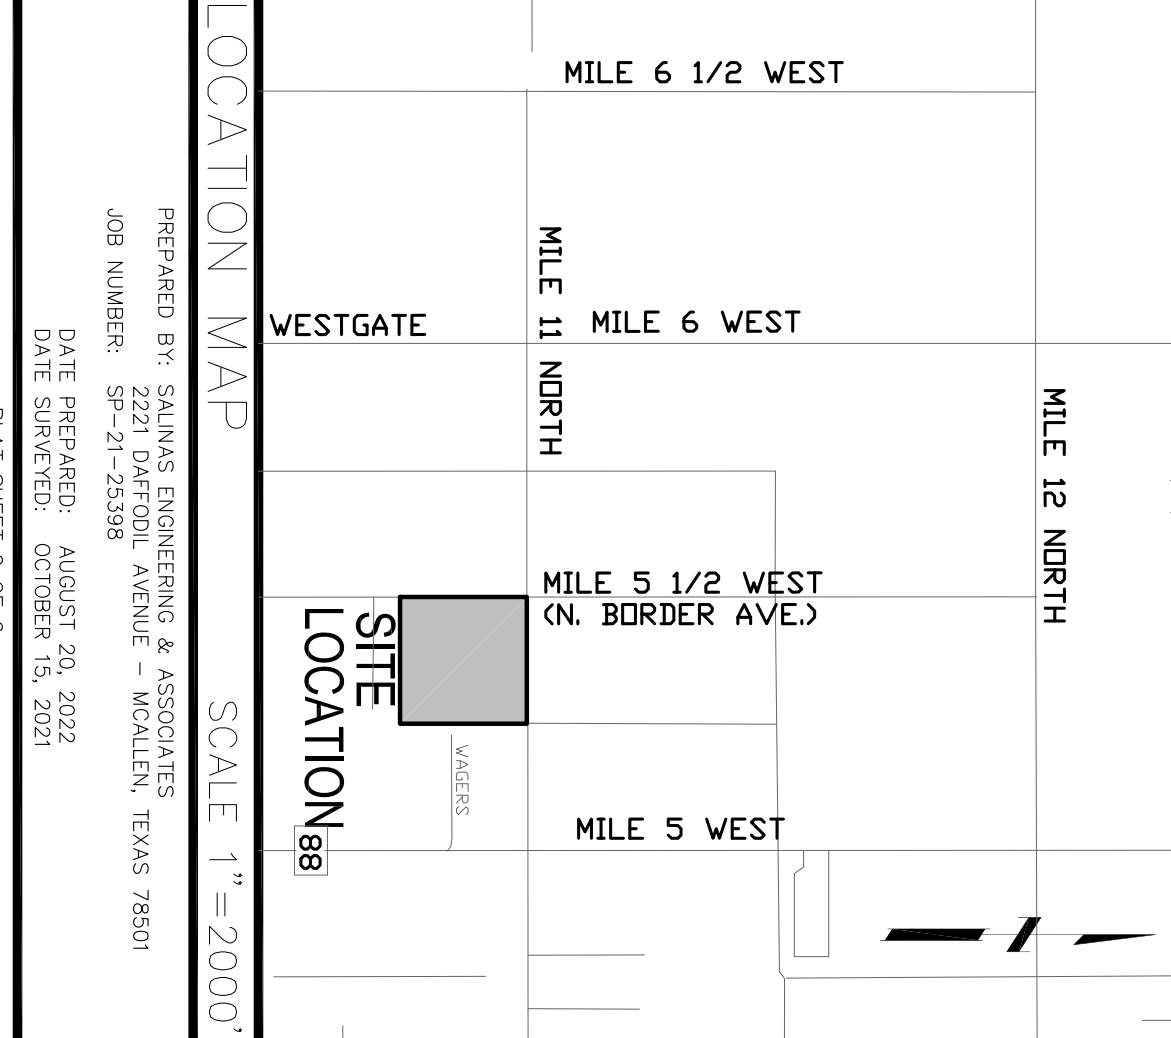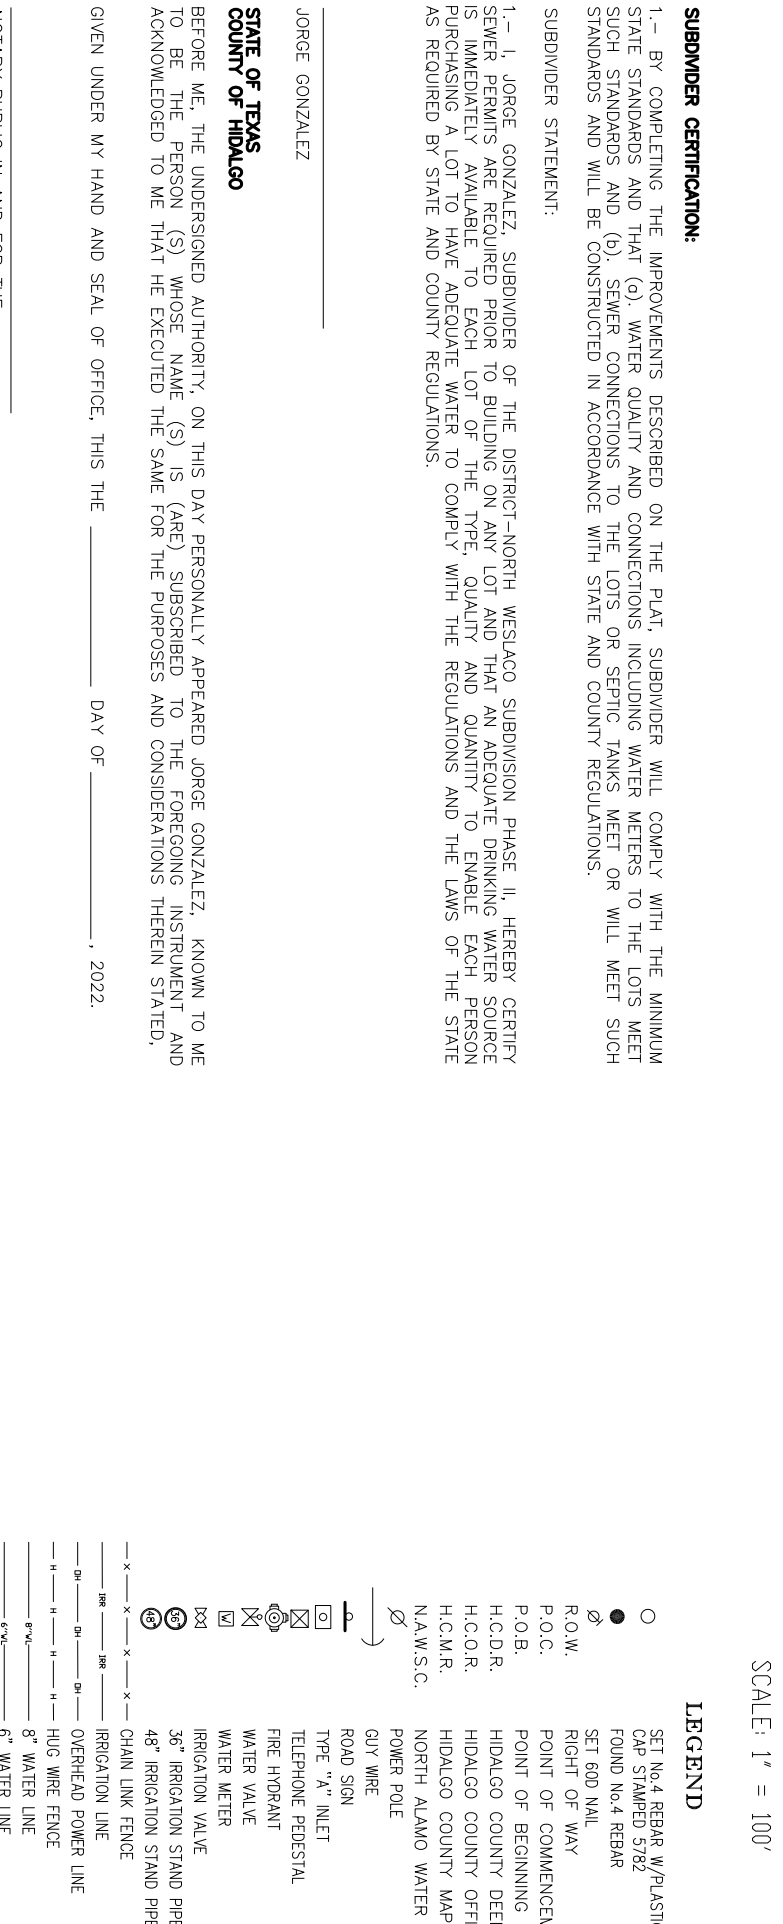

FINAL ENGINEERING REPORT FOR THE DISTRICT-NORTH WESLACO SUBDIVISION PHASE II:
WATER SUPPLY, DRAINAGE, COSTS AND OBTAINABILITY DATE:

THE DISTRICT-NORTH WESLACO SUBDIVISION PHASE II, WILL BE PROVIDED WITH POTABLE WATER BY NORTH ALAMO WATER SUPPLY CORPORATION (N.A.W.S.C.). THE SUBDIVISION AND N.A.W.S.C. HAVE ENTERED INTO A...
WATER & SEWER ENGINEERING CERTIFICATION
BY SPONSORING BLOCK 1, CERTIFY THAT THE WATER AND SEWER SERVICE FACILITIES DESCRIBED ABOVE ARE IN COMPLIANCE WITH THE MODEL RULES ADOPTED UNDER SECTION 6.5.A, WATER CODE 1, CERTIFY THAT THE ESTIMATED COSTS TO INSTALL UNCONSTRUCTED WATER AND ON-SITE SEWER FACILITIES, DISCLOSED ABOVE, ARE AS FOLLOWS:
WATER FACILITIES - THESE FACILITIES ARE FULLY CONSTRUCTED WITH THE INSTALLATION OF WATER METERS, WILL COST A GRAND TOTAL OF \$.....
SEWER FACILITIES - SEPTIC SYSTEMS HAVE BEEN INSTALLED AT A TOTAL COST OF \$97,200.00.


REPORT FINAL DE INGENIERIA PARA LA SUBDIVISION THE DISTRICT-NORTH WESLACO SUBDIVISION PHASE II:

PROYECTO DE AGUA DESCRIPCION GASTOS YECASAS DE INGENIERIA:

EL DISTRITO-NORTH WESLACO SUBDIVISION PHASE II, SERA UNA SUBDIVISION DE AGUA DE LA COMPAÑIA NORTH ALAMO WATER SUPPLY CORPORATION (N.A.W.S.C.). EL DUEÑO DE LA SUBDIVISION Y N.A.W.S.C. HAN...
INDEX SHEET OF THE DISTRICT-NORTH WESLACO SUBDIVISION PHASE II

SHEET 1	WATER AND WASTE WATER (OSSE) DETAILS
SHEET 2	WATER AND WASTE WATER (OSSE) DETAILS
SHEET 3	WATER AND WASTE WATER (OSSE) DETAILS
SHEET 4	WATER AND WASTE WATER (OSSE) DETAILS
SHEET 5	WATER AND WASTE WATER (OSSE) DETAILS
SHEET 6	WATER AND WASTE WATER (OSSE) DETAILS

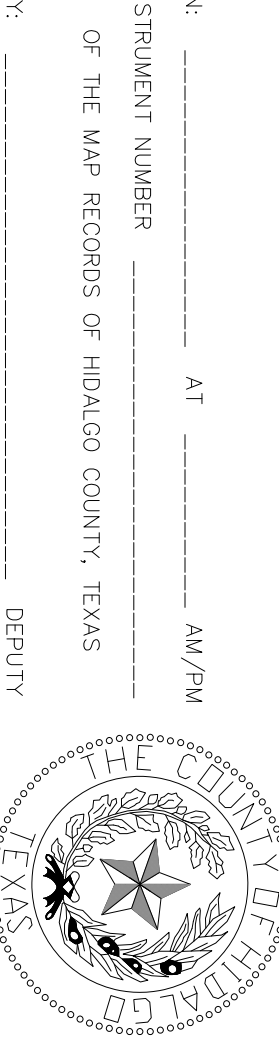

FILED FOR RECORD
IN HIDALGO COUNTY
AT THE CLERK'S OFFICE
HIDALGO COUNTY CLERK

LEGEND
- DENOTES PROPOSED SEPTIC
- AND DRAIN FIELD SYSTEM
- DENOTES PROPOSED WATER METER LOCATION
- DENOTES PROPOSED WATER METER LOCATION
- DENOTES PROPOSED WATER METER LOCATION


TYPICAL LOT DETAIL
WATER AND WASTE WATER (OSSE) DETAILS
WATER AND WASTE WATER (OSSE) DETAILS
WATER AND WASTE WATER (OSSE) DETAILS






SALINAS ENGINEERING & ASSOC.
P.O. BOX 67675 - ENGINEER (10065700) - SURVEY
2821 DAFFODIL - McALEEN, TEXAS 78501
(956) 682-9081 (956) 686-1489

THE DISTRICT-NORTH WESLACO
SUBDIVISION PHASE II

HIDALGO COUNTY, TEXAS

BEING A 39.988 ACRE TRACT OF LAND, MORE OR LESS, CONSISTING OF ALL OF PT. 179, BLOCK 135, HEREDIA ROSES & VIRGINIA, H. FABIAN TRACT 245, BLOCK 159, WEST TRACT SUBDIVISION, VOL. 2, PAGES 34-37, H.C.M.R., THEREOF RECORDED IN VOLUME 02, PAGES 34-37, MAP RECORDS OF HIDALGO COUNTY, TEXAS.


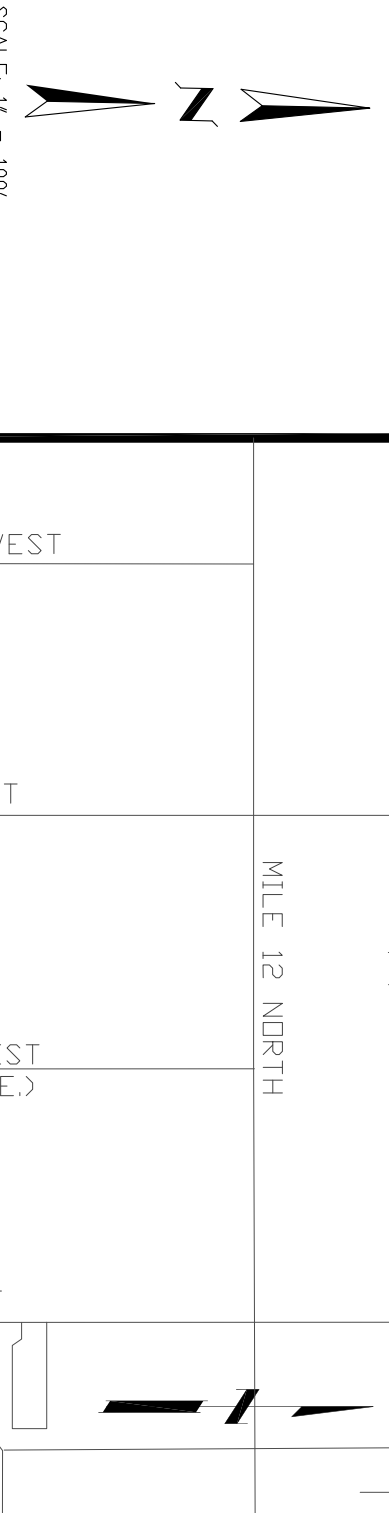


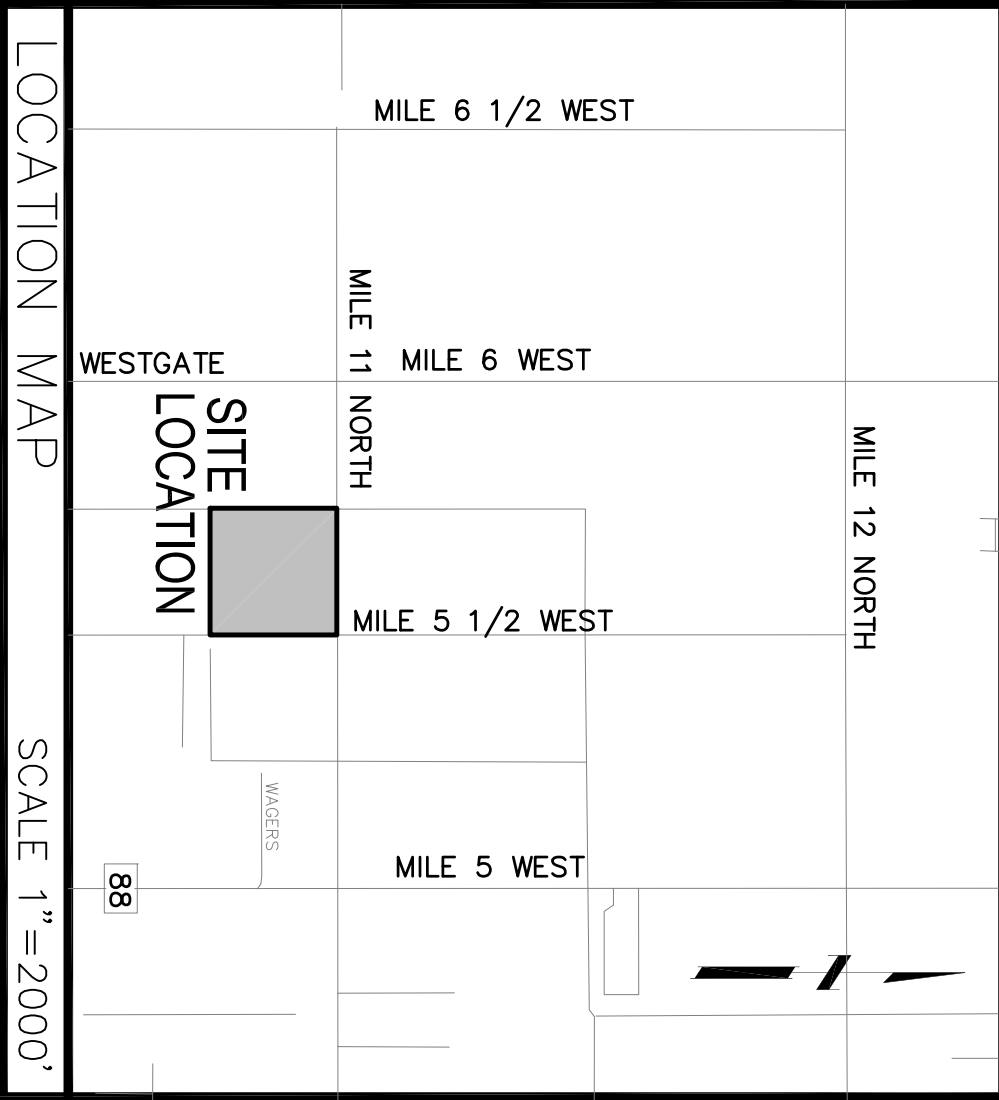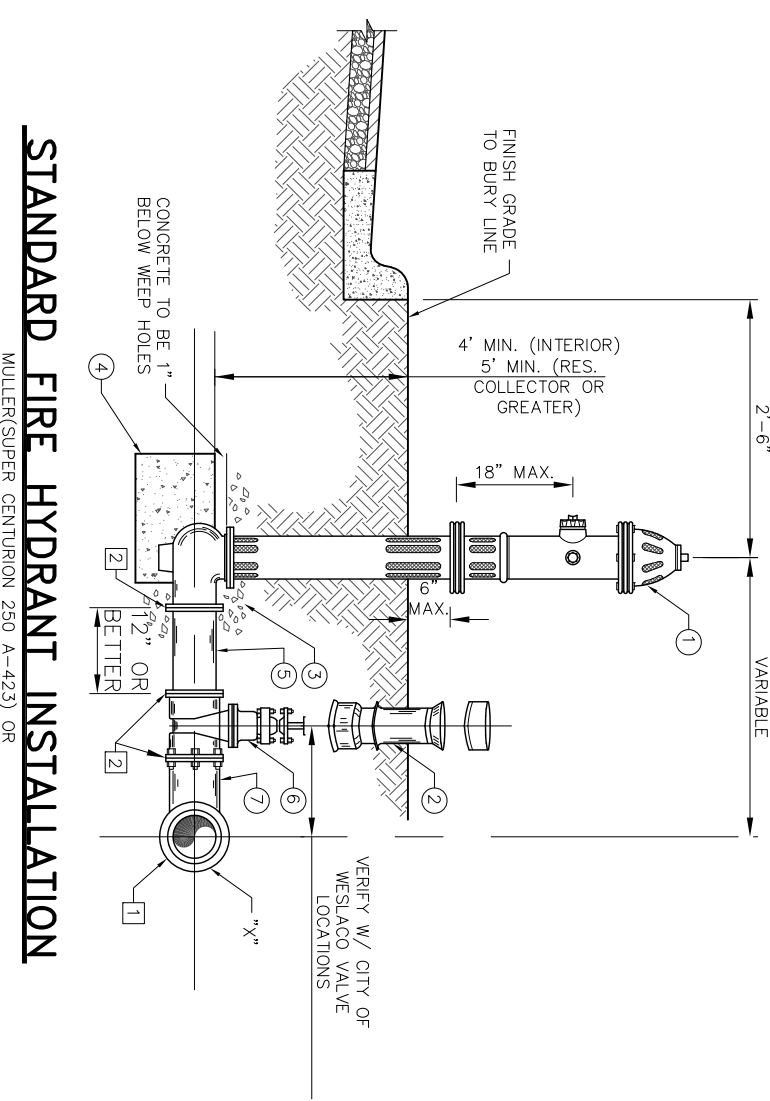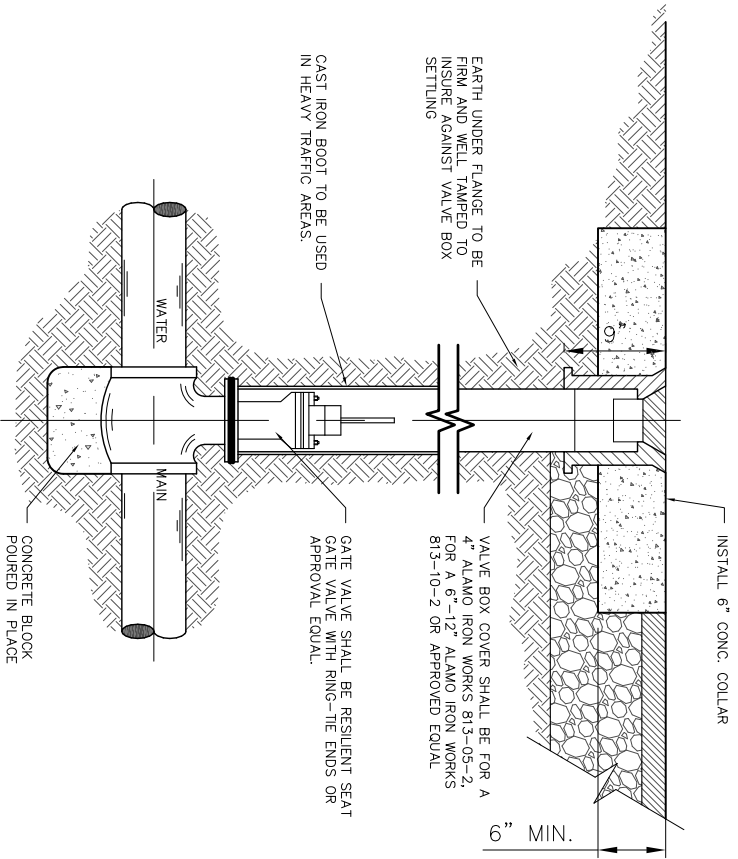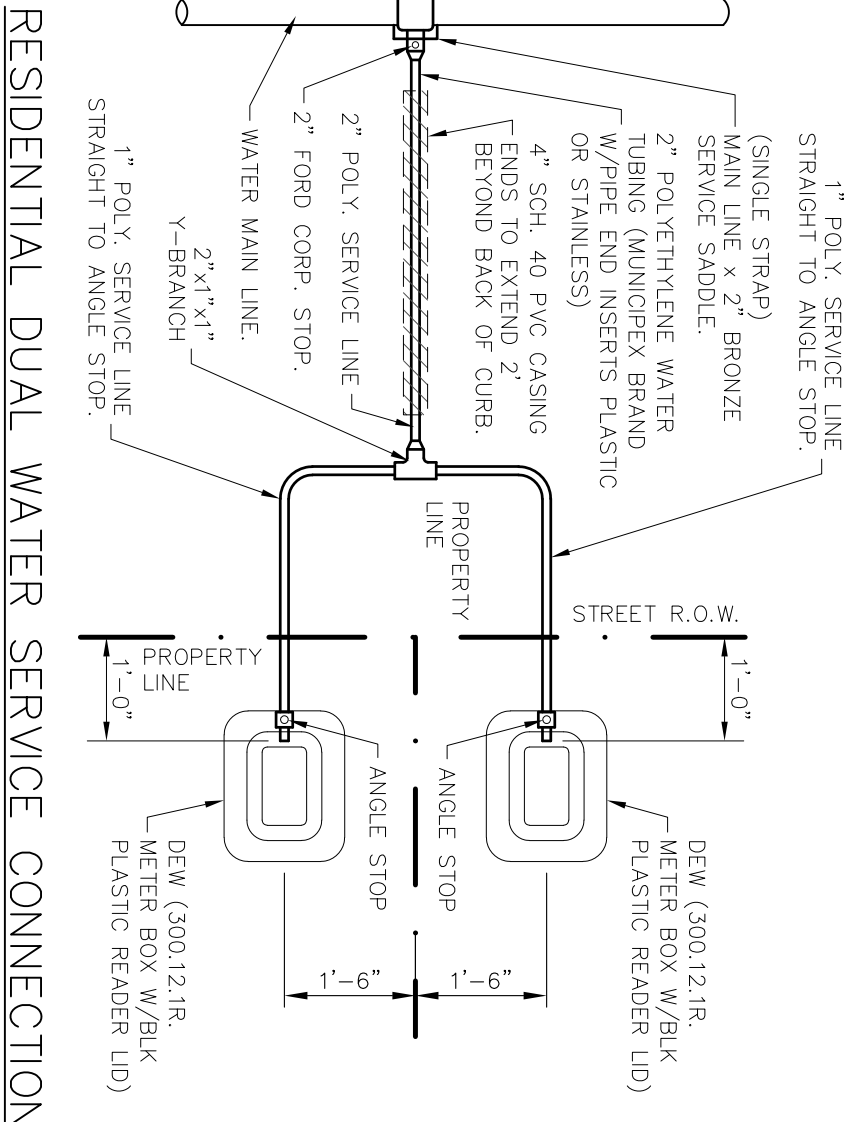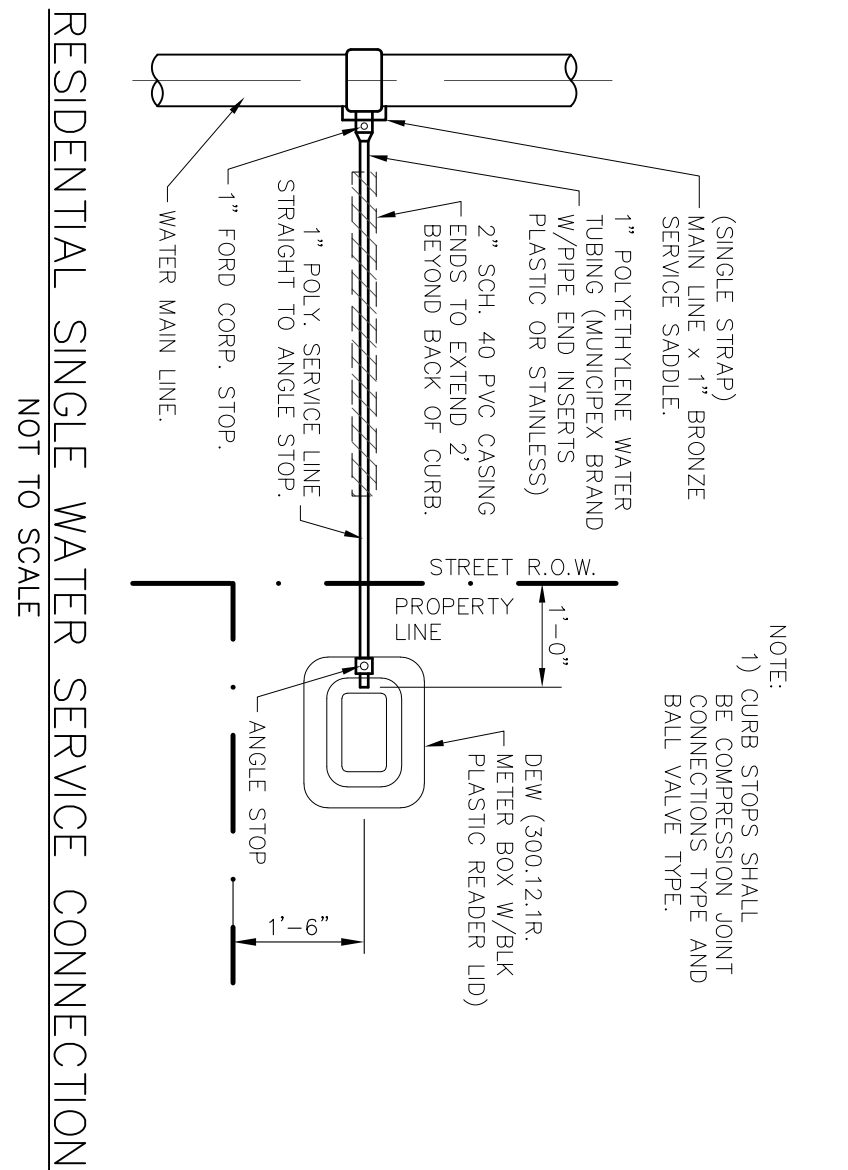













PREPARED BY: SALINAS ENGINEERING & ASSOCIATES
 JOB NUMBER: 2221 DAFOTOL AVENUE - MCALLEN, TEXAS 78501
 DATE PREPARED: AUGUST 20, 2022
 DATE SURVEYED: OCTOBER 15, 2022
 PLAT SHEET 4 OF 6

JURISDICTION OF A MUNICIPALITY WITH RESPECT TO THE EXTRATERRITORIAL PRECINCT NOT ON THE SOUTHEAST CORNER OF THE INTERSECTION OF MILE 11 NORTH ROAD AND MILE 5 1/2 WEST ROAD, ACCORDING TO THE OFFICIAL MAP IN THE OFFICE OF THE DISTRICT-NORTH WESLACO SUBDIVISION PHASE II LIES APPROXIMATELY 1,960 FEET FROM THE MILE 11 NORTH ROAD. 

NOTE: ALL MATERIAL AND CONSTRUCTION TO COMPLY WITH NORTH ALAMO WATER SUPPLY CORPORATION AND HIDALGO COUNTY STANDARDS.

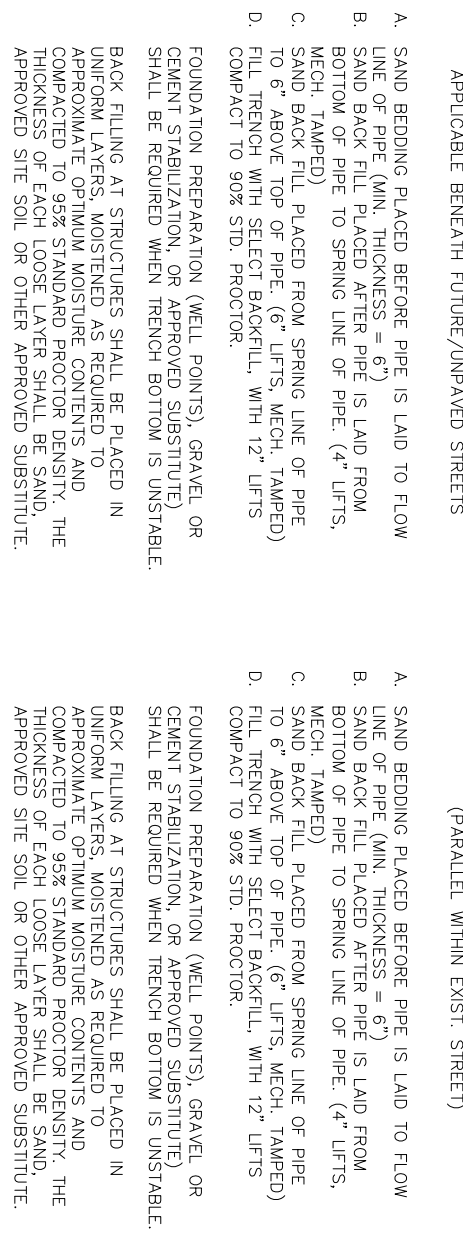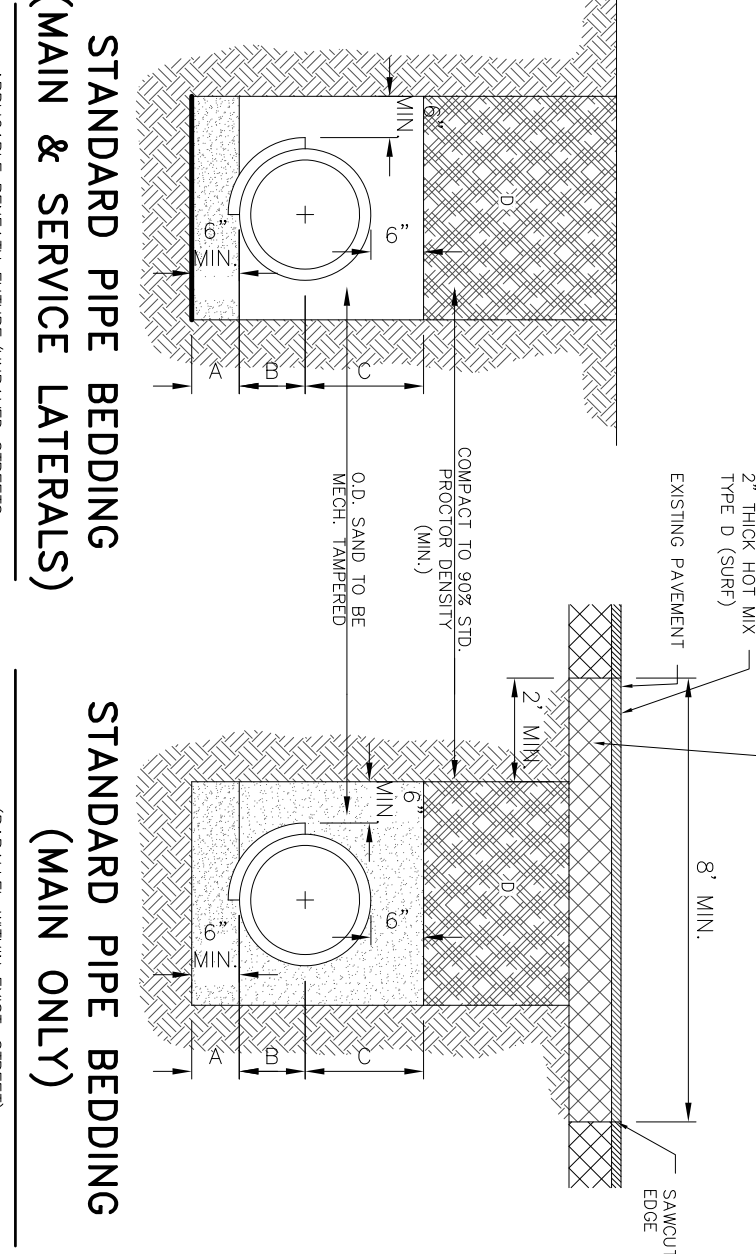







THRUST BLOCK SIZE			
DIAMETER OF PIPE IN INCHES	HORIZONTAL BEDDING IN INCHES	THICKNESS AT VERTICAL BEDDING	MINIMUM BURIAL DEPTH
22-1/2" BENDS	2	12	1,200
6" OR LESS	2	12	3,000
10	3	12	4,500
12	4	14	6,000
14	5	16	7,500
16	6	18	9,000
18	7	20	10,500
20	8	22	12,000
22	9	24	13,500
24	10	26	15,000
26	11	28	16,500
28	12	30	18,000
30	13	32	19,500
32	14	34	21,000
34	15	36	22,500
36	16	38	24,000
38	17	40	25,500
40	18	42	27,000
42	19	44	28,500
44	20	46	30,000
46	21	48	31,500
48	22	50	33,000
50	23	52	34,500
52	24	54	36,000
54	25	56	37,500
56	26	58	39,000
58	27	60	40,500
60	28	62	42,000
62	29	64	43,500
64	30	66	45,000
66	31	68	46,500
68	32	70	48,000
70	33	72	49,500
72	34	74	51,000
74	35	76	52,500
76	36	78	54,000
78	37	80	55,500
80	38	82	57,000
82	39	84	58,500
84	40	86	60,000
86	41	88	61,500
88	42	90	63,000
90	43	92	64,500
92	44	94	66,000
94	45	96	67,500
96	46	98	69,000
98	47	100	70,500
100	48	102	72,000
102	49	104	73,500
104	50	106	75,000
106	51	108	76,500
108	52	110	78,000
110	53	112	79,500
112	54	114	81,000
114	55	116	82,500
116	56	118	84,000
118	57	120	85,500
120	58	122	87,000
122	59	124	88,500
124	60	126	90,000
126	61	128	91,500
128	62	130	93,000
130	63	132	94,500
132	64	134	96,000
134	65	136	97,500
136	66	138	99,000
138	67	140	100,500
140	68	142	102,000
142	69	144	103,500
144	70	146	105,000
146	71	148	106,500
148	72	150	108,000
150	73	152	109,500
152	74	154	111,000
154	75	156	112,500
156	76	158	114,000
158	77	160	115,500
160	78	162	117,000
162	79	164	118,500
164	80	166	120,000
166	81	168	121,500
168	82	170	123,000
170	83	172	124,500
172	84	174	126,000
174	85	176	127,500
176	86	178	129,000
178	87	180	130,500
180	88	182	132,000
182	89	184	133,500
184	90	186	135,000
186	91	188	136,500
188	92	190	138,000
190	93	192	139,500
192	94	194	141,000
194	95	196	142,500
196	96	198	144,000
198	97	200	145,500
200	98	202	147,000
202	99	204	148,500
204	100	206	150,000
206	101	208	151,500
208	102	210	153,000
210	103	212	154,500
212	104	214	156,000
214	105	216	157,500
216	106	218	159,000
218	107	220	160,500
220	108	222	162,000
222	109	224	163,500
224	110	226	165,000
226	111	228	166,500
228	112	230	168,000
230	113	232	169,500
232	114	234	171,000
234	115	236	172,500
236	116	238	174,000
238	117	240	175,500
240	118	242	177,000
242	119	244	178,500
244	120	246	180,000
246	121	248	181,500
248	122	250	183,000
250	123	252	184,500
252	124	254	186,000
254	125	256	187,500
256	126	258	189,000
258	127	260	190,500
260	128	262	192,000
262	129	264	193,500
264	130	266	195,000
266	131	268	196,500
268	132	270	198,000
270	133	272	199,500
272	134	274	201,000
274	135	276	202,500
276	136	278	204,000
278	137	280	205,500
280	138	282	207,000
282	139	284	208,500
284	140	286	210,000
286	141	288	211,500
288	142	290	213,000
290	143	292	214,500
292	144	294	216,000
294	145	296	217,500
296	146	298	219,000
298	147	300	220,500
300	148	302	222,000
302	149	304	223,500
304	150	306	225,000
306	151	308	226,500
308	152	310	228,000
310	153	312	229,500
312	154	314	231,000
314	155	316	232,500
316	156	318	234,000
318	157	320	235,500
320	158	322	237,000
322	159	324	238,500
324	160	326	240,000
326	161	328	241,500
328	162	330	243,000
330	163	332	244,500
332	164	334	246,000
334	165	336	247,500
336	166	338	249,000
338	167	340	250,500
340	168	342	252,000
342	169	344	253,500
344	170	346	255,000
346	171	348	256,500
348	172	350	258,000
350	173	352	259,500
352	174	354	261,000
354	175	356	262,500
356	176	358	264,000
358	177	360	265,500
360	178	362	267,000
362	179	364	268,500
364	180	366	270,000
366	181	368	271,500
368	182	370	273,000
370	183	372	274,500
372	184	374	276,000
374	185	376	277,500
376	186	378	279,000
378	187	380	280,500
380	188	382	282,000
382	189	384	283,500
384	190	386	285,000
386	191	388	286,500
388	192	390	288,000
390	193	392	289,500
392	194	394	291,000
394	195	396	292,500
396	196	398	294,000
398	197	400	295,500
400	198	402	297,000
402	199	404	298,500
404	200	406	300,000
406	201	408	301,500
408	202	410	303,000
410	203	412	304,500
412	204	414	306,000
414	205	416	307,500
416	206	418	309,000
418	207	420	310,500
420	208	422	312,000
422	209	424	313,500
424	210	426	315,000
426	211	428	316,500
428	212	430	318,000
430	213	432	319,500
432	214	434	321,000
434	215	436	322,500
436	216	438	324,000
438	217	440	325,500
440	218	442	327,000
442	219	444	328,500
444	220	446	330,000
446	221	448	331,500
448	222	450	333,000
450	223	452	334,500
452	224	454	336,000
454	225	456	337,500
456	226	458	339,000
458	227	460	340,500
460	228	462	342,000
462	229	464	343,500
464	230	466	345,000
466	231	468	346,500
468	232	470	348,000
470	233	472	349,500
472	234	474	351,000
474	235	476	352,500
476	236	478	354,000
478	237	480	355,500
480	238	482	357,000
482	239	484	358,500
484	240	486	360,000
486	241	488	361,500
488	242	490	363,000
490	243	492	364,500
492	244	494	366,000
494	245	496	367,500
496	246	498	369,000
498	247	500	370,500
500	248	502	372,000
502	249	504	373,500
504	250	506	375,000
506	251	508	376,500
508	252	510	378,000
510	253	512	379,500
512	254	514	381,000
514	255	516	382,500
516	256	518	384,000
518	257	520	385,500
520	258	522	387,000
522	259	524	388,500
524	260	526	390,000
526	261	528	391,500
528	262	530	393,000
530	263	532	394,500
532	264	534	396,000
534	265	536	397,500
536	266	538	399,000
538	267	540	400,500
540	268	542	402,000
542	269	544	403,500
544	270	546	405,000
546	271	548	406,500
548	272	550	408,

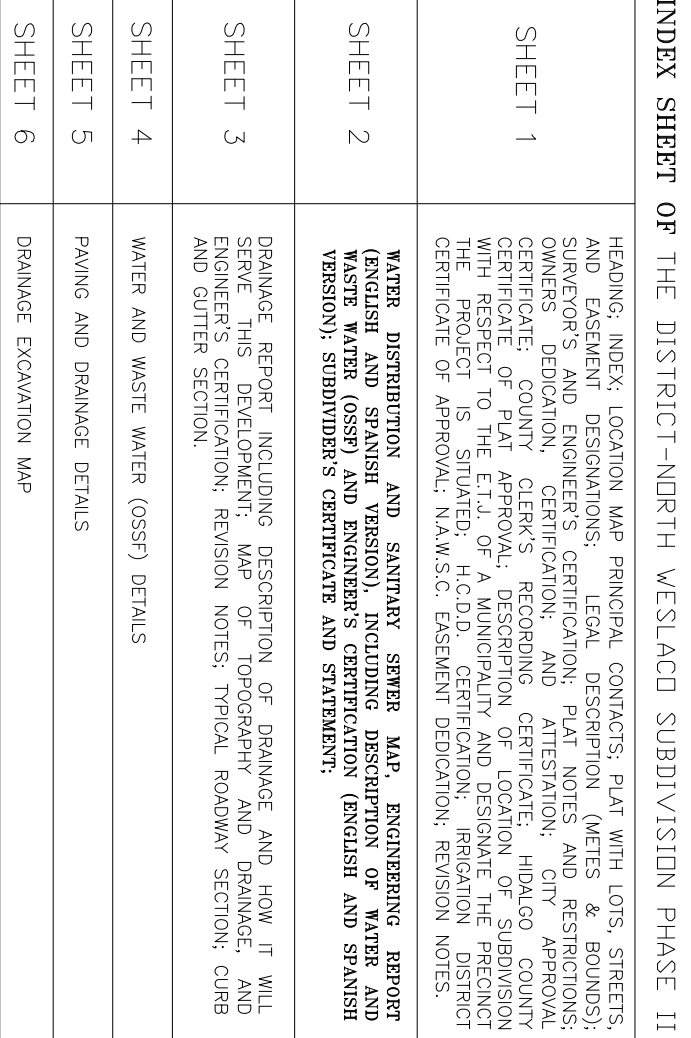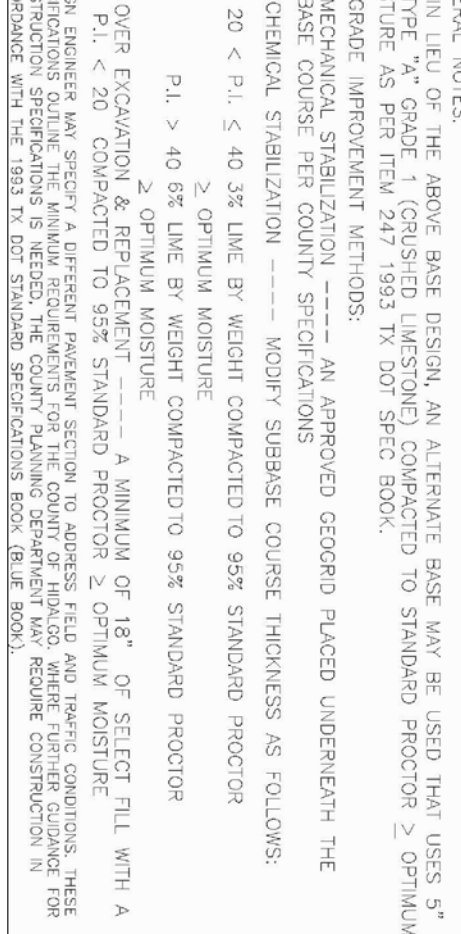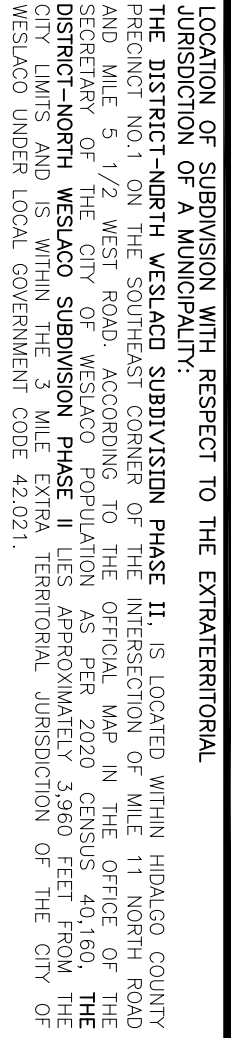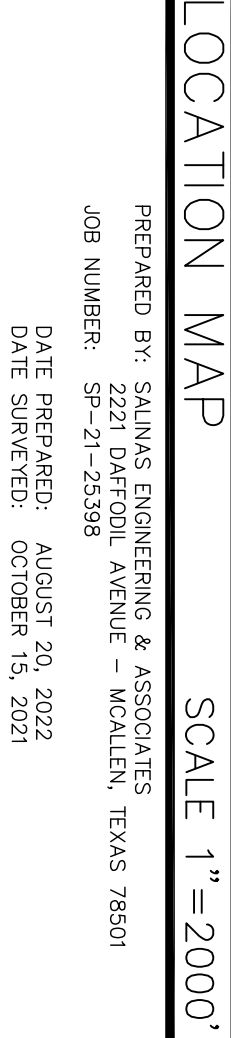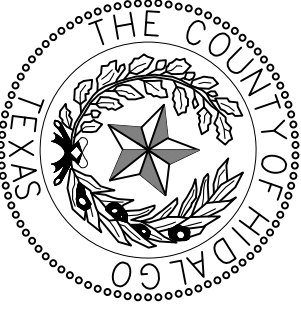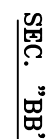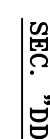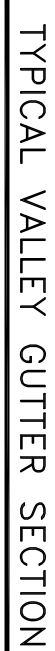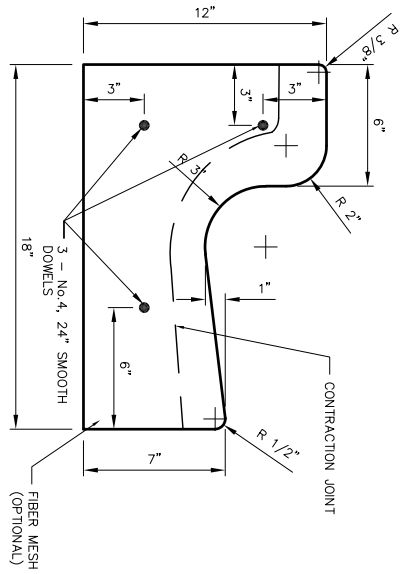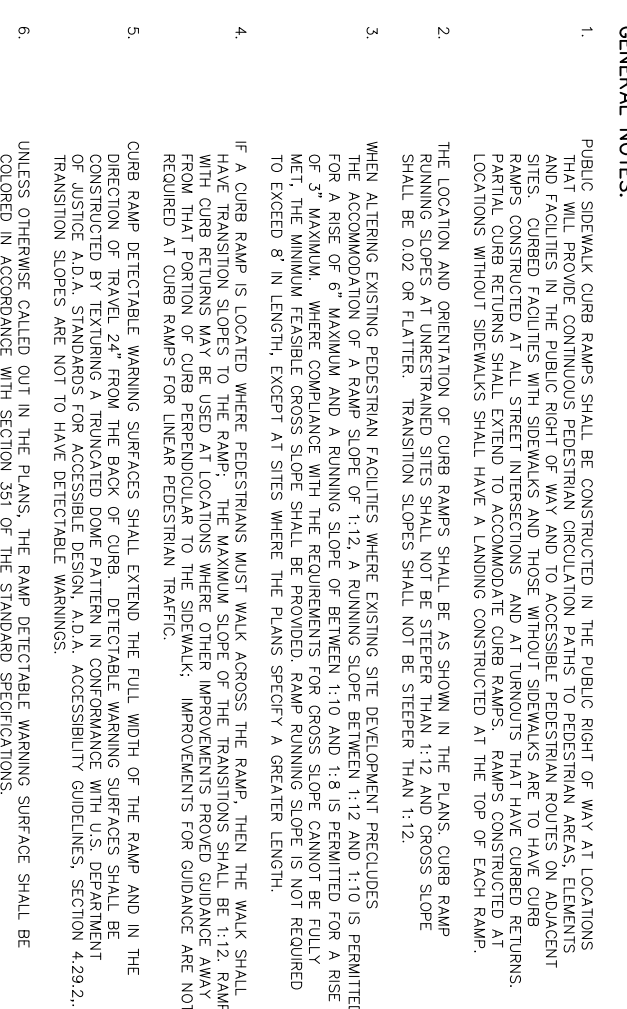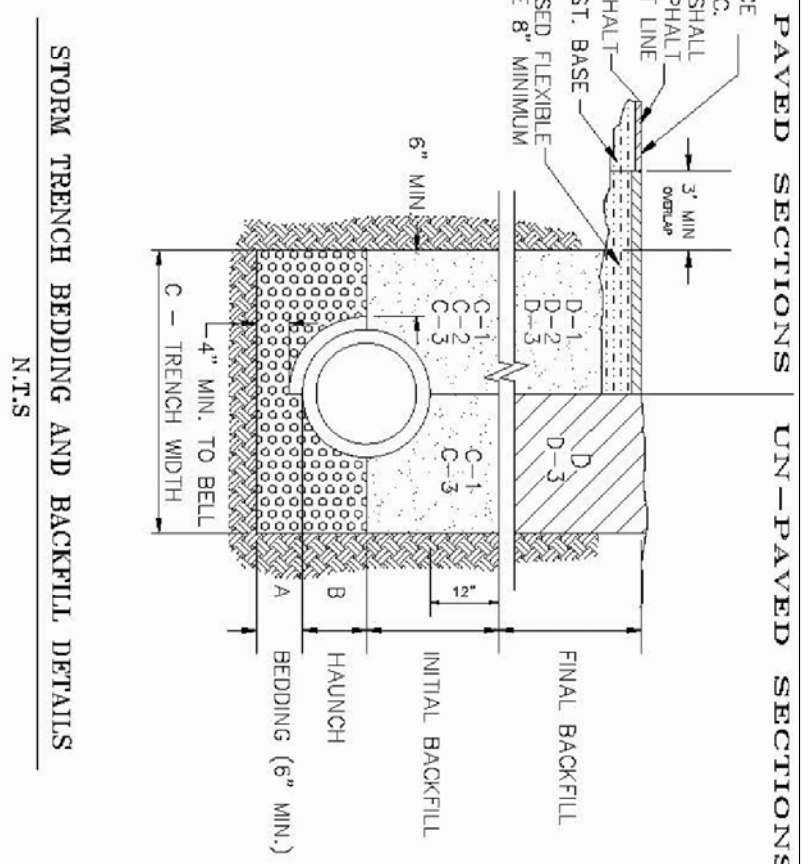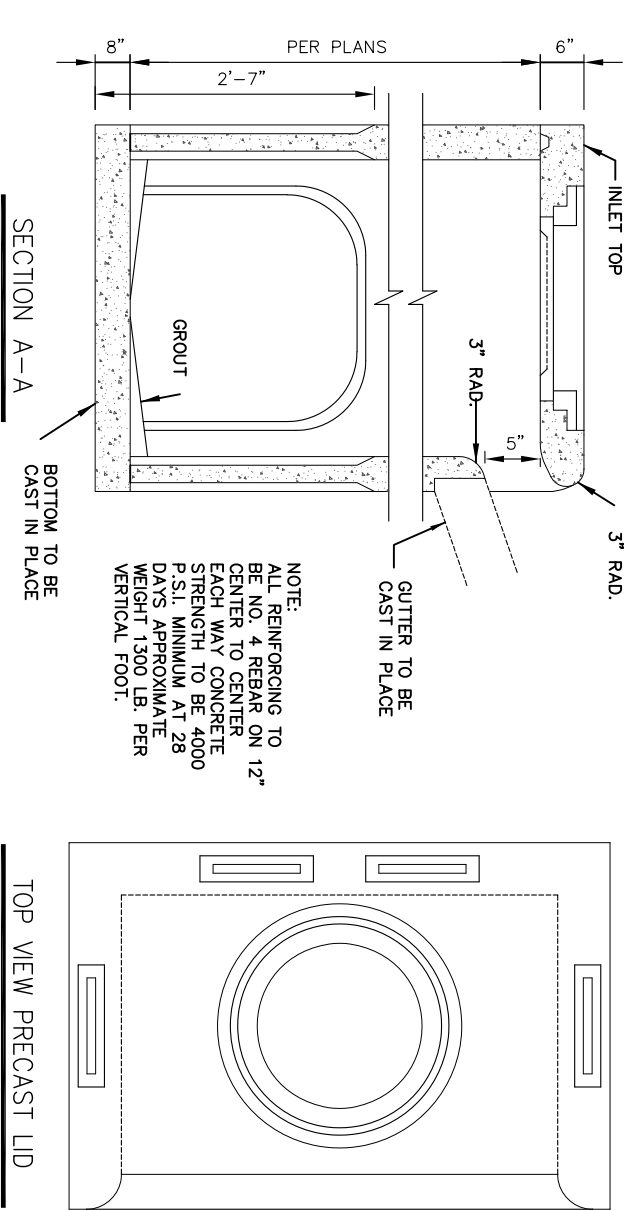

SFA
SALINAS ENGINEERING & ASSOC.
(F-6675) - ENGINEER (10065700) - SURVEY
CONSULTING ENGINEERS & SURVEYORS
2821 DAFFODIL - McALLEN, TEXAS 78501
(956) 682-9081 (956) 686-1489 (FAX)

SUBDIVISION PHASE II

BEING A 39.988 ACRE TRACT OF LAND, MORE OR LESS, CONSISTING OF ALL OF F.T. 179, BLOCK 160, WEST TRACT SUBDIVISION, HIDALGO COUNTY, TEXAS, AS PER THE MAP OR PLAT THEREOF RECORDED IN VOLUME 02, PAGES 34-37, MAP RECORDS OF HIDALGO COUNTY, TEXAS.

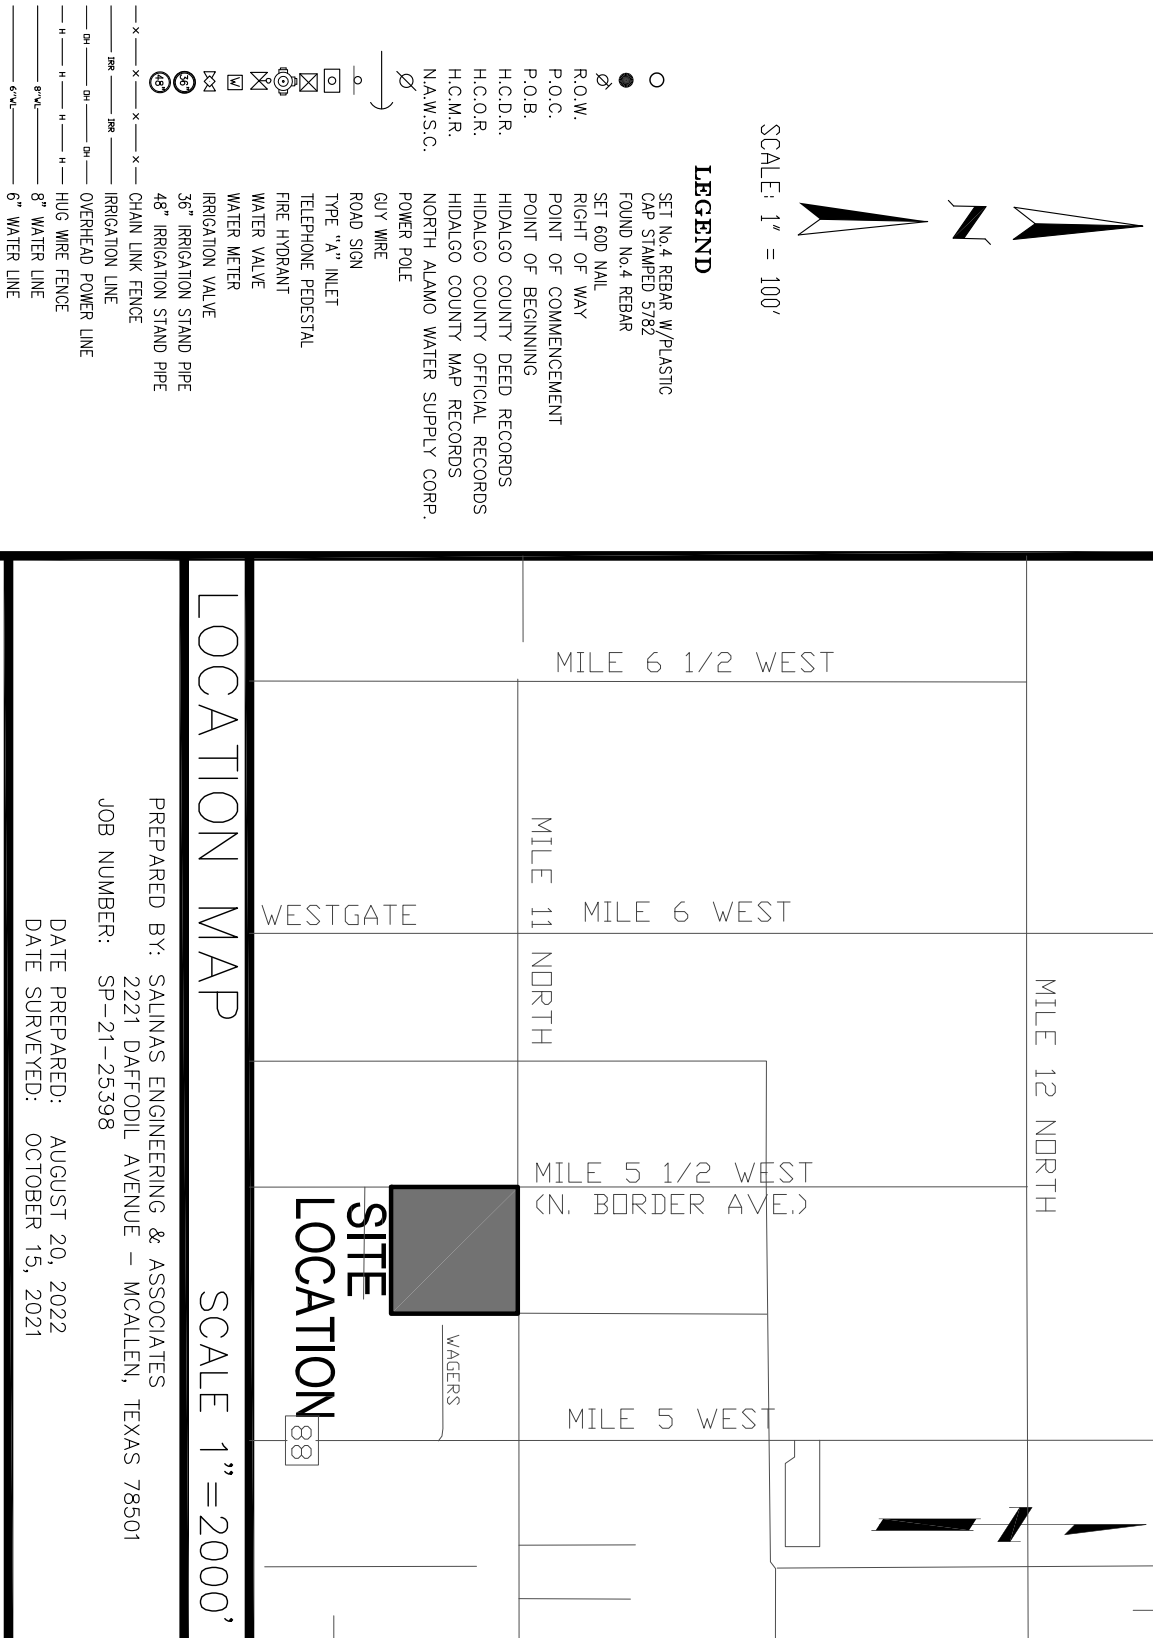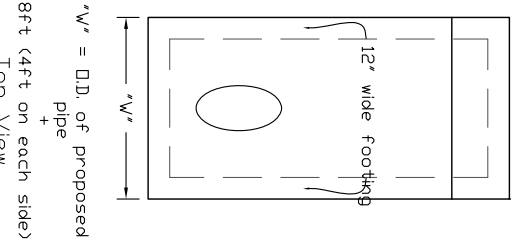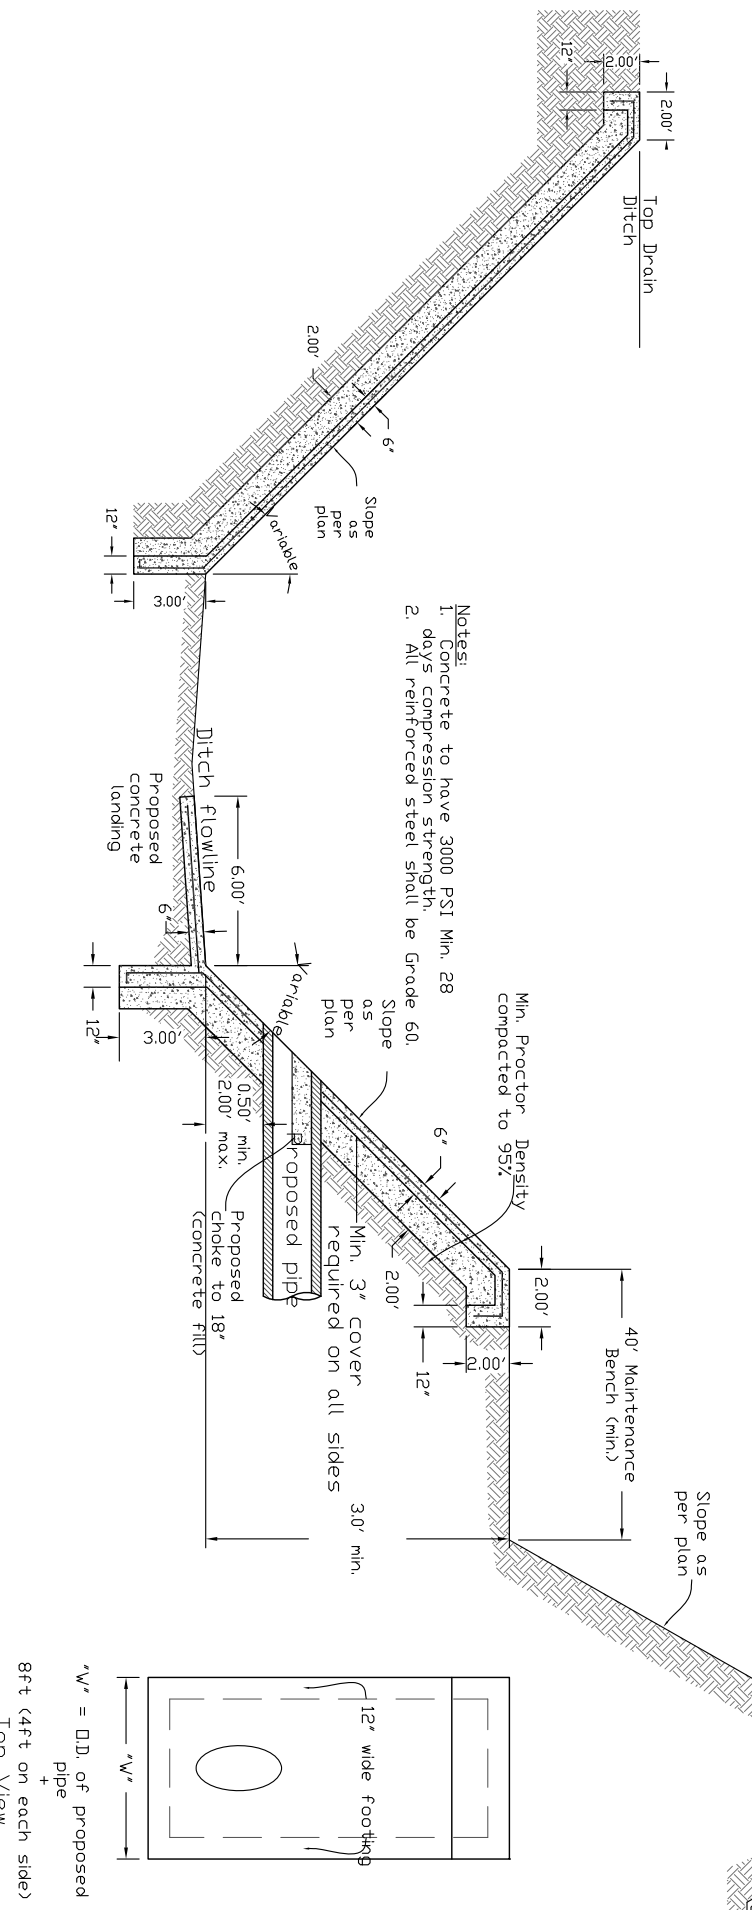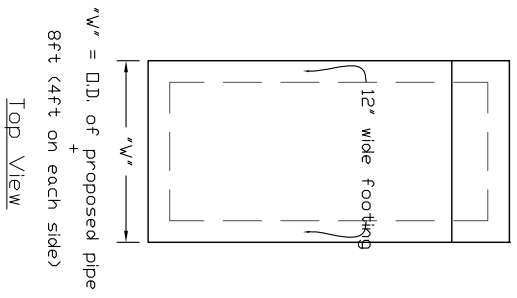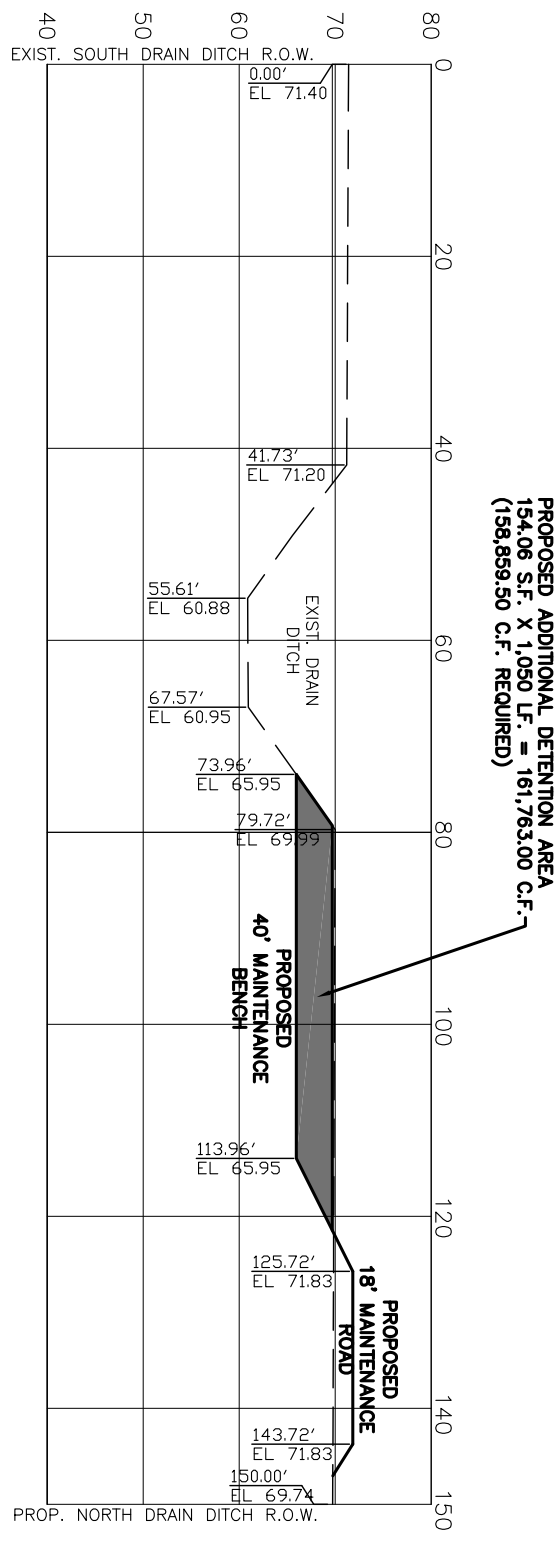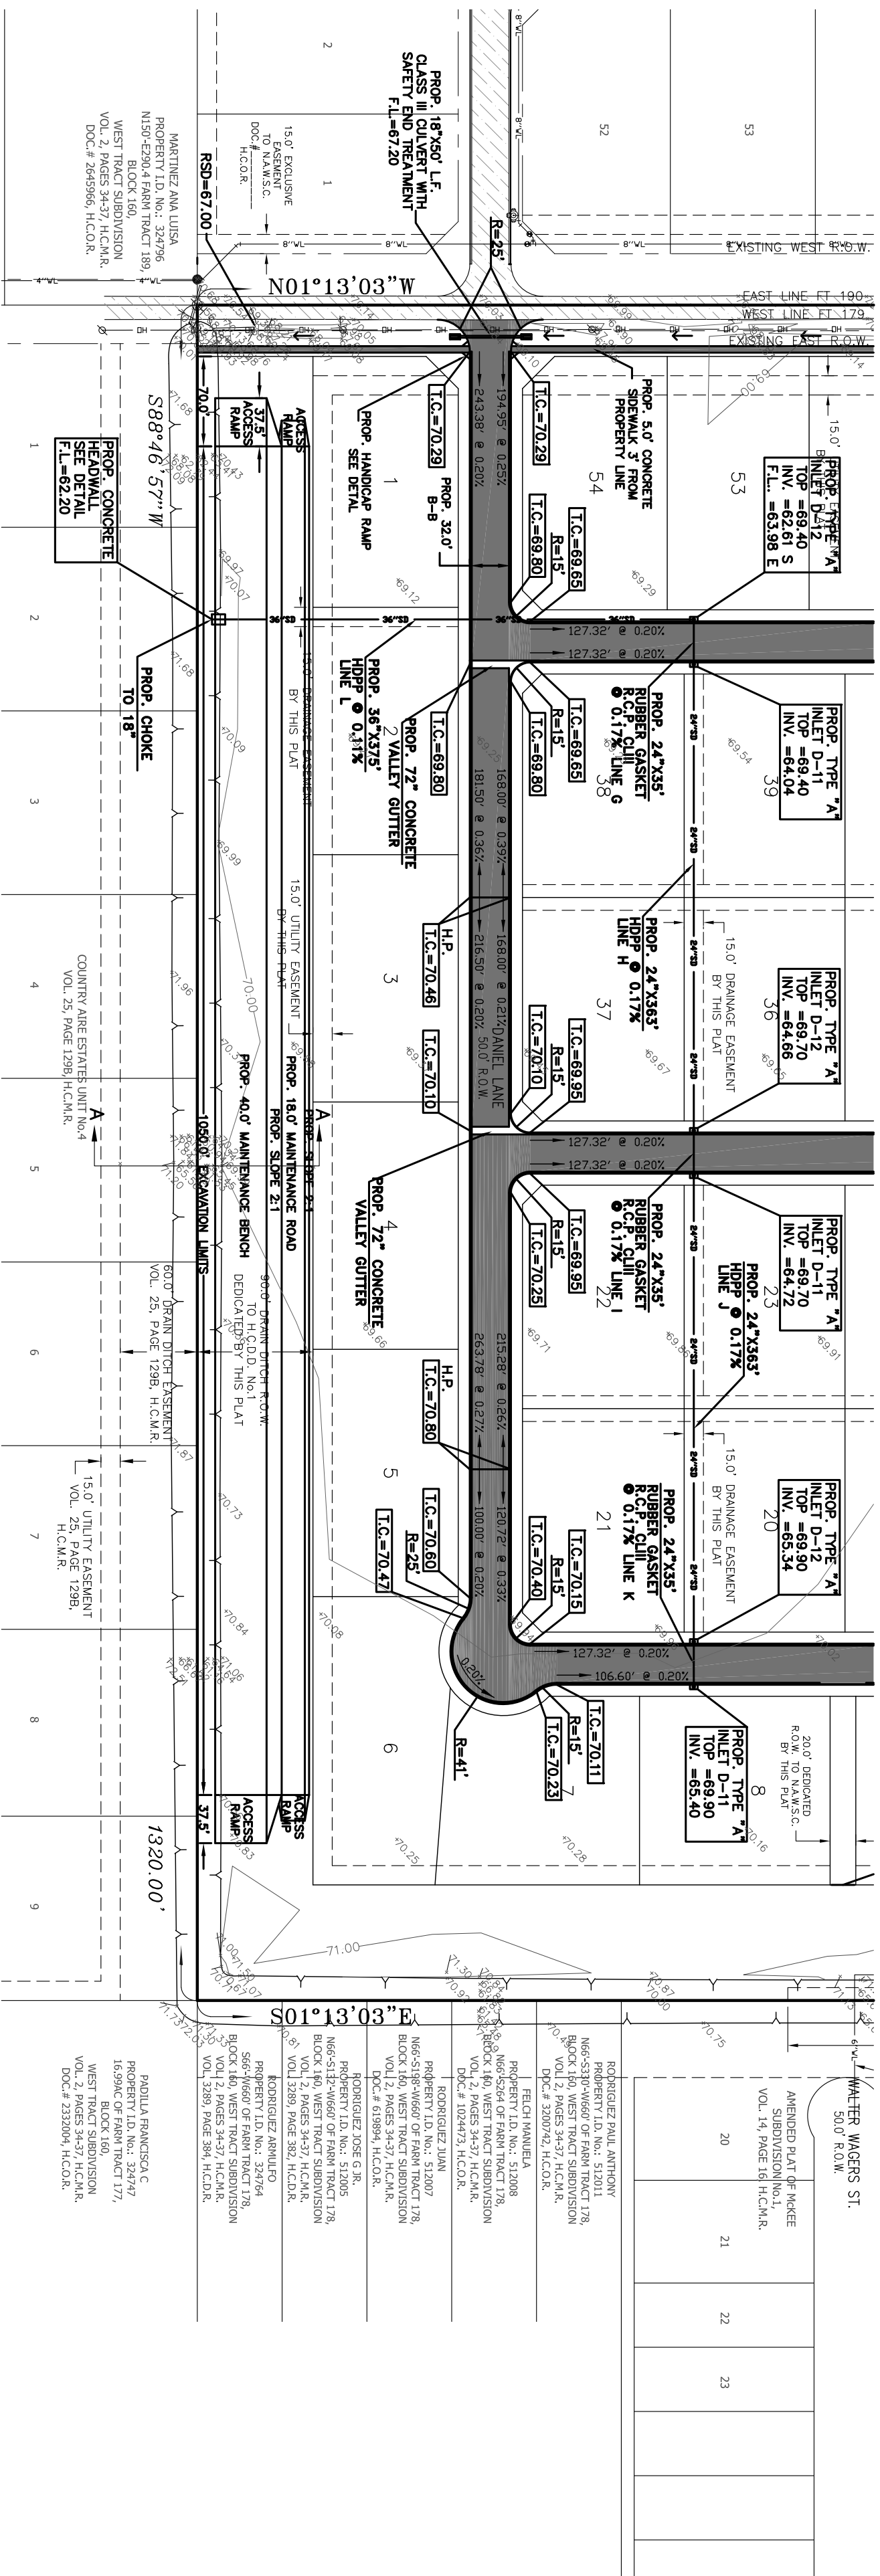

3	—	OVERHEAD POWER LINE	DATE PREPARED: AUGUST 20, 2022
2	—	HUG WIRE FENCE	DATE SURVEYED: OCTOBER 15, 2021
1	—	8" WATER LINE	
0	—	0" WATER LINE	

LOCATION OF SUBDIVISION WITH RESPECT TO THE EXTRAJURISDICTIONAL JURISDICTION OF A MUNICIPALITY:

THE DISTRICT-NORTH VESLAD SUBDIVISION PHASE II, IS LOCATED WITHIN HIGADO COUNTY PRESENT NO.1 ON THE SOUTHEAST CORNER OF THE INTERSECTION OF MILE 11 NORTH ROAD AND MILE 5 1/2 WEST ROAD. ACCORDING TO THE OFFICIAL MAP IN THE OFFICE OF THE DISTRICT-NORTH VESLAD SUBDIVISION PHASE II, ITS APPROXIMATE 3,960 FEET FROM THE CITY LIMITS AND IS WITHIN THE 3 MILE EXTRA TERRITORIAL JURISDICTION OF THE CITY OF VESLAD UNDER LOCAL GOVERNMENT CODE 44201.

	INDEX SHEET OF THE DISTRICT-NORTH WESTLACO SUBDIVISION PHASE 11
SHEET 1	HEADINGS, LOCATION MAPS, PRINCIPAL CONTACTS, PLAT WITH LOTS, STREETS, AND EXISTENT IMPROVEMENTS; LEGAL DESCRIPTION (NETS & BOUNDS); OWNER'S DECLARATION, CERTIFICATION AND ATTESTATION; CITY APPROVAL; CERTIFICATE OF PLAT APPROVAL; RESERVATION OF LOCATION OF SUBDIVISION WITH RESPECT TO THE E.U.I. OF A MUNICIPALITY AND DESHORE THE PRECINCT CERTIFICATE OF APPROVAL; NAME(S), ADDRESS(ES) AND SIGNATURE(S) OF THE CERTIFICATE OF APPROVAL.
SHEET 2	WATER DISTRIBUTION AND SANITARY SEWER MAP; ENGINEERING REPORT (ENGLISH AND SPANISH VERSIONS), INCLUDING DESCRIPTION OF WATER AND WASTE WATER SYSTEMS; CERTIFICATE AND STANDARD.
SHEET 3	DRAINAGE REPORT INCLUDING DESCRIPTION OF DRAINAGE AND HOW IT WILL ENGINEER'S CERTIFICATION; REVISION NOTES; TYPICAL ROADWAY SECTION; C&B AND OUTLET SECTION.
SHEET 4	
SHEET 5	WATER AND WASTE WATER (SEWER) DETAILS
SHEET 6	PAVING AND DRAINAGE DETAILS
	DRAINAGE EXCAVATION MAP


FILED FOR RECORD
IN HIDALGO COUNTY
ARTURO GUJARDO, JR.
HIDALGO COUNTY CLERK

BY: _____
DEPUTY _____


DISCLAIMER: THIS DOCUMENT IS RELEASED FOR THE PURPOSE OF INTERIM REVIEW BY THE COUNTY OF HIDALGO ONLY & BY NO OTHERS UNDER THE AUTHORITY OF DAVID OMAR SALINAS, P.E., TX. REG. NO. 71973 ON AUGUST 20, 2022. IT IS NOT TO BE USED FOR CONSTRUCTION PURPOSES.

REVISION NOTES			
NO.	SHEET	REVISION	DATE

SALINAS ENGINEERING & ASSOC.
(F-6675) -ENGINEER (10065700) -SURVEY
CONSULTING ENGINEERS & SURVEYORS
23221 DAFTODIL - McALLEN, TEXAS 78501
(956) 682-9081 (956) 686-1489 78501

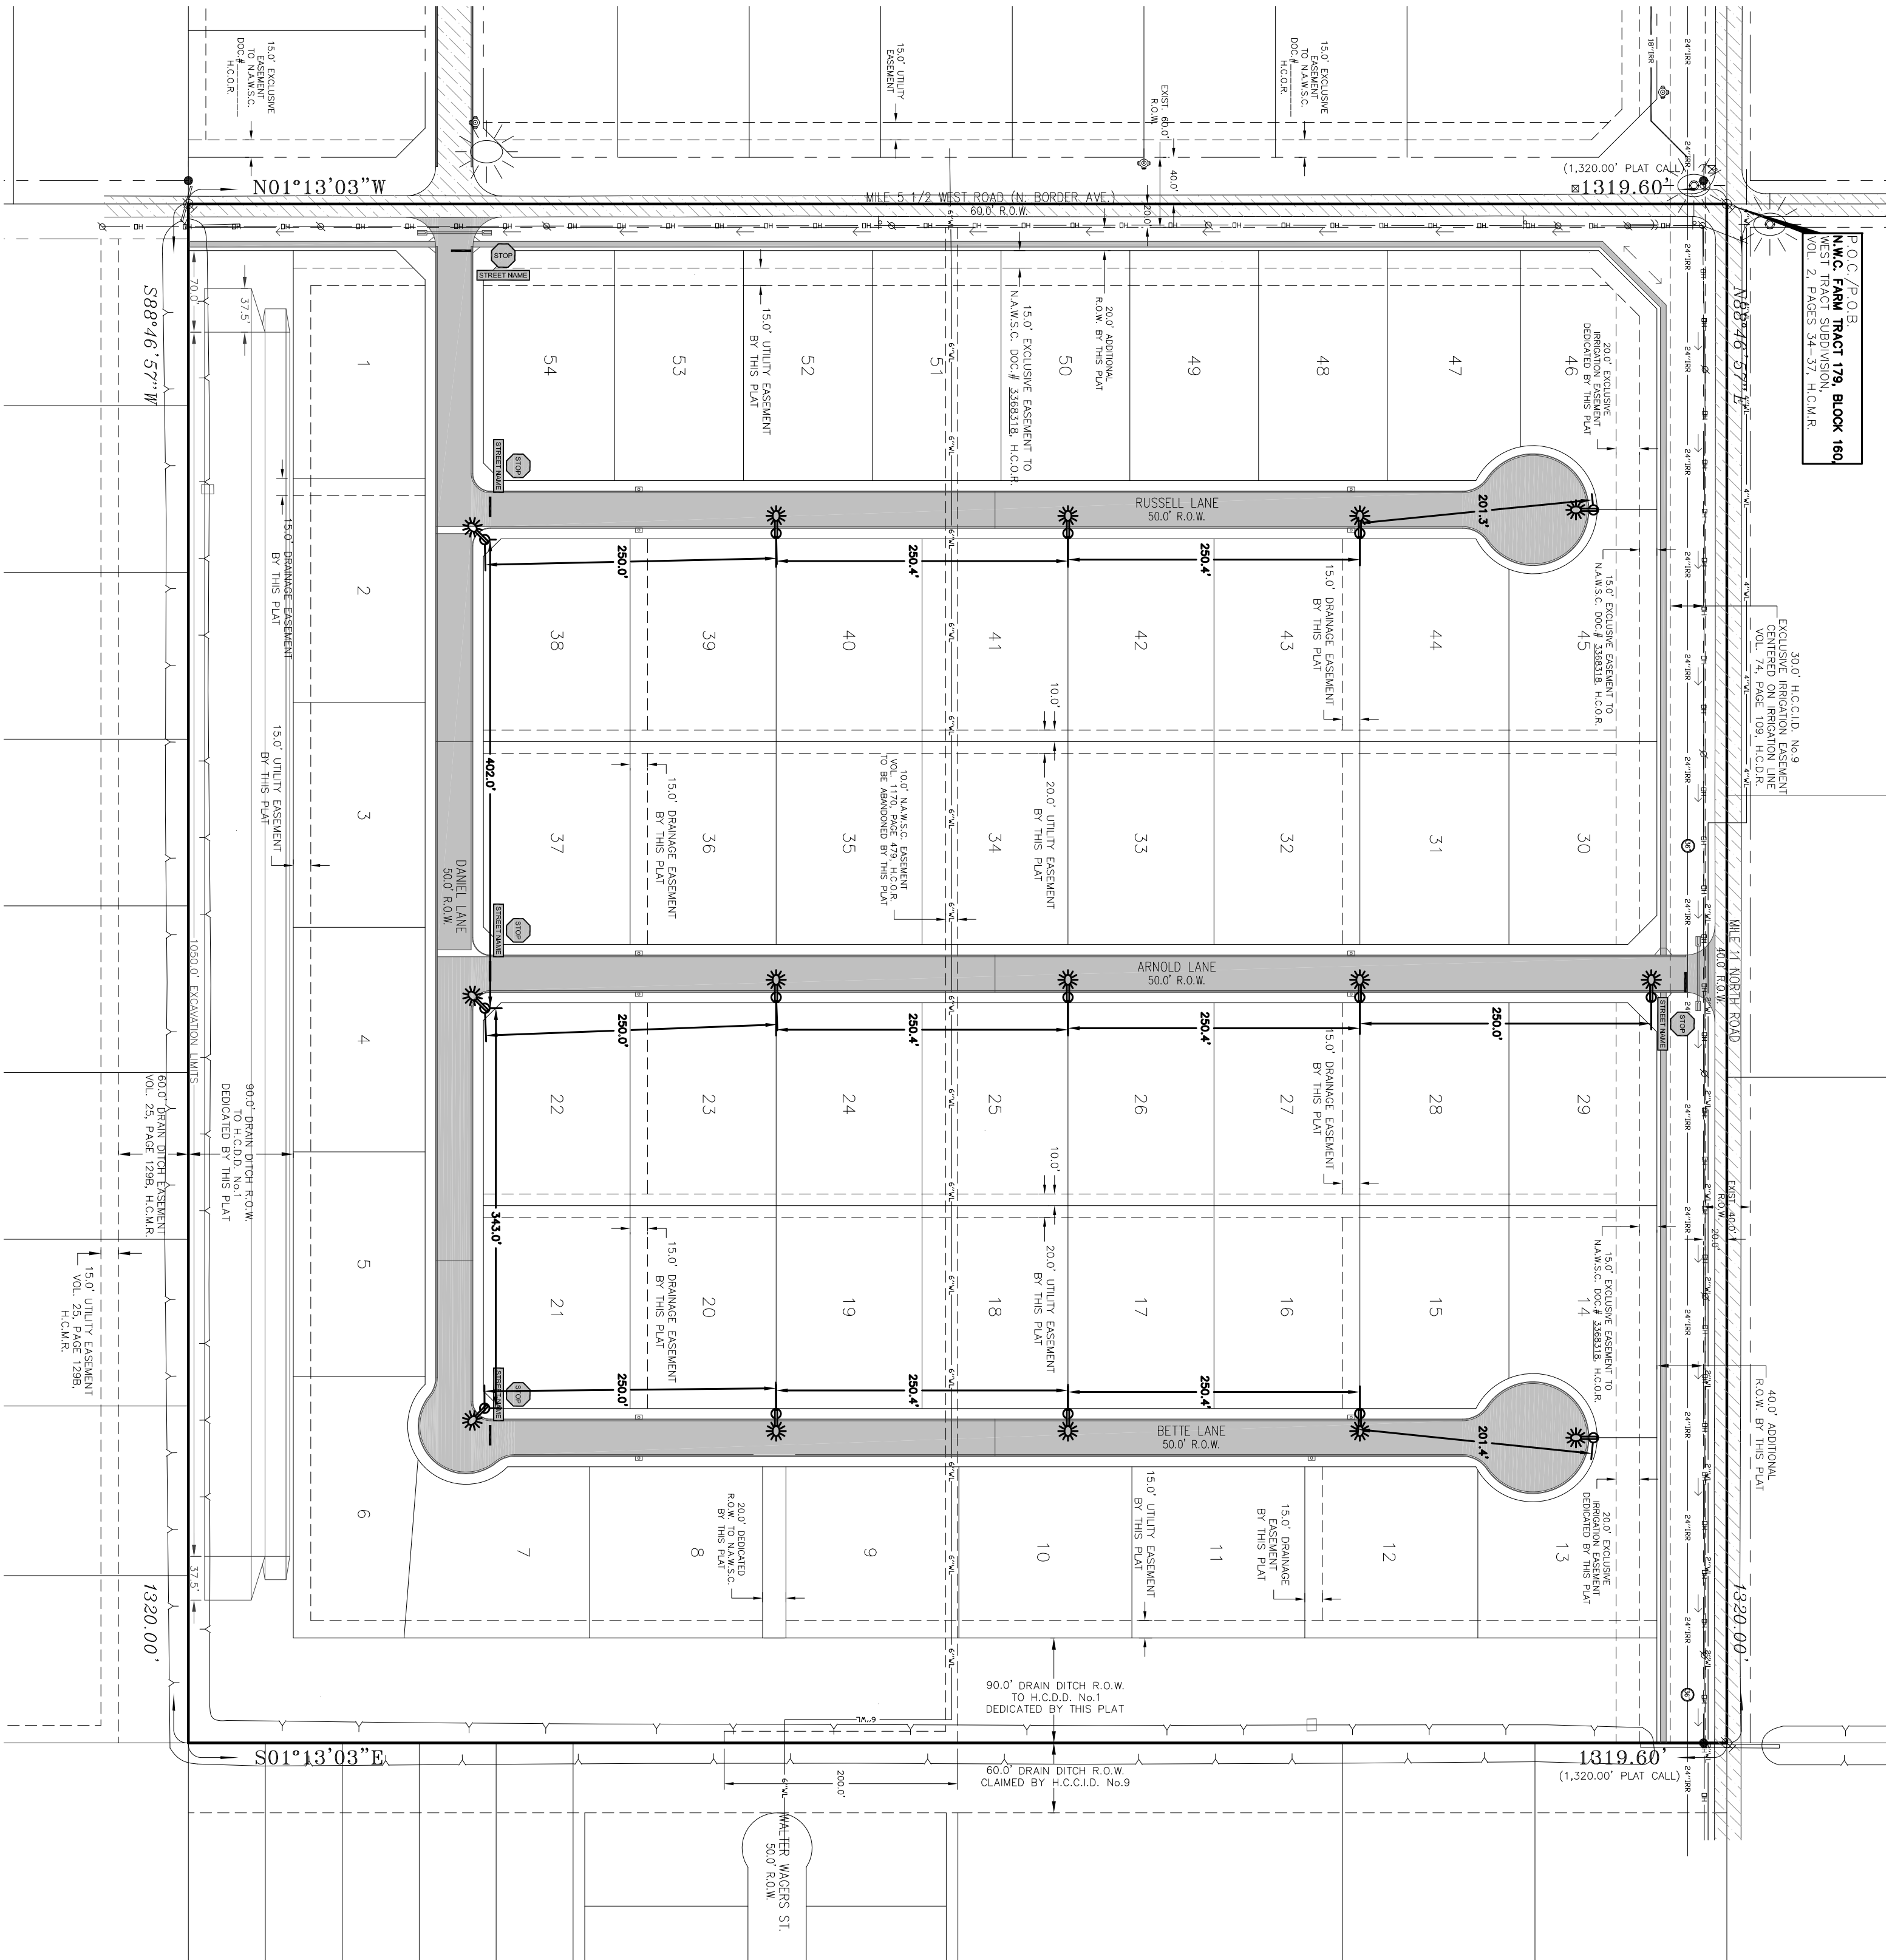

SCALE 1" = 100'

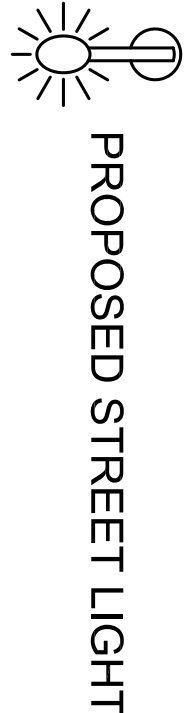

PROPOSED STREET LIGHT



PROPOSED STOP SIGN

STREET NAME PROPOSED STREET NAME SIGN

PROPOSED 24" STOP BAR



EXISTING STREET LIGHT

DISCLAIMER: THIS DOCUMENT IS RELEASED FOR THE PURPOSE OF INTERIM REVIEW ONLY. IT IS NOT TO BE USED FOR CONSTRUCTION PURPOSES. AUTHORITY OF DAVID OMAR SALINAS, P.E., TX REG. NO. 71973 ON 11 AUGUST 20, 2022. IT IS NOT TO BE USED FOR CONSTRUCTION PURPOSES.

Project: THE DISTRICT-NORTH WESLACO SUBDIVISION PHASE II

Sheet Title: STREET LIGHTING AND SIGN PLAN

SEA
SALINAS ENGINEERING & ASSOCIATES
(6875) ENGINEER (10065700) SURVEY
CONSULTING ENGINEERS & SURVEYORS
2221 DAFFODIL - McALLEN, TEXAS 78501
(956) 682-9081 (956) 686-1489 (FAX)

David Omar Salinas
Registered Professional
Engineer # 71973
Date: 08/20/22
Scale: 1"=100'
Designed By: D.O.S.
Drawn By: P.R.
Checked By: D.O.S.
Approved By: D.O.S.
Project No: SP-21-2510
Drawing No: SP-21-2510
Sheet 1 of 1