



Anthony Uresti
Director of Planning

HIDALGO COUNTY PLANNING DEPARTMENT

2818 S. BUSINESS HWY 281
EDINBURG TEXAS 78539
Tel. 956-318-2840

HIDALGO COUNTY COMMISSIONERS COURT MEETING

DATE: 3-05-2024

PROPOSED CARMEN AVILA SUBDIVISION PHASE IV PRECINCT No. 4.

ENGINEER: QUINTANILLA HEADLEY & ASSOCIATES DEVELOPER: VICTOR DANIEC MANAGER OF JEFFERSON ROAD PROPERTY INV., LLC.

☐ PRELIMINARY APPROVAL ☐ FINAL APPROVAL ☒ FINAL APPROVAL WITH FINANCIAL GUARANTEE ☐ WITH VARIANCE

NUMBER OF LOTS: 96 ☒ SINGLE FAMILY ☐ MULTI-FAMILY ☐ COMMERCIAL ☐ INDUSTRIAL

NUMBER OF STREETLIGHTS: 30

FILLING STATIONS: 9

LOCATION DESCRIPTION: WEST SIDE OF CARMEN AVILA ROAD APPROXIMATELY ¼ MILE SOUTH OF CIBOLO ROAD.

SUBDIVISION LIES WITHIN THE: ☒ ETJ OF EDINBURG.

DRAINAGE REPORT WAS APPROVED BY HCDD#1: ON 10-31-2019 PROPERTY LIES WITHIN FLOOD ZONE: "X" AS PER FEMA.

DRAINAGE DESIGN: DRAINAGE WILL BE PROVIDED BY STORM SEWER SYSTEM AND DETENTION WILL BE PROVIDED BY PROPOSED DRAIN DITCH.

ROAD R.O.W. DEDICATION: 20.00 FEET ONTO CARMEN AVILA ROAD.

H.C.R.O.W. FINAL APPROVAL DATE: 2-07-2024 BY, PRECINCT 4 R.O.W. AGENT

H.C.H.D. FINAL APPROVAL DATE: 2-20-2024 BY, ENVIRONMENTAL HEALTH DIVISION

SEWER SYSTEM: ☒ OSSF's HAVE BEEN ESCROWED.

WATER SERVICE PROVIDER: N.A.W.S.C. EXISTING LINE SIZE: 10" LOCATION: CARMEN AVILA ROAD.

H.C.E.O.C. FINAL APPROVAL DATE: 2-06-2024 : BY ENVIRONMENTAL COMPLIANCE COORDINATOR

☒ **LARGE CONSTRUCTION**

The applicant has submitted the required NOI as per Part II, Section E of the TPDES General Permit for Construction Activities (TXR150000) along with a copy of the Erosion Control Plan for the proposed project.

REQUEST FOR FINAL APPROVAL WITH: ☒ **CASH DEPOSIT:** Amount: \$144,000.00 For: (96 OSSF'S)

PRELIMINARY APPROVAL FROM THE
HIDALGO COUNTY COMMISSIONERS COURT ON: FEBRUARY 26, 2020

STAFF RECOMMENDS: ☐ **Preliminary Approval** subject to comments and future recommendations by planning, other departments and the approval of the City of EDINBURG.

☒ **Final Approval** with financial guarantee.

This subdivision plat has been reviewed and complies with the Hidalgo County Subdivision Rules, Texas Water Development Board Model Subdivision Rules and The Texas Local Government Code.

SUBDIVISION PLAT OF:

CARMEN AVILA SUBDIVISION PHASE IV

A 58.57 ACRE TRACT OF LAND OUT OF TRACT 156, SAN SALVADOR DEL TULE GRANT, HIDALGO COUNTY, TEXAS, ACCORDING TO THE MAP OR PLAT THEREOF RECORDED IN VOLUME 10, PAGES 58-60, MAP RECORDS, HIDALGO COUNTY, TEXAS, AND ACCORDING TO WARRANTY DEED WITH VENDOR'S LIEN RECORDED UNDER COUNTY CLERK'S DOCUMENT NUMBER 2764753, OFFICIAL RECORDS, HIDALGO COUNTY, TEXAS, REFERENCE TO WHICH IS HERE MADE FOR ALL PURPOSES AND BEING MORE PARTICULARLY DESCRIBED BY METES AND BOUNDS AS FOLLOWS.

METES & BOUNDS

A 58.57 ACRE TRACT OF LAND OUT OF TRACT 156, SAN SALVADOR DEL TULE GRANT, HIDALGO COUNTY, TEXAS, ACCORDING TO THE MAP OR PLAT THEREOF RECORDED IN VOLUME 10, PAGES 58-60, MAP RECORDS, HIDALGO COUNTY, TEXAS, AND ACCORDING TO WARRANTY DEED WITH VENDOR'S LIEN RECORDED UNDER COUNTY CLERK'S DOCUMENT NUMBER 2764753, OFFICIAL RECORDS, HIDALGO COUNTY, TEXAS, REFERENCE TO WHICH IS HERE MADE FOR ALL PURPOSES AND BEING MORE PARTICULARLY DESCRIBED BY METES AND BOUNDS AS FOLLOWS.

BEGINNING AT A 1/2" IRON ROD WITH CAP STAMPED RPLS 4856 SET ON THE WEST LINE OF TRACT 156 FOR THE NORTHWEST CORNER OF THIS TRACT, SAID ROD BEARS S 09°14'16" W, 1,227.81 FEET FROM THE NORTHWEST CORNER OF TRACT 156.

THENCE; S 80°44'08" E, A DISTANCE OF 467.83 FEET TO A 1/2" IRON ROD WITH CAP STAMPED RPLS 4856 SET FOR AN EXTERIOR CORNER OF THIS TRACT.

THENCE; S 09°15'52" W, A DISTANCE OF 320.50 FEET TO A 1/2" IRON ROD WITH CAP STAMPED RPLS 4856 SET FOR AN INTERIOR CORNER OF THIS TRACT.

THENCE; S 80°44'08" E, A DISTANCE OF 1,001.00 FEET TO A 1/2" IRON ROD WITH CAP STAMPED RPLS 4856 SET FOR THE NORTHEAST CORNER OF THIS TRACT.

THENCE; S 09°15'52" W, A DISTANCE OF 196.60 FEET TO A 1/2" IRON ROD WITH CAP STAMPED RPLS 4856 SET FOR AN INTERIOR CORNER OF THIS TRACT.

THENCE; S 80°44'08" E, A DISTANCE OF 167.79 FEET TO A 1/2" IRON ROD WITH CAP STAMPED RPLS 4856 SET FOR AN INTERIOR CORNER OF THIS TRACT.

THENCE; N 54°30'51" E, A DISTANCE OF 71.02 FEET TO A 1/2" IRON ROD WITH CAP STAMPED RPLS 4856 SET FOR AN EXTERIOR CORNER OF THIS TRACT.

THENCE; S 80°44'08" E, A DISTANCE OF 20.00 FEET TO A 1/2" IRON ROD WITH CAP STAMPED RPLS 4856 SET ON THE WEST RIGHT OF WAY LINE OF CARMEN AVILA ROAD, FOR AN EXTERIOR CORNER OF THIS TRACT.

THENCE; S 09°45'50" W, ALONG THE WEST RIGHT OF WAY LINE OF CARMEN AVILA ROAD, A DISTANCE OF 150.00 FEET A 1/2" IRON ROD WITH CAP STAMPED RPLS 4856 SET FOR AN EXTERIOR CORNER OF THIS TRACT.

THENCE; N 80°44'08" W, A DISTANCE OF 20.00 FEET TO A 1/2" IRON ROD WITH CAP STAMPED RPLS 4856 SET FOR AN EXTERIOR CORNER OF THIS TRACT.

THENCE; N 35°29'09" W, A DISTANCE OF 70.40 FEET TO A 1/2" IRON ROD WITH CAP STAMPED RPLS 4856 SET FOR AN INTERIOR CORNER OF THIS TRACT.

THENCE; N 80°44'08" W, PASSING A 1/2" IRON ROD WITH CAP STAMPED RPLS 4856 SET AT 167.36 FEET FOR THE NORTHEAST CORNER OF THE HIDALGO COUNTY DRAINAGE DISTRICT No.1 TRACT (TRACT 4, A 4.18 ACRE TRACT OF LAND OUT OF TRACT 156, SAN SALVADOR DEL TULE GRANT, HIDALGO COUNTY, TEXAS, ACCORDING TO THE MAP OR PLAT THEREOF RECORDED, ACCORDING TO DONATION DEED RECORDED UNDER COUNTY CLERK'S DOCUMENT NUMBER 3462041, OFFICIAL RECORDS, HIDALGO COUNTY, TEXAS), AND CONTINUING ALONG THE NORTH LINE OF THE HIDALGO COUNTY DRAINAGE DISTRICT No.1 TRACT, A TOTAL DISTANCE OF 317.36 FEET TO A 1/2" IRON ROD WITH CAP STAMPED RPLS 4856 SET FOR THE NORTHWEST CORNER OF SAID TRACT AND AN INTERIOR CORNER OF THIS TRACT.

THENCE; S 09°15'52" W, ALONG THE WEST LINE OF THE HIDALGO COUNTY DRAINAGE DISTRICT No.1 TRACT, A DISTANCE OF 1208.05 FEET TO A 1/2" IRON ROD WITH CAP STAMPED RPLS 4856 SET FOR THE SOUTHWEST CORNER OF SAID TRACT AND AN INTERIOR CORNER OF THIS TRACT.

THENCE; S 80°44'08" E, ALONG THE SOUTH LINE OF THE HIDALGO COUNTY DRAINAGE DISTRICT No.1 TRACT, PASSING A 1/2" IRON ROD WITH CAP STAMPED RPLS 4856 SET AT 150.00 FEET FOR THE SOUTHEAST CORNER OF SAID TRACT, A TOTAL DISTANCE OF 308.83 FEET TO A 1/2" IRON ROD WITH CAP STAMPED RPLS 4856 SET FOR AN INTERIOR CORNER OF THIS TRACT.

THENCE; N 54°30'51" E, A DISTANCE OF 71.02 FEET TO A 1/2" IRON ROD WITH CAP STAMPED RPLS 4856 SET FOR AN EXTERIOR CORNER OF THIS TRACT.

THENCE; S 80°44'08" E, A DISTANCE OF 20.00 FEET TO A 1/2" IRON ROD WITH CAP STAMPED RPLS 4856 SET ON THE WEST RIGHT OF WAY LINE OF CARMEN AVILA ROAD, FOR AN EXTERIOR CORNER OF THIS TRACT.

THENCE; S 09°45'50" W, ALONG THE WEST RIGHT OF WAY LINE OF CARMEN AVILA ROAD, A DISTANCE OF 457.06 FEET TO A 1/2" IRON ROD FOUND FOR THE NORTHEAST CORNER OF THE E.C.I.S.D. MIDDLE SCHOOL No.6 SUBDIVISION (RECORDED IN INSTRUMENT NUMBER 2036682, MAP RECORDS, HIDALGO COUNTY, TEXAS), AND THE SOUTHEAST CORNER OF THIS TRACT.

THENCE; N 80°14'58" W, ALONG THE NORTH LINE OF THE E.C.I.S.D. MIDDLE SCHOOL No.6 SUBDIVISION, A DISTANCE OF 223.30 FEET TO A 1/2" IRON ROD WITH CAP STAMPED RPLS 4856 SET FOR THE SOUTHEAST CORNER OF THE HIDALGO COUNTY DRAINAGE DISTRICT No.1 TRACT (TRACT 3, A 3.37 ACRE TRACT OF LAND OUT OF TRACT 156, SAN SALVADOR DEL TULE GRANT, HIDALGO COUNTY, TEXAS, ACCORDING TO THE MAP OR PLAT THEREOF RECORDED, ACCORDING TO DONATION DEED RECORDED UNDER COUNTY CLERK'S DOCUMENT NUMBER 3462041, OFFICIAL RECORDS, HIDALGO COUNTY, TEXAS) AND AN EXTERIOR CORNER OF THIS TRACT.

THENCE; N 09°15'52" E, ALONG THE EAST LINE OF THE HIDALGO COUNTY DRAINAGE DISTRICT No.1 TRACT, A DISTANCE OF 355.15 FEET TO A 1/2" IRON ROD WITH CAP STAMPED RPLS 4856 SET FOR THE NORTHEAST CORNER OF SAID TRACT AND AN INTERIOR CORNER OF THIS TRACT.

THENCE; N 80°44'08" W, ALONG THE NORTH LINE OF THE HIDALGO COUNTY DRAINAGE DISTRICT No.1 TRACT, A DISTANCE OF 150.0 FEET TO A 1/2" IRON ROD WITH CAP STAMPED RPLS 4856 SET FOR AN EXTERIOR CORNER OF SAID TRACT AND AN INTERIOR CORNER OF THIS TRACT.

THENCE; S 09°15'52" W, ALONG THE NORTH LINE OF THE HIDALGO COUNTY DRAINAGE DISTRICT No.1 TRACT, A DISTANCE OF 203.88 FEET TO A 1/2" IRON ROD WITH CAP STAMPED RPLS 4856 SET FOR INTERIOR CORNER OF SAID TRACT AND AN EXTERIOR CORNER OF THIS TRACT.

THENCE; N 80°14'58" W, ALONG THE NORTH LINE OF THE HIDALGO COUNTY DRAINAGE DISTRICT No.1 TRACT, A DISTANCE OF 625.06 FEET TO A 1/2" IRON ROD WITH CAP STAMPED RPLS 4856 SET FOR THE NORTHWEST CORNER OF SAID TRACT AND AN INTERIOR CORNER OF THIS TRACT.


THENCE; N 80°44'08" W, A DISTANCE OF 692.83 FEET TO A 1/2" IRON ROD WITH CAP STAMPED RPLS 4856 SET ON THE WEST LINE OF TRACT 156 FOR THE SOUTHWEST CORNER OF THIS TRACT.

THENCE; N 09°14'16" E (MAP RECORD: N 09°16' E), ALONG THE WEST LINE OF TRACT 156, A DISTANCE OF 2,023.72 FEET TO THE POINT OF BEGINNING AND CONTAINING 58.57 ACRES OF LAND MORE OR LESS.

BEARINGS ARE IN ACCORDANCE WITH SAN SALVADOR DEL TULE GRANT, RECORDED IN VOLUME 10, PAGES 58-60, MAP RECORDS, HIDALGO COUNTY, TEXAS.

STATE OF TEXAS COUNTY OF HIDALGO

I, THE UNDERSIGNED, A REGISTERED PROFESSIONAL LAND SURVEYOR IN THE STATE OF TEXAS, DO HEREBY CERTIFY THAT THIS PLAT IS TRUE AND CORRECT, AND WAS MADE AND PREPARED FROM AN ACTUAL SURVEY OF THE PROPERTY DONE ON THE GROUND UNDER MY SUPERVISION.

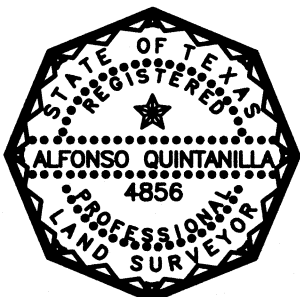


Alfonso Quintanilla
ALFONSO QUINTANILLA
R.P.L.S. No. 4856

7-15-19
DATE

LOCATION MAP

SCALE 1" = 4000'

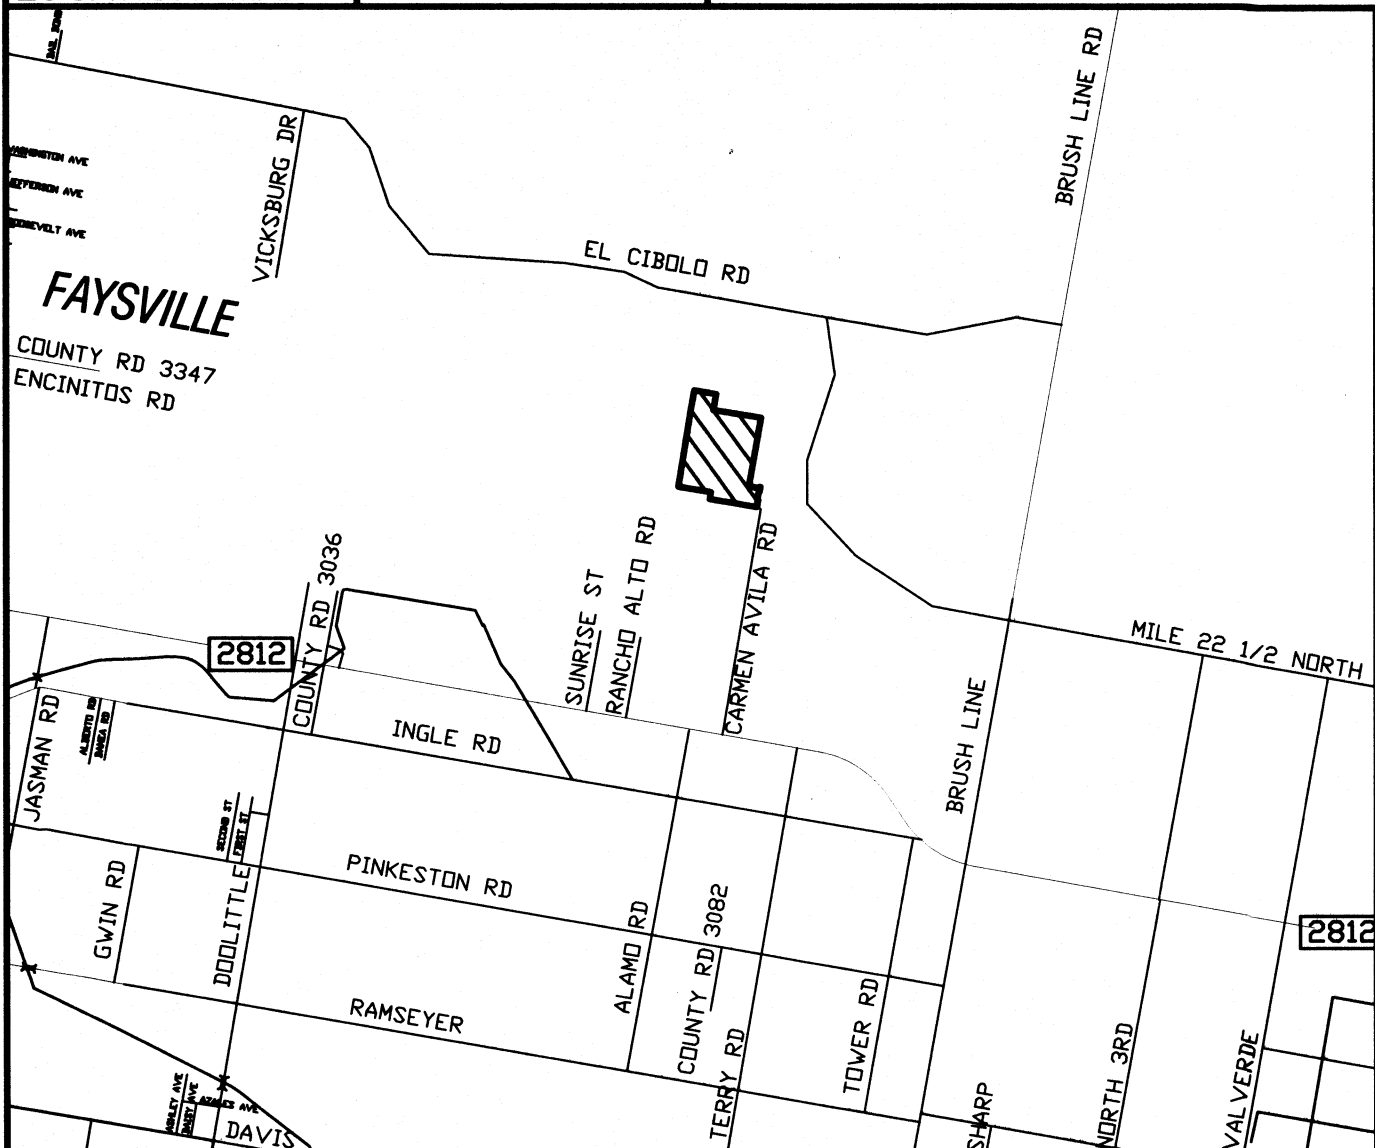

PLAT NOTES AND RESTRICTIONS:

1.- FLOOD ZONE STATEMENT:

FLOOD ZONE DESIGNATION: ZONE "X" (UNSHADED)
AREAS DETERMINED TO BE OUTSIDE 500-YEAR FLOODPLAIN
COMMUNITY-PANEL NUMBER 480334 0325 D
EFFECTIVE DATE: MAY 17, 2001

2.- MINIMUM BUILDING SETBACK LINES:

FRONT: 25.00 FEET
REAR: 15.00 FEET OR EASEMENT, WHICHEVER IS GREATER
SIDE: 5.00 FEET OR EASEMENT, WHICHEVER IS GREATER
CORNER SIDE: 10.00 FEET OR EASEMENT, WHICHEVER IS GREATER

3.- GENERAL NOTE FOR SINGLE FAMILY RESIDENCE

NO MORE THAN ONE-SINGLE FAMILY DETACHED DWELLING SHALL BE LOCATED ON EACH LOT. THIS MUST BE STIPULATED ON ALL DEEDS AND CONTRACTS FOR DEEDS. (ANY OTHER USE SHALL REQUIRE PLANNING DEPARTMENT, OFFICE OF ENVIRONMENTAL COMPLIANCE, HEALTH DEPARTMENT AND FIRE MARSHALL APPROVAL). APPLICATIONS FOR CONSTRUCTION ARE REQUIRED PRIOR TO OCCUPANCY OF THE LOT.

4.- MINIMUM FINISH FLOOR NOTE:

MINIMUM FINISH FLOOR ELEVATION SHALL BE 18" ABOVE TOP OF CENTERLINE OF THE STREET OR 18" ABOVE NATURAL GROUND, WHICHEVER IS GREATER. ELEVATION CERTIFICATE MAY BE REQUIRED FOR LOTS LOCATED OUTSIDE A DESIGNATED FLOOD ZONE AT THE TIME FOR APPLICATION FOR CONSTRUCTION TO VERIFY PRE AND POST CONSTRUCTION FINISH FLOOR ELEVATIONS. AN ELEVATION CERTIFICATE SHALL BE REQUIRED FOR ALL LOTS WITHIN A DESIGNATED FLOOD ZONE AT THE TIME FOR A DEVELOPMENT PERMIT APPLICATION.

5.- BENCHMARK NOTE:

THE FOLLOWING BENCHMARK IS IDENTIFIED ON THE FACE OF THE PLAT AND ON THE ATTACHED ENGINEERING PLANS.
B.M. No. 1 ELEVATION=83.18 TOP OF TYPE "CC" INLET LOCATED AT THE NORTHEAST CORNER OF LOT 407. NAVD 88 DATUM.
B.M. No. 2 ELEVATION=84.63 TOP OF TYPE "CC" INLET LOCATED AT THE NORTHEAST CORNER OF LOT 448. NAVD 88 DATUM.

6.- DRAINAGE

IN ACCORDANCE WITH THE HIDALGO COUNTY DRAINAGE DISTRICT No. 1 AND HIDALGO COUNTY REQUIREMENTS, THIS DEVELOPMENT WILL BE REQUIRED TO DETAIN A TOTAL OF 122,263.28 CUBIC FEET (3.95 ACRE FEET) OF STORM WATER RUNOFF. REGIONAL DRAINAGE RETENTION IN ACCORDANCE WITH THE LOCAL REQUIREMENTS WILL BE ACCOMPLISHED AS FOLLOWS: SEE DRAINAGE REPORT ON SHEET No. 5.

7.- LEGEND - - DENOTES 1/2" IRON ROD SET WITH PLASTIC CAP STAMPED RPLS 4856, UNLESS OTHERWISE NOTED.

8.- EACH PURCHASED CONTRACT MADE BETWEEN A SUBDIVIDER AND PURCHASER OF A LOT IN THIS SUBDIVISION SHALL CONTAIN A STATEMENT DESCRIBING HOW AND WHEN WATER, SEWER, ELECTRICITY AND GAS SERVICES WILL BE MADE AVAILABLE TO THE SUBDIVISION.

9.- ALL PUBLIC UTILITIES EASEMENTS DEDICATED BY THIS PLAT SHALL BE A MINIMUM WIDTH OF 15.00 FEET AS PER THE HIDALGO COUNTY MODEL SUBDIVISION RULES. BY SIGNING THIS PLAT DEVELOPER AND ENGINEER CERTIFY THAT ALL OTHER EASEMENTS SHOWN COMPLY WITH THE SIZE REQUIRED BY EACH UTILITY PROVIDER OCCUPYING AN EASEMENT.

10.- NO STRUCTURE SHALL BE PERMITTED OVER ANY EASEMENT.

EASEMENTS SHALL BE KEPT CLEAR OF FENCES, BUILDINGS, SHEDS, SHRUBS TREES, AND OTHER PLANTINGS (EXCEPT LOW, LESS THAN 18 INCHES MATURE HEIGHT, GROUND COVER, GRASS, OR FLOWERS) AND OTHER OBSTRUCTIONS THAT WOULD INTERFERE WITH THE OPERATIONS AND MAINTENANCE OF THE EASEMENT.

11.- ALL CONSTRUCTION SHALL COMPLY WITH STORM WATER POLLUTION PREVENTION PLAN (SW3P) REQUIREMENTS.

12.- THERE ARE NO WATER WELLS WITHIN 150 FEET FROM THE SUBDIVISION.

13.- ALL LOTS SHALL HAVE A POST DEVELOPMENT FINISHED GRADE FROM THE REAR OF THE LOT TO THE CURB AND/OR ROADSIDE DITCH AT A 0.25% SLOPE TO ACCOMPLISH POSITIVE DRAINAGE. THIS IS IN ACCORDANCE WITH HIDALGO COUNTY APPENDIX 5: COUNTY CONSTRUCTION SPECIFICATIONS 3.1.4.

14.- ON-SITE SEWAGE FACILITIES (OSSF) NOTE:

THIS SUBDIVISION SHALL USE ON-SITE SEWAGE FACILITIES IN ACCORDANCE WITH TCEQ AND HIDALGO COUNTY REGULATIONS FOR SEWAGE DISPOSAL.

THE SUBDIVIDER IS RESPONSIBLE FOR PROVIDING AN OSSF ON ALL LOTS.

A. OSSF SYSTEM IS BEING DESIGNED FOR DISPOSAL OF DOMESTIC SEWAGE ONLY. A SEPARATED DESIGN SHALL BE SUBMITTED FOR COMMERCIAL USE.

B. EACH LOT ON THIS PLAT COMPLIES WITH THE MINIMUM 21,780 SQUARE FEET LOT AREA WITH POTABLE WATER SUPPLY.

C. OSSF SYSTEM SHALL REQUIRE INSPECTION AND APPROVAL BY HIDALGO COUNTY AUTHORIZED DEPARTMENT.

D. SOIL ANALYSIS HAVE BEEN SUBMITTED TO THE AUTHORIZED HIDALGO COUNTY DEPARTMENT AND EXCEPT MAY BE ALSO SEEN ON THE UTILITY LAYOUT FOR THIS SUBDIVISION AS SUBMITTED TO THE HIDALGO COUNTY PLANNING DEPARTMENT. THE ENGINEER HAS DETERMINED THAT THE SOIL IS SUITABLE FOR A STANDARD SEPTIC TANK AND ABSORPTIVE DRAINFIELD SYSTEM.

E. APPROVED "OSSF" PERMIT APPLICATION IS REQUIRED INCLUDING INDIVIDUAL LOT PLANNING MATERIALS PRIOR TO OCCUPANCY A LOT.

RIGHT OF WAY EASEMENT

KNOW ALL MEN BY THESE PRESENTS, that the undersigned, owners of the property shown on this plat, their successors, assigns, and transferees (hereinafter called "Grantor"whether one or more persons are named), in consideration of one dollar (\$1.00) and other good and valuable consideration paid by North Alamo Water Supply Corporation, (hereinafter called "Grantee"), the receipt and sufficiency of which is hereby acknowledged, does hereby grant, bargain, sell, transfer, and convey to said Grantee, its successors, and assigns, and exclusive perpetual easement with the right to erect, construct, install and thereafter use, operate, inspect, repair, maintain, replace, and remove water distribution lines and appurtenances over and across the lands shown on this plat, together with the right of ingress and egress over Grantor's adjacent lands of the purpose for which the above mentioned rights are granted. The easement hereby granted shall not exceed 15' in width, and Grantee is hereby authorized to designate the course of the easement herein conveyed except that when the pipeline(s) is installed, the easement herein granted shall be limited to a strip of land 15' in width, the center line thereof being the pipeline installed.

In the event the easement hereby granted abuts on a public road and the city, county or state hereafter widens or relocates the public road so as to require the relocation of this water line as installed, Grantor further grants to Grantee an additional easement over and across the land shown on this plat for the purpose of laterally relocate said water line as may be necessary to clear the road improvements, which easement hereby granted shall be limited to a strip of land 15' in width, the center line thereof being the pipeline as relocated.

The consideration recited herein shall constitute payment in full for all damages sustained by Grantor by reason of the installation, maintenance, repair, replacement and relocation of the structures referred to herein. Thus agreement together with other provisions of this grant shall constitute an easement for the benefit of the Grantee, its successors, and assigns. The Grantor covenants that it is the owner of the above-described lands and that said lands are free and clear of all encumbrances and liens except the following:

The easement conveyed herein was obtained or improved through Federal financial assistance. This easement is subject to the provisions of Title VI of the Civil Rights Act of 1964 and the regulations issued pursuant thereto for so long as the easement continues to be used for the same or similar purpose for which financial assistance was extended or for so long as the Grantee owns it, whichever is longer.

IN WITNESS WHEREOF the said Grantor executed this instrument this ____ day of _____, 20____.

JEFFERSON ROAD PROPERTY INVESTMENTS, LLC
VICTOR DANIEC, MANAGER
P.O. BOX 2604
EDINBURG, TEXAS 78540

INDEX OF SHEETS

SHEET 1.- HEADING INDEX, LOCATION MAP AND ETJ, PRINCIPAL CONTACTS, DESCRIPTION (METES AND BOUNDS), MAP, LOT, STREETS, AND EASEMENT LAYOUT, ENGINEER'S & SURVEYOR'S CERTIFICATION, PLAT NOTES AND RESTRICTIONS, OWNER'S DEDICATION, CERTIFICATION, ATTESTATION, COUNTY JUDGE CERTIFICATE, COUNTY CLERK'S RECORDING CERTIFICATE, H.C.D.D. No. 1 CERTIFICATION, REVISION NOTES

SHEET 2.- MAP OF WATER DISTRIBUTION SYSTEM, ENGINEERING REPORT, INCLUDING DESCRIPTION OF WATER AND WASTE WATER/OSSF AND ENGINEER'S CERTIFICATION (ENGLISH AND SPANISH VERSION) SUBDIVIDER CERTIFICATE & STATEMENT, COUNTY CLERK'S RECORDING CERTIFICATE, REVISION NOTES.

SHEET 3.- MAP OF TOPOGRAPHY AND DRAINAGE, ENGINEER'S CERTIFICATION, COUNTY CLERK'S RECORDING CERTIFICATE, DRAINAGE REPORT INCLUDING DESCRIPTION OF DRAINAGE WITH ENGINEER'S CERTIFICATION, ONSTRUCTION DETAILS, REVISION NOTES.

SHEET 4.- OFFSITE DRAINAGE LAYOUT, ENGINEER'S CERTIFICATION, COUNTY CLERK'S RECORDING CERTIFICATE.

STATE OF TEXAS COUNTY OF HIDALGO OWNER'S DEDICATION, CERTIFICATION, AND ATTESTATION

I, VICTOR DANIEC, MANAGER OF JEFFERSON ROAD PROPERTY INVESTMENTS, LLC AS OWNER OF THE 58.57 ACRE TRACT OF LAND ENCOMPASSED WITHIN THE PROPOSED CARMEN AVILA SUBDIVISION PHASE IV HEREBY SUBDIVIDE THE LAND AS DEPICTED IN THIS SUBDIVISION PLAT AND DEDICATE TO PUBLIC USE THE STREET, PARK, AND EASEMENTS SHOWN HEREIN. I CERTIFY THAT I HAVE COMPLIED WITH THE REQUIREMENTS OF TEXAS LOCAL GOVERNMENT CODE § 232.032 AND THAT:

(A) THE WATER QUALITY AND CONNECTIONS TO THE LOTS MEET, OR WILL MEET, THE MINIMUM STATE STANDARDS;

(B) SEWER CONNECTIONS TO THE LOTS OR SEPTIC TANKS MEET, OR WILL MEET, THE MINIMUM REQUIREMENTS OF STATE STANDARDS;

(C) ELECTRICAL CONNECTIONS PROVIDED TO THE LOTS MEET, OR WILL MEET, THE MINIMUM STATE STANDARDS;

(D) GAS CONNECTIONS, IF AVAILABLE, PROVIDED TO THE THE LOTS MEET, OR WILL MEET, THE MINIMUM STATE STANDARDS.

I ATTEST THAT THE MATTERS ASSERTED IN THIS PLAT ARE TRUE AND COMPLETE.


JEFFERSON ROAD PROPERTY INVESTMENTS, LLC
VICTOR DANIEC, MANAGER
P.O. BOX 2604
EDINBURG, TEXAS 78540

STATE OF TEXAS COUNTY OF HIDALGO

BEFORE ME, the undersigned notary public, on this day personally appeared

VICTOR DANIEC, who proved to me through his Texas Department of Public Safety Driver License to be the person whose name is subscribed to the foregoing instrument, who, being by me first duly sworn, declared that the statements therein are true and correct and acknowledged that he executed the same for the purposes and consideration thereby expressed.

Given under my hand and seal of office this ____ day of _____, 20____.

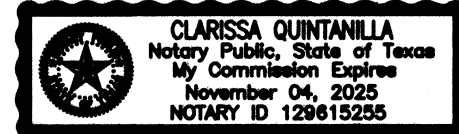

CLARISSA QUINTANILLA -- NOTARY PUBLIC

HIDALGO COUNTY CERTIFICATE OF PLAT APPROVAL UNDER LOCAL GOVERNMENT CODE § 232.028(a)

WE THE UNDERSIGNED CERTIFY THAT THIS PLAT OF THE CARMEN AVILA SUBDIVISION PHASE IV was reviewed and approved by the Hidalgo County Commissioners Co _____.

Hidalgo County Judge _____ date _____
ATTEST: Hidalgo County Clerk _____ date _____

APPROVED BY DRAINAGE DISTRICT:
HIDALGO COUNTY DRAINAGE DISTRICT NO. 1 HEREBY CERTIFIES THAT THE DRAINAGE PLANS FOR THIS SUBDIVISION COMPLY WITH THE MINIMUM STANDARDS OF THE DISTRICT ADOPTED UNDER THE TEXAS WATER CODE 49.211(C.). THE DISTRICT HAS NOT REVIEWED AND DOES NOT CERTIFY THAT THE DRAINAGE STRUCTURES DESCRIBED ARE APPROPRIATE FOR THE SPECIFIC SUBDIVISION BASED ON GENERALLY ACCEPTED ENGINEERING CRITERIA. IT IS THE RESPONSIBILITY OF THE DEVELOPER AND HIS ENGINEER TO MAKE THEIR DETERMINATIONS.

HIDALGO COUNTY DRAINAGE DISTRICT NO. 1

RAUL SESIN, P.E., C.F.M.
GENERAL MANAGER _____ DATE _____

HIDALGO COUNTY CERTIFICATE OF PLAT APPROVAL

I, THE UNDERSIGNED, CERTIFY THAT THIS PLAT OF _____ CARMEN AVILA SUBDIVISION PHASE IV _____ WAS REVIEWED AND APPROVED BY THE HIDALGO COUNTY HEALTH DEPARTMENT ON _____, _____.


ENVIRONMENTAL HEALTH DIVISION MANAGER _____ DATE _____

STATE OF TEXAS COUNTY OF HIDALGO

I, THE UNDERSIGNED, A LICENSED PROFESSIONAL ENGINEER IN THE STATE OF TEXAS, DO HEREBY CERTIFY THAT THE PROPER ENGINEERING CONSIDERATIONS HAVE BEEN GIVEN TO THIS PLAT.



Marco A. Gonzalez
MARCO A. GONZALEZ
P.E. No. 120016
2-7-24
DATE

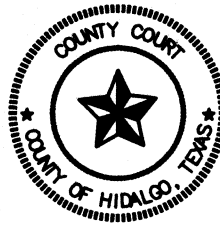


FILED FOR RECORD IN
HIDALGO COUNTY
ARTURO GUJARDO, JR.
HIDALGO COUNTY CLERK

ON: _____ AT _____ AM/PM
INSTRUMENT NUMBER _____
OF THE MAP RECORDS OF HIDALGO COUNTY, TEXAS

BY: _____ DEPUTY

DATE OF PREPARATION AUGUST, 4 2019

SHEET NO. 1 OF 5 SHEETS	DATE PREPARED AUG 4 2019	PREPARED BY ALEX C	CHECKED BY ALEX C	APPROVED BY AG
	DATE REVIEWED 2-7-2024	REVIEWED BY ALEX C	CHECKED BY AG	APPROVED BY AG

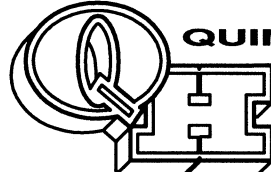

QUINTANILLA, HEADLEY AND ASSOCIATES, INC.

CONSULTING ENGINEERS LAND SURVEYORS
124 E. STUBBS ST. PHONE 956-381-6480
EDINBURG, TEXAS 78539 FAX 956-381-0527
EDINBURG, TX 78539 (956)381-6480 381-0527
REGISTRATION NUMBER F-1513

EL CIBOLO ROAD

SUBDIVISION PLAT OF:

CARMEN AVILA SUBDIVISION PHASE IV

A 58.57 ACRE TRACT OF LAND OUT OF TRACT 156, SAN SALVADOR DEL TULE GRANT, HIDALGO COUNTY, TEXAS, ACCORDING TO THE MAP OR PLAT THEREOF RECORDED IN VOLUME 10, PAGES 58-60, MAP RECORDS, HIDALGO COUNTY, TEXAS, AND ACCORDING TO WARRANTY DEED WITH VENDORS LIEN RECORDED UNDER COUNTY CLERK'S DOCUMENT NUMBER 2764753, OFFICIAL RECORDS, HIDALGO COUNTY, TEXAS, REFERENCE TO WHICH IS HERE MADE FOR ALL PURPOSES AND BEING MORE PARTICULARLY DESCRIBED BY METES AND BOUNDS AS FOLLOWS:

P.O.C.
X=16278.7476
Y=1687240.8280
END. POB
N.W. COR.
TRACT 156

P.O.B.
X=11006.2222
Y=1687118.3705
SET 1/2" x 24"
IRON ROD WITH
PLASTIC CAP
STAMPED RPLS 4856

GAS MARKER
TEXAS GAS SERVICE
1-800-344-8377

300' GAS EASEMENT
DEDICATED BY THIS PLAT

1227.81' W

S 09°14'16" E

467.83'

S 80°44'08" E

200.00'

435

434

433

432

431

430

429

428

427

426

425

424

423

422

421

420

419

418

417

416

415

414

413

412

411

410

409

408

407

406

405

404

403

402

401

400

399

398

397

396

395

394

393

392

391

390

389

388

387

386

385

384

383

382

381

380

379

378

377

376

375

374

373

372

371

370

369

368

367

366

365

364

363

362

361

360

359

358

357

356

355

354

353

352

351

350

349

348

347

346

345

344

343

342

341

340

339

338

337

336

335

334

333

332

331

330

329

328

327

326

325

324

323

322

321

320

319

318

317

316

315

314

313

312

311

310

309

308

307

306

305

304

303

302

301

300

299

298

297

296

295

294

293

292

291

290

289

288

287

286

285

284

283

282

281

280

279

278

277

276

275

274

273

272

271

270

269

268

267

266

265

264

263

262

261

260

259

258

257

256

255

254

253

252

251

250

249

248

247

246

245

244

243

242

241

240

239

238

237

236

235

234

233

232

231

230

229

228

227

226

225

224

223

222

221

220

219

218

217

216

215

214

213

212

211

210

209

208

207

206

205

204

203

202

201

200

199

198

197

196

195

194

193

192

191

190

189

188

187

186

185

184

183

182

181

180

179

178

177

176

175

174

173

172

171

170

169

168

167

166

165

164

163

162

161

160

159

158

157

156

155

154

153

152

151

150

149

148

147

146

145

144

143

142

141

140

139

138

137

136

135

134

133

132

131

130

129

128

127

126

125

124

123

122

121

120

119

118

117

116


115

CARMEN AVILA SUBDIVISION PHASE IV

A 58.57 ACRE TRACT OF LAND OUT OF TRACT 156, SAN SALVADOR DEL TULE GRANT, HIDALGO COUNTY, TEXAS, ACCORDING TO THE MAP OR PLAT THEREOF RECORDED IN VOLUME 10, PAGES 58-60, MAP RECORDS, HIDALGO COUNTY, TEXAS, AND ACCORDING TO WARRANTY DEED WITH VENDORS LIEN RECORDED UNDER COUNTY CLERK'S DOCUMENT NUMBER 2764753, OFFICIAL RECORDS, HIDALGO COUNTY, TEXAS, REFERENCE TO WHICH IS HERE MADE FOR ALL PURPOSES AND BEING MORE PARTICULARLY DESCRIBED BY METES AND BOUNDS AS FOLLOWS.


MAP OF WATER DISTRIBUTION SYSTEM/MAPA DE DISTRIBUCION DE AGUA

THE JEFFERSON ROAD PROPERTY INVESTMENTS, LLC TRACT: REMAINING TRACT OF LAND OUT OF TRACT 156, SAN SALVADOR DEL TULE GRANT, ACCORDING TO WARRANTY DEED WITH VENDOR'S LIEN RECORDED UNDER COUNTY CLERK'S DOCUMENT NUMBER 2764753, OFFICIAL RECORDS, HIDALGO COUNTY, TEXAS.

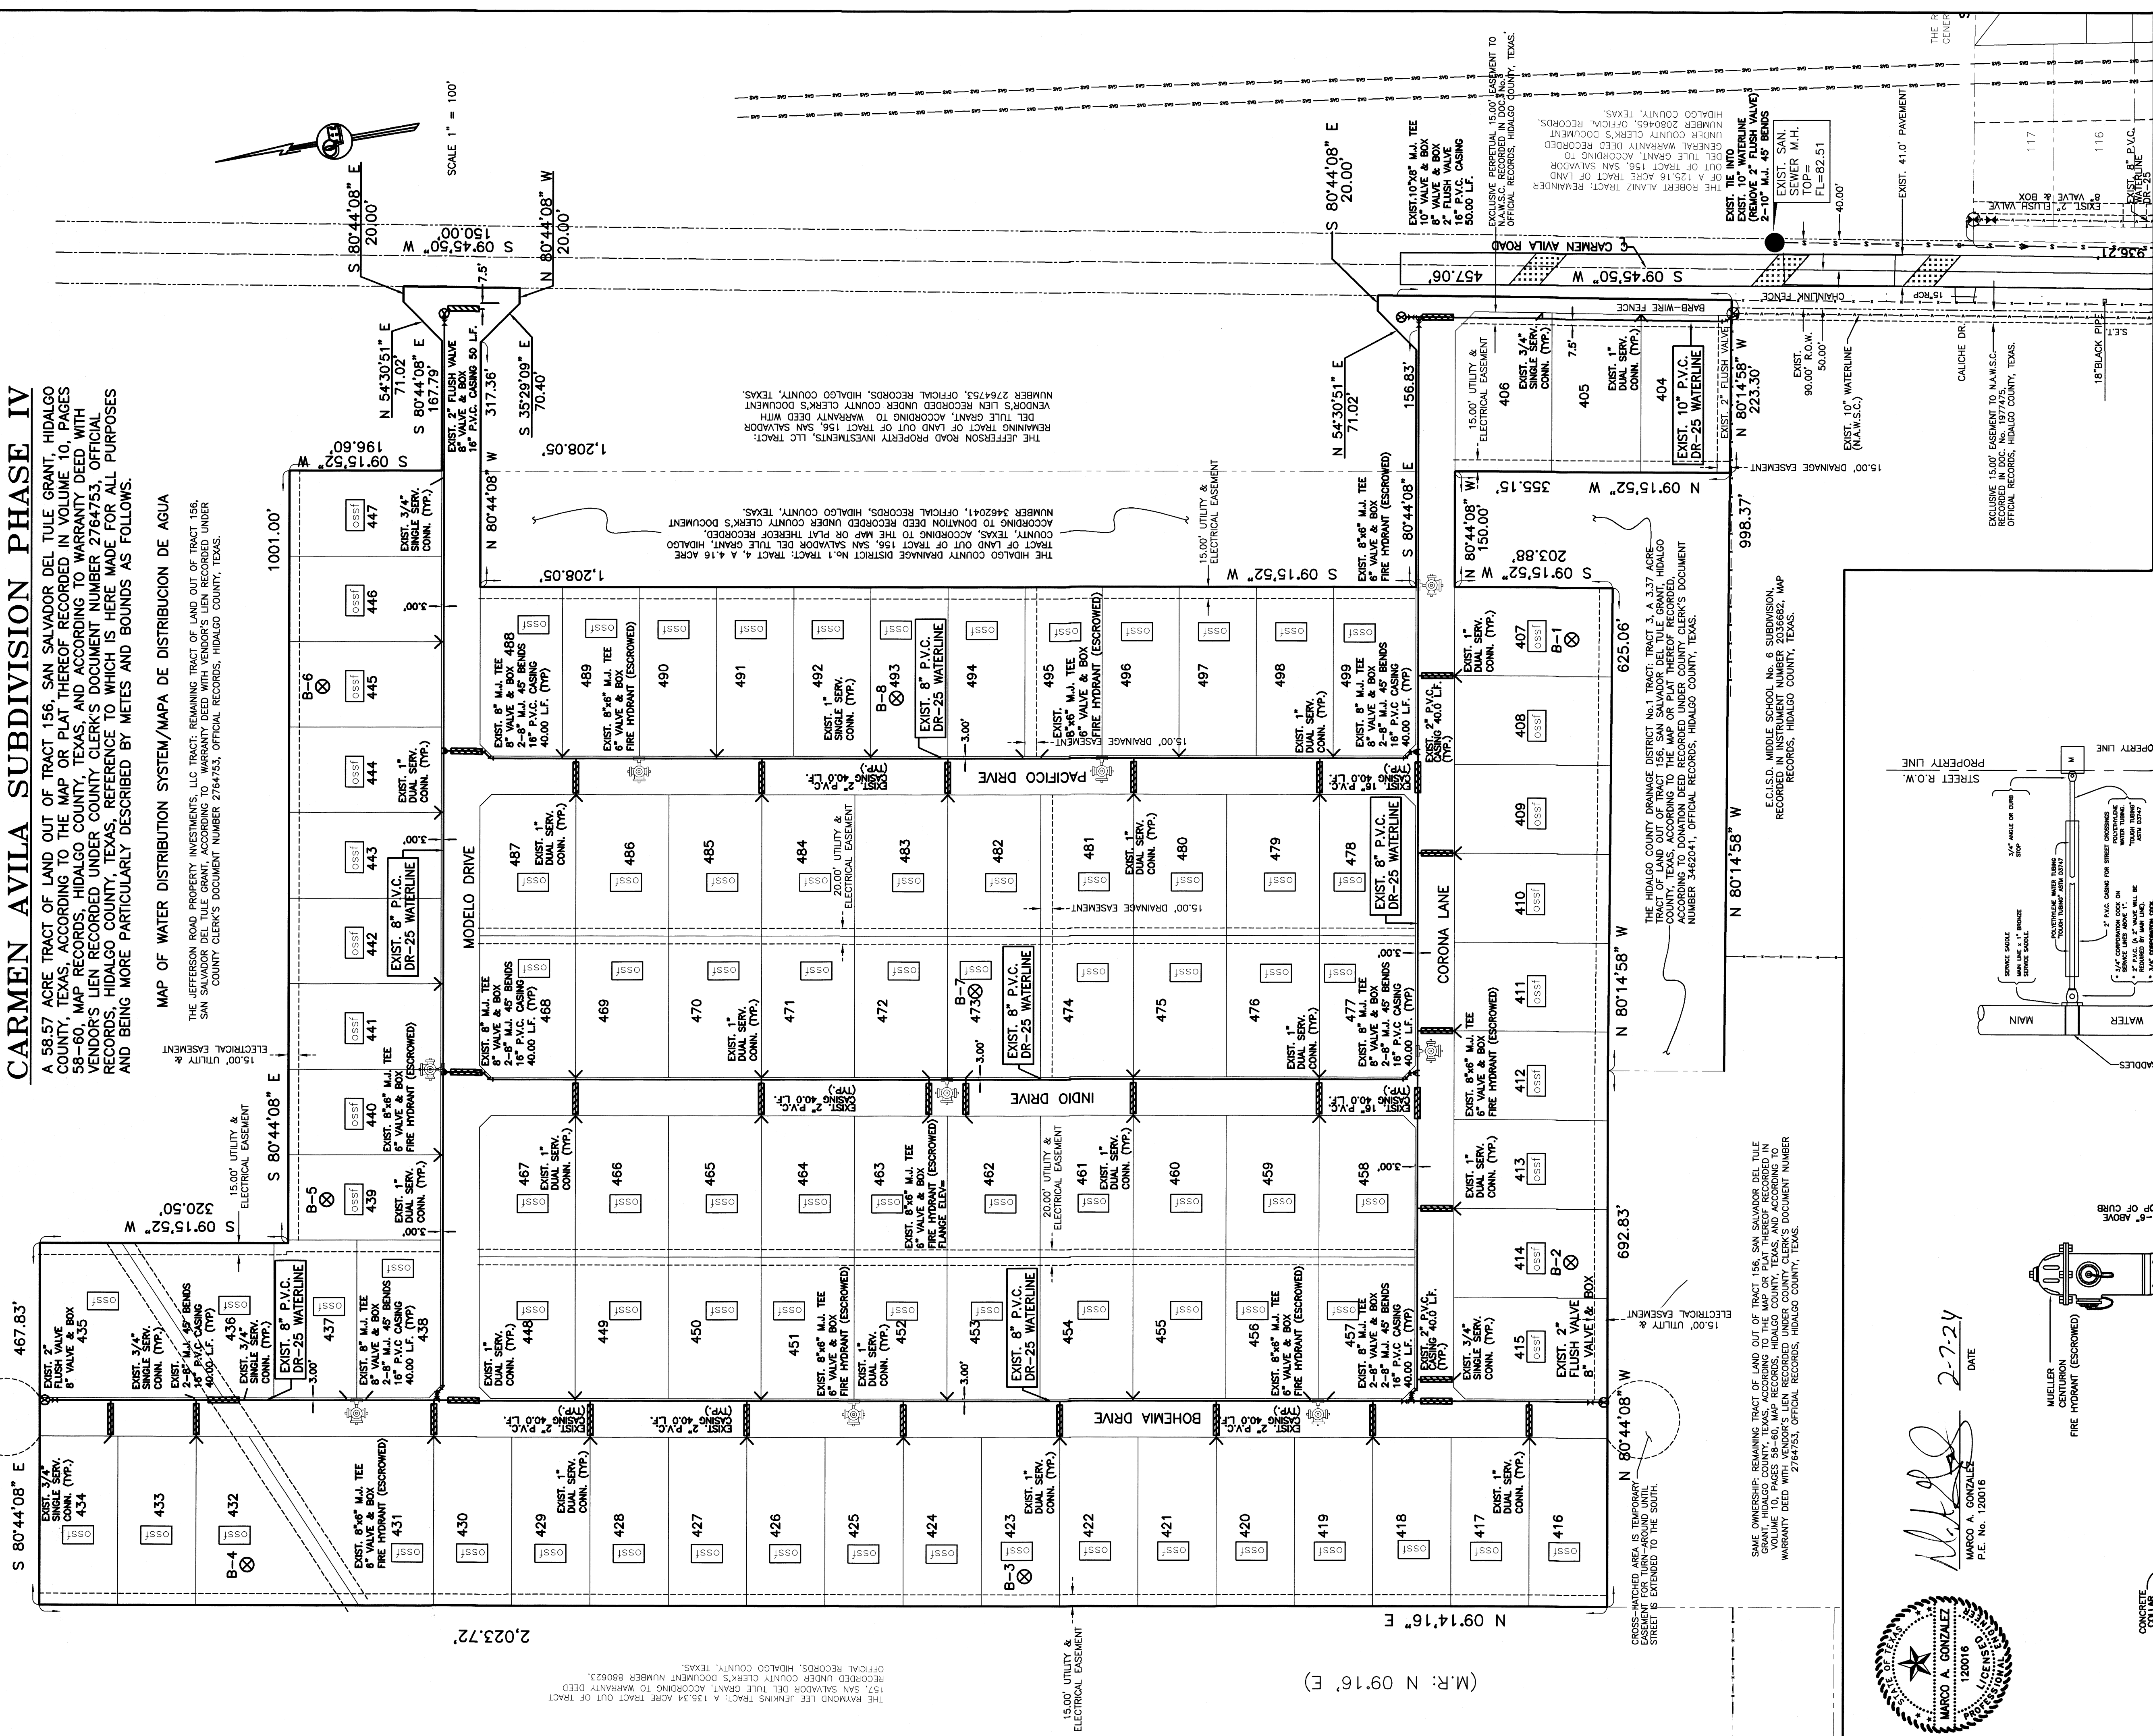[illegible]


B-1
⊗ **TEST BORINGS**
ossf **SEPTIC TANK (OSSF)**

COST ESTIMATE	
WATER DISTRIBUTION:	\$ 246,568.00
DRAINAGE IMPROVEMENTS:	\$ 548,754.80
PAVING IMPROVEMENTS:	\$ 807,750.00
LOWED SEPTIC TANK (OSSF):	\$ 144,000.00

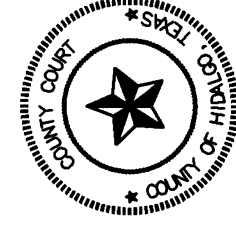


FILED FOR RECORD IN
HIDALGO COUNTY
ARTURO GUJARDO, JR.
HIDALGO COUNTY CLERK


ON: _____ AT _____ AM/PM _____
INSTRUMENT NUMBER _____
OF THE MAP RECORDS OF HIDALGO COUNTY, TEXAS
BY: _____ DEPUTY _____

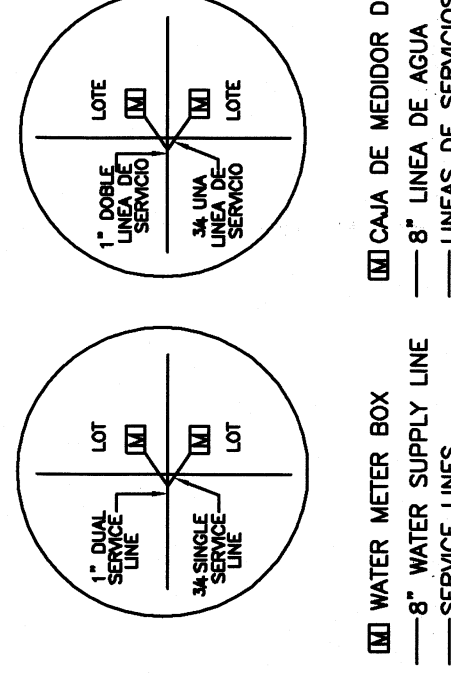

☒ WATER METER BOX	☒ CAJA DE MEDIDOR DE AGUA
—8" WATER SUPPLY LINE	—8" LINEA DE AGUA
—SERVICE LINES	—LINEAS DE SERVICIOS

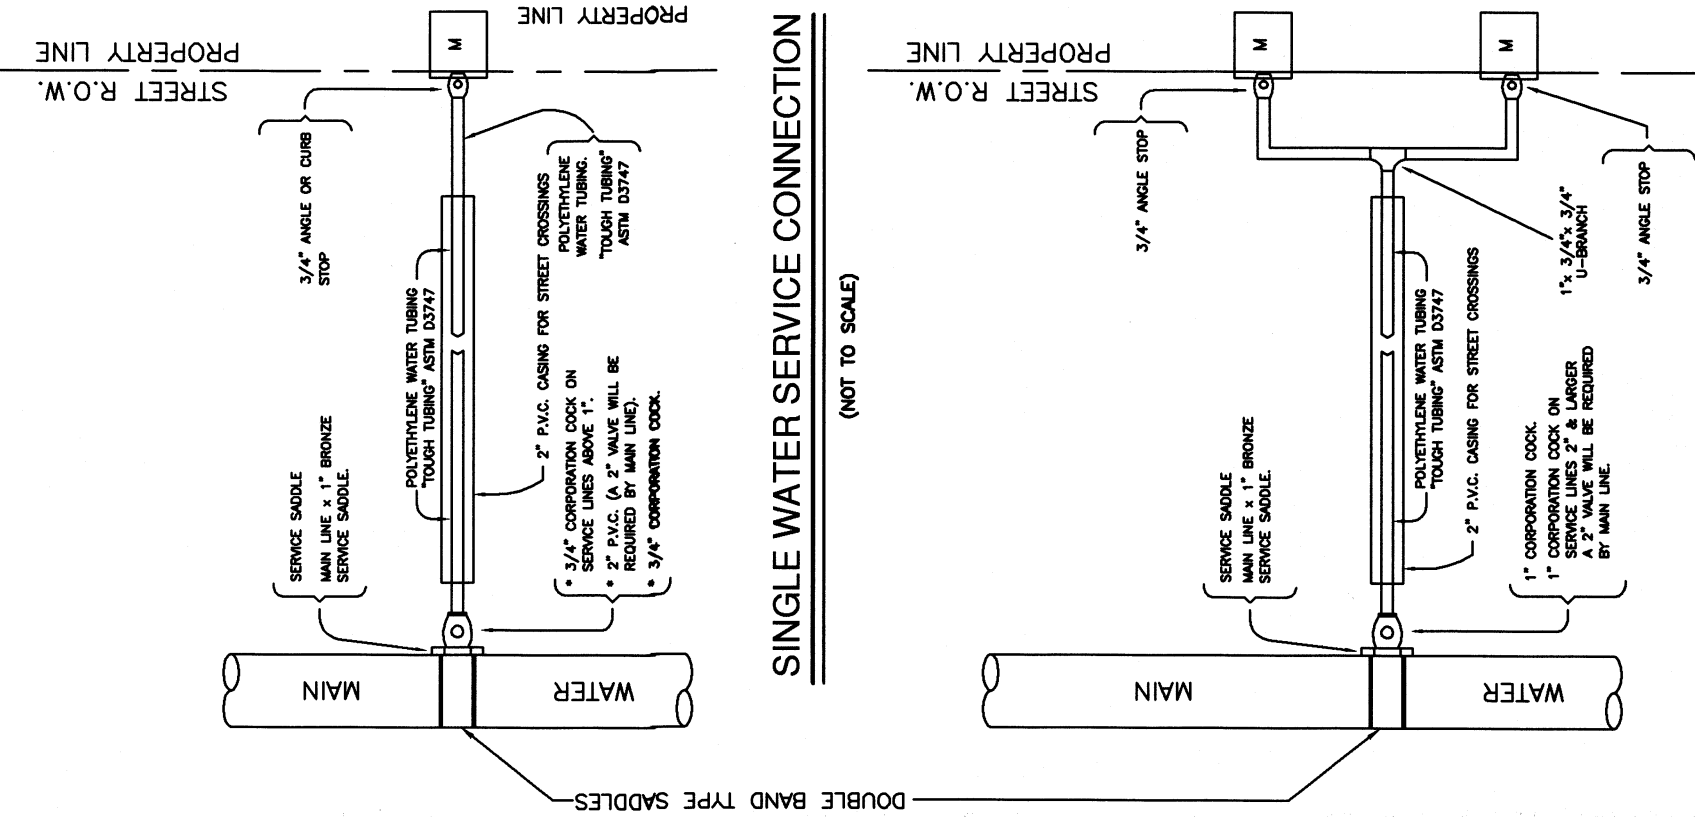

DUAL WATER SERVICE CONNECTION

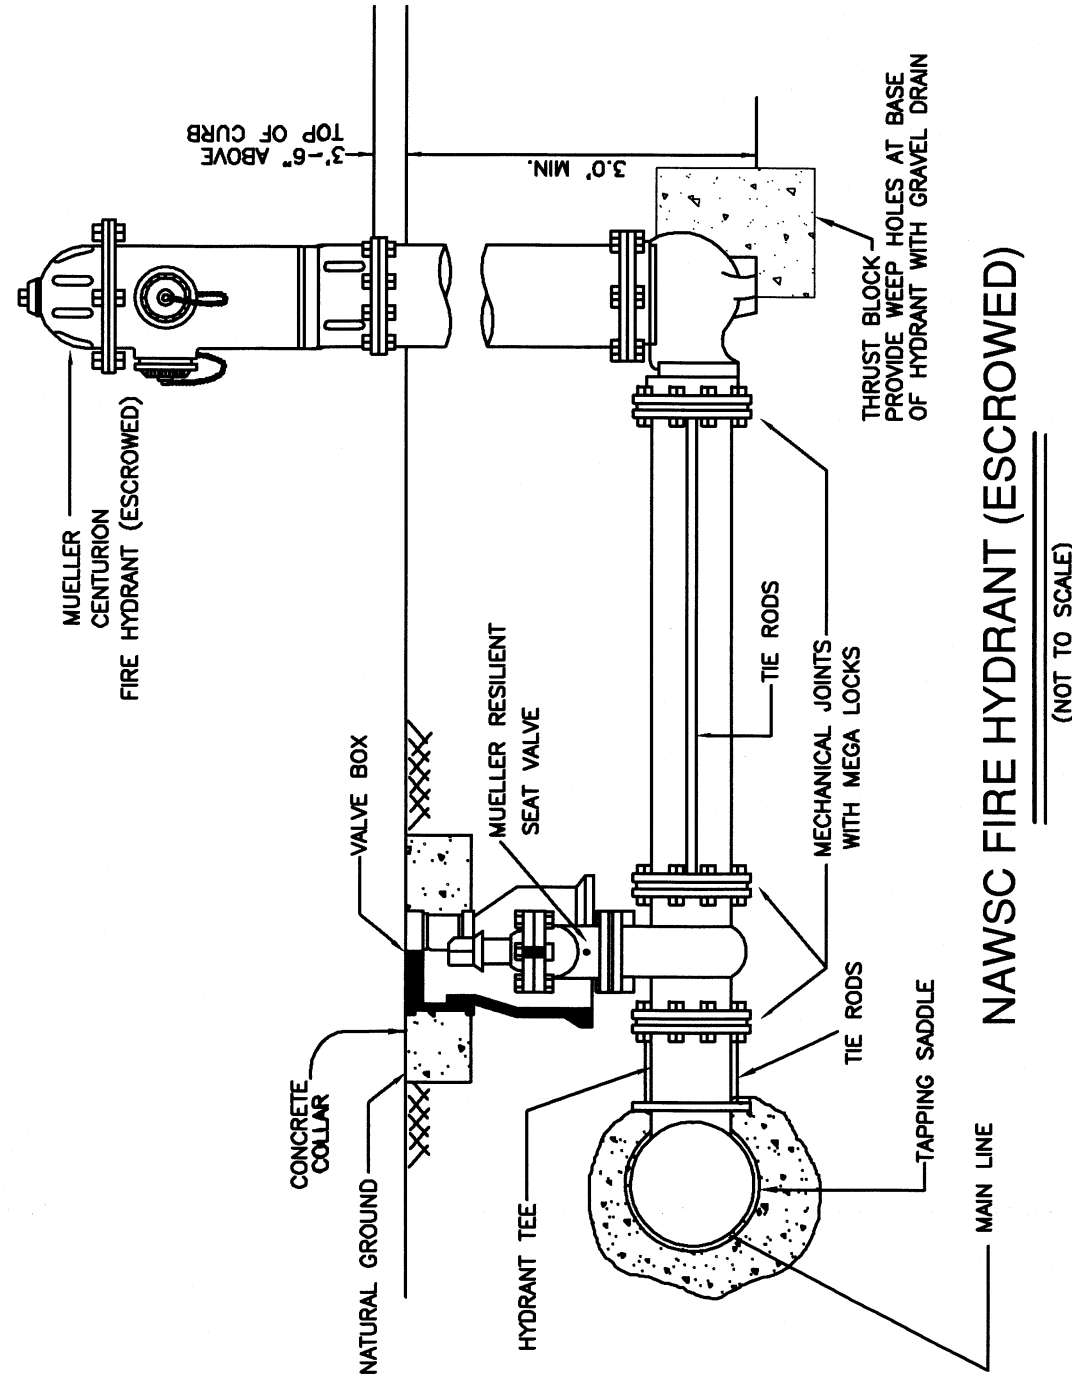

NAWSC FIRE HYDRANT (ESCROWED)

(NOT TO SCALE)

QUINTANILLA, HEADLEY AND ASSOCIATES, INC.

CONSULTING ENGINEERS • LAND SURVEYORS
124 E. STUBBS ST.
EDINBURG, TEXAS 78539
PHONE 956-381-6480
FAX 956-381-0527
ALFONSO@QHA-ENG.COM
REGISTRATION NUMBER F-1513
SURVEYING REGISTRATION NUMBER 100411-00

REGISTRATION NUMBER F-1513
SURVEYING REGISTRATION NUMBER 100411-00

REGISTRATION NUMBER F-1513
SURVEYING REGISTRATION NUMBER 100411-00
ALFONSOQ@QHA-ENG.COM


**SHEET NO. 4
OF 5 SHEETS**

DATE	DATE PREPARED	PREPARED BY	CHECKED BY	APPROVED BY
1-30-20		M.G.		
DATE REVISED	DATE REVISED	REVISED BY	CHECKED BY	APPROVED BY
2-6-2024		JLUIS CVZS	AO	M.G.

CARMEN AVILA SUBDIVISION PHASE IV


A 58.57 ACRE TRACT OF LAND OUT OF TRACT 156, SAN SALVADOR DEL TULE GRANT, HIDALGO COUNTY, TEXAS, ACCORDING TO THE MAP OR PLAT THEREOF RECORDED IN VOLUME 10, PAGES 58-60, MAP RECORDS, HIDALGO COUNTY, TEXAS, AND ACCORDING TO WARRANTY DEED WITH VENDOR'S LIEN RECORDED UNDER COUNTY CLERK'S DOCUMENT NUMBER 2784753, OFFICIAL RECORDS, HIDALGO COUNTY, TEXAS, REFERENCE TO WHICH IS HERE MADE FOR ALL PURPOSES AND BEING MORE PARTICULARLY DESCRIBED BY METES AND BOUNDS AS FOLLOWS.

MAP OF TOPOGRAPHY AND DRAINAGE / MAPA DE TOPOGRAFIA Y DRENAJE

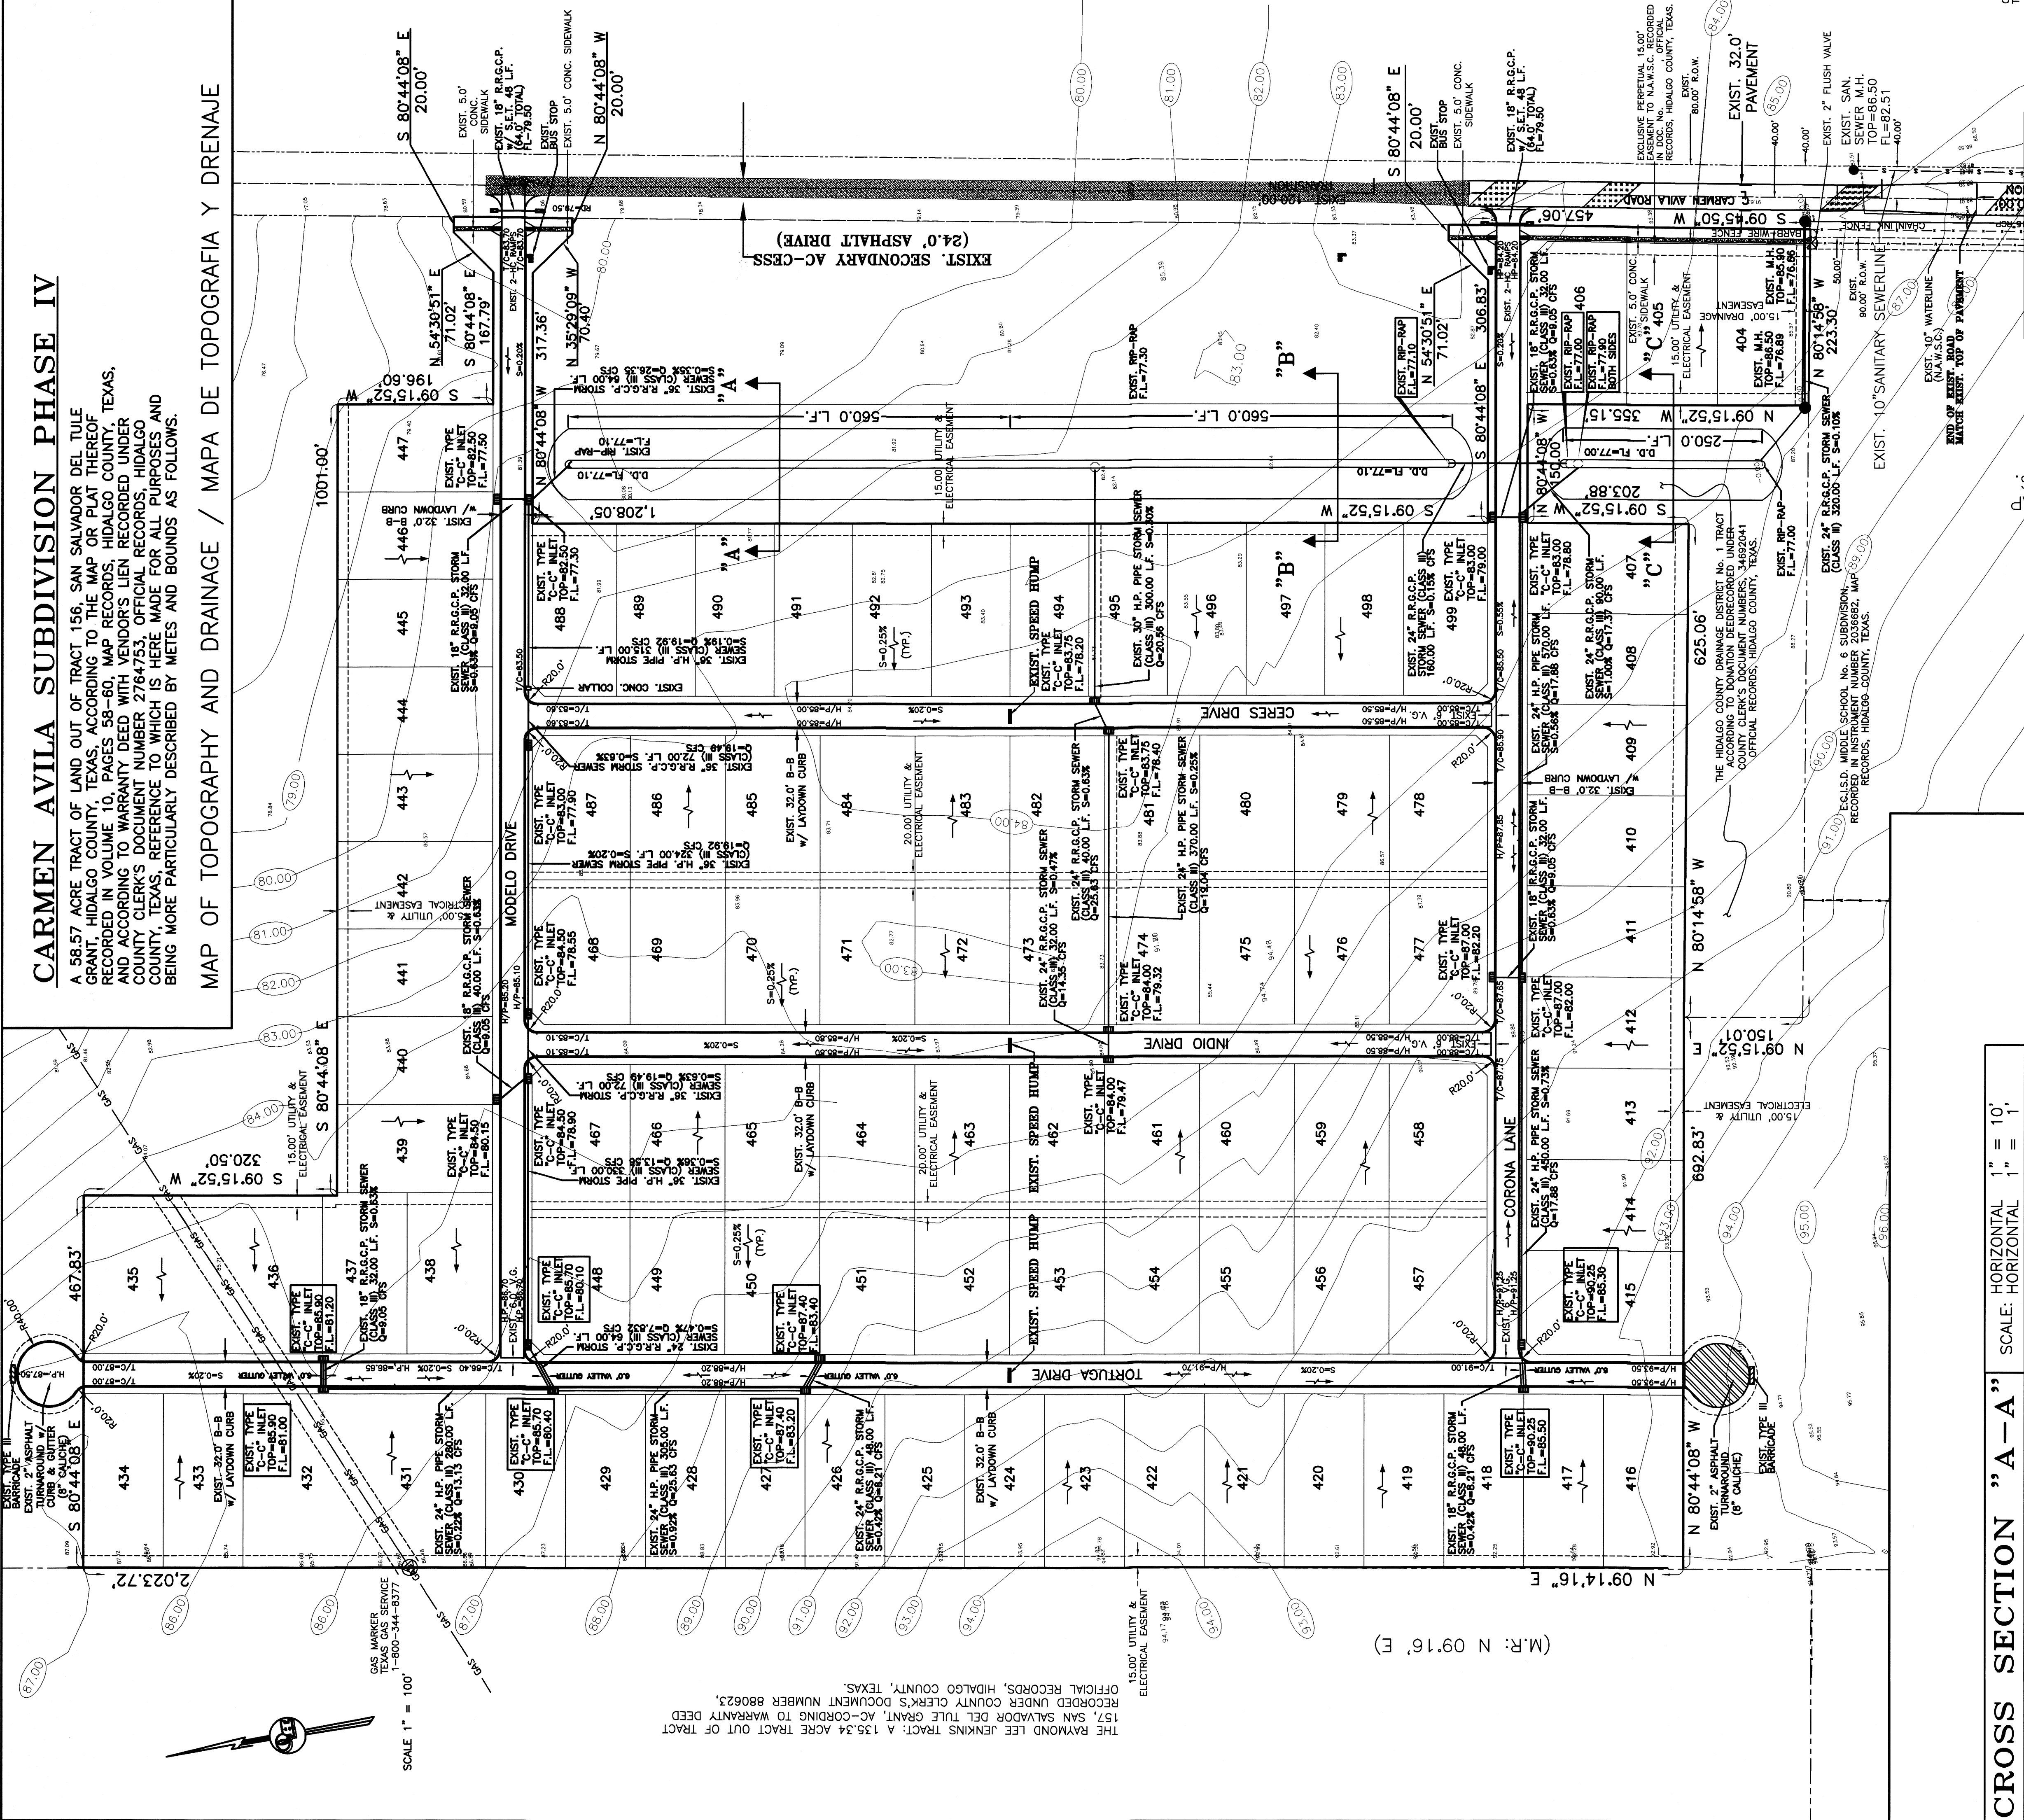


CROSS SECTION "A-A"

					ROW	DITCH	PLAT
					150.00'	DRAIN	DEDICATED BY THIS PLAT

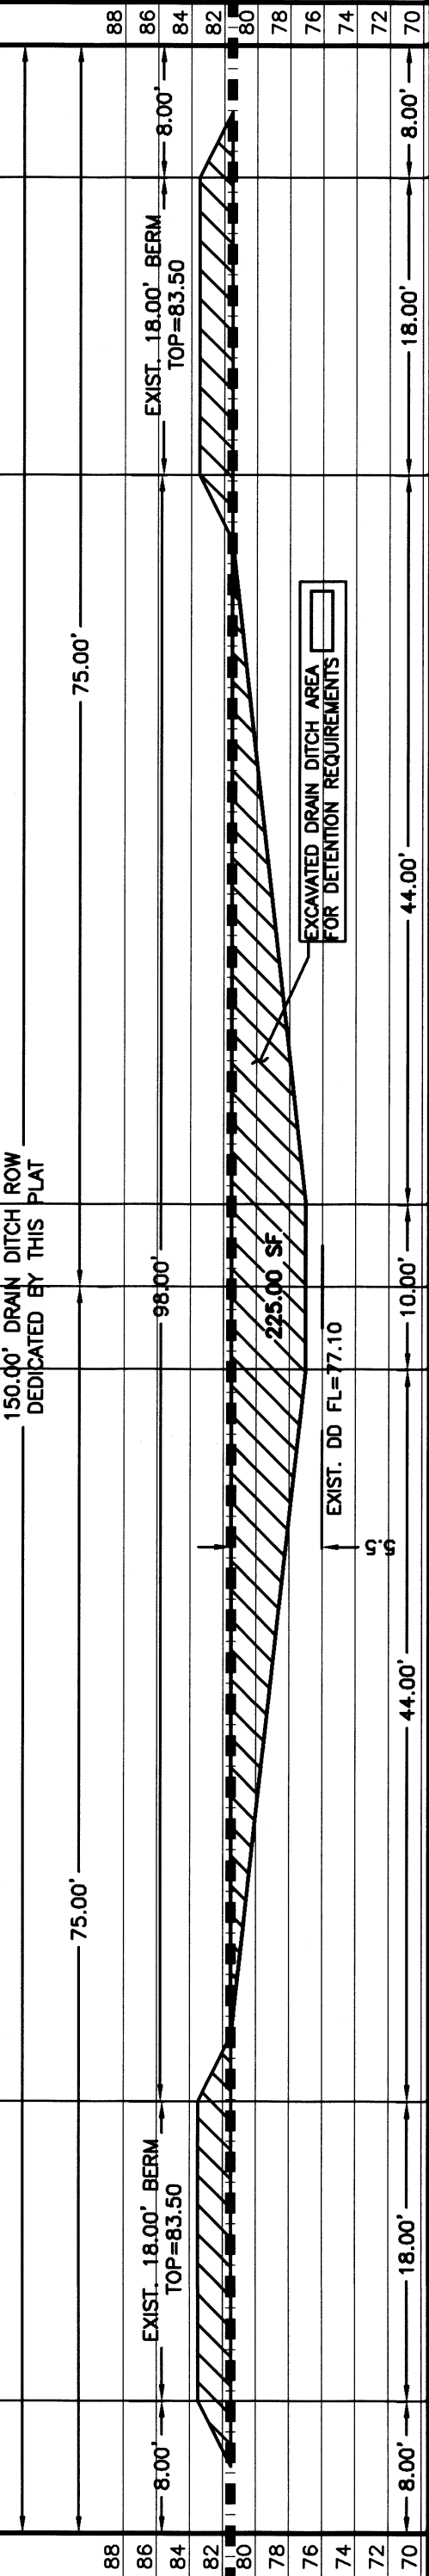


CROSS SECTION "B-B"

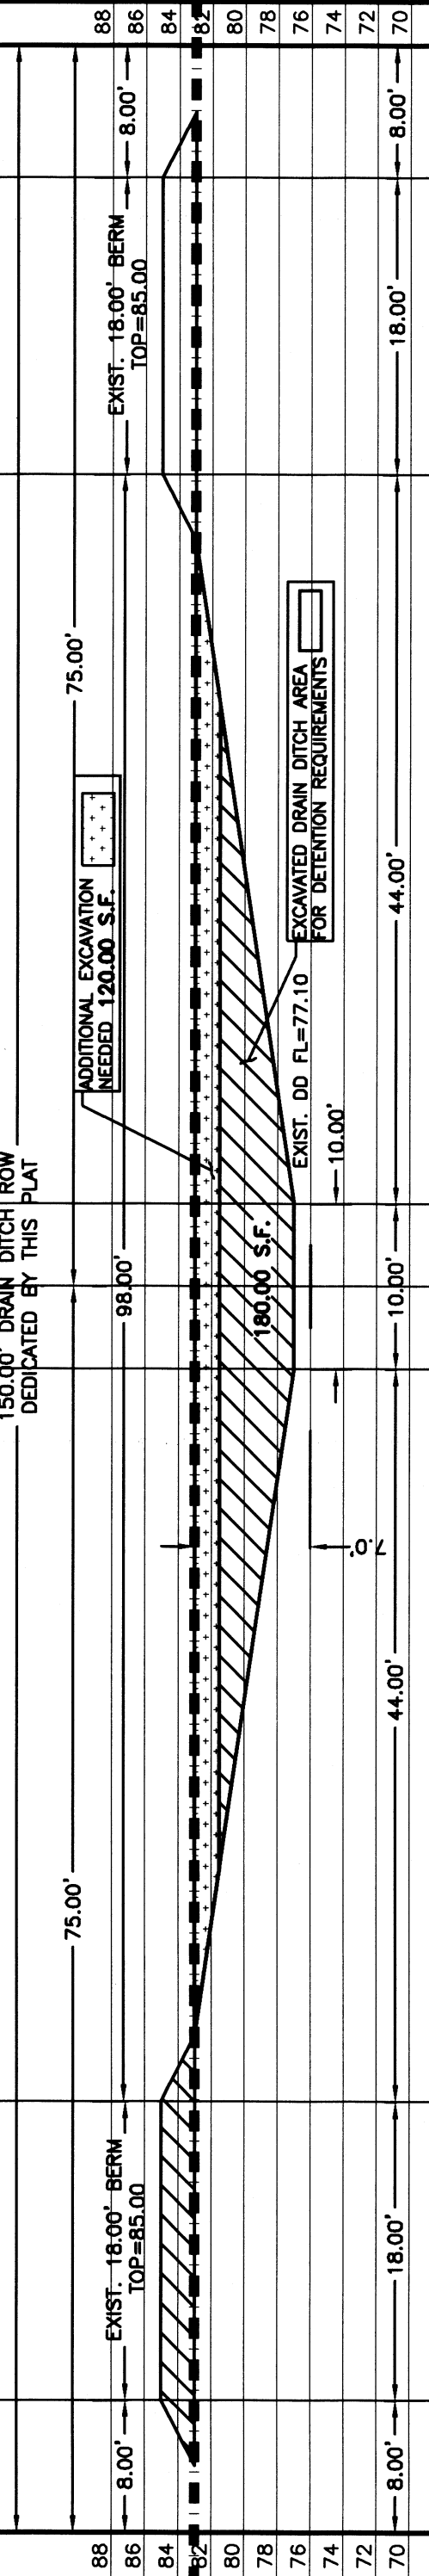[illegible]

CROSS SECTION "C-C"

ROW	DITCH	150.00'	DRAWN	ROW	DITCH

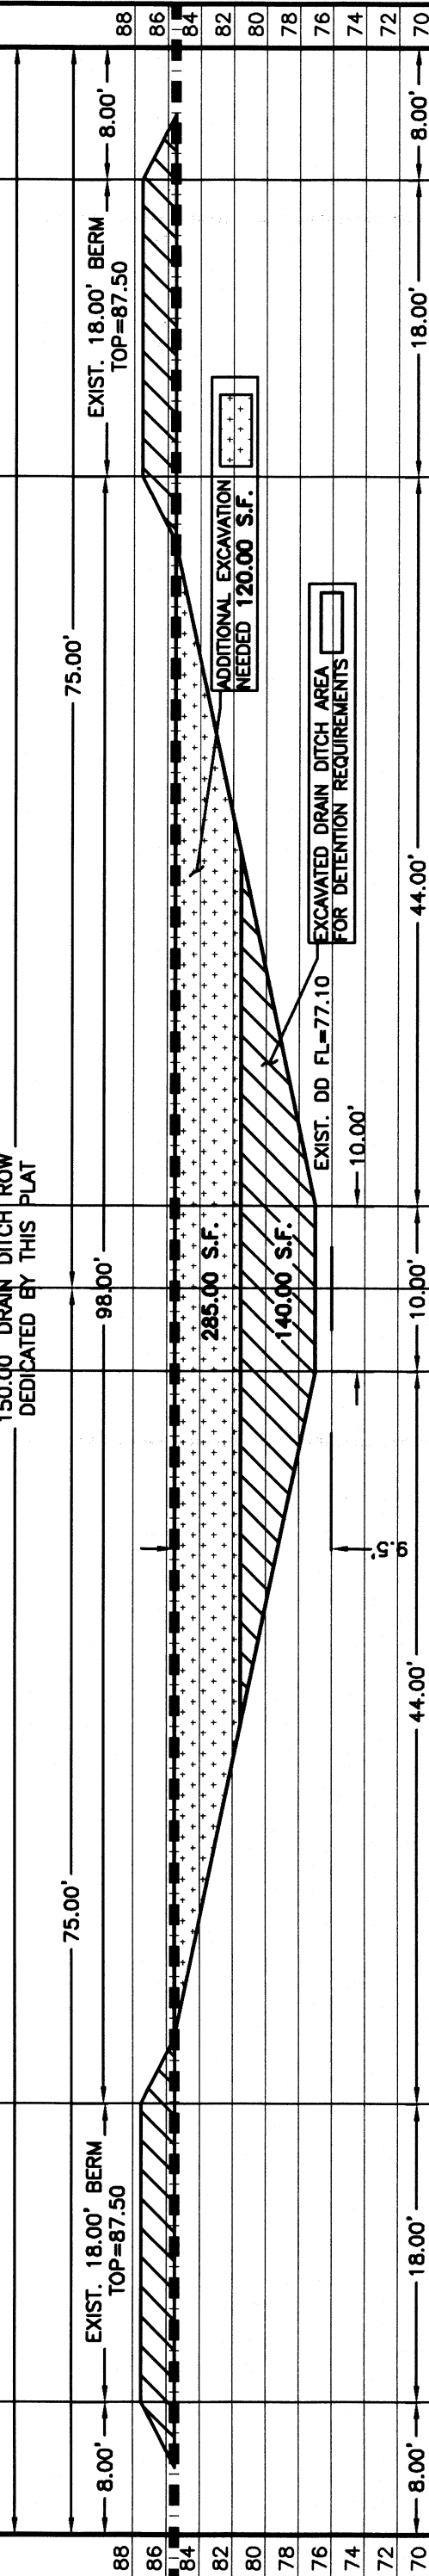

SEE MATCHLINE
SHEET 5 OF 5



 MARCO A. GONZALEZ
 DATE 2.7.24

[illegible]

FILED FOR RECORD IN
HIDALGO COUNTY
ARTURO GUAJARDO, JR.
HIDALGO COUNTY CLERK


COST ESTIMATE	
WATER DISTRIBUTION:	<u>\$246,588.00</u>
DRAINAGE IMPROVEMENTS:	<u>\$548,754.80</u>
PAVING IMPROVEMENTS:	<u>\$807,750.00</u>
ESCROWED SEPTIC TANK (OSSF):	<u>\$144,000.00</u>

BY: _____ DEPUTY

QUINTANILLA, HEADLEY AND ASSOCIATES, INC.

CONSULTING ENGINEERS • LAND SURVEYORS
124 E. STUBBS ST.
EDINBURG, TEXAS 78539
PHONE 956-381-6480
FAX 956-381-0527
ALFONSO@QHA-ENG.COM
SURVEYING REGISTRATION NUMBER 100411--00

SHEET NO. 4 OF 5 SHEETS	F:\DATA\SUBDIVS\EDINBURG\CARMEN AVILA. PH. IV\WATER BR/LAT
DATE PREPARED BY	CHECKED BY
1-30-20	M.G.
DATE REVISED	REVIEWED BY
2-2-24	JILLUS CVTS
	CHECKED BY
	APPROVED BY

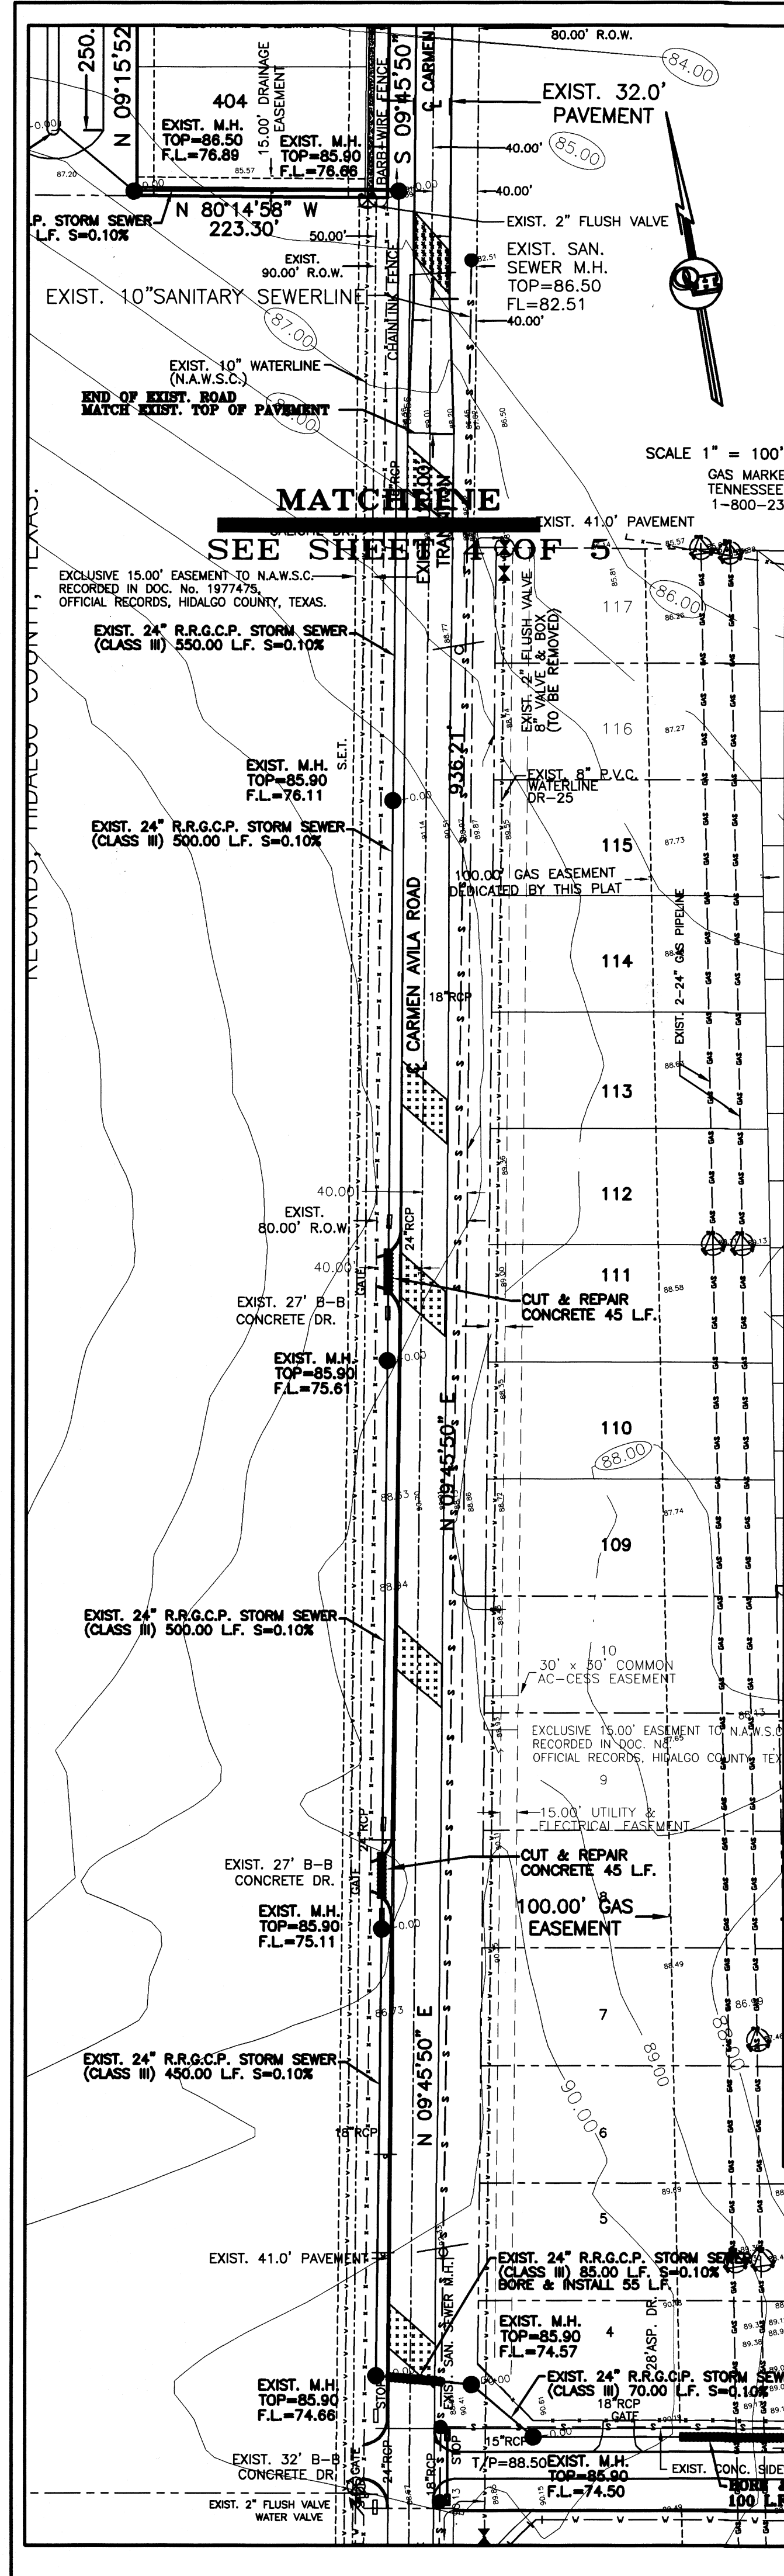

FINAL ENGINEERING REPORT FOR CARMEN AVILA SUBDIVISION PHASE IV:
BY MARCO A. GONZALEZ, P.E.

WATER SUPPLY: Description and Costs.
CARMEN AVILA SUBDIVISION PHASE IV WILL BE PROVIDED WITH POTABLE WATER BY THE NORTH ALAMO WATER SUPPLY CORPORATION (N.A.W.S.C.). THE SUBDIVIDER AND N.A.W.S.C. HAVE ENTERED INTO A CONTRACT IN WHICH N.A.W.S.C. HAS PROMISED TO PROVIDE SUFFICIENT WATER TO THE SUBDIVISION FOR AT LEAST 30 YEARS AND N.A.W.S.C. HAS PROVIDED DOCUMENTATION TO SUFFICIENTLY ESTABLISH THE LONG TERM QUANTITY AND QUALITY OF THE AVAILABLE WATER SUPPLY TO SERVE THE FULL DEVELOPMENT OF THIS SUBDIVISION. N.A.W.S.C. HAS AN EXISTING 10" DIAMETER WATERLINE RUNNING ALONG THE WEST SIDE OF CARMEN AVILA ROAD.

THE WATER SYSTEM FOR CARMEN AVILA SUBDIVISION PHASE IV CONSISTS OF AN 10" DIAMETER WATERLINE THAT TAPS INTO THE EXISTING 10" DIAMETER WATERLINE ON THE CARMEN AVILA ROAD. IT RUNS NORTH 425 FEET AND ENDS WITH A 2" FLUSH VALVE.

FROM THE 10" DIAMETER WATERLINE, AN 8" DIAMETER WATERLINE RUNS WEST ALONG THE NORTH SIDE OF CORONA LANE.

THREE 8" DIAMETER WATERLINES RUN NORTH ALONG THE EAST SIDE OF PACIFIC DRIVE, INDIO DRIVE, AND BOHEMIA DRIVE AND CONNECT WITH THE 8" DIAMETER WATERLINE THAT RUNS ALONG THE NORTH SIDE OF MODELO DRIVE.

FROM THE 8" AND 10" DIAMETER WATERLINES, FORTY FOUR (44) 1" DUAL SERVICE LINES RUNNING TO PAIR OF LOTS BEFORE SPLITTING INTO TWO 3/4" DIAMETER SINGLE SERVICE LINES THAT RUN INTO THE WATER METER BOXES FOR EACH LOT. THERE ARE EIGHT (8) 3/4" SINGLE SERVICE LINES THAT RUN TO THE METER BOXES OF THE LOTS.

THE 8" WATERLINE, 10" WATERLINE, THE 1" DUAL SERVICE LINES, THE 3/4" SINGLE SERVICE LINES AND THE METER BOXES WILL BE INSTALLED, AT A TOTAL COST OF \$246,568.00 OR \$2,568.41 PER LOT. THE SUBDIVIDER HAS IN ADDITION PAID N.A.W.S.C. THE SUM OF \$ 0.00 OR \$ 0.00 PER LOT, WHICH REPRESENTS THE TOTAL COST OF WATER METERS AND ALL MEMBERSHIPS OR OTHER FEES ASSOCIATED WITH CONNECTING THE INDIVIDUAL LOTS IN THE N.A.W.S.C. SYSTEM. THE ENTIRE WATER FACILITIES WILL BE APPROVED AND AC-CEPTED BY N.A.W.S.C. AND SAID DISTRIBUTION SYSTEM IS OPERABLE AS OF THE DATE OF THE RECORDING OF THE PLAT.

NINE (9) FIRE HYDRANTS WERE ESCROWED FOR THE ENTIRE SUBDIVISION AT A UNIT COST OF \$4,000.00 FOR A TOTAL COST OF \$36,000.00.

SEWAGE FACILITIES: Description and Costs.
SEWAGE FROM THE CARMEN AVILA SUBDIVISION PHASE IV, IS TREATED BY INDIVIDUAL ON-SITE SEWAGE FACILITIES ("OSSF") CONSISTING OF A STANDARD DESIGN DUAL COMPARTMENT SEPTIC TANK AND A DRAINFIELD ON EACH LOT. THE SITE EVALUATOR (LICENSE NUMBER OS 12258) HAS EVALUATED THE SUITABILITY OF THE SUBDIVISION SITE FOR OSSF AND SUBMITTED A REPORT CONCLUDING THAT THE SITE IS SUITABLE FOR OSSF. THE REPORT WAS REVIEWED AND APPROVED BY THE HIDALGO COUNTY HEALTH DEPARTMENT. EACH LOT HAS ADEQUATE AREA FOR A REPLACEMENT DRAIN FIELD.

EACH LOT IN THE EXISTING SUBDIVISION IS AT LEAST 1/2 ACRE IN SIZE. THE NATURAL RESOURCE CONSERVATION SERVICE SOIL SURVEY BOOK INDICATED A FINE SANDY LOAM, SANDY CLAY LOAM AND CLAY LOAM SOIL FOR THE AREA. THE SITE EVALUATOR (LICENSE NUMBER OS 12258) HAD (8) TEST BORINGS MADE AT OPPOSITE AREAS OF THE SUBDIVISION AT THE CENTERS OF LOTS 407, 414, 423, 432, 439, 445, 473 & 493. (ADDITIONAL BORINGS WERE UNNECESSARY BECAUSE THE SOILS ARE VERY UNIFORM WITHIN THIS LIMITED AREA.) THE SOIL IS A UNIFORM SANDY LOAM (CLASS II) EXTENDING UP TO 36" BELOW THE BOTTOM OF ANY EXISTING EXCAVATIONS. THERE IS NO INDICATION OF GROUNDWATER OR A RESTRICTIVE LAYER WITHIN 24" OF BOTTOM OF THE EXISTING EXCAVATIONS. THE SUBDIVISION DRAINS WELL.

THE ESTIMATED COST TO INSTALL A SEPTIC SYSTEM ON AN INDIVIDUAL LOT IS \$1,500.00, INCLUDING THE COSTS FOR THE REQUIRED PERMIT AND LICENSE. NO OSSF'S HAVE BEEN INSTALLED ON THESE LOTS AS OF THE TIME OF APPLICATION FOR FINAL PLAT APPROVAL. WITH THE FILING OF THIS FINAL PLAT THE SUBDIVIDER IS PROVIDING ADEQUATE GUARANTEE OF PERFORMANCE IN THE FORM OF A PERSONAL CHECK REPRESENTING A "CASH DEPOSIT" TO BE HELD BY THE COUNTY OF HIDALGO IN ESCROW IN THE AMOUNT OF \$144,000.00 WHICH IS THE ESTIMATED TOTAL COST TO INSTALL A SEPTIC TANK SYSTEM ON EACH LOT. THE SUBDIVIDER WILL INCLUDE THE COST OF A SEPTIC TANK SYSTEM IN THE SALE PRICE OF THE LOT.

BY MY SIGNATURE BELOW, I CERTIFY THAT THE WATER AND SEWAGE SERVICE FACILITIES DESCRIBED ABOVE ARE IN COMPLIANCE WITH THE MODEL RULES ADOPTED UNDER SECTION 3.343, SUBCODE. I CERTIFY THAT THE COSTS TO INSTALL THE CONSTRUCTED WATER AND ON-SITE SEWAGE FACILITIES, DISCUSSED ABOVE, ARE AS FOLLOWS:

WATER FACILITIES: THESE FACILITIES WILL BE CONSTRUCTED, WITH THE INSTALLATION OF WATER METER BOXES, HAVE COST A GRAND TOTAL OF \$ 372,668.00 WHICH EQUALS TO \$ 3,881.96 PER LOT.

SEWAGE FACILITIES: SEPTIC SYSTEM IS ESTIMATED TO COST \$ 1,500.00 PER LOT (ALL INCLUSIVE), FOR A TOTAL OF \$ 144,000.00 FOR THE ENTIRE SUBDIVISION.

REPORT FINAL DE INGENIERIA PARA LA SUBDIVISION CARMEN AVILA SUBDIVISION PHASE IV:
POR MARCO A. GONZALEZ, P.E.

PROVISION DE AGUA: Description y Costos.
LA SUBDIVISION CARMEN AVILA SUBDIVISION PHASE IV HA SIDO PROVISTA DE AGUA POTABLE POR LA COMPANIA DE AGUA DE NORTH ALAMO (N.A.W.S.C.). EL DUEÑO DE LA SUBDIVISION Y LA COMPANIA DE AGUA N.A.W.S.C. SE HA COMPROMETIDO A PROVEER DE AGUA SUFICIENTE A LA SUBDIVISION POR UN PERIODO DE 30 AÑOS. LA COMPANIA DE AGUA N.A.W.S.C. HA PRESENTADO LA DOCUMENTACION DEMOSTRANDO LA DISPONIBILIDAD DE CANTIDAD Y CALIDAD DE AGUA A LARGO PLAZO PARA EL FUTURO DESARROLLO DE LA SUBDIVISION. N.A.W.S.C. TIENE UNA LINEA DE AGUA DE 10" DE DIAMETRO QUE CORRE POR EL LADO OESTE DE LA CALLE CARMEN AVILA ROAD.

EL SISTEMA DE PROVISION DE AGUA PARA LA SUBDIVISION CONSISTE DE UNA LINEA DE AGUA DE 10" DE DIAMETRO CONECTA CON LA LINEA DE AGUA DE 10" DE DIAMETRO EN CARMEN AVILA ROAD. LA LINEA CORRE NOROCCIDENTE 425 PIES Y TERMINA CON UNA VALVULA DE 2".

DE LA LINEA DE 10" DE DIAMETRO, OTRA LINEA DE AGUA DE 8" DE DIAMETRO CORRE OESTE POR EL LADO NOROCCIDENTE DE LA CALLE CORONA LANE.

TRES LINEAS DE AGUA DE 8" DE DIAMETRO CORREN NOROCCIDENTE POR EL LADO ESTE DE LAS CALLES PACIFIC DRIVE, INDIO DRIVE Y BOHEMIA DRIVE Y CONECTAN CON UNA LINEA DE AGUA DE 8" DE DIAMETRO QUE CORRE POR EL LADO NOROCCIDENTE DE CORONA LANE.

DEL CONDUCTO DE AGUA DE 8 Y 10 PULGADAS SE PRODUCEN CUARENTA Y CUATRO (44) DOBLE-CONDUCTOS DE AGUA DE 1 PULGADA DE DIAMETRO PARA CADA DOS LOTES. ESTOS DOBLE-CONDUCTOS SE SEPARAN PARA PRODUCIR DOS CONDUCTOS DE AGUA DE 3/4" DE PULGADA DE DIAMETRO PARA CADA LOTE. ADICIONALMENTE HAY OCHO (8) CONDUCTOS INDIVIDUALES DE AGUA DE 3/4" DE PULGADA DE DIAMETRO PARA CADA LOTE.

LOS DOBLE-CONDUCTOS DE AGUA DE 1 PULGADA DE DIAMETRO, EL CONDUCTO DE 3/4" DE PULGADAS DE DIAMETRO, Y LOS MEDIDORES MECANICOS DE AGUA A UN COSTO TOTAL DE US\$246,568.00 O US\$2,568.41 POR LOTE. EL DUEÑO DE LA SUBDIVISION TAMBIEN HA PAGADO A LA COMPANIA N.A.W.S.C. US\$126,100.00, QUE CUBRE EL COSTO DEL MEDIDOR MECANICO DE AGUA PARA CADA LOTE. US\$1,313.54 ESTE PRECIO INCLUYE EL COSTO DE LA INSTALACION DE CADA MEDIDOR Y LOS GASTOS DE CONEXION. CUANDO EL DUEÑO DE CADA LOTE SOLICITE UN MEDIDOR DE AGUA, LA COMPANIA N.A.W.S.C. LO INSTALARA SIN ALGUN GASTO AL DUEÑO. EL DUEÑO DE LA SUBDIVISION TAMBIEN HA INSTALADO NUEVE (9) BOCAS DE REGO (FIRE HYDRANT) A UN COSTO DE \$4,000.00 POR CADA UNO CUAL GASTA UNA CANTIDAD TOTAL \$36,000.00. EL SISTEMA DE AGUA ESTARA EN FUNCIONAMIENTO COMPLETO ANTES O EN LA FECHA, EN LA CUAL LA SUBDIVISION SEA REGISTRADA EN EL CONDOMIO DE HIDALGO.

DRENAJE: Description y Costos.
SE INSTALARA UNA FOSA SEPTICA EN CADA SOLAR DE LA SUBDIVISION CARMEN AVILA SUBDIVISION PHASE IV. ESTA FOSA SEPTICA CONSISTE DE UN TANQUE SEPTICO DE MODELO DUAL Y DE UN CAMPO DE DRENAJE PARA EL SOLAR. EL EVALUADOR (LIC# OS 12258) AUTOR DE ESTE DOCUMENTO HA EVALUADO EL AREA DONDE SE ENCUENTRA LA SUBDIVISION Y HA PREPARADO UN REPORTE QUE CONCLUYE QUE ESTE TERRENO ES ADECUADO PARA ESAS FOSAS SEPTICAS (OSSF). EL REPORTE FUE APROBADO POR EL DEPARTAMENTO DE SALUBRIDAD DEL CONDOMIO DE HIDALGO (HIDALGO COUNTY HEALTH DEPARTMENT) SEGUN EL REPORTE.

CADA LOTE EN LA SUBDIVISION MIDE MEDIO ACRE. EL EVALUADOR (LIC# OS 12258) OCHO (8) PRUEBAS CON AGUJEROS EN EL CENTRO DE LOS LOTES 407, 414, 423, 432, 439, 445, 473 & 493. (EXCAVACIONES ADICIONALES NO FUERON NECESARIAS PORQUE EL TERRENO EN ESTA AREA ES SIGNIFICATIVAMENTE UNIFORME). EL TERRENO ES UNIFORME Y AC-COMPLISHED WITHIN 24 HOURS AFTER LAS EXCAVACIONES PROPUSTAS. NO EXISTE EVIDENCIA DE AGUA 24 PULGADAS MAS ARRIBA DE LO MAS BAJO DE LAS EXCAVACIONES PROPUSTAS. EL AGUA EN ESTA AREA FLUYE BIEN.

EL ARCHIVAMIENTO DEL PLAN FINAL, EL DUEÑO DE LA SUBDIVISION PROPORCIONARA UNA GARANTIA FINANCIERA ADECUADA CON DESEMPEÑO EN FORMA DE UN CHEQUE PERSONAL REPRESENTANDO UN "DEPOSITO EN EFECTIVO" OBTENIDO POR EL CONDOMIO DE HIDALGO EN LA CANTIDAD DE US\$ 144,000.00 O EQUIVALE A US\$1,500.00 QUE ES EL COSTO TOTAL ESTIMADO PARA INSTALAR UN SISTEMA DE FOSAS SEPTICAS EN CADA TERRENO. EL DUEÑO DE LA SUBDIVISION INCLUIRA EL COSTO DE UN SISTEMA DE FOSAS SEPTICAS EN EL PRECIO DE VENTA DEL TERRENO.

CERTIFICACION
CON MI FIRMA, CERTIFICO QUE LOS SERVICIOS Y SISTEMAS DE AGUA Y DE DRENAJE, DESCRITOS EN ESTE DOCUMENTO, CUMPLEN CON LAS MODEL SUBDIVISION RULES (LAS REGLAS GOBERNANDO A LAS SUBDIVISIONES), ADOPTADAS EN LA SEC-CION 16.343 DEL TEXAS WATER CODE (CODIGO DE AGUA DE TEXAS). CERTIFICO QUE LOS GASTOS PARA INSTALAR LOS SISTEMAS DE AGUA Y DE DRENAJE SON:

AGUA: EL SISTEMA/SERVICIO DE AGUA ESTA TOTALMENTE CONSTRUIDO, CON LA INSTALACION DE LOS MEDIDORES DE AGUA, EL GRAN COSTO TOTAL ES DE US\$ 372,668.00 O CUAL EQUIVALE A US\$ 3,881.96 POR LOTE.

DRENAJE: SE ESTIMA QUE LA FOSA SEPTICA COSTARA \$ 1,500.00 A UN COSTO TOTAL DE \$ 144,000.00 TODA LA SUBDIVISION.

WATER SUPPLY: Description and Costs.
CARMEN AVILA SUBDIVISION PHASE IV WILL BE PROVIDED WITH POTABLE WATER BY THE NORTH ALAMO WATER SUPPLY CORPORATION (N.A.W.S.C.). THE SUBDIVIDER AND N.A.W.S.C. HAVE ENTERED INTO A CONTRACT IN WHICH N.A.W.S.C. HAS PROMISED TO PROVIDE SUFFICIENT WATER TO THE SUBDIVISION FOR AT LEAST 30 YEARS AND N.A.W.S.C. HAS PROVIDED DOCUMENTATION TO SUFFICIENTLY ESTABLISH THE LONG TERM QUANTITY AND QUALITY OF THE AVAILABLE WATER SUPPLY TO SERVE THE FULL DEVELOPMENT OF THIS SUBDIVISION. N.A.W.S.C. HAS AN EXISTING 10" DIAMETER WATERLINE RUNNING ALONG THE WEST SIDE OF CARMEN AVILA ROAD.

THE WATER SYSTEM FOR CARMEN AVILA SUBDIVISION PHASE IV CONSISTS OF AN 10" DIAMETER WATERLINE THAT TAPS INTO THE EXISTING 10" DIAMETER WATERLINE ON THE CARMEN AVILA ROAD. IT RUNS NORTH 425 FEET AND ENDS WITH A 2" FLUSH VALVE.

FROM THE 10" DIAMETER WATERLINE, AN 8" DIAMETER WATERLINE RUNS WEST ALONG THE NORTH SIDE OF CORONA LANE.

THREE 8" DIAMETER WATERLINES RUN NORTH ALONG THE EAST SIDE OF PACIFIC DRIVE, INDIO DRIVE, AND BOHEMIA DRIVE AND CONNECT WITH THE 8" DIAMETER WATERLINE THAT RUNS ALONG THE NORTH SIDE OF MODELO DRIVE.

FROM THE 8" AND 10" DIAMETER WATERLINES, FORTY FOUR (44) 1" DUAL SERVICE LINES RUNNING TO PAIR OF LOTS BEFORE SPLITTING INTO TWO 3/4" DIAMETER SINGLE SERVICE LINES THAT RUN INTO THE WATER METER BOXES FOR EACH LOT. THERE ARE EIGHT (8) 3/4" SINGLE SERVICE LINES THAT RUN TO THE METER BOXES OF THE LOTS.

THE 8" WATERLINE, 10" WATERLINE, THE 1" DUAL SERVICE LINES, THE 3/4" SINGLE SERVICE LINES AND THE METER BOXES WILL BE INSTALLED, AT A TOTAL COST OF \$246,568.00 OR \$2,568.41 PER LOT. THE SUBDIVIDER HAS IN ADDITION PAID N.A.W.S.C. THE SUM OF \$ 0.00 OR \$ 0.00 PER LOT, WHICH REPRESENTS THE TOTAL COST OF WATER METERS AND ALL MEMBERSHIPS OR OTHER FEES ASSOCIATED WITH CONNECTING THE INDIVIDUAL LOTS IN THE N.A.W.S.C. SYSTEM. THE ENTIRE WATER FACILITIES WILL BE APPROVED AND AC-CEPTED BY N.A.W.S.C. AND SAID DISTRIBUTION SYSTEM IS OPERABLE AS OF THE DATE OF THE RECORDING OF THE PLAT.

NINE (9) FIRE HYDRANTS WERE ESCROWED FOR THE ENTIRE SUBDIVISION AT A UNIT COST OF \$4,000.00 FOR A TOTAL COST OF \$36,000.00.

SEWAGE FACILITIES: Description and Costs.
SEWAGE FROM THE CARMEN AVILA SUBDIVISION PHASE IV, IS TREATED BY INDIVIDUAL ON-SITE SEWAGE FACILITIES ("OSSF") CONSISTING OF A STANDARD DESIGN DUAL COMPARTMENT SEPTIC TANK AND A DRAINFIELD ON EACH LOT. THE SITE EVALUATOR (LICENSE NUMBER OS 12258) HAS EVALUATED THE SUITABILITY OF THE SUBDIVISION SITE FOR OSSF AND SUBMITTED A REPORT CONCLUDING THAT THE SITE IS SUITABLE FOR OSSF. THE REPORT WAS REVIEWED AND APPROVED BY THE HIDALGO COUNTY HEALTH DEPARTMENT. EACH LOT HAS ADEQUATE AREA FOR A REPLACEMENT DRAIN FIELD.

EACH LOT IN THE EXISTING SUBDIVISION IS AT LEAST 1/2 ACRE IN SIZE. THE NATURAL RESOURCE CONSERVATION SERVICE SOIL SURVEY BOOK INDICATED A FINE SANDY LOAM, SANDY CLAY LOAM AND CLAY LOAM SOIL FOR THE AREA. THE SITE EVALUATOR (LICENSE NUMBER OS 1