


Proposed location for Las Palomas Townhomes


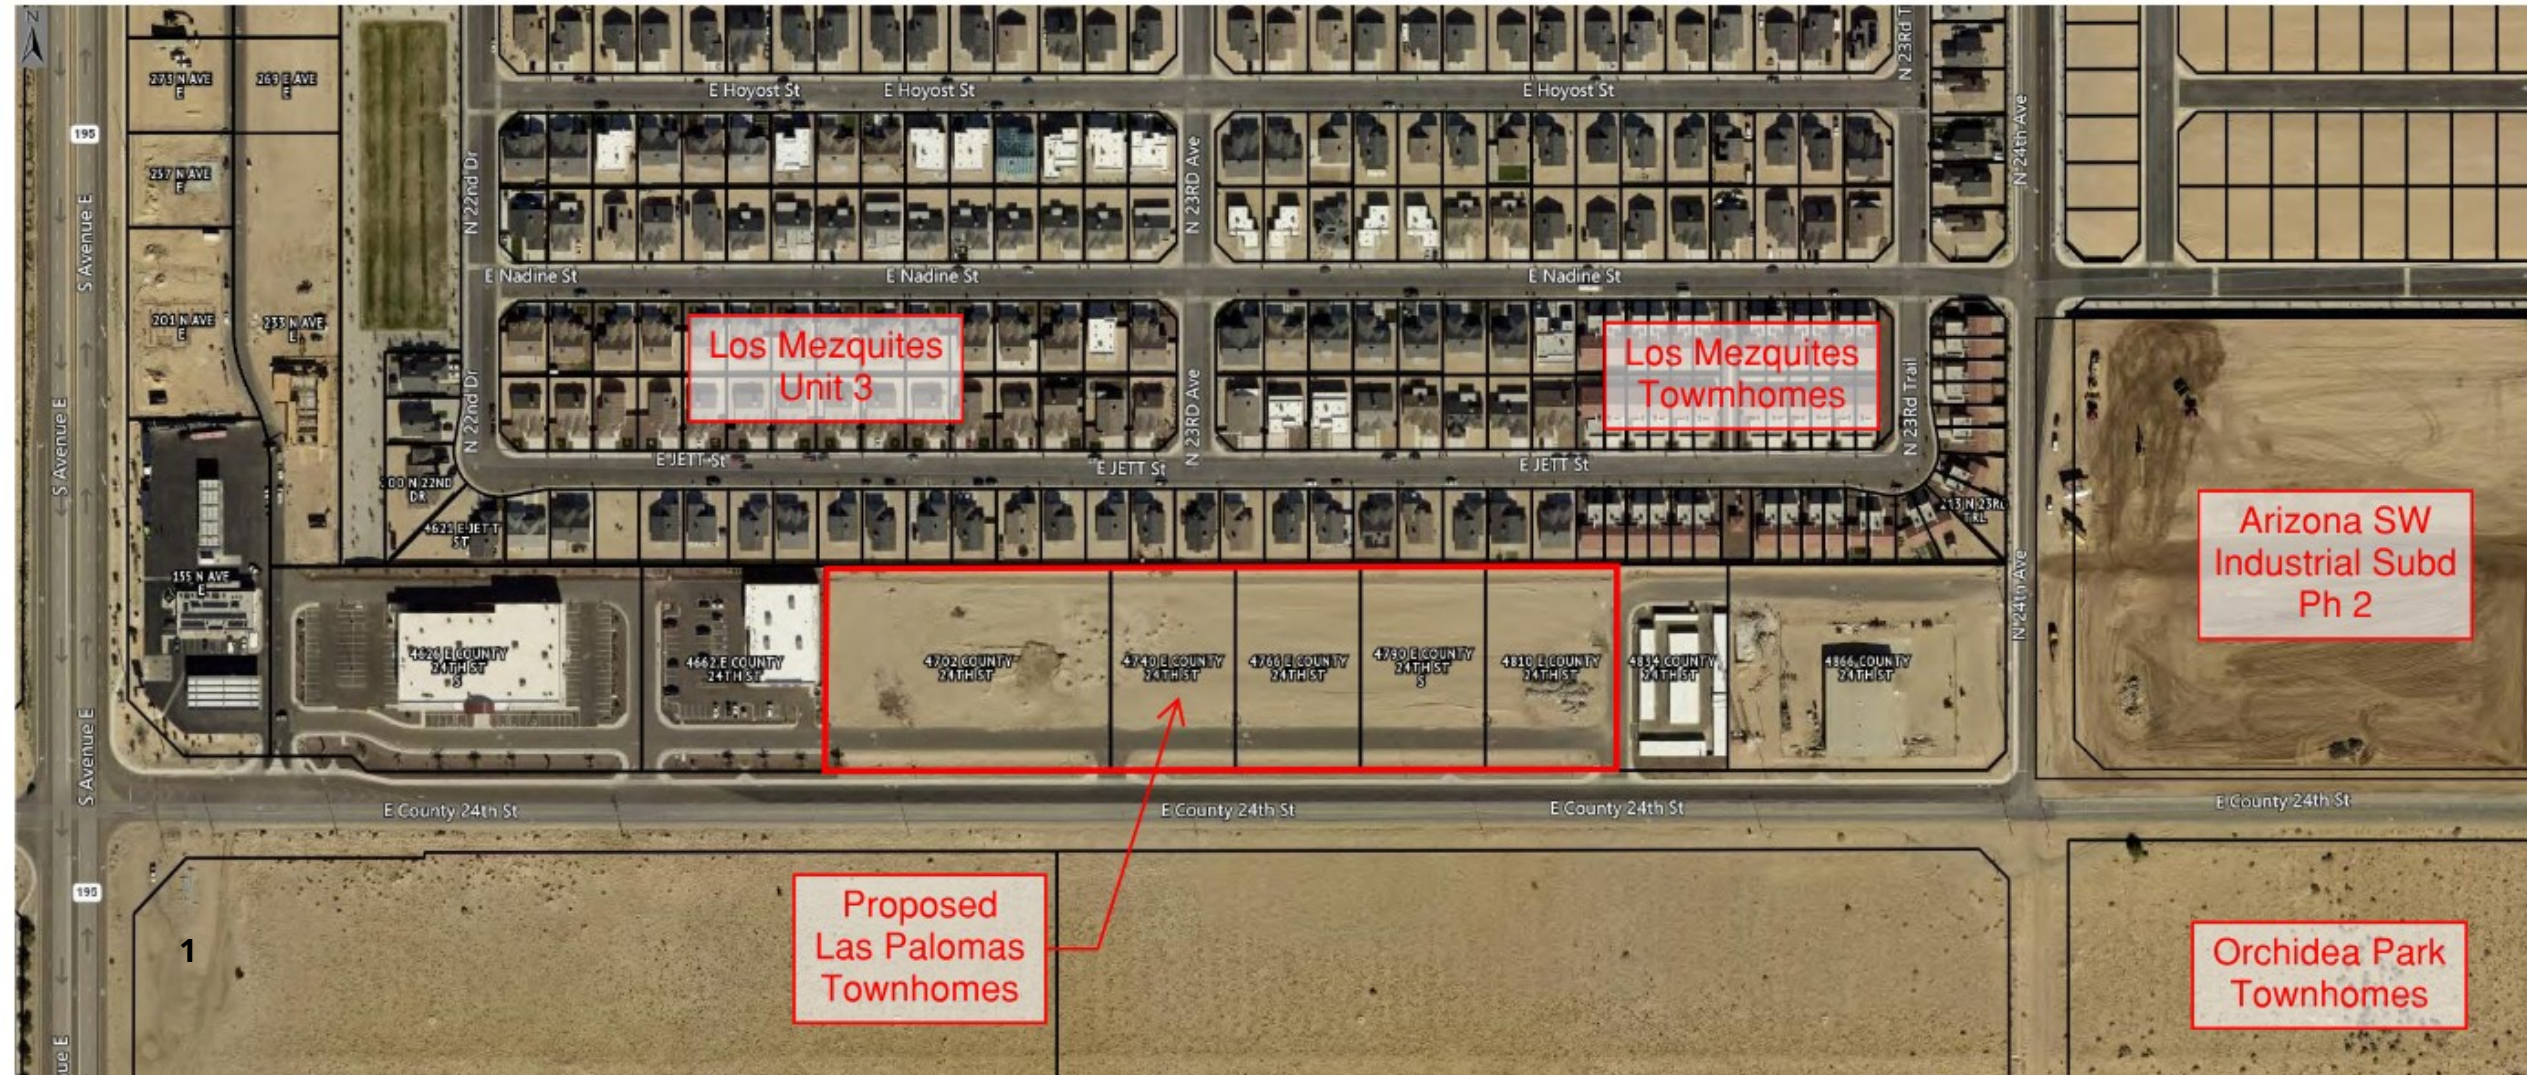


UNIT COUNT:
2 BEDROOM : 30 UNITS
3 BEDROOM : 32 UNITS
TOTAL : 62 UNITS

TOTAL AREA :
292,307.10 SF / 6.7104 AC

TOTAL OPEN SPACE :
67,812.51 SF / 1.5567 AC

PERCENT OPEN SPACE : 23%

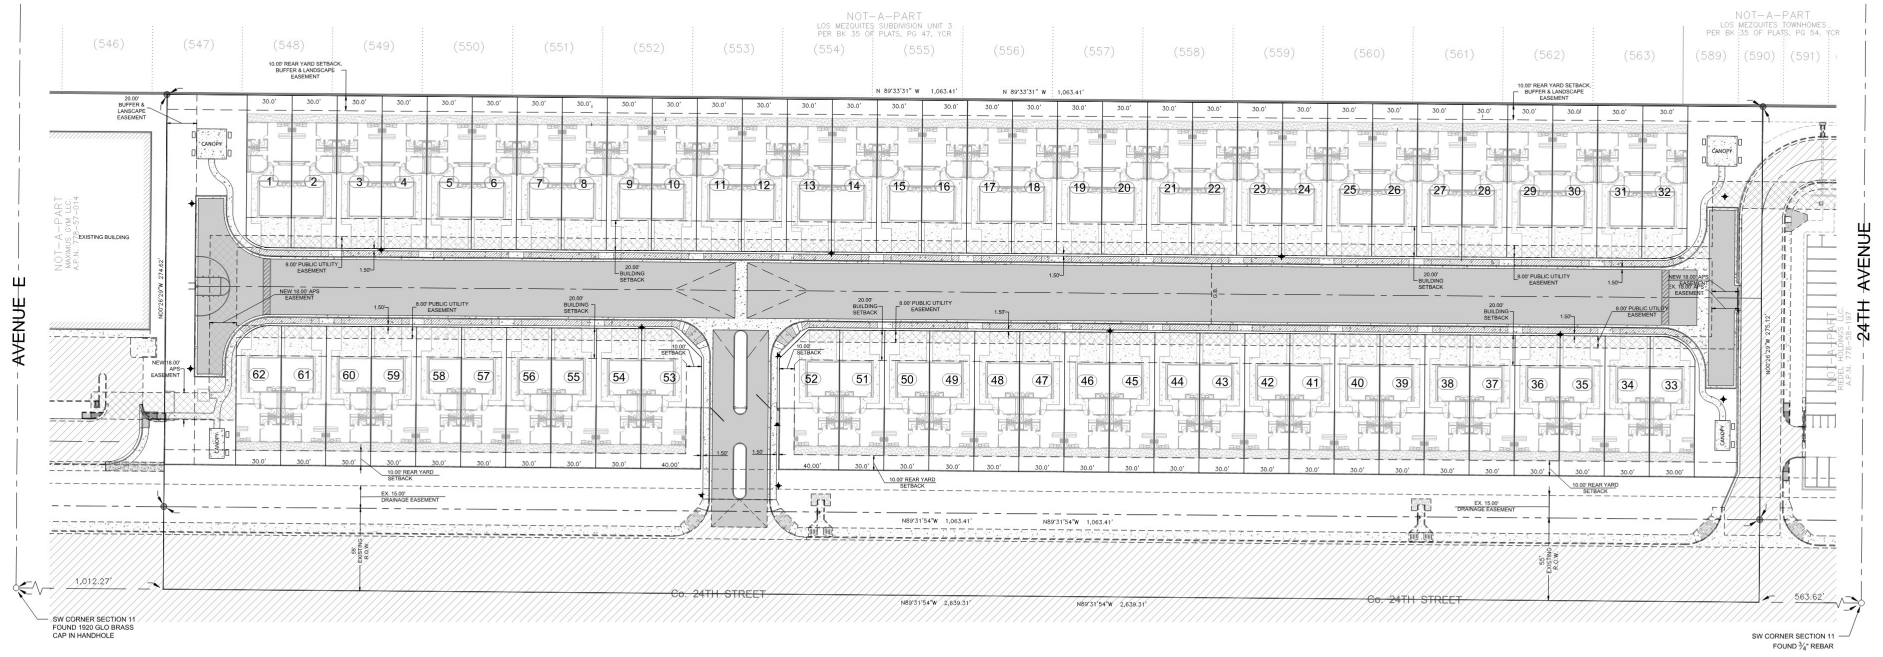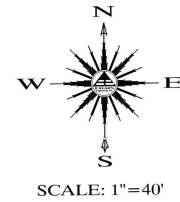

REVISIONS	
△	
△	
△	
△	

LOTS 32,33, 34,
35 AND 36 OF
PLAZA COLIBRI

SITE PLAN

LAS PALOMAS
TOWNHOMES

EDAIS
Engineering, Inc.
30705 S. AVENUE # 5505
TULSA, OK 74107
www.edaisengineering.com

PRELIMINARY
NO FOR
CONSTRUCTION

DATE:	SEPTEMBER 2026
DRAWN:	LPR
CHECKED:	NKE
PROJECT:	26-007
SHEET NUMBER	

C-1