CODES / STANDARDS

BUILDING CLASSIFICATION

BUILDING AREA CALCULATIONS

- UNLIMITED AREA ALLOWED (PER IBC TABLE 506)
- UNLIMITED HEIGHT ALLOWED (PER IBC TABLE 504.3)
- UNLIMITED AREA BUILDING
  - NONSPRINKLERED ONE-STORY, 60 FOOT YARDS
  - SPRINKLERED ONE-STORY ABOVE GRADE PLANE, 60 YARDS
  - SPRINKLERED TWO STORIES ABOVE GRADE PLANE, 60 YARDS
- NO ALLOWABLE HEIGHT OR AREA MODIFICATION USED
- ALLOWABLE AREA MODIFICATIONS USED PER THE ALLOWABLE AREA CALCULATIONS ON THIS SHEET
  - BUILDING AREA MODIFICATIONS
  - FRONTAGE INCREASE

ACTUAL AREA (From Building)		
LEVEL	AREA PER	GROSS AREA (SF)
MAIN FLOOR		5,806 SF
TOTAL		5,806 SF

MINIMUM FIRE-RESISTANCE REQUIREMENTS

FIRE RESISTIVE RATING REQUIREMENTS FOR BUILDING ELEMENTS

TYPE OF CONSTRUCTION

PRIMARY STRUCTURAL FRAME
BEARING WALLS (EXT)
BEARING WALLS (INTR)
NONBEARING WALLS AND PARTITIONS (EXT)
NONBEARING WALLS AND PARTITIONS (INTR)
FLOOR CONSTR AND SECONDARY MEMBERS
ROOF CONSTR AND SECONDARY MEMBERS

FIRE RESISTANCE RATING FOR EXTERIOR WALLS BASED ON FIRE SEPARATION DISTANCE (S)

CONSTRUCTION
TYPE / OCCUPANCY

MAXIMUM AREA OF EXTERIOR WALL OPENINGS BASED ON FIRE SEPARATION DISTANCE

FIRE SEPARATION DISTANCE	DEGREE OF PROTECTION (UP TO)	(UP S)	(P)
0 - 2.5 FT	NP	NP	NP
5 - 9.5 FT	NP	11%	15%
10 - 14.5 FT	10%	25%	25%
15 - 19.5 FT	15%	45%	45%
20 - 24.5 FT	25%	75%	75%
25 - 29.5 FT	45%	NL	NL
30 FT +	75%	NL	NL

ADDITIONAL FIRE RESISTIVE RATINGS

DESCRIPTION	CODE SECTION	RATING (HR)
SHAFT ENCLOSURES		
FOUR STORIES OR MORE		
LESS THAN FOUR STORIES		
EXIT ENCLOSURES		
FOUR STORIES OR MORE		
LESS THAN FOUR STORIES		
EXIT PASSAGEWAYS		
HORIZONTAL EXIT/CLOSURE		
ELEVATOR MACHINE ROOMS		
CORRIDORS	SPRINKLERED	
OCCUPANCY	OCC LOAD SERVED	RATING (HR)
OCCUPANCY	OCC LOAD SERVED	RATING (HR)

DEPEND ON FIRE PROTECTION ASSEMBLIES, RATINGS AND MARKINGS TO BE PER

EXIT CAPACITY FACTORS

MINIMUM REQUIRED EGRESS WIDTH	SPRINKLERED
STAIRWAYS	EVACUATION
OTHER EGRESS COMPONENTS	VOICE/ALARM COMMUNICATION SYSTEM

*REFER TO THE LIFE SAFETY PLANS FOR COMPLIANCE WITH MEANS OF EGRESS WIDTH REQUIREMENTS

LIFE SAFETY SYSTEMS

AUTOMATIC SPRINKLER SYSTEM	PROVIDED PER NFPA 13
ALTERNATIVE AUTOMATIC FIRE EXTINGUISHING SYSTEMS	PROVIDED - REFER TO FIRE PROTECTION DRAWINGS
STANDPIPE SYSTEM	PROVIDED PER NFPA 14
PORTABLE FIRE EXTINGUISHERS	PROVIDED PER NFPA 10
FIRE ALARM SYSTEM	PROVIDED PER NFPA 72

MEANS OF EGRESS

*REFER TO THE LIFE SAFETY PLANS FOR ACTUAL MEASURED DISTANCES

DOORS

THE MINIMUM CLEAR WIDTH AND HEIGHT OF A DOOR SHALL NOT BE LESS THAN 32 INCHES AND 80 INCHES RESPECTIVELY

DOORS SHALL SWING IN THE DIRECTION OF EGRESS TRAVEL WHERE SERVING AN OCCUPANT LOAD OF 50 OR MORE PERSONS OR A GROUP H OCCUPANCY

EXIT ACCESS TRAVEL DISTANCE (IBC TABLE 1017.2)		
OCCUPANCY	SPRINKLERED	MAX DISTANCE
A-2	YES	250' - 0" *

*NOTE 2 & 3 F. 1 AND B-1 (TRAVEL DISTANCES INCREASE TO 400' - 0" TO BE USED AND OVERRIDE TABLE 1017.2

MIN. NUMBER OF EXITS FOR OCCUPANT LOAD (IBC TABLE 1006.2.1)	
OCCUPANT LOAD	MIN # OF EXITS PER STORY
1-500	2
501-1,000	3
MORE THAN 1,000	4

CODES / STANDARDS

APPLICABLE CODES/CRITERIA/DESIGN POLICY

NOTE: EXISTING BUILDING

ADOPTED CODES

(IBC) INTERNATIONAL BUILDING CODE	2021
(IFC) INTERNATIONAL FIRE CODE	2021
(IEBC) INTERNATIONAL EXISTING BUILDING CODE	2021
(IFC) INTERNATIONAL FIRE CODE	2021
(IMC) INTERNATIONAL MECHANICAL CODE	2021
(IPC) INTERNATIONAL PLUMBING CODE	2021
(NEC) NATIONAL ELECTRICAL CODE	2020

NOTE

PER 2021 IEBC 2201.1 LEVEL 3 ALTERATIONS TO EXISTING BUILDINGS OR STRUCTURES ARE PERMITTED PROVIDED IT DOES NOT REQUIRE THE ENTIRE BUILDING OR STRUCTURE TO COMPLY WITH THE ENERGY REQUIREMENTS OF THE IECC. THE ALTERATIONS SHALL COMPLY ONLY TO THE ENERGY REQUIREMENTS OF THE IECC

BUILDING OCCUPANCY SUMMARY

OCCUPANT LOAD BY FUNCTION OF SPACE

I.B Occupancy Classification	AREA	I.B Occupant Load Factor	OCCUPANT LOAD
BACK OF HOUSE (BAR)	269 SF	200	1
BACK OF HOUSE (KITCHEN)	1,160 SF	200	6
FRONT OF HOUSE	4,377 SF	15	291
PATIO	730 SF	15	49
TOTAL OCCUPANT LOAD			346

GRAPHIC LEGEND

PROJECT SITE & BUILDING PHOTOS

- PHOTO # - PHOTO SHEET #
- PHOTO # - ITEM REFERENCE

FIRE & LIFE SAFETY NOTES

A. THE PURPOSE OF THE FIRE AND LIFE SAFETY DRAWINGS IS TO ILLUSTRATE IN SCHEMATIC FASHION THE APPLICABLE EXTERIOR FIRE PROTECTION, AND EGRESS CONCEPTS AND LIMITATIONS THAT PRODUCE, INCLUDING, BUT NOT LIMITED TO:
- OCCUPANCY CLASSIFICATIONS
- OCCUPANCY LOAD FACTORS
- EXIT LOCATIONS, EXIT PATHS & CAPACITY
- FUNCTION OF SPACE
- FIRE RESISTANCE RATED CONSTRUCTION AND OTHER STRATEGIES INHERENT TO THE CITIES COMPLIANCE APPROVAL OF THIS PROJECT

B. ADDITIONAL DETAILED REQUIREMENTS APPLY TO THE CONSTRUCTION OF PARTITIONS, FIRE RATED DOOR ASSEMBLIES, INTERIOR GLAZED OPENINGS, DUCTS, SMOKE AND FIRE DAMPERS AND THROUGH PENETRATION FIRE STOPPING. REFER TO THE DRAWINGS OF EACH DISCIPLINE AND THE SPECIFICATIONS FOR THESE REQUIREMENTS.

C. ADDITIONAL DETAILED REQUIREMENTS SHOWN ELSEWHERE MAY REQUIRE CONSTRUCTION HAVING GREATER FIRE RATINGS. MORE EXTENSIVE FIRE RATED CONSTRUCTION OR MORE COMPLEX ASSEMBLIES THAN INDICATED BY THE DIAGRAMS ON THIS SHEET. WHEN PROVIDED, THE ADDITIONAL DETAILED REQUIREMENTS SHALL GOVERN.

E. FIRE BARRIERS SHALL EXTEND FROM THE TOP OF THE FOUNDATION OR FLOOR/CEILING ASSEMBLY BELOW TO THE UNDERSIDE OF THE FLOOR OR ROOF SHEATHING, SLAB OR DECK ABOVE AND SHALL BE SECURELY ATTACHED THERETO. SUCH FIRE BARRIERS SHALL BE CONTINUOUS THROUGH CONCEALED SPACES.

F. SHAFT ENCLOSURES SHALL BE CONSTRUCTED AS FIRE BARRIERS.

G. FIRE PARTITIONS SHALL EXTEND FROM THE TOP OF THE FOUNDATION OR FLOOR/CEILING ASSEMBLY BELOW TO THE UNDERSIDE OF THE FLOOR OR ROOF SHEATHING, SLAB OR DECK ABOVE OR TO THE FIRE RESISTIVE RATED FLOOR/CEILING OR ROOF/CEILING ASSEMBLY ABOVE, AND SHALL BE SECURELY ATTACHED THERETO.

H. SMOKE BARRIERS SHALL FORM AN EFFECTIVE MEMBRANE CONTINUOUS FROM OUTSIDE WALL TO OUTSIDE WALL AND FROM THE TOP OF THE FOUNDATION OR FLOOR/CEILING ASSEMBLY BELOW TO THE UNDERSIDE OF THE FLOOR OR ROOF SHEATHING, DECK OR SLAB ABOVE, INCLUDING CONTINUITY THROUGH CONCEALED SPACES.

I. SMOKE PARTITIONS SHALL EXTEND FROM THE TOP OF THE FOUNDATION OR FLOOR BELOW TO THE UNDERSIDE OF THE FLOOR OR ROOF SHEATHING, DECK OR SLAB ABOVE OR TO THE UNDERSIDE OF THE CEILING ABOVE WHERE THE CEILING MEMBRANE IS CONSTRUCTED TO LIMIT THE TRANSFER OF SMOKE.

PROJECT SHEET NOTES

A. EXIT SIGNS SHALL COMPLY WITH IBC SECTION 1013 SHALL BE PROVIDED AT EACH LANDING OF THE EXIT PATH AND SAY THE FOLLOWING "IN FIRE EMERGENCY DO NOT USE THE ELEVATOR, USE EXIT STAIRS"

B. INTERIOR WALL & CEILING FINISHES SHALL HAVE A FLAME SPREAD INDEX RATING OF NO MORE THAN CLASS B AT VERTICAL EXITS, EXIT PASSAGEWAYS AND EXIT ACCESS CORRIDORS AND OTHER PATHWAYS.

C. INTERIOR WALL & CEILING FINISHES SHALL HAVE A FLAME SPREAD INDEX RATING OF NO MORE THAN CLASS C AT ROOMS AND ENCLOSED SPACES.

D. ALL MATERIALS EXPOSED WITHIN DUCTS OR PLENUMS SHALL HAVE A FLAME SPREAD RATING INDEX NOT MORE THAN 25 AND A SMOKE DEVELOPED RATING OF NOT MORE THAN 50.

E. FIRE EXTINGUISHERS SHALL BE LOCATED SUCH THAT A MAXIMUM TRAVEL DISTANCE OF 75' SHALL NOT BE EXCEEDED UNLESS REQUIRED BY CODE.

F. LEVEL/AREA MAIN OCCUPANCY EXIT SIGN LOCATIONS MAY NOT BE SHOWN. REFERENCE ELECTRICAL SHEETS FOR ALL EXIT SIGN LOCATIONS.

G. FIRE RESISTIVE ASSEMBLY DETAILS, IF APPLICABLE, ARE LOCATED ELSEWHERE IN THIS DRAWING SET PER THE SHEET INDEX.

H. IF APPLICABLE, ELEVATOR HOISTWAY OPENINGS SHALL BE PROTECTED AS REQUIRED BY THE CODE CORRESPONDING TO THE RATING OF THE HOISTWAY.

I. EVERY ASSEMBLY OCCUPANCY ROOM OR SPACE SHALL HAVE THE OCCUPANT LOAD POSTED IN A CONSPICUOUS PLACE.

MINIMUM PLUMBING FACILITIES

OCCUPANCY (NUMBER & TYPE)	WATER CLOSET MALE	WATER CLOSET FEMALE	LAVATORIES MALE	LAVATORIES FEMALE	BATHTUBS OR SHOWERS	DRINKING FOUNTAINS	OTHER
EXISTING	1/75	1/75	1/200	1/200	-	1/500	
PROPOSED	1/67	1/67	0/75	0/75	-	0/50	NONE

PROPOSED	WATER CLOSET MALE	WATER CLOSET FEMALE	LAVATORIES MALE	LAVATORIES FEMALE	BATHTUBS OR SHOWERS	DRINKING FOUNTAINS	OTHER
ASSEMBLY (A-2)	-	-	-	-	-	-	-
EATING ESTABLISHMENT	1	1	1	1	0	1	1 SERVICE SINK
BUSINESS (B)	-	-	-	-	-	-	-
STORAGE (S-1)	-	-	-	-	-	-	-
OTHER (SPECIFY)	-	-	-	-	-	-	-
TOTAL PROVIDED	1	1	1	1	0	1	1 SERVICE SINK

NOTE:

PER IPC TABLE 403.1, WHERE ASSEMBLY OCCUPANCIES PROVIDE FOOD FOR CONSUMPTION ON THE PREMISES AND HAVE AN OCCUPANT LOAD OF 250 OR MORE, SERVICE SINKS SHALL BE PROVIDED IN ADDITION TO THE FIXTURES REQUIRED IN TABLE 403.1. DRINKING FOUNTAINS SHALL NOT BE REQUIRED TO BE LOCATED WITHIN TOILET FACILITIES.

LIFE SAFETY PLAN

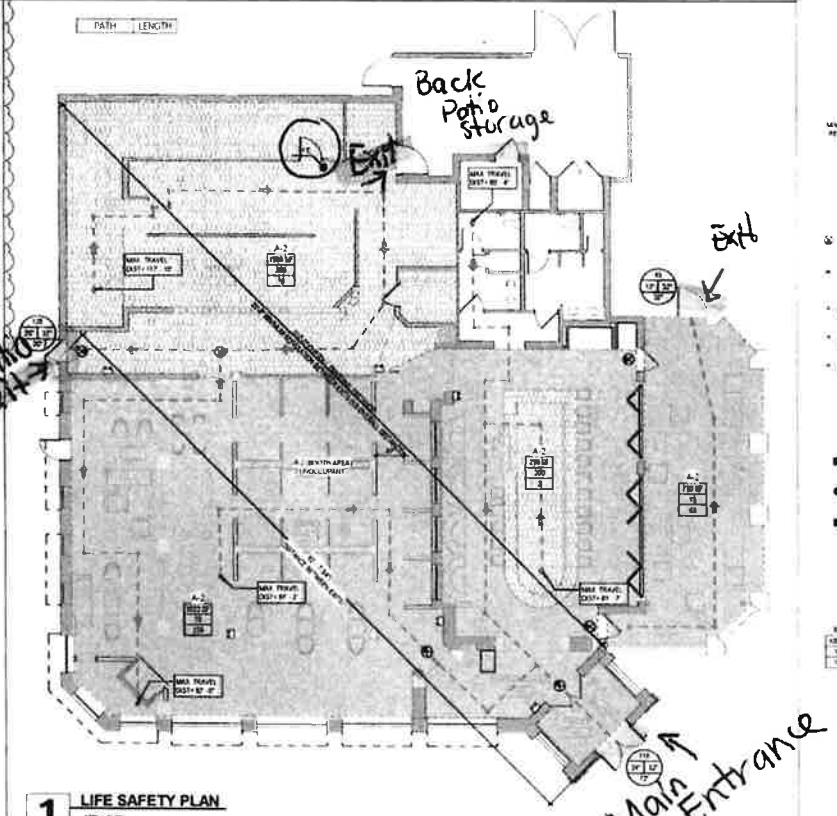

1 LIFE SAFETY PLAN

LIFE SAFETY PLAN LEGEND

DOORS DOOR KEY

EXITING SYMBOLS

- EXIT SIGN LOCATION
- EXIT TO EXTERIOR
- Path ID — TRAVEL DISTANCE — DEAD END
- Path ID — TRAVEL DISTANCE — COMMON PATH OF EXIT TRAVEL
- Path ID — TRAVEL DISTANCE — EXIT ACCESS

FIRE PROTECTION SYMBOLS

- FEC — FIRE EXTINGUISHER CABINET
- FE — FIRE EXTINGUISHER
- FDC — FIRE DEPARTMENT CONNECTION

FUNCTION OF SPACE KEY

- OCCUPANCY CLASSIFICATION
- AREA OF SPACE
- OCCUPANT LOAD FACTOR
- OCCUPANT LOAD

SQ. FT Building (w/out Patio) 5806 sq. ft

Patio 730 sq. ft

LGE | DESIGN GROUP
1200 N. 52nd Street Phoenix, AZ 85008
P: 480.968.4001

WARREN'S SUPPER CLUB

1040 N 54th St
CHANDLER AZ 85226

LGE | DESIGN GROUP

#	REVISION	DATE

SHEET TITLE: BUILDING CODE SUMMARY & LIFE SAFETY
SCALE: AS NOTED
DATE: 08/14/2024
DRAWN BY: LGE DESIGN GROUP
CHECKED BY: AZ
PROJECT No:

G1.1

GREENLINES 2.0 08/14/2024