
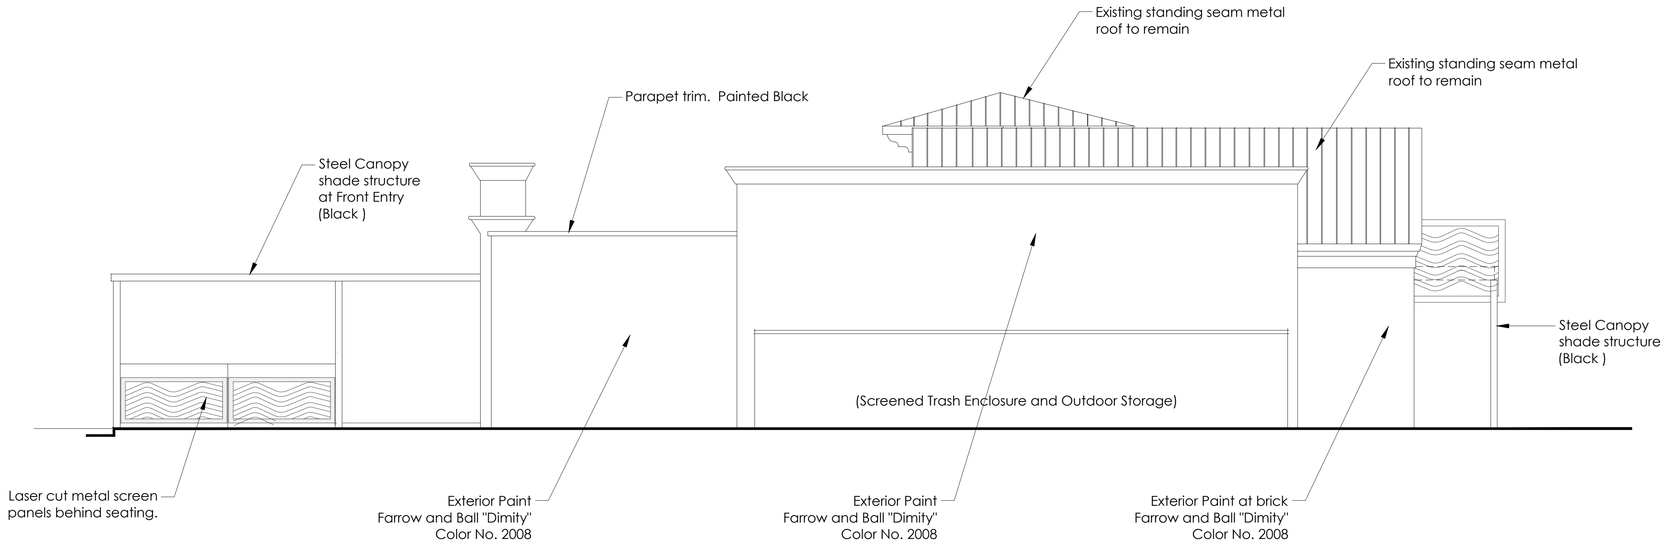



1 South Elevation

Scale: 3/16" = 1'-0"

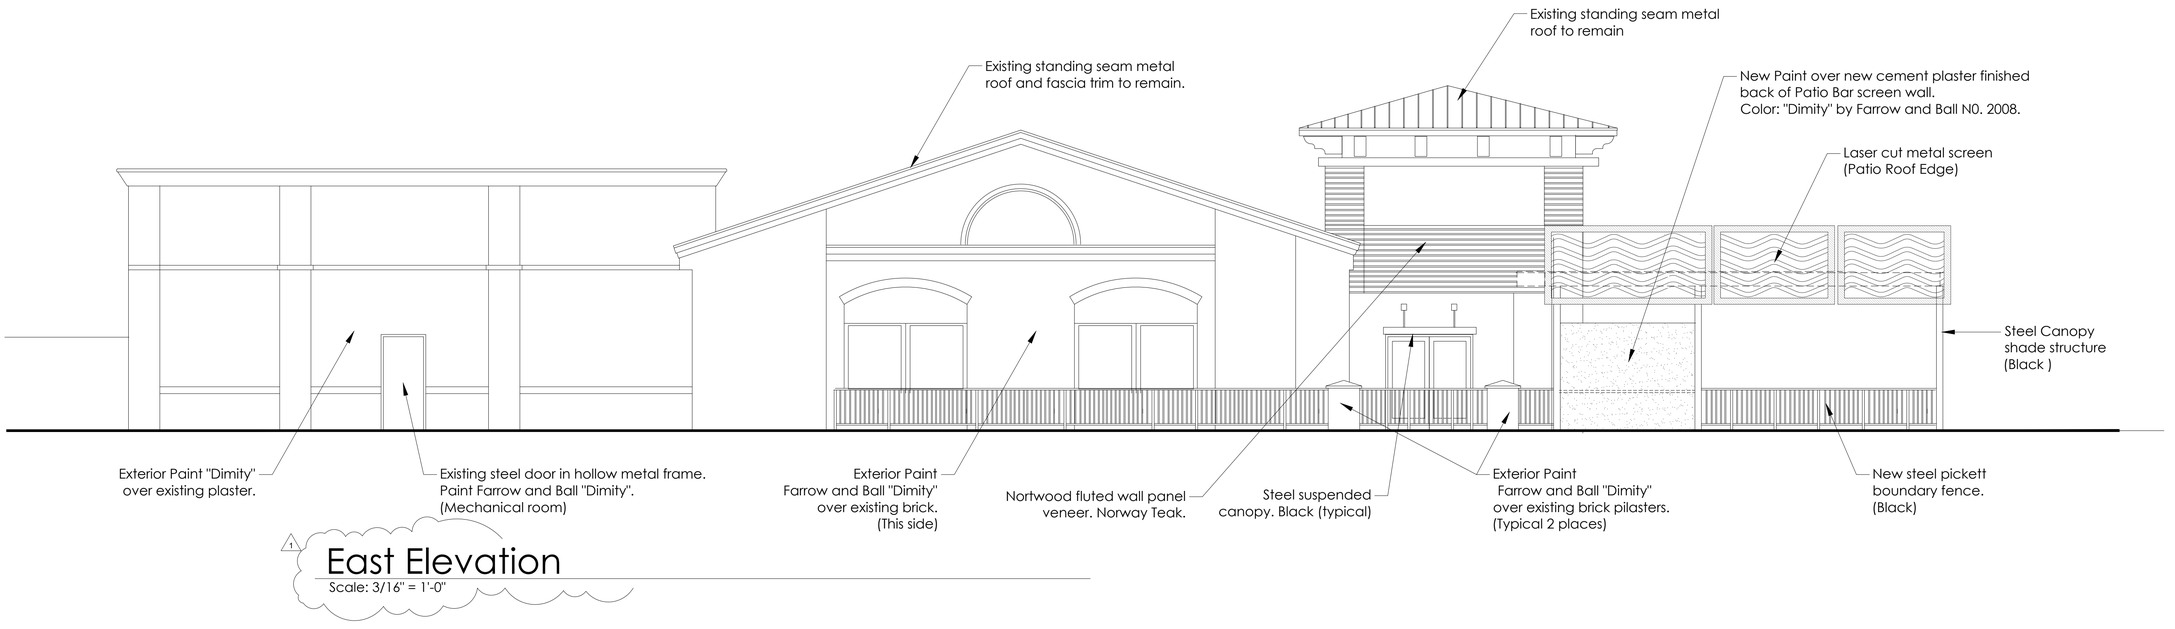


1 East Elevation

Scale: 3/16" = 1'-0"

ND ENTERPRISES, LLC
6501 E. GREENWAY PKWY #103-707 SCOTTSDALE, AZ 85254
P 480-297-5577 www.ndentaz.com

THIS DRAWING IS AN INSTRUMENT OF SERVICE AND AS SUCH SHALL REMAIN THE PROPERTY OF ND ENTERPRISES, LLC. UNAUTHORIZED USE OF REPRODUCTION WITHOUT PERMISSION OF THE ARCHITECT IS PROHIBITED. THIS DRAWING IS ONLY FOR USE IN CONNECTION WITH THIS PROJECT AND SHALL NOT BE USED FOR OTHER LOCATIONS . COPYRIGHT 2022.

CKZ
COMMERCIAL GENERAL CONTRACTING
CONSTRUCTION MANAGEMENT

SOCIAL TAP
AT FULTON RANCH TOWNE CENTER
135 West Ocotillo Road
Chandler, Arizona

SOCIAL TAP
RESTAURANT & SPORTS BAR


REVISION
1 9.08.2025 CITY COMMENTS
9.15.2025 PLANNING

DATE: 08.28.2025

REGISTERED ARCHITECT
27174
SCOTT M. NEISS
9.07.2025
Date signed
ARIZONA U. S. A.
EXPIRES: 06/30/ 2026

EXTERIOR ELEVATIONS


A5.2

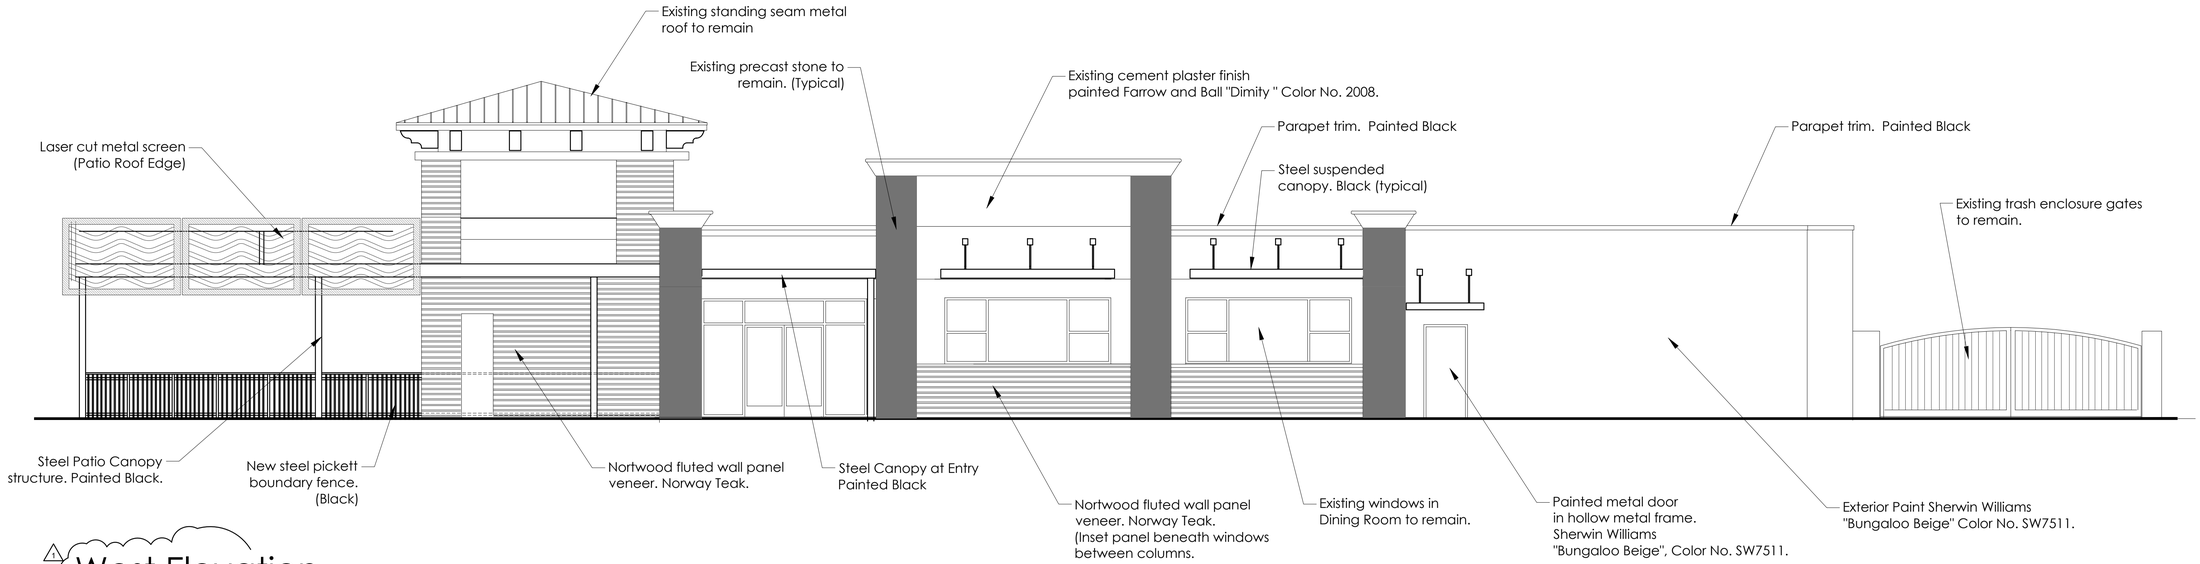


1 West Elevation

Front Entry Elevation

Scale: 3/16" = 1'-0"

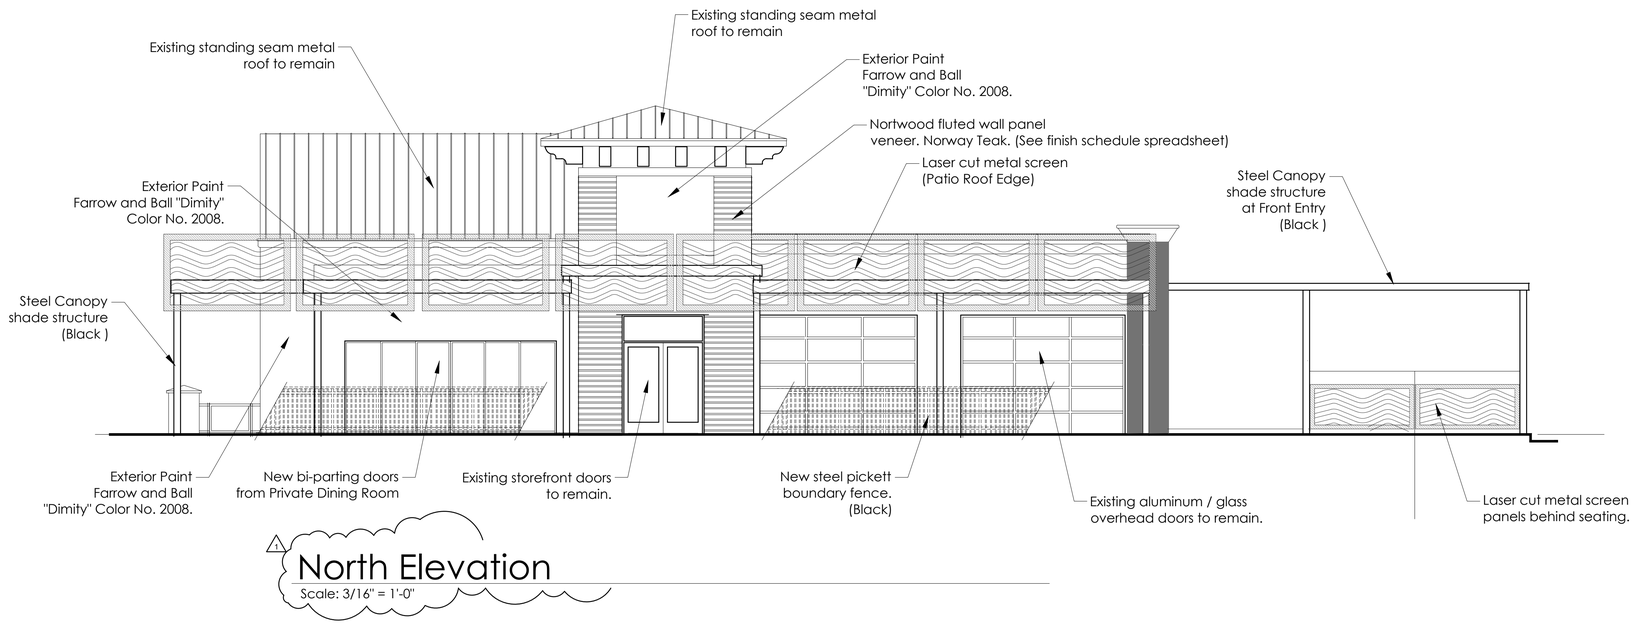


1 North Elevation

Scale: 3/16" = 1'-0"

ND ENTERPRISES, LLC
6501 E. GREENWAY PKWY #103-707 SCOTTSDALE, AZ 85254
P 480-297-5577 www.ndentaz.com

THIS DRAWING IS AN INSTRUMENT OF SERVICE AND AS SUCH SHALL REMAIN THE PROPERTY OF ND ENTERPRISES, LLC. UNAUTHORIZED USE OF REPRODUCTION WITHOUT PERMISSION OF THE ARCHITECT IS PROHIBITED. THIS DRAWING IS ONLY FOR USE IN CONNECTION WITH THIS PROJECT AND SHALL NOT BE USED FOR OTHER LOCATIONS. COPYRIGHT 2022

CKZ
COMMERCIAL GENERAL CONTRACTING CONSULTING - DESIGN BUILD

SOCIAL TAP
AT FULTON RANCH TOWNE CENTER
135 West Ocotillo Road
Chandler, Arizona

SOCIAL TAP
RESTAURANT & SPORTS BAR


REVISION
1 9.08.2025 CITY COMMENTS
9.15.2025 PLANNING

DATE: 08.28.2025

REGISTERED ARCHITECT
27174
SCOTT M. NEISS
9.07.2025
ARIZONA U.S.A.
EXPIRES: 06/30/2026


EXTERIOR ELEVATIONS

A5.3

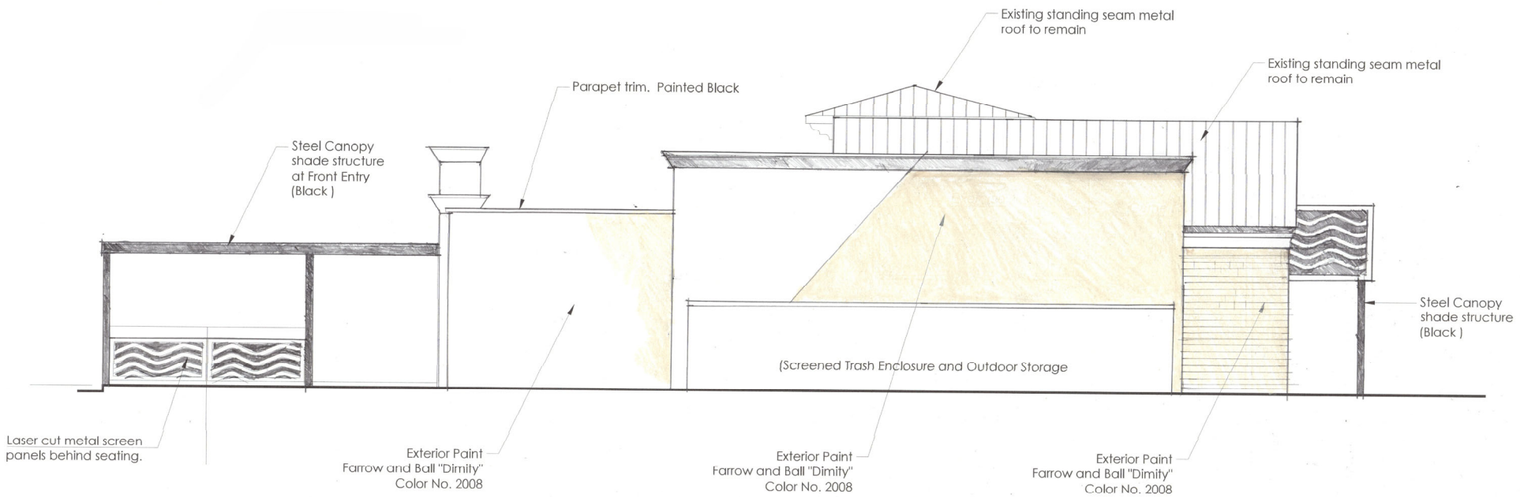


1 South Elevation

Scale: 3/16" = 1'-0"

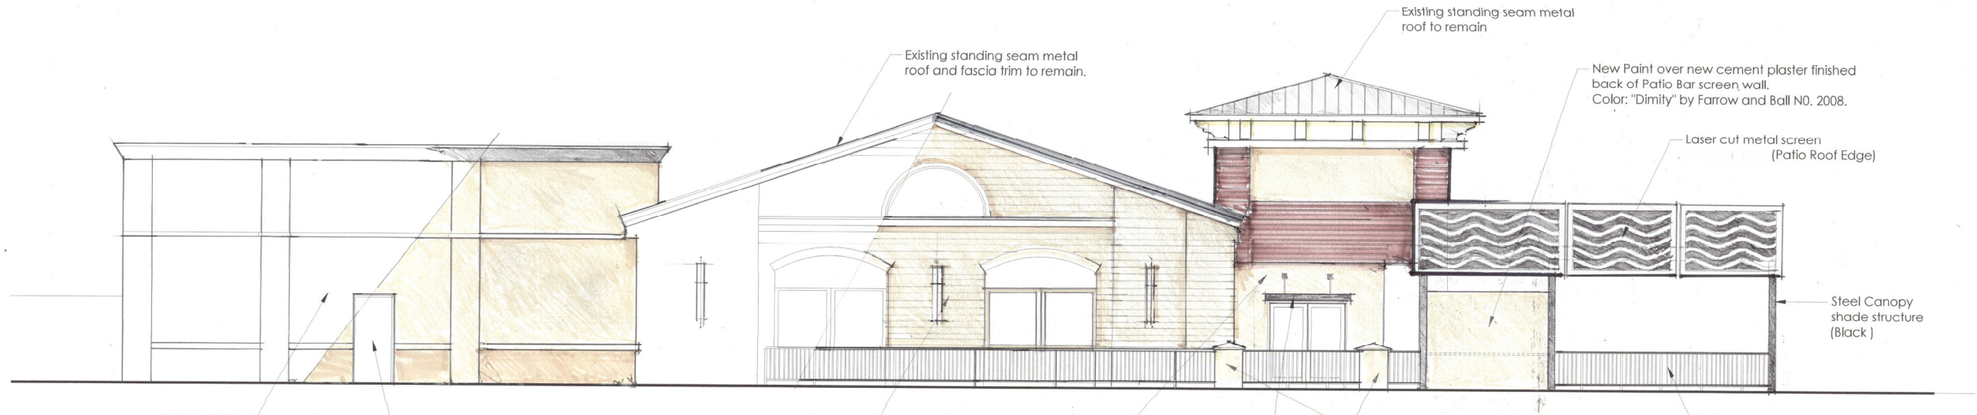


1 East Elevation

Scale: 3/16" = 1'-0"

ND ENTERPRISES, LLC
6501 E. GREENWAY PKWY #103-707 SCOTTSDALE, AZ 85254
P 480-297-5577 www.ndentaz.com

THIS DRAWING IS AN INSTRUMENT OF SERVICE AND AS SUCH SHALL REMAIN THE PROPERTY OF ND ENTERPRISES. UNAUTHORIZED USE OF REPRODUCTION WITHOUT PERMISSION OF THE ARCHITECT VIOLATES COPYRIGHT LAWS. THIS DRAWING IS ONLY FOR USE IN CONNECTION WITH THIS PROJECT AND SHALL NOT BE USED FOR OTHER LOCATIONS. COPYRIGHT 2023

CKZ

SOCIAL TAP
AT FULTON RANCH TOWNE CENTER
135 West Ocotillo Road
Chandler, Arizona

SOCIAL TAP
RESTAURANT & SPORTS BAR

REVISION
1 9.08.2025 CITY COMMENTS

DATE: 08.28.2025

REGISTERED ARCHITECT
27174
SCOTT M NEISS
9.07.2025
ARIZONA U.S.A.
EXPIRES: 06/30/2026


EXTERIOR ELEVATIONS

A5.2




1 West Elevation
Front Entry Elevation

Scale: 3/16" = 1'-0"

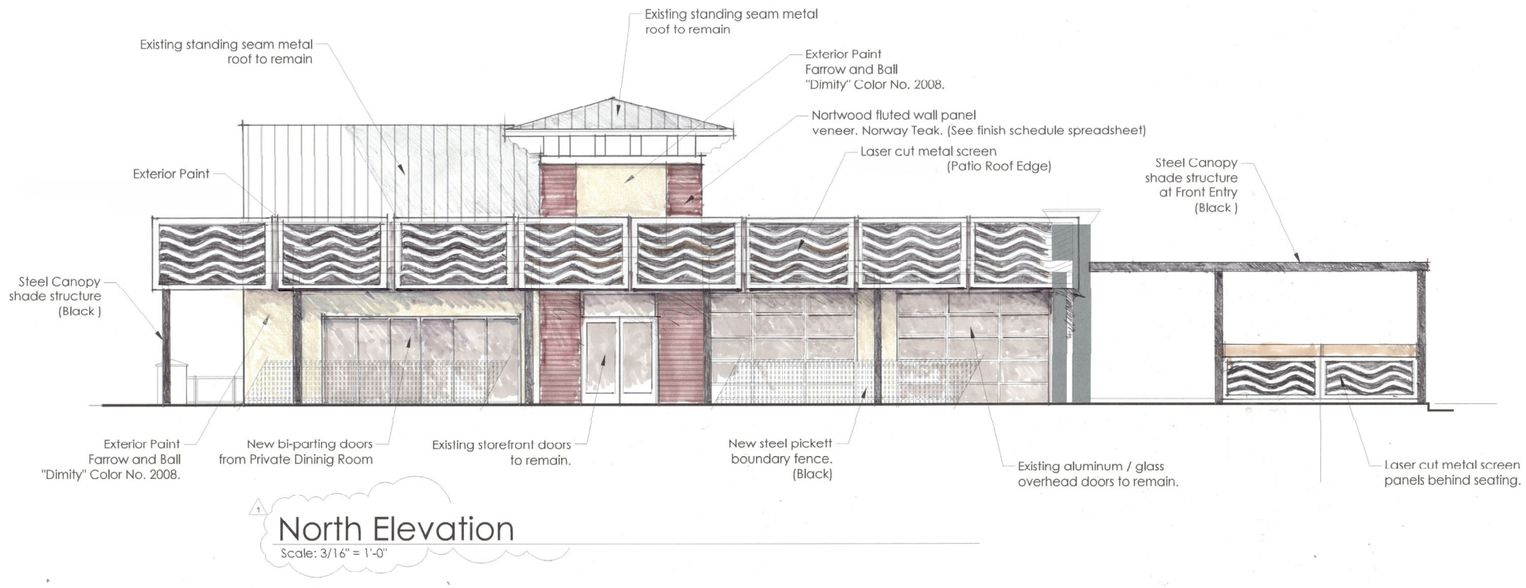


1 North Elevation
Scale: 3/16" = 1'-0"

ND ENTERPRISES, LLC
6501 E. GREENWAY PKWY # 103-717 SCOTTSDALE, AZ 85254
P 480-297-5577 www.ndentaz.com

THIS DRAWING IS AN INSTRUMENT OF SERVICE AND AS SUCH SHALL REMAIN THE PROPERTY OF ND ENTERPRISES, LLC. UNAUTHORIZED USE OF REPRODUCTION WITHOUT PERMISSION OF THE ARCHITECT IS PROHIBITED. THIS DRAWING IS ONLY FOR USE IN CONNECTION WITH THIS PROJECT AND SHALL NOT BE USED FOR OTHER LOCATIONS. COPYRIGHT 2022

CKZ
COMMERCIAL CENTRIC CONTRACTING CONSULTING DESIGN BUILD

SOCIAL TAP
AT FULTON RANCH TOWNE CENTER
135 West Ocotillo Road
Chandler, Arizona

SOCIAL TAP
RESTAURANT & SPORTS BAR

REVISION
1 9.08.2025 CITY COMMENTS

DATE: 08.28.2025

REGISTERED ARCHITECT
CERTIFICATE NO.
27174
SCOTT M. NEISS
ARIZONA U. S. A.
EXPIRES: 06/30 / 2026

EXTERIOR ELEVATIONS

A5.3