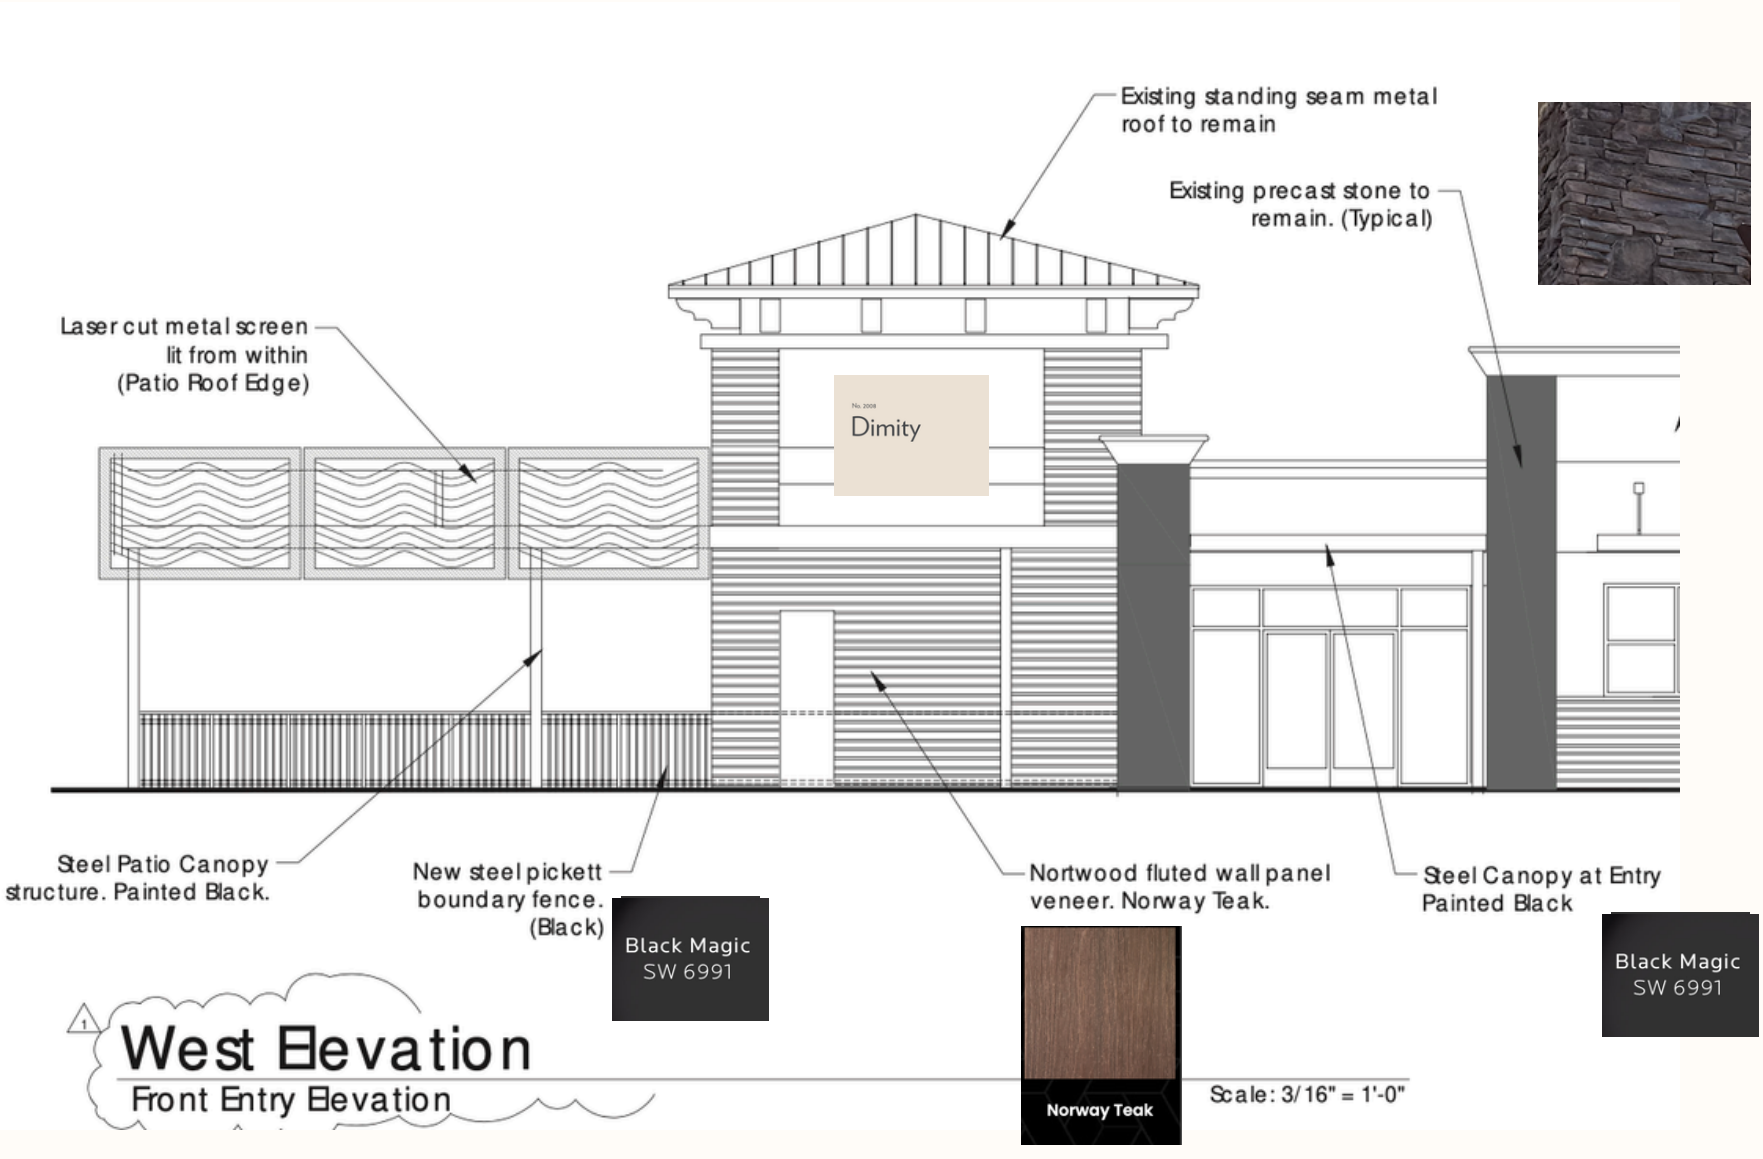

Existing standing seam metal roof to remain
Existing precast stone to remain. (Typical)
Laser cut metal screen lit from within (Patio Roof Edge)
Dimity
Steel Patio Canopy structure. Painted Black.
New steel pickett boundary fence. (Black)
Black Magic SW 6991
Nortwood fluted wall panel veneer. Norway Teak.
Steel Canopy at Entry Painted Black
Black Magic SW 6991
Norway Teak
West Elevation
Front Entry Elevation
Scale: 3/16" = 1'-0"

SOCIAL TAP

Social Tap Exterior Color Palette

METAL COLOR

Black Magic
SW 6991

LRV: 3 ⓘ

PRIMARY PAINT COLOR

FB No. 2008
Dimity

LRV: 76



NORTWOOD SIDING COLOR

Norway Teak

TRIM PAINT COLOR

SW 7511
Bungalow Beige

LRV: 53 ⓘ

BRICK PAINT COLOR

SW 9582
White Sand

LRV: 84 ⓘ

STONE COLOR



EXISTING STONE

*LRV (Light Reflectance Value) indicates how much light a color reflects.