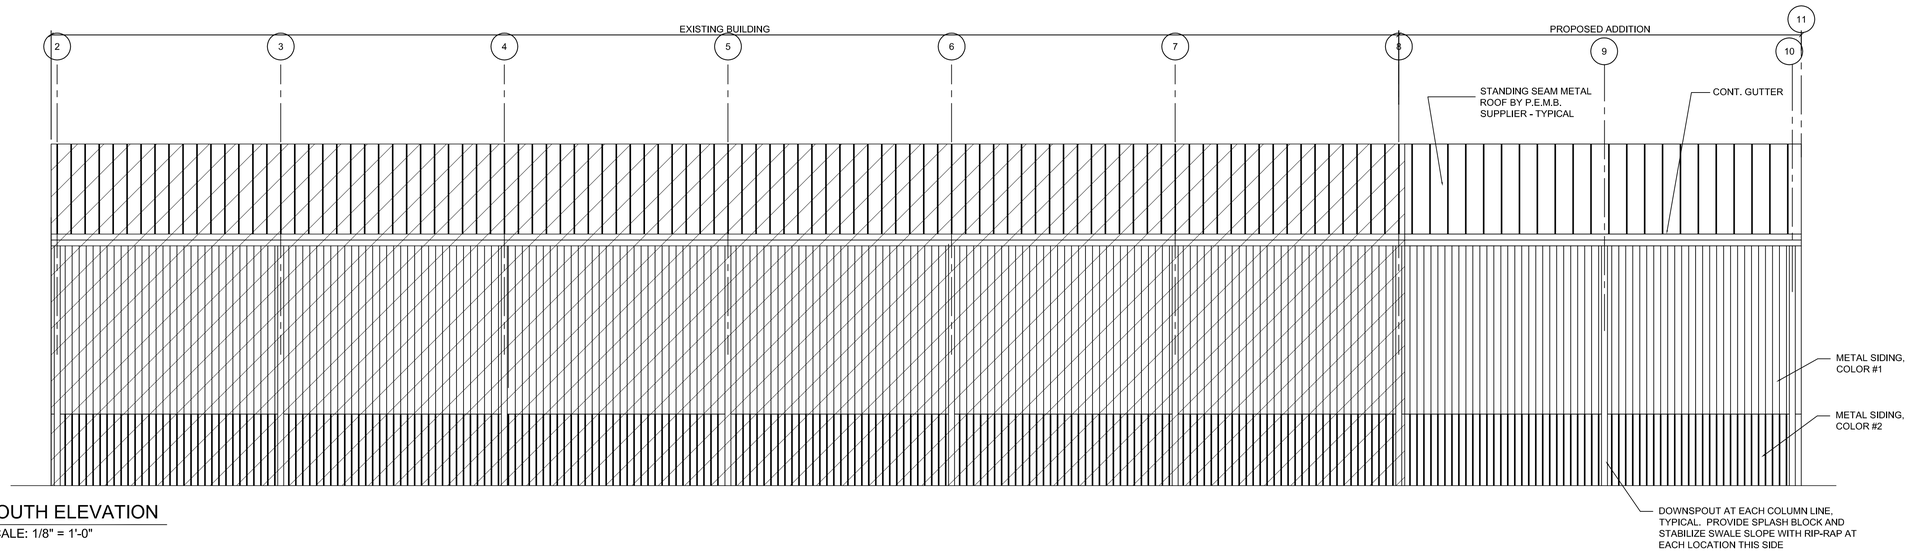

1 A2.1 **SOUTH ELEVATION**
SCALE: 1/8" = 1'-0"

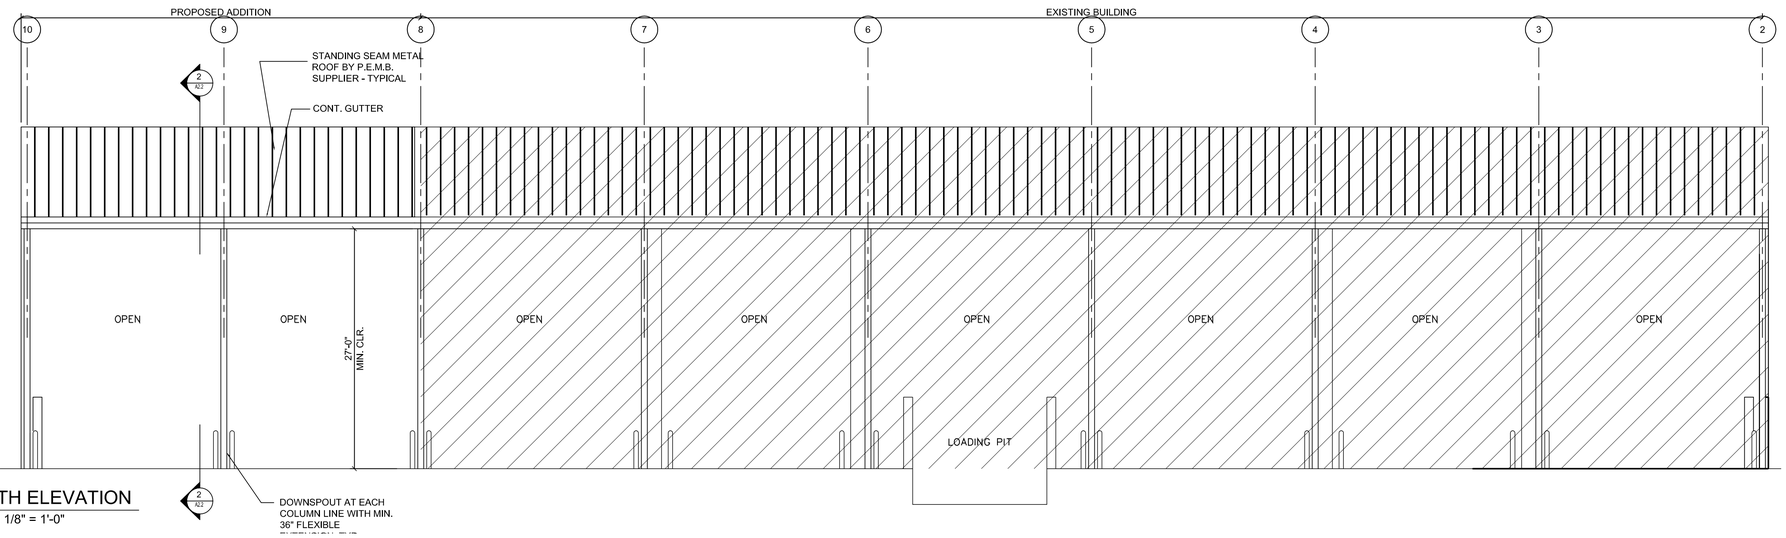

2 A2.1 **NORTH ELEVATION**
SCALE: 1/8" = 1'-0"

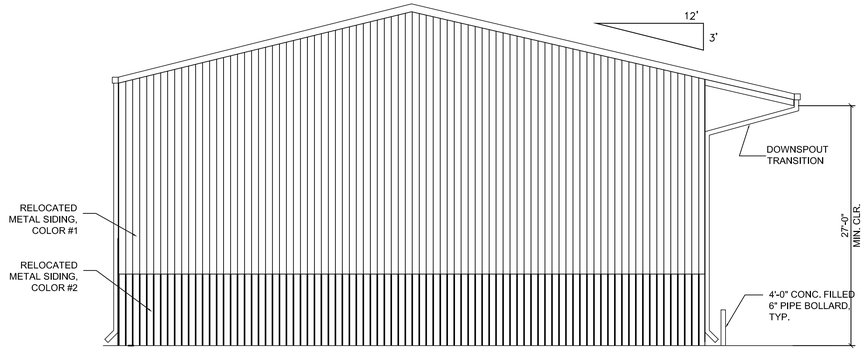

3 A2.1 **EAST ELEVATION**
SCALE: 1/8" = 1'-0"

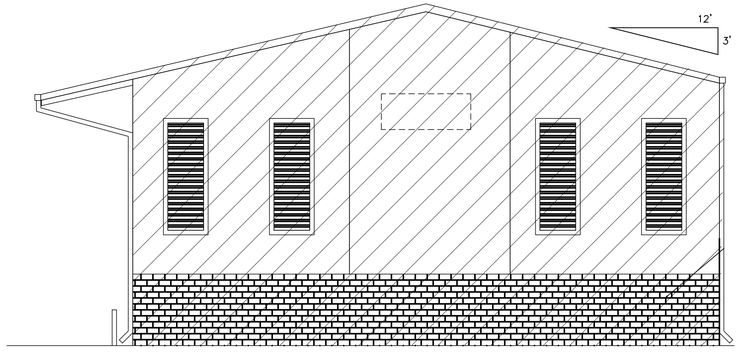

4 A2.1 **WEST ELEVATION (EXISTING TO REMAIN)**
SCALE: 1/8" = 1'-0"

CMK Design Studio, LLC
Planning & Design of the Built Environment
6822 22nd Ave. N. #148
St. Petersburg, Florida 33710
Ph: 727.515.8461
FL. LIC. NO.: EB26000858
cara@cmkdesignstudio.com

MARCOS IBARGUEN
AR 13117
Drawing Not Valid Unless Signed, Sealed & Dated By Registered Professional

WASTE MANAGEMENT

FT. PIERCE TRANSFER STATION
WASTE MANAGEMENT INC. OF FLORIDA
3890 SELVITZ ROAD
FT. PIERCE, FLORIDA

NO.	REVISIONS	DATE

JOB NO. **1225**

ISSUE DATE: 08/24/12

DRAWN BY: MI

SHEET TITLE: ELEVATIONS

SHEET NO. A2.1