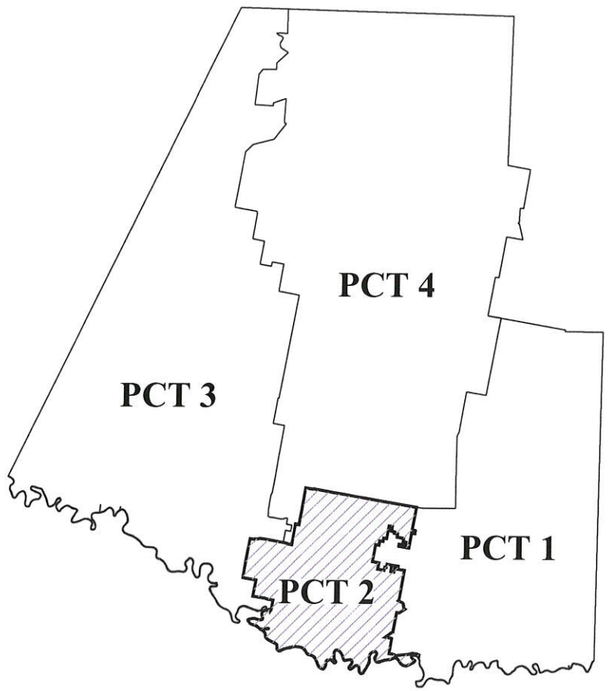

RAMON GARCIA
COUNTY JUDGE

COMMISSIONER A.C. CUELLAR, JR.
PRECINCT No. 1

COMMISSIONER EDUARDO "EDDIE" CANTU
PRECINCT No. 2

COMMISSIONER JOE M. FLORES
PRECINCT No. 3

COMMISSIONER JOSEPH PALACIOS
PRECINCT No. 4

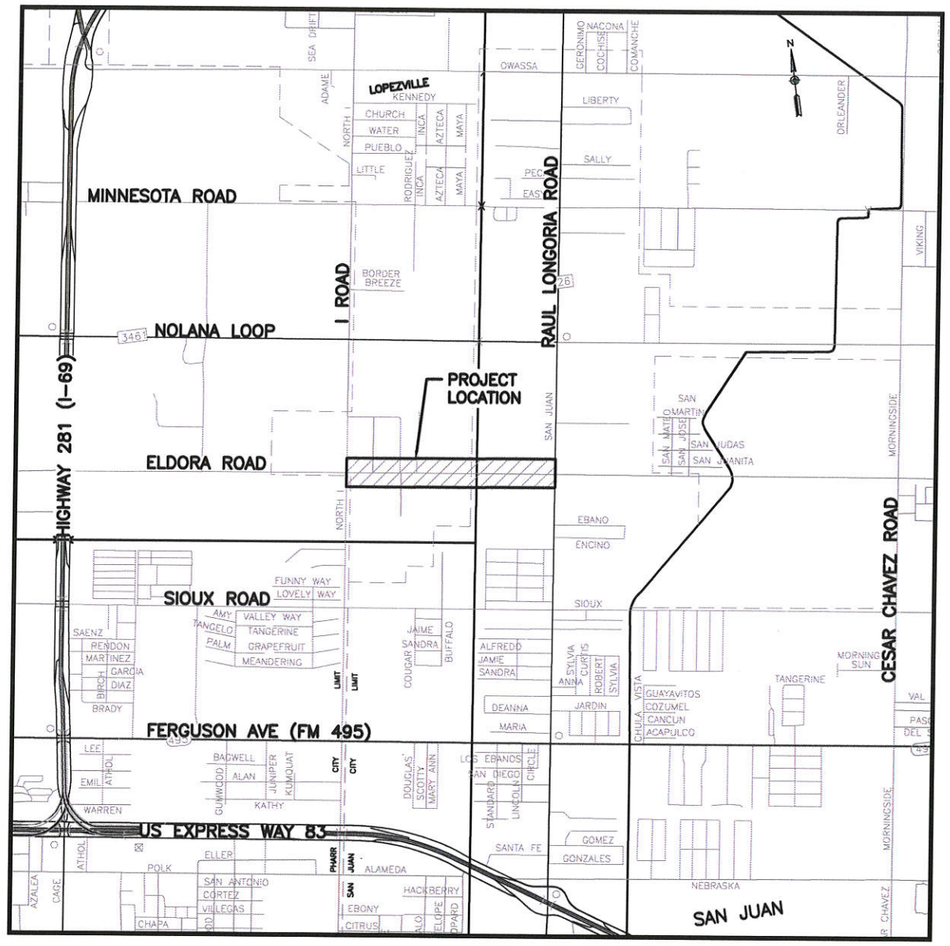

LOCATION MAP - SCALE: 1"=3000'

HIDALGO COUNTY PRECINCT No. 2
ELDORA ROAD IMPROVEMENTS
(FROM "I" ROAD TO RAUL LONGORIA ROAD)

REVISIONS

DATE:	COMMENTS:

THE COUNTY OF HIDALGO TEXAS

HIDALGO COUNTY
PRECINCT No. 2

300 W. HALL ACRES, SUITE G
PHARR, TX. 78577
TEL: (956) 787-1981 ★ FAX: (956) 787-4683
www.co.hidalgo.tx.us

STATE OF TEXAS
JOSE N. SALDIVAR
94076
LICENSED
PROFESSIONAL ENGINEER

This seal appearing on this document was authorized by Jose N. Saldivar P.E. No. 94076 on the above designated date.

JOSE N. SALDIVAR-P.E. No. 94076
10/28/15

Drawing: I:\PCT 2\Eldora Road from I RD East to Canal\ELDORA Cover Sheet.dwg) Plotted by: juan.avila
Layout Tab: Cover Sheet Date: 10/21/2015 Time: 03:13:38 PM

ABBREVIATIONS

A	ASPHALT
ADR	ASPHALT DRIVE
APV	ASPHALT PAVEMENT
AVE	AVENUE
BM	BENCHMARK
BOC	BACK OF CURB
CONC.	CONCRETE
CONST.	CONSTRUCT
CL	CENTER LINE
CDR	CONCRETE DRIVE
CPV	CONCRETE PAVEMENT
CA	CALICHE
CADR	CALICHE DRIVE
CARD	CALICHE ROAD
CFN	CHAIN LINK FENCE
CI	CURB INLET
CLV	CULVERT
CP	CONTROL POINT
CPV	CONCRETE PAVEMENT
CR	CENTER OF ROAD
CRB	CURB
CSM	CABLE SPOT MARKING
D	DIRT
DR	DRIVE
DDR	DIRT DRIVE
DT	DITCH
DTB	DITCH BOTTOM
DTBB	DITCH BOTTOM OF BERM
DTE	DITCH EDGE
DTFL	DITCH FLOW LINE
DTT	DITCH TOP
DTTB	DITCH TOP OF BERM
DTTOE	DITCH TOE
EXIST.	EXISTING
ESMT.	EASEMENT
EBX	ELECTRIC BOX
EOCA	EDGE OF CALICHE
EOP	EDGE OF PAVEMENT
EW	EDGE OF WATER
EWL	END WALL
FG	FINISHED GRADE
FH	FIRE HYDRANT
FL	FLOW LINE
FM	FARM-TO-MARKET
FN	FENCE
FOC	FIBER OPTIC CABLE
FOCM	FIBER OPTIC CABLE MARKING
G	GRAVEL
GDR	GRAVEL DRIVE
GL	GAS LINE
GLMKR	GAS LINE MARKER
GLSM	GAS LINE SPOT MARKING
GM	GAS METER
GV	GAS VALVE
GW	GUY WIRE
HCDR	HIDALGO COUNTY DEED RECORDS
HCOR	HIDALGO COUNTY OFFICIAL RECORDS
HCMR	HIDALGO COUNTY MAP RECORDS
HCR	HANDICAP RAMP
HDW	HEADWALL
HWM	HIGH WATER MARK
IR	IRON ROD
IRS	IRON ROD SET
IGV	IRRIGATION GATE VALVE
IGW	IRRIGATION GATEWELL
ISP	IRRIGATION STAND PIPE
INV	INVERT
IV	IRRIGATION VENT
LT	LEFT
LOT	LOT CORNER
MB	MAIL BOX
MH	MANHOLE
MON	MONUMENT
N.T.S	NOT TO SCALE
NAIL	NAIL
NAWSC	NORTH ALAMO WATER SUPPLY CORPORATION
NG	NATURAL GROUND
OHE	OVERHEAD ELECTRIC LINE
PFL	PIPE FLOW LINE
PGL	PROPOSED GRADE LINE
PL	PROPERTY LINE
PP	POWER POLE
PROP	PROPOSED
PV	PAVEMENT
PVC	PVC PIPE
RT	RIGHT
RCP	REINFORCED CONCRETE PIPE
RIP	RIP-RAP
RD	ROAD
RM	REFERENCE MARKER
ROW	RIGHT-OF-WAY
RR	RAIL ROAD
RSD	ROAD SIDE DITCH
RW	RETAINING WALL
SBOT	SWALE BOTTOM
SDL	STORM DRAIN LINE
SEP	SEPTIC TANK COVER
SET	SAFETY-END TREATMENT
SP	SERVICE POLE
SPOL	SIGNAL POLE TRAFFIC
STOP	SWALE TOP
STA	STATION
SW	SIDEWALK
TELBX	TELEPHONE BOX
TBX	TRAFFIC CONTROL BOX
TMKR	TELEPHONE MARKER
TOA	TOP OF ASPHALT
TOC	TOP OF CURB
TOW	TOP OF WATER
TR	TREE
TRNS	TRANSFORMER
TSL	TRAFFIC SIGNAL LIGHT
TSM	TELEPHONE LINE SPOT MARKING
VA	VALVE
WB	WATER BIBB
WDFN	WOODEN FENCE
WFN	WIRE FENCE
WL	WATER LINE
WLSM	WATER LINE SPOT MARKING
WM	WATER METER
WP	WOODEN POST
WV	WATER VALVE
WWSM	WASTE WATER LINE SPOT MARKING
YD	YARD DRAIN

SYMBOLS

- Iron Pipe
- Iron Rod
- Tree
- Sign
- HL&P Tower
- Mhel (Manhole electric)
- Power pole
- Pptrn (Power Pole w/transformer)
- Guy (Down guy)
- Gas meter (Gm)
- Gv (Gas valve)
- Mhsn (Sanitary sewer manhole)
- Snco (Clean out)
- Culv (Culvert pipe)
- Grinl (Grate inlet)
- Mhst (Storm sewer manhole)
- Sgnstp (Stop sign)
- Trjb (Traffic junction box)
- Trlpl (Traffic light pole)
- Fh (Fire hydrant)
- Wm (Water meter)
- Wv (Water valve)
- Shrub
- Acap (Aluminum cap)
- Bdisk (Brass disk)
- Fnd IP (Iron Pipe found)
- Fnd IR (Iron Rod found)
- Nail
- Bm (Benchmark)
- Rowmkr (R.O.W. marker)
- Irr Box
- Irr standpipe
- Irr gate valve
- Grdpst (Guardrail post)
- Mailbox
- Stsgn (Street sign)
- Palm
- Catvbox (Cable Tv box)
- Ebox (Electrical box)
- Eltrn (Electrical transformer)
- Emkr (Electrical marker)
- Lp (Light Pole)
- Pplt (Power pole w/light)
- Pipe
- Gasreg (Gas regulator)
- Mhgs (Mahole Gas)
- Pipvnt (Pipe vent/stand pipe)
- Wvmkr (Water valve marker)
- Crbinl (Curb Inlet)
- Trlt (Traffic light)
- Trsgn (Traffic sign)
- Tsbox (Traffic signal box)
- Tsigpl (Traffic signal pole)
- Mhfel (Manhole telephone)
- Pbox (Telephone pedestal)
- Phmkr (Telephone marker)
- Tlbox (Telephone box)
- Tljnc (Telephone junction box)
- Tlpol (Telephone pole)
- Spkhd (Sprinkler head)
- Wtrwell (Water well)
- Water Bibb
- Cps (Cotton Picker Spindle)

LEGEND

- WATER PIPE
- SANITARY SEWER PIPE
- STORM DRAIN PIPE
- IRRIGATION PIPE
- TELEPHONE LINE
- FIBER OPTIC CABLE
- GAS LINE
- OVERHEAD ELECTRICAL LINE
- WOOD FENCE
- HOG-WIRE FENCE
- CHAINLINK FENCE
- RIGHT-OF-WAY LINE

NOTE:
THE (HORIZONTAL AND/OR VERTICAL LOCATION OF EXISTING UNDERGROUND UTILITIES AS ILLUSTRATED ON THESE PLANS IS APPROXIMATE. CONTRACTOR SHALL FIELD VERIFY THE LOCATION OF ALL UTILITIES PRIOR TO BEGINNING CONSTRUCTION IN THE AREA OF SAID UTILITIES. CONTRACTOR SHALL CONTACT THE FOLLOWING AT LEAST 48 HOURS PRIOR TO BEGINNING CONSTRUCTION/EXCAVATING IN THE AREA OF EXISTING UTILITIES

UTILITY COMPANY:	CONTACT PERSON:	PHONE:
DIG-TESS		800-DIG-TESS
A.E.P.	Carmen Morales	956-283-2369
MAGIC VALLEY	Bryan Acosta	956-289-4040
TIME WARNER COMMUNICATION	Rick Pupek	956-412-5458
ATT SWBT	Lucy Salinas	956-630-8261
HIDALGO COUNTY DRAINAGE DISTRICT #1	Noe Saldivar	956-292-7080
NORTH ALAMO WATER SUPPLY CORPORATION	Lucy Leal	956-383-1619
HIDALGO COUNTY IRRIGATION DISTRICT #2	Bert Wessling	956-787-1422
TEXAS GAS SERVICE	Mike Martinez	956-444-3926
SPECTA ENERGY (TEXAS EASTERN CORP.)	Freddy Pattalan	956-607-6255
TXDOT		956-702-6101
CITY OF SAN JUAN	Ramiro Ramirez	956-223-2200

QUANTITY ABBREVIATIONS

AC	ACRE
CF	CUBIC FEET
CY	CUBIC YARD(S)
EA	EACH
LF	LINEAR FEET
LS	LUMP SUM
SF	SQUARE FEET
SY	SQUARE YARD(S)

HIDALGO COUNTY PRECINCT No. 2
300 W. HALL ACRES, SUITE G
PHARR, TX 78577
TEL: (956) 787-1981 ★ FAX: (956) 787-4683
www.co.hidalgo.tx.us

COMMISSIONER
EDUARDO "EDDIE" CANTU
HIDALGO COUNTY PCT 2
DRAINAGE IMPROVEMENT PROJECTS

ELDORA ROAD IMPROVEMENTS

SYMBOLS, LEGENDS & ABBREVIATIONS

STATE OF TEXAS
JOSE N. SALDIVAR
94076
LICENSED PROFESSIONAL ENGINEER

This seal appearing on this document was authorized by Jose N. Saldivar P.E. No. 94076 on the above designated date.

10/28/15

JOSE N. SALDIVAR-P.E. No. 94076

SCALE:	N.T.S.
DRAWN BY:	
CHECKED BY:	R.S./N.S.
TOPO BY:	EDGAR I.
SHEET:	G01-03

Drawing: L:\PCT 2\Eldora Road from I RD East to Canal\ELDORA Symbols and legend.dwg
Layout Tab: General_Notes Date: 10/21/2015 Time: 03:15:36 PM

INDEX

NO.	DESCRIPTION

GENERAL

G01-01	COVER SHEET
G01-02	INDEX OF SHEETS
G01-03	SYMBOLS, LEGENDS, & ABBREVIATIONS
G01-04	GENERAL NOTES
G01-05	GENERAL NOTES (CONT.)

EXISTING ROAD CROSS SECTIONS

C01-01	EXISTING CONDITION
C01-02	EXISTING CONDITION
C01-03	EXISTING CONDITION

PROPOSED ROAD CROSS SECTION

C02-01	PROPOSED ROAD CROSS SECTION
C02-02	PROPOSED ROAD CROSS SECTION
C02-03	PROPOSED ROAD CROSS SECTION

SIOUX ROAD PLAN AND PROFILE SHEETS

C03-01	PLAN AND PROFILE (STA. 0+00.00 TO STA. 6+00.00)
C03-02	PLAN AND PROFILE (STA. 6+00.00 TO STA. 12+00.00)
C03-03	PLAN AND PROFILE (STA. 12+00.00 TO STA. 18+00.00)
C03-04	PLAN AND PROFILE (STA. 18+00.00 TO STA. 24+00.00)
C03-05	PLAN AND PROFILE (STA. 24+00.00 TO STA. 30+00.00)
C03-06	PLAN AND PROFILE (STA. 30+00.00 TO STA. 36+00.00)
C03-07	PLAN AND PROFILE (STA. 36+00.00 TO STA. 42+00.00)

SIOUX EROSION CONTROL SHEETS

C04-01	EROSION CONTROL PLAN

TXDOT STANDARD DETAILS

1. TEMPORARY EROSION, SEDIMENT AND WATER POLLUTION CONTROL MEASURES EC(1)-09
2. TEMPORARY EROSION, SEDIMENT AND WATER POLLUTION CONTROL MEASURES EC(3)-93
3. INLET TY "CC" DETAIL
4. DRIVEWAY DETAILS PRIVATE (RESIDENTIAL-COMMERCIAL)
5. DRIVEWAY PROFILE DETAILS
6. SAFETY END TREATMENT DETAILS
7. METAL BEAM GUARD FENCE GF (31)-14
8. METAL BEAM GUARD FENCE (LONG SPAN) GF (31) LS-14
9. BARRICADE AND CONSTRUCTION GENERAL NOTES AND REQUIREMENTS (BC 1)-14
10. BARRICADE AND CONSTRUCTION PROJECT LIMIT (BC 2)-14
11. BARRICADE AND CONSTRUCTION WORK ZONE SPEED LIMIT (BC 3)-14
12. BARRICADE AND CONSTRUCTION TEMPORARY SIGN NOTES (BC 4)-14
13. BARRICADE AND CONSTRUCTION TYPICAL SIGN SUPPORT (BC 5)-14
14. BARRICADE AND CONSTRUCTION PORTABLE CHANGEABLE MESSAGE SIGN (PCMS) (BC 6)-14
15. BARRICADE AND CONSTRUCTION ARROW PANEL, REFLECTORS, WARNING LIGHTS & ATTENUATOR (BC 7)-14
16. BARRICADE AND CONSTRUCTION CHANNELIZING DEVICES (BC 8)-14
17. BARRICADE AND CONSTRUCTION CHANNELIZING DEVICES (BC 9)-14
18. BARRICADE AND CONSTRUCTION CHANNELIZING DEVICES (BC 10)-14
19. BARRICADE AND CONSTRUCTION PAVEMENT MARKINGS (BC 11)-14
20. BARRICADE AND CONSTRUCTION PAVEMENT MARKING PATTERNS (BC 12)-14
21. TRAFFIC CONTROL PLAN CONVENTIONAL ROAD SHOULDER WORK (TCP 1-1)-12
22. TRAFFIC CONTROL PLAN ONE-LANE TWO-WAY TRAFFIC CONTROL (TCP 1-2)-12
23. TRAFFIC CONTROL PLAN TRAFFIC SHIFTS ON TWO LANE ROADS (TCP 1-3)-12
24. TRAFFIC CONTROL PLAN AUTOMATED FLAGGER ASSISTANCE DEVICES (AFADS) (TCP 1-6)-12
25. TYPICAL STANDARD PAVEMENT MARKINGS PM(1)-12
26. POSITION GUIDANCE USING RAISED MARKERS REFLECTORIZED PROFILE MARKINGS PM(2)-12
27. PAVEMENT MARKINGS FOR TWO-WAY LEFT TURNS LANES DIVIDED HIGHWAYS AND
28. RURAL LEFT TURN BAYS PM(3)-12
29. STANDARD PAVEMENT MARKINGS (WORDS) PM(5)-01
30. STANDARD PAVEMENT MARKINGS (ARROWS) PM(6)0-01
31. MAILBOX MOUNTING AND SPACING MB-11(1)
32. MAILBOX BRACKET CONNECTING DETAILS MB-11(1)
33. MAILBOX SUPPORT/ FOUNDATION MB-11(1)
34. TABLE OF DHT NUMBERS MB-11(1)
35. TYPICAL SIGN REQUIREMENTS TSR (4)-13
36. SIGN MOUNTING DETAILS SMALL ROADSIDE SIGNS TRIANGULAR SLIPBASE SYSTEM SMD (SLIP-1)-08
37. SIGN MOUNTING DETAILS SMALL ROADSIDE SIGNS GENERAL NOTES & DETAILS SMD (GEN)-08

HIDALGO COUNTY
PRECINCT No. 2
300 W. HALL ACRES, SUITE G
PHARR, TX 78577
TEL: (956) 787-1981 ★ FAX: (956) 787-4683
www.co.hidalgo.tx.us

COMMISSIONER
EDUARDO "EDDIE" CANTU
HIDALGO COUNTY PCT 2
DRAINAGE IMPROVEMENT
PROJECTS

ELDORA ROAD IMPROVEMENT

SHEET LISTING INDEX

STATE OF TEXAS
JOSE N. SALDIVAR
94076
LICENSED
PROFESSIONAL ENGINEER

10/29/15

This seal appearing on this document was authorized by Jose N. Saldivar P.E. No. 94076 on the above designated date.

JOSE N. SALDIVAR-P.E. No. 94076

SCALE:	N.T.S.
DRAWN BY:	
CHECKED BY:	R.S./N.S.
TOPO BY:	EDGAR I.
SHEET:	G01-02

Drawing: I:\PCT 2\Eldora Road from I RD East to Canal\EL DORA Sheet Listing Index.dwg)
Layout Tab: Sheet Index Date: 10/29/2015 Time: 01:30:06 PM

GENERAL NOTES:

1. ALL WORK SHALL BE COMPLETED TO THE SATISFACTION OF THE HIDALGO COUNTY PRECINCT No. 2 AND THE CITY OF SAN JUAN.
2. THE CONTRACTOR SHALL BE RESPONSIBLE TO CONTACT RICHARD GARCIA WITH NORTH ALAMO WATER SUPPLY CORP. 48 HOURS PRIOR TO COMMENCEMENT OF WORK @ (956) 383-1618 TO COORDINATE AND MEET ANY ADDITIONAL REQUIREMENTS AND/OR SPECIFICATIONS.
3. THE CONTRACTOR SHALL BE RESPONSIBLE TO CONTACT MR. RAMIRO RAMIREZ WITH THE CITY OF SAN JUAN 48 HOURS PRIOR TO COMMENCEMENT OF WORK @ (956) 223-2200 TO COORDINATE AND MEET ANY ADDITIONAL REQUIREMENTS AND/OR SPECIFICATIONS.
4. THE CONTRACTOR SHALL BE RESPONSIBLE TO CONTACT TxDOT 48 HOURS PRIOR TO COMMENCEMENT OF WORK @ (956) 702-6101 FOR THE SPOTTING OF TRAFFIC SIGNAL LOOP DETECTORS AND TO MEET ANY ADDITIONAL REQUIREMENTS AND/OR SPECIFICATIONS.
5. THE CONTRACTOR SHALL BE RESPONSIBLE TO CALL DIG-TESS 48 HOURS PRIOR TO COMMENCEMENT OF WORK FOR UTILITY SPOTTING @ (1-800-DIG-TESS).
6. THE CONTRACTOR TO NOTIFY ALL UTILITY COMPANIES FOR VERIFICATION OF LOCATION OF EXISTING FACILITIES PRIOR TO BEGINNING ANY EXCAVATION.
7. LOCATIONS OF UNDERGROUND FACILITIES ARE FROM BEST INFORMATION AVAILABLE. NEITHER THE OWNER OR ENGINEER, WARRANT THE ACCURACY OF THE INFORMATION PROVIDED. ANY DEVIATIONS SHALL BE CALLED TO THE ENGINEER'S ATTENTION IMMEDIATELY.
8. THE CONTRACTOR IS RESPONSIBLE FOR COORDINATING WITH THE CORRESPONDING UTILITY CORPORATION IN REGARDS TO THE RELOCATION/ADJUSTION OF ANY CONFLICTING UTILITIES. THE RELOCATION/ADJUSTMENT SHALL BE CONSIDERED SUBSIDIARY TO THE PROJECT COST AND REFLECTED IN THE UNIT BID PRICES FOR VARIOUS ITEMS LISTED IN THE PROPOSAL.
9. THE CONTRACTOR SHALL REMOVE ALL FENCES LOCATED WITHIN THE EASEMENTS AND RIGHT OF WAY, INTERFERING WITH CONSTRUCTION OPERATION AND PROVIDE TEMPORARY FENCING DURING CONSTRUCTION. REMOVED FENCES SHALL BE REPLACED WITH A NEW FENCE OR UNDAMAGED ORIGINAL FENCING. REMOVAL AND REPLACEMENT OF EXISTING AND TEMPORARY FENCES SHALL BE CONSIDERED SUBSIDIARY TO THE PROJECT COST AND REFLECTED IN THE UNIT BID PRICES FOR VARIOUS ITEMS LISTED IN THE PROPOSAL.
10. ANY DAMAGES TO FENCES, WALKS, OR PRIVATE PROPERTY SHALL BE REPAIRED BY THE CONTRACTOR AT HIS EXPENSE.
11. THE CONTRACTOR SHALL AT ALL TIME PROVIDE ACCESS TO EXISTING RESIDENCES.
12. THE CONTRACTOR IS TO MAINTAIN ALL EQUIPMENT AND TRANSPORTATION OF SAID EQUIPMENT WITHIN THE EXISTING RIGHT-OF-WAYS OF THE CITY, COUNTY OR STATE.
13. NO OPEN EXCAVATION SHALL BE LEFT OPEN OVERNIGHT. ALL EXCAVATIONS WHICH CANNOT BE BACKFILLED OVERNIGHT SHALL BE COVERED, AS A MINIMUM, WITH STEEL PLATING WHEN IN PAVED AND UNPAVED AREAS SUBJECT TO VEHICULAR LOADING; ¾ PLYWOOD, WOOD PLANKING WITH O.S.H.A. ORANGE PLASTIC EXPANDED MESH BARRIER AROUND PERIMETER IN UNPAVED AREAS NOT SUBJECT TO VEHICULAR LOADING, OR AS APPROVED BY THE ENGINEER.
14. THE PREPARATION OF THESE PLANS REFLECTS INFORMATION, PROVIDED BY OTHERS, ON THE APPROXIMATE LOCATION AND EXISTENCE OF EXISTING UTILITY AND ADJACENT PHYSICAL FEATURES. HOWEVER, THEY DO NOT IMPLY OR AFFIRM THAT ALL UTILITIES OR PHYSICAL FEATURES ARE SHOWN. GENERALLY, UTILITY SERVICE CONNECTIONS ARE NOT INDICATED ON THESE PLANS. CONTRACTOR IS RESPONSIBLE FOR NOTIFICATIONS OF THE OWNER IMMEDIATELY UPON ENCOUNTERING UNFORESEEN CONFLICTS.
15. THE APPROXIMATE LOCATIONS OF KNOWN EXISTING UTILITIES ARE SHOWN, CONTRACTOR SHALL DETERMINE THE EXACT HORIZONTAL AND VERTICAL LOCATIONS IN THE FIELD PRIOR TO COMMENCING WORK. CONTRACTOR TO BE FULLY RESPONSIBLE FOR DAMAGES WHICH MIGHT OCCUR BY HIS FAILURE TO EXACTLY LOCATE AND PRESERVE EXISTING UTILITIES.
16. PUBLIC AND PRIVATE UTILITY LINES AND CUSTOMER SERVICE LINES MAY EXIST THAT ARE NOT SHOWN ON THE CONSTRUCTION DRAWINGS. IT SHALL BE THE CONTRACTOR'S RESPONSIBILITY TO LOCATE, MAINTAIN AND PROTECT THE INTEGRITY OF THESE LINES. HAND EXCAVATION MAY BE REQUIRED. THE CONTRACTOR SHALL RESTORE RELOCATED OR DIVERTED UTILITY TO ITS ORIGINAL CONDITION AND LOCATION WHEN APPLICABLE UPON COMPLETION OF CONSTRUCTION. SAID RESTORATION SHALL BE CONSIDERED SUBSIDIARY TO THE PROJECT COST AND REFLECTED IN THE UNIT BID PRICES FOR VARIOUS ITEMS LISTED IN THE PROPOSAL.
17. WHERE NEW WATER LINES AND SEWER LINES ARE INSTALLED WITH A SEPARATION DISTANCE CLOSER THAN NINE FEET (I.E., WATER LINES CROSSING WASTEWATER LINES, WATER LINES PARALLELING WASTEWATER LINES, OR WATER LINES NEXT TO MANHOLES) THE INSTALLATION MUST MEET THE REQUIREMENTS OF 30 TAC 317 (DESIGN OF SEWAGE SYSTEMS) OR 30 TAC 290 (WATER HYGIENE).
18. THE CONTRACTOR IS RESPONSIBLE FOR MAINTAINING WATER AND SEWER CONNECTIONS TO ALL HOMES AND BUSINESSES IN WORKING ORDER AT ALL TIMES, EXCEPT FOR BRIEF INTERRUPTIONS IN SERVICE FOR CONNECTIONS TO BE REINSTALLED. IN NO CASE SHALL SERVICES BE ALLOWED TO REMAIN OUT OF SERVICE OVERNIGHT. CONTRACTOR IS RESPONSIBLE FOR ANY DAMAGES TO SAID SERVICES.
19. THE CONTRACTOR SHALL BE RESPONSIBLE TO REPAIR ANY SURFACE IRREGULARITIES, AS DIRECTED BY THE ENGINEER, CAUSED BY THE CONTRACTOR'S WORKING OPERATIONS.
20. THE CONTRACTOR SHALL BE RESPONSIBLE FOR MAINTAINING ADEQUATE DRAINAGE OF EXISTING AND/OR PROPOSED FACILITIES AT ALL TIMES DURING CONSTRUCTION.
21. THE CONTRACTOR SHALL INSURE A 6" MINIMUM COVER FOR DRIVEWAY CULVERTS. THE RELAYING OR REMOVAL OF DRIVEWAY PIPE CULVERTS SHALL BE CONSIDERED SUBSIDIARY TO THE UNIT BID PRICES FOR ROADSIDE DITCH GRADING OF THE PROJECT.
22. THE CONTRACTOR SHALL BE RESPONSIBLE FOR GRADING AREA BETWEEN THE BACK OF CURB/EDGE OF PAVEMENT, ROAD SIDE DITCH AND RIGHT-OF-WAY TO HAVE POSITIVE FLOW TO THE PROPOSED AND/OR EXISTING DRAINAGE SYSTEM. THIS INCLUDES THE ENTIRE LENGTH OF THE ROAD WITHIN THE PROJECT LIMITS. SAID GRADING SHALL SHALL BE CONSIDERED SUBSIDIARY TO THE PROJECT COST AND REFLECTED IN THE UNIT BID PRICES FOR VARIOUS ITEMS LISTED IN THE PROPOSAL.
23. ROADSIDE DITCHES SHALL BE REGRADED TO PROVIDE POSITIVE FLOW TO THE EXISTING AND PROPOSED DRAINAGE STRUCTURES. REGRADING ALONG THE ROADSIDE DITCH SHALL BE FROM CULVERT TO CULVERT.
24. THE CONTRACTOR SHALL CLEANUP AND RESTORE THE AREA OF OPERATIONS TO A CONDITION AS GOOD AS OR BETTER THAN THAT WHICH EXISTED PRIOR TO INSTALLATION OF ALL ITEMS TO BE CONSTRUCTED.
25. COUNTY WILL PROVIDE CONTROL POINTS (BENCHMARK AND PROPERTY CORNERS) FOR THE WORK TO BE PERFORMED BY THE CONTRACTOR. CONTRACTOR SHALL BE RESPONSIBLE FOR CONSTRUCTION STAKING, INCLUDING BUT NOT LIMITED TO HORIZONTAL & VERTICAL GRADE CUTS FOR CURB & GUTTER, ROADWAY, STORM DRAIN PIPE, ROADSIDE DITCHES, DRIVEWAY CULVERTS AND DITCH WORK. THE HMAC, BASE AND SUBGRADE SHALL BE GRADED AS PER THE PROPOSED CROSS SLOPE.
26. THE CONTRACTOR SHALL PROVIDE/MAINTAIN ADEQUATE POSITIVE DRAINAGE AT ALL TIMES DURING THE INSTALLATION OF THE STRUCTURES, DRAINAGE, UTILITY, IRRIGATION AND ROAD IMPROVEMENTS. DEWATERING OF THE TRENCH MAY BE REQUIRED DURING THE INSTALLATION OF THE DRAINAGE, UTILITY AND IRRIGATION FACILITIES/STRUCTURES. SAID DEWATERING SHALL BE CONSIDERED SUBSIDIARY TO THE PROJECT COST AND REFLECTED IN THE UNIT BID PRICES FOR VARIOUS ITEMS LISTED IN THE PROPOSAL.
27. THE EXISTING ROAD SECTION SHALL BE SCARIFIED AND MIXED WITH NEW CALICHE. ONCE IT IS MIXED IT IS TO BE STABILIZED, PREPARED AND GRADED TO ACHIEVE THE PROPOSED BASE AS PER THE PROPOSED ROAD CROSS SECTION. THE PRODUCT OF THE CRUSHED ASPHALT PAVEMENT (MAX 2" PIECES IN SIZE), SALVAGE CALICHE AND NEW CALICHE SHALL BE TREATED WITH TWO AND A HALF (2.5%) PERCENT LIME BY DRY WEIGHT OF SALVAGE MATERIAL. TREATED MATERIAL SHALL BE DISTRIBUTED TO ACHIEVE THE PROPOSED BASE. THE BASE SHALL BE COMPACTED TO 98% STANDARD PROCTOR DENSITY AND SHALL BE GRADED TO THE CROSS-SLOPE AS PER THE PROPOSED ROAD CROSS-SECTION DETAILS. ANY PREPARATION, STABILIZATION, COMPACTION AND GRADING FOR THE DIFFERENCE BETWEEN THE PROPOSED AND EXISTING ROAD SECTIONS SHALL BE SUBSIDIARY TO THE UNIT BID PRICES FOR THE SCARIFICATION AND PREPARATION OF EXISTING ROAD SECTION (SEE CORE REPORT FOR THE THICKNESS OF THE EXISTING PAVEMENT SECTION).
28. FLEXIBLE BASE AGGREGATE SHALL MEET THE REQUIREMENTS IN THE TABLE BELOW. NEW CALICHE MATERIAL SHALL BE TREATED WITH 0.5% LIME BY DRY WEIGHT OF MATERIAL IF THE PLASTICITY INDEX OF SAID MATERIAL IS GREATER THAN 12.

TYPE E (CALICHE)		
PROPERTY	TEST METHOD	REQUIREMENT
2-1/2" SIEVE (CUMULATIVE, % RET)	Tex-110-E	0
1-3/4" SIEVE (CUMULATIVE, % RET)	Tex-110-E	0-10
#4 SIEVE (CUMULATIVE, % RET)	Tex-110-E	45-75
#40 SIEVE (CUMULATIVE, % RET)	Tex-110-E	50-85
LIQUID LIMIT, % MAX	Tex-104-E	40
PLASTICITY INDEX, % MAX	Tex-106-E	12
WET BALL MILL, % MAX	Tex-116-E	50
WET BALL MILL, % MAX INCREASE PASSING #40 SIEVE	Tex-116-E	20

HIDALGO COUNTY
PRECINCT No. 2
300 W. HALL ACRES, SUITE G
PHARR, TX 78577
TEL: (956) 787-1981 ★ FAX: (956) 787-4683
www.co.hidalgo.tx.us

COMMISSIONER
EDUARDO "EDDIE" CANTU
HIDALGO COUNTY PCT 2
DRAINAGE IMPROVEMENT
PROJECTS

ELDORA ROAD IMPROVEMENTS

GENERAL NOTES

STATE OF TEXAS
JOSE N. SALDIVAR
94076
LICENSED
PROFESSIONAL ENGINEER

This seal appearing on this document was authorized by Jose N. Saldivar P.E. No. 94076 on the above designated date.

JOSE N. SALDIVAR-P.E. No. 94076

SCALE: N.T.S.
DRAWN BY:
CHECKED BY: R.S./N.S.
TOPO BY: EDGAR I.
SHEET: G01-04

Drawing: I:\PCT 2\Eldora Road from 1 RD East to Canal\ELDORAGENERAL NOTES.dwg)
Layout Tab: GENERAL NOTES Date: 10/19/2015 Time: 05:24:27 PM

GENERAL NOTES (CONT):

29. THE CONTRACTOR SHALL BE RESPONSIBLE TO FOLLOW ALL T.C.E.Q. STORM WATER POLLUTION PREVENTION PLAN (SWP3) REQUIREMENTS AS PER SWP3 SHEETS AND AS STATED IN TEXAS POLLUTANT DISCHARGE ELIMINATION SYSTEM CONSTRUCTION GENERAL PERMIT (TPDES TXR150000, EFFECTIVE DATE MARCH 5, 2008), INCLUDING N.O.I. SUBMITTAL AND MS4 NOTIFICATION.

30. THE CONTRACTOR IS RESPONSIBLE FOR THE PREPARATION AND SUBMITTAL OF THE TRENCH EXCAVATION PROTECTION PLAN. CONTRACTOR SHALL SUBMIT CONSTRUCTION DETAILS AND DESIGN CALCULATIONS BEARING THE SEAL OF A PROFESSIONAL ENGINEER LICENSED TO PRACTICE IN THE STATE OF TEXAS BEFORE CONSTRUCTING THE SHORING AND/OR UTILIZING A TRENCH PROTECTION SYSTEM (BOX). THE ENGINEER RESERVES THE RIGHT TO REJECT DESIGNS NOT MEETING THE REQUIREMENTS OF SECTION ITEM 402 AND 403.

31. ALL DEBRIS, VEGETATION AND SURPLUS MATERIAL, EXCEPT ROADWAY SECTION, RESULTING FROM DEMOLITION AND/OR CLEARING OF THE RIGHT-OF-WAY AND PROJECT LOCATION, IN PREPARATION OF PROPOSED IMPROVEMENTS, ALONG WITH ANY DEBRIS AND/OR VEGETATION REMOVED FROM THE ROADSIDE DITCH AND CURB AND GUTTER, SHALL BECOME PROPERTY OF THE CONTRACTOR AND SHALL BE PROPERLY DISPOSED OF AT A SITE ACCEPTABLE TO HIDALGO COUNTY PRECINCT NO 2. THE CONTRACTOR SHALL PROVIDE A LETTER STATING SO. THE SAID CLEARING AND DISPOSAL SHALL BE INCIDENTAL AND NOT A SEPARATE PAY ITEM UNLESS STATED SO. NO EXCESS EXCAVATED MATERIAL SHALL BE DEPOSITED IN LOW AREAS OR ALONG NATURAL DRAINAGE WAYS WITHOUT WRITTEN PERMISSION FROM THE AFFECTED PROPERTY OWNER AND THE HIDALGO COUNTY PRECINCT NO 2. IF THE CONTRACTOR PLACES EXCESS MATERIAL IN THE AREAS WITHOUT WRITTEN PERMISSION, HE WILL BE RESPONSIBLE FOR ALL DAMAGE RESULTING FROM SUCH FILL AND CONTRACTOR SHALL REMOVE THE MATERIAL AT OWN COST.

32. THE CONTRACTOR SHALL BE RESPONSIBLE FOR ADJUSTING ALL EXISTING WATER VALVES AND MANHOLES TO MATCH PROPOSED FINISH GRADE OF ROADWAY. CONCRETE APRONS SHALL BE INSTALLED TO MATCH TOPS WITH PAVEMENT GRADE. THIS WORK SHALL BE INCIDENTAL AND NOT A SEPARATE PAY ITEM UNLESS STATED OTHERWISE.

33. THE CONTRACTOR SHALL BE RESPONSIBLE FOR THE REPLACEMENT/RELOCATION OF ALL REGULATORY SIGNS REMOVED DUE TO CONSTRUCTION OPERATIONS WITH THE SAME SIGN ON FIXED SUPPORT(S) IMMEDIATELY UPON ITS REMOVAL. APPROVAL BY THE ENGINEER IS NECESSARY BEFORE REMOVING ANY REGULATORY ROADWAY SIGN(S). FLAGGERS ARE REQUIRED TO BE AVAILABLE TO DIRECT TRAFFIC DURING SIGN INTERMEDIATE DOWN TIME. RELOCATION OF ANY DIRECTIONAL SIGN ASSEMBLIES REMOVED DURING CONSTRUCTION OPERATIONS, IMMEDIATELY UPON THEIR REMOVAL, IS REQUIRED. ALL SIGNING, BARRICADING AND TRAFFIC CONTROL SHALL CONFORM TO THE LATEST VERSION OF THE "TEXAS MANUAL ON UNIFORM TRAFFIC CONTROL DEVICES". IN NO CASE WILL A SIGN BE REMOVED WITHOUT A REPLACEMENT SIGN AND SUPPORT(S) BEING READILY AVAILABLE AND A LOCATION ESTABLISHED. REMOVAL AND RELOCATION OF THESE SIGNS WILL NOT BE PAID FOR DIRECTLY, BUT SHALL BE CONSIDERED SUBSIDIARY TO THE PROJECT COST REFLECTED IN THE UNIT BID PRICES FOR VARIOUS ITEMS LISTED ON THE PROPOSAL.

34. ALL NEW SIGNING SHALL BE IN CONFORMANCE WITH THE CURRENT EDITION OF THE "TEXAS MANUAL ON UNIFORM TRAFFIC CONTROL DEVICES".

35. PAVEMENT SURFACE PREPARATION FOR MARKINGS AND MARKERS WILL NOT BE PAID FOR DIRECTLY, BUT SHALL BE CONSIDERED SUBSIDIARY TO THE PROJECT COST REFLECTED IN THE UNIT BID PRICES FOR VARIOUS ITEMS LISTED ON THE PROPOSAL.

36. PERMANENT PAVEMENT MARKINGS FOR THIS PROJECT SHALL BE 0.100 INCHES (100 MIL) THICK THERMOPLASTIC. ANY PERMANENT PAVEMENT MARKINGS OR NON-REMOVAL WORK ZONE PAVEMENT MARKINGS LACKING REFLECTIVITY IN ACCORDANCE WITH TEST METHOD TEX 828-B, WILL NOT BE PAID FOR AS PER COUNTY POLICY. THE ROADWAY WILL BE RE-STRIPED AT NO ADDITIONAL COMPENSATION.

37. THE BEADS USED ON THIS PROJECT SHALL MEET THE REQUIREMENTS OF TxDOT MATERIALS SPECIFICATION DMS-8290, GLASS TRAFFIC BEADS TEXAS TYPE II & III. USE A 50% TYPE II/ 50% TYPE III MIX UTILIZING A DOUBLE DROP SYSTEM WITH TYPE III BEADS DROPPED FIRST.

38. THE CONTRACTOR SHALL COORDINATE AN ONSITE MEETING BETWEEN ALL PARTIES INVOLVED, PRIOR TO COMMENCING ANY STRIPING OPERATION. SAID MEETING WILL BE REQUIRED TO REVIEW ANY REQUIREMENTS AND TO ENSURE QUALITY WORK.

39. THE CONTRACTOR SHALL SUBMIT TRAFFIC CONTROL PLAN ON ALL STREET AND ROAD CROSSINGS FOR APPROVAL BY HIDALGO COUNTY PRECINCT No. 2 AND PROJECT ENGINEER PRIOR TO COMMENCEMENT OF WORK. ALL CONSTRUCTION OPERATIONS SHALL BE CONDUCTED TO PROVIDE THE LEAST POSSIBLE INTERFERENCE TO TRAFFIC AS PROVIDED FOR IN THE SPECIFICATIONS, TxDOT STANDARDS, TEXAS M.U.T.C.D. AND/OR AS DIRECTED. THE CONTRACTOR SHALL INSTALL THE APPROPRIATE ALL TRAFFIC CONTROL DEVICES IN CONFORMANCE WITH THE CURRENT EDITION OF THE "TEXAS MANUAL ON UNIFORM TRAFFIC CONTROL DEVICES".

40. THE CONTRACTOR SHALL RELOCATE OR RECONSTRUCT ALL MAIL BOXES TO BE 1' BEHIND BACK OF CURB OR 3' BEHIND EDGE OF PAVEMENT. MAIL BOXES SHALL BE REPLACED TO THE SAME EXISTING CONDITIONS OR BETTER. SAID RELOCATION OF MAIL BOXES SHALL BE CONSIDERED SUBSIDIARY TO THE PROJECT COST AND REFLECTED IN THE UNIT BID PRICES FOR VARIOUS ITEMS LISTED IN THE PROPOSAL.

41. THE CONTRACTOR SHALL EXERCISE DILIGENCE IN THE APPLICATION OF PRIME COAT/ TACK COAT BY THE USE OF FLAGGING AND ROLLING PROCEDURES TO KEEP FROM SPRAYING OR SPLATTERING THE TRAVELING PUBLIC WITH ASPHALT MATERIAL, BLADING MAY ALSO BE NECESSARY TO CLEAN DIRT AND GRASS FROM PAVEMENT EDGES AND TURNOUT AREAS. THE COST OF THIS BLADING WILL NOT BE PAID FOR DIRECTLY, BUT SHALL BE CONSIDERED SUBSIDIARY TO THE PROJECT COST.

42. AS NOTED ON THE PLAN AND PROFILES, THE ROAD SECTION ALONG THE TRAFFIC SIGNAL INTERSECTIONS MAY HAVE LOOP DETECTORS PRESENT. THESE AREAS ARE TO BE OVERLAID WITH A TACK COAT AND HMAC ONLY; THERE SHALL BE NO SCARIFICATION IN ORDER NOT TO DAMAGE THE LOOP DETECTORS. ANY POT HOLES IN THIS AREA WILL NEED TO BE FILLED AND REPAIRED BEFORE THE OVERLAY. THE POT HOLE REPAIR SHALL BE CONSIDERED SUBSIDIARY TO THE PROJECT COST AND REFLECTED IN THE UNIT BID PRICES FOR VARIOUS ITEMS LISTED IN THE PROPOSAL.

43. THE CONTRACTOR SHALL INSTALL LOOP DETECTORS TO REPLACE THOSE DAMAGED OR DESTROYED DUE TO CONSTRUCTION OPERATIONS. BEFORE OPERATIONS BEGIN, ALL EXISTING LOOP DETECTOR SHALL BE NOTED AND THEIR CONFIGURATION AND ORIENTATION OBTAINED FOR REPLACEMENT WITH THE SAME SIZE LOOP DETECTORS. IF DAMAGED, THE LOOP DETECTORS SHALL BE REINSTALLED AT NO ADDITIONAL COMPENSATION.

44. ANY DEVIATION OF LOCATION FOR PROPOSED LOOP DETECTOR WORK SHALL BE AS APPROVED BY THE ENGINEER. INSTALL LOOP VEHICLE DETECTORS IN ACCORDANCE WITH TXDOT LOOP DETECTOR STANDARDS. ALL LOOP DETECTORS SHALL BE RECTANGULAR, CONTRACTOR SHALL USE 2/C #14 AWG SHIELDED FOR LOOP LEAD-INS AND #14 AWG FOR LOOP WIRE IN PAVEMENT. SPLICES FOR LOOP WIRE WILL BE PERMITTED ONLY AT GROUND BOXES OR POLE BASE WITH APPROVED WEATHERPROOF SPLICE KITS. A MINIMUM LENGTH OF 2 FEET FOR EACH CABLE SHALL BE LEFT IN EACH GROUND BOX.

45. ALL WIRING SHALL BE IN ACCORDANCE WITH THE LATEST EDITION OF THE NATIONAL ELECTRICAL CODE.

46. IF ALTERNATE BID NO. 1 IS AWARDED THE CONTRACTOR SHALL REMOVE AND REPLACE THE METAL BEAM GUARD FENCE AND GUARDRAIL AS NOTED IN THE PLANS.

47. THE CONTRACTOR SHALL BE RESPONSIBLE FOR ADJUSTING ALL EXISTING INLETS TO THE PROPOSED ELEVATIONS. THIS WORK SHALL BE INCIDENTAL AND NOT A SEPARATE PAY ITEM UNLESS STATED OTHERWISE.

HIDALGO COUNTY
PRECINCT No. 2
300 W. HALL ACRES, SUITE G
PHARR, TX 78577
TEL: (956) 787-1981 ★ FAX: (956) 787-4683
www.co.hidalgo.tx.us

COMMISSIONER
EDUARDO "EDDIE" CANTU
HIDALGO COUNTY PCT 2
DRAINAGE IMPROVEMENT
PROJECTS

ELDORA ROAD IMPROVEMENTS

GENERAL NOTES (CONT.)

STATE OF TEXAS
JOSE N. SALDIVAR
94076
LICENSED
PROFESSIONAL ENGINEER

This seal appearing on this document was authorized by Jose N. Saldivar P.E. No. 94076 on the above designated date.

10/29/15

JOSE N. SALDIVAR-P.E. No. 94076

SCALE:	N.T.S.
DRAWN BY:	
CHECKED BY:	R.S./N.S.
TOPO BY:	EDGAR I.
SHEET:	G01-05

Drawing: I:\PCT 2\Eldora Road from 1 RD East to Cage\ELDORA\GENERAL NOTES.dwg)
Layout Tab: GENERAL NOTES (2) Date: 10/29/2015 Time: 11:39:36 AM

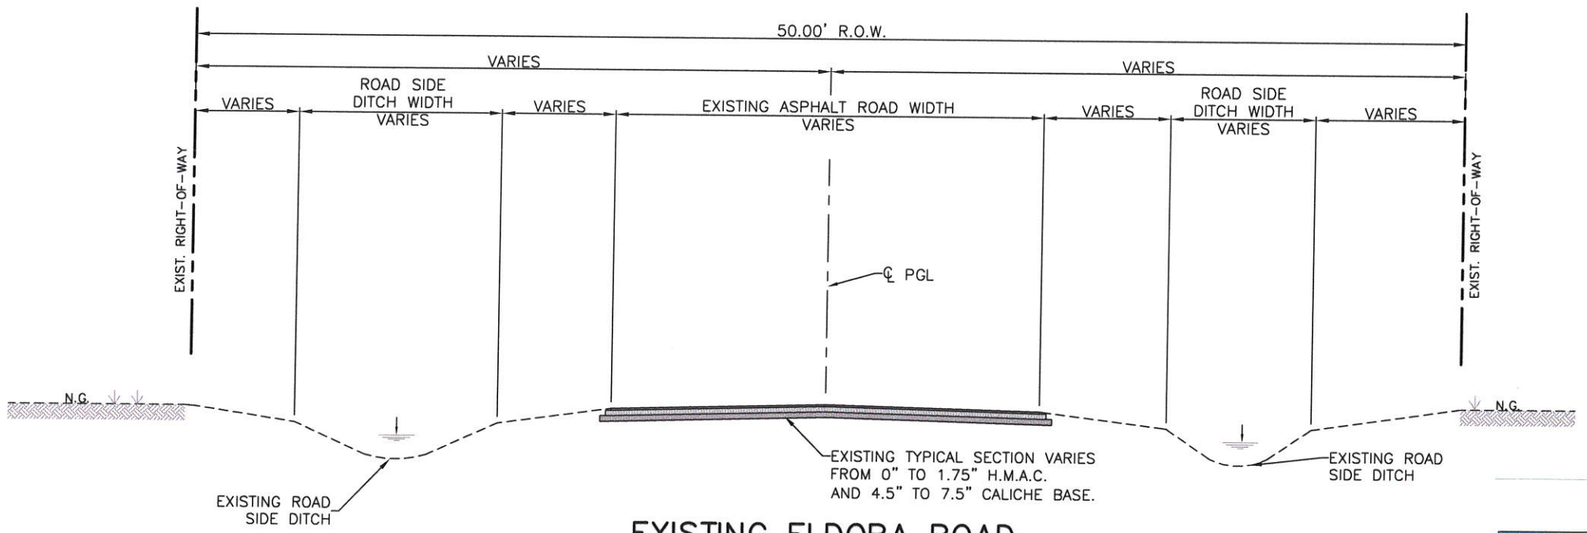

EXISTING ELDORA ROAD CROSS SECTION
STA. 0+00 TO STA. 12+02.32
STA. 13+12.32 TO STA. 14+42.32

Test Sample	Existing Pavement Structure Thickness	
	ACP Depth	Flexible Base Depth
P-01	No Asphalt	4.5 inches
P-02	1.25 inches	7.5 inches
P-03	1.5 inches	4.5 inches
P-04	1.75 inches	5.25 inches
P-05	1.5 inches	4.5 inches

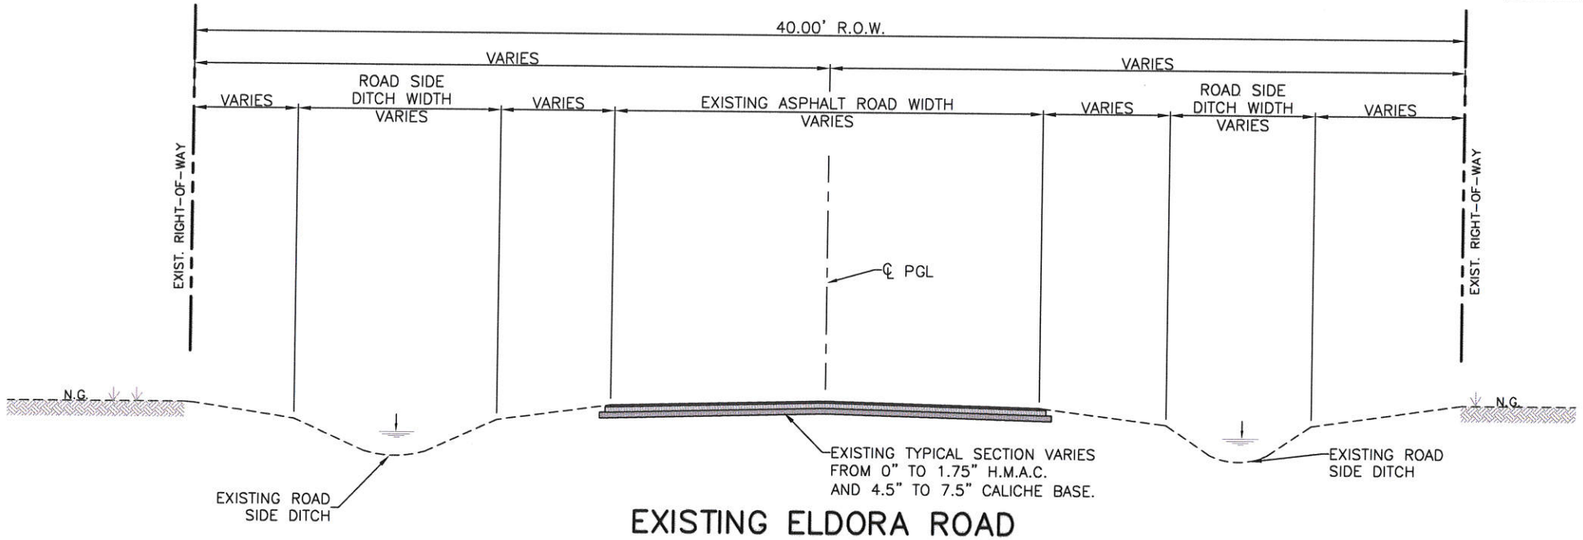

EXISTING ELDORA ROAD CROSS SECTION
STA. 12+02.32 TO STA. 13+12.32
STA. 14+42.32 TO STA. 21+71.24
STA. 22+31.24 TO STA. 28+09.15
STA. 28+85.45 TO STA. 31+46.70
STA. 39+13.42 TO STA. 40+13.63

HIDALGO COUNTY PRECINCT No. 2
300 W. HALL ACRES, SUITE G
PHARR, TX 78577
TEL: (956) 787-1981 ★ FAX: (956) 787-4883
www.co.hidalgo.tx.us

COMMISSIONER EDUARDO "EDDIE" CANTU
HIDALGO COUNTY PCT 2
DRAINAGE IMPROVEMENT PROJECTS

ELDORA ROAD IMPROVEMENTS

EXISTING ROAD CROSS SECTIONS (SHEET 1 OF 3)

STATE OF TEXAS
JOSE N. SALDIVAR
94076
LICENSED PROFESSIONAL ENGINEER

This seal appearing on this document was authorized by Jose N. Saldivar P.E. No. 94076 on the above designated date.

JOSE N. SALDIVAR P.E. No. 94076

SCALE: NOT TO SCALE
DRAWN BY:
CHECKED BY: R.S./N.S.
TOPO BY: EDGAR I.
SHEET: C01-01

Drawing: I:\PCT 2\Eldora Road from FM3 East to Canal\street Cross section.dwg
Layout Tab: Exist Cross Selion Date: 10/21/2015 Time: 03:50:25 PM

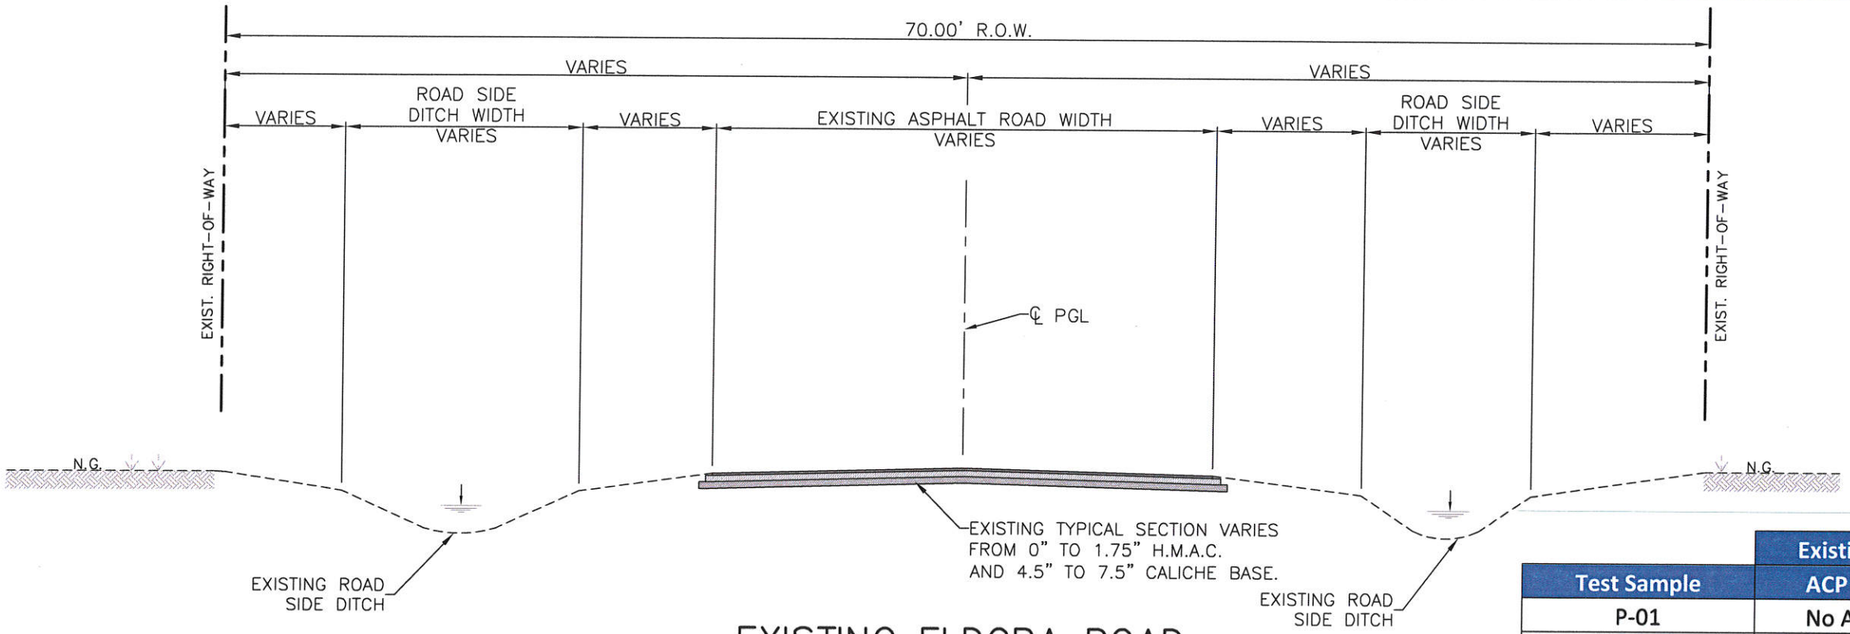

EXISTING ELDORA ROAD CROSS SECTION STA. 21+71.24 TO STA. 22+31.24

	Existing Pavement Structure Thickness	
Test Sample	ACP Depth	Flexible Base Depth
P-01	No Asphalt	4.5 inches
P-02	1.25 inches	7.5 inches
P-03	1.5 inches	4.5 inches
P-04	1.75 inches	5.25 inches
P-05	1.5 inches	4.5 inches

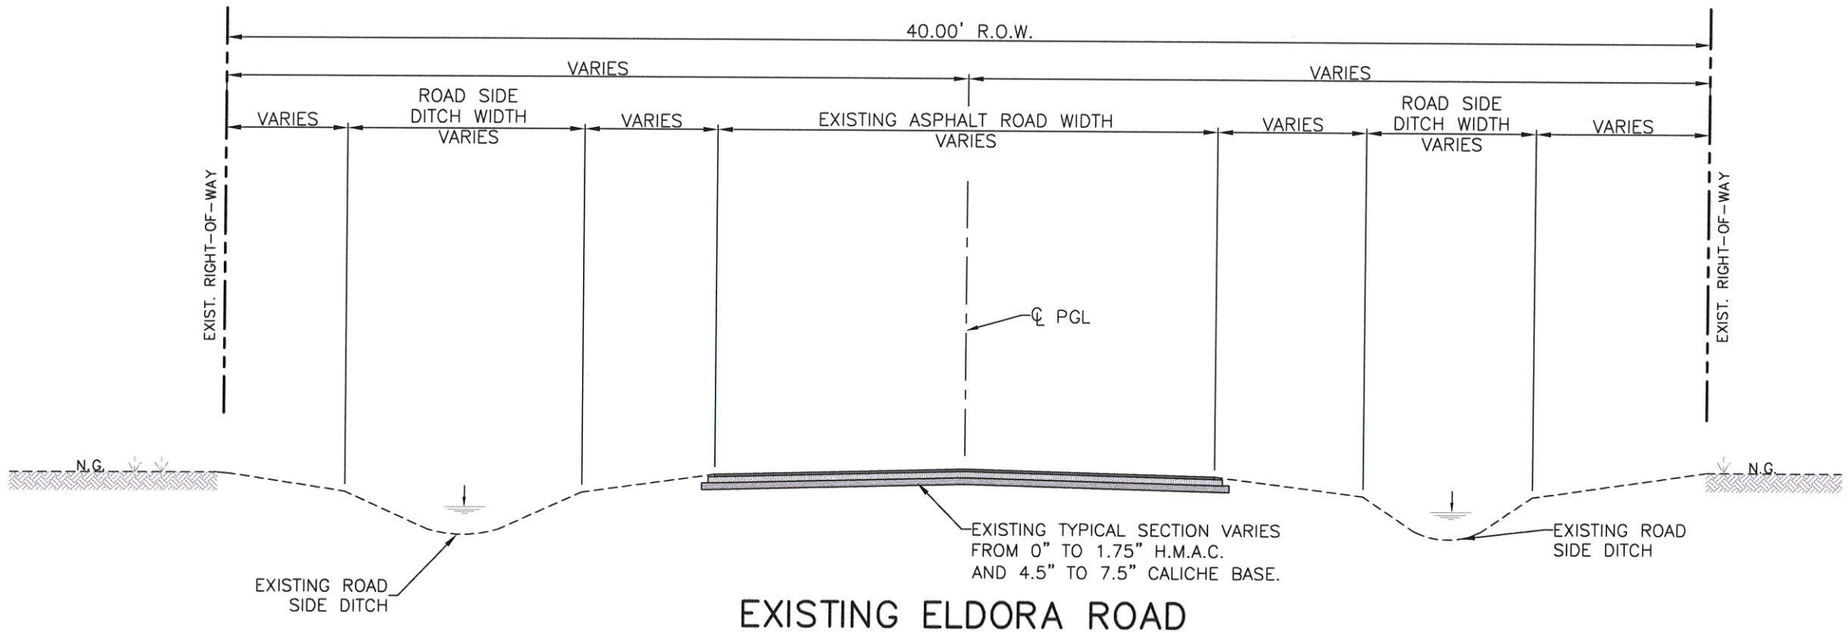

EXISTING ELDORA ROAD CROSS SECTION STA. 28+09.15 TO STA. 28+85.45

HIDALGO COUNTY PRECINCT No. 2
300 W. HALL ACRES, SUITE G
PHARR, TX 78577
TEL: (956) 787-1981 ★ FAX: (956) 787-4683
www.co.hidalgo.tx.us

COMMISSIONER
EDUARDO "EDDIE" CANTU
HIDALGO COUNTY PCT 2
DRAINAGE IMPROVEMENT PROJECTS

ELDORA ROAD IMPROVEMENTS

EXISTING ROAD CROSS SECTIONS (SHEET 2 OF 3)

STATE OF TEXAS
JOSE N. SALDIVAR
94076
LICENSED PROFESSIONAL ENGINEER

This seal appearing on this document was authorized by Jose N. Saldivar P.E. No. 94076 on the above designated date.

10/21/15

JOSE N. SALDIVAR-P.E. No. 94076

SCALE: NOT TO SCALE
DRAWN BY:
CHECKED BY: R.S./N.S.
TOPO BY: EDGAR I.
SHEET: C01-02

Drawing: I:\PCT 2\Eldora Road from I RD East to Canal\street cross section.dwg)
Layout Tab: Exist Cross Selion (2) Date: 10/21/2015 Time: 03:50:30 PM

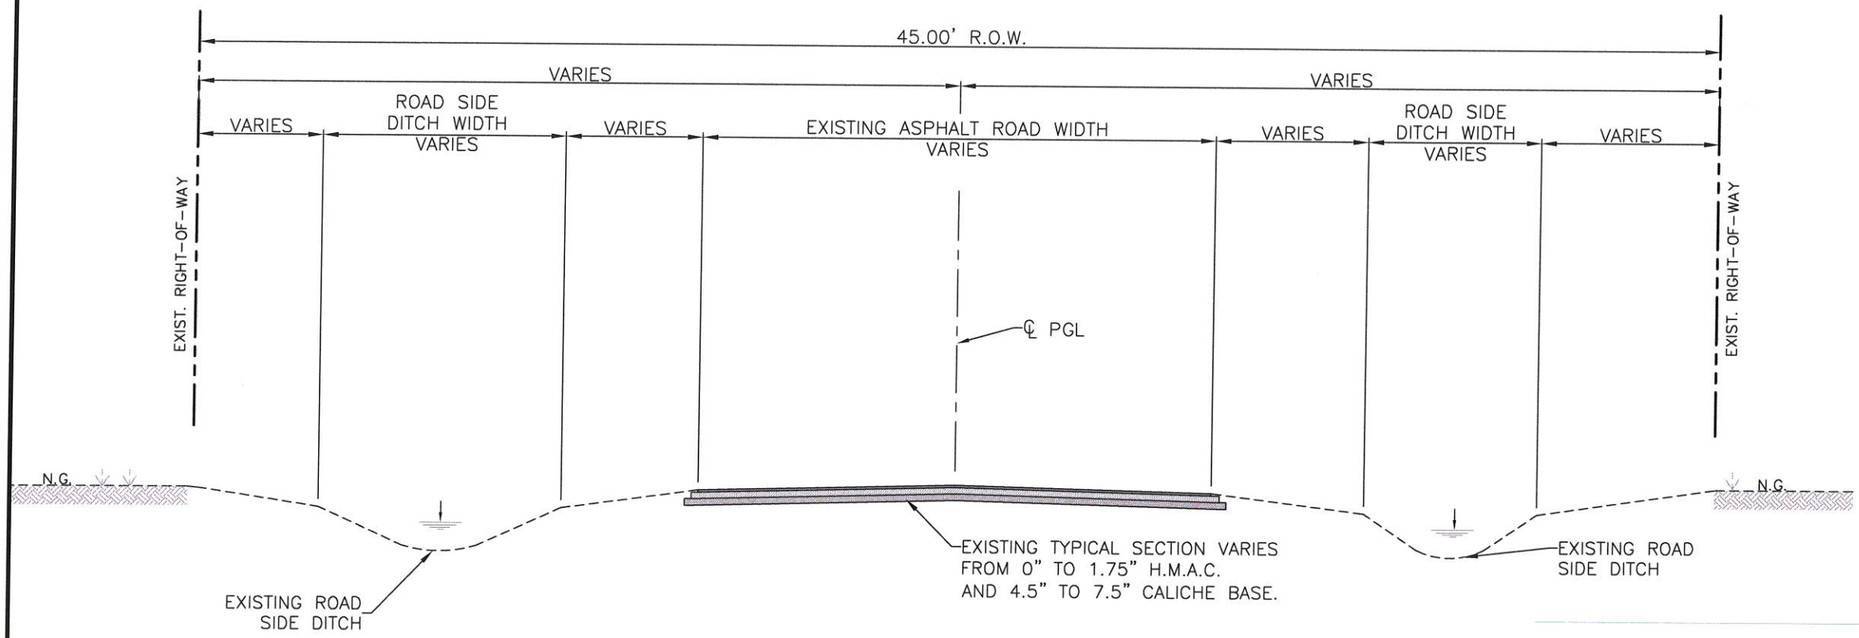

EXISTING ELDORA ROAD CROSS SECTION STA. 31+46.70 TO STA. 39+13.42

	Existing Pavement Structure Thickness	
Test Sample	ACP Depth	Flexible Base Depth
P-01	No Asphalt	4.5 inches
P-02	1.25 inches	7.5 inches
P-03	1.5 inches	4.5 inches
P-04	1.75 inches	5.25 inches
P-05	1.5 inches	4.5 inches

HIDALGO COUNTY
PRECINCT No. 2
300 W. HALL ACRES, SUITE G
PHARR, TX 78577
TEL: (956) 787-1981 ★ FAX: (956) 787-4683
www.co.hidalgo.tx.us

COMMISSIONER
EDUARDO "EDDIE" CANTU
HIDALGO COUNTY PCT 2
DRAINAGE IMPROVEMENT
PROJECTS

ELDORA ROAD IMPROVEMENTS

EXISTING ROAD
CROSS SECTIONS
(SHEET 3 OF 3)

STATE OF TEXAS
JOSE N. SALDIVAR
94076
LICENSED
PROFESSIONAL ENGINEER

This seal appearing on this document was authorized by Jose N. Saldivar P.E. No. 94076 on the above designated date.

10/21/15

JOSE N. SALDIVAR-P.E. No. 94076

SCALE: NOT TO SCALE
DRAWN BY:
CHECKED BY: R.S./N.S.
TOPO BY: EDGAR I.
SHEET: C01-03

Drawing: L:\PCT 2\Eldora Road from I RD East to Canal\street cross section.dwg)
Layout Tab: Exist Cross Section (3) Date: 10/21/2015 Time: 03:50:35 PM

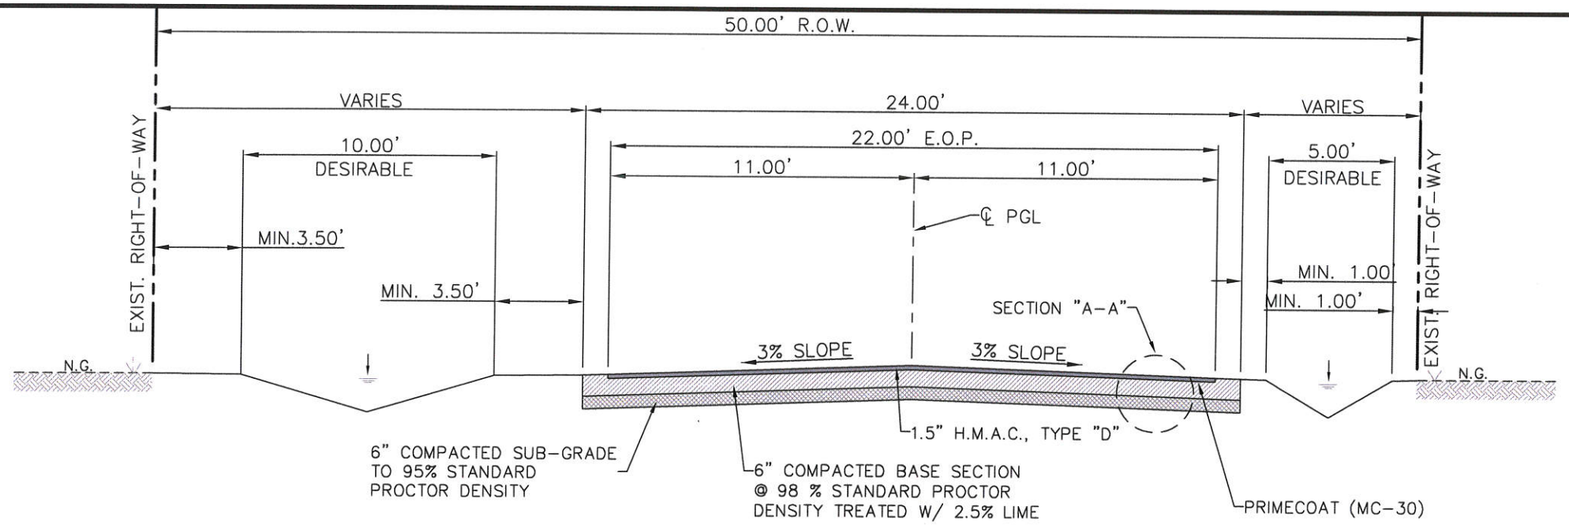

PROPOSED ELDORA ROAD
CROSS SECTION
STA. 0+00 TO STA. 12+02.32
STA. 13+12.32 TO STA. 14+42.32

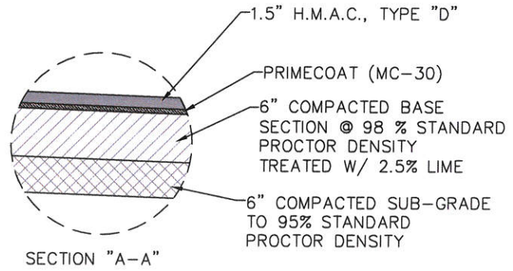

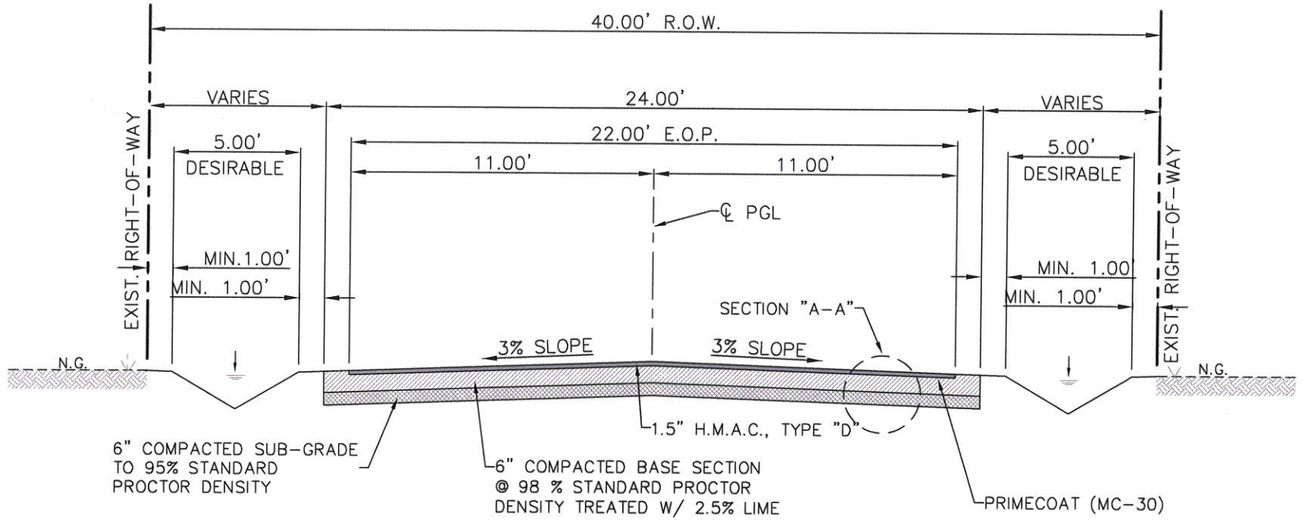

PROPOSED ELDORA ROAD
CROSS SECTION
STA. 12+02.32 TO STA. 13+12.32
STA. 14+42.32 TO STA. 21+71.24
STA. 22+31.24 TO STA. 28+09.15
STA. 28+85.45 TO STA. 31+46.70
STA. 39+13.42 TO STA. 40+13.63

HIDALGO COUNTY
PRECINCT No. 2
300 W. HALL ACRES, SUITE G
PHARR, TX 78577
TEL: (956) 787-1981 ★ FAX: (956) 787-4883
www.co.hidalgo.tx.us

COMMISSIONER
EDUARDO "EDDIE" CANTU
HIDALGO COUNTY PCT 2
DRAINAGE IMPROVEMENT
PROJECTS

ELDORA ROAD IMPROVEMENTS

PROPOSED ROAD
CROSS SECTIONS
(SHEET 1 OF 3)

STATE OF TEXAS
JOSE N. SALDIVAR
94076
LICENSED
PROFESSIONAL ENGINEER

This seal appearing on this document was authorized by Jose N. Saldivar P.E. No. 94076 on the above designated date.

10/29/15

JOSE N. SALDIVAR-P.E. No. 94076

SCALE: NOT TO SCALE
DRAWN BY:
CHECKED BY: R.S./N.S.
TOPO BY: EDGAR I.
SHEET: C02-01

Drawing: I:\PCT 2\Eldora Road from 1 RD East to Canal\street cross section.dwg)
Layout Tab: CROSS SECTIONS Date: 10/27/2015 Time: 01:32:14 PM

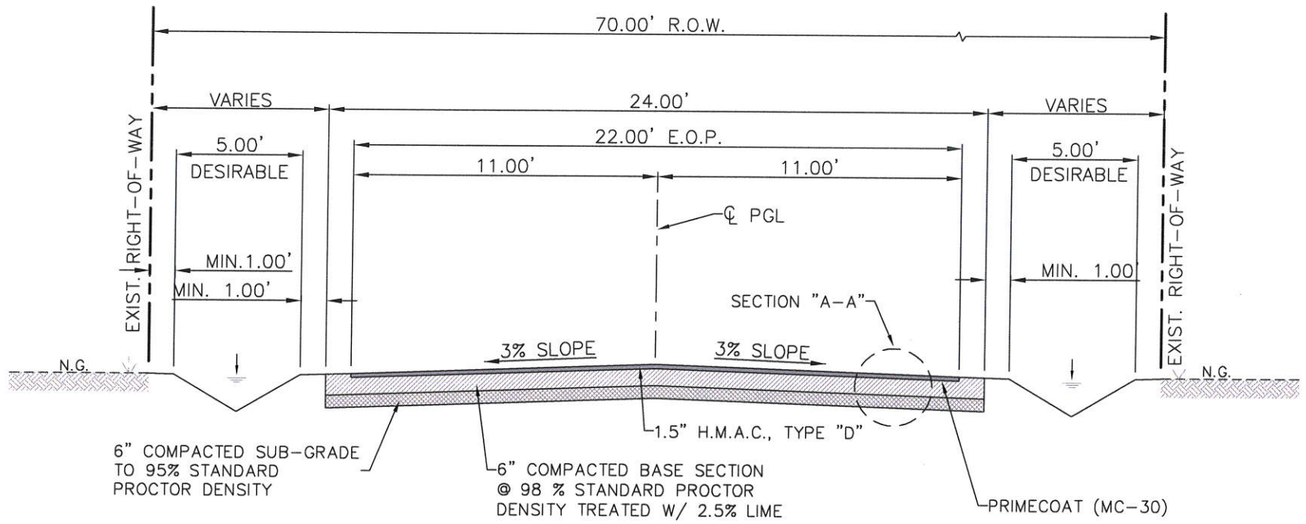

PROPOSED ELDORA ROAD
CROSS SECTION
STA. 21+71.24 TO STA. 22+31.24

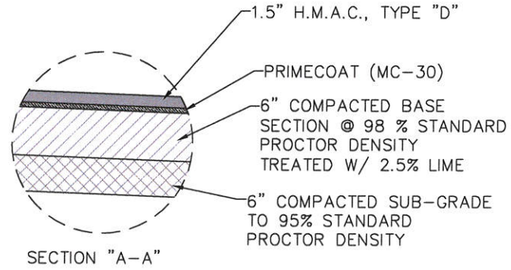

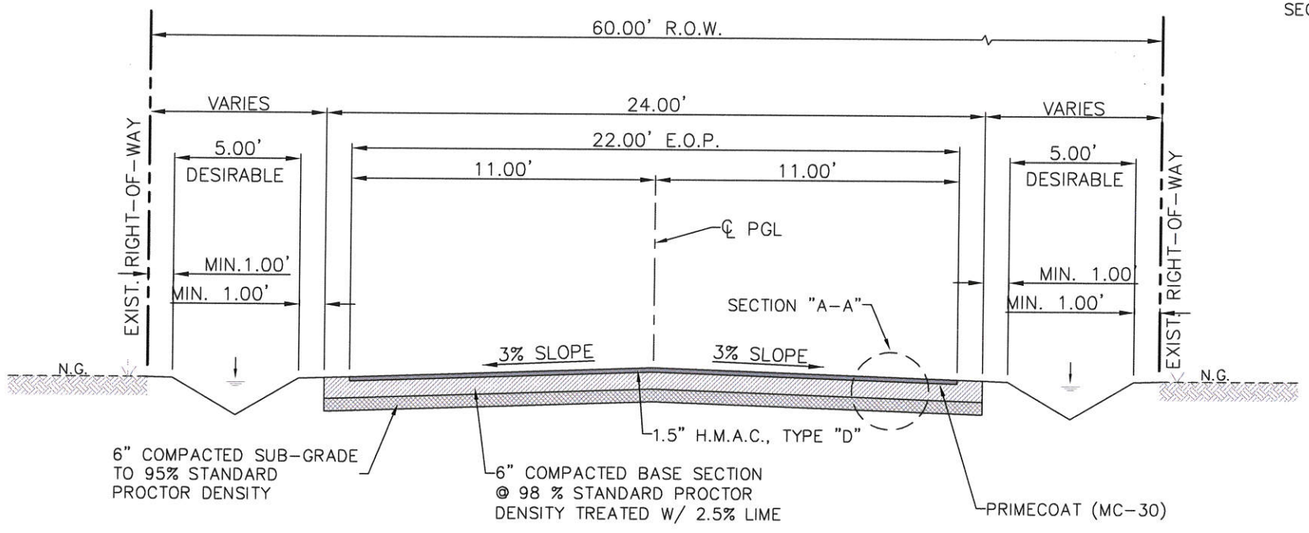

PROPOSED ELDORA ROAD
CROSS SECTION
STA. 28+09.15 TO STA. 28+85.45

HIDALGO COUNTY
PRECINCT No. 2
300 W. HALL ACRES, SUITE G
PHARR, TX 78577
TEL: (956) 787-1981 ★ FAX: (956) 787-4683
www.co.hidalgo.tx.us

COMMISSIONER
EDUARDO "EDDIE" CANTU
HIDALGO COUNTY PCT 2
DRAINAGE IMPROVEMENT
PROJECTS

ELDORA ROAD IMPROVEMENTS

PROPOSED ROAD
CROSS SECTIONS
(SHEET 2 OF 3)

STATE OF TEXAS
JOSE N. SALDIVAR
94076
LICENSED
PROFESSIONAL ENGINEER
10/28/15

This seal appearing on this document was authorized by Jose N. Saldivar P.E. No. 94076 on the above designated date.

JOSE N. SALDIVAR-P.E. No. 94076

SCALE: NOT TO SCALE
DRAWN BY:
CHECKED BY: R.S./N.S.
TOPO BY: EDGAR I.
SHEET: C02-02

Drawing: I:\PCT 2\Eldora Road from 1 RD East to Canal\street cross section.dwg)
Layout Tab: CROSS SECTIONS (2) Date: 10/27/2015 Time: 01:32:19 PM

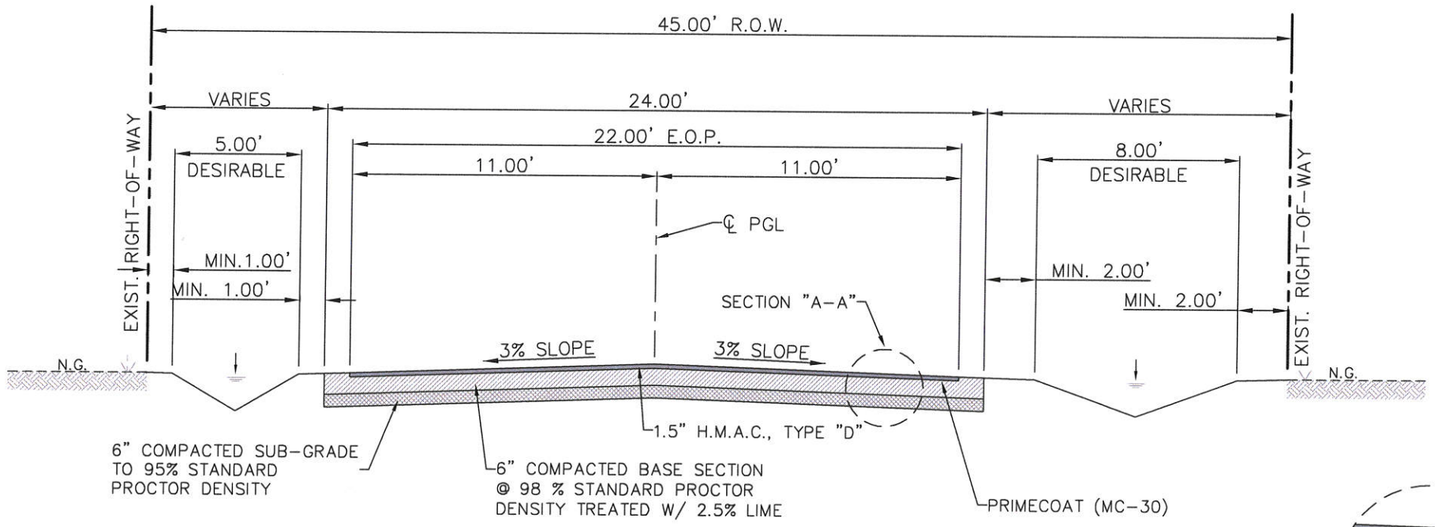

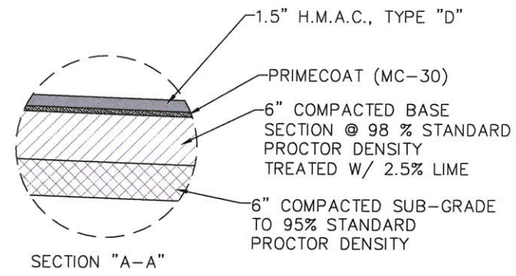

PROPOSED ELDORA ROAD
CROSS SECTION
STA. 31+46.70 TO STA. 39+13.42

HIDALGO COUNTY
PRECINCT No. 2
300 W. HALL ACRES, SUITE G
PHARR, TX 78577
TEL: (956) 787-1981 ★ FAX: (956) 787-4683
www.co.hidalgo.tx.us

COMMISSIONER
EDUARDO "EDDIE" CANTU
HIDALGO COUNTY PCT 2
DRAINAGE IMPROVEMENT
PROJECTS

ELDORA ROAD IMPROVEMENTS

PROPOSED ROAD
CROSS SECTIONS
(SHEET 3 OF 3)

STATE OF TEXAS
JOSE N. SALDIVAR
94076
LICENSED PROFESSIONAL ENGINEER

This seal appearing on this document was authorized by Jose N. Saldivar P.E. No. 94076 on the above designated date.

JOSE N. SALDIVAR-P.E. No. 94076

SCALE: NOT TO SCALE
DRAWN BY:
CHECKED BY: R.S./N.S.
TOPO BY: EDGAR I.
SHEET: C02-03

Drawing: L:\PCT 2\Eldora Road from I RD East to Canal\street cross section.dwg)
Layout Tab: CROSS SECTIONS (3) Date: 10/27/2015 Time: 01:32:24 PM

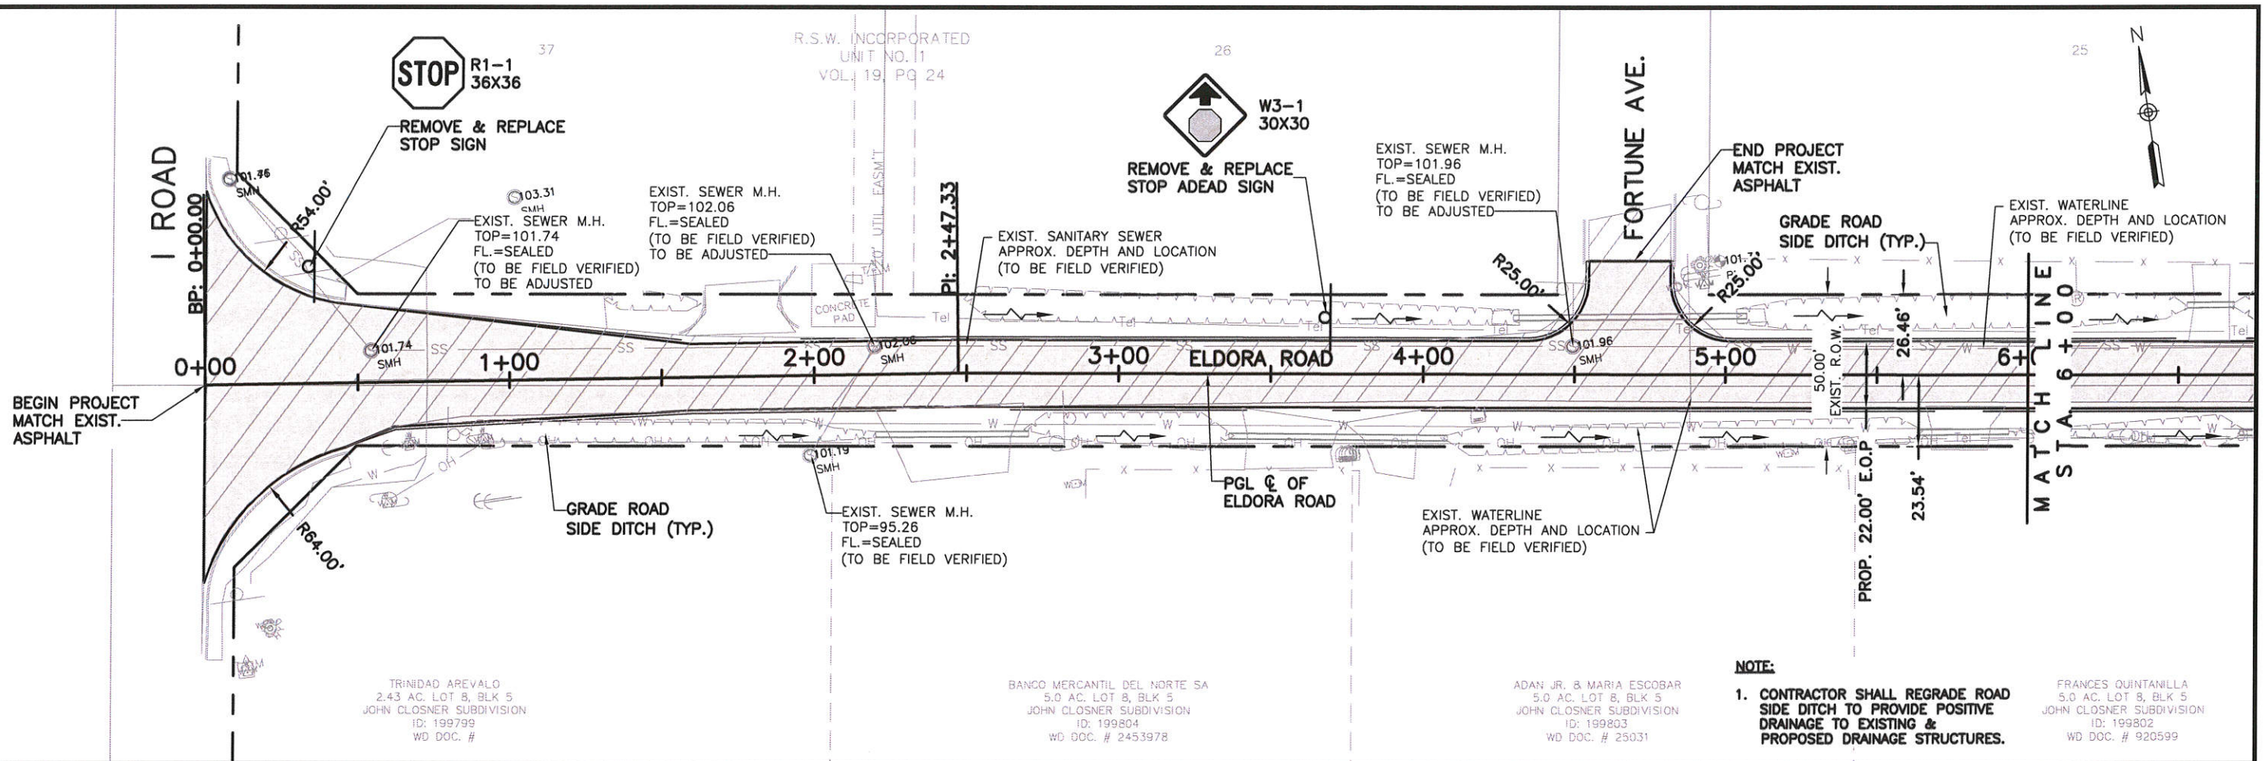

NOTE:

1. **CONTRACTOR SHALL REGRADE ROAD SIDE DITCH TO PROVIDE POSITIVE DRAINAGE TO EXISTING & PROPOSED DRAINAGE STRUCTURES.**

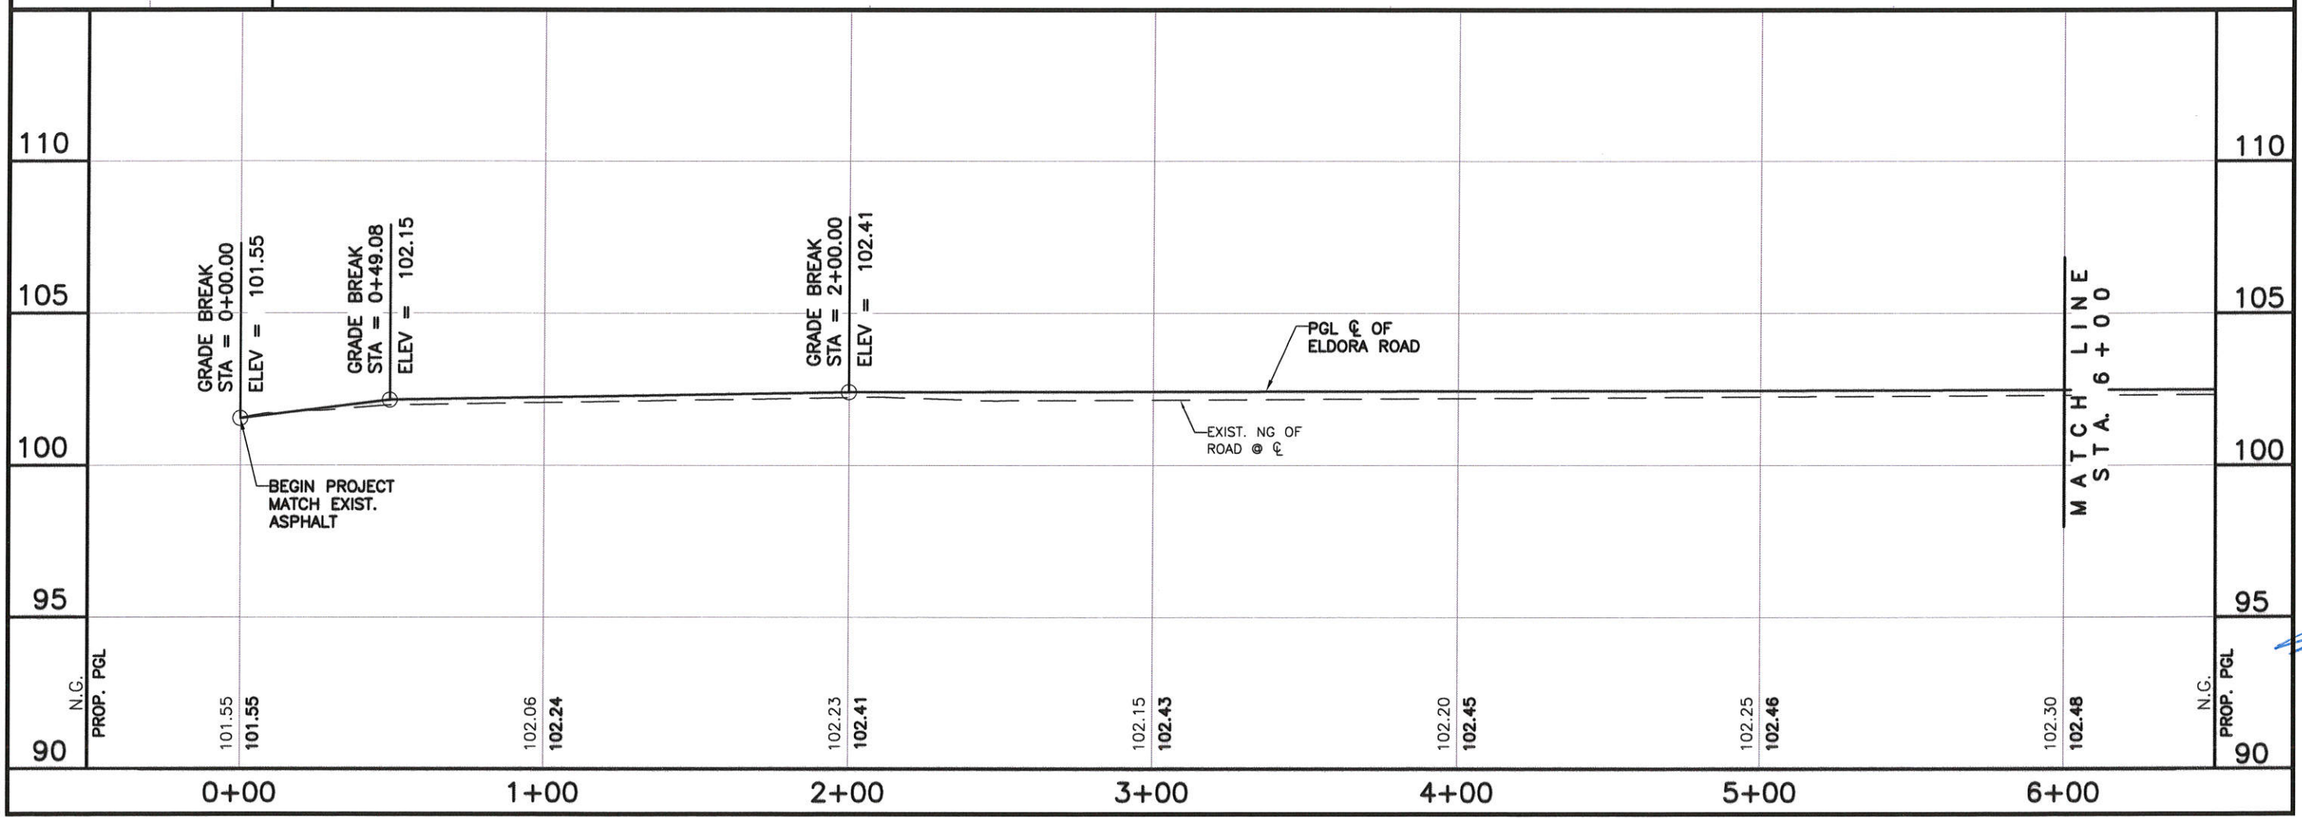

HIDALGO COUNTY PRECINCT No. 2
300 W. HALL ACRES, SUITE G
PHARR, TX 78577
TEL: (956) 787-1981 ★ FAX: (956) 787-4683
www.co.hidalgo.tx.us

COMMISSIONER
EDUARDO "EDDIE" CANTU
HIDALGO COUNTY PCT 2
IMPROVEMENT PROJECTS

ELDORA ROAD IMPROVEMENTS

PLAN AND PROFILE
STA. 0+00 - STA. 6+00

JOSE N. SALDIVAR 94076 LICENSED PROFESSIONAL ENGINEER STATE OF TEXAS

This seal appearing on this document was authorized by Jose N. Saldivar P.E. No. 94076 on the above designated date.

10/29/15

JOSE N. SALDIVAR-P.E. No. 94076

SCALE:	H.1"=50' / V.1"=5'
DRAWN BY:	
CHECKED BY:	R.S / N.S
TOPO BY:	EDGAR I.
SHEET:	C03-01

Drawing: J:\PCT 2\Eldora Road from I. RD. East to Canal\P&P 0+00- 6+00.dwg
Layout Tab: Layout1 Date: 10/29/2015 Time: 10:02:47 AM

EXIST. SANITARY SEWER
APPROX. DEPTH AND LOCATION
(TO BE FIELD VERIFIED)

REGRADE ROAD
SIDE DITCH (TYP.)

EXIST. SEWER M.H.
TOP=102.13
FL.=SEALED
(TO BE FIELD VERIFIED)
TO BE ADJUSTED

EXIST. WATERLINE
APPROX. DEPTH AND LOCATION
(TO BE FIELD VERIFIED)

POWER POLE TO
BE RELOCATED
BY POWER
COMPANY

END PROJECT
MATCH EXIST.
ASPHALT

LUCKY DR.

EXIST. SEWER M.H.
TOP=101.67
FL.=SEALED
(TO BE FIELD VERIFIED)
TO BE ADJUSTED

MATCH LINE
STA. 6+00

MATCH LINE
STA. 12+00

ELDORA ROAD

26.57'
50.00'
EXIST. R.O.W.
23.43'
PROP. 22.00' E.O.P.

27.57'
50.00'
EXIST. R.O.W.
22.43'
PROP. 22.00' E.O.P.

R20.00'

A20.00'

102.13
SMH

101.67
SMH

6+00 7+00 8+00 9+00 10+00 11+00 12+00

REGRADE ROAD
SIDE DITCH (TYP.)

PGL ℄ OF
ELDORA ROAD

CAUTION:
OVERHEAD
POWER LINES

CAUTION:
OVERHEAD
POWER LINES

EXIST. WATERLINE
APPROX. DEPTH AND LOCATION
(TO BE FIELD VERIFIED)

EXIST. IRRIGATION LINE
APPROX. DEPTH AND LOCATION
(TO BE FIELD VERIFIED)

INSTALL 40 L.F.
OF 18" HPP
WITH 2 S.E.T.

NOTE:

1. CONTRACTOR SHALL REGRADE ROAD SIDE DITCH TO PROVIDE POSITIVE DRAINAGE TO EXISTING & PROPOSED DRAINAGE STRUCTURES.

GARCIA'S PLACE
SUBDIVISION
VOL. 26, PG 134B

RAUL & SYLVIA CAVAZ
0.52 AC. LOT 7, BLK 6
JOHN CLOSNER SUBDIVISION
ID: 199920
WD DOC. # 1315818

FRANCES QUINTANILLA
5.0 AC. LOT 8, BLK 5
JOHN CLOSNER SUBDIVISION
ID: 199802
WD DOC. # 920599

JOSE & NICOLASA CHAVEZ
5.0 AC. LOT 8, BLK 5
JOHN CLOSNER SUBDIVISION
ID: 527040
WD DOC. # 1535540

PORFIRIO & MARIA LOPEZ
0.5 AC. LOT 8, BLK 5
JOHN CLOSNER SUBDIVISION
ID: 199809
WD VOL.2863, PG 210

VALLEY DESTINY CHURCH
5.0 AC. LOT 8, BLK 5 &
LOT 8, BLK 17
JOHN CLOSNER SUBDIVISION
ID: 215266
WD DOC. # 2471237

ANGELICA GUZMAN
1.0 AC. LOT 8, BLK 6
JOHN CLOSNER SUBDIVISION
ID: 199924
WD VOL. 2728, PG. 633

110
105
100
95
90
N.G.
PROP. PGL

MATCH LINE
STA. 6+00

GRADE BREAK
STA = 7+00.00
ELEV = 102.50

PGL ℄ OF
ELDORA ROAD

EXIST. NG OF
ROAD @ ℄

MATCH LINE
STA. 12+00

EXIST. IRRIGATION LINE
APPROX. DEPTH AND LOCATION
(TO BE FIELD VERIFIED)

102.30	102.31	102.24	102.16	102.05	102.10	102.15
102.48	**102.50**	**102.49**	**102.48**	**102.47**	**102.46**	**102.45**

6+00 7+00 8+00 9+00 10+00 11+00 12+00

HIDALGO COUNTY
PRECINCT No. 2

300 W. HALL ACRES, SUITE G
PHARR, TX 78577
TEL: (956) 787-1981 ★ FAX: (956) 787-4683
www.co.hidalgo.tx.us

COMMISSIONER
EDUARDO "EDDIE" CANTU
HIDALGO COUNTY PCT 2
IMPROVEMENT PROJECTS

ELDORA ROAD IMPROVEMENTS

PLAN AND PROFILE
STA. 6+00 - STA. 12+00

STATE OF TEXAS
JOSE N. SALDIVAR
94076
LICENSED
PROFESSIONAL ENGINEER

This seal appearing on this document was authorized by Jose N. Saldivar P.E. No. 94076 on the above designated date.

JOSE N. SALDIVAR-P.E. No. 94076

SCALE: H.1"=50' / V.1"=5'
DRAWN BY:
CHECKED BY: R.S / N.S
TOPO BY: EDGAR I.
SHEET: C03-02

Drawing: I:\PCT 2\Eldora Road from 1 RD East to Cond\P&P 6+00- 12+00.dwg
Layout Tab: Layout1 Date: 10/27/2015 Time: 03:53:28 PM

RAUL & SYLVIA CAVAZOS
0.52 AC. LOT 7, BLK 6
JOHN CLOSNER SUBDIVISION
ID: 199920
WD DOC. # 1315818

ELDORA GARDENS
SUBDIVISION
VOL. 21, PG 34

THOMAS HAUGHEY
0.51 AC. LOT 7, BLK 6
JOHN CLOSNER SUBDIVISION
ID: 199921
WD VOL. 1187 PG. 375

CONSUELO VEGA
0.34 AC. LOT 7, BLK 6
JOHN CLOSNER SUBDIVISION
ID: 199917
WD DOC. # 31185

JOSE L ARGULLO
0.55 AC. LOT 7, BLK 6
JOHN CLOSNER SUBDIVISION
ID: 581135
WD DOC. # 1653132

JOSE L ARGULLO
1.49 AC. LOT 7, BLK 6
JOHN CLOSNER SUBDIVISION
ID: 199919
WD DOC. # 1653132

15' UTIL. EASM'T

10' UTIL. EASM'T

EXIST. SEWER M.H.
TOP=101.77
FL.=SEALED
(TO BE FIELD VERIFIED)
TO BE ADJUSTED

END PROJECT
MATCH EXIST.
ASPHALT

ANGELICA LN.

EXIST. SEWER LINE
APPROX. DEPTH AND LOCATION
(TO BE FIELD VERIFIED)

R20.00'

R20.00'

H.C.I.D. NO. 2

17.73'

28.07'

REGRADE ROAD
SIDE DITCH (TYP.)

CAUTION:
OVERHEAD
POWER LINES

EXIST. WATERLINE
APPROX. DEPTH AND LOCATION
(TO BE FIELD VERIFIED)

18.71'

MATCH LINE
STA. 12+00

12+00

13+00

101.77
SMH

14+00

15+00

16+00

17+00

18+00

MATCH LINE
STA. 18+00

40.00'
EXIST. R.O.W.

50.00'
EXIST. R.O.W.

40.00'
EXIST. R.O.W.

40.00'
EXIST. R.O.W.

PROP. 22.00' E.O.P

22.27'

100.62
SMH

EXIST. WATERLINE
APPROX. DEPTH AND LOCATION
(TO BE FIELD VERIFIED)

21.93'

PROP. 22.00' E.O.P

REGRADE ROAD
SIDE DITCH (TYP.)

PGL ℄ OF
ELDORA ROAD

EXIST. SEWER LINE
APPROX. DEPTH AND LOCATION
(TO BE FIELD VERIFIED)

EXIST. WATERLINE
APPROX. DEPTH AND LOCATION
(TO BE FIELD VERIFIED)

21.29'

PROP. 22.00' E.O.P

NOTE:

1. **CONTRACTOR SHALL REGRADE ROAD SIDE DITCH TO PROVIDE POSITIVE DRAINAGE TO EXISTING & PROPOSED DRAINAGE STRUCTURES.**

EXIST. SEWER M.H.
TOP=100.62
FL.=SEALED
(TO BE FIELD VERIFIED)
TO BE ADJUSTED

NY CHURCH
B, BLK 5 &
LK 17
SUBDIVISION
266
2471237

ANGELICA GUZMAN
1.0 AC. LOT 8, BLK 6
JOHN CLOSNER SUBDIVISION
ID: 199924
WD VOL. 2728, PG. 633

TRINIDAD AREVALO
24.83 AC. LOT 8, BLK 6
JOHN CLOSNER SUBDIVISION
ID: 199923
WD

ARNOLDO AREVALO
0.547 AC. LOT 8, BLK 6
JOHN CLOSNER SUBDIVISION
ID: 199926
WD VOL. 2728, PG. 635

MISAEL MARTINEZ &
YVETTE A. MORENO
1.0 AC. LOT 8, BLK 6
JOHN CLOSNER SUBDIVISION
ID: 199925
WD DOC. # 2542713

RUBEN MAGALLAN
1.0 AC. LOT 8, BLK 6
JOHN CLOSNER SUBDIVISION
ID: 343562
WD DOC. # 345393

YALANDA
1.0 AC. LOT
JOHN CLOSNER
ID: 343
WD VOL. 272

110
105
100
95
90
N.G.
PROP. PGL

MATCH LINE
STA. 12+00

GRADE BREAK
STA = 14+00.00
ELEV = 102.43

PGL ℄ OF
ELDORA ROAD

EXIST. NG OF
ROAD @ ℄

MATCH LINE
STA. 18+00

102.15 **102.45**
102.21 **102.44**
102.23 **102.43**
102.09 **102.30**
101.95 **102.16**
101.81 **102.03**
101.69 **101.90**

12+00
13+00
14+00
15+00
16+00
17+00
18+00

HIDALGO COUNTY
PRECINCT No. 2
300 W. HALL ACRES, SUITE G
PHARR, TX 78577 ★ FAX: (956) 787-4683
TEL: (956) 787-1981 ★ www.co.hidalgo.tx.us

COMMISSIONER
EDUARDO "EDDIE" CANTU
HIDALGO COUNTY PCT 2
IMPROVEMENT PROJECTS

ELDORA ROAD IMPROVEMENTS

PLAN AND PROFILE
STA. 12+00 - STA. 18+00

STATE OF TEXAS
JOSE N. SALDIVAR
94076
LICENSED
PROFESSIONAL ENGINEER

This seal appearing on this document was authorized by Jose N. Saldivar P.E. No. 94076 on the above designated date.

10/28/15

JOSE N. SALDIVAR-P.E. No. 94076

SCALE: H.1"=50' / V.1"=5'
DRAWN BY:
CHECKED BY: R.S / N.S
TOPO BY: EDGAR I.
SHEET: C03-03

Drawing: I:\PCT 2\Eldora Road from I RD. East to Canal\PMP 12+00- 18+00.dwg
Layout Tab: Layout1 Date: 10/27/2015 Time: 03:55:02 PM

JOSE L ARGULLO
1.49 AC. LOT 7, BLK 6
JOHN CLOSNER SUBDIVISION
ID: 199919
WD DOC. # 1653132

SAN JUANITA GARZA
4.07 AC. LOT 7, BLK 7
JOHN CLOSNER SUBDIVISION
ID: 199918
WD DOC. # 2236201

SAN JUANITA GARZA
4.07 AC. LOT 7, BLK 7
JOHN CLOSNER SUBDIVISION
ID: 199974
WD DOC. # 2431605

MATCH LINE STA. 18+00

EXIST. R.O.W 40.00'

18.84'

PROP. 22.00' E.O.P

21.16'

EXIST. WATERLINE APPROX. DEPTH AND LOCATION (TO BE FIELD VERIFIED)

REGRADE ROAD SIDE DITCH (TYP.)

CAUTION: OVERHEAD POWER LINES

19.80'

PROP. 22.00' E.O.P

EXIST. 18" RCP PIPE.

102.35 SMH

PI: 24+62.15

18+00 19+00 20+00 ELDORA ROAD 21+00 22+00 23+00 24+00

EXIST. R.O.W 40.00'

MATCH LINE STA. 24+00

EXIST. WATERLINE APPROX. DEPTH AND LOCATION (TO BE FIELD VERIFIED)

EXIST. SEWER LINE APPROX. DEPTH AND LOCATION (TO BE FIELD VERIFIED)

99.51 SMH

EXIST. SEWER M.H. TOP=99.51 FL.=SEALED (TO BE FIELD VERIFIED)

REGRADE ROAD SIDE DITCH (TYP.)

PGL ℄ OF ELDORA ROAD

INSTALL 16 L.F. OF 18" RCP WITH S.E.T.

END PROJECT MATCH EXIST. ASPHALT

LIMITOS AVE.

100.82 SMH

EXIST. SEWER M.H. TOP=100.82 FL.=SEALED (TO BE FIELD VERIFIED)

EXIST. SEWER LINE APPROX. DEPTH AND LOCATION (TO BE FIELD VERIFIED)

EXIST. WATERLINE APPROX. DEPTH AND LOCATION (TO BE FIELD VERIFIED)

20.20'

EXIST. 15" RCP PIPE.

EXIST. 18" RCP PIPE.

RUBEN MAGALLAN
1.0 AC. LOT 8, BLK 6
JOHN CLOSNER SUBDIVISION
ID: 343562
WD DOC. # 345393

YALANDA ARJONA
1.0 AC. LOT 8, BLK 6
JOHN CLOSNER SUBDIVISION
ID: 343583
WD VOL. 2728, PG. 643

EMIGDIO VILLANUEVA
1.0 AC. LOT 8, BLK 6
JOHN CLOSNER SUBDIVISION
ID: 199927
WD DOC. # 2067705

ROY H. BROADNAX
0.65 AC. LOT 8, BLK 7
JOHN CLOSNER SUBDIVISION
ID: 199978
WD VOL. 1100, PG. 696

ROY H. JR. & ESTHELA BROADNAX
1.0 AC. LOT 8, BLK 8
JOHN CLOSNER SUBDIVISION
ID: 199979
WD DOC. # 237621

NOTE:

1. **CONTRACTOR SHALL REGRADE ROAD SIDE DITCH TO PROVIDE POSITIVE DRAINAGE TO EXISTING & PROPOSED DRAINAGE STRUCTURES.**

110
105
100
95
90

PVI STA:23+50.55
PVI ELEV:101.24
K:108.50
LVC:223.12

BVCS: 22+38.98
BVCE: 101.37

PGL ℄ OF ELDORA ROAD

EXIST. NG OF ROAD @ ℄

100 CY COMPACTED CALICHE FILLED

MATCH LINE STA. 18+00

MATCH LINE STA. 24+00

N.G. PROP. PGL

101.69	**101.90**	101.58	**101.78**	101.47	**101.66**	101.37	**101.54**	101.20	**101.42**	100.93	**101.47**	101.75	**102.38**

18+00 19+00 20+00 21+00 22+00 23+00 24+00

HIDALGO COUNTY
PRECINCT No. 2

300 W. HALL ACRES, SUITE G
PHARR, TX 78577
TEL: (956) 787-1981 ★ FAX: (956) 787-4683
www.co.hidalgo.tx.us

COMMISSIONER
EDUARDO "EDDIE" CANTU
HIDALGO COUNTY PCT 2
IMPROVEMENT PROJECTS

ELDORA ROAD IMPROVEMENTS

PLAN AND PROFILE
STA. 18+00 - STA. 24+00

STATE OF TEXAS
JOSE N. SALDIVAR
94078
LICENSED PROFESSIONAL ENGINEER

This seal appearing on this document was authorized by Jose N. Saldivar P.E. No. 94078 on the above designated date.

JOSE N. SALDIVAR P.E. No. 94078

SCALE: H.1"=50' / V.1"=5'
DRAWN BY:
CHECKED BY: R.S / N.S
TOPO BY: EDGAR I.
SHEET: C03-04

Drawing: I:\PCT 2\Eldora Road from I RD East to Canal\P&P 18+00- 24+00.dwg
Layout Tab: Layout1 Date: 10/29/2015 Time: 03:00:53 PM

200.00' DRAIN DITCH EASEMENT R.O.W.

EXIST. SEWER M.H.
TOP=102.35
FL.=SEALED
(TO BE FIELD VERIFIED)

PSJA ISD TRUSTEE
0.77 AC. LOT 13, BLK 8
JOHN CLOSNER SUBDIVISION
ID: 200094
WD DOC. # 2360829

GALCAS INVESTMENTS LLC.
0.77 AC. LOT 13, BLK 8
JOHN CLOSNER SUBDIVISION
ID: 200104
WD DOC. # 2050...

FEDERICO & EVELYN VILLANUEVA
0.31 AC. LOT 13, BLK 8

ADA GOMEZ
0.46 AC. LOT 13, BLK 8
JOHN CLOSNER SUBDIVISION
ID: 200108
WD DOC. # 923428

CRISELDA BENAVIDEZ
0.77 AC. LOT 13, BLK 8
JOHN CLOSNER SUBDIVISION
ID: 200095
WD DOC. # 2351963

OL CONSTRUCTION LLC.
0.97 AC. LOT 13, BLK 8
JOHN CLOSNER SUBDIVISION
ID: 200096
WD DOC. # 2559419

JESUS JR
0.81 AC. L
JOHN CLOSN
ID: 2
WD DOC.

N

EXIST. 18" STORM LINE

18"PIPE FL=97.04

EXIST. DITCH

18"PIPE FL=92.14

18" PIPE FL=91.87

18" PIPE FL=97.01

REMOVE & REPLACE 109 L.F. MBGF*

CAUTION: OVERHEAD POWER LINES

REMOVE & REPLACE 52 L.F. MBGF*

INSTALL 32 L.F. OF 18" HPP PIPE/ 24 SY. A.C.P. DRIVEWAY ADJUST DRIVEWAY TO PROPOSED ROAD

INSTALL 28 L.F. OF 18" HPP PIPE/ 32 SY. A.C.P. DRIVEWAY ADJUST DRIVEWAY TO PROPOSED ROAD

EXIST. SEWER M.H.
TOP=100.56
FL.=SEALED
(TO BE FIELD VERIFIED)

REGRADE ROAD SIDE DITCH (TYP.)

EXIST. SEWER LINE
APPROX. DEPTH AND LOCATION
(TO BE FIELD VERIFIED)

EXIST. WATERLINE
APPROX. DEPTH AND LOCATION
(TO BE FIELD VERIFIED)

PI: 24+62.15

PI: 25+52.00

MATCH LINE STA. 24+00

MATCH LINE STA. 30+00

102.35 SMH

100.56 SMH

99.70 BM

24+00 25+00 26+00 27+00 ELDORA ROAD 28+00 29+00 30

EXIST. BRIDGE

20.69'

60.00' EXIST. R.O.W.

40.00' EXIST. R.O.W.

PROP. 22.00' E.O.P 19.31'

REMOVE & REPLACE 71 L.F. MBGF*

REMOVE EXIST. 15" RCP PIPE

102.43 SMH

EXIST. 18" STORM LINE

18" PIPE FL=93.82

18" PIPE FL=93.82

EXIST. DITCH

24" PIPE FL=91.17

REMOVE & REPLACE 109 L.F. MBGF*

REMOVE & REPLACE 28 L.F. MBGF*

EXIST GRADE MH 3
TOP:99.06
FL:91.32
INV IN:91.32 24"
INV OUT:91.32 24"

EXIST. 24" STORM LINE

EXIST. 24" STORM LINE
APPROX. DEPTH AND LOCATION
(TO BE FIELD VERIFIED)

INSTALL 16 L.F. OF 18" HPP PIPE/ 13 SY. A.C.P. DRIVEWAY ADJUST DRIVEWAY TO PROPOSED ROAD

PGL ℄ OF ELDORA ROAD

CAUTION: OVERHEAD POWER LINES

REGRADE ROAD SIDE DITCH (TYP.)

EXIST. WATERLINE
APPROX. DEPTH AND LOCATION
(TO BE FIELD VERIFIED)

EXIST. SEWER M.H.
TOP=102.43
FL.=SEALED
(TO BE FIELD VERIFIED)

NOTE:

1. CONTRACTOR SHALL REGRADE ROAD SIDE DITCH TO PROVIDE POSITIVE DRAINAGE TO EXISTING & PROPOSED DRAINAGE STRUCTURES.
* REMOVE & REPLACE MBGF IF ADD ALT 1 BID IS AWARDED.

ELA BROADNAX
8, BLK 7
SUBDIVISION
979
237621

DANIEL & SANTA SANDOVAL
1.0 AC. LOT 16, BLK 8
JOHN CLOSNER SUBDIVISION
ID: 200133
WD DOC. VOL. 1595, PG. 157

DANIEL & SANTA SANDOVAL
1.0 AC. LOT 16, BLK 8
JOHN CLOSNER SUBDIVISION
ID: 504355
WD DOC. VOL. 3116, PG. 111

MARIA
SUBDIVISION
IN # 2244638

MARICELA PENA
0.93 AC. LOT 16, BLK 8
JOHN CLOSNER SUBDIVISION
ID: 499552
WD DOC. # 2001557

FILIBER
0.24 AC.

180.00' DRAIN DITCH EASEMENT R.O.W.

PVI STA:23+50.55
PVI ELEV:101.24
K:108.50
LVC:223.12

EVCS: 24+62.11
EVCE: 103.40

BVCS: 25+51.96
BVCE: 103.40

PVI STA:26+45.58
PVI ELEV:101.23
K:84.68
LVC:187.24

EVCS: 27+39.20
EVCE: 101.12

GRADE BREAK
STA = 29+00.00
ELEV = 100.94

GRADE BREAK
STA = 30+00.00
ELEV = 100.41

105
100
95
90
85

100 CY COMPACTED CALICHE FILLED

EXIST. BRIDGE

STA:24+69.70
ELEV:102.45

EXIST. DITCH

STA:25+44.02
ELEV:102.18

96 CY COMPACTED CALICHE FILLED

PGL ℄ OF ELDORA ROAD

EXIST. ℄ OF ROAD

MATCH LINE STA. 24+00

MATCH LINE STA. 30+00

EXIST. 18" STORM LINE

STA:24+27.84
ELEV:97.04

EXIST. 24" STORM LINE

EXIST. 18" STORM LINE
APPROX. DEPTH AND LOCATION
(TO BE FIELD VERIFIED)

EXIST. 24" STORM LINE

EXIST GRADE MH 3
TOP:99.06
FL:91.32
INV IN:91.32 24"
INV OUT:91.32 24"

STA:25+29.39
ELEV:91.17

STA:24+94.96
ELEV:87.05

N.G.
PROP. PGL

101.75 **102.38** 103.39 **103.40** 101.92 **102.42** 100.67 **101.26** 100.89 **101.06** 100.77 **100.94** 100.24 **100.41**

24+00 25+00 26+00 27+00 28+00 29+00 30+00

HIDALGO COUNTY
PRECINCT No. 2
300 W. HALL ACRES, SUITE G
PHARR, TX 78577
TEL: (956) 787-1981 ★ FAX: (956) 787-4683
www.co.hidalgo.tx.us

COMMISSIONER
EDUARDO "EDDIE" CANTU
HIDALGO COUNTY PCT 2
IMPROVEMENT PROJECTS

ELDORA ROAD IMPROVEMENTS

PLAN AND PROFILE
STA. 24+00 - STA. 30+00

STATE OF TEXAS
JOSE N. SALDIVAR
94076
LICENSED
PROFESSIONAL ENGINEER

This seal appearing on this document was authorized by Jose N. Saldivar P.E. No. 94076 on the above designated date.

JOSE N. SALDIVAR P.E. No. 94076

SCALE: H.1"=50' / V.1"=5'
DRAWN BY:
CHECKED BY: R.S / N.S
TOPO BY: EDGAR I.
SHEET: C03-05

Drawing: L:\PCT 2\Eldora Road from 1 RD East to Canal\PAP 24+00- 30+00.dwg)
Layout Tab: Layout1 Date: 10/29/2015 Time: 04:02:51 PM

OL CONSTRUCTION LLC.
0.97 AC. LOT 13, BLK 8
JOHN CLOSNER SUBDIVISION
ID: 200095
WD DOC. # 2559419

JESUS JR. CASTILLO
0.81 AC. LOT 13, BLK 8
JOHN CLOSNER SUBDIVISION
ID: 200097
WD DOC. # 1241405

JOSE D. & FRANCISCA TAMAYO
Q. AC. LOT 13, BLK 8
JOHN CLOSNER SUBDIVISION
ID: 200098
WD VOL. 1566, PG. 861

LEROY & NIEVES GARZA
1.16 AC. LOT 13, BLK 8
JOHN CLOSNER SUBDIVISION
ID: 200099
WD DOC. # 1708891

PALMA VISTA CONG JEHOVAH'S
1.14 AC. LOT 13, BLK 8
JOHN CLOSNER SUBDIVISION
ID: 200100
WD DOC. # 1799125

ZENON CERDA
0.77 AC. LOT 13, BLK 8
JOHN CLOSNER SUBDIVISION
ID: 200101
WD DOC. # 2457271

EXIST. SEWER M.H.
TOP=100.37
FL.=SEALED
(TO BE FIELD VERIFIED)

CAUTION: OVERHEAD POWER LINES

REGRADE ROAD SIDE DITCH (TYP.)

PROP. TYP C-C INLET
STA:32+96.92 OFF:-17.83L
TOP:98.23
FL:92.03
INV OUT:92.03 18"

EXIST. SANITARY SEWER
APPROX. DEPTH AND LOCATION
(TO BE FIELD VERIFIED)

EXIST. WATERLINE
APPROX. DEPTH AND LOCATION
(TO BE FIELD VERIFIED)

PROP. 33' of 18"
HPP PIPE @ 0.10%

EXIST. SEWER M.H.
TOP=100.60
FL.=SEALED
(TO BE FIELD VERIFIED)

CAUTION: OVERHEAD POWER LINES

MATCH LINE STA. 30+00

20.93'

40.00' EXIST. R.O.W.

100.37 SMH

21.13'

45.00' EXIST. R.O.W.

100.60 SMH

MATCH LINE STA. 36+00

30+00 | 31+00 | 32+00 | ELDORA ROAD | 33+00 | 34+00 | 35+00 | 36+00

EXIST. 24" STORM LINE
APPROX. DEPTH AND LOCATION
(TO BE FIELD VERIFIED)

PROP. 22.00' E.O.P.

19.07'

REGRADE ROAD SIDE DITCH (TYP.)

23.87'

EXIST. WATERLINE
APPROX. DEPTH AND LOCATION
(TO BE FIELD VERIFIED)

EXIST GRADE MH 2
TOP:98.80
FL:91.80
INV IN:91.80 24"
INV IN:92.00 18"
INV OUT:91.80 24"
(ADJUST TOP TO EL.=98.12)

CAUTION: OVERHEAD POWER LINES

INSTALL 16 L.F. OF 18" HPP PIPE/ 18 SY. A.C.P. DRIVEWAY

INSTALL 16 L.F. OF 18" HPP PIPE/ 18 SY. A.C.P. DRIVEWAY

EXIST. 24" STORM LINE
APPROX. DEPTH AND LOCATION
(TO BE FIELD VERIFIED)

PGL ℄ OF ELDORA ROAD

10' UTIL. EASM'T

FILIBERTO ARTEAGA
0.24 AC. LOT 16, BLK 8
JOHN CLOSNER SUBDIVISION
ID: 200134
DEED DOC. # 2470401

MARICELA PENA
.93 AC. LOT 16, BLK 8
N CLOSNER SUBDIVISION
ID: 499552
WD DOC. # 2001557

BARRIOS SUBDIVISION
VOL. 21, PG 45

BARRIOS SUBDIVISION
UNIT NO. 2
VOL. 21, PG 74

NOTE:

1. **CONTRACTOR SHALL REGRADE ROAD SIDE DITCH TO PROVIDE POSITIVE DRAINAGE TO EXISTING & PROPOSED DRAINAGE STRUCTURES.**

105
100
95
90
85
N.G.
PROP. PGL

PGL ℄ OF ELDORA ROAD

EXIST. NG OF ROAD @ ℄

GRADE BREAK
STA = 35+00.00
ELEV = 100.48

MATCH LINE STA. 30+00

MATCH LINE STA. 36+00

EXIST GRADE MH 2
TOP:98.80
FL:91.80
INV IN:91.80 24"
INV IN:92.00 18"
INV OUT:91.80 24"
(ADJUST TOP TO EL.=98.12)

EXIST. 24" STORM LINE
APPROX. DEPTH AND LOCATION
(TO BE FIELD VERIFIED)

EXIST. 24" STORM LINE
APPROX. DEPTH AND LOCATION
(TO BE FIELD VERIFIED)

100.24 **100.41** | 100.22 **100.43** | 100.27 **100.44** | 100.29 **100.45** | 100.29 **100.46** | 100.34 **100.48** | 100.43 **100.58**

30+00 | 31+00 | 32+00 | 33+00 | 34+00 | 35+00 | 36+00

HIDALGO COUNTY
PRECINCT No. 2
300 W. HALL ACRES, SUITE G
PHARR, TX. 78577
TEL: (956) 787-1981 ★ FAX: (956) 787-4683
www.co.hidalgo.tx.us

COMMISSIONER
EDUARDO "EDDIE" CANTU
HIDALGO COUNTY PCT 2
IMPROVEMENT PROJECTS

ELDORA ROAD IMPROVEMENTS

PLAN AND PROFILE
STA. 30+00 - STA. 36+00

STATE OF TEXAS
JOSE N. SALDIVAR
94076
LICENSED PROFESSIONAL ENGINEER

This seal appearing on this document was authorized by Jose N. Saldivar P.E. No. 94076 on the above designated date.

10/23/15

JOSE N. SALDIVAR-P.E. No. 94076

SCALE: H.1"=50' / V.1"=5'
DRAWN BY:
CHECKED BY: R.S / N.S
TOPO BY: EDGAR I.
SHEET: C03-06

Drawing: I:\PCT 2\Eldora Road (from 1 RD East to Canal)\P&P 30+00- 36+00.dwg
Layout Tab: Layout1 Date: 10/27/2015 Time: 04:19:16 PM

ZENON CERDA
0.77 AC. LOT 13, BLK 8
JOHN CLOSNER SUBDIVISION
ID: 200101
WD DOC. # 2457271

EMELDO & MARILINDA SEPULVEDA
0.45 AC. LOT 13, BLK 8
JOHN CLOSNER SUBDIVISION
ID: 200111
WD DOC. # 2512166

MANUEL & OFELIA CANO
0.45 AC. LOT 13, BLK 8
JOHN CLOSNER SUBDIVISION
ID: 200111
WD DOC. # 2512166

DERREL D. LEONA M. DIENER TRUST
1.6 AC. LOT 14, BLK 8
ALAMO LAND AND SUGAR
ID: 200115
WD DOC. # 667048

BARRIOS SUBDIVISION
UNIT NO. 2
VOL. 21, PG 74

JUAN & YOLANDA GARCIA
0.23 AC. LOT 16, BLK 8
JOHN CLOSNER SUBDIVISION
ID: 200146
WD DOC. # 1359750

JUAN & YOLANDA GARCIA
0.23 AC. LOT 16, BLK 8
JOHN CLOSNER SUBDIVISION
ID: 200146
WD DOC. # 1359750

VOL. 36, PG 100

MATCH LINE STA. 36+00

EXIST. 15" SANITARY SEWER APPROX. DEPTH AND LOCATION (TO BE FIELD VERIFIED)

EXIST. WATERLINE APPROX. DEPTH AND LOCATION (TO BE FIELD VERIFIED)

REGRADE ROAD SIDE DITCH (TYP.)

EXIST. SEWER M.H. TOP=101.01 FL.=SEALED LID (TO BE FIELD VERIFIED)

EXIST STORM MH TOP:98.80 FL:92.48 INV IN:92.48 24" INV OUT:92.48 24"

EXIST. 15" SANITARY SEWER APPROX. DEPTH AND LOCATION (TO BE FIELD VERIFIED)

PGL ℄ OF ELDORA ROAD

EXIST INLET 2 TOP:98.16 FL:92.68 INV IN:92.68 24" INV OUT:92.68 24"

EP: 40+13.64

RAUL LONGORIA ROAD

EXIST. INLET 1 TOP:99.16 FL:93.04 INV OUT:93.04 24"

EXIST. SEWER M.H. TOP=101.01 FL.=SEALED LID (TO BE FIELD VERIFIED)

100.73 BM

100.16 SMH

101.01 SMH

100.20 SMH

21.92'

PROP. 22.00' E.O.P 23.08'

45.00' EXIST. R.O.W.

40.00' EXIST. R.O.W.

22.48'

PROP. 22.00' E.O.P 17.52'

EXIST. 24" STORM LINE

EXIST. WATERLINE APPROX. DEPTH AND LOCATION (TO BE FIELD VERIFIED)

EXIST. SEWER M.H. TOP=101.01 FL.=SEALED LID (TO BE ADJUSTED)

INSTALL 16 L.F. OF 18" HPP PIPE/ 17 SY. A.C.P. DRIVEWAY

REGRADE ROAD SIDE DITCH (TYP.)

EXIST GRADE MANHOLE TOP:99.20 FL:92.37 INV IN:92.37 24" INV OUT:92.37 24" (ADJUST TOP TO EL.=98.40)

75.00' OVERLAY TRAFFIC SIGNAL LOOP DETECTORS MAY BE PRESENT ALONG THIS SECTION

END PROJECT LIMITS MATCH EXIST. ASPHALT

EXIST. WATERLINE APPROX. DEPTH AND LOCATION (TO BE FIELD VERIFIED)

NOTE:

1. CONTRACTOR SHALL REGRADE ROAD SIDE DITCH TO PROVIDE POSITIVE DRAINAGE TO EXISTING & PROPOSED DRAINAGE STRUCTURES.

LOOP NOTE:

TRAFFIC SIGNAL LOOP DETECTORS MAY BE PRESENT ALONG THIS SECTION THERE WILL BE NO SCARIFICATION OF THE EXISTING ROAD IN THIS AREA IN ORDER NOT TO DAMAGE EXISTING LOOPS. POT HOLES SHALL BE REPAIRED BEFORE HMAC OVERLAY. SEE GENERAL NOTES FOR ALL LOOPS AND OVERLAY REQUIREMENTS.

36+00 37+00 38+00 ELDORA ROAD 39+00 40+00

105 100 95 90 85 N.G. PROP. PGL

MATCH LINE STA. 36+00

GRADE BREAK STA = 37+00.00 ELEV = 100.69

GRADE BREAK STA = 39+00.00 ELEV = 100.47

GRADE BREAK STA = 40+13.64 ELEV = 99.92

PGL ℄ OF ELDORA ROAD

EXIST. NG OF ROAD @ ℄

EXIST GRADE MANHOLE TOP:99.20 FL:92.37 INV IN:92.37 24" INV OUT:92.37 24" (ADJUST TOP TO EL.=98.40)

EXIST INLET 2 TOP:98.16 FL:92.68 INV IN:92.68 24" INV OUT:92.68 24"

EXIST STORM MH TOP:98.80 FL:92.48 INV IN:92.48 24" INV OUT:92.48 24"

EXIST. 24" DRAIN LINE APPROX. DEPTH AND LOCATION (TO BE FIELD VERIFIED)

EXIST. 24" DRAIN LINE APPROX. DEPTH AND LOCATION (TO BE FIELD VERIFIED)

EXIST. 24" DRAIN LINE APPROX. DEPTH AND LOCATION (TO BE FIELD VERIFIED)

100.43 100.58 | 100.51 100.69 | 100.39 100.58 | 100.29 100.47 | 99.88 99.98

36+00 37+00 38+00 39+00 40+00 41+00 42+00

HIDALGO COUNTY
PRECINCT No. 2
300 W. HALL ACRES, SUITE G
PHARR, TX 78577
TEL: (956) 787-1981 ★ FAX: (956) 787-4683
www.co.hidalgo.tx.us

COMMISSIONER
EDUARDO "EDDIE" CANTU
HIDALGO COUNTY PCT 2
IMPROVEMENT PROJECTS

ELDORA ROAD IMPROVEMENTS

PLAN AND PROFILE
STA. 36+00 - STA. 40+13.63

STATE OF TEXAS
JOSE N. SALDIVAR
94076
LICENSED PROFESSIONAL ENGINEER
10/27/15

This seal appearing on this document was authorized by Jose N. Saldivar P.E. No. 94076 on the above designated date.

JOSE N. SALDIVAR-P.E. No. 94076

SCALE: H.1"=50' / V.1"=5'
DRAWN BY:
CHECKED BY: R.S / N.S
TOPO BY: EDGAR I.
SHEET: C03-07

Drawing: I:\PCT 2\Eldora Road from 1 RD East to Canal\P&P 36+00- 42+00.dwg
Layout Tab: Layout1 Date: 10/27/2015 Time: 04:22:56 PM

ISD TRUSTEE
C. LOT 13, BLK
8
HN CLOSNER
UBDIVISION
): 200094
OC. # 2360829

GALCAS INVESTMENTS
LLC.
0.77 AC. LOT 13, BLK
8
JOHN CLOSNER
SUBDIVISION
ID: 200104
WD DOC. # 2056252

FEDERICO & EVELYN
VILLANUEVA
0.31 AC. LOT
13, BLK 8
JOHN CLOSNER
SUBDIVISION
ID: 200103
WD DOC.
1112437

ADA GOMEZ
0.46 AC. LOT 13, BLK
8
JOHN CLOSNER
SUBDIVISION
ID: 200108
WD DOC. # 923428

CRISELDA BENAVIDEZ
0.77 AC. LOT 13, BLK
8
JOHN CLOSNER
SUBDIVISION
ID: 200095
WD DOC. # 2351963

OL CONSTRUCTION
LLC.
0.97 AC. LOT 13, BLK
8
JOHN CLOSNER
SUBDIVISION
ID: 200096
WD DOC. # 2559419

JESUS JR. CASTILLO
0.81 AC. LOT 13, BLK
8
JOHN CLOSNER
SUBDIVISION
ID: 200097
WD DOC. # 1241405

JOSE D. & FRANCISCA
TAMAYO
0. AC. LOT 13, BLK 8
JOHN CLOSNER
SUBDIVISION
ID: 200098
WD VOL. 1566, PG.
861

LEROY & NIEVES
GARZA
1.16 AC. LOT 13, BLK
8
JOHN CLOSNER
SUBDIVISION
ID: 200099
WD DOC. # 1708891

PI: 25+52.00

26+00 27+00 28+00 29+00 ELDORA ROAD 30+00 31+00 32+00 33+00 34+

MATCH LINE
STA. 34+00

00.56 SMH

00.37 SMH

20 L.F. OF
SILT FENCE

20 L.F. OF
SILT FENCE

20 L.F. OF
SILT FENCE

DANIEL & SANTA
SANDOVAL
) AC. LOT 16, BLK
8
JOHN CLOSNER
SUBDIVISION
ID: 200133
) DOC. VOL. 1595,
PG. 157

DANIEL & SANTA
SANDOVAL
1.0 AC. LOT 16, BLK
8
JOHN CLOSNER
SUBDIVISION
ID: 504355
WD DOC. VOL. 3116,
PG. 111

MARIA
SUBDIVISION
IN # 2244638

MARICELA PENA
0.93 AC. LOT 16, BLK
8
JOHN CLOSNER
SUBDIVISION
ID: 499552
WD DOC. # 2001557

FILIBERTO ARTEAGA
0.24 AC. LOT 16, BLK
8
JOHN CLOSNER
SUBDIVISION
ID: 200134
DEED DOC. # 2470401

10' UTIL. EASM'T

BARRIOS
SUBDIVISION
VOL. 21, PG 45

PALMA VISTA CONG
JEHOVAH'S
1.14 AC. LOT 13, BLK
8
JOHN CLOSNER
SUBDIVISION
ID: 200100
WD DOC. # 1799125

ZENON CERDA
0.77 AC. LOT 13, BLK
8
JOHN CLOSNER
SUBDIVISION
ID: 200101
WD DOC. # 2457271

EMELDO & MARILINDA
SEPULVEDA
0.45 AC. LOT 13, BLK
8
JOHN CLOSNER
SUBDIVISION
ID: 200111
WD DOC. # 2512166

MANUEL & OFELIA
CANO
0.45 AC. LOT 13, BLK
8
JOHN CLOSNER
SUBDIVISION
ID: 200111
WD DOC. # 2512166

DERREL D.
DIENER
1.6 AC. LOT
8
ALAMO LA
SUGA
ID: 200
WD DOC. #

MATCH LINE
STA. 34+00

35+00 36+00 ELDORA ROAD 37+00 38+00 39+00 40+00

EP: 40+13.64

00.60 SMH

01.01 SMH

00.29 SMH

00.73 BM

00.16 SMH ?

20 L.F. OF
SILT FENCE

20 L.F. OF
SILT FENCE

RAUL LONGORIA ROAD

15' N.A.W.S.C. EASM'T

10' UTIL. EASM'T

JUAN & YOLANDA
GARCIA
0.23 AC. LOT 16, BLK
8
JOHN CLOSNER
SUBDIVISION
ID: 200146
WD DOC. # 1359750

JUAN & YOLANDA
GARCIA
0.23 AC. LOT 16, BLK
8
JOHN CLOSNER
SUBDIVISION
ID: 200146
WD DOC. # 1359750

BARRIOS
SUBDIVISION
UNIT NO. 2
VOL. 21, PG 74

LA FAMILIA
BUSINESS CENTER
VOL. 36, PG 100

LEONARDO ARIAS

HIDALGO COUNTY
PRECINCT No. 2
300 W. HALL ACRES, SUITE G
PHARR, TX 78577
TEL: (956) 787-1981 ★ FAX: (956) 787-4683
www.co.hidalgo.tx.us

COMMISSIONER
EDUARDO "EDDIE" CANTU
HIDALGO COUNTY PCT 2
IMPROVEMENT PROJECTS

ELDORA ROAD IMPROVEMENTS

EROSION CONTROL PLAN

STATE OF TEXAS
JOSE N. SALDIVAR
94076
LICENSED
PROFESSIONAL ENGINEER

This seal appearing on this document was authorized by Jose N. Saldivar P.E. No. 94076 on the above designated date.

10/29/15

JOSE N. SALDIVAR-P.E. No. 94076

SCALE:	SCALE: 1"=60'
DRAWN BY:	
CHECKED BY:	R.S / N.S
TOPO BY:	EDGAR I.
SHEET:	C04-01

Drawing: J:\PCT 2\Eldora Road from I RD East to Conc\erosion control.dwg
Layout Tab: Layout1 Date: 10/29/2015 Time: 11:11:27 AM

DISCLAIMER:
The use of this standard is governed by the "Texas Engineering Practice Act". No warranty of any kind is made by TxDOT for any purpose whatsoever. TxDOT assumes no responsibility for the conversion of this standard to other formats or for incorrect results or damages resulting from its use.

DATE:
FILE:

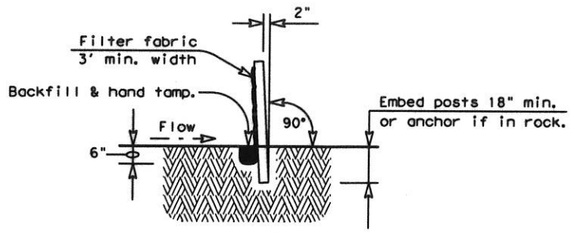

SECTION A-A

Galv. Hinge joint knot woven mesh (12.5 Ga. Min.) requires a minimum of five horizontal wires spaced at a max. 12 inches apart and all vertical wires spaced at a max. 12 inches apart.

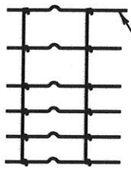

Hinge Joint Knot Woven Mesh (Option)

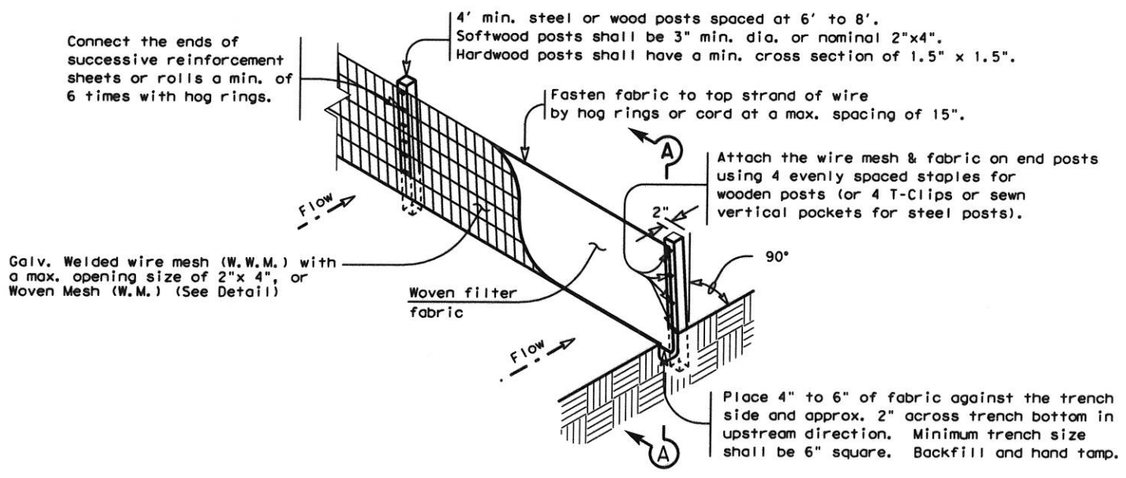

TEMPORARY SEDIMENT CONTROL FENCE

SCF

GENERAL NOTES

1. The guidelines shown hereon are suggestions only and may be modified by the Engineer.

PLAN SHEET LEGEND

Sediment Control Fence —— SCF ——

SEDIMENT CONTROL FENCE USAGE GUIDELINES

A sediment control fence may be constructed near the downstream perimeter of a disturbed area along a contour to intercept sediment from overland runoff. A 2 year storm frequency may be used to calculate the flow rate to be filtered.

Sediment control fence should be sized to filter a max. flow through rate of 100 GPM/FT^2. Sediment control fence is not recommended to control erosion from a drainage area larger than 2 acres.

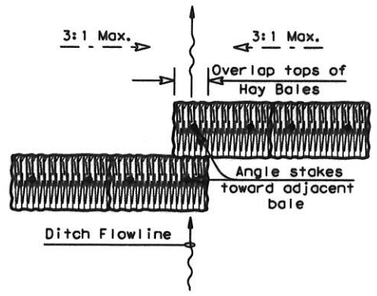

PLAN VIEW

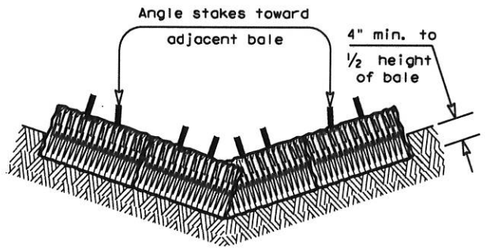

PROFILE VIEW

PLANS SHEET LEGEND

Baled Hay —— BH ——

BALED HAY USAGE GUIDELINES

A Baled Hay installation may be constructed near the downstream perimeter of a disturbed area along a contour to intercept sediment from overland runoff. A two year storm frequency may be used to calculate the flow rate to be filtered. The installation should be sized to filter a maximum flow thru rate of 5 GPM/FT^2 of cross sectional area. Baled hay may be used at the following locations:

1. Where the runoff approaching the baled hay flows over disturbed soil for less than 100'. If the slope of the disturbed soil exceeds 10%, the length of slope upstream the baled hay should be less than 50'.
2. Where the installation will be required for less than 3 months.
3. Where the contributing drainage area is less than ½ acre.

For Baled Hay installations in small ditches, the additional following considerations apply:

1. The ditch sideslopes should be graded as flat as possible to maximize the drainage flowrate thru the hay.
2. The ditch should be graded large enough to contain the overtopping drainage when sediment has filled to the top of the baled hay.

Bales should be replaced usually every 2 months or more often during wet weather when loss of structural integrity is accelerated.

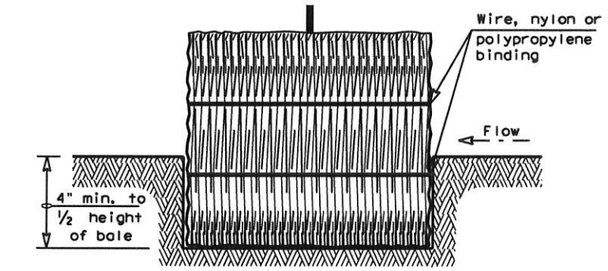

SECTION B-B

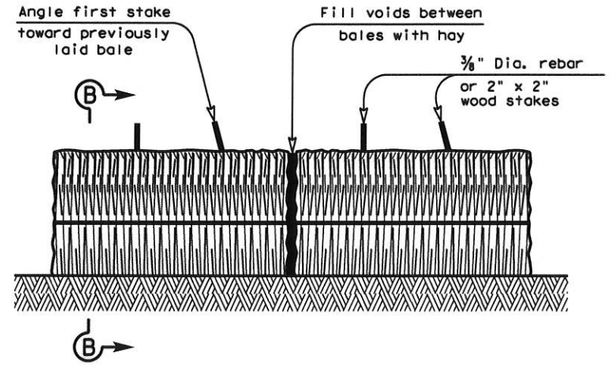

BALED HAY FOR EROSION CONTROL

BH

GENERAL NOTES

1. Hay bales shall be a minimum of 30" in length and weigh a minimum of 50 Lbs.
2. Hay bales shall be bound by either wire or nylon or polypropylene string. The bales shall be composed entirely of vegetative matter.
3. Hay bales shall be embedded in the soil a minimum of 4" and where possible ½ the height of the bale.
4. Hay bales shall be placed in a row with ends tightly abutting the adjacent bales. The bales shall be placed with bindings parallel to the ground.
5. Hay bales shall be securely anchored in place with ⅜" Dia. rebar or 2" x 2" wood stakes, driven through the bales. The first stake shall be angled towards the previously laid bale to force the bales together.
6. The guidelines shown hereon are suggestions only and may be modified by the Engineer.

Texas Department of Transportation | Design Division Standard

TEMPORARY EROSION, SEDIMENT AND WATER POLLUTION CONTROL MEASURES

FENCE & BALED HAY

EC(1)-09

FILE: ec109.dgn	DN: TxDOT	CK: AM	DW: TV	CK: BD
© TxDOT June 1993	CONT	SECT	JOB	HIGHWAY
REVISIONS				
	DIST	COUNTY		SHEET NO.

DISCLAIMER:
The use of this standard is governed by the "Texas Engineering Practice Act". No warranty of any kind is made by TxDOT for any purpose whatsoever. TxDOT assumes no responsibility for the conversion of this standard to other formats or for incorrect results or damages resulting from its use.

DATE:
FILE:

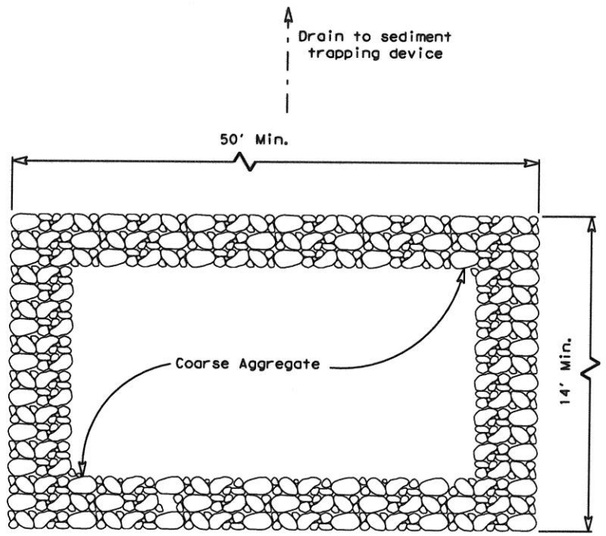

PLAN

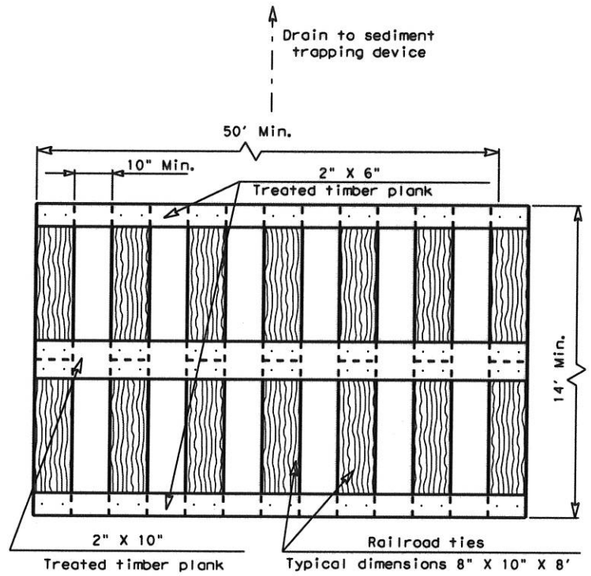

PLAN

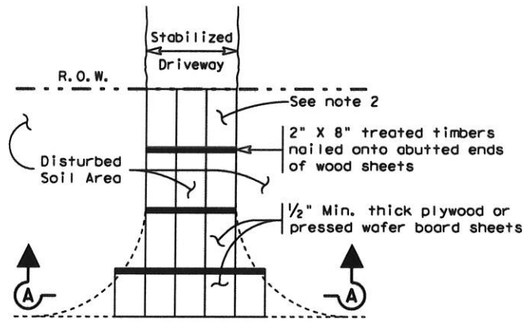

PLAN

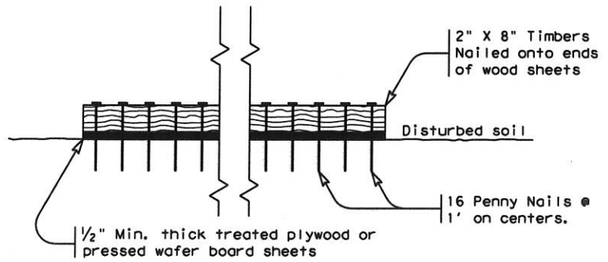

SECTION A-A

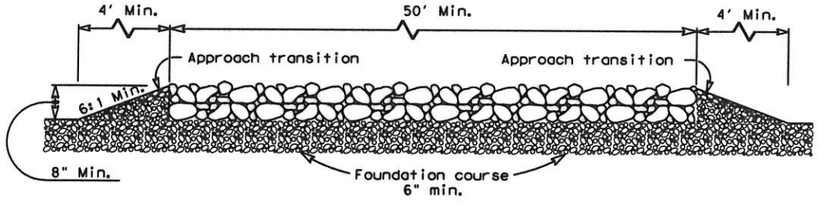

PROFILE

CONSTRUCTION EXIT (TYPE 1)

GENERAL NOTES

1. The length of the type 1 construction exit shall be as indicated on the plans, but not less than 50'.
2. The coarse aggregate should be open graded with a size of 4" to 8".
3. The approach transitions should be no steeper than 6:1 and constructed as directed by the Engineer.
4. The construction exit foundation course shall be flexible base, bituminous concrete, portland cement concrete or other material as approved by the Engineer.
5. The construction exit shall be graded to allow drainage to a sediment trapping device.
6. The guidelines shown hereon are suggestions only and may be modified by the Engineer.

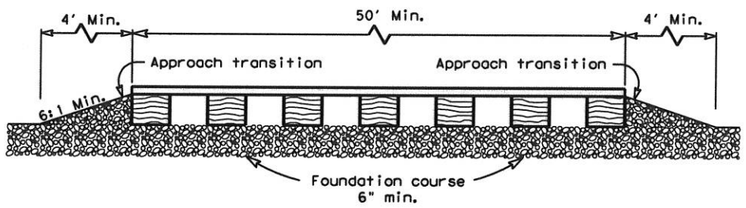

PROFILE

CONSTRUCTION EXIT (TYPE 2)

GENERAL NOTES

1. The length of the type 2 construction exit shall be as indicated on the plans, but not less than 50'.
2. The treated timber planks shall be attached to the railroad ties with ½"x 6" min. lag bolts. Other fasteners may be used as approved by the Engineer.
3. The treated timber planks shall be #2 grade min., and should be free from large and loose knots.
4. The approach transitions shall be no steeper than 6:1 and constructed as directed by the Engineer.
5. The construction exit foundation course shall be flexible base, bituminous concrete, portland cement concrete or other material as approved by the Engineer.
6. The construction exit should be graded to allow drainage to a sediment trapping device.
7. The guidelines shown hereon are suggestions only and may be modified by the Engineer.

SECTION A-A

CONSTRUCTION EXIT (TYPE 3)

GENERAL NOTES

1. The length of the type 3 construction exit shall be as shown on the plans, or as directed by the Engineer.
2. The type 3 construction exit may be constructed from open graded crushed stone with a size of two to four inches spread a min. of 4" thick to the limits shown on the plans.
3. The treated timber planks shall be #2 grade min., and should be free from large and loose knots.
4. The guidelines shown hereon are suggestions only and may be modified by the Engineer.

Texas Department of Transportation

Design Division Standard

TEMPORARY EROSION, SEDIMENT AND WATER POLLUTION CONTROL MEASURES

CONSTRUCTION EXITS

EC(3)-93

FILE: ec393.dgn	DN: TxDOT	CK: HEJ	DW: BD	CK:
©TxDOT June 1993	CONT	SECT	JOB	HIGHWAY
REVISIONS				
	DIST	COUNTY		SHEET NO.

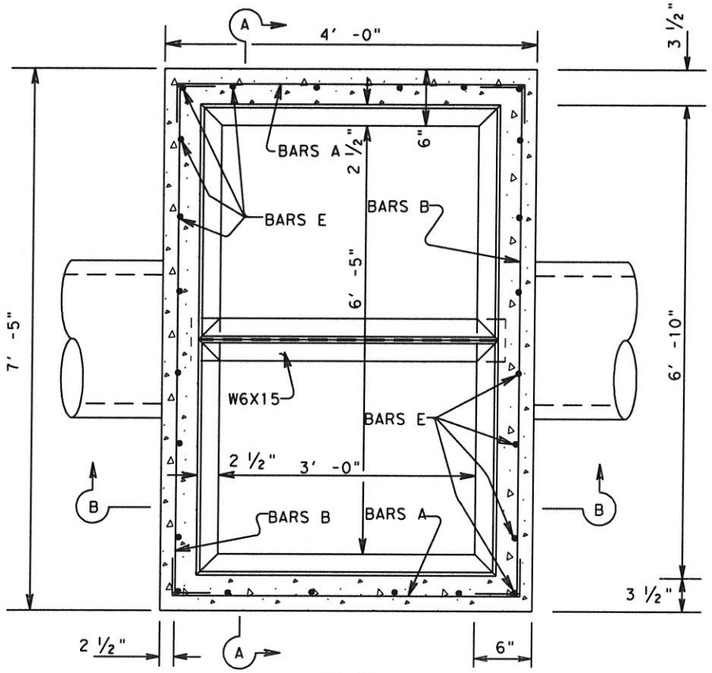

PLAN

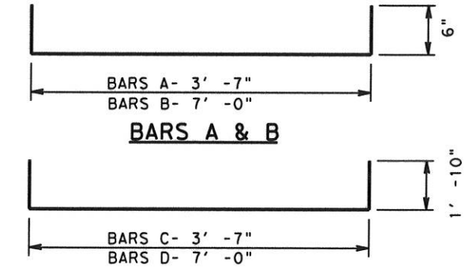

BARS A & B

BARS C & D

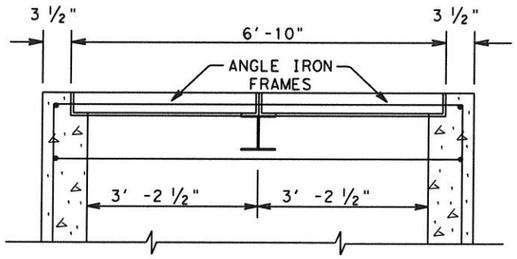

SEC. A-A

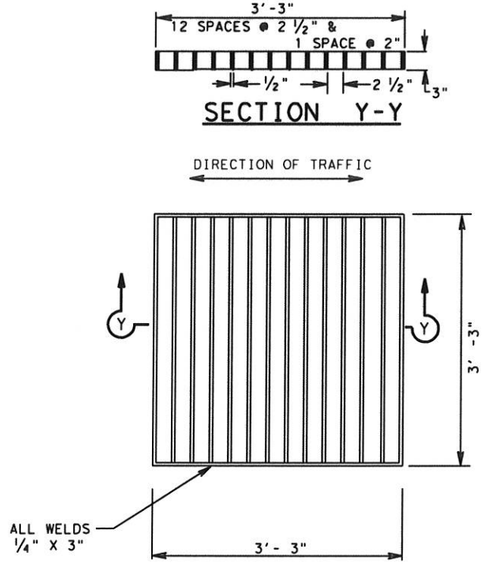

SECTION Y-Y

SECTION Y-Y
GRATE DETAILS

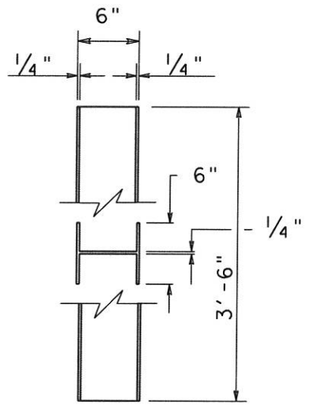

I-BEAM DETAILS
W 6 X 15

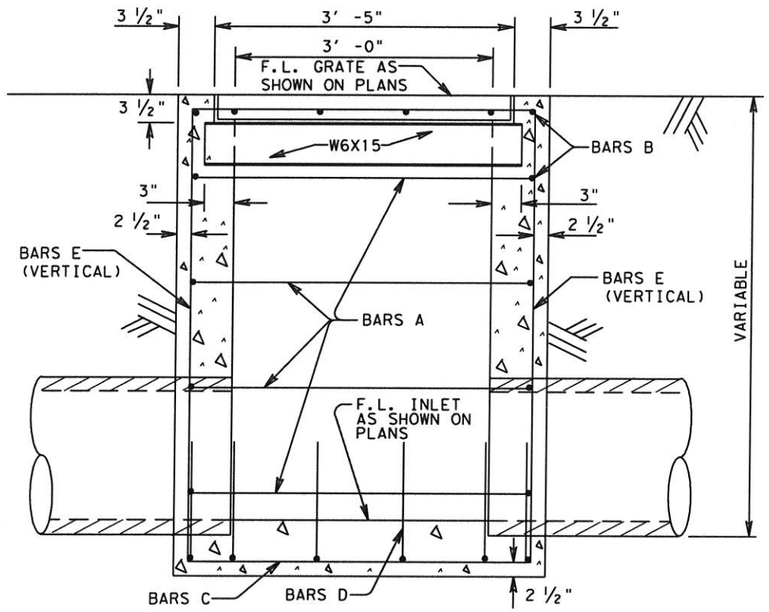

SEC. B-B

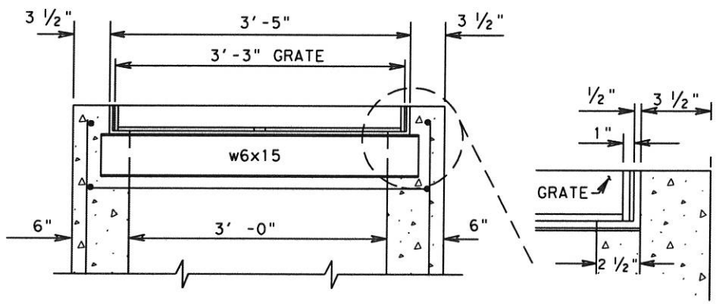

SEC. B-B
(DETAIL W/GRATE)

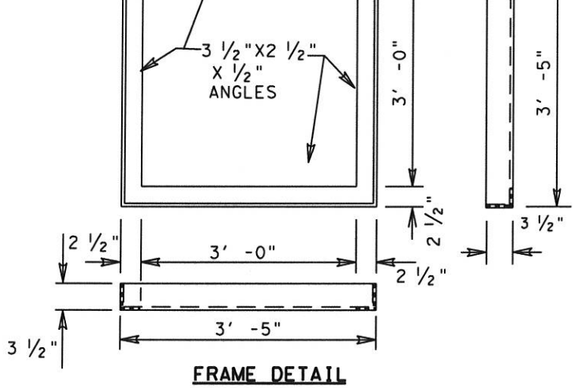

FRAME DETAIL
TWO FRAMES PER INLET
TO BE SUBSIDIARY TO INLET ITEM

NOTE: ALL STEEL REINFORCING TO BE NO. 4 BARS ON 1' -0" SPACING IN BOTH DIRECTIONS
ALL STEEL TO BE GR. 60.

© TxDOT 2004

PHARR DISTRICT STANDARD

TEXAS DEPARTMENT OF TRANSPORTATION

INLET TY "CC" DETAIL

REV. 03/04

INLETCC.DGN

FED.RD DIV.NO.	FILE NO.	PROJECT NO.	SHEET NO.
6			

STATE	STATE DIST.NO.	COUNTY	CONT.	SECT.	JOB	HIGHWAY NO.
TEXAS	21					

DESIGNS FOR TWO-WAY COMMERCIAL DRIVEWAYS

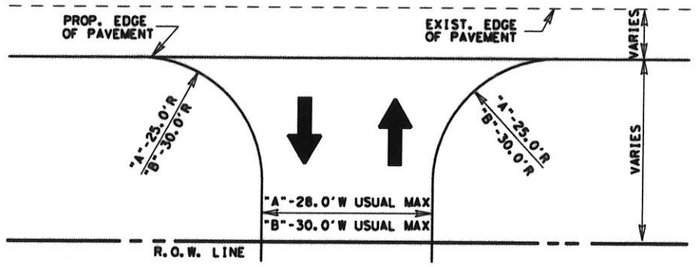

"A"- ONE ENTRY LANE AND ONE EXIT LANE, FEWER THAN 4 LARGE VEHICLES PER HOUR

"B"- ONE ENTRY LANE AND ONE EXIT LANE, 4 OR MORE SINGLE UNIT VEHICLES① PER HOUR

① - *DRIVEWAY DESIGNS FOR LARGER VEHICLES WILL BE CONSIDERED ON A CASE BY CASE BASIS*

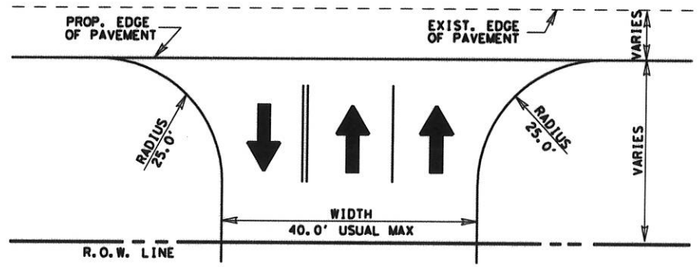

ONE ENTRY LANE AND TWO EXIT LANES (WITHOUT DIVIDERS)

DESIGNS FOR TWO-WAY COMMERCIAL DRIVEWAYS

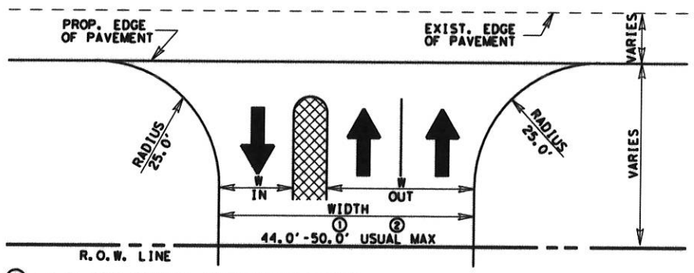

① - *4.0' WIDE DIVIDER, FACE-TO-FACE CURBS*
② - *10.0' WIDE DIVIDER, FACE-TO-FACE-CURBS*

ONE ENTRY LANE AND TWO EXIT LANES (WITH A DIVIDER)

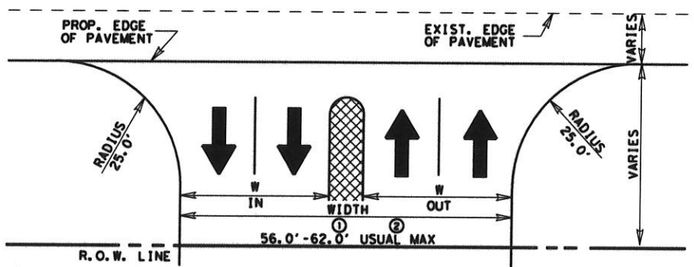

① - *4.0' WIDE DIVIDER, FACE-TO-FACE CURBS*
② - *10.0' WIDE DIVIDER, FACE-TO-FACE-CURBS*

TWO ENTRY LANES AND TWO EXIT LANES (WITH A DIVIDER)

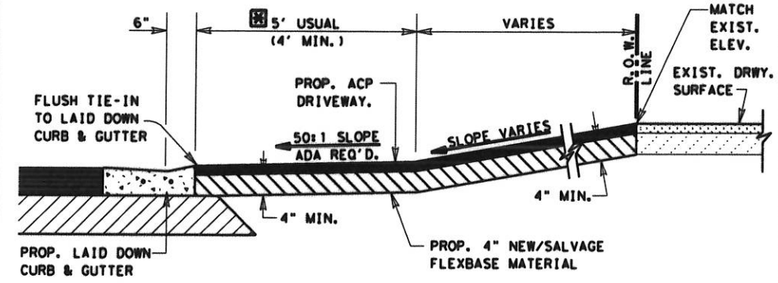

TYPICAL ASPH. CONC. PVM'T. DRIVEWAY SECTION

N.T.S.

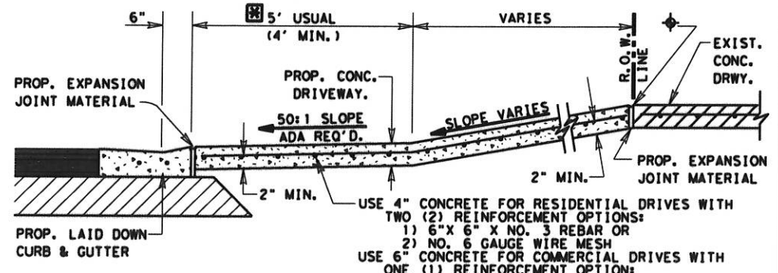

TYPICAL CONCRETE DRIVEWAY SECTION

N.T.S.

⊕ CONC. SHALL BE SAW CUT TO THE LIMITS OF REMOVAL WHERE APPLICABLE.

▩ PROP./FUTURE SIDEWALK CROSSING LOCATION UNLESS SHOWN ELSEWHERE ON P&P SHEETS. SEE P&P SHEETS FOR PROP. SIDEWALK LOCATION IF SIDEWALKS ARE INCLUDED AS PART OF PROJECT. REFER TO STATE STANDARDS - PEDESTRIAN FACILITIES - FOR ADDITIONAL REQUIREMENTS.

PRIVATE AND COMMERCIAL DRIVES WITHOUT CURB & GUTTER

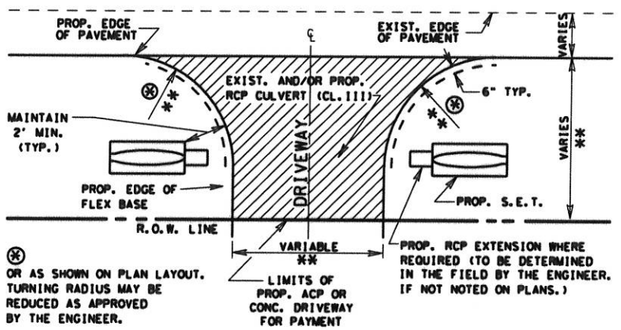

⊛ OR AS SHOWN ON PLAN LAYOUT. TURNING RADIUS MAY BE REDUCED AS APPROVED BY THE ENGINEER.

PLAN OF PRIVATE AND COMMERCIAL DRIVES

** FOR PRIVATE RESIDENTIAL DRIVES, TRY TO MATCH EXISTING WITH A MINIMUM WIDTH OF 12 FT. AND A MAXIMUM WIDTH OF 24 FT. WITH 15 FT. USUAL RADIUS. FOR COMMERCIAL DRIVES, USE ABOVE COMMERCIAL DRIVEWAY DETAILS.

PRIVATE AND COMMERCIAL DRIVES WITH CURB & GUTTER

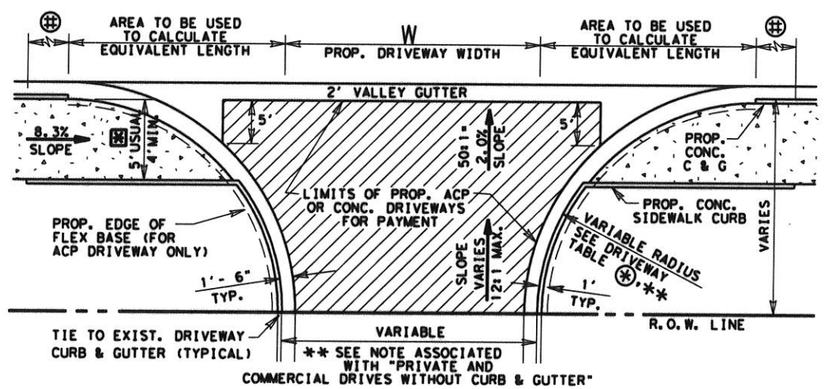

PLAN OF PRIVATE AND COMMERCIAL DRIVES

SEE P&P SHEETS FOR LOCATIONS OF DRIVES
N.T.S.

▩ PROP./FUTURE CONC. SIDEWALK LOCATION UNLESS SHOWN ELSEWHERE ON P&P SHEETS. REFER TO STATE STANDARDS - PEDESTRIAN FACILITIES - FOR ADDITIONAL REQUIREMENTS.

⊞ LIMITS OF SLOPE FOR PROP. CONC. CURB BASED ON 8.3% SLOPE FOR SIDEWALK

LF EQUIVALENT TABLE FOR PAYMENT LIMITS OF 2' VALLEY GUTTER

LF OF VALLEY GUTTER= W + X1 + X2

WHERE X1 AND X2 MAY VARY DEPENDING ON RADIUS

Prop. Driveway Radius	X1 or X2 (Sq Ft Area / 2') Equivalent LF Length
5'	1
8'	2
10'	4
12'	6
15'	9
18'	12
20'	15
22'	18
25'	24
28'	30
30'	34

SEE DRIVEWAY TABLE FOR LIMITS OF LAID DOWN CURB TO BE PAID FOR AS CURB AND GUTTER

DRIVEWAY TYPES

TY PB-1
EXIST. PRIVATE OR COMMERCIAL DRIVEWAYS TO BE CONSTRUCTED AS SHOWN WITH 4" NEW AND/OR SALVAGE FLEX. BASE, PRIMED AND SURFACED WITH \ 114#/SY ACP.

CONCRETE (RESIDENTIAL)
EXIST. PRIVATE DRIVEWAYS TO BE CONSTRUCTED AS SHOWN WITH 4" CONCRETE. TO BE PAID FOR BY THE SQ.YD.

CONCRETE (COMMERCIAL)
EXIST. BUSINESS DRIVEWAYS TO BE CONSTRUCTED AS SHOWN WITH 6" CONCRETE. TO BE PAID FOR BY THE SQ.YD.

© TxDOT 2014 PHARR DISTRICT STANDARD

TEXAS DEPARTMENT OF TRANSPORTATION

DRIVEWAY DETAILS PRIVATE (RESIDENTIAL-COMMERCIAL)

REV. 01/15 DRIVEWAY2.DGN

FED. RD. DIV. NO.	PROJECT NO.			FILE NO.			SHEET NO.
6							
STATE	STATE DIST. NO.	COUNTY	CONT.	SECT.	JOB		HIGHWAY NO.
TEXAS	21						

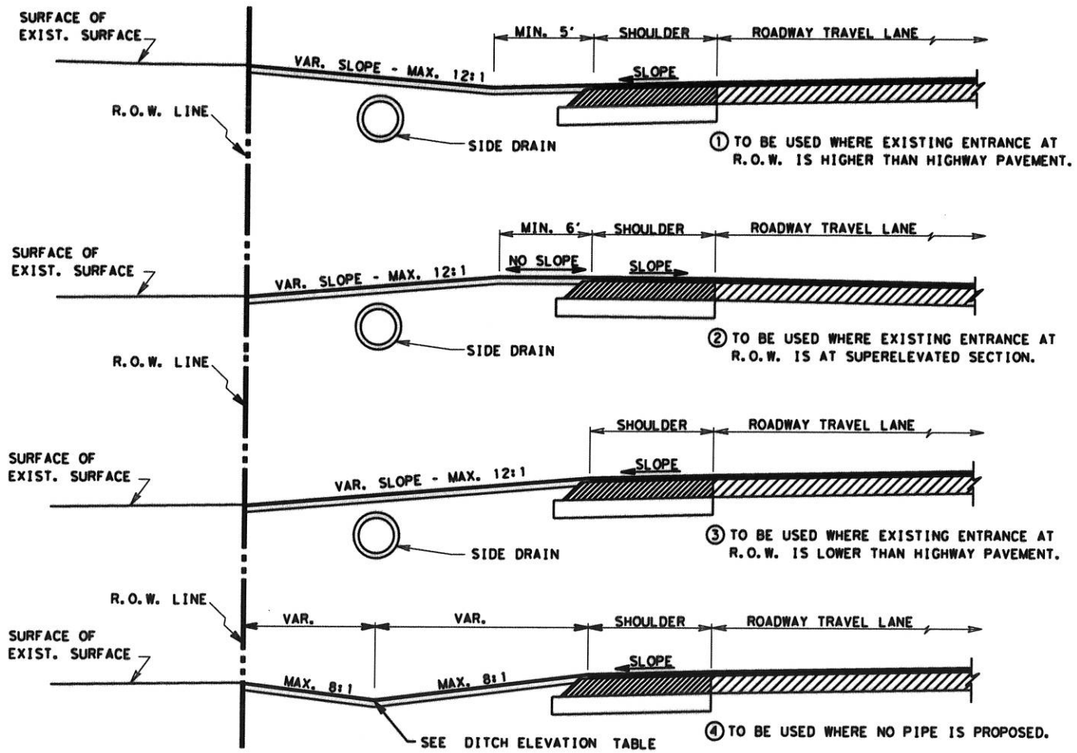

NOTES:

ALL ENTRANCES CONSTRUCTED ON THIS PROJECT ARE SUBJECT TO CONCURRENCE WITH EXISTING GOVERNING REGULATIONS AS SET OUT BY THE STATE HIGHWAY COMMISSION.

ENTRANCE'S BASE AND SURFACING MAY BE EXTENDED BEYOND R.O.W. LINE AS REQUIRED TO MEET EXISTING GRADE IN A SATISFACTORY MANNER OF WHICH NO STEEPER THAN 12:1 SLOPE WILL BE CONSTRUCTED.

ALL FLEXIBLE BASE USED FOR PRIVATE DRIVES & COMMERCIAL DRIVES WILL NOT REQUIRE LIME TREATMENT.

EXACT LOCATIONS, DIMENSIONS, AND TYPE TO BE ESTABLISHED DURING CONSTRUCTION BY THE ENGINEER.

PROP. WIDTH OF DRIVEWAYS TO MATCH EXISTING WIDTH AT R.O.W. LINE.

114 #/SY ACP (COMPACTED) IS EQUAL TO 1 IN. DEPTH
171 #/SY ACP (COMPACTED) IS EQUAL TO 1½ IN. DEPTH.

SIDE DRAINS TO BE INSTALLED WHERE ROADWAY DITCH DRAINAGE IS NECESSARY, AS INDICATED ON PLANS AND/OR AS DIRECTED BY THE ENGINEER.

SIDE DRAINS TO BE INSTALLED WITH A MINIMUM OF 12" COVER BY PROPOSED RESIDENTIAL & COMMERCIAL MATERIAL OR 15" COVER OF PROPOSED COUNTY RD. & CITY STREET ROADWAY MATERIAL.

AVERAGE DIMENSIONS SHOWN ON TABLE OF DRIVEWAYS ARE FOR ESTIMATING PURPOSES ONLY.

THE RATE OF PRIME SHALL BE 0.10 GAL/SY FOR PRIVATE AND/OR COMMERCIAL DRIVEWAYS AND 0.20 GAL/SY FOR PUBLIC DRIVEWAYS.

TYPICAL ENTRANCE PROFILE FOR DRIVEWAYS W/OUT C&G

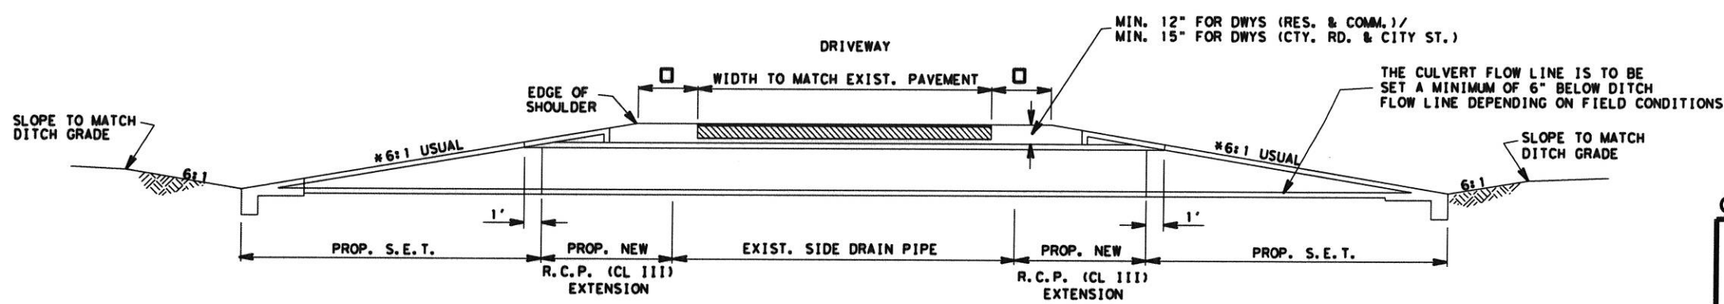

□ - 1' MIN. ON DRIVEWAYS (RES. & COMM.)
2' MIN. ON DRIVEWAYS (COUNTY RD. & CITY ST.)

* - 6:1 SLOPE USUAL
UNLESS OTHERWISE NOTED ON PLANS

© TxDOT 2005

PHARR DISTRICT STANDARD

TEXAS DEPARTMENT OF TRANSPORTATION

DRIVEWAY PROFILE DETAILS

REV. 02/15

DRIVEWAY1.DGN

FED. RD. DIV. NO.	STATE AID PROJECT NO.		FILE NO.			SHEET NO.
6						
STATE	STATE DIST. NO.	COUNTY	CONT.	SECT.	JOB	HIGHWAY NO.
TEXAS	21					

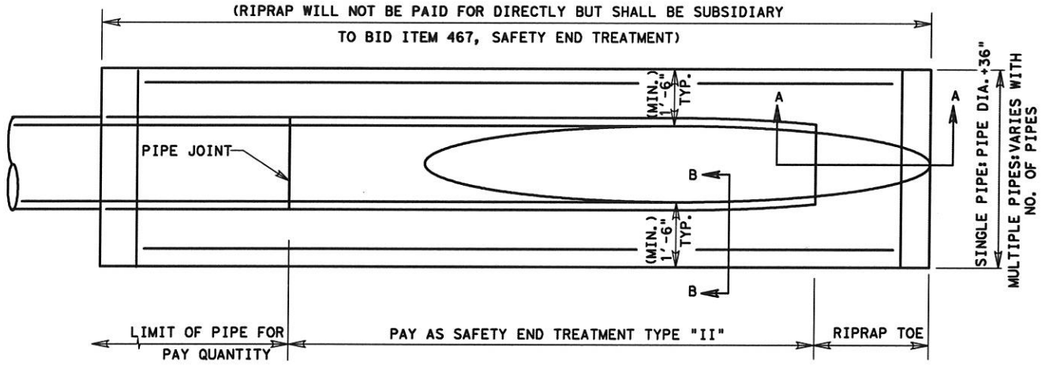

PLAN VIEW

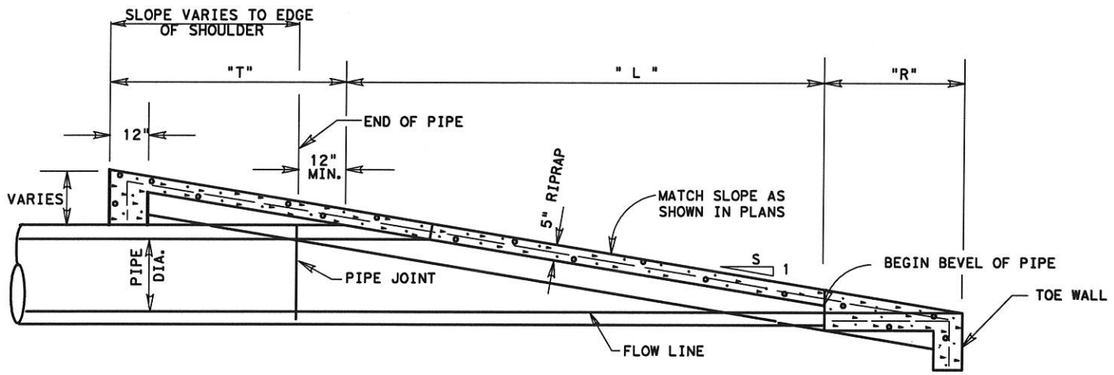

ELEVATION
SAFETY END TREATMENT

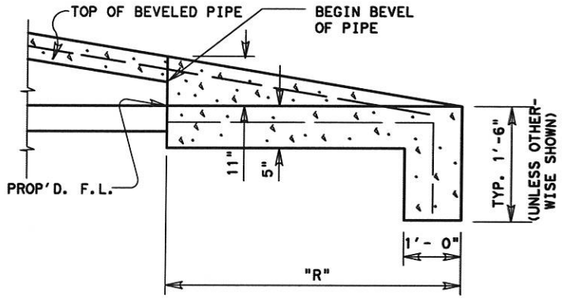

SEC. A-A

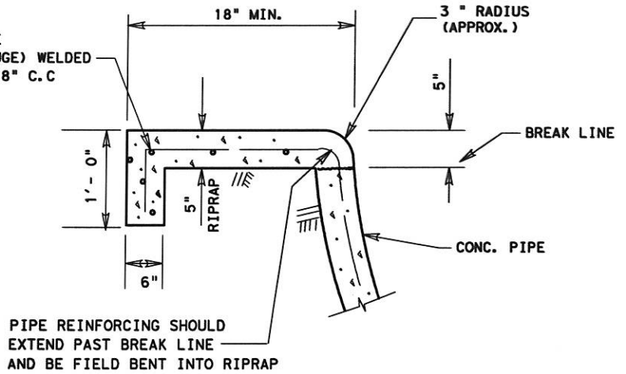

SEC. B-B

SAFETY END TREATMENT PIPE LENGTHS

PIPE DIA. (IN.)	"L"			
	3:1	4:1	5:1	6:1
12	2'-0"	2'-8"	3'-4"	4'-0"
15	2'-9"	3'-8"	4'-7"	5'-6"
18	3'-6"	4'-8"	5'-10"	7'-0"
24	5'-1½"	6'-10"	8'-6½"	10'-3"
30	6'-9"	9-0"	11'-3"	13'-6"
36	8'-6"	11'-4"	14'-2"	17'-0"
42	10'-1½"	13'-6"	16'-10½"	20'-3"
48	11'-9"	15'-8"	19'-7"	23'-6"

RIPRAP TOE LENGTHS

SLOPE	" R "	"T"
3:1	2'-9"	1'-9"
4:1	3'-8"	2'-4"
5:1	4'-7"	2'-11"
6:1	5'-6"	3'-6"

ESTIMATED RIPRAP VOLUME (CY)

PIPE DIA. (IN.)				
	3:1	4:1	5:1	6:1
12	.9	1.1	1.3	1.6
15	1.0	1.2	1.5	1.8
18	1.1	1.4	1.6	1.9
24	1.3	1.6	2.0	2.3
30	1.5	1.9	2.3	2.7
36	1.7	2.2	2.7	3.2
42	2.0	2.5	3.1	3.6
48	2.2	2.8	3.4	4.1

* FOR CONTRACTORS INFORMATION ONLY (SINGLE PIPE)

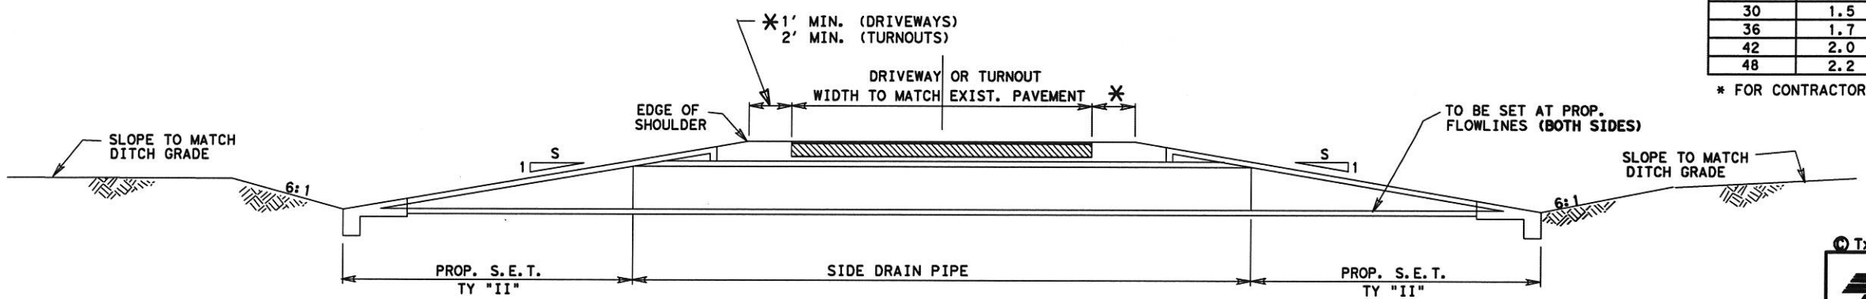

TYPICAL SIDEDRAIN SECTION

NOTE:

ALL EXCAVATION AND BACKFILL REQUIRED AT ALL PIPE SIDE DRAIN CONNECTIONS, ADJUSTMENTS AND/OR EXTENSIONS WILL NOT BE PAID FOR DIRECTLY BUT SHALL BE SUBSIDIARY TO THE BID ITEMS INVOLVED AND IN ACCORDANCE WITH ITEM 400 "STRUCTURAL EXCAVATION".

© TxDOT 2010

PHARR DISTRICT STANDARDS

TEXAS DEPARTMENT OF TRANSPORTATION

SAFETY END TREATMENT DETAILS

REV. 11/10

SET.DGN

FED. RD. DIV. NO.	STATE AID PROJECT NO.			FILE NO.			SHEET NO.
6							
STATE	STATE DIST. NO.	COUNTY	CONT.	SECT.	JOB		HIGHWAY NO.
TEXAS	21						

DISCLAIMER:
The use of this standard is governed by the "Texas Engineering Practice Act". No warranty of any kind is made by TxDOT for any purpose whatsoever. TxDOT assumes no responsibility for the conversion of this standard to other formats or for incorrect results or damages resulting from its use.

DATE:
FILE:

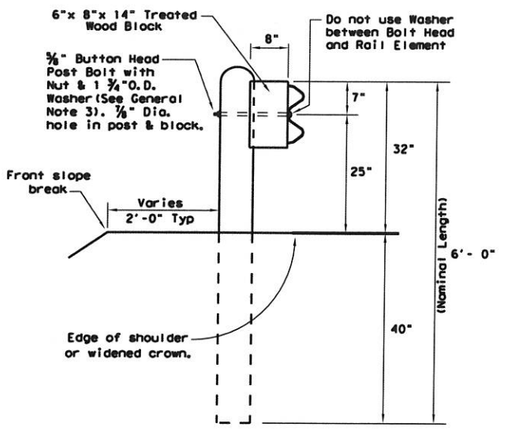

TYPICAL POST

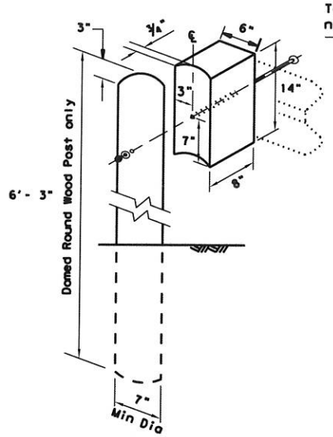

WOOD BLOCK TO ROUND WOOD POST

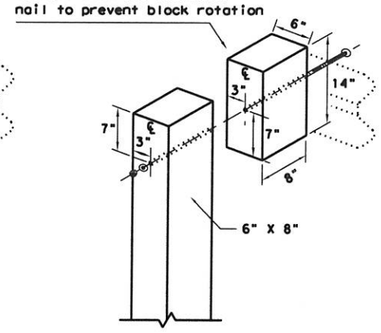

WOOD BLOCK TO RECTANGULAR WOOD POST

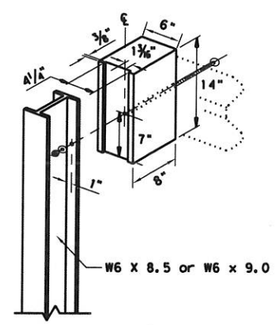

WOOD BLOCK TO STEEL POST

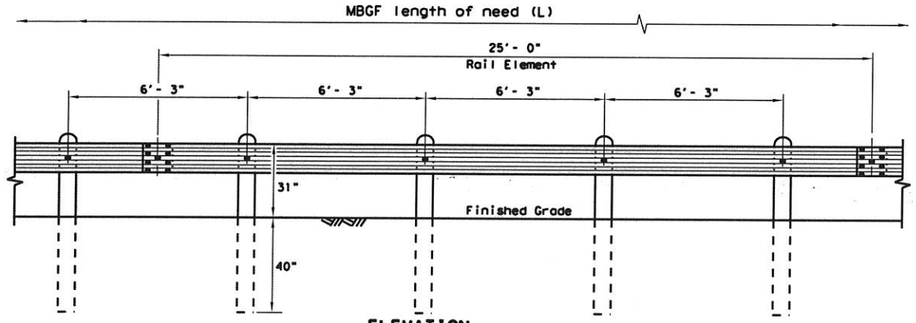

ELEVATION MID-SPAN RAIL SPLICE

Showing a 25'- 0" section of W-Beam rail, 12'- 6" rail sections may also be supplied (See General Note 2)

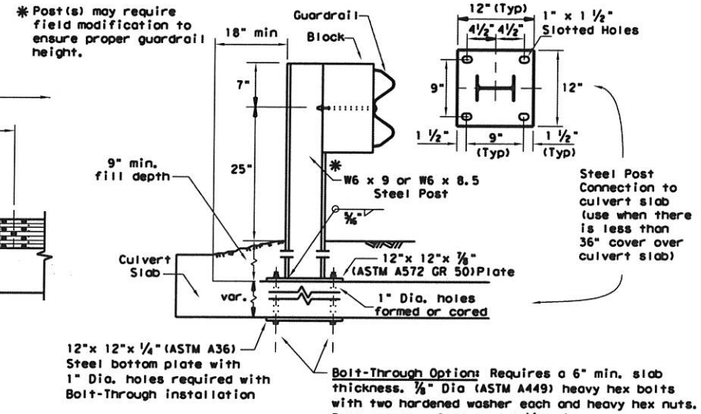

Bolt-Through Option: Requires a 6" min. slab thickness. ⅞" Dia (ASTM A449) heavy hex bolts with two hardened washer each and heavy hex nuts. Bolt length = Slab plus 2 ¼" min.

LOW FILL CULVERT POST

Culverts of 25 ft. or less, see GF(31)LS standard for "Long Span" option.

Epoxy Note:
Epoxy Anchor Option: This option may only be used if the culvert slab is 8" min. thick. Threaded anchor rods must be ⅞" Dia. ASTM A449 or A193 Grade B7 with heavy hex nut, and one hardened washer each. Embed anchor rods 6" with Hilti HIT RE 500 epoxy adhesive. Other Type III Class C epoxy adhesives meeting the requirements of DMS-6100, "Epoxies and Adhesives", may be used if it can be demonstrated that they meet or exceed the strength of Hilti HIT RE 500 with the same embedment depth and threaded rod dia. Follow the manufacturer's requirements for installing epoxied threaded rods. Extend rods ¼" min. beyond nut.

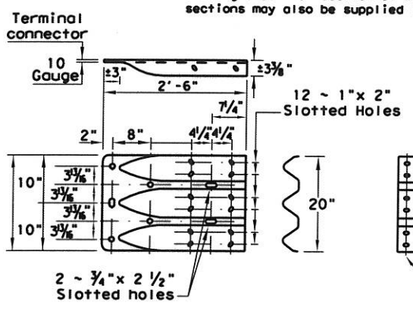

THRIE-BEAM TERMINAL CONNECTION
(SEE GENERAL NOTES 6 & 7 FOR REQUIRED HARDWARE)

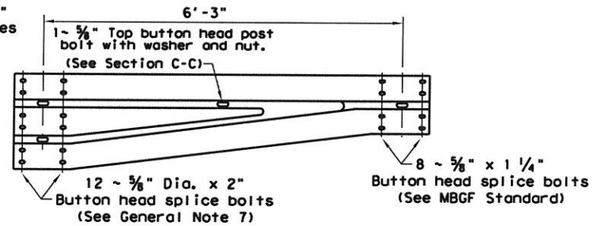

NON-SYMMETRICAL TRANSITION TO W-BEAM (10 Gauge)

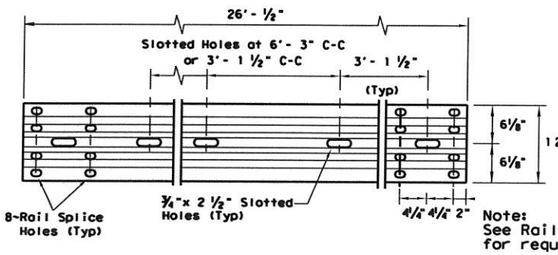

Note: See Rail Splice Detail for required hardware.

ELEVATION 25'- 0" (NOM.) W-BEAM SECTION
12'- 6" RAIL SECTIONS MAY ALSO BE SUPPLIED (SEE GENERAL NOTE 2)

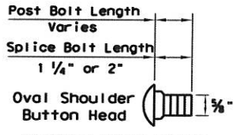

BUTTON HEAD BOLT
Post and Splice Bolts (See General Note 3)

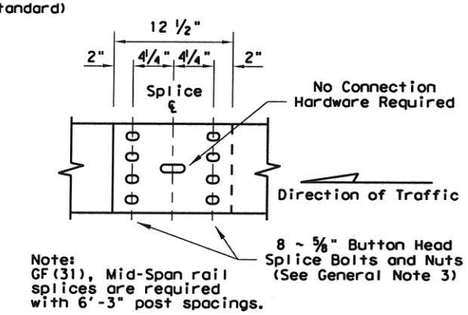

Note: GF(31), Mid-Span rail splices are required with 6'-3" post spacings.

MID-SPAN RAIL SPLICE DETAIL

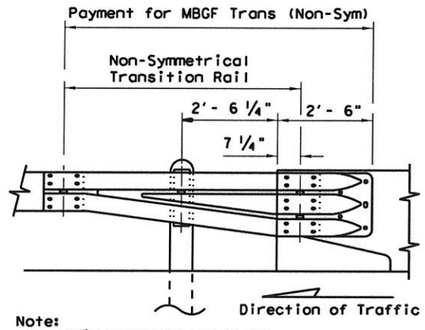

Note: All rail elements shall be lapped in the direction of adjacent traffic.

DOWNSTREAM RAIL ATTACHMENT

GENERAL NOTES

1. The type of post (round wood post, rectangular wood post, or steel post) will be as shown in the plans. The exact position of MBGF shall be shown in the plans or as directed by the Engineer. Steel posts to be galvanized in accordance with Item 445, "Galvanizing."
2. Rail element shall meet the requirements of Item 540, "Metal Beam Guard Fence" except as modified in the plans. The Contractor may furnish rail elements of 25'- 0", or 12'- 6" (nom.) lengths. Rail elements may have slotted holes at 3'-1½" C-C or 6'-3" C-C. A special length of rail may be manufactured to accommodate the downstream anchor terminal (DAT) and the transition sections of guardrail.
3. Button head "post" bolts (ASTM A307) shall be of sufficient length to extend through the full thickness of the nut (ASTM A563) and Type A (1 ¾" O.D.)washer and not more than 1" beyond it. Button head "splice" bolts (ASTM A307) are ⅝" x 1 ¼" (or 2" long at triple rail splices) with a ⅝" double recessed nut (ASTM A563). Thrie beam "connection" ⅞" dia. (ASTM A325) hex bolts shall be of sufficient length to extend through the full thickness of the rail, washers, and nuts.
4. Fittings (bolts, nuts, and washers) shall be galvanized in accordance with Item 445, "Galvanizing." Fittings shall be subsidiary to the bid item.
5. Crown shall be widened to accommodate the Metal Beam Guard Fence.
6. The lateral approach to the guard fence, shall have a maximum slope of 1V:10H.
7. If shown elsewhere in the plans or as directed by the Engineer, the guard fence may be flared at a rate of 25:1 or flatter.
8. Unless otherwise shown in the plans, guard fence placed in the vicinity of curbs shall be positioned so that the face of curb is located directly below or behind the face of the rail. Rail placed over curbs shall be installed so that the post bolt is located approximately 25 inches above the gutter pan or edge of shoulder.
9. If solid rock is encountered within 0 to 18" of the finished grade, drill a 22" dia. hole, or drill two 12" dia. front to back overlapping holes, 24" into the rock. If solid rock is encountered below 18", drill a 12" dia. hole, 12" into the rock or to the standard embedment depth, whichever maybe less. Any excess post length, after meeting these depths, may be field cut to ensure proper guardrail mounting height. Backfill with a cohesionless material.
10. Posts shall not be set in concrete, of any depth.
11. Special fabrication will be required at installations having a curvature of less than 150 ft. radius.
12. Unless otherwise shown in the plans, a composite material post and/or block that meets the requirements of DMS-7210, "Composite Material Posts and Blocks for Metal Beam Guard Fence" may be substituted for posts and/or blocks of similar dimensions. The Construction Division, TxDOT maintains a Material Producer List (MPL) for producers of materials conforming to DMS-7210. Only producers on the MPL may furnish composite material posts and/or blocks.
13. For posts located partially or wholly between precast box culvert units, the use of a cast-in-place concrete closure between boxes is required. See Detail "A" on Bridge Standard SCP-MD.

Texas Department of Transportation

Design Division Standard

METAL BEAM GUARD FENCE

GF(31)-14

FILE: gf3114.dgn	DN: TxDOT	CK: AM	DW: VP	CK: CGL
©TxDOT: December 2011	CONT	SECT	JOB	HIGHWAY
REVISIONS				
	DIST	COUNTY		SHEET NO.

DISCLAIMER:
The use of this standard is governed by the "Texas Engineering Practice Act". No warranty of any kind is made by TxDOT for any purpose whatsoever. TxDOT assumes no responsibility for the conversion of this standard to other formats or for incorrect results or damages resulting from its use.

DATE:
FILE:

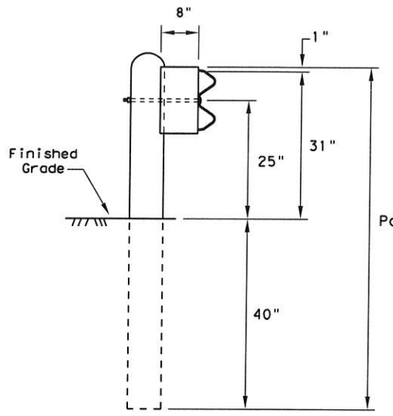

Standard Line Post Installation

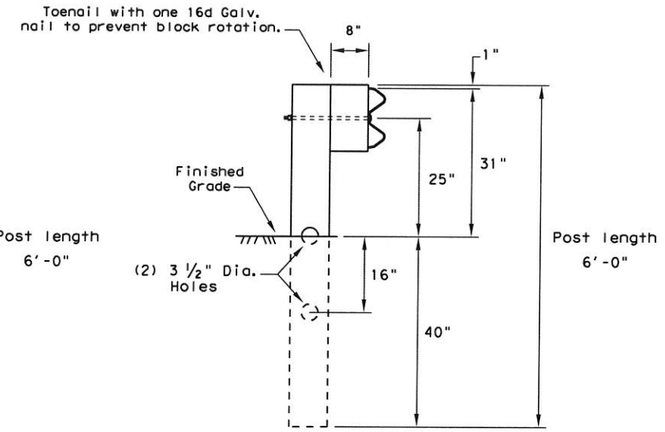

Rectangular CRT Post (6"x 8" x 6' Long)

(6) CRT required.
See Elevation Detail for locations.

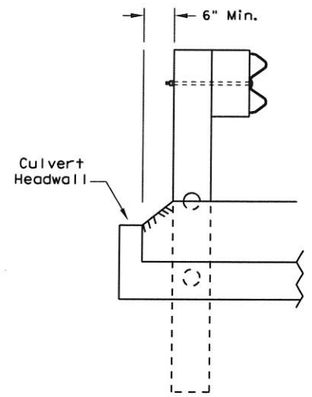

Lateral Offset Between the Guardrail and the Culvert Headwall

GENERAL NOTES

1. The type of line post (round wood post, rectangular wood post, or steel post) will be as shown in the plans. The exact position of the transitions shall be as shown in the plans or as directed by the Engineer. Steel posts to be galvanized in accordance with Item 445, "Galvanizing."
2. Rail element shall meet all requirements of Item 540, "Metal Beam Guard Fence" except as modified on the plans. The Contractor may furnish rail elements of 12 ½ or 25 foot nominal lengths.
3. Rail post holes are offset 3'- 1 ½" from standard guardrail to accommodate the midspan splicing.
4. Button head post bolts (ASTM A307) shall be of sufficient length to extend through the full thickness of the nut (ASTM A563) and no more than ¾" beyond it. Button head splice bolts (ASTM A307) are ⅝" x 1 ¼" with a ⅝" double recessed nut (ASTM A563). Galvanized fittings (bolts, nuts, and washers) shall be in accordance with Item, "Metal For Structures". Fittings shall be subsidiary to the bid item requiring construction of transition.
5. Where solid rock is encountered or where shown on the plans, the diameter of the holes shall be approximantley 12 inches, the backfilling shall be with a cohesionless material, and embedment depth shall be 1' - 6" or more as directed by the Engineer.
6. Posts shall not be set in concrete, of any depth.
7. Refer to GF(31) Standard Sheet for additional details.

NOTE: Field drilled holes shall be repaired in accordance with Item 445, "Galvanizing". Flame cutting of holes in guardrail shall not be permitted.

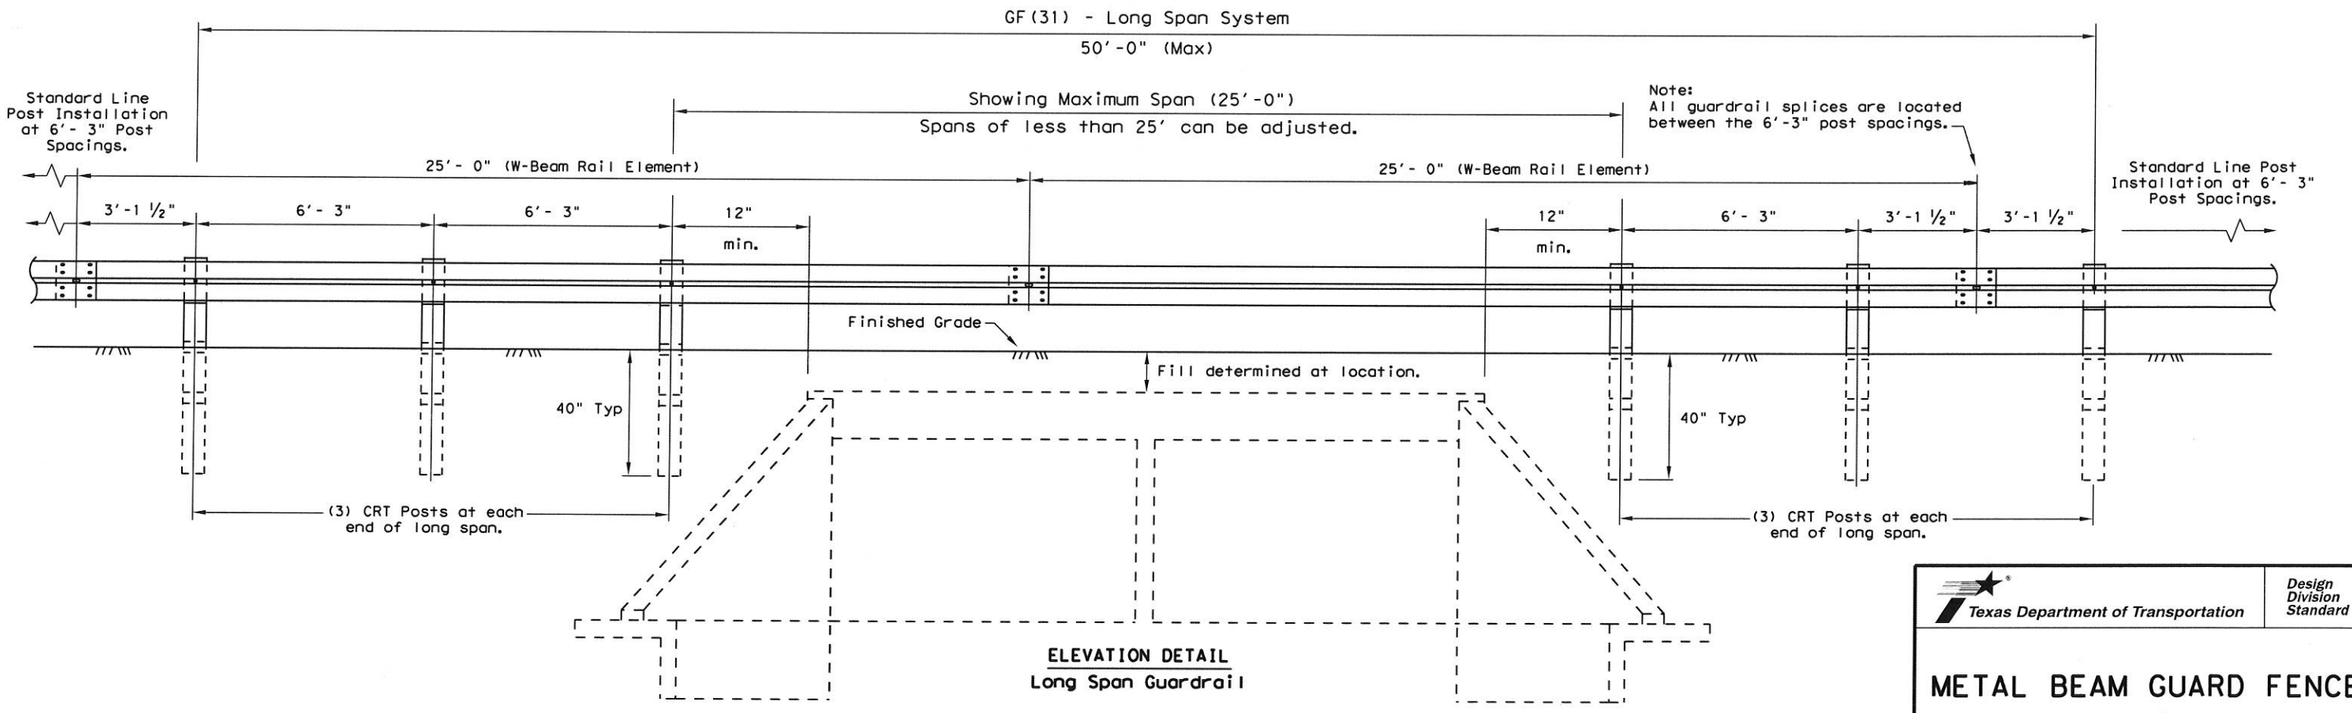

ELEVATION DETAIL
Long Span Guardrail

Texas Department of Transportation | Design Division Standard

METAL BEAM GUARD FENCE
(Long Span)

GF(31)LS-14

FILE: gf31ls14.dgn	DN: TxDOT		CK: AM		DW: VP		CK: CGL
© TxDOT: December 2011	CONT	SECT	JOB		HIGHWAY		
REVISIONS							
	DIST	COUNTY					SHEET NO.

DISCLAIMER:
The use of this standard is governed by the "Texas Engineering Practice Act". No warranty of any kind is made by TxDOT for any purpose whatsoever. TxDOT assumes no responsibility for the conversion of this standard to other formats or for incorrect results or damages resulting from its use.

DATE:
FILE:

BARRICADE AND CONSTRUCTION (BC) STANDARD SHEETS GENERAL NOTES:

1. The Barricade and Construction Standard Sheets (BC sheets) are intended to show typical examples for placement of temporary traffic control devices, construction pavement markings, and typical work zone signs. The information contained in these sheets meet or exceed the requirements shown in the "Texas Manual on Uniform Traffic Control Devices" (TMUTCD).

2. The development and design of the Traffic Control Plan (TCP)is the responsibility of the Engineer.

3. The Contractor may propose changes to the TCP that are signed and sealed by a licensed professional engineer for approval. The Engineer may develop, sign and seal Contractor proposed changes.

4. The Contractor is responsible for installing and maintaining the traffic control devices as shown in the plans. The Contractor may not move or change the approximate location of any device without the approval of the Engineer.

5. Geometric design of lane shifts and detours should, when possible, meet the applicable design criteria contained in manuals such as the American Association of State Highway and Transportation Officials (AASHTO), "A Policy on Geometric Design of Highways and Streets," the TxDOT "Roadway Design Manual" or engineering judgment.

6. When projects abut, the Engineer(s) may omit the END ROAD WORK, TRAFFIC FINES DOUBLE, and other advance warning signs if the signing would be redundant and the work areas appear continuous to the motorists. If the adjacent project is completed first, the Contractor shall erect the necessary warning signs as shown on these sheets, the TCP sheets or as directed by the Engineer. The BEGIN ROAD WORK NEXT X MILES sign shall be revised to show appropriate work zone distance.

7. The Engineer may require duplicate warning signs on the median side of divided highways where median width will permit and traffic volumes justify the signing.

8. All signs shall be constructed in accordance with the details found in the "Standard Highway Sign Designs for Texas," latest edition. Sign details not shown in this manual shall be shown in the plans or the Engineer shall provide a detail to the Contractor before the sign is manufactured.

9. The temporary traffic control devices shown in the illustrations of the BC sheets are examples. As necessary, the Engineer will determine the most appropriate traffic control devices to be used.

10. As shown on BC(2), the OBEY WARNING SIGNS STATE LAW sign, STAY ALERT TALK OR TEXT LATER (see Sign Detail G20-10T) and the WORK ZONE TRAFFIC FINES DOUBLE sign with plaque shall be erected in advance of the CSJ limits. However, the TRAFFIC FINES DOUBLE sign will not be required on projects consisting solely of mobile operation work, such as striping or milling edgeline rumble strips. The BEGIN ROAD WORK NEXT X MILES, CONTRACTOR and END ROAD WORK signs shall be erected at or near the CSJ limits.

11. Except for devices required by Note 10, traffic control devices should be in place only while work is actually in progress or a definite need exists.

12. The Engineer has the final decision on the location of all traffic control devices.

13. Inactive equipment and work vehicles, including workers' private vehicles must be parked away from travel lanes. They should be as close to the right-of-way line as possible, or located behind a barrier or guardrail, or as approved by the Engineer.

WORKER SAFETY APPAREL NOTES:

1. Workers on foot who are exposed to traffic or to construction equipment within the right-of-way shall wear high-visibility safety apparel meeting the requirements of ISEA "American National Standard for High-Visibility Apparel," or equivalent revisions, and labeled as ANSI 107-2004 standard performance for Class 2 or 3 risk exposure. Class 3 garments should be considered for high traffic volume work areas or night time work.

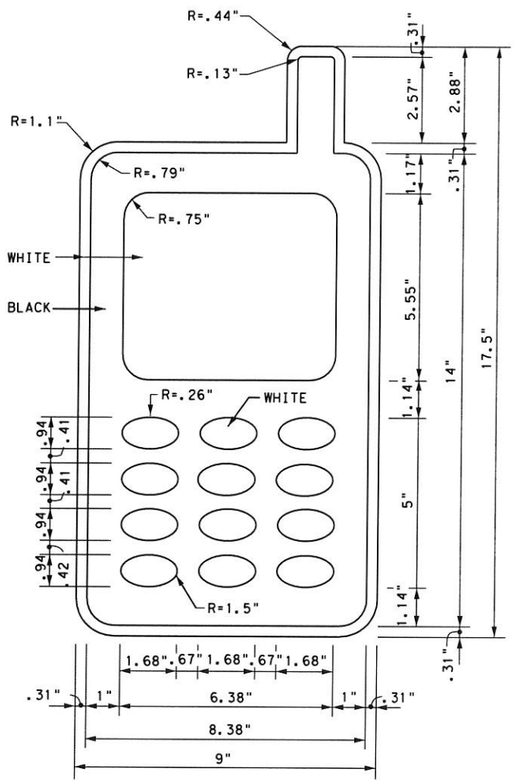

3.0" Radius, 1.25" Border, 0.75" Indent, Black on Yellow;
[STAY ALERT] Font: D
3.0" Radius, 1.25" Border, 0.75" Indent, Black on Orange;
[TALK OR TEXT LATER] Font: C specified length;

SIGN DETAIL (G20-10T)

Only pre-qualified products shall be used. The "Compliant Work Zone Traffic Control Devices List" (CWZTCD) describes pre-qualified products and their sources and may be found on-line at the web address given below or by contacting:

Texas Department of Transportation
Traffic Operations Division - TE
Phone (512) 416-3118

THE DOCUMENTS BELOW CAN BE FOUND ON-LINE AT http://www.txdot.gov
COMPLIANT WORK ZONE TRAFFIC CONTROL DEVICES LIST (CWZTCD)
DEPARTMENTAL MATERIAL SPECIFICATIONS (DMS)
MATERIAL PRODUCER LIST (MPL)
ROADWAY DESIGN MANUAL - SEE "MANUALS (ONLINE MANUALS)"
STANDARD HIGHWAY SIGN DESIGNS FOR TEXAS (SHSD)
TEXAS MANUAL ON UNIFORM TRAFFIC CONTROL DEVICES (TMUTCD)
TRAFFIC ENGINEERING STANDARD SHEETS

Texas Department of Transportation | Traffic Operations Division Standard

BARRICADE AND CONSTRUCTION GENERAL NOTES AND REQUIREMENTS

BC(1)-14

FILE: bc-14.dgn	DN: TxDOT	CK: TxDOT	DW: TxDOT	CK: TxDOT
©TxDOT November 2002	CONT	SECT	JOB	HIGHWAY
REVISIONS 4-03 5-10 8-14 9-07 7-13	DIST	COUNTY		SHEET NO.

DISCLAIMER:
The use of this standard is governed by the "Texas Engineering Practice Act". No warranty of any kind is made by TxDOT for any purpose whatsoever. TxDOT assumes no responsibility for the conversion of this standard to other formats or for incorrect results or damages resulting from its use.

DATE:
FILE:

TYPICAL LOCATION OF CROSSROAD SIGNS

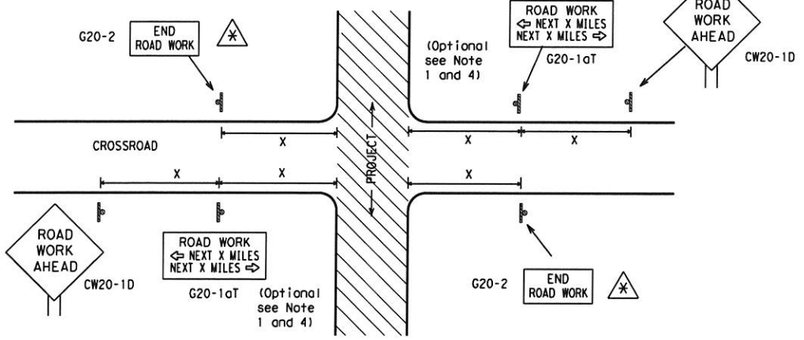

* May be mounted on back of "ROAD WORK AHEAD"(CW20-1D) sign with approval of Engineer. (See note 2 below)

1. The typical minimum signing on a crossroad approach should be a "ROAD WORK AHEAD" (CW20-1D)sign and a (G20-2) "END ROAD WORK" sign, unless noted otherwise in plans.
2. The Engineer may use the reduced size 36" x 36" ROAD WORK AHEAD (CW20-1D) sign mounted back to back with the reduced size 36" x 18" "END ROAD WORK"(G20-2) sign on low volume crossroads (see Note 4 under "Typical Construction Warning Sign Size and Spacing"). See the "Standard Highway Sign Designs for Texas" manual for sign details. The Engineer may omit the advance warning signs on low volume crossroads. The Engineer will determine whether a road is low volume. This information shall be shown in the plans.
3. Based on existing field conditions, the Engineer/Inspector may require additional signs such as FLAGGER AHEAD, LOOSE GRAVEL, or other appropriate signs. When additional signs are required, these signs will be considered part of the minimum requirements. The Engineer/Inspector will determine the proper location and spacing of any sign not shown on the BC sheets, Traffic Control Plan sheets or the Work Zone Standard Sheets.
4. The "ROAD WORK NEXT X MILES"(G20-1aT)sign shall be required at high volume crossroads to advise motorists of the length of construction in either direction from the intersection. The Engineer will determine whether a roadway is considered high volume.
5. Additional traffic control devices may be shown elsewhere in the plans for higher volume crossroads.
6. When work occurs in the intersection area, appropriate traffic control devices, as shown elsewhere in the plans or as determined by the Engineer/Inspector, shall be in place.

T-INTERSECTION

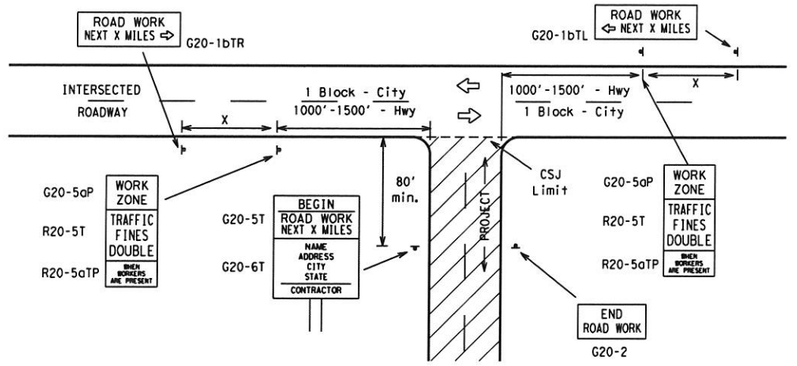

CSJ LIMITS AT T-INTERSECTION

1. The Engineer will determine the types and location of any additional traffic control devices, such as a flagger and accompanying signs, or other signs, that should be used when work is being performed at or near an intersection.
2. If construction closes the road at a T-intersection the Contractor shall place the "CONTRACTOR NAME"(G20-6T) sign behind the Type 3 Barricades for the road closure (see BC(10) also). The "ROAD WORK NEXT X MILES" left arrow(G20-1bTL) and "ROAD WORK NEXT X MILES" right arrow (G20-1bTR)" signs shall be replaced by the detour signing called for in the plans.

TYPICAL CONSTRUCTION WARNING SIGN SIZE AND SPACING[1,5,6]

SIZE

Sign Number or Series	Conventional Road	Expressway/ Freeway
CW20[4], CW21, CW22, CW23, CW25	48" x 48"	48" x 48"
CW1, CW2, CW7, CW8, CW9, CW11, CW14	36" x 36"	48" x 48"
CW3, CW4, CW5, CW6, CW8-3, CW10, CW12	48" x 48"	48" x 48"

SPACING

Posted Speed	Sign Spacing "X" Δ
MPH	Feet (Apprx.)
30	120
35	160
40	240
45	320
50	400
55	500[2]
60	600[2]
65	700[2]
70	800[2]
75	900[2]
80	1000[2]
*	*[3]

* For typical sign spacings on divided highways, expressways and freeways, see Part 6 of the "Texas Manual on Uniform Traffic Control Devices" (TMUTCD) typical application diagrams or TCP Standard Sheets.

Δ Minimum distance from work area to first Advance Warning sign nearest the work area and/or distance between each additional sign.

GENERAL NOTES

1. Special or larger size signs may be used as necessary.
2. Distance between signs should be increased as required to have 1500 feet advance warning.
3. Distance between signs should be increased as required to have 1/2 mile or more advance warning.
4. 36" x 36" "ROAD WORK AHEAD" (CW20-1D)signs may be used on low volume crossroads at the discretion of the Engineer. See Note 2 under "Typical Location of Crossroad Signs".
5. Only diamond shaped warning sign sizes are indicated.
6. See sign size listing in "TMUTCD", Sign Appendix or the "Standard Highway Sign Designs for Texas" manual for complete list of available sign design sizes.

WORK AREAS IN MULTIPLE LOCATIONS WITHIN CSJ LIMITS

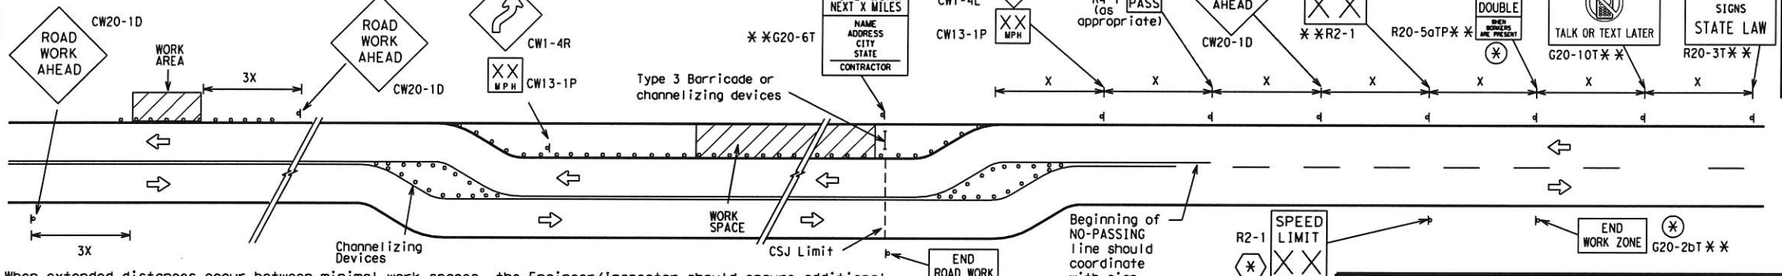

When extended distances occur between minimal work spaces, the Engineer/Inspector should ensure additional "ROAD WORK AHEAD"(CW20-1D)signs are placed in advance of these work areas to remind drivers they are still within the project limits. See the applicable TCP sheets for exact location and spacing of signs and channelizing devices.

SAMPLE LAYOUT OF SIGNING FOR WORK BEGINNING AT THE CSJ LIMITS

SAMPLE LAYOUT OF SIGNING FOR WORK BEGINNING DOWNSTREAM OF THE CSJ LIMITS

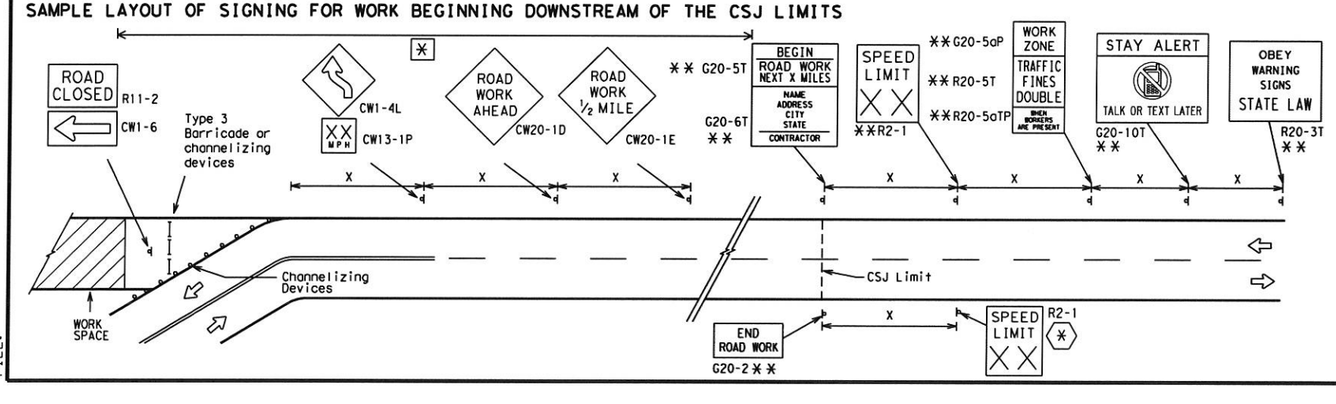

NOTES

The Contractor shall determine the appropriate distance to be placed on the G20-1 series signs and "BEGIN ROAD WORK NEXT X MILES"(G20-5T)sign for each specific project. This distance shall replace the "X" and shall be rounded to the nearest whole mile with the approval of the Engineer. No decimals shall be used.

(*) The "BEGIN WORK ZONE"(G20-9TP) and "END WORK ZONE" (G20-2bT) shall be used as shown on the sample layout when advance signs are required outside the CSJ Limits. They inform the motorist of entering or leaving a part of the work zone lying outside the CSJ Limits where traffic fines may double if workers are present.

** Required CSJ Limit signing. See Note 10 on BC(1). TRAFFIC FINES DOUBLE signs will not be required on projects consisting solely of mobile operations work.

[*] Area for placement of "ROAD WORK AHEAD" (CW20-1D)sign and other signs or devices as called for on the Traffic Control Plan.

(*) Contractor will install a regulatory speed limit sign at the end of the work zone.

LEGEND

⊢	Type 3 Barricade
○○○	Channelizing Devices
▬	Sign
X	See Typical Construction Warning Sign Size and Spacing chart or the TMUTCD for sign spacing requirements.

Texas Department of Transportation

Traffic Operations Division Standard

BARRICADE AND CONSTRUCTION PROJECT LIMIT

BC(2)-14

FILE: bc-14.dgn	DN: TxDOT	CK: TxDOT	DW: TxDOT	CK: TxDOT
©TxDOT November 2002	CONT	SECT	JOB	HIGHWAY
REVISIONS				
9-07 8-14	DIST	COUNTY		SHEET NO.
7-13				

DISCLAIMER:
The use of this standard is governed by the "Texas Engineering Practice Act". No warranty of any kind is made by TxDOT for any purpose whatsoever. TxDOT assumes no responsibility for the conversion of this standard to other formats or for incorrect results or damages resulting from its use.

DATE:
FILE:

TYPICAL APPLICATION OF WORK ZONE SPEED LIMIT SIGNS

Work zone speed limits shall be regulatory, established in accordance with the "Procedures for Establishing Speed Zones," and approved by the Texas Transportation Commission, or by City Ordinance when within Incorporated City Limits.

Reduced speeds should only be posted in the vicinity of work activity and not throughout the entire project.

Regulatory work zone speed signs (R2-1) shall be removed or covered during periods when they are not needed.

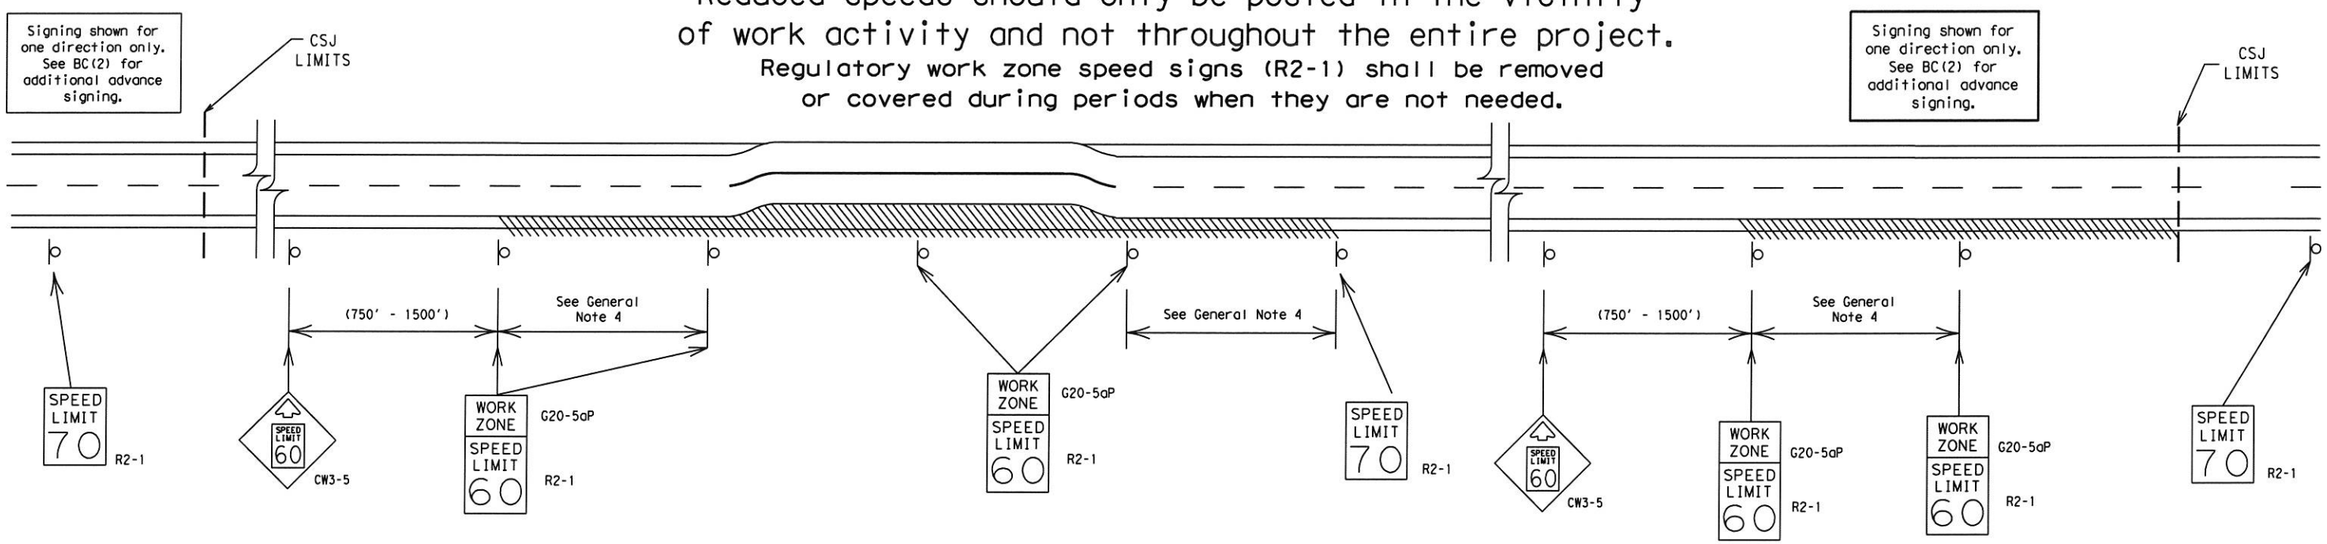

GUIDANCE FOR USE:

LONG/INTERMEDIATE TERM WORK ZONE SPEED LIMITS

This type of work zone speed limit should be included on the design of the traffic control plans when restricted geometrics with a lower design speed are present in the work zone and modification of the geometrics to a higher design speed is not feasible.

Long/Intermediate Term Work Zone Speed Limit signs, when approved as described above, should be posted and visible to the motorist when work activity is present. Work activity may also be defined as a change in the roadway that requires a reduced speed for motorists to safely negotiate the work area, including:

a) rough road or damaged pavement surface
b) substantial alteration of roadway geometrics (diversions)
c) construction detours
d) grade
e) width
f) other conditions readily apparent to the driver

As long as any of these conditions exist, the work zone speed limit signs should remain in place.

SHORT TERM WORK ZONE SPEED LIMITS

This type of work zone speed limit may be included on the design of the traffic control plans when workers or equipment are not behind concrete barrier, when work activity is within 10 feet of the traveled way or actually in the travelled way.

Short Term Work Zone Speed Limit signs should be posted and visible to the motorists only when work activity is present. When work activity is not present, signs shall be removed or covered.
(See Removing or Covering on BC(4)).

GENERAL NOTES

1. Regulatory work zone speed limits should be used only for sections of construction projects where speed control is of major importance.
2. Regulatory work zone speed limit signs shall be placed on supports at a 7 foot minimum mounting height.
3. Speed zone signs are illustrated for one direction of travel and are normally posted for each direction of travel.
4. Frequency of work zone speed limit signs should be:
   40 mph and greater 0.2 to 2 miles
   35 mph and less 0.2 to 1 mile
5. Regulatory speed limit signs shall have black legend and border on a white reflective background (See "Reflective Sheeting" on BC(4)).
6. Fabrication, erection and maintenance of the"ADVANCE SPEED LIMIT"(CW3-5)sign, "WORK ZONE"(G20-5aP) plaque and the "SPEED LIMIT"(R2-1)signs shall not be paid for directly, but shall be considered subsidiary to Item 502.
7. Turning signs from view, laying signs over or down will not be allowed, unless as otherwise noted under "REMOVING OR COVERING" on BC(4).
8. Techniques that may help reduce traffic speeds include but are not limited to:
   A. Law enforcement.
   B. Flagger stationed next to sign.
   C. Portable changeable message sign (PCMS).
   D. Low-power (drone) radar transmitter.
   E. Speed monitor trailers or signs.
9. Speeds shown on details above are for illustration only. Work Zone Speed Limits should only be posted as approved for each project.
10. For more specific guidance concerning the type of work, work zone conditions and factors impacting allowable regulatory construction speed zone reduction see TxDOT form #1204 in the TxDOT e-form system.

Texas Department of Transportation

Traffic Operations Division Standard

BARRICADE AND CONSTRUCTION WORK ZONE SPEED LIMIT

BC(3)-14

FILE: bc-14.dgn	DN: TxDOT	CK: TxDOT	DW: TxDOT	CK: TxDOT
©TxDOT November 2002	CONT	SECT	JOB	HIGHWAY
REVISIONS 9-07 8-14 7-13	DIST	COUNTY		SHEET NO.

DISCLAIMER:
The use of this standard is governed by the "Texas Engineering Practice Act". No warranty of any kind is made by TxDOT for any purpose whatsoever. TxDOT assumes no responsibility for the conversion of this standard to other formats or for incorrect results or damages resulting from its use.

DATE:
FILE:

TYPICAL MINIMUM CLEARANCES FOR LONG TERM AND INTERMEDIATE TERM SIGNS

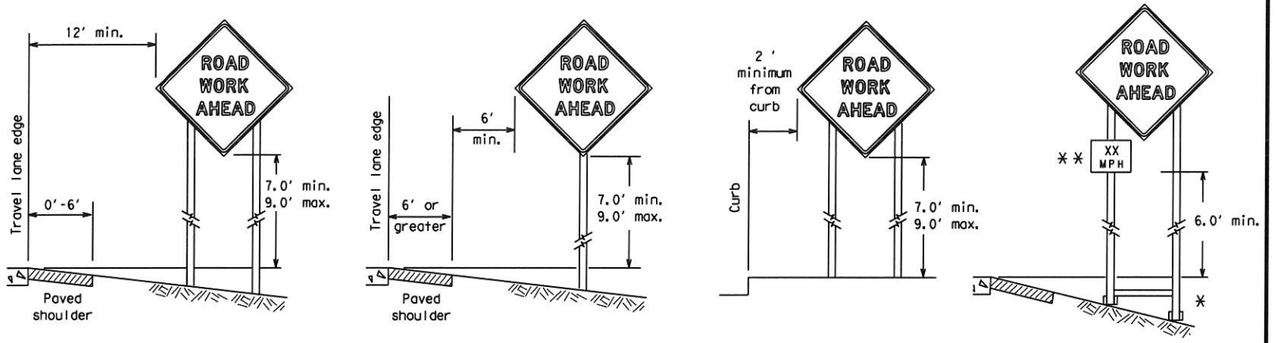

* When placing skid supports on unlevel ground, the leg post lengths must be adjusted so the sign appears straight and plumb. Objects shall NOT be placed under skids as a means of leveling.

** When plaques are placed on dual-leg supports, they should be attached to the upright nearest the travel lane. Supplemental plaques (advisory or distance) should not cover the surface of the parent sign.

ATTACHMENT FOR SIGN SUPPORTS

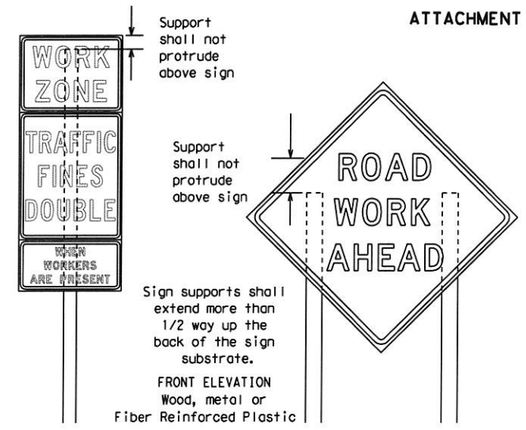

Splicing embedded perforated square metal tubing in order to extend post height will only be allowed when the splice is made using four bolts, two above and two below the spice point. Splice must be located entirely behind the sign substrate, not near the base of the support. Splice insert lengths should be at least 5 times nominal post size, centered on the splice and of at least the same gauge material.

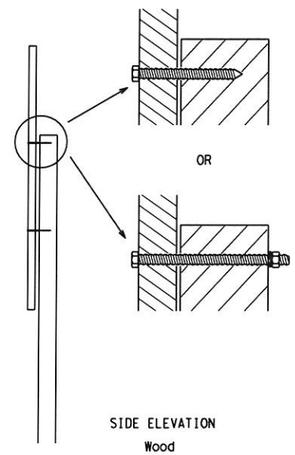

Attachment to wooden supports will be by bolts and nuts or screws. Use TxDOT's or manufacturer's recommended procedures for attaching sign substrates to other types of sign supports

Nails shall NOT be allowed. Each sign shall be attached directly to the sign support. Multiple signs shall not be joined or spliced by any means. Wood supports shall not be extended or repaired by splicing or other means.

STOP/SLOW PADDLES

1. STOP/SLOW paddles are the primary method to control traffic by flaggers. The STOP/SLOW paddle size should be 24" x 24" as detailed below.
2. When used at night, the STOP/SLOW paddle shall be retroreflectorized.
3. STOP/SLOW paddles may be attached to a staff with a minimum length of 6' to the bottom of the sign.
4. Any lights incorporated into the STOP or SLOW paddle faces shall only be as specifically described in Section 6E.03 Hand Signaling Devices in the TMUTCD.

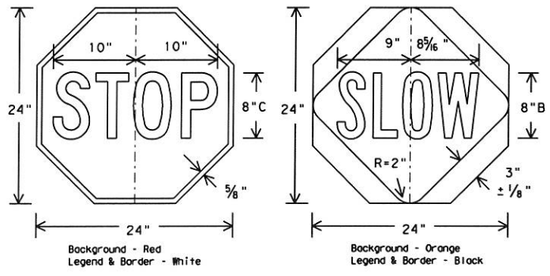

CONTRACTOR REQUIREMENTS FOR MAINTAINING PERMANENT SIGNS WITHIN THE PROJECT LIMITS

1. Permanent signs are used to give notice of traffic laws or regulations, call attention to conditions that are potentially hazardous to traffic operations, show route designations, destinations, directions, distances, services, points of interest, and other geographical, recreational, or cultural information. Drivers proceeding through a work zone need the same, if not better route guidance as normally installed on a roadway without construction.
2. When permanent regulatory or warning signs conflict with work zone conditions, remove or cover the permanent signs until the permanent sign message matches the roadway condition.
3. When existing permanent signs are moved and relocated due to construction purposes, they shall be visible to motorists at all times.
4. If existing signs are to be relocated on their original supports, they shall be installed on crashworthy bases as shown on the SMD Standard sheets. The signs shall meet the required mounting heights shown on the BC Sheets or the SMD Standards. This work should be paid for under the appropriate pay item for relocating existing signs.
5. If permanent signs are to be removed and relocated using temporary supports, the Contractor shall use crashworthy supports as shown on the BC sheets or the CWZTCD. The signs shall meet the required mounting heights shown on the BC Sheets or the SMD Standards during construction. This work should be paid for under the appropriate pay item for relocating existing signs.
6. Any sign or traffic control device that is struck or damaged by the Contractor or his/her construction equipment shall be replaced as soon as possible by the Contractor to ensure proper guidance for the motorists. This will be subsidiary to Item 502.

GENERAL NOTES FOR WORK ZONE SIGNS

1. Contractor shall install and maintain signs in a straight and plumb condition and/or as directed by the Engineer.
2. Wooden sign posts shall be painted white.
3. Barricades shall NOT be used as sign supports.
4. All signs shall be installed in accordance with the plans or as directed by the Engineer. Signs shall be used to regulate, warn, and guide the traveling public safely through the work zone.
5. The Contractor may furnish either the sign design shown in the plans or in the "Standard Highway Sign Designs for Texas" (SHSD). The Engineer/Inspector may require the Contractor to furnish other work zone signs that are shown in the TMUTCD but may have been omitted from the plans. Any variation in the plans shall be documented by written agreement between the Engineer and the Contractor's Responsible Person. All changes must be documented in writing before being implemented. This can include documenting the changes in the Inspector's TxDOT diary and having both the Inspector and Contractor initial and date the agreed upon changes.
6. The Contractor shall furnish sign supports listed in the "Compliant Work Zone Traffic Control Device List" (CWZTCD). The Contractor shall install the sign support in accordance with the manufacturer's recommendations. If there is a question regarding installation procedures, the Contractor shall furnish the Engineer a copy of the manufacturer's installation recommendations so the Engineer can verify the correct procedures are being followed.
7. The Contractor is responsible for installing signs on approved supports and replacing signs with damaged or cracked substrates and/or damaged or marred reflective sheeting as directed by the Engineer/Inspector.
8. Identification markings may be shown only on the back of the sign substrate. The maximum height of letters and/or company logos used for identification shall be 1 inch.
9. The Contractor shall replace damaged wood posts. New or damaged wood sign posts shall not be spliced.

DURATION OF WORK (as defined by the "Texas Manual on Uniform Traffic Control Devices" Part 6)

1. The types of sign supports, sign mounting height, the size of signs, and the type of sign substrates can vary based on the type of work being performed. The Engineer is responsible for selecting the appropriate size sign for the type of work being performed. The Contractor is responsible for ensuring the sign support, sign mounting height and substrate meets manufacturer's recommendations in regard to crashworthiness and duration of work requirements.
   a. Long-term stationary - work that occupies a location more than 3 days.
   b. Intermediate-term stationary - work that occupies a location more than one daylight period up to 3 days, or nighttime work lasting more than one hour.
   c. Short-term stationary - daytime work that occupies a location for more than 1 hour in a single daylight period.
   d. Short, duration - work that occupies a location up to 1 hour.
   e. Mobile - work that moves continuously or intermittently (stopping for up to approximately 15 minutes.)

SIGN MOUNTING HEIGHT

1. The bottom of Long-term/Intermediate-term signs shall be at least 7 feet, but not more than 9 feet, above the paved surface, except as shown for supplemental plaques mounted below other signs.
2. The bottom of Short-term/Short Duration signs shall be a minimum of 1 foot above the pavement surface but no more than 2 feet above the ground.
3. Long-term/Intermediate-term Signs may be used in lieu of Short-term/Short Duration signing.
4. Short-term/Short Duration signs shall be used only during daylight and shall be removed at the end of the workday or raised to appropriate Long-term/Intermediate sign height.
5. Regulatory signs shall be mounted at least 7 feet, but not more than 9 feet, above the paved surface regardless of work duration.

SIZE OF SIGNS

1. The Contractor shall furnish the sign sizes shown on BC (2) unless otherwise shown in the plans or as directed by the Engineer.

SIGN SUBSTRATES

1. The Contractor shall ensure the sign substrate is installed in accordance with the manufacturer's recommendations for the type of sign support that is being used. The CWZTCD lists each substrate that can be used on the different types and models of sign supports.
2. "Mesh" type materials are NOT an approved sign substrate, regardless of the tightness of the weave.
3. All wooden individual sign panels fabricated from 2 or more pieces shall have one or more plywood cleat, 1/2" thick by 6" wide, fastened to the back of the sign and extending fully across the sign. The cleat shall be attached to the back of the sign using wood screws that do not penetrate the face of the sign panel. The screws shall be placed on both sides of the splice and spaced at 6" centers. The Engineer may approve other methods of splicing the sign face.

REFLECTIVE SHEETING

1. All signs shall be retroreflective and constructed of sheeting meeting the color and retro-reflectivity requirements of DMS-8300 for rigid signs or DMS-8310 for roll-up signs. The web address for DMS specifications is shown on BC(1).
2. White sheeting, meeting the requirements of DMS-8300 Type A, shall be used for signs with a white background.
3. Orange sheeting, meeting the requirements of DMS-8300 Type B_{FL} or Type C_{FL}, shall be used for rigid signs with orange backgrounds.

SIGN LETTERS

1. All sign letters and numbers shall be clear, and open rounded type uppercase alphabet letters as approved by the Federal Highway Administration (FHWA) and as published in the "Standard Highway Sign Design for Texas" manual. Signs, letters and numbers shall be of first class workmanship in accordance with Department Standards and Specifications.

REMOVING OR COVERING

1. When sign messages may be confusing or do not apply, the signs shall be removed or completely covered.
2. Long-term stationary or intermediate stationary signs installed on square metal tubing may be turned away from traffic 90 degrees when the sign message is not applicable. This technique may not be used for signs installed in the median of divided highways or near any intersections where the sign may be seen from approaching traffic.
3. Signs installed on wooden skids shall not be turned at 90 degree angles to the roadway. These signs should be removed or completely covered when not required.
4. When signs are covered, the material used shall be opaque, such as heavy mil black plastic, or other materials which will cover the entire sign face and maintain their opaque properties under automobile headlights at night, without damaging the sign sheeting.
5. Burlap shall NOT be used to cover signs.
6. Duct tape or other adhesive material shall NOT be affixed to a sign face.
7. Signs and anchor stubs shall be removed and holes backfilled upon completion of work.

SIGN SUPPORT WEIGHTS

1. Where sign supports require the use of weights to keep from turning over, the use of sandbags with dry, cohesionless sand should be used.
2. The sandbags will be tied shut to keep the sand from spilling and to maintain a constant weight.
3. Rock, concrete, iron, steel or other solid objects shall not be permitted for use as sign support weights.
4. Sandbags should weigh a minimum of 35 lbs and a maximum of 50 lbs.
5. Sandbags shall be made of a durable material that tears upon vehicular impact. Rubber (such as tire inner tubes) shall NOT be used.
6. Rubber ballasts designed for channelizing devices should not be used for ballast on portable sign supports. Sign supports designed and manufactured with rubber bases may be used when shown on the CWZTCD list.
7. Sandbags shall only be placed along or laid over the base supports of the traffic control device and shall not be suspended above ground level or hung with rope, wire, chains or other fasteners. Sandbags shall be placed along the length of the skids to weigh down the sign support.
8. Sandbags shall NOT be placed under the skid and shall not be used to level sign supports placed on slopes.

FLAGS ON SIGNS

1. Flags may be used to draw attention to warning signs. When used the flag shall be 16 inches square or larger and shall be orange or fluorescent red-orange in color. Flags shall not be allowed to cover any portion of the sign face.

Texas Department of Transportation

Traffic Operations Division Standard

BARRICADE AND CONSTRUCTION TEMPORARY SIGN NOTES

BC(4)-14

FILE: bc-14.dgn	DN: TxDOT	CK: TxDOT	DW: TxDOT	CK: TxDOT
©TxDOT November 2002	CONT	SECT	JOB	HIGHWAY
REVISIONS 9-07 8-14 7-13	DIST	COUNTY		SHEET NO.

DISCLAIMER:
The use of this standard is governed by the "Texas Engineering Practice Act". No warranty of any kind is made by TxDOT for any purpose whatsoever. TxDOT assumes no responsibility for the conversion of this standard to other formats or for incorrect results or damages resulting from its use.

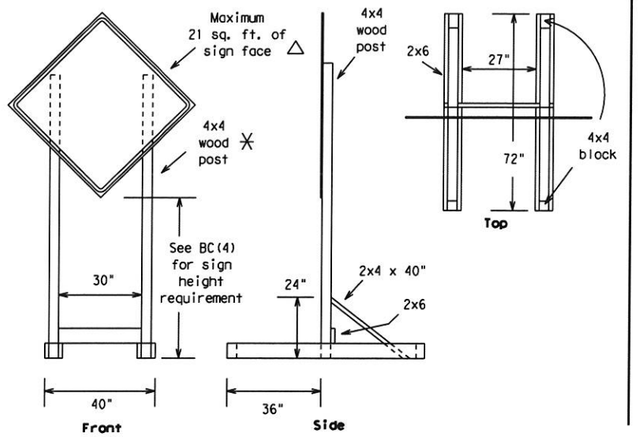

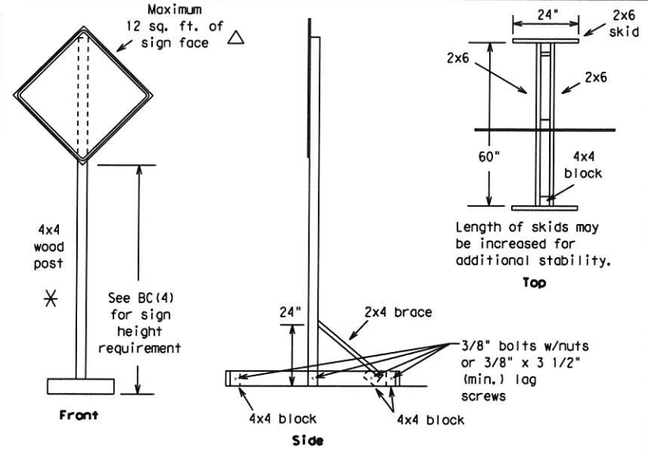

SKID MOUNTED WOOD SIGN SUPPORTS

LONG/INTERMEDIATE TERM STATIONARY - PORTABLE SKID MOUNTED SIGN SUPPORTS □

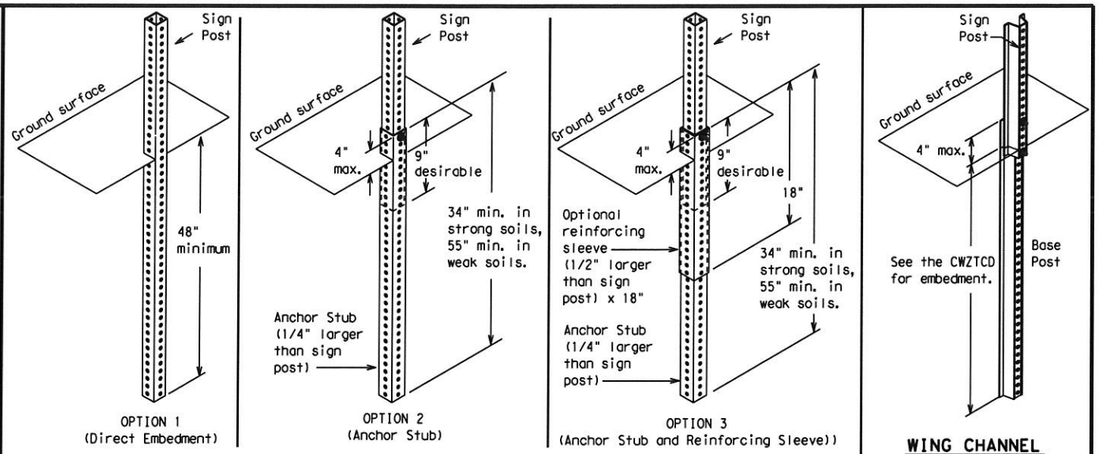

PERFORATED SQUARE METAL TUBING

GROUND MOUNTED SIGN SUPPORTS

Refer to the CWZTCD and the manufacturer's installation procedure for each type sign support.
The maximum sign square footage shall adhere to the manufacturer's recommendation.
Two post installations can be used for larger signs.

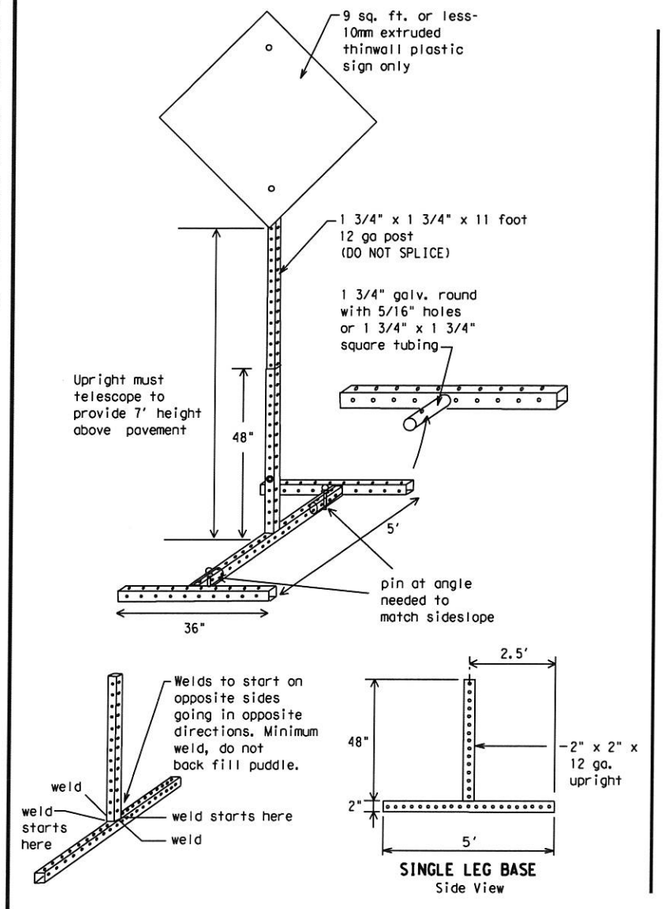

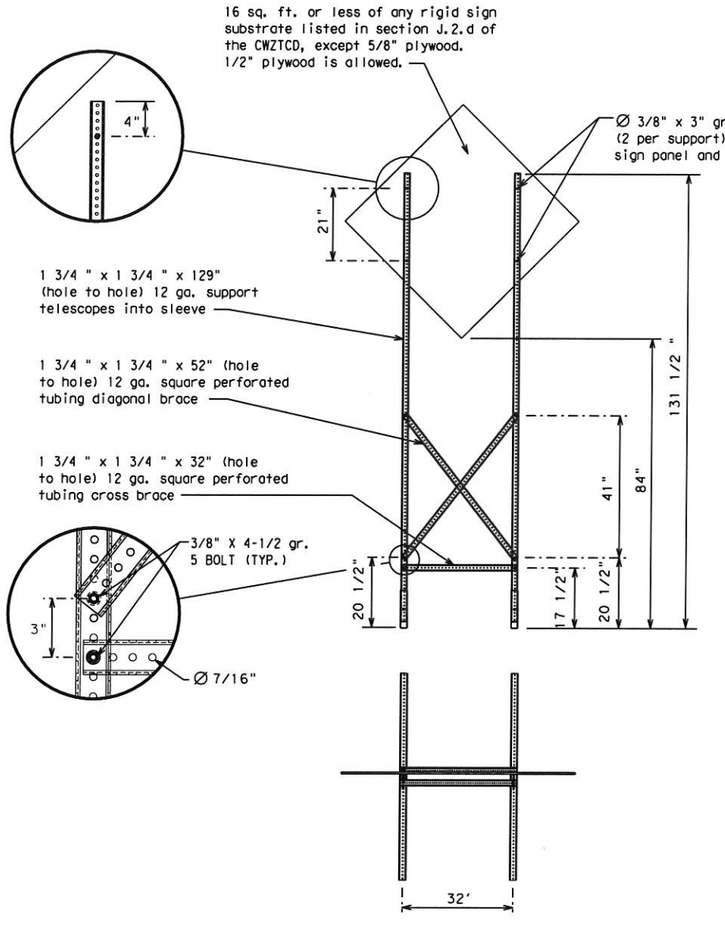

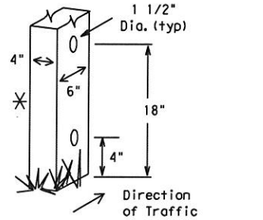

Nominal Post Size	Number of Posts	Maximum Sq. feet of Sign Face	Minimum Soil Embedment	Drilled Hole(s) Required
4 x 4	1	12	36"	NO
4 x 4	2	21	36"	NO
4 x 6	1	21	36"	YES
4 x 6	2	36	36"	YES

WOOD POST SYSTEM FOR GROUND MOUNTED SIGN SUPPORTS

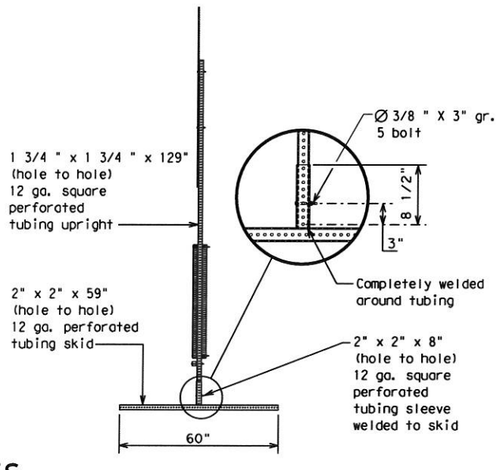

WEDGE ANCHORS

Both steel and plastic Wedge Anchor Systems as shown on the SMD Standard Sheets may be used as temporary sign supports for signs up to 10 square feet of sign face. They may be set in concrete or in sturdy soils if approved by the Engineer. (See web address for "Traffic Engineering Standard Sheets" on BC(1)).

OTHER DESIGNS

MORE DETAILS OF APPROVED LONG/INTERMEDIATE AND SHORT TERM SUPPORTS CAN BE FOUND ON THE CWZTCD LIST. SEE BC(1) FOR WEBSITE LOCATION.

GENERAL NOTES

1. Nails may be used in the assembly of wooden sign supports, but 3/8" bolts with nuts or 3/8" x 3 1/2" lag screws must be used on every joint for final connection.
2. No more than 2 sign posts shall be placed within a 7 ft. circle, except for specific materials noted on the CWZTCD List.
3. When project is completed, all sign supports and foundations shall be removed from the project site. This will be considered subsidiary to Item 502.

□ See BC(4) for definition of "Work Duration."

✳ Wood sign posts MUST be one piece. Splicing will NOT be allowed. Posts shall be painted white.

△ See the CWZTCD for the type of sign substrate that can be used for each approved sign support.

SHEET 5 OF 12

Texas Department of Transportation | Traffic Operations Division Standard

BARRICADE AND CONSTRUCTION TYPICAL SIGN SUPPORT

BC(5)-14

FILE: bc-14.dgn	DN: TxDOT	CK: TxDOT	DW: TxDOT	CK: TxDOT
©TxDOT November 2002	CONT	SECT	JOB	HIGHWAY
REVISIONS				
9-07 8-14	DIST	COUNTY		SHEET NO.
7-13				

99

DATE:
FILE:

SKID MOUNTED PERFORATED SQUARE STEEL TUBING SIGN SUPPORTS

DISCLAIMER:
The use of this standard is governed by the "Texas Engineering Practice Act". No warranty of any kind is made by TxDOT for any purpose whatsoever. TxDOT assumes no responsibility for the conversion of this standard to other formats or for incorrect results or damages resulting from its use.

DATE:
FILE:

WHEN NOT IN USE, REMOVE THE PCMS FROM THE RIGHT-OF-WAY OR PLACE THE PCMS BEHIND BARRIER OR GUARDRAIL WITH SIGN PANEL TURNED PARALLEL TO TRAFFIC

PORTABLE CHANGEABLE MESSAGE SIGNS

1. The Engineer/Inspector shall approve all messages used on portable changeable message signs (PCMS).
2. Messages on PCMS should contain no more than 8 words (about four to eight characters per word), not including simple words such as "TO," "FOR," "AT," etc.
3. Messages should consist of a single phase, or two phases that alternate. Three-phase messages are not allowed. Each phase of the message should convey a single thought, and must be understood by itself.
4. Use the word "EXIT" to refer to an exit ramp on a freeway; i.e., "EXIT CLOSED." Do not use the term "RAMP."
5. Always use the route or interstate designation (IH, US, SH, FM) along with the number when referring to a roadway.
6. When in use the bottom of a stationary PCMS message panel should be a minimum 7 feet above the roadway, where possible.
7. The message term "WEEKEND" should be used only if the work is to start on Saturday morning and end by Sunday evening at midnight. Actual days and hours of work should be displayed on the PCMS if work is to begin on Friday evening and/or continue into Monday morning.
8. The Engineer/Inspector may select one of two options which are available for displaying a two-phase message on a PCMS. Each phase may be displayed for either four seconds each or for three seconds each.
9. Do not "flash" messages or words included in a message. The message should be steady burn or continuous while displayed.
10. Do not present redundant information on a two-phase message; i.e., keeping two lines of the message the same and changing the third line.
11. Do not use the word "Danger" in message.
12. Do not display the message "LANES SHIFT LEFT" or "LANES SHIFT RIGHT" on a PCMS. Drivers do not understand the message.
13. Do not display messages that scroll horizontally or vertically across the face of the sign.
14. The following table lists abbreviated words and two-word phrases that are acceptable for use on a PCMS. Both words in a phrase must be displayed together. Words or phrases not on this list should not be abbreviated, unless shown in the TMUTCD.
15. PCMS character height should be at least 18 inches for trailer mounted units. They should be visible from at least 1/2 (.5) mile and the text should be legible from at least 600 feet at night and 800 feet in daylight. Truck mounted units must have a character height of 10 inches and must be legible from at least 400 feet.
16. Each line of text should be centered on the message board rather than left or right justified.
17. If disabled, the PCMS should default to an illegible display that will not alarm motorists and will only be used to alert workers that the PCMS has malfunctioned. A pattern such as a series of horizontal solid bars is appropriate.

WORD OR PHRASE	ABBREVIATION
Access Road	ACCS RD
Alternate	ALT
Avenue	AVE
Best Route	BEST RTE
Boulevard	BLVD
Bridge	BRDG
Cannot	CANT
Center	CTR
Construction Ahead	CONST AHD
CROSSING	XING
Detour Route	DETOUR RTE
Do Not	DONT
East	E
Eastbound	(route) E
Emergency	EMER
Emergency Vehicle	EMER VEH
Entrance, Enter	ENT
Express Lane	EXP LN
Expressway	EXPWY
XXXX Feet	XXXX FT
Fog Ahead	FOG AHD
Freeway	FRWY, FWY
Freeway Blocked	FWY BLKD
Friday	FRI
Hazardous Driving	HAZ DRIVING
Hazardous Material	HAZMAT
High-Occupancy	HOV
Vehicle Highway	HWY
Hour(s)	HR, HRS
Information	INFO
It Is	ITS
Junction	JCT
Left	LFT
Left Lane	LFT LN
Lane Closed	LN CLOSED
Lower Level	LWR LEVEL
Maintenance	MAINT

WORD OR PHRASE	ABBREVIATION
Major	MAJ
Miles	MI
Miles Per Hour	MPH
Minor	MNR
Monday	MON
Normal	NORM
North	N
Northbound	(route) N
Parking	PKING
Road	RD
Right Lane	RT LN
Saturday	SAT
Service Road	SERV RD
Shoulder	SHLDR
Slippery	SLIP
South	S
Southbound	(route) S
Speed	SPD
Street	ST
Sunday	SUN
Telephone	PHONE
Temporary	TEMP
Thursday	THURS
To Downtown	TO DWNTN
Traffic	TRAF
Travelers	TRVLRS
Tuesday	TUES
Time Minutes	TIME MIN
Upper Level	UPR LEVEL
Vehicles (s)	VEH, VEHS
Warning	WARN
Wednesday	WED
Weight Limit	WT LIMIT
West	W
Westbound	(route) W
Wet Pavement	WET PVMT
Will Not	WONT

Roadway designation # IH-number, US-number, SH-number, FM-number

RECOMMENDED PHASES AND FORMATS FOR PCMS MESSAGES DURING ROADWORK ACTIVITIES

(The Engineer may approve other messages not specifically covered here.)

Phase 1: Condition Lists

Road/Lane/Ramp Closure List

- FREEWAY CLOSED X MILE
- FRONTAGE ROAD CLOSED
- ROAD CLOSED AT SH XXX
- SHOULDER CLOSED XXX FT
- ROAD CLSD AT FM XXXX
- RIGHT LN CLOSED XXX FT
- RIGHT X LANES CLOSED
- RIGHT X LANES OPEN
- CENTER LANE CLOSED
- DAYTIME LANE CLOSURES
- NIGHT LANE CLOSURES
- I-XX SOUTH EXIT CLOSED
- VARIOUS LANES CLOSED
- EXIT XXX CLOSED X MILE
- EXIT CLOSED
- RIGHT LN TO BE CLOSED
- MALL DRIVEWAY CLOSED
- X LANES CLOSED TUE - FRI
- XXXXXXXX BLVD CLOSED

Other Condition List

- ROADWORK XXX FT
- ROAD REPAIRS XXXX FT
- FLAGGER XXXX FT
- LANE NARROWS XXXX FT
- RIGHT LN NARROWS XXXX FT
- TWO-WAY TRAFFIC XX MILE
- MERGING TRAFFIC XXXX FT
- CONST TRAFFIC XXX FT
- LOOSE GRAVEL XXXX FT
- UNEVEN LANES XXXX FT
- DETOUR X MILE
- ROUGH ROAD XXXX FT
- ROADWORK PAST SH XXXX
- ROADWORK NEXT FRI-SUN
- BUMP XXXX FT
- US XXX EXIT X MILES
- TRAFFIC SIGNAL XXXX FT
- LANES SHIFT *

* LANES SHIFT in Phase 1 must be used with STAY IN LANE in Phase 2.

Phase 2: Possible Component Lists

Action to Take/Effect on Travel List

- MERGE RIGHT
- FORM X LINES RIGHT
- DETOUR NEXT X EXITS
- USE XXXXX RD EXIT
- USE EXIT XXX
- USE EXIT I-XX NORTH
- STAY ON US XXX SOUTH
- USE I-XX E TO I-XX N
- TRUCKS USE US XXX N
- WATCH FOR TRUCKS
- WATCH FOR TRUCKS
- EXPECT DELAYS
- EXPECT DELAYS
- PREPARE TO STOP
- REDUCE SPEED XXX FT
- END SHOULDER USE
- USE OTHER ROUTES
- WATCH FOR WORKERS
- STAY IN LANE *

Location List

- AT FM XXXX
- BEFORE RAILROAD CROSSING
- NEXT X MILES
- PAST US XXX EXIT
- XXXXXXX TO XXXXXXX
- US XXX TO FM XXXX

Warning List

- SPEED LIMIT XX MPH
- MAXIMUM SPEED XX MPH
- MINIMUM SPEED XX MPH
- ADVISORY SPEED XX MPH
- RIGHT LANE EXIT
- USE CAUTION
- DRIVE SAFELY
- DRIVE WITH CARE

** Advance Notice List

- TUE-FRI XX AM- X PM
- APR XX-XX X PM-X AM
- BEGINS MONDAY
- BEGINS MAY XX
- MAY X-X XX PM - XX AM
- NEXT FRI-SUN
- XX AM TO XX PM
- NEXT TUE AUG XX
- TONIGHT XX PM- XX AM

** See Application Guidelines Note 6.

APPLICATION GUIDELINES

1. Only 1 or 2 phases are to be used on a PCMS.
2. The 1st phase (or both) should be selected from the "Road/Lane/Ramp Closure List" and the "Other Condition List".
3. A 2nd phase can be selected from the "Action to Take/Effect on Travel, Location, General Warning, or Advance Notice Phase Lists".
4. A Location Phase is necessary only if a distance or location is not included in the first phase selected.
5. If two PCMS are used in sequence, they must be separated by a minimum of 1000 ft. Each PCMS shall be limited to two phases, and should be understandable by themselves.
6. For advance notice, when the current date is within seven days of the actual work date, calendar days should be replaced with days of the week. Advance notification should typically be for no more than one week prior to the work.

WORDING ALTERNATIVES

1. The words RIGHT, LEFT and ALL can be interchanged as appropriate.
2. Roadway designations IH, US, SH, FM and LP can be interchanged as appropriate.
3. EAST, WEST, NORTH and SOUTH (or abbreviations E, W, N and S) can be interchanged as appropriate.
4. Highway names and numbers replaced as appropriate.
5. ROAD, HIGHWAY and FREEWAY can be interchanged as needed.
6. AHEAD may be used instead of distances if necessary.
7. FT and MI, MILE and MILES interchanged as appropriate.
8. AT, BEFORE and PAST interchanged as needed.
9. Distances or AHEAD can be eliminated from the message if a location phase is used.

PCMS SIGNS WITHIN THE R.O.W. SHALL BE BEHIND GUARDRAIL OR CONCRETE BARRIER OR SHALL HAVE A MINIMUM OF FOUR (4) PLASTIC DRUMS PLACED PERPENDICULAR TO TRAFFIC ON THE UPSTREAM SIDE OF THE PCMS, WHEN EXPOSED TO ONE DIRECTION OF TRAFFIC. WHEN EXPOSED TO TWO WAY TRAFFIC, THE FOUR DRUMS SHOULD BE PLACED WITH ONE DRUM AT EACH OF THE FOUR CORNERS OF THE UNIT.

FULL MATRIX PCMS SIGNS

1. When Full Matrix PCMS signs are used, the character height and legibility/visibility requirements shall be maintained as listed in Note 15 under "PORTABLE CHANGEABLE MESSAGE SIGNS" above.
2. When symbol signs, such as the "Flagger Symbol"(CW20-7) are represented graphically on the Full Matrix PCMS sign and, with the approval of the Engineer, it shall maintain the legibility/visibility requirement listed above.
3. When symbol signs are represented graphically on the Full Matrix PCMS, they shall only supplement the use of the static sign represented, and shall not substitute for, or replace that sign.
4. A full matrix PCMS may be used to simulate a flashing arrow board provided it meets the visibility, flash rate and dimming requirements on BC(7), for the same size arrow.

Texas Department of Transportation

Traffic Operations Division Standard

BARRICADE AND CONSTRUCTION PORTABLE CHANGEABLE MESSAGE SIGN (PCMS)

BC(6)-14

FILE: bc-14.dgn	DN: TxDOT	CK: TxDOT	DW: TxDOT	CK: TxDOT
©TxDOT November 2002	CONT	SECT	JOB	HIGHWAY
REVISIONS 9-07 8-14 7-13	DIST	COUNTY		SHEET NO.

100

DISCLAIMER:
The use of this standard is governed by the "Texas Engineering Practice Act". No warranty of any kind is made by TxDOT for any purpose whatsoever. TxDOT assumes no responsibility for the conversion of this standard to other formats or for incorrect results or damages resulting from its use.

1. Barrier Reflectors shall be pre-qualified, and conform to the color and reflectivity requirements of DMS-8600. A list of prequalified Barrier Reflectors can be found at the Material Producer List web address shown on BC(1).
2. Color of Barrier Reflectors shall be as specified in the TMUTCD. The cost of the reflectors shall be considered subsidiary to Item 512.

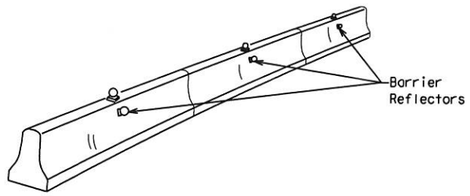

CONCRETE TRAFFIC BARRIER (CTB)

3. Where traffic is on one side of the CTB, two (2) Barrier Reflectors shall be mounted in approximately the midsection of each section of CTB. An alternate mounting location is uniformly spaced at one end of each CTB. This will allow for attachment of a barrier grapple without damaging the reflector. The Barrier Reflector mounted on the side of the CTB shall be located directly below the reflector mounted on top of the barrier, as shown in the detail above.
4. Where CTB separates two-way traffic, three barrier reflectors shall be mounted on each section of CTB. The reflector unit on top shall have two yellow reflective faces (Bi-Directional)while the reflectors on each side of the barrier shall have one yellow reflective face, as shown in the detail above.
5. When CTB separates traffic traveling in the same direction, no barrier reflectors will be required on top of the CTB.
6. Barrier Reflector units shall be yellow or white in color to match the edgeline being supplemented.
7. Maximum spacing of Barrier Reflectors is forty (40) feet.
8. Pavement markers or temporary flexible-reflective roadway marker tabs shall NOT be used as CTB delineation.
9. Attachment of Barrier Reflectors to CTB shall be per manufacturer's recommendations.
10. Missing or damaged Barrier Reflectors shall be replaced as directed by the Engineer.
11. Single slope barriers shall be delineated as shown on the above detail.

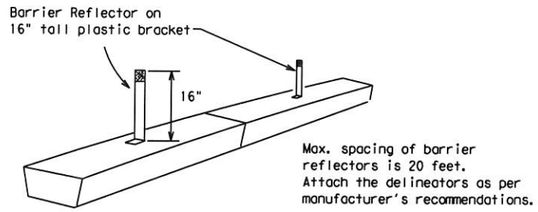

LOW PROFILE CONCRETE BARRIER (LPCB)

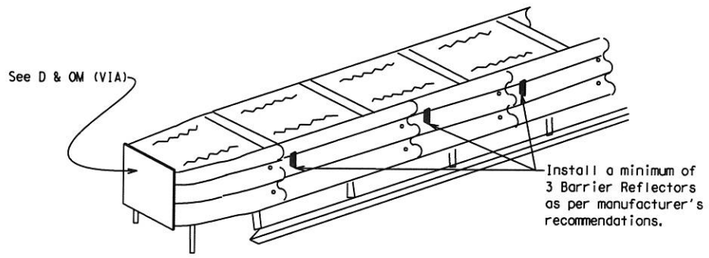

DELINEATION OF END TREATMENTS

END TREATMENTS FOR CTB'S USED IN WORK ZONES

End treatments used on CTB's in work zones shall meet crashworthy standards as defined in the National Cooperative Highway Research Report 350. Refer to the CWZTCD List for approved end treatments and manufacturers.

BARRIER REFLECTORS FOR CONCRETE TRAFFIC BARRIER AND ATTENUATORS

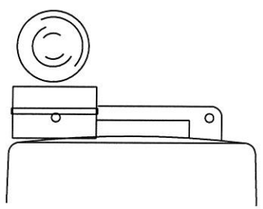

Type C Warning Light or approved substitute mounted on a drum adjacent to the travel way.

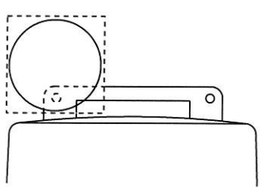

Warning reflector may be round or square. Must have a yellow reflective surface area of at least 30 square inches

WARNING LIGHTS

1. Warning lights shall meet the requirements of the TMUTCD.
2. Warning lights shall NOT be installed on barricades.
3. Type A-Low Intensity Flashing Warning Lights are commonly used with drums. They are intended to warn of or mark a potentially hazardous area. Their use shall be as indicated on this sheet and/or other sheets of the plans by the designation "FL". The Type A Warning Lights shall not be used with signs manufactured with Type B_{FL} or C_{FL} Sheeting meeting the requirements of Departmental Material Specification DMS-8300.
4. Type-C and Type D 360 degree Steady Burn Lights are intended to be used in a series for delineation to supplement other traffic control devices. Their use shall be as indicated on this sheet and/or other sheets of the plans by the designation "SB".
5. The Engineer/Inspector or the plans shall specify the location and type of warning lights to be installed on the traffic control devices.
6. When required by the Engineer, the Contractor shall furnish a copy of the warning lights certification. The warning light manufacturer will certify the warning lights meet the requirements of the latest ITE Purchase Specifications for Flashing and Steady-Burn Warning Lights.
7. When used to delineate curves, Type-C and Type D Steady Burn Lights should only be placed on the outside of the curve, not the inside.
8. The location of warning lights and warning reflectors on drums shall be as shown elsewhere in the plans.

WARNING LIGHTS MOUNTED ON PLASTIC DRUMS

1. Type A flashing warning lights are intended to warn drivers that they are approaching or are in a potentially hazardous area.
2. Type A random flashing warning lights are not intended for delineation and shall not be used in a series.
3. A series of sequential flashing warning lights placed on channelizing devices to form a merging taper may be used for delineation. If used, the successive flashing of the sequential warning lights should occur from the beginning of the taper to the end of the merging taper in order to identify the desired vehicle path. The rate of flashing for each light shall be 65 flashes per minute, plus or minus 10 flashes.
4. Type C and D steady-burn warning lights are intended to be used in a series to delineate the edge of the travel lane on detours, on lane changes, on lane closures, and on other similar conditions.
5. Type A, Type C and Type D warning lights shall be installed at locations as detailed on other sheets in the plans.
6. Warning lights shall not be installed on a drum that has a sign, chevron or vertical panel.
7. The maximum spacing for warning lights on drums should be identical to the channelizing device spacing.

WARNING REFLECTORS MOUNTED ON PLASTIC DRUMS AS A SUBSTITUTE FOR TYPE C (STEADY BURN) WARNING LIGHTS

1. A warning reflector or approved substitute may be mounted on a plastic drum as a substitute for a Type C, steady burn warning light at the discretion of the Contractor unless otherwise noted in the plans.
2. The warning reflector shall be yellow in color and shall be manufactured using a sign substrate approved for use with plastic drums listed on the CWZTCD.
3. The warning reflector shall have a minimum retroreflective surface area (one-side) of 30 square inches.
4. Round reflectors shall be fully reflectorized, including the area where attached to the drum.
5. Square substrates must have a minimum of 30 square inches of reflectorized sheeting. They do not have to be reflectorized where it attaches to the drum.
6. The side of the warning reflector facing approaching traffic shall have sheeting meeting the color and retroreflectivity requirements for DMS 8300-Type B or Type C.
7. When used near two-way traffic, both sides of the warning reflector shall be reflectorized.
8. The warning reflector should be mounted on the side of the handle nearest approaching traffic.
9. The maximum spacing for warning reflectors should be identical to the channelizing device spacing requirements.

Arrow Boards may be located behind channelizing devices in place for a shoulder taper or merging taper, otherwise they shall be delineated with four (4) channelizing devices placed perpendicular to traffic on the upstream side of traffic.

1. The Flashing Arrow Board should be used for all lane closures on multi-lane roadways, or slow moving maintenance or construction activities on the travel lanes.
2. Flashing Arrow Boards should not be used on two-lane, two-way roadways, detours, diversions or work on shoulders unless the "CAUTION" display (see detail below) is used.
3. The Engineer/Inspector shall choose all appropriate signs, barricades and/or other traffic control devices that should be used in conjunction with the Flashing Arrow Board.
4. The Flashing Arrow Board should be able to display the following symbols:

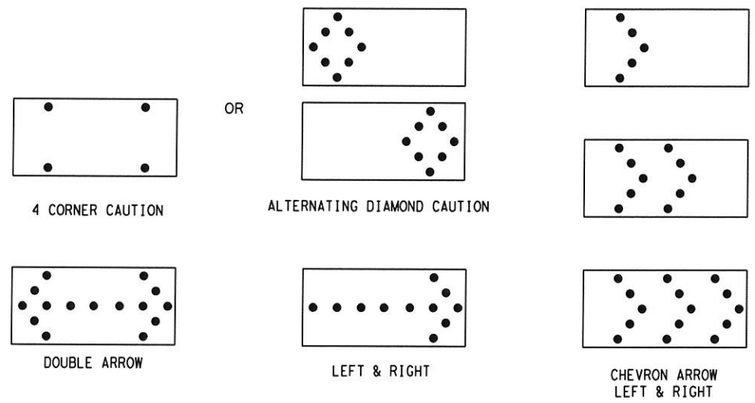

5. The "CAUTION" display consists of four corner lamps flashing simultaneously, or the Alternating Diamond Caution mode as shown.
6. The straight line caution display is NOT ALLOWED.
7. The Flashing Arrow Board shall be capable of minimum 50 percent dimming from rated lamp voltage. The flashing rate of the lamps shall not be less than 25 nor more than 40 flashes per minute.
8. Minimum lamp "on time" shall be approximately 50 percent for the flashing arrow and equal intervals of 25 percent for each sequential phase of the flashing chevron.
9. The sequential arrow display is NOT ALLOWED.
10. The flashing arrow display is the TxDOT standard; however, the sequential Chevron display may be used during daylight operations.
11. The Flashing Arrow Board shall be mounted on a vehicle, trailer or other suitable support.
12. A Flashing Arrow Board SHALL NOT BE USED to laterally shift traffic.
13. A full matrix PCMS may be used to simulate a Flashing Arrow Board provided it meets visibility, flash rate and dimming requirements on this sheet for the same size arrow.
14. Minimum mounting height of trailer mounted Arrow Boards should be 7 feet from roadway to bottom of panel.

REQUIREMENTS			
TYPE	MINIMUM SIZE	MINIMUM NUMBER OF PANEL LAMPS	MINIMUM VISIBILITY DISTANCE
B	30 x 60	13	3/4 mile
C	48 x 96	15	1 mile

ATTENTION

Flashing Arrow Boards shall be equipped with automatic dimming devices.

WHEN NOT IN USE, REMOVE THE ARROW BOARD FROM THE RIGHT-OF-WAY OR PLACE THE ARROW BOARD BEHIND CONCRETE TRAFFIC BARRIER OR GUARDRAIL.

FLASHING ARROW BOARDS

TRUCK-MOUNTED ATTENUATORS

1. Truck-mounted attenuators (TMA) used on TxDOT facilities must meet the requirements outlined in the National Cooperative Highway Research Report No. 350 (NCHRP 350) or the Manual for Assessing Safety Hardware (MASH).
2. Refer to the CWZTCD for the requirements of Level 2 or Level 3 TMAs.
3. Refer to the CWZTCD for a list of approved TMAs.
4. TMAs are required on freeways unless otherwise noted in the plans.
5. A TMA should be used anytime that it can be positioned 30 to 100 feet in advance of the area of crew exposure without adversely affecting the work performance.
6. The only reason a TMA should not be required is when a work area is spread down the roadway and the work crew is an extended distance from the TMA.

Texas Department of Transportation

Traffic Operations Division Standard

BARRICADE AND CONSTRUCTION ARROW PANEL, REFLECTORS, WARNING LIGHTS & ATTENUATOR

BC(7)-14

FILE: bc-14.dgn	DN: TxDOT	CK: TxDOT	DW: TxDOT	CK: TxDOT
©TxDOT November 2002	CONT	SECT	JOB	HIGHWAY
REVISIONS 9-07 8-14 7-13	DIST	COUNTY		SHEET NO.

DATE:
FILE:

DISCLAIMER:
The use of this standard is governed by the "Texas Engineering Practice Act". No warranty of any kind is made by TxDOT for any purpose whatsoever. TxDOT assumes no responsibility for the conversion of this standard to other formats or for incorrect results or damages resulting from its use.

DATE:
FILE:

GENERAL NOTES

1. For long term stationary work zones on freeways, drums shall be used as the primary channelizing device.
2. For intermediate term stationary work zones on freeways, drums should be used as the primary channelizing device but may be replaced in tangent sections by vertical panels, or 42" two-piece cones. In tangent sections one-piece cones may be used with the approval of the Engineer but only if personnel are present on the project at all times to maintain the cones in proper position and location.
3. For short term stationary work zones on freeways, drums are the preferred channelizing device but may be replaced in tapers, transitions and tangent sections by vertical panels, two-piece cones or one-piece cones as approved by the Engineer.
4. Drums and all related items shall comply with the requirements of the current version of the "Texas Manual on Uniform Traffic Control Devices" (TMUTCD) and the "Compliant Work Zone Traffic Control Devices List" (CWZTCD).
5. Drums, bases, and related materials shall exhibit good workmanship and shall be free from objectionable marks or defects that would adversely affect their appearance or serviceability.
6. The Contractor shall have a maximum of 24 hours to replace any plastic drums identified for replacement by the Engineer/Inspector. The replacement device must be an approved device.

GENERAL DESIGN REQUIREMENTS

Pre-qualified plastic drums shall meet the following requirements:

1. Plastic drums shall be a two-piece design; the "body" of the drum shall be the top portion and the "base" shall be the bottom.
2. The body and base shall lock together in such a manner that the body separates from the base when impacted by a vehicle traveling at a speed of 20 MPH or greater but prevents accidental separation due to normal handling and/or air turbulence created by passing vehicles.
3. Plastic drums shall be constructed of lightweight flexible, and deformable materials. The Contractor shall NOT use metal drums or single piece plastic drums as channelization devices or sign supports.
4. Drums shall present a profile that is a minimum of 18 inches in width at the 36 inch height when viewed from any direction. The height of drum unit (body installed on base) shall be a minimum of 36 inches and a maximum of 42 inches.
5. The top of the drum shall have a built-in handle for easy pickup and shall be designed to drain water and not collect debris. The handle shall have a minimum of two widely spaced 9/16 inch diameter holes to allow attachment of a warning light, warning reflector unit or approved compliant sign.
6. The exterior of the drum body shall have a minimum of four alternating orange and white retroreflective circumferential stripes not less than 4 inches nor greater than 8 inches in width. Any non-reflectorized space between any two adjacent stripes shall not exceed 2 inches in width.
7. Bases shall have a maximum width of 36 inches, a maximum height of 4 inches, and a minimum of two footholds of sufficient size to allow base to be held down while separating the drum body from the base.
8. Plastic drums shall be constructed of ultra-violet stabilized, orange, high-density polyethylene (HDPE) or other approved material.
9. Drum body shall have a maximum unballasted weight of 11 lbs.
10. Drum and base shall be marked with manufacturer's name and model number.

RETROREFLECTIVE SHEETING

1. The stripes used on drums shall be constructed of sheeting meeting the color and retroreflectivity requirements of Departmental Materials Specification DMS-8300, "Sign Face Materials." Type A reflective sheeting shall be supplied unless otherwise specified in the plans.
2. The sheeting shall be suitable for use on and shall adhere to the drum surface such that, upon vehicular impact, the sheeting shall remain adhered in-place and exhibit no delaminating, cracking, or loss of retroreflectivity other than that loss due to abrasion of the sheeting surface.

BALLAST

1. Unballasted bases shall be large enough to hold up to 50 lbs. of sand. This base, when filled with the ballast material, should weigh between 35 lbs (minimum) and 50 lbs (maximum). The ballast may be sand in one to three sandbags separate from the base, sand in a sand-filled plastic base, or other ballasting devices as approved by the Engineer. Stacking of sandbags will be allowed, however height of sandbags above pavement surface may not exceed 12 inches.
2. Bases with built-in ballast shall weigh between 40 lbs. and 50 lbs. Built-in ballast can be constructed of an integral crumb rubber base or a solid rubber base.
3. Recycled truck tire sidewalls may be used for ballast on drums approved for this type of ballast on the CWZTCD list.
4. The ballast shall not be heavy objects, water, or any material that would become hazardous to motorists, pedestrians, or workers when the drum is struck by a vehicle.
5. When used in regions susceptible to freezing, drums shall have drainage holes in the bottoms so that water will not collect and freeze becoming a hazard when struck by a vehicle.
6. Ballast shall not be placed on top of drums.
7. Adhesives may be used to secure base of drums to pavement.

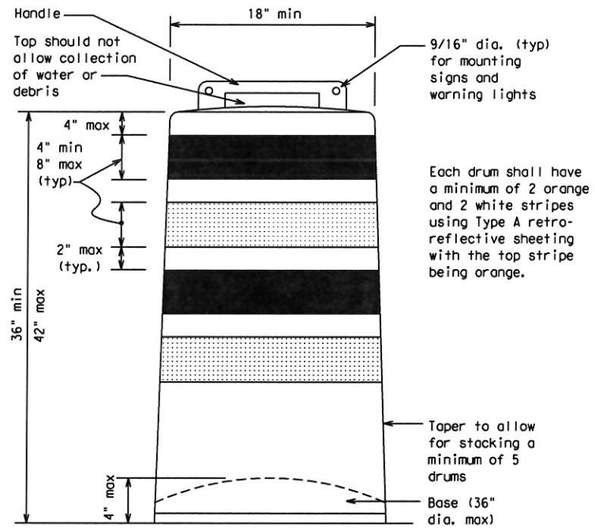

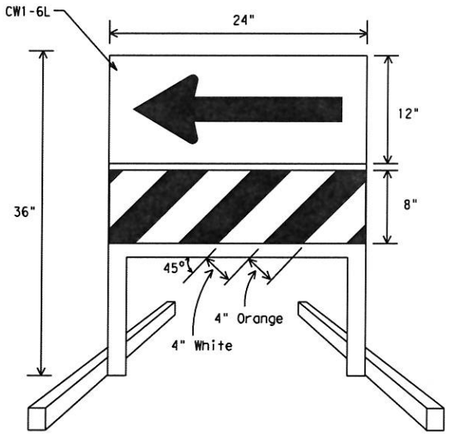

DIRECTION INDICATOR BARRICADE

1. The Direction Indicator Barricade may be used in tapers, transitions, and other areas where specific directional guidance to drivers is necessary.
2. If used, the Direction Indicator Barricade should be used in series to direct the driver through the transition and into the intended travel lane.
3. The Direction Indicator Barricade shall consist of One-Direction Large Arrow (CW1-6) sign in the size shown with a black arrow on a background of Type B_{FL} or Type C_{FL} Orange retroreflective sheeting above a rail with Type A retroreflective sheeting in alternating 4" white and orange stripes sloping downward at an angle of 45 degrees in the direction road users are to pass. Sheeting types shall be as per DMS 8300.
4. Double arrows on the Direction Indicator Barricade will not be allowed.
5. Approved manufacturers are shown on the CWZTCD List. Ballast shall be as approved by the manufacturers instructions.

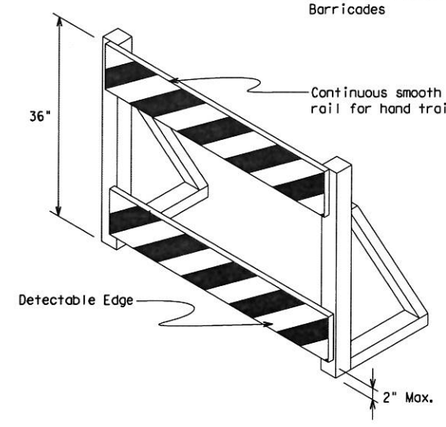

DETECTABLE PEDESTRIAN BARRICADES

1. When existing pedestrian facilities are disrupted, closed, or relocated in a TTC zone, the temporary facilities shall be detectable and include accessibility features consistent with the features present in the existing pedestrian facility.
2. Where pedestrians with visual disabilities normally use the closed sidewalk, a device that is detectable by a person with a visual disability traveling with the aid of a long cane shall be placed across the full width of the closed sidewalk.
3. Detectable pedestrian barricades similar to the one pictured above, longitudinal channelizing devices, some concrete barriers, and wood or chain link fencing with a continuous detectable edging can satisfactorily delineate a pedestrian path.
4. Tape, rope, or plastic chain strung between devices are not detectable, do not comply with the design standards in the "Americans with Disabilities Act Accessibility Guidelines for Buildings and Facilities (ADAAG)" and should not be used as a control for pedestrian movements.
5. Warning lights shall not be attached to detectable pedestrian barricades.
6. Detectable pedestrian barricades may use 8" nominal barricade rails as shown on BC(10) provided that the top rail provides a smooth continuous rail suitable for hand trailing with no splinters, burrs, or sharp edges.

18" x 24" Sign
(Maximum Sign Dimension)
Chevron CW1-8, Opposing Traffic Lane Divider, Driveway sign D70a, Keep Right R4 series or other signs as approved by Engineer

12" x 24"
Vertical Panel
mount with diagonals sloping down towards travel way

Plywood, Aluminum or Metal sign substrates shall NOT be used on plastic drums

SIGNS, CHEVRONS, AND VERTICAL PANELS MOUNTED ON PLASTIC DRUMS

1. Signs used on plastic drums shall be manufactured using substrates listed on the CWZTCD.
2. Chevrons and other work zone signs with an orange background shall be manufactured with Type B_{FL} or Type C_{FL} Orange sheeting meeting the color and retroreflectivity requirements of DMS-8300, "Sign Face Material," unless otherwise specified in the plans.
3. Vertical Panels shall be manufactured with orange and white sheeting meeting the requirements of DMS-8300 Type A Diagonal stripes on Vertical Panels shall slope down toward the intended traveled lane.
4. Other sign messages (text or symbolic) may be used as approved by the Engineer. Sign dimensions shall not exceed 18 inches in width or 24 inches in height, except for the R9 series signs discussed in note 8 below.
5. Signs shall be installed using a 1/2 inch bolt (nominal) and nut, two washers, and one locking washer for each connection.
6. Mounting bolts and nuts shall be fully engaged and adequately torqued. Bolts should not extend more than 1/2 inch beyond nuts.
7. Chevrons may be placed on drums on the outside of curves, on merging tapers or on shifting tapers. When used in these locations they may be placed on every drum or spaced not more than on every third drum. A minimum of three (3) should be used at each location called for in the plans.
8. R9-9, R9-10, R9-11 and R9-11a Sidewalk Closed signs which are 24 inches wide may be mounted on plastic drums, with approval of the Engineer.

Texas Department of Transportation

Traffic Operations Division Standard

BARRICADE AND CONSTRUCTION CHANNELIZING DEVICES

BC(8)-14

FILE: bc-14.dgn	DN: TxDOT	CK: TxDOT	DW: TxDOT	CK: TxDOT
©TxDOT November 2002	CONT	SECT	JOB	HIGHWAY
REVISIONS				
4-03 7-13	DIST	COUNTY		SHEET NO.
9-07 8-14				

DISCLAIMER:
The use of this standard is governed by the "Texas Engineering Practice Act". No warranty of any kind is made by TxDOT for any purpose whatsoever. TxDOT assumes no responsibility for the conversion of this standard to other formats or for incorrect results or damages resulting from its use.

DATE:
FILE:

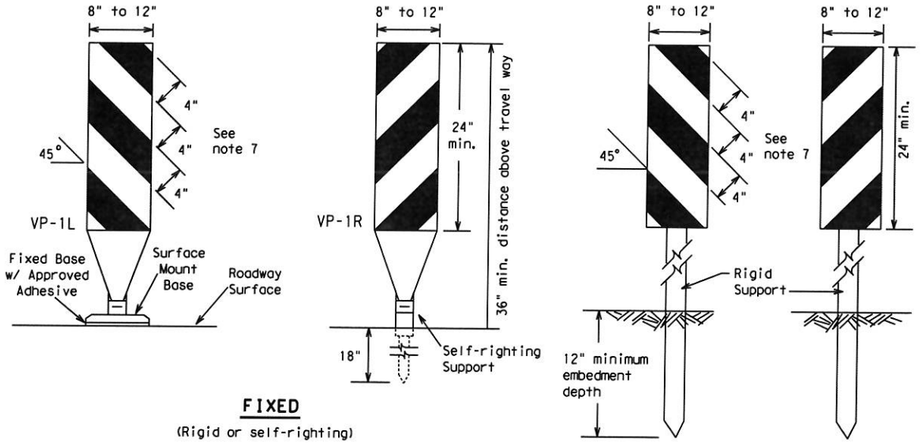

FIXED
(Rigid or self-righting)

DRIVEABLE

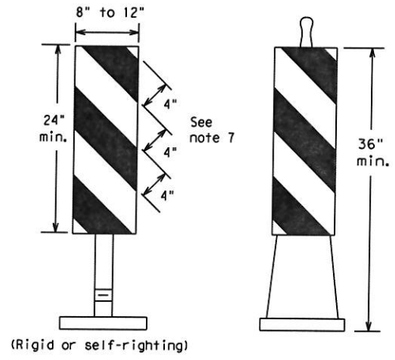

(Rigid or self-righting)

PORTABLE

1. Vertical Panels (VP's) are normally used to channelize traffic or divide opposing lanes of traffic.
2. VP's may be used in daytime or nighttime situations. They may be used at the edge of shoulder drop-offs and other areas such as lane transitions where positive daytime and nighttime delineation is required. The Engineer/Inspector shall refer to the Roadway Design Manual Appendix B "Treatment of Pavement Drop-offs in Work Zones" for additional guidelines on the use of VP's for drop-offs.
3. VP's should be mounted back to back if used at the edge of cuts adjacent to two-way two lane roadways. Stripes are to be reflective orange and reflective white and should always slope downward toward the travel lane.
4. VP's used on expressways and freeways or other high speed roadways, may have more than 270 square inches of retroreflective area facing traffic.
5. Self-righting supports are available with portable base. See "Compliant Work Zone Traffic Control Devices List" (CWZTCD).
6. Sheeting for the VP's shall be retroreflective Type A conforming to Departmental Material Specification DMS-8300, unless noted otherwise.
7. Where the height of reflective material on the vertical panel is 36 inches or greater, a panel stripe of 6 inches shall be used.

VERTICAL PANELS (VPs)

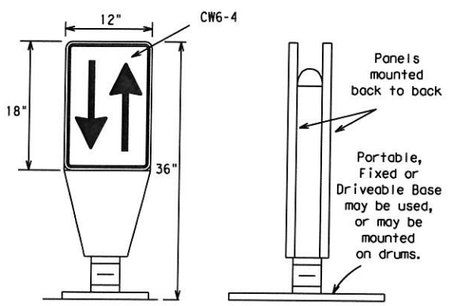

1. Opposing Traffic Lane Dividers (OTLD) are delineation devices designed to convert a normal one-way roadway section to two-way operation. OTLD's are used on temporary centerlines. The upward and downward arrows on the sign's face indicate the direction of traffic on either side of the divider. The base is secured to the pavement with an adhesive or rubber weight to minimize movement caused by a vehicle impact or wind gust.
2. The OTLD may be used in combination with 42" cones or VPs.
3. Spacing between the OTLD shall not exceed 500 feet. 42" cones or VPs placed between the OTLD's should not exceed 100 foot spacing.
4. The OTLD shall be orange with a black non-reflective legend. Sheeting for the OTLD shall be retroreflective Type B_{FL} or Type C_{FL} conforming to Departmental Material Specification DMS-8300, unless noted otherwise. The legend shall meet the requirements of DMS-8300.

OPPOSING TRAFFIC LANE DIVIDERS (OTLD)

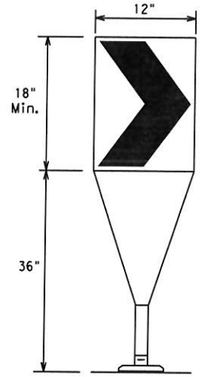

Fixed Base w/ Approved Adhesive (Driveable Base, or Flexible Support can be used)

1. The chevron shall be a vertical rectangle with a minimum size of 12 by 18 inches.
2. Chevrons are intended to give notice of a sharp change of alignment with the direction of travel and provide additional emphasis and guidance for vehicle operators with regard to changes in horizontal alignment of the roadway.
3. Chevrons, when used, shall be erected on the outside of a sharp curve or turn, or on the far side of an intersection. They shall be in line with and at right angles to approaching traffic. Spacing should be such that the motorist always has three in view, until the change in alignment eliminates its need.
4. To be effective, the chevron should be visible for at least 500 feet.
5. Chevrons shall be orange with a black nonreflective legend. Sheeting for the chevron shall be retroreflective Type B_{FL} or Type C_{FL} conforming to Departmental Material Specification DMS-8300, unless noted otherwise. The legend shall meet the requirements of DMS-8300.
6. For Long Term Stationary use on tapers or transitions on freeways and divided highways self-righting chevrons may be used to supplement plastic drums but not to replace plastic drums.

CHEVRONS

GENERAL NOTES

1. Work Zone channelizing devices illustrated on this sheet may be installed in close proximity to traffic and are suitable for use on high or low speed roadways. The Engineer/Inspector shall ensure that spacing and placement is uniform and in accordance with the "Texas Manual on Uniform Traffic Control Devices" (TMUTCD).
2. Channelizing devices shown on this sheet may have a driveable, fixed or portable base. The requirement for self-righting channelizing devices must be specified in the General Notes or other plan sheets.
3. Channelizing devices on self-righting supports should be used in work zone areas where channelizing devices are frequently impacted by errant vehicles or vehicle related wind gusts making alignment of the channelizing devices difficult to maintain. Locations of these devices shall be detailed elsewhere in the plans. These devices shall conform to the TMUTCD and the "Compliant Work Zone Traffic Control Devices List" (CWZTCD).
4. The Contractor shall maintain devices in a clean condition and replace damaged, nonreflective, faded, or broken devices and bases as required by the Engineer/Inspector. The Contractor shall be required to maintain proper device spacing and alignment.
5. Portable bases shall be fabricated from virgin and/or recycled rubber. The portable bases shall weigh a minimum of 30 lbs.
6. Pavement surfaces shall be prepared in a manner that ensures proper bonding between the adhesives, the fixed mount bases and the pavement surface. Adhesives shall be prepared and applied according to the manufacturer's recommendations.
7. The installation and removal of channelizing devices shall not cause detrimental effects to the final pavement surfaces, including pavement surface discoloration or surface integrity. Driveable bases shall not be permitted on final pavement surfaces. The Engineer/Inspector shall approve all application and removal procedures of fixed bases.

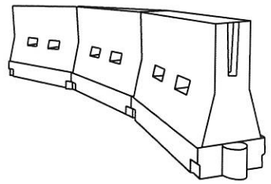

LONGITUDINAL CHANNELIZING DEVICES (LCD)

1. LCDs are crashworthy, lightweight, deformable devices that are highly visible, have good target value and can be connected together. They are not designed to contain or redirect a vehicle on impact.
2. LCDs may be used instead of a line of cones or drums.
3. LCDs shall be placed in accordance to application and installation requirements specific to the device, and used only when shown on the CWZTCD list.
4. LCDs should not be used to provide positive protection for obstacles, pedestrians or workers.
5. LCDs shall be supplemented with retroreflective delineation as required for temporary barriers on BC(7) when placed roughly parallel to the travel lanes.
6. LCDs used as barricades placed perpendicular to traffic should have at least one row of reflective sheeting meeting the requirements for barricade rails as shown on BC(10) placed near the top of the LCD along the full length of the device.

WATER BALLASTED SYSTEMS USED AS BARRIERS

1. Water ballasted systems used as barriers shall not be used solely to channelize road users, but also to protect the work space per the appropriate NCHRP 350 crashworthiness requirements based on roadway speed and barrier application.
2. Water ballasted systems used to channelize vehicular traffic shall be supplemented with retroreflective delineation or channelizing devices to improve daytime/nighttime visibility. They may also be supplemented with pavement markings.
3. Water ballasted systems used as barriers shall be placed in accordance to application and installation requirements specific to the device, and used only when shown on the CWZTCD list.
4. Water ballasted systems used as barriers should not be used for a merging taper except in low speed (less than 45 MPH) urban areas. When used on a taper in a low speed urban area, the taper shall be delineated and the taper length should be designed to optimize road user operations considering the available geometric conditions.
5. When water ballasted systems used as barriers have blunt ends exposed to traffic, they should be attenuated as per manufacturer recommendations or flared to a point outside the clear zone.

If used to channelize pedestrians, longitudinal channelizing devices or water ballasted systems must have a continuous detectable bottom for users of long canes and the top of the unit shall not be less than 32 inches in height.

HOLLOW OR WATER BALLASTED SYSTEMS USED AS LONGITUDINAL CHANNELIZING DEVICES OR BARRIERS

Posted Speed *	Formula	Minimum Desirable Taper Lengths ** 10' Offset	11' Offset	12' Offset	Suggested Maximum Spacing of Channelizing Devices On a Taper	On a Tangent
30	$L=\frac{WS^2}{60}$	150'	165'	180'	30'	60'
35		205'	225'	245'	35'	70'
40		265'	295'	320'	40'	80'
45		450'	495'	540'	45'	90'
50		500'	550'	600'	50'	100'
55	L=WS	550'	605'	660'	55'	110'
60		600'	660'	720'	60'	120'
65		650'	715'	780'	65'	130'
70		700'	770'	840'	70'	140'
75		750'	825'	900'	75'	150'
80		800'	880'	960'	80'	160'

** Taper lengths have been rounded off.
L=Length of Taper (FT.) W=Width of Offset (FT.)
S=Posted Speed (MPH)

SUGGESTED MAXIMUM SPACING OF CHANNELIZING DEVICES AND MINIMUM DESIRABLE TAPER LENGTHS

Texas Department of Transportation | Traffic Operations Division Standard

BARRICADE AND CONSTRUCTION CHANNELIZING DEVICES

BC(9)-14

FILE: bc-14.dgn	DN: TxDOT	CK: TxDOT	DW: TxDOT	CK: TxDOT
© TxDOT November 2002	CONT	SECT	JOB	HIGHWAY
REVISIONS 9-07 8-14 7-13	DIST	COUNTY		SHEET NO.

DISCLAIMER:
The use of this standard is governed by the "Texas Engineering Practice Act". No warranty of any kind is made by TxDOT for any purpose whatsoever. TxDOT assumes no responsibility for the conversion of this standard to other formats or for incorrect results or damages resulting from its use.

TYPE 3 BARRICADES

1. Refer to the Compliant Work Zone Traffic Control Devices List (CWZTCD) for details of the Type 3 Barricades and a list of all materials used in the construction of Type 3 Barricades.
2. Type 3 Barricades shall be used at each end of construction projects closed to all traffic.
3. Barricades extending across a roadway should have stripes that slope downward in the direction toward which traffic must turn in detouring. When both right and left turns are provided, the chevron striping may slope downward in both directions from the center of the barricade. Where no turns are provided at a closed road striping should slope downward in both directions toward the center of roadway.
4. Striping of rails, for the right side of the roadway, should slope downward to the left. For the left side of the roadway, striping should slope downward to the right.
5. Identification markings may be shown only on the back of the barricade rails. The maximum height of letters and/or company logos used for identification shall be 1".
6. Barricades shall not be placed parallel to traffic unless an adequate clear zone is provided.
7. Warning lights shall NOT be installed on barricades.
8. Where barricades require the use of weights to keep from turning over, the use of sandbags with dry, cohesionless sand is recommended. The sandbags will be tied shut to keep the sand from spilling and to maintain a constant weight. Sand bags shall not be stacked in a manner that covers any portion of a barricade rails reflective sheeting. Rock, concrete, iron, steel or other solid objects will NOT be permitted. Sandbags should weigh a minimum of 35 lbs and a maximum of 50 lbs. Sandbags shall be made of a durable material that tears upon vehicular impact. Rubber (such as tire inner tubes) shall not be used for sandbags. Sandbags shall only be placed along or upon the base supports of the device and shall not be suspended above ground level or hung with rope, wire, chains or other fasteners.
9. Sheeting for barricades shall be retroreflective Type A conforming to Departmental Material Specification DMS-8300 unless otherwise noted.

Barricades shall NOT be used as a sign support.

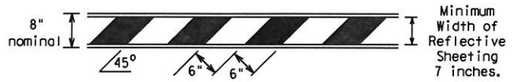

TYPICAL STRIPING DETAIL FOR BARRICADE RAIL

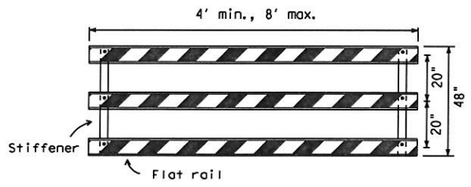

Stiffener may be inside or outside of support, but no more than 2 stiffeners shall be allowed on one barricade.

TYPICAL PANEL DETAIL FOR SKID OR POST TYPE BARRICADES

Each roadway of a divided highway shall be barricaded in the same manner.

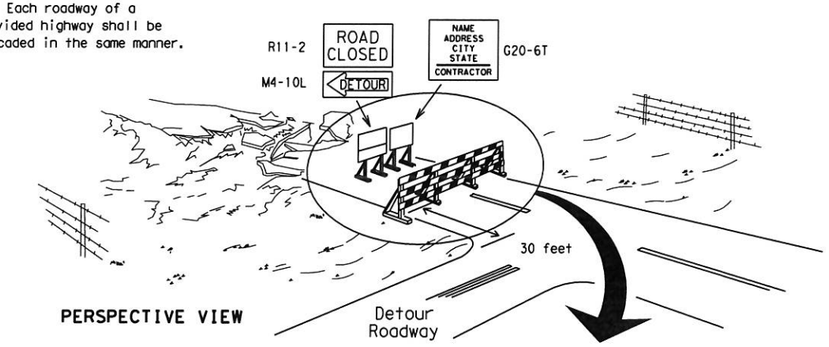

PERSPECTIVE VIEW

The three rails on Type 3 barricades shall be reflectorized orange and reflective white stripes on one side facing one-way traffic and both sides for two-way traffic.

Barricade striping should slant downward in the direction of detour.

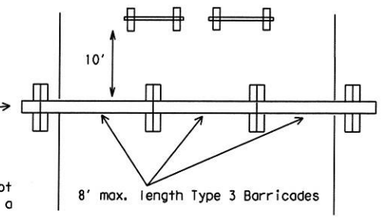

PLAN VIEW

1. Signs should be mounted on independent supports at a 7 foot mounting height in center of roadway. The signs should be a minimum of 10 feet behind Type 3 Barricades.
2. Advance signing shall be as specified elsewhere in the plans.

TYPE 3 BARRICADE (POST AND SKID) TYPICAL APPLICATION

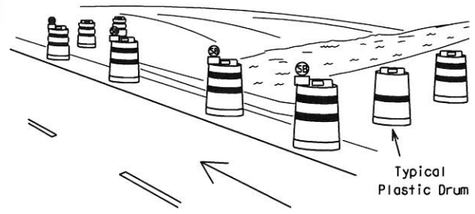

PERSPECTIVE VIEW

1. Where positive redirectional capability is provided, drums may be omitted.
2. Plastic construction fencing may be used with drums for safety as required in the plans.
3. Vertical Panels on flexible support may be substituted for drums when the shoulder width is less than 4 feet.
4. When the shoulder width is greater than 12 feet, steady-burn lights may be omitted if drums are used.
5. Drums must extend the length of the culvert widening.

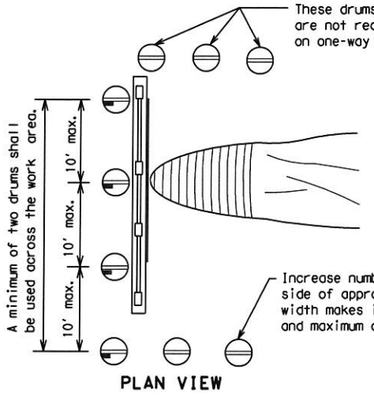

PLAN VIEW

LEGEND	
	Plastic drum
	Plastic drum with steady burn light or yellow warning reflector
SB	Steady burn warning light or yellow warning reflector

CULVERT WIDENING OR OTHER ISOLATED WORK WITHIN THE PROJECT LIMITS

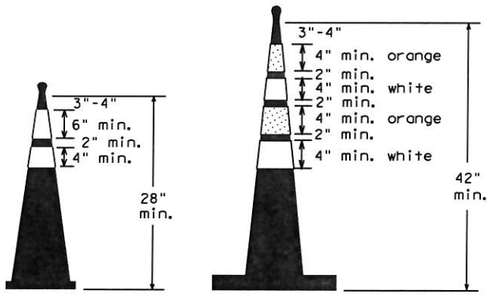

28" Cones shall have a minimum weight of 9 1/2 lbs.

42" 2-piece cones shall have a minimum weight of 30 lbs. including base.

1. Traffic cones and tubular markers shall be predominantly orange, and meet the height and weight requirements shown above.
2. One-piece cones have the body and base of the cone molded in one consolidated unit. Two-piece cones have a cone shaped body and a separate rubber base, or ballast, that is added to keep the device upright and in place.
3. Two-piece cones may have a handle or loop extending up to 8" above the minimum height shown, in order to aid in retrieving the device.
4. Cones or tubular markers used at night shall have white or white and orange reflective bands as shown above. The reflective bands shall have a smooth, sealed outer surface and meet the requirements of Departmental Material Specification DMS-8300 Type A.
5. 28" cones and tubular markers are generally suitable for short duration and short-term stationary work as defined on BC(4). These should not be used for intermediate-term or long-term stationary work unless personnel is on-site to maintain them in their proper upright position.
6. 42" two-piece cones, vertical panels or drums are suitable for all work zone durations.
7. Cones or tubular markers used on each project should be of the same size and shape.

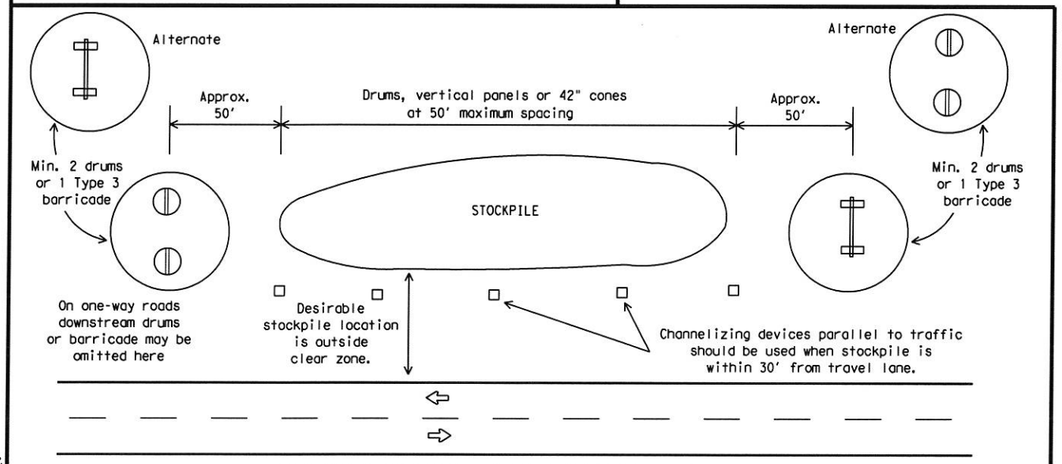

TRAFFIC CONTROL FOR MATERIAL STOCKPILES

THIS DEVICE SHALL NOT BE USED ON PROJECTS LET AFTER MARCH 2014.

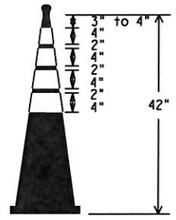

EDGELINE CHANNELIZER

1. This device is intended only for use in place of a vertical panel to channelize traffic by indicating the edge of the travel lane. It is not intended to be used in transitions or tapers.
2. This device shall not be used to separate lanes of traffic (opposing or otherwise) or warn of objects.
3. This device is based on a 42 inch, two-piece cone with an alternate striping pattern: four 4 inch retroreflective bands, with an approximate 2 inch gap between bands. The color of the band should correspond to the color of the edgeline (yellow for left edgeline, white for right edgeline) for which the device is substituted or for which it supplements. The reflectorized bands shall be retroreflective Type A conforming to Departmental Material Specification DMS-8300, unless otherwise noted.
4. The base must weigh a minimum of 30 lbs.

Texas Department of Transportation — Traffic Operations Division Standard

BARRICADE AND CONSTRUCTION CHANNELIZING DEVICES

BC(10)-14

FILE: bc-14.dgn	DN: TxDOT	CK: TxDOT	DW: TxDOT	CK: TxDOT
©TxDOT November 2002	CONT	SECT	JOB	HIGHWAY
REVISIONS 9-07 8-14 7-13	DIST	COUNTY		SHEET NO.

DATE:
FILE:

DISCLAIMER:
The use of this standard is governed by the "Texas Engineering Practice Act". No warranty of any kind is made by TxDOT for any purpose whatsoever. TxDOT assumes no responsibility for the conversion of this standard to other formats or for incorrect results or damages resulting from its use.

DATE:
FILE:

WORK ZONE PAVEMENT MARKINGS

GENERAL

1. The Contractor shall be responsible for maintaining work zone and existing pavement markings, in accordance with the standard specifications and special provisions, on all roadways open to traffic within the CSJ limits unless otherwise stated in the plans.
2. Color, patterns and dimensions shall be in conformance with the "Texas Manual on Uniform Traffic Control Devices" (TMUTCD).
3. Additional supplemental pavement marking details may be found in the plans or specifications.
4. Pavement markings shall be installed in accordance with the TMUTCD and as shown on the plans.
5. When short term markings are required on the plans, short term markings shall conform with the TMUTCD, the plans and details as shown on the Standard Plan Sheet WZ(STPM).
6. When standard pavement markings are not in place and the roadway is opened to traffic, DO NOT PASS signs shall be erected to mark the beginning of the sections where passing is prohibited and PASS WITH CARE signs at the beginning of sections where passing is permitted.
7. All work zone pavement markings shall be installed in accordance with Item 662, "Work Zone Pavement Markings."

RAISED PAVEMENT MARKERS

1. Raised pavement markers are to be placed according to the patterns on BC(12).
2. All raised pavement markers used for work zone markings shall meet the requirements of Item 672, "RAISED PAVEMENT MARKERS" and Departmental Material Specification DMS-4200 or DMS-4300.

PREFABRICATED PAVEMENT MARKINGS

1. Removable prefabricated pavement markings shall meet the requirements of DMS-8241.
2. Non-removable prefabricated pavement markings (foil back) shall meet the requirements of DMS-8240.

MAINTAINING WORK ZONE PAVEMENT MARKINGS

1. The Contractor will be responsible for maintaining work zone pavement markings within the work limits.
2. Work zone pavement markings shall be inspected in accordance with the frequency and reporting requirements of work zone traffic control device inspections as required by Form 599.
3. The markings should provide a visible reference for a minimum distance of 300 feet during normal daylight hours and 160 feet when illuminated by automobile low-beam headlights at night, unless sight distance is restricted by roadway geometrics.
4. Markings failing to meet this criteria within the first 30 days after placement shall be replaced at the expense of the Contractor as per Specification Item 662.

REMOVAL OF PAVEMENT MARKINGS

1. Pavement markings that are no longer applicable, could create confusion or direct a motorist toward or into the closed portion of the roadway shall be removed or obliterated before the roadway is opened to traffic.
2. The above shall not apply to detours in place for less than three days, where flaggers and/or sufficient channelizing devices are used in lieu of markings to outline the detour route.
3. Pavement markings shall be removed to the fullest extent possible, so as not to leave a discernable marking. This shall be by any method approved by TxDOT Specification Item 677 for "Eliminating Existing Pavement Markings and Markers".
4. The removal of pavement markings may require resurfacing or seal coating portions of the roadway as described in Item 677.
5. Subject to the approval of the Engineer, any method that proves to be successful on a particular type pavement may be used.
6. Blast cleaning may be used but will not be required unless specifically shown in the plans.
7. Over-painting of the markings SHALL NOT BE permitted.
8. Removal of raised pavement markers shall be as directed by the Engineer.
9. Removal of existing pavement markings and markers will be paid for directly in accordance with Item 677, "ELIMINATING EXISTING PAVEMENT MARKINGS AND MARKERS," unless otherwise stated in the plans.
10. Black-out marking tape may be used to cover conflicting existing markings for periods less than two weeks when approved by the Engineer.

Temporary Flexible-Reflective Roadway Marker Tabs

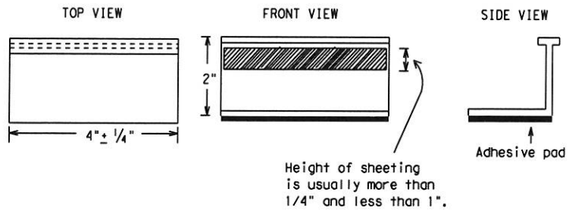

STAPLES OR NAILS SHALL NOT BE USED TO SECURE TEMPORARY FLEXIBLE-REFLECTIVE ROADWAY MARKER TABS TO THE PAVEMENT SURFACE

1. Temporary flexible-reflective roadway marker tabs used as guidemarks shall meet the requirements of DMS-8242.
2. Tabs detailed on this sheet are to be inspected and accepted by the Engineer or designated representative. Sampling and testing is not normally required, however at the option of the Engineer, either "A" or "B" below may be imposed to assure quality before placement on the roadway.
   A. Select five (5) or more tabs at random from each lot or shipment and submit to the Construction Division, Materials and Pavement Section to determine specification compliance.
   B. Select five (5) tabs and perform the following test. Affix five (5) tabs at 24 inch intervals on an asphaltic pavement in a straight line. Using a medium size passenger vehicle or pickup, run over the markers with the front and rear tires at a speed of 35 to 40 miles per hour, four (4) times in each direction. No more than one (1) out of the five (5) reflective surfaces shall be lost or displaced as a result of this test.
3. Small design variances may be noted between tab manufacturers.
4. See Standard Sheet WZ(STPM) for tab placement on new pavements. See Standard Sheet TCP(7-1) for tab placement on seal coat work.

RAISED PAVEMENT MARKERS USED AS GUIDEMARKS

1. Raised pavement markers used as guidemarks shall be from the approved product list, and meet the requirements of DMS-4200.
2. All temporary construction raised pavement markers provided on a project shall be of the same manufacturer.
3. Adhesive for guidemarks shall be bituminous material hot applied or butyl rubber pad for all surfaces, or thermoplastic for concrete surfaces.

Guidemarks shall be designated as:
YELLOW - (two amber reflective surfaces with yellow body).
WHITE - (one silver reflective surface with white body).

DEPARTMENTAL MATERIAL SPECIFICATIONS	
PAVEMENT MARKERS (REFLECTORIZED)	DMS-4200
TRAFFIC BUTTONS	DMS-4300
EPOXY AND ADHESIVES	DMS-6100
BITUMINOUS ADHESIVE FOR PAVEMENT MARKERS	DMS-6130
PERMANENT PREFABRICATED PAVEMENT MARKINGS	DMS-8240
TEMPORARY REMOVABLE, PREFABRICATED PAVEMENT MARKINGS	DMS-8241
TEMPORARY FLEXIBLE, REFLECTIVE ROADWAY MARKER TABS	DMS-8242

A list of prequalified reflective raised pavement markers, non-reflective traffic buttons, roadway marker tabs and other pavement markings can be found at the Material Producer List web address shown on BC(1).

Texas Department of Transportation

Traffic Operations Division Standard

BARRICADE AND CONSTRUCTION PAVEMENT MARKINGS

BC(11)-14

FILE: bc-14.dgn	DN: TxDOT	CK: TxDOT	DW: TxDOT	CK: TxDOT
©TxDOT February 1998	CONT	SECT	JOB	HIGHWAY
REVISIONS				
2-98 9-07	DIST	COUNTY		SHEET NO.
1-02 7-13				
11-02 8-14				

DISCLAIMER:
The use of this standard is governed by the "Texas Engineering Practice Act". No warranty of any kind is made by TxDOT for any purpose whatsoever. TxDOT assumes no responsibility for the conversion of this standard to other formats or for incorrect results or damages resulting from its use.

DATE:
FILE:

PAVEMENT MARKING PATTERNS

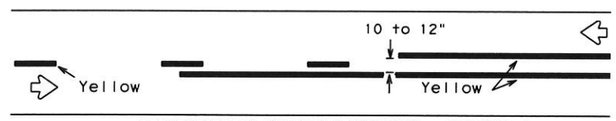

REFLECTORIZED PAVEMENT MARKINGS - PATTERN A

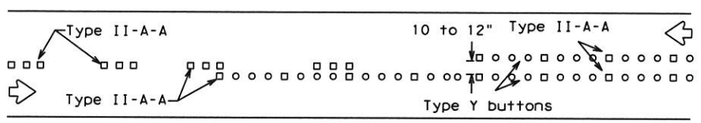

RAISED PAVEMENT MARKERS - PATTERN A

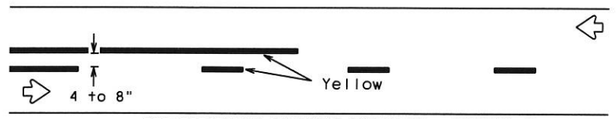

REFLECTORIZED PAVEMENT MARKINGS - PATTERN B

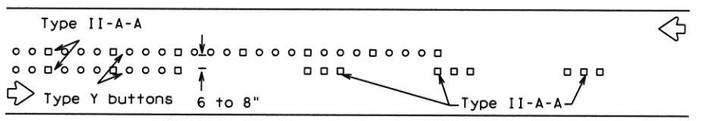

RAISED PAVEMENT MARKERS - PATTERN B

Pattern A is the TXDOT Standard, however Pattern B may be used if approved by the Engineer.
Prefabricated markings may be substituted for reflectorized pavement markings.

CENTER LINE & NO-PASSING ZONE BARRIER LINES FOR TWO-LANE, TWO-WAY HIGHWAYS

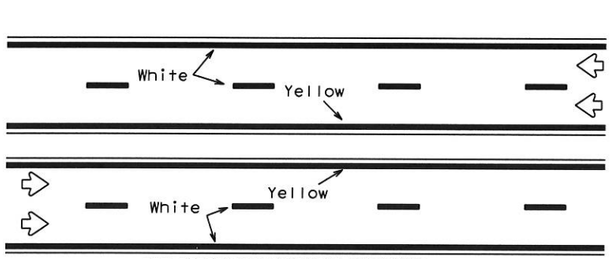

REFLECTORIZED PAVEMENT MARKINGS

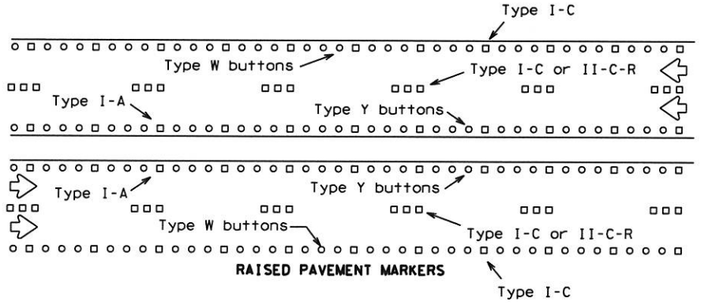

RAISED PAVEMENT MARKERS

Prefabricated markings may be substituted for reflectorized pavement markings.

EDGE & LANE LINES FOR DIVIDED HIGHWAY

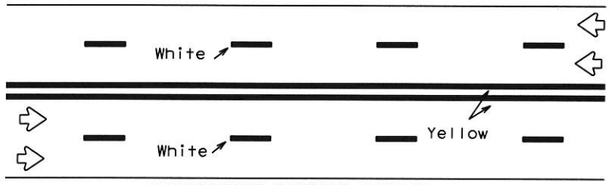

REFLECTORIZED PAVEMENT MARKINGS

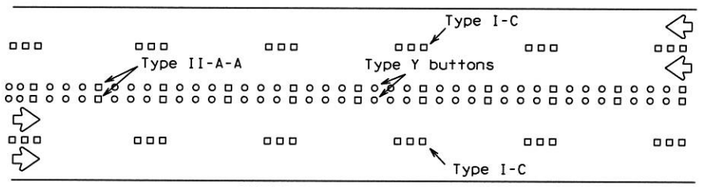

RAISED PAVEMENT MARKERS

Prefabricated markings may be substituted for reflectorized pavement markings.

LANE & CENTER LINES FOR MULTILANE UNDIVIDED HIGHWAYS

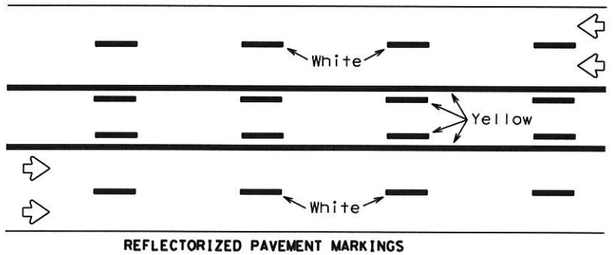

REFLECTORIZED PAVEMENT MARKINGS

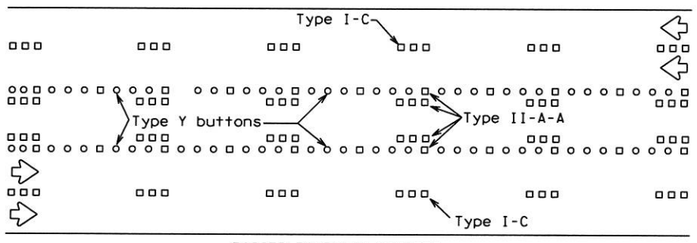

RAISED PAVEMENT MARKERS

Prefabricated markings may be substituted for reflectorized pavement markings.

TWO-WAY LEFT TURN LANE

STANDARD WORK ZONE PAVEMENT MARKINGS DETAILS

SOLID LINES

DOUBLE NO-PASSING LINE

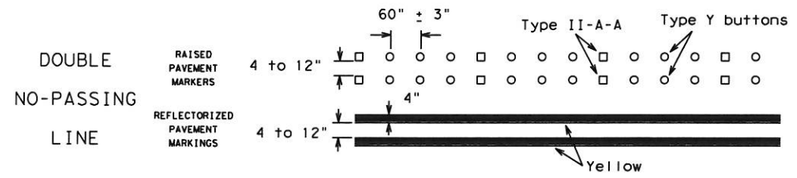

EDGE LINE OR SINGLE NO-PASSING LINE

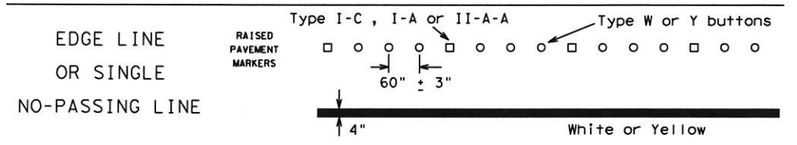

WIDE LINE

(FOR LEFT TURN CHANNELIZING LINE OR CHANNELIZING LINE USED TO DISCOURAGE LANE CHANGING.)

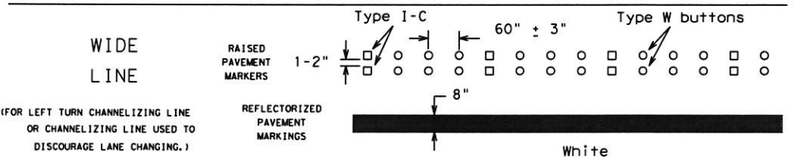

BROKEN LINES

CENTER LINE OR LANE LINE

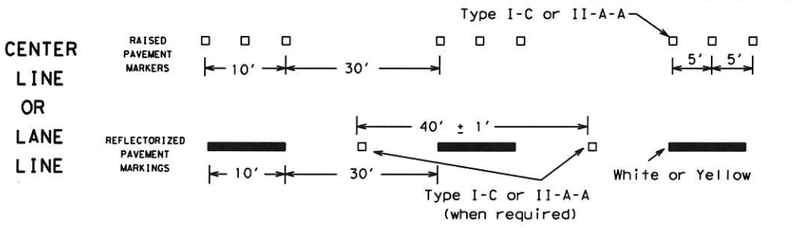

AUXILIARY OR LANEDROP LINE

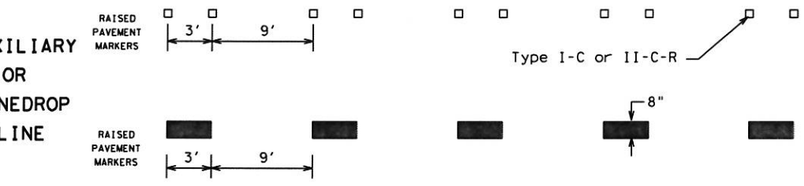

REMOVABLE MARKINGS WITH RAISED PAVEMENT MARKERS

If raised pavement markers are used to supplement REMOVABLE markings, the markers shall be applied to the top of the tape at the approximate mid length of tape used for broken lines or at 20 foot spacing for solid lines. This allows an easier removal of raised pavement markers and tape.

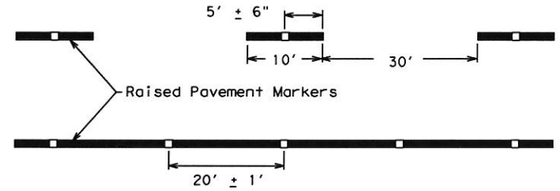

Centerline only - not to be used on edge lines

Raised pavement markers used as standard pavement markings shall be from the approved products list and meet the requirements of Item 672 "RAISED PAVEMENT MARKERS."

Texas Department of Transportation

Traffic Operations Division Standard

BARRICADE AND CONSTRUCTION PAVEMENT MARKING PATTERNS

BC(12)-14

FILE: bc-14.dgn	DN: TxDOT	CK: TxDOT	DW: TxDOT	CK: TxDOT
©TxDOT February 1998	CONT	SECT	JOB	HIGHWAY
REVISIONS				
1-97 9-07	DIST	COUNTY		SHEET NO.
2-98 7-13				
11-02 8-14				

106

DISCLAIMER:
The use of this standard is governed by the "Texas Engineering Practice Act". No warranty of any kind is made by TxDOT for any purpose whatsoever. TxDOT assumes no responsibility for the conversion of this standard to other formats or for incorrect results or damages resulting from its use.

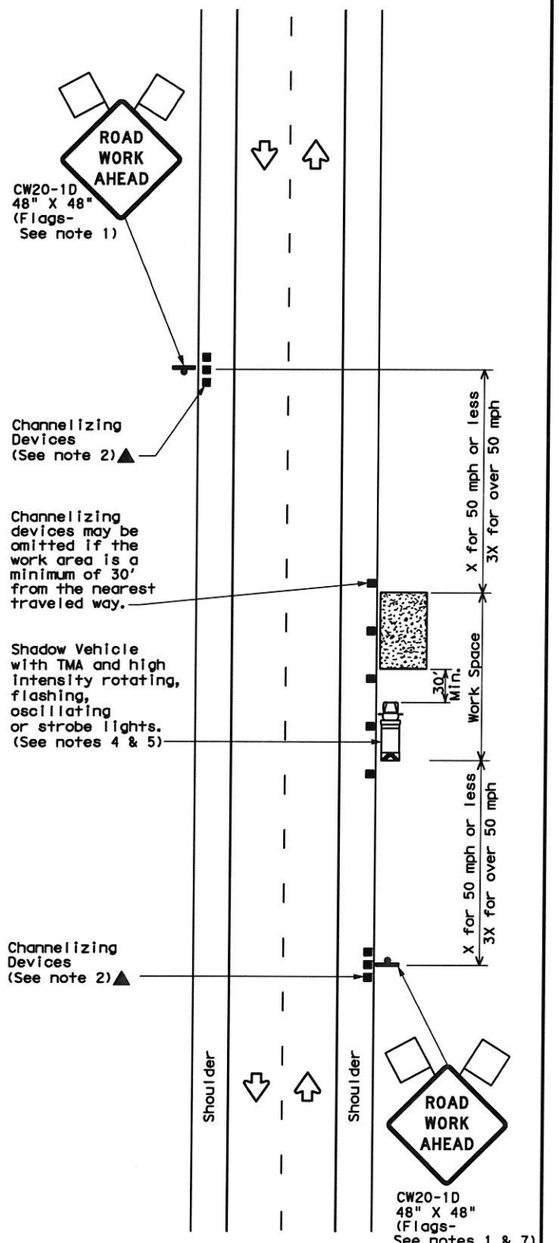

TCP (1-1a)

WORK SPACE NEAR SHOULDER
Conventional Roads

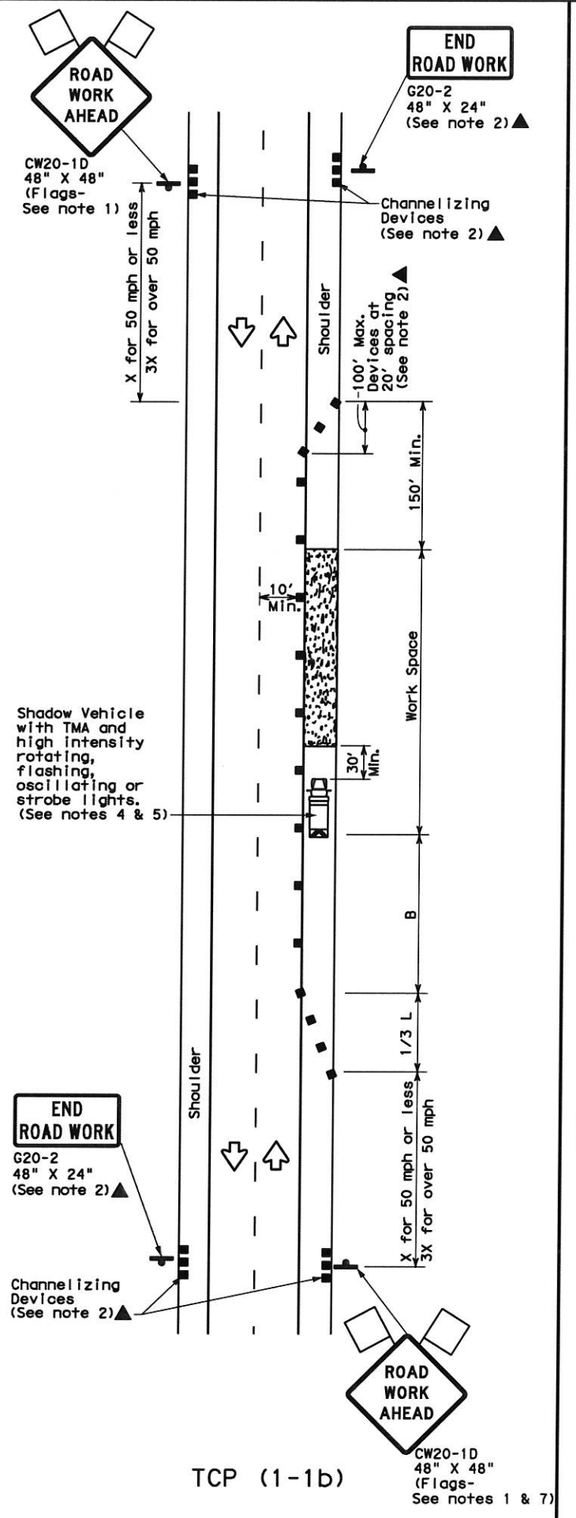

TCP (1-1b)

WORK SPACE ON SHOULDER
Conventional Roads

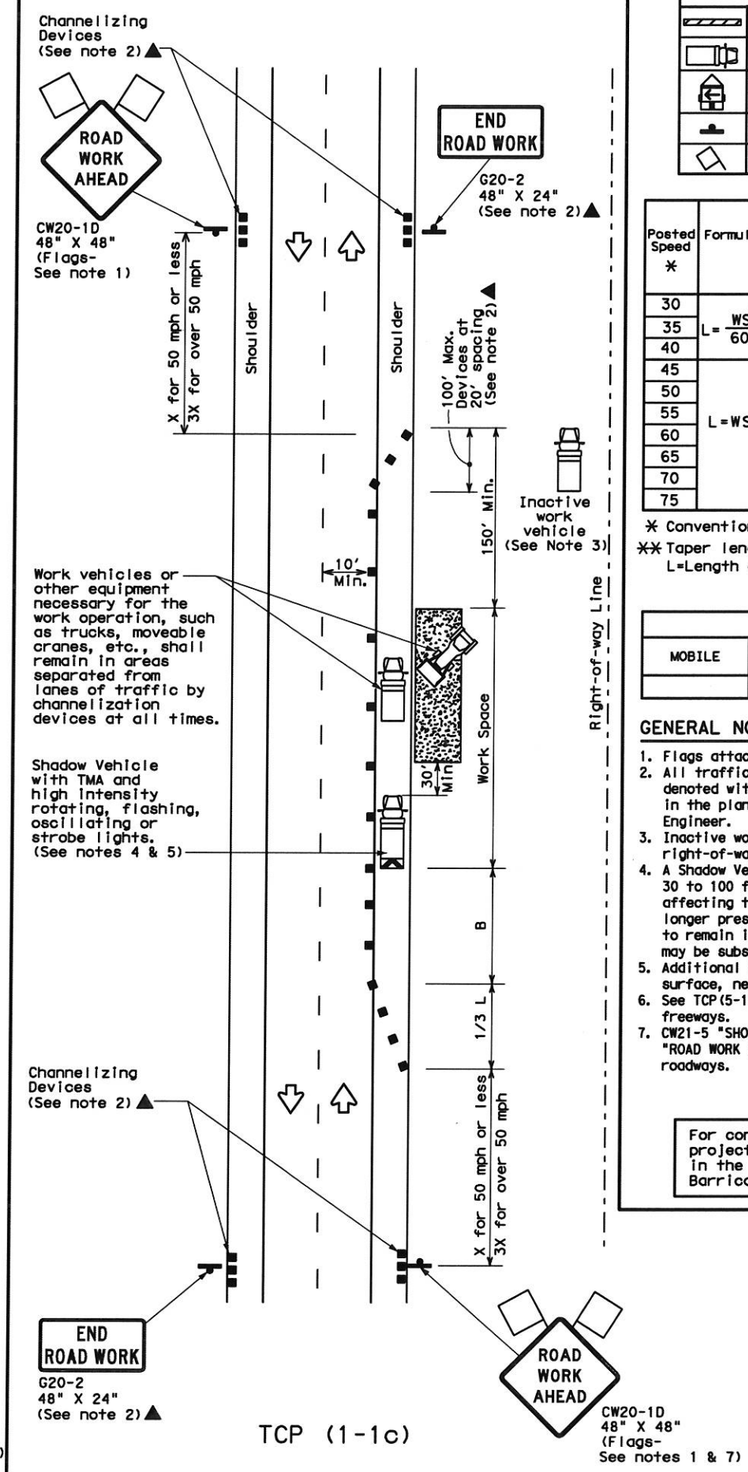

TCP (1-1c)

WORK VEHICLES ON SHOULDER
Conventional Roads

LEGEND			
	Type 3 Barricade		Channelizing Devices
	Heavy Work Vehicle		Truck Mounted Attenuator (TMA)
	Trailer Mounted Flashing Arrow Board	M	Portable Changeable Message Sign (PCMS)
	Sign		Traffic Flow
	Flag		Flagger

Posted Speed *	Formula	Minimum Desirable Taper Lengths ** 10' Offset	11' Offset	12' Offset	Suggested Maximum Spacing of Channelizing Devices On a Taper	On a Tangent	Minimum Sign Spacing "X" Distance	Suggested Longitudinal Buffer Space "B"
30	$L=\frac{WS^2}{60}$	150'	165'	180'	30'	60'	120'	90'
35		205'	225'	245'	35'	70'	160'	120'
40		265'	295'	320'	40'	80'	240'	155'
45	L=WS	450'	495'	540'	45'	90'	320'	195'
50		500'	550'	600'	50'	100'	400'	240'
55		550'	605'	660'	55'	110'	500'	295'
60		600'	660'	720'	60'	120'	600'	350'
65		650'	715'	780'	65'	130'	700'	410'
70		700'	770'	840'	70'	140'	800'	475'
75		750'	825'	900'	75'	150'	900'	540'

* Conventional Roads Only

** Taper lengths have been rounded off.
L=Length of Taper(FT) W=Width of Offset(FT) S=Posted Speed(MPH)

TYPICAL USAGE				
MOBILE	SHORT DURATION	SHORT TERM STATIONARY	INTERMEDIATE TERM STATIONARY	LONG TERM STATIONARY
	✓	✓		

GENERAL NOTES

1. Flags attached to signs where shown are REQUIRED.
2. All traffic control devices illustrated are REQUIRED, except those denoted with the triangle symbol may be omitted when stated elsewhere in the plans, or for routine maintenance work, when approved by the Engineer.
3. Inactive work vehicles or other equipment should be parked near the right-of-way line and not parked on the paved shoulder.
4. A Shadow Vehicle with a TMA should be used anytime it can be positioned 30 to 100 feet in advance of the area of crew exposure without adversely affecting the performance or quality of the work. If workers are no longer present but road or work conditions require the traffic control to remain in place, Type 3 Barricades or other channelizing devices may be substituted for the Shadow Vehicle and TMA.
5. Additional Shadow Vehicles with TMAs may be positioned off the paved surface, next to those shown in order to protect wider work spaces.
6. See TCP(5-1)for shoulder work on divided highways, expressways and freeways.
7. CW21-5 "SHOULDER WORK" signs may be used in place of CW20-1D "ROAD WORK AHEAD" signs for shoulder work on conventional roadways.

For construction or maintenance contract work, specific project requirements for shadow vehicles can be found in the project GENERAL NOTES for Item 502, Barricades, Signs and Traffic Handling.

Texas Department of Transportation
Traffic Operations Division

TRAFFIC CONTROL PLAN CONVENTIONAL ROAD SHOULDER WORK

TCP(1-1)-12

© TxDOT December 1985

DN: TXDOT	CK: TXDOT	DW: TXDOT	CK: TXDOT
CONT	SECT	JOB	HIGHWAY
DIST	COUNTY		SHEET NO.

REVISIONS
2-94 2-12
8-95
1-97
4-98

DATE:
FILE:

DISCLAIMER: The use of this standard is governed by the "Texas Engineering Practice Act". No warranty of any kind is made by TxDOT for any purpose whatsoever. TxDOT assumes no responsibility for the conversion of this standard to other formats or for incorrect results or damages resulting from its use.

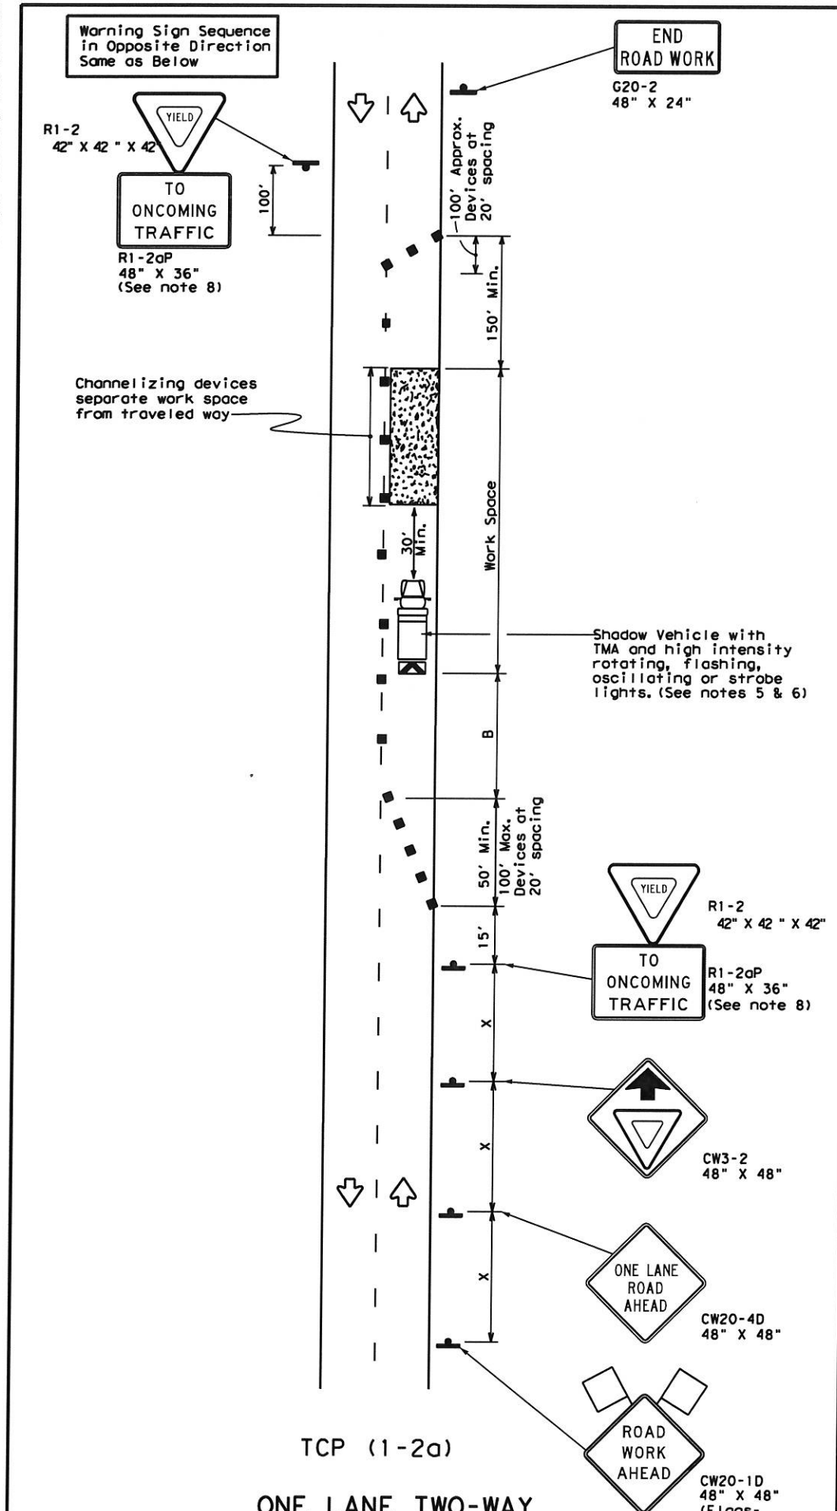

TCP (1-2a)

ONE LANE TWO-WAY
CONTROL WITH YIELD SIGNS
(Less than 2000 ADT - See note 7)

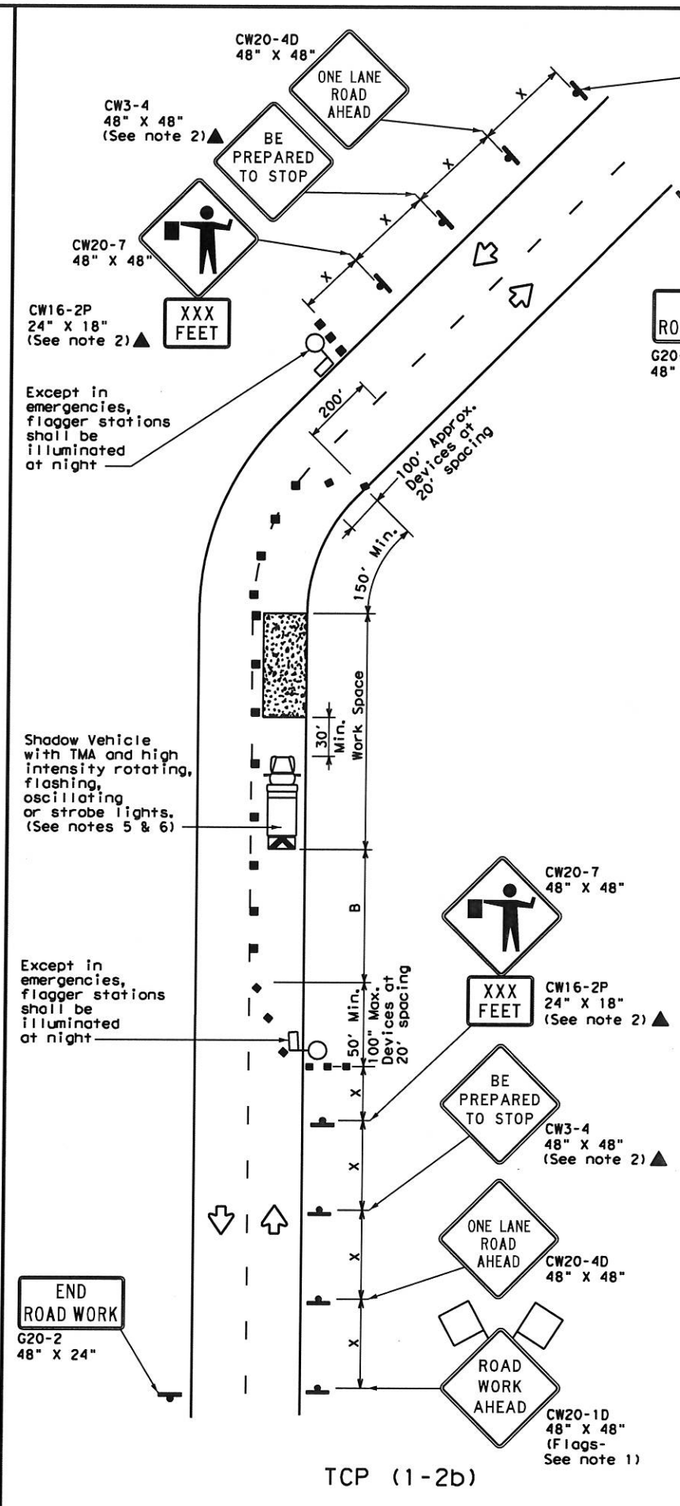

TCP (1-2b)

ONE LANE TWO-WAY
CONTROL WITH FLAGGERS

LEGEND			
	Type 3 Barricade		Channelizing Devices
	Heavy Work Vehicle		Truck Mounted Attenuator (TMA)
	Trailer Mounted Flashing Arrow Board	M	Portable Changeable Message Sign (PCMS)
	Sign		Traffic Flow
	Flag		Flagger

Posted Speed *	Formula	Minimum Desirable Taper Lengths ** 10' Offset	11' Offset	12' Offset	Suggested Maximum Spacing of Channelizing Devices: On a Taper	On a Tangent	Minimum Sign Spacing "X" Distance	Suggested Longitudinal Buffer Space "B"	Stopping Sight Distance
30	$L=\frac{WS^2}{60}$	150'	165'	180'	30'	60'	120'	90'	200'
35		205'	225'	245'	35'	70'	160'	120'	250'
40		265'	295'	320'	40'	80'	240'	155'	305'
45	L=WS	450'	495'	540'	45'	90'	320'	195'	360'
50		500'	550'	600'	50'	100'	400'	240'	425'
55		550'	605'	660'	55'	110'	500'	295'	495'
60		600'	660'	720'	60'	120'	600'	350'	570'
65		650'	715'	780'	65'	130'	700'	410'	645'
70		700'	770'	840'	70'	140'	800'	475'	730'
75		750'	825'	900'	75'	150'	900'	540'	820'

* Conventional Roads Only

** Taper lengths have been rounded off.
L=Length of Taper(FT) W=Width of Offset(FT) S=Posted Speed(MPH)

TYPICAL USAGE				
MOBILE	SHORT DURATION	SHORT TERM STATIONARY	INTERMEDIATE TERM STATIONARY	LONG TERM STATIONARY
	✓	✓		

GENERAL NOTES

1. Flags attached to signs where shown are REQUIRED.
2. All traffic control devices illustrated are REQUIRED, except those denoted with the triangle symbol may be omitted when stated elsewhere in the plans, or for routine maintenance work, when approved by the Engineer.
3. The CW3-4 "BE PREPARED TO STOP" sign may be installed after the CW20-4D "ONE LANE ROAD AHEAD" sign, but proper sign spacing shall be maintained.
4. Sign spacing may be increased or an additional CW20-1D "ROAD WORK AHEAD" sign may be used if advance warning ahead of the flagger or R1-2 "YIELD" sign is less than 1500 feet.
5. A Shadow Vehicle with a TMA should be used anytime it can be positioned 30 to 100 feet in advance of the area of crew exposure without adversely affecting the performance or quality of the work. If workers are no longer present but road or work conditions require the traffic control to remain in place, Type 3 Barricades or other channelizing devices may be substituted for the Shadow Vehicle and TMA.
6. Additional Shadow Vehicles with TMAs may be positioned off the paved surface, next to those shown in order to protect wider work spaces.

TCP (1-2a)

7. R1-2 "YIELD" sign traffic control may be used on projects with approaches that have adequate sight distance. For projects in urban areas, work spaces should be no longer than one half city block. In rural areas on roadways with less than 2000 ADT, work spaces should be no longer than 400 feet.
8. R1-2 "YIELD" sign with R1-2aP "TO ONCOMING TRAFFIC" plaque shall be placed on a support at a 7 foot minimum mounting height.

TCP (1-2b)

9. Flaggers should use two-way radios or other methods of communication to control traffic.
10. Length of work space should be based on the ability of flaggers to communicate.
11. If the work space is located near a horizontal or vertical curve, the buffer distances should be increased in order to maintain adequate stopping sight distance to the flagger and a queue of stopped vehicles (see table above).
12. Channelizing devices on the center-line may be omitted when a pilot car is leading traffic and approved by the Engineer.
13. Flaggers should use 24" STOP/SLOW paddles to control traffic. Flags should be limited to emergency situations.

For construction or maintenance contract work, specific project requirements for shadow vehicles can be found in the project GENERAL NOTES for Item 502, Barricades, Signs and Traffic Handling.

Texas Department of Transportation
Traffic Operations Division

TRAFFIC CONTROL PLAN
ONE-LANE TWO-WAY
TRAFFIC CONTROL

TCP(1-2)-12

©TxDOT December 1985

DN: TXDOT	CK: TXDOT	DW: TXDOT	CK: TXDOT

REVISIONS	CONT	SECT	JOB	HIGHWAY
4-90 2-12				
2-94	DIST	COUNTY		SHEET NO.
1-97				
4-98				

DATE:
FILE:

DISCLAIMER:
The use of this standard is governed by the "Texas Engineering Practice Act". No warranty of any kind is made by TxDOT for any purpose whatsoever. TxDOT assumes no responsibility for the conversion of this standard to other formats or for incorrect results or damages resulting from its use.

DATE:
FILE:

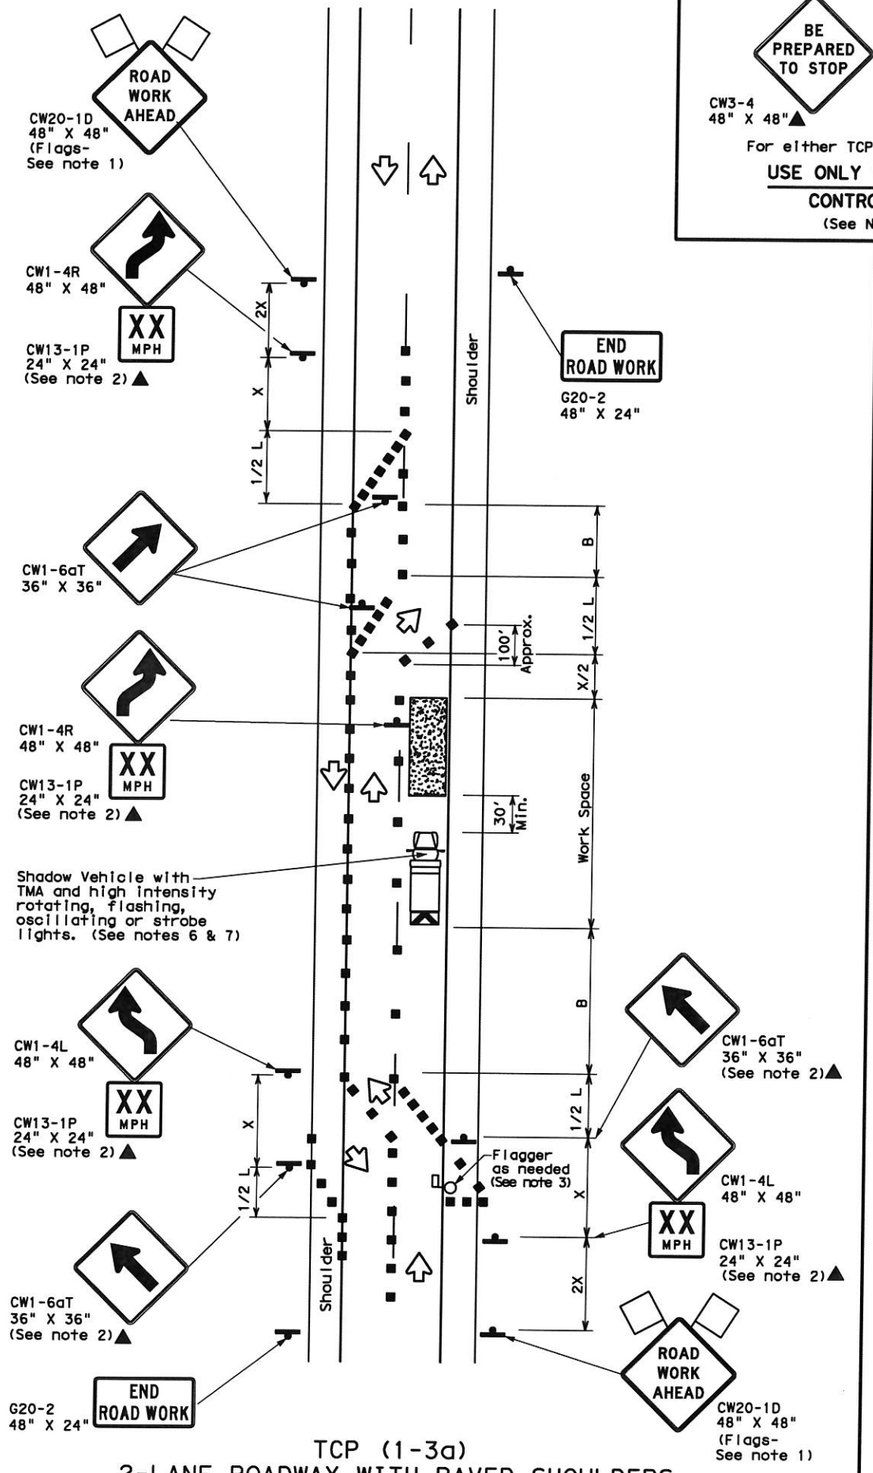

TCP (1-3a)
2-LANE ROADWAY WITH PAVED SHOULDERS

ONE LANE CLOSED
ADEQUATE FIELD OF VIEW

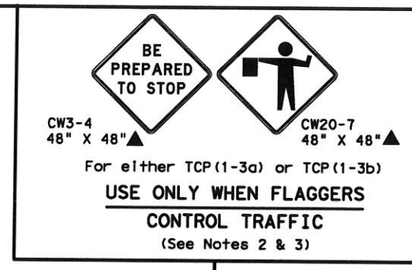

For either TCP(1-3a) or TCP(1-3b)

USE ONLY WHEN FLAGGERS CONTROL TRAFFIC

(See Notes 2 & 3)

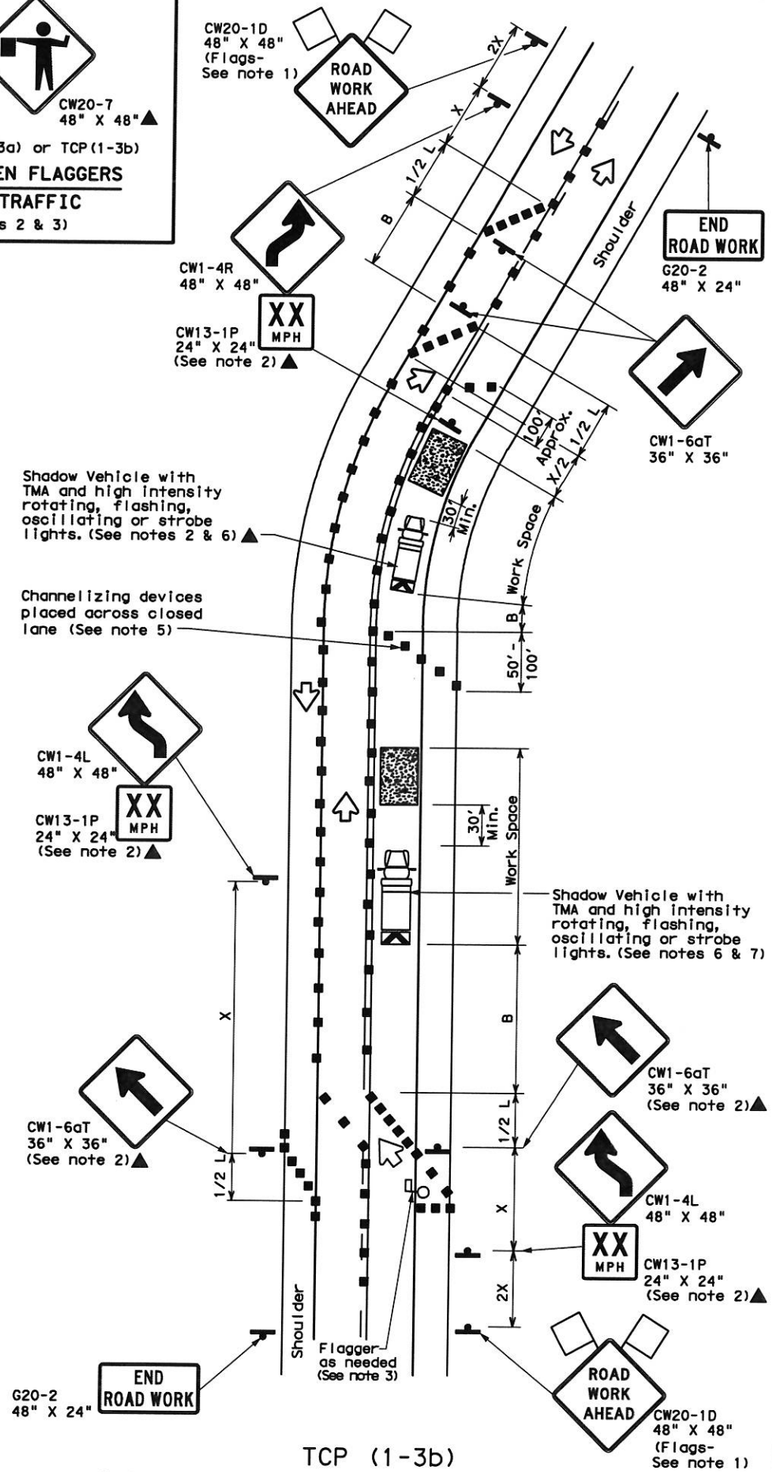

TCP (1-3b)
2-LANE ROADWAY WITH PAVED SHOULDERS

ONE LANE CLOSED
INADEQUATE FIELD OF VIEW

LEGEND			
	Type 3 Barricade		Channelizing Devices
	Heavy Work Vehicle		Truck Mounted Attenuator (TMA)
	Trailer Mounted Flashing Arrow Board	M	Portable Changeable Message Sign (PCMS)
	Sign		Traffic Flow
	Flag		Flagger

Posted Speed *	Formula	Minimum Desirable Taper Lengths ** 10' Offset	11' Offset	12' Offset	Suggested Maximum Spacing of Channelizing Devices: On a Taper	On a Tangent	Minimum Sign Spacing "X" Distance	Suggested Longitudinal Buffer Space "B"
30	$L=\frac{WS^2}{60}$	150'	165'	180'	30'	60'	120'	90'
35		205'	225'	245'	35'	70'	160'	120'
40		265'	295'	320'	40'	80'	240'	155'
45	L=WS	450'	495'	540'	45'	90'	320'	195'
50		500'	550'	600'	50'	100'	400'	240'
55		550'	605'	660'	55'	110'	500'	295'
60		600'	660'	720'	60'	120'	600'	350'
65		650'	715'	780'	65'	130'	700'	410'
70		700'	770'	840'	70'	140'	800'	475'
75		750'	825'	900'	75'	150'	900'	540'

* Conventional Roads Only

** Taper lengths have been rounded off.
L=Length of Taper(FT) W=Width of Offset(FT) S=Posted Speed(MPH)

TYPICAL USAGE				
MOBILE	SHORT DURATION	SHORT TERM STATIONARY	INTERMEDIATE TERM STATIONARY	LONG TERM STATIONARY
	✓	✓		

GENERAL NOTES

1. Flags attached to signs where shown are REQUIRED.
2. All traffic control devices illustrated are REQUIRED, except those denoted with the triangle symbol may be omitted when stated elsewhere in the plans, or for routine maintenance work, when approved by the Engineer.
3. Flagger control should NOT be used unless roadway conditions or heavy traffic volume require additional emphasis to safely control traffic. Additional flaggers may be positioned in advance of traffic queues to alert traffic to reduce speed.
4. DO NOT PASS, PASS WITH CARE and construction regulatory speed zone signs may be installed downstream of the ROAD WORK AHEAD signs.
5. When the work zone is made up of several work spaces, channelizing devices should be placed laterally across the closed lane to re-emphasize closure. Laterally placed channelizing devices should be repeated every 500 to 1000 feet in urban areas and every 1/4 to 1/2 mile in rural areas.
6. A Shadow Vehicle with a TMA should be used anytime it can be positioned 30 to 100 feet in advance of the area of crew exposure without adversely affecting the performance or quality of the work. If workers are no longer present but road or work conditions require the traffic control to remain in place, Type 3 Barricades or other channelizing devices may be substituted for the Shadow Vehicle and TMA.
7. Additional Shadow Vehicles with TMAs may be positioned off the paved surface, next to those shown in order to protect wider work spaces.
8. Where traffic is directed over a yellow centerline, channelizing devices which separate two-way traffic should be spaced on tapers at 20', or 15' if posted speed are 35 mph or slower, and for tangent sections, at 1/2S where S is the speed in mph. This tighter device spacing is intended for the area of conflicting markings not the entire work zone.

For construction or maintenance contract work, specific project requirements for shadow vehicles can be found in the project GENERAL NOTES for Item 502, Barricades, Signs and Traffic Handling.

Texas Department of Transportation
Traffic Operations Division

TRAFFIC CONTROL PLAN
TRAFFIC SHIFTS ON TWO LANE ROADS

TCP(1-3)-12

©TxDOT December 1985

DN: TXDOT	CK: TXDOT	DW: TXDOT	CK: TXDOT

REVISIONS	CONT	SECT	JOB	HIGHWAY
2-94 2-12				
8-95	DIST	COUNTY		SHEET NO.
1-97				
4-98				

DISCLAIMER: The use of this standard is governed by the "Texas Engineering Practice Act". No warranty of any kind is made by TxDOT for any purpose whatsoever. TxDOT assumes no responsibility for the conversion of this standard to other formats or for incorrect results or damages resulting from its use.

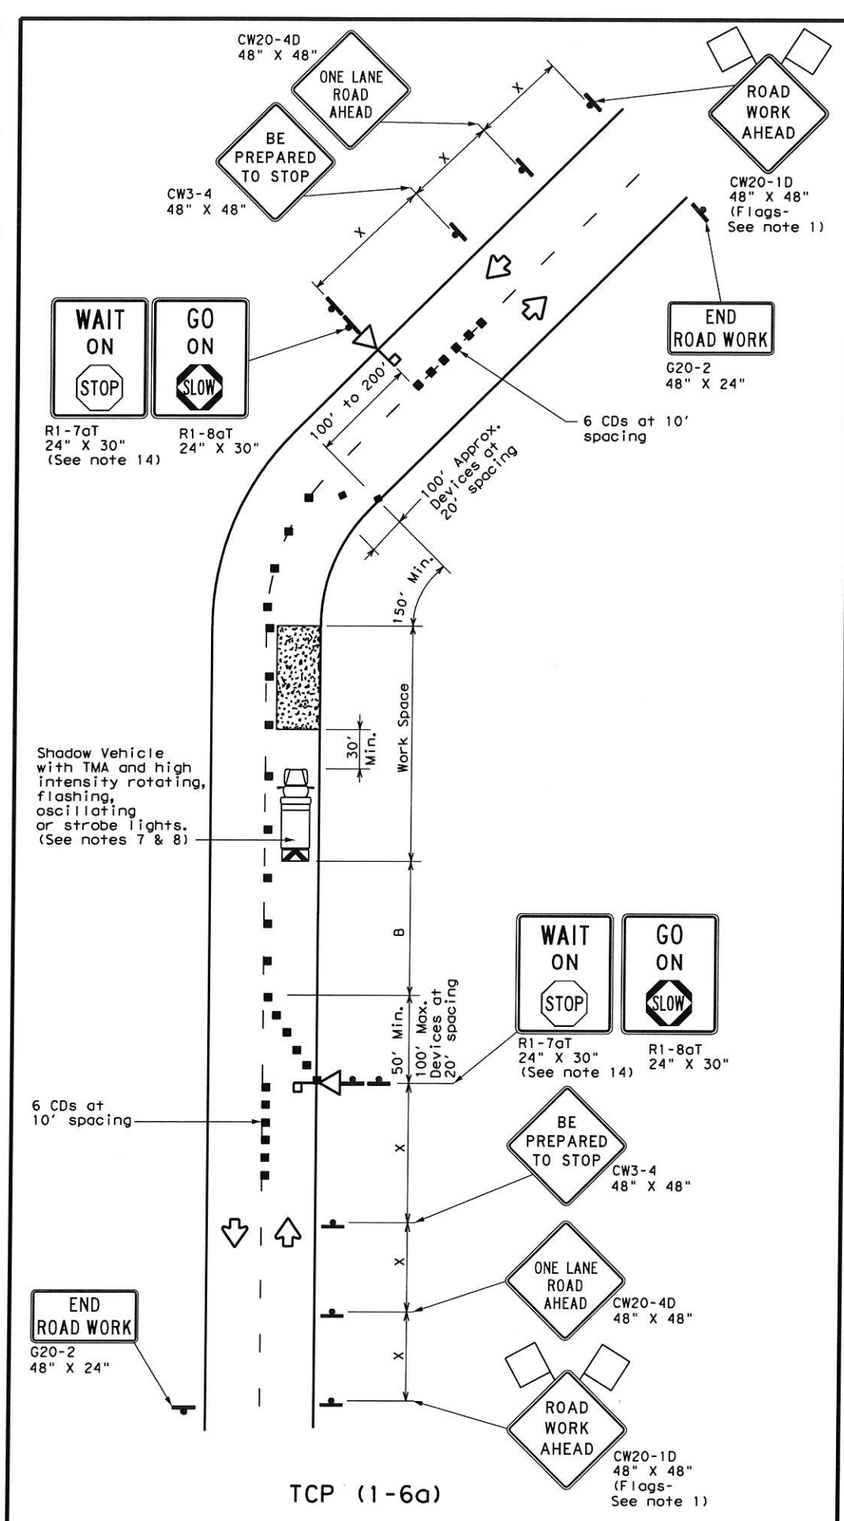

TCP (1-6a)

ONE LANE TWO-WAY CONTROL WITH STOP/SLOW AFADs

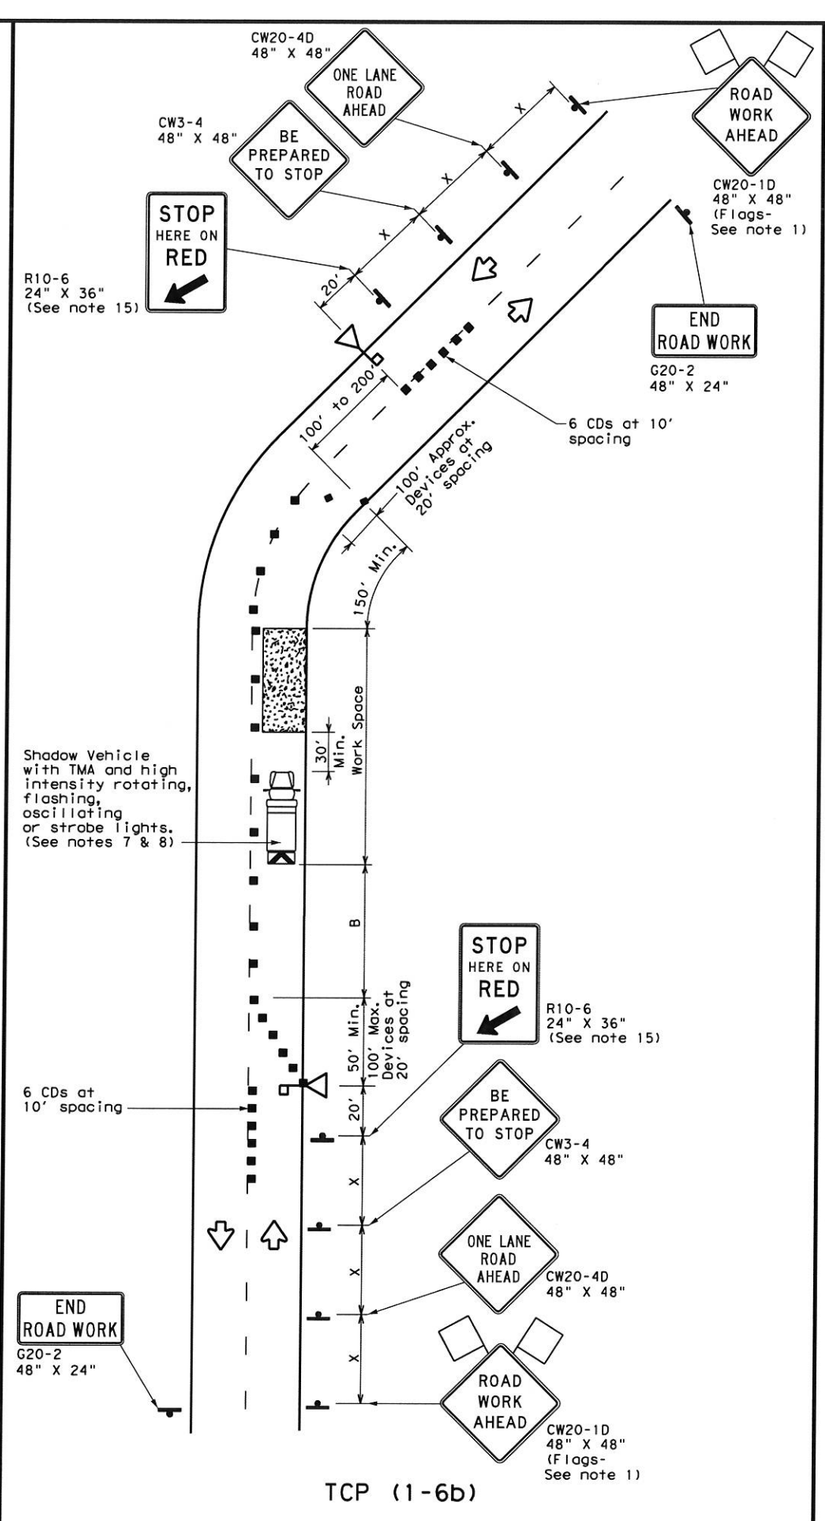

TCP (1-6b)

ONE LANE TWO-WAY CONTROL WITH RED/YELLOW LENS AFADs

LEGEND			
	Type 3 Barricade		Channelizing Devices (CDs)
	Heavy Work Vehicle		Truck Mounted Attenuator (TMA)
	Automated Flagger Assistance Device (AFAD)	M	Portable Changeable Message Sign (PCMS)
	Sign		Traffic Flow
	Flag		Flagger

Posted Speed *	Formula	Minimum Desirable Taper Lengths ** 10' Offset	11' Offset	12' Offset	Suggested Maximum Spacing of Channelizing Devices: On a Taper	On a Tangent	Minimum Sign Spacing "X" Distance	Suggested Longitudinal Buffer Space "B"	Stopping Sight Distance
30	$L=\frac{WS^2}{60}$	150'	165'	180'	30'	60'	120'	90'	200'
35		205'	225'	245'	35'	70'	160'	120'	250'
40		265'	295'	320'	40'	80'	240'	155'	305'
45	L=WS	450'	495'	540'	45'	90'	320'	195'	360'
50		500'	550'	600'	50'	100'	400'	240'	425'
55		550'	605'	660'	55'	110'	500'	295'	495'
60		600'	660'	720'	60'	120'	600'	350'	570'
65		650'	715'	780'	65'	130'	700'	410'	645'
70		700'	770'	840'	70'	140'	800'	475'	730'
75		750'	825'	900'	75'	150'	900'	540'	820'

* Conventional Roads Only

** Taper lengths have been rounded off.
L=Length of Taper(FT) W=Width of Offset(FT) S=Posted Speed(MPH)

TYPICAL USAGE				
MOBILE	SHORT DURATION	SHORT TERM STATIONARY	INTERMEDIATE TERM STATIONARY	LONG TERM STATIONARY
	✓	✓		

GENERAL NOTES

1. Flags attached to signs where shown are REQUIRED.
2. AFADs shall only be used in situations where there is one lane of approaching traffic in the direction to be controlled.
3. Adequate stopping sight distance must be provided to each AFAD location for approaching traffic. (See table above).
4. Each AFAD shall be operated by a qualified/certified flagger. Flaggers operating AFADs shall not leave them unattended while they are in use.
5. One flagger may operate two AFADs only when the flagger has an unobstructed view of both AFADs and of the approaching traffic in both directions.
6. When pilot cars are used, a flagger controlling traffic shall be located on each approach. AFADs shall not be operated by the pilot car operator.
7. All AFADs shall be equipped with gate arms with an orange or fluorescent red-orange flag attached to the end of the gate arm. The flag shall be a minimum of 16" square.
8. A Shadow Vehicle with a TMA should be used anytime it can be positioned 30 to 100 feet in advance of the area of crew exposure without adversely affecting the performance or quality of the work. If workers are no longer present but road or work conditions require the traffic control to remain in place, Type 3 Barricades or other channelizing devices may be substituted for the Shadow Vehicle and TMA.
9. Additional Shadow Vehicles with TMAs may be positioned off the paved surface, next to those shown in order to protect wider work spaces.
10. Flaggers should use two-way radios or other methods of communication to control traffic.
11. Length of work space should be based on the ability of flaggers to communicate.
12. If the work space is located near a horizontal or vertical curve, the buffer distances should be increased in order to maintain stopping sight distance to the AFAD.
13. Channelizing devices on the center line may be omitted when a pilot car is leading traffic and approved by the Engineer.
14. The R1-7aT "WAIT ON STOP" sign and the R1-8aT "GO ON SLOW" sign shall be installed at the AFAD location on separate supports or they may be fabricated as one 48" x 30" sign. They shall not obscure the face of the STOP/SLOW AFAD.
15. The R10-6 "STOP HERE ON RED" arrow sign shall be offset so as not to obscure the lenses of the AFAD.

For construction or maintenance contract work, specific project requirements for shadow vehicles can be found in the project GENERAL NOTES for Item 502, Barricades, Signs and Traffic Handling.

Texas Department of Transportation
Traffic Operations Division

TRAFFIC CONTROL PLAN
AUTOMATED FLAGGER ASSISTANCE DEVICES (AFADS)
TCP(1-6)-12

©TxDOT February 2012

REVISIONS

DN: TXDOT	CK: TXDOT	DW: TXDOT	CK: TXDOT
CONT	SECT	JOB	HIGHWAY
DIST	COUNTY		SHEET NO.

DATE:
FILE:

DISCLAIMER:
The use of this standard is governed by the "Texas Engineering Practice Act". No warranty of any kind is made by TxDOT for any purpose whatsoever. TxDOT assumes no responsibility for the conversion of this standard to other formats or for incorrect results or damages resulting from its use.

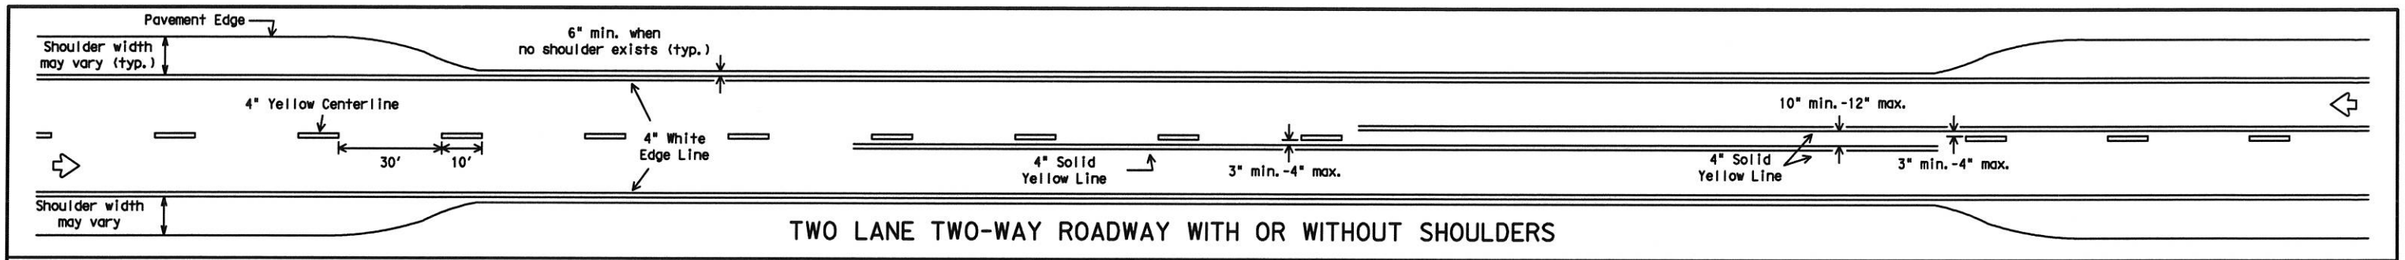

TWO LANE TWO-WAY ROADWAY WITH OR WITHOUT SHOULDERS

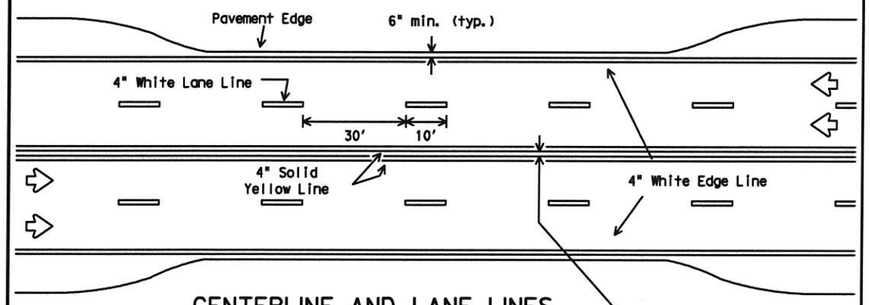

CENTERLINE AND LANE LINES FOUR LANE TWO-WAY ROADWAY WITH OR WITHOUT SHOULDERS

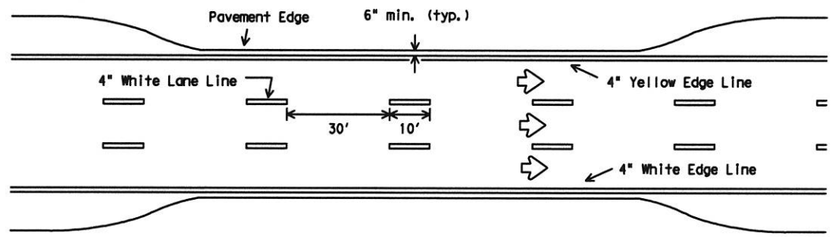

EDGE LINE AND LANE LINES ONE-WAY ROADWAY WITH OR WITHOUT SHOULDERS

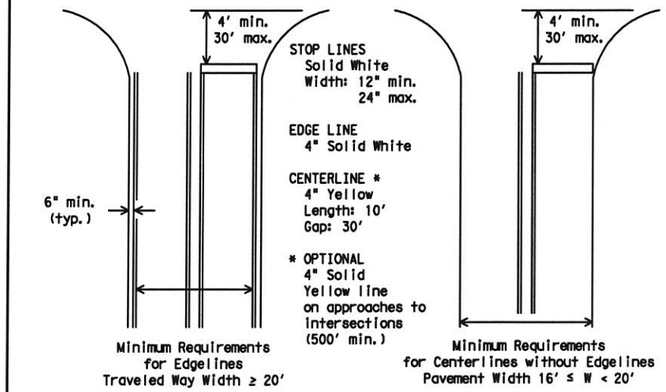

GUIDE FOR PLACEMENT OF STOP LINES, EDGE LINE & CENTERLINE

Based on Traveled Way and Pavement Widths for Undivided Highways

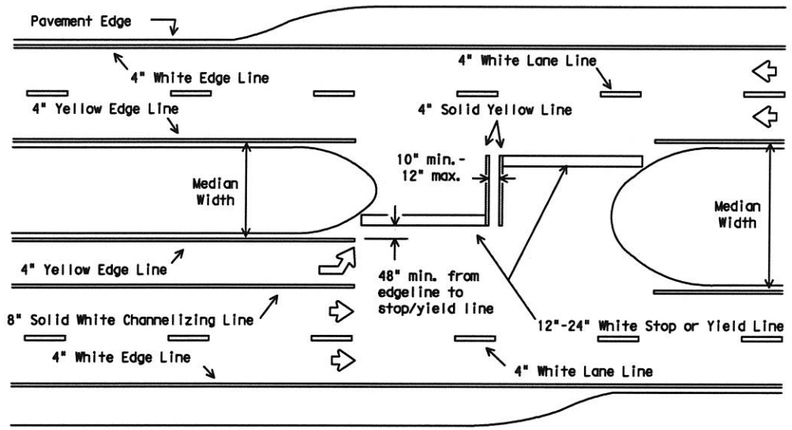

All medians shall be field measured to determine the location of necessary striping. Stop/Yield bars and centerlines shall be placed when the median width is greater than 30 ft. The median width is defined as the area between two roadways of a divided highway measured from edge of traveled way to edge of traveled way. The median excludes turn lanes. The median width might be different between intersections, interchanges and of opposite approaches of the same intersection. The narrow median width will be the controlling width to determine if markings are required.

FOUR LANE DIVIDED ROADWAY INTERSECTIONS

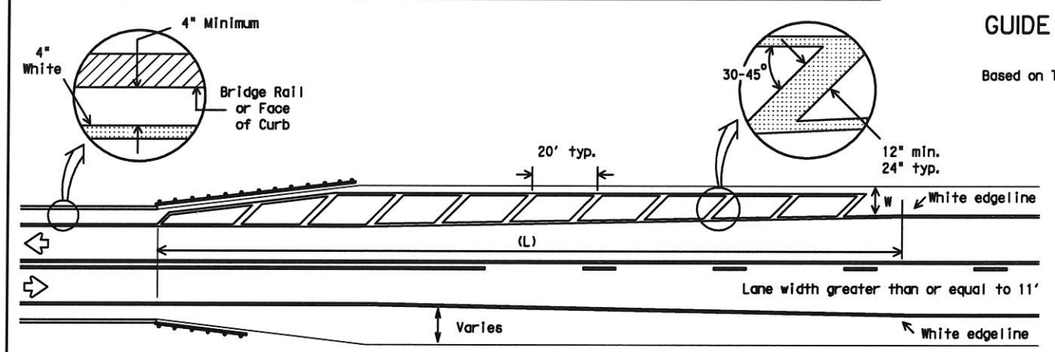

NOTES:

1. No-passing zone on bridge approach is optional but if used, it shall be a minimum 500 feet long.
2. For crosshatching length (L) see Table 1.
3. The width of the offset (W) and the required crosshatching width is the full shoulder width in advance of the bridge.
4. The crosshatching is not required if delineators or barrier reflectors are used along the structure.
5. For guard fence details, refer elsewhere in the plans.

ROADWAYS WITH REDUCED SHOULDER WIDTHS ACROSS BRIDGE OR CULVERT

TABLE 1 - TYPICAL LENGTH (L)

Posted Speed *	Formula
≤ 40	$L = \frac{WS^2}{60}$
≥ 45	L=WS

* 85th Percentile Speed may be used on roads where traffic speeds normally exceed the posted speed limit. Crosshatching length should be rounded up to nearest 5 foot increment.

L=Length of Crosshatching (FT.) W=Width of Offset (FT.)
S=Posted Speed (MPH)

EXAMPLES:

An 8 foot shoulder in advance of a bridge reduces to 4 feet on a 70 MPH roadway. The length of the crosshatching should be:

$L = 8 \times 70 = 560$ ft.

A 4 foot shoulder in advance of a bridge reduces to 2 feet on a 40 MPH roadway. The length of the crosshatching should be:

$L = 4(40)^2 / 60 = 106.67$ ft. rounded to 110 ft.

GENERAL NOTES

1. Edgeline striping shall be as shown in the plans or as directed by the Engineer. The edgeline should typically be placed a minimum of 6 inches from the edge of pavement. This distance may vary due to pavement raveling or other conditions. Edgelines are not required in curb and gutter sections of roadways.
2. The traveled way includes only that portion of the roadway used for vehicular travel and not the parking lanes, sidewalks, berms and shoulders. The traveled ways shall be measured from the inside of edgeline to inside of edgeline of a two lane roadway.

MATERIAL SPECIFICATIONS	
PAVEMENT MARKERS (REFLECTORIZED)	DMS-4200
EPOXY AND ADHESIVES	DMS-6100
BITUMINOUS ADHESIVE FOR PAVEMENT MARKERS	DMS-6130
TRAFFIC PAINT	DMS-8200
HOT APPLIED THERMOPLASTIC	DMS-8220
PERMANENT PREFABRICATED PAVEMENT MARKINGS	DMS-8240

All pavement marking materials shall meet the required Departmental Material Specifications as specified by the plans.

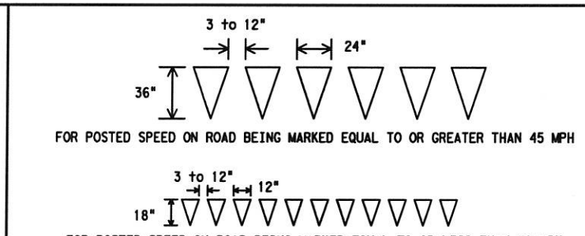

YIELD LINES

Texas Department of Transportation
Traffic Operations Division

TYPICAL STANDARD PAVEMENT MARKINGS

PM(1)-12

© TxDOT November 1978	DN: TXDOT	CK: TXDOT	DW: TXDOT	CK: TXDOT
REVISIONS	CONT	SECT	JOB	HIGHWAY
8-95 2-12				
5-00				
8-00	DIST	COUNTY		SHEET NO.
3-03				

22A

DATE:
FILE:

DISCLAIMER:
The use of this standard is governed by the "Texas Engineering Practice Act". No warranty of any kind is made by TxDOT for any purpose whatsoever. TxDOT assumes no responsibility for the conversion of this standard to other formats or for incorrect results or damages resulting from its use.

REFLECTIVE RAISED PAVEMENT MARKERS FOR VEHICLE POSITIONING GUIDANCE

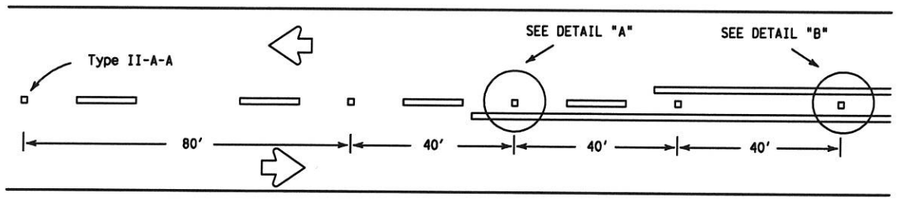

CENTERLINE FOR ALL TWO LANE ROADWAYS

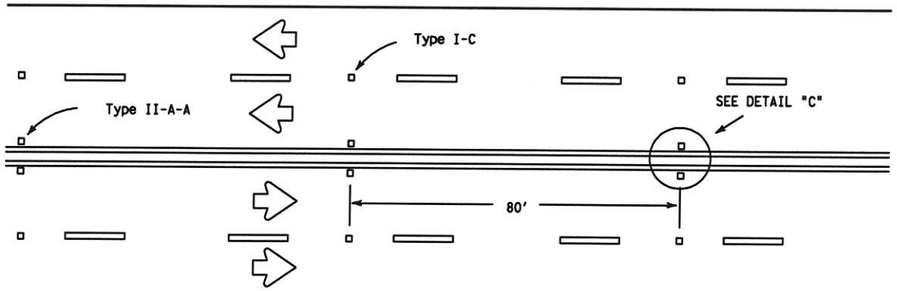

CENTERLINE & LANE LINES FOR FOUR LANE TWO-WAY HIGHWAYS

Raised pavement marker Type I-C, clear face toward normal traffic, shall be placed on 80-foot centers.

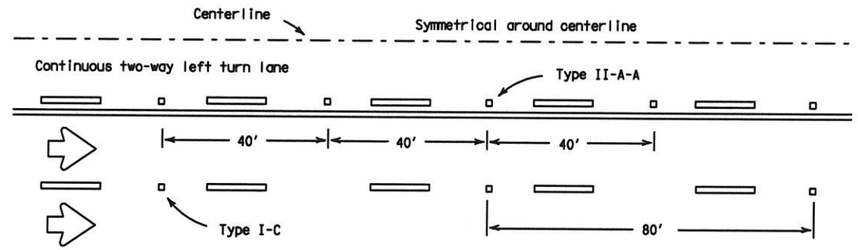

CENTERLINE AND LANE LINES FOR TWO-WAY LEFT TURN LANE

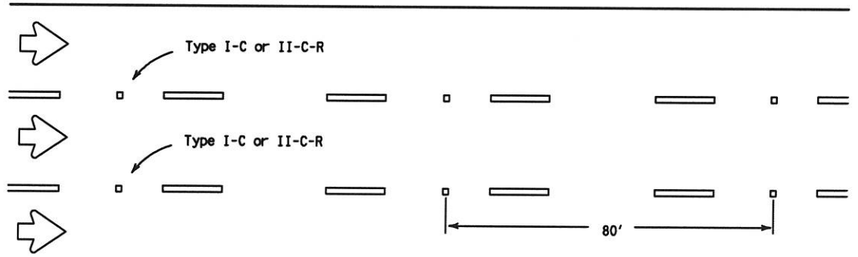

LANE LINES FOR ONE-WAY ROADWAY (NON-FREEWAY FACILITIES)

Raised pavement markers Type II-C-R shall have clear face toward normal traffic and red face toward wrong-way traffic.

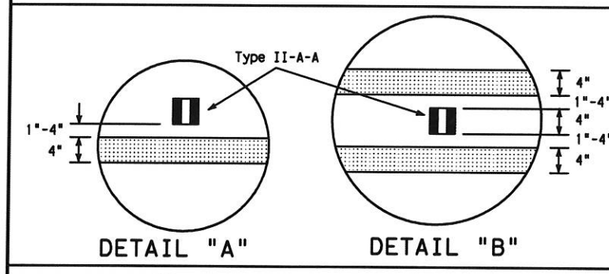

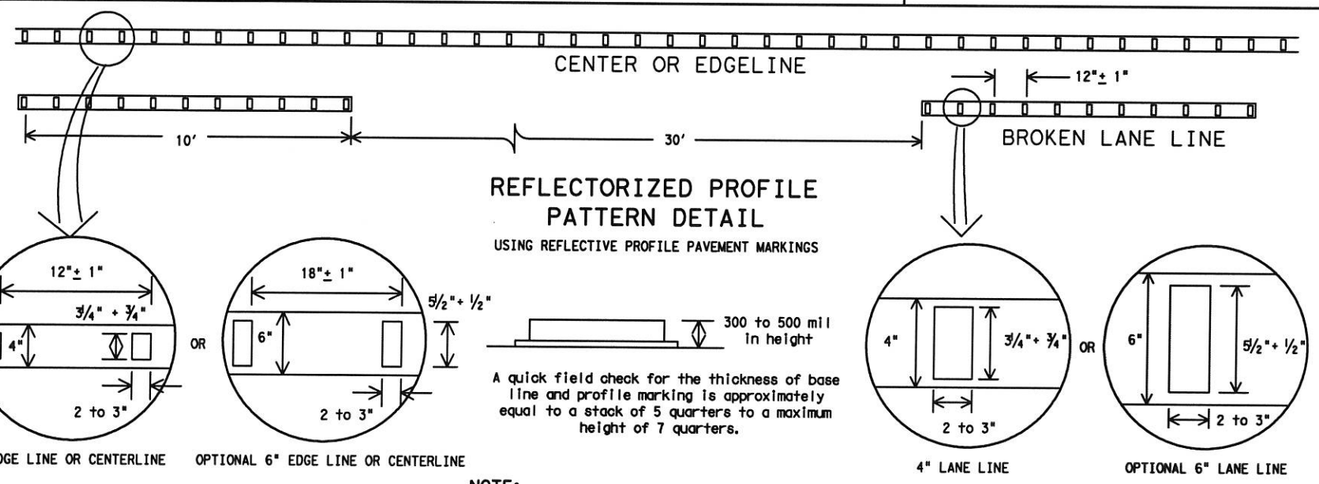

4" EDGE LINE OR CENTERLINE — OPTIONAL 6" EDGE LINE OR CENTERLINE — 4" LANE LINE — OPTIONAL 6" LANE LINE

NOTE:
Profile markings shall not be placed on roadways with a posted speed limit of 45 MPH or less.

GENERAL NOTES

1. All raised pavement markers placed in broken lines shall be placed in line with and midway between the stripes.
2. On concrete pavements the raised pavement markers should be placed to one side of the longitudinal joints.

MATERIAL SPECIFICATIONS	
PAVEMENT MARKERS (REFLECTORIZED)	DMS-4200
EPOXY AND ADHESIVES	DMS-6100
BITUMINOUS ADHESIVE FOR PAVEMENT MARKERS	DMS-6130
TRAFFIC PAINT	DMS-8200
HOT APPLIED THERMOPLASTIC	DMS-8220
PERMANENT PREFABRICATED PAVEMENT MARKINGS	DMS-8240

All pavement marking materials shall meet the required Departmental Material Specifications as specified by the plans.

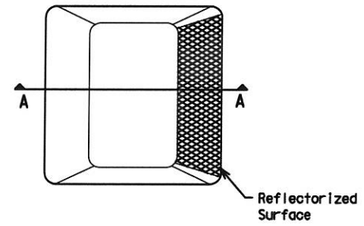

Type I (Top View)

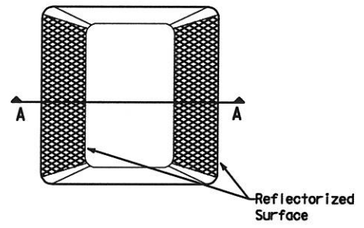

Type II (Top View)

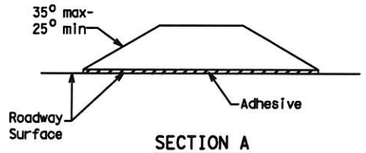

SECTION A

RAISED PAVEMENT MARKERS

Texas Department of Transportation
Traffic Operations Division

POSITION GUIDANCE USING RAISED MARKERS
REFLECTORIZED PROFILE MARKINGS

PM(2)-12

© TxDOT April 1977

REVISIONS	DN: TXDOT	CK: TXDOT	DW: TXDOT	CK: TXDOT
4-92 2-10	CONT	SECT	JOB	HIGHWAY
5-00 2-12				
8-00	DIST	COUNTY		SHEET NO.
2-08				

22B

DATE:
FILE:

DISCLAIMER: The use of this standard is governed by the "Texas Engineering Practice Act". No warranty of any kind is made by TxDOT for any purpose whatsoever. TxDOT assumes no responsibility for the conversion of this standard to other formats or for incorrect results or damages resulting from its use.

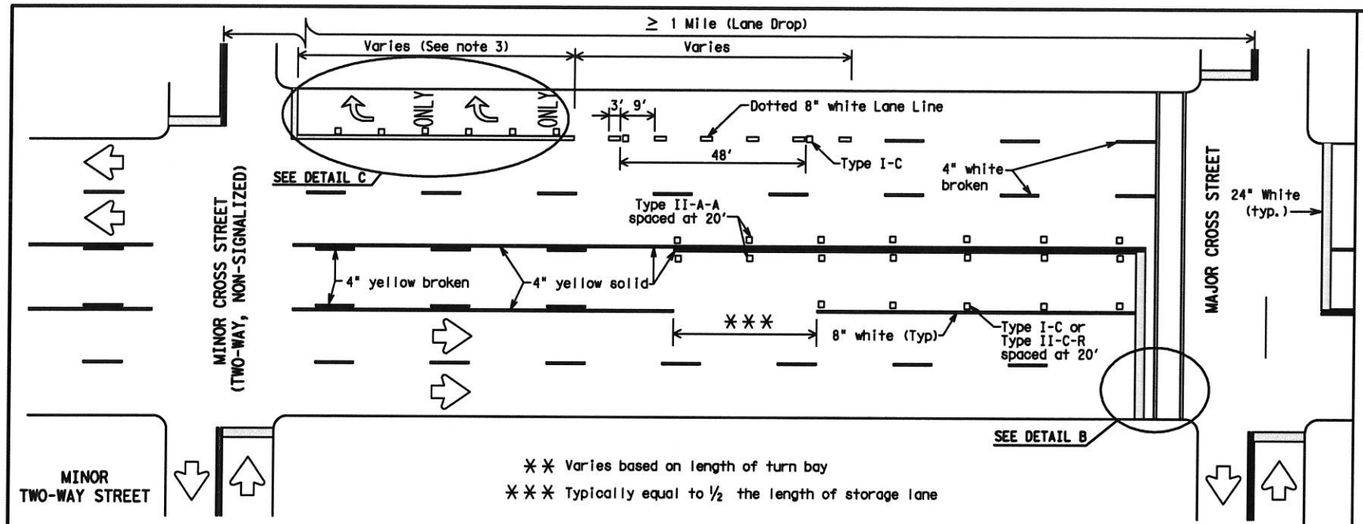

TYPICAL TWLTL AT TWO-WAY CROSS STREET AND RIGHT TURN LANE DROP

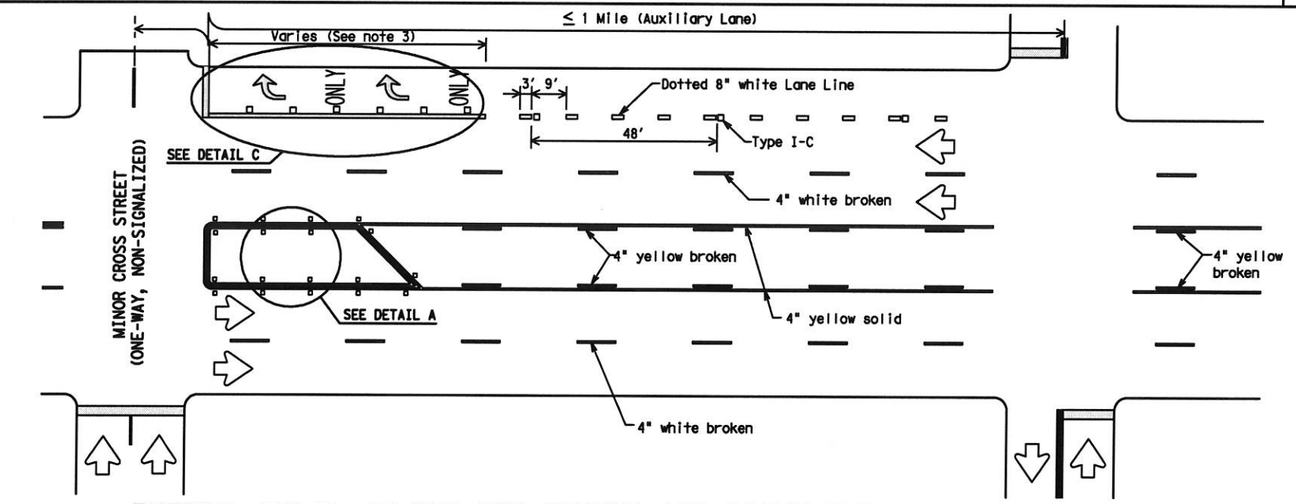

TYPICAL TWLTL AT ONE-WAY STREET AND RIGHT TURN AUXILIARY LANE

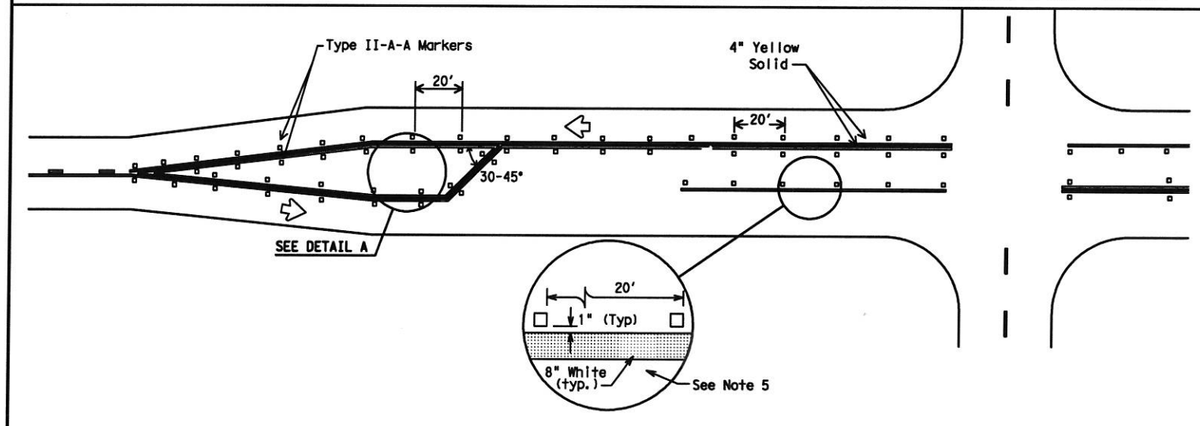

TYPICAL TWO-LANE HIGHWAY INTERSECTION WITH LEFT TURN BAYS

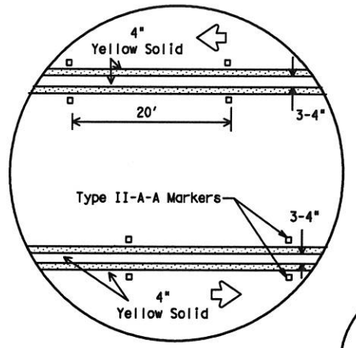

DETAIL A

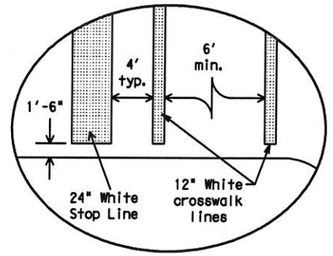

Final placement of Stop Bar and Crosswalk shall be approved by the Engineer in the field.

DETAIL B

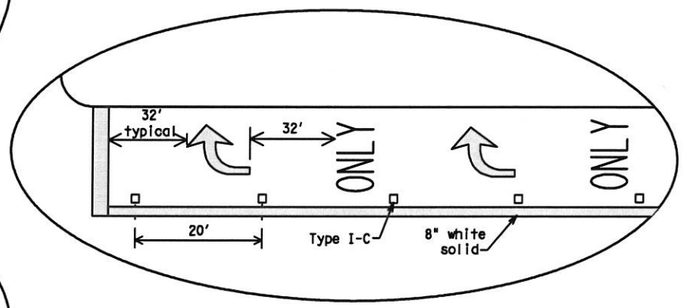

DETAIL C

MATERIAL SPECIFICATIONS	
PAVEMENT MARKERS (REFLECTORIZED)	DMS-4200
EPOXY AND ADHESIVES	DMS-6100
BITUMINOUS ADHESIVE FOR PAVEMENT MARKERS	DMS-6130
TRAFFIC PAINT	DMS-8200
HOT APPLIED THERMOPLASTIC	DMS-8220
PERMANENT PREFABRICATED PAVEMENT MARKINGS	DMS-8240

All pavement marking materials shall meet the required Departmental Material Specifications as specified by the plans.

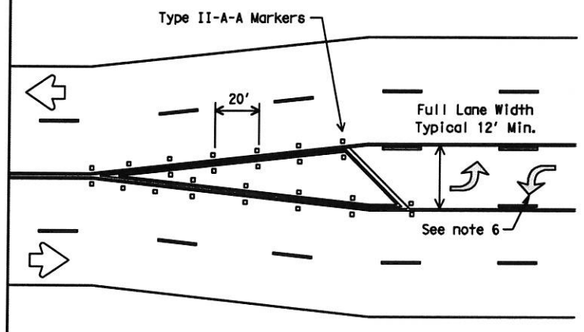

TYPICAL TRANSITION FOR TWLTL AND DIVIDED HIGHWAY

GENERAL NOTES

1. Refer elsewhere in plans for additional RPM placement and details.
2. Lane use word and arrow markings shall be used where through lanes approaching an intersection become mandatory turn lanes. Lane use word and arrow markings should be used in auxiliary lanes of substantial length. Lane use arrow markings or word and arrow markings may be used in other lanes and turn bays for emphasis. Details for words and arrows as shown in the Standard Highway Sign Designs for Texas.
3. When lane used word and arrow markings are used, two sets of arrows should be used if the length of the bay is greater than 180 feet. When a single lane use arrow or word and arrow marking is used for a short turn lane, it should be located at or near the upstream end of the full-width turn lane.
4. Other crosswalk paterns as shown in the "Texas Manual on Uniform Traffic Control Devices" may be used.
5. Raised pavement marker Type I-C with undivided highways, flush medians and two way left turn lanes. Raised pavement marker Type II-C-R with divided highways and raised medians.
6. A two-way left-turn (TWLT) lane-use arrow pavement marking should be used at or just downstream from the beginning of a two-way left-turn lane within a corridor. Repeating the marking after each intersection or dedicated turn bay is not required unless stated elsewhere in the plans.

Texas Department of Transportation
Traffic Operations Division

PAVEMENT MARKINGS FOR TWO-WAY LEFT TURN LANES DIVIDED HIGHWAYS AND RURAL LEFT TURN BAYS

PM(3)-12

© TxDOT April 1998

DN: TXDOT	CK: TXDOT	DW: TXDOT	CK: TXDOT
CONT	SECT	JOB	HIGHWAY
DIST	COUNTY		SHEET NO.

REVISIONS
5-00 2-12
8-00
3-03
2-10

DATE:
FILE:

DISCLAIMER:
The use of this standard is governed by the "Texas Engineering Practice Act". No warranty of any kind is made by TxDOT for any purpose whatsoever. TxDOT assumes no responsibility for the conversion of this standard to other formats or for incorrect results or damages resulting from its use.

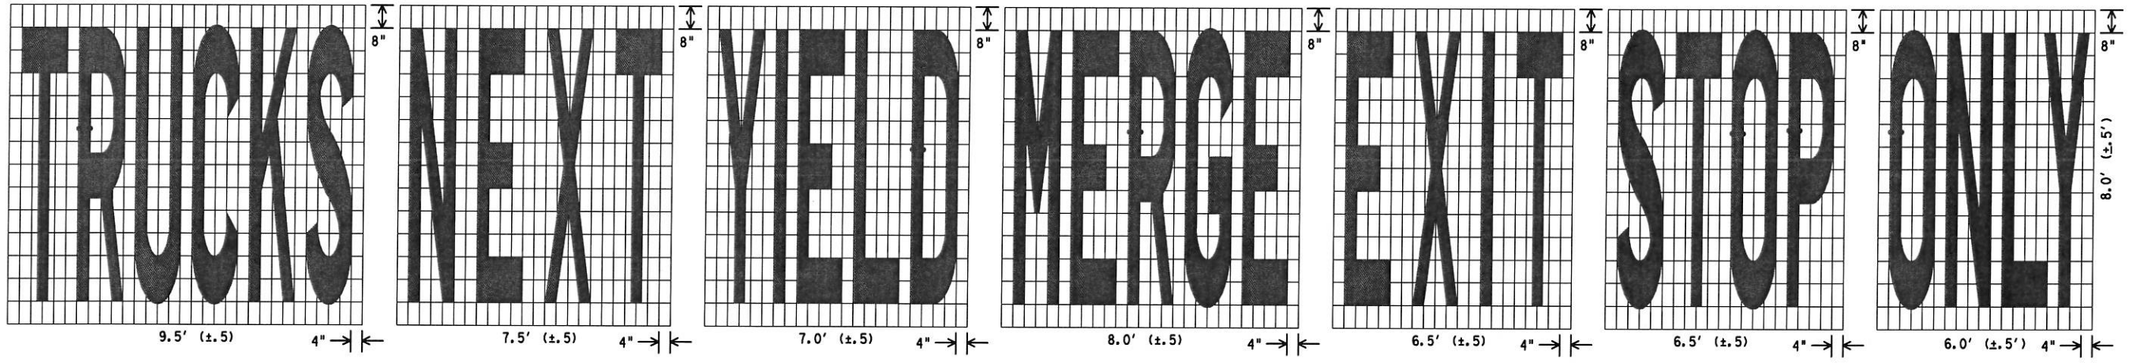

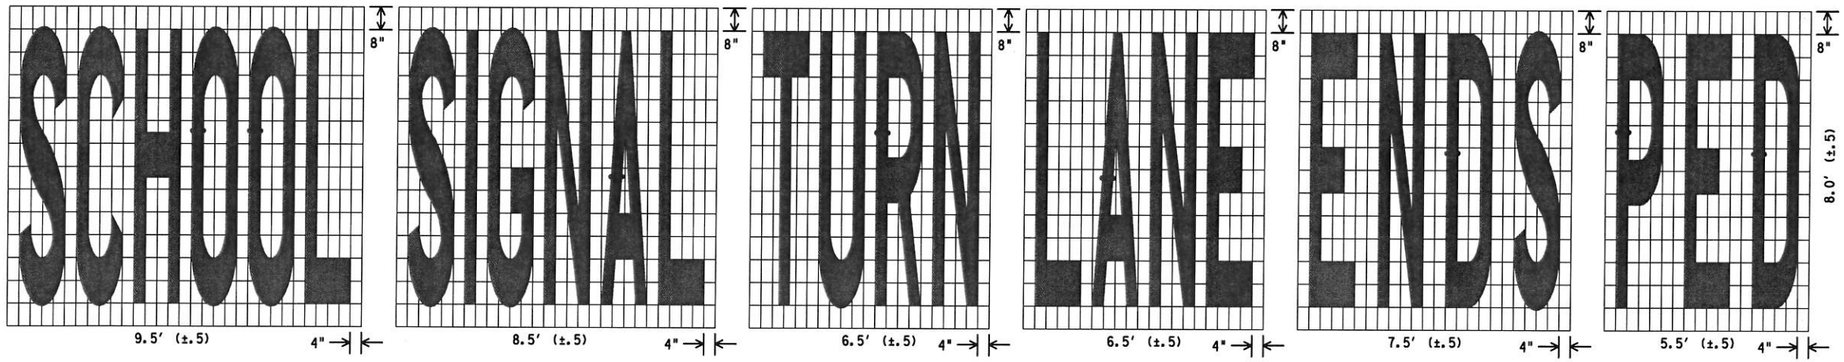

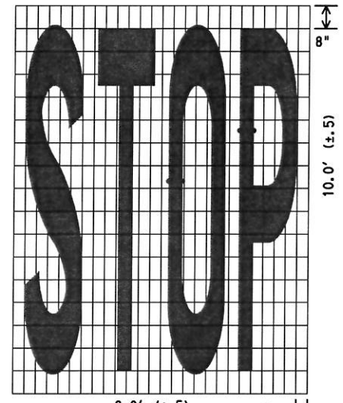

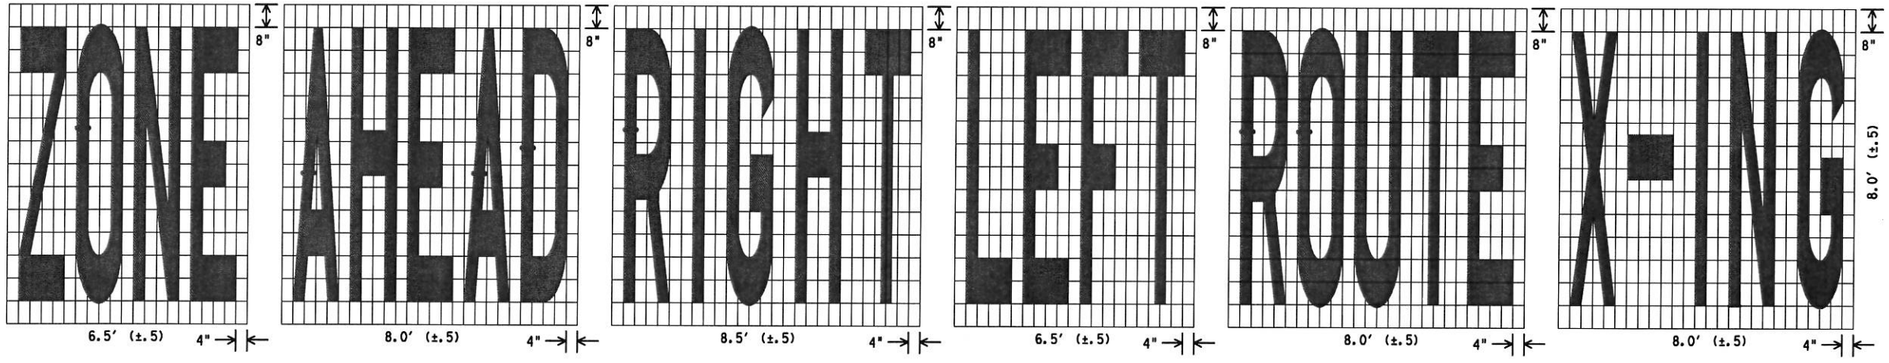

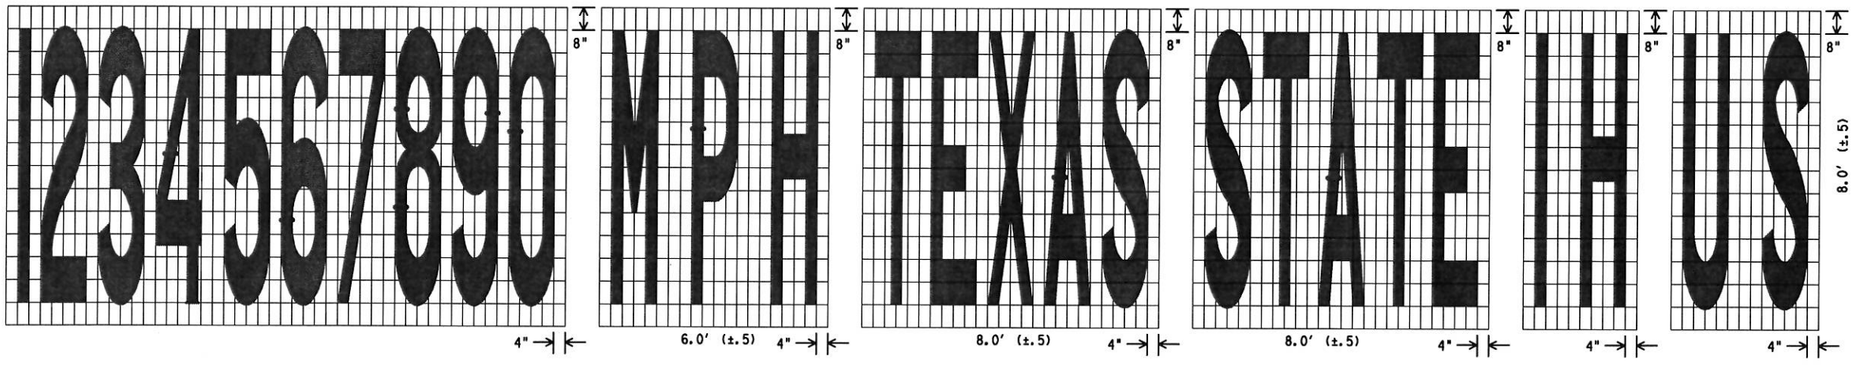

Texas Department of Transportation
Traffic Operations Division

STANDARD PAVEMENT MARKINGS (WORDS)

PM(5)-01

© TxDOT March 2001

REVISIONS

DN: TXDOT	CK: TXDOT	DW: TXDOT	CK: TXDOT

CONT	SECT	JOB	HIGHWAY
DIST	COUNTY		SHEET NO.

DATE:
FILE:

DISCLAIMER:
The use of this standard is governed by the "Texas Engineering Practice Act". No warranty of any kind is made by TxDOT for any purpose whatsoever. TxDOT assumes no responsibility for the conversion of this standard to other formats or for incorrect results or damages resulting from its use.

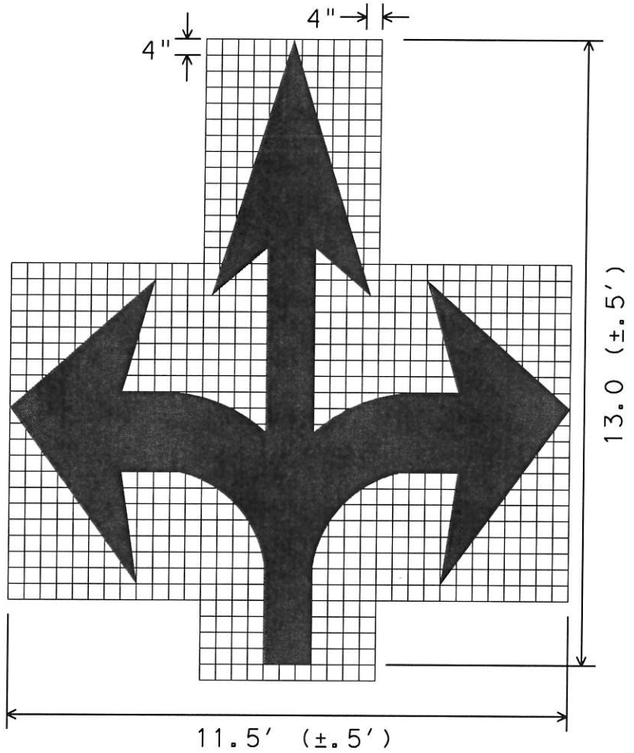

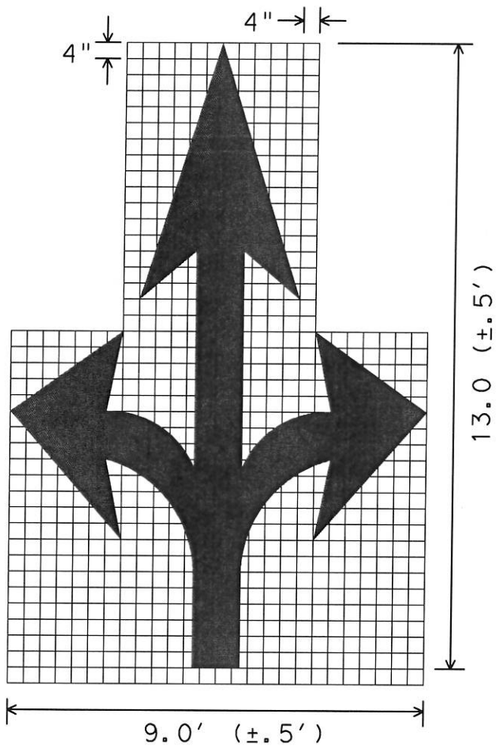

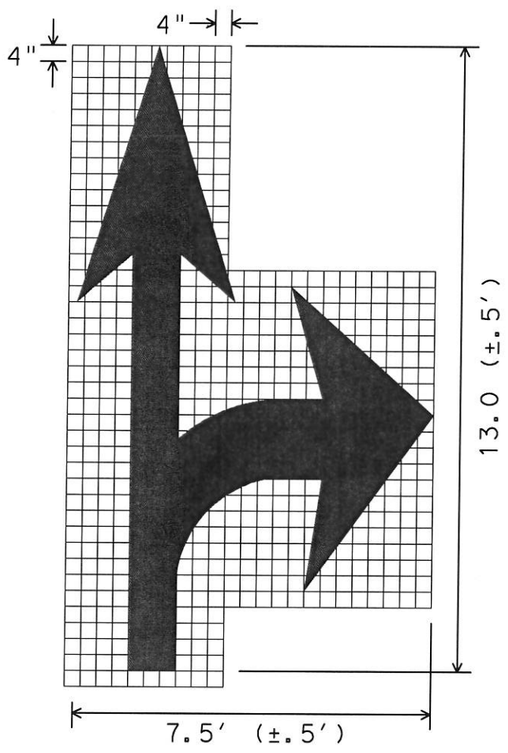

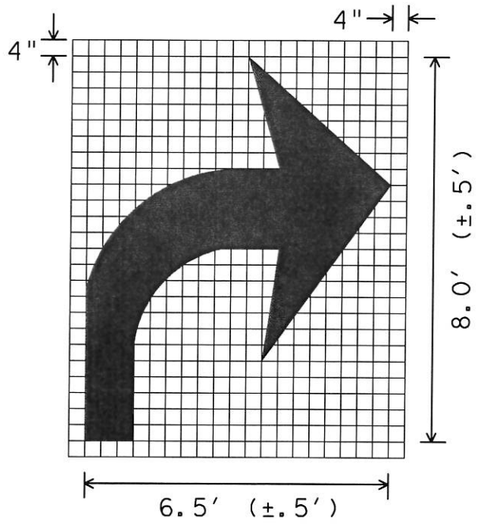

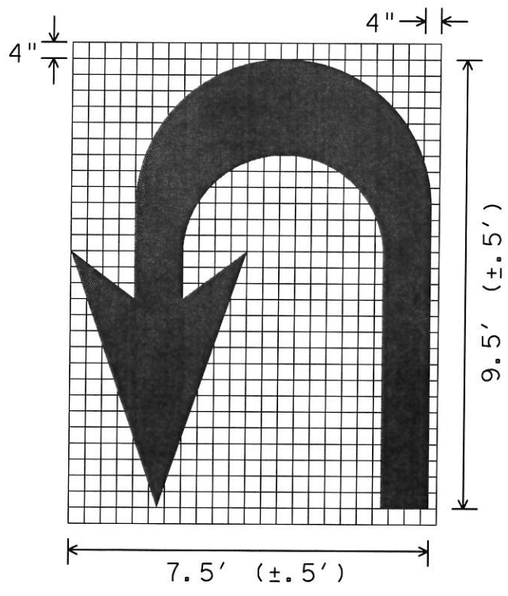

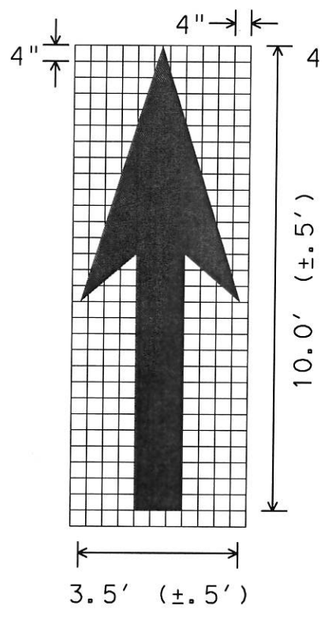

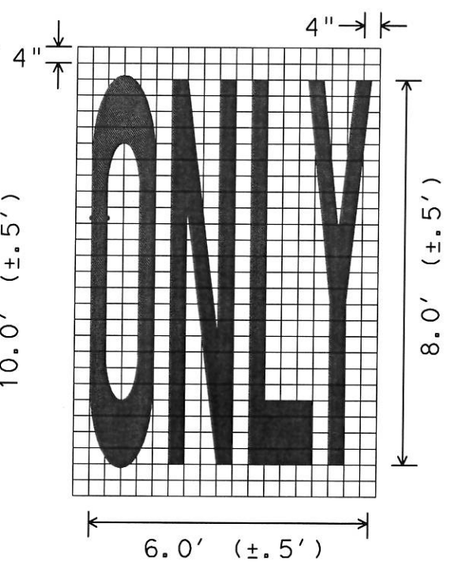

GENERAL NOTES;

1. Minimum 8 foot white markings should be used, unless otherwise noted. If message consists of more than one word, it should be placed with first word nearest the driver.
2. These details are standard size for normal installation; sizes may be reduced approximately one-third for low speed urban conditions; larger sizes may be needed for freeways, above average speed conditions or other critical locations.
3. The longitudinal space between markings should be at least four times the height of the markings, on low speed roads, but should not exceed ten times the height under any condition.
4. Markings considered appropriate for use when warranted include the following:
   A. Regulatory
      STOP
      RIGHT (LEFT) TURN ONLY
      25 MPH
      SYMBOL ARROWS
   B. Warning
      STOP AHEAD
      SIGNAL AHEAD
      SCHOOL
      SCHOOL X-ING
      PED X-ING
      R X R (see RCPM standard)
   C. Guide
      US XXX
      ROUTE XXX
      STATE XXX
      Other words or symbols may be necessary under certain conditions
5. Uncontrolled use of pavement markings can result in driver confusion. Word and symbol markings should be no more than three lines.
6. The word "STOP" shall not be used on the pavement unless accompanied by a Stop line and Stop sign. The word "STOP" shall not be placed on the pavement in advance to a stop line, unless every vehicle is required to stop at all times.
7. Pavement markings should generally be no more than one lane in width, with School messages being the exception. For details of School and School crossing pavement markings, refer to Part VII of the "Texas Manual on Uniform Traffic Control Devices".
8. Spacing between letters should be approximately 4 inches. The width of letters may vary depending on the width of the travel lanes.
9. Lane-Use arrow markings may be used to convey either guidance or mandatory messages. Arrows used to convey a mandatory movement must be accompanied by standard signs and the pavement marking word "ONLY".
10. Pavement markings are to be located as specified elsewhere in the plans.

SPACING BETWEEN LINES OF PAVEMENT MARKINGS	
MPH	SPACING
≤45	MINIMUM 4 TIMES THE LETTER HEIGHT
>45	MINIMUM - 4 TIMES THE LETTER HEIGHT MAXIMUM - 10 TIMES THE LETTER HEIGHT

Texas Department of Transportation
Traffic Operations Division

STANDARD PAVEMENT MARKINGS (ARROWS)

PM(6)-01

©TxDOT march 2001

REVISIONS	DN: TXDOT	CK: TXDOT	DW: TXDOT	CK: TXDOT
	CONT	SECT	JOB	HIGHWAY
	DIST	COUNTY		SHEET NO.

DATE:
FILE:

22H

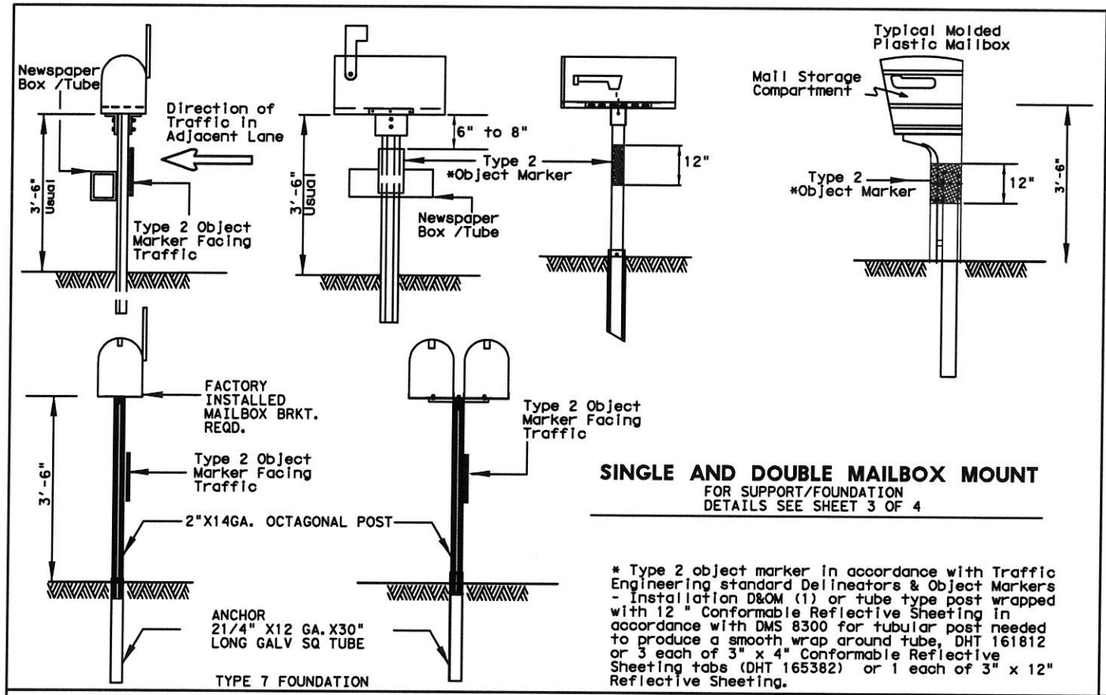

SINGLE AND DOUBLE MAILBOX MOUNT

FOR SUPPORT/FOUNDATION DETAILS SEE SHEET 3 OF 4

* Type 2 object marker in accordance with Traffic Engineering standard Delineators & Object Markers - Installation D&OM (1) or tube type post wrapped with 12 " Conformable Reflective Sheeting in accordance with DMS 8300 for tubular post needed to produce a smooth wrap around tube, DHT 161812 or 3 each of 3" x 4" Conformable Reflective Sheeting tabs (DHT 165382) or 1 each of 3" x 12" Reflective Sheeting.

Note: Mailbox installations in sidewalk areas shall be in accordance with the Design Division standard PED-05 for pedestrian facilities.

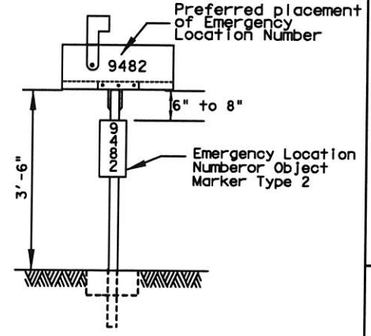

PLACEMENT OF EMERGENCY LOCATION NUMBER

Location Number shall be placed on: 1. A yellow, type A plate with class 1 flat surface reflective sheeting in accordance with DMS 8600. The color of numbers shall be black. or 2: A green or blue plate with white numbers attached to post beside the object marker. Other contrasting color configuration, as approved , may be used. (Use Same type plate as used for the type 2 Object Marker. Recommended sign size is 6" by 15")

Mailboxes shall be made of light weight sheet metal or light weight plastic. Heavy steel, cast iron or decorative mailboxes shall not be used on the state highway system.

TYPICAL MAILBOX SIZE				LIGHT WEIGHT MATERIAL	
				SHEET METAL	**PLASTIC
SIZE	LENGTH	WIDTH	HEIGHT	MAXIMUM WEIGHT	
	INCHES			POUNDS	
SMALL	19 1/2	6	7	5	5
MEDIUM	22 1/2	8	11 1/2	7	7
LARGE	23 1/2*	11 1/2*	13 1/2*	10	10

* Maximum allowed dimensions for mailbox
** Excluding Molded Plastic on 4 X 4 Post

MAILBOX SIZES

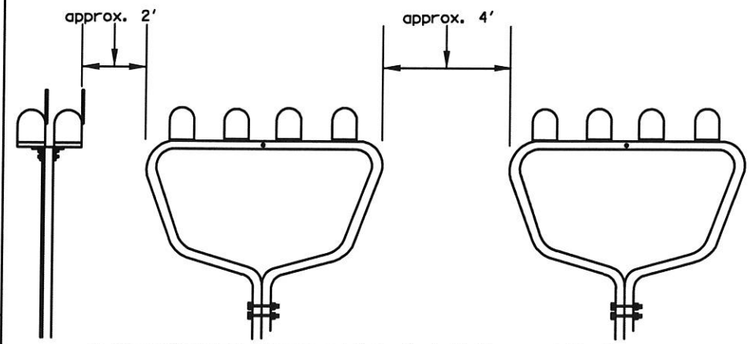

4' Clear Distance between multiple installations and 2' clearance between double or single installations and the multiple installation. DHT #'s 164116 or 149339.

MULTIPLE MAILBOX PLACEMENT

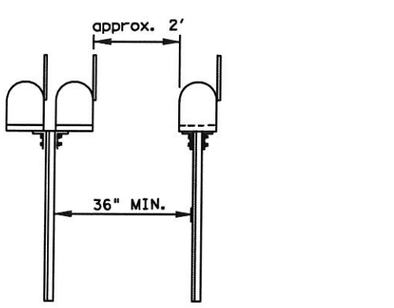

Clear Distance between single or double mounted posts. (Normally when 3 or more mailboxes are in one location, a multiple support is used).

SINGLE & DOUBLE MAILBOX PLACEMENT

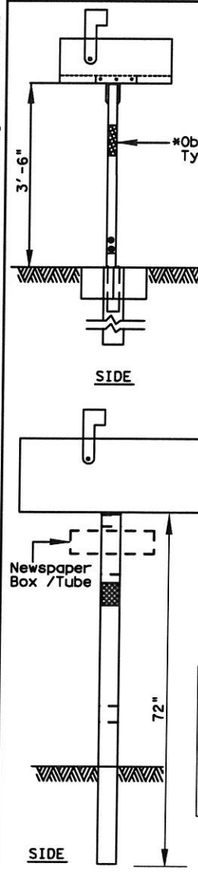

DISCLAIMER:
The use of this standard is governed by the Texas Engineering Practice Act. No warranty of any kind is made by TxDOT for any purpose whatsoever. TxDOT assumes no responsibility for the conversion of this standard to other formats or for incorrect results or damages resulting from its use.

FOR SUPPORT/FOUNDATION DETAILS SEE SHEET 3 OF 4

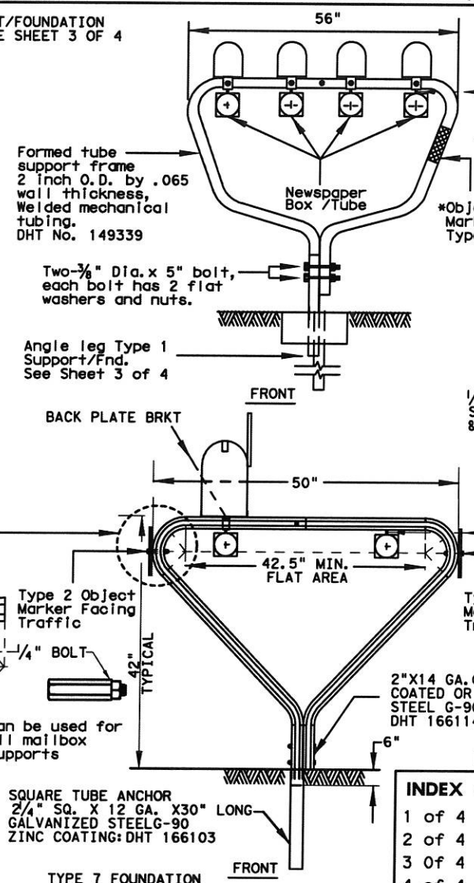

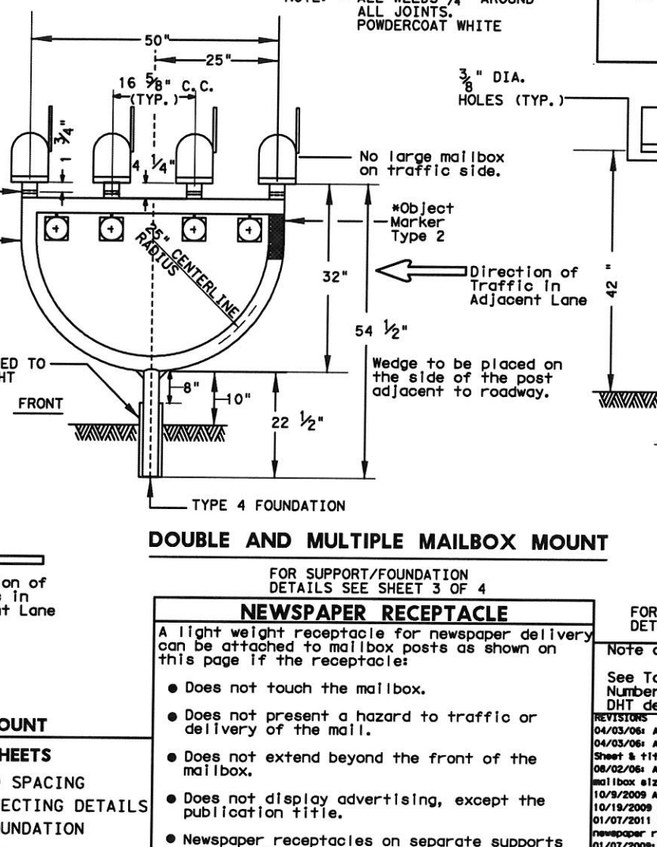

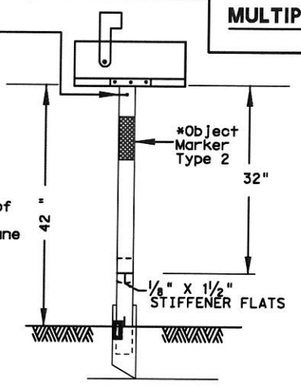

DOUBLE AND MULTIPLE MAILBOX MOUNT

FOR SUPPORT/FOUNDATION DETAILS SEE SHEET 3 OF 4

NEWSPAPER RECEPTACLE

A light weight receptacle for newspaper delivery can be attached to mailbox posts as shown on this page if the receptacle:

- Does not touch the mailbox.
- Does not present a hazard to traffic or delivery of the mail.
- Does not extend beyond the front of the mailbox.
- Does not display advertising, except the publication title.
- Newspaper receptacles on separate supports are prohibited.

FOR SUPPORT/FOUNDATION DETAILS SEE SHEET 3 OF 4

Note on DHT Number

See Table of Applicable DHT Numbers on sheet 4 of 4 for DHT description.

MULTIPLE MAILBOX MOUNT

INDEX OF MAILBOX DETAIL SHEETS

1 of 4 MAILBOX MOUNTING AND SPACING
2 of 4 MAILBOX BRACKET CONNECTING DETAILS
3 Of 4 MAILBOX SUPPORT / FOUNDATION
4 of 4 TABLE OF DHT NUMBERS

REVISIONS
04/03/06: Added New Multiply Mount, DHT: 164116.
04/03/06: Added general note numbers 6 & 7. Sheet & title block renumbered.
08/02/06: Added Maximum weight for typical mailbox sizes.
10/9/2009 Added new mailbox post
10/19/2009 Added sheet 4 of 4
01/07/2011 Added note disallowing newspaper receptacle separate support
01/07/2009: Added pedestrian facilities side note.
07/07/2011: Revised note to allow more color options for emergency location number. Included type 2 object marker attachment details for the wrap around and tube type.

Standard Plans

Texas Department of Transportation

Maintenance Division

MAILBOX MOUNTING AND SPACING

MB-11(1)

Sheet 1 of 4

FILE: MB10(1).DGN	DN: JEO	CK: LJB	DW: JEO	CK: RDB	MEG:
©TxDOT JANUARY 2011	DIST	FED REG	FEDERAL AID PROJECT		SHEET
		6			
	COUNTY		CONTROL	SECT	JOB	HIGHWAY

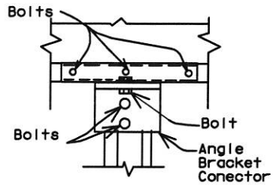

For bolt sizes see details below for "SMALL MAILBOX" and "MEDIUM AND LARGE MAILBOXES"

SINGLE MAILBOX CONNECTION

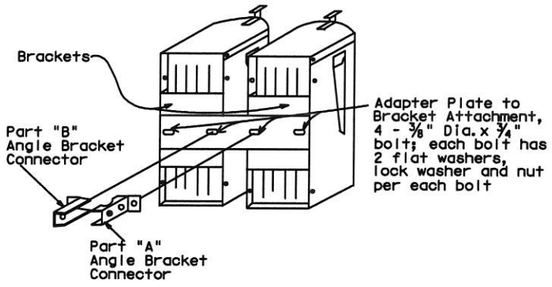

DOUBLE MAILBOX CONNECTION

(Not permitted for Large Mailboxes)

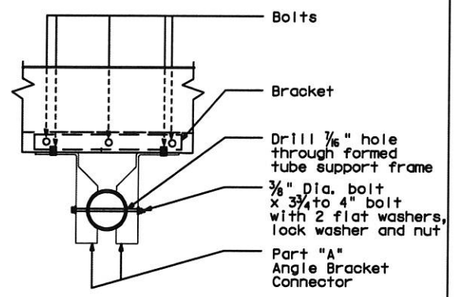

MULTIPLE MAILBOX CONNECTION

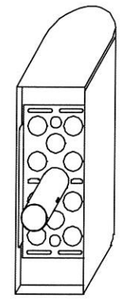

WELDED SINGLE MAILBOX BRACKET CONNECTION

To be used with 2⅜" OD RR or thinwall Steel posts.

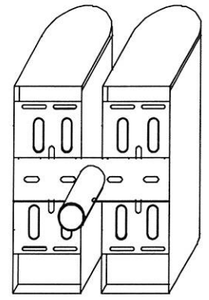

WELDED DOUBLE MAILBOX BRACKET CONNECTION WITH ADAPTER PLATE

To be used with thinwall Steel posts. Not to be used with RR posts.

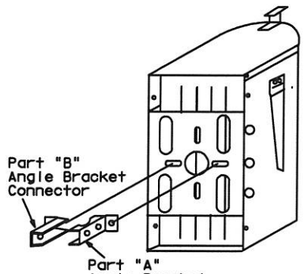

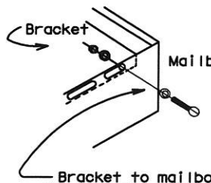

Bracket to mailbox attachment: 6 - 1/4" Dia. x 3/4" bolt w/ 2 flat washers and nut per each bolt.

Angle to bracket attachment: 2 - 3/8" Dia. x 3/4" bolt with 2 flat washers, lock washer and nut per each bolt.

Angle to 2 - 3/8" Dia. x 2½" bolt with 2 flat washers, lock washer and nut per each bolt.

SMALL MAILBOX

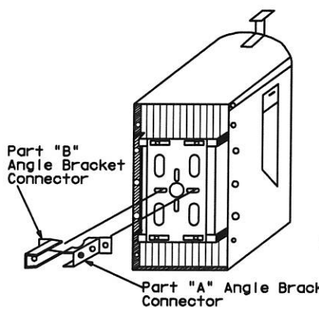

Use both Parts "A" and "B" Angle Bracket Connectors for Winged Channel Posts

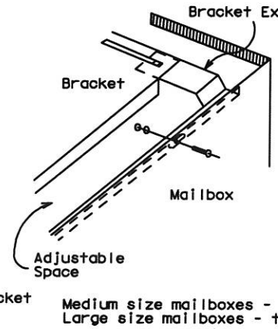

Bracket to mailbox attachment: 6 - 1/4" Dia. x 3/4" bolt w/2 flat washers and nut per each bolt.

Bracket to bracket extension attachment: 2 - 1/4" Dia. x 3/4" carriage bolt w/ flat washer, lock washer and nut per bolt (4 bolts required if 2 bracket extensions are used).

Angle to bracket attachment: 2 - 3/8" Dia. x 3/4" bolt w/2 flat washers, lock washer and nut per each bolt.

Angle to mailbox support attachment: 2 - 3/8" Dia. x 2 1/2" bolt w/2 flat washers, lock washer, and nut per each bolt.

Medium size mailboxes - one extension bracket
Large size mailboxes - two extension brackets

MEDIUM AND LARGE MAILBOXES

GENERAL NOTES

1. Connecting hardware detailed on this sheet is for the hardware that the Department stocks at the Regional Warehouses. This hardware is available to the contractor only when so stated elsewhere in the plans or specification.
2. Hardware for mounting mailboxes to the support/foundation furnished by industry should be used when shown on the Maintenance Divisions "Approved Products List." Only mailbox hardware that have been crash tested in accordance with NCHRP Report 350, will be on the approved list.
3. Hardware furnished by industry shall be erected in accordance with the manufacturer's recommendation.
4. Bracket and bracket extension shall be constructed of 14 gauge galvanized steel sheet metal.
5. The angles, brackets and adapter plates shall be constructed of 12 gauge galvanized steel sheet metal.
6. Items with evidence of damage to the galvanized coating or wet storage stains (white rust) will not be accepted.

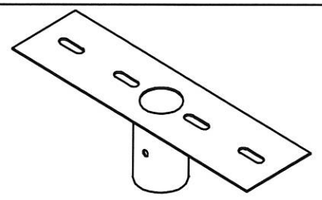

DHT 162323

For use with galvanized thinwall steel posts DHT # 143426 or powder-coated thinwall steel post DHT # 162911.

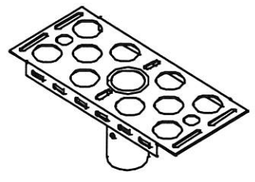

DHT 161443

For use with RCR post DHT # 161442 or galvanized thinwall steel post DHT # 143426 or powder-coated thinwall steel post. DHT # 162911.

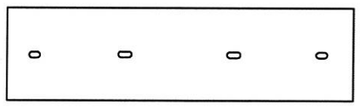

DHT #3789

Used for mounting two Mailboxes on the same post.

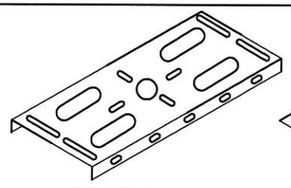

DHT 148939

Mailbox Bracket

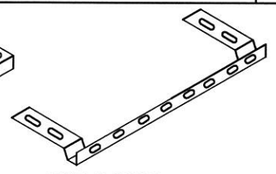

DHT 148938

Used for extending 6" wide bracket to attach larger mailboxes.

Bracket Extension

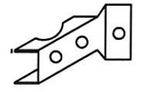

DHT 159489

Part "A" Angle Bracket Connector

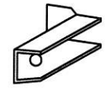

DHT 159490

Part "B" Angle Bracket Connector

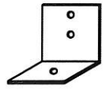

DHT 2917

Angle Bracket For Temporary Mailbox

Note on DHT Number

See Table of Applicable DHT Numbers on sheet 4 of 4 for DHT description and unit of measure.

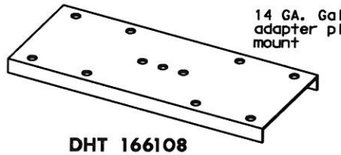

14 GA. Galv. Steel adapter plate for double mount

DHT 166108

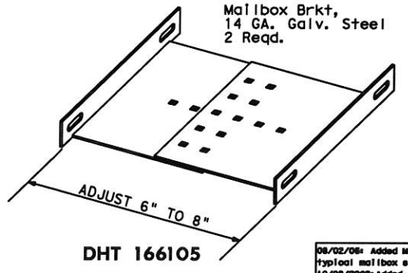

DHT 166105

HARDWARE AT TXDOT REGIONAL WAREHOUSES

Brackets and adapter plate shown in this section should be available to the Contractor when stated elsewhere in plans or specifications.

DISCLAIMER:
The use of this standard is governed by the Texas Engineering Practice Act. No warranty of any kind is made by TxDOT for any purpose whatsoever. TxDOT assumes no responsibility for the conversion of this standard to other formats or for incorrect results or damages resulting from its use.

LEVELS DISPLAYED
1 2

Standard Plans

Texas Department of Transportation

Maintenance Division

MAILBOX BRACKET CONNECTING DETAILS

MB-11(1)

Sheet 2 of 4

FILE: MB11(1).DGN	DN: JEO	CK: LJB	DW:	CK: BDB	MEG:
©TxDOT JANUARY 2011	DIST	FED REG	FEDERAL AID PROJECT		SHEET
REVISIONS		6			
02/02/05					
08/08/05: Added general note numbers 6 & 7. Sheet & title block renumbered. 11/16/05: Deleted sheet4. 10/23/2008 added sheet 4.	COUNTY		CONTROL	SECT	JOB	HIGHWAY
08/02/09: Added maximum weight for typical mailbox size. 10/08/2009: Added Accessibility stds note 10/9/2009 Added new mailboxpost						

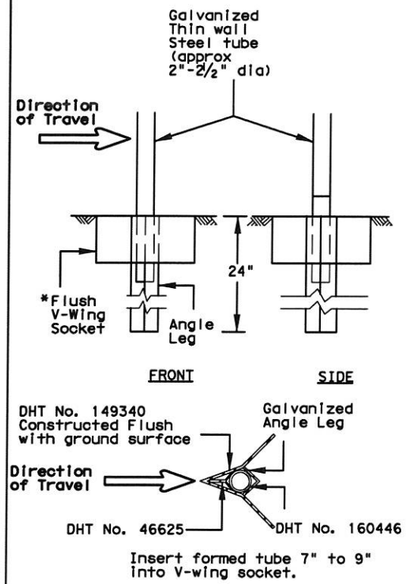

TYPE 1 SUPPORT/FOUNDATION

THIN WALL STEEL TUBE w/ V-LOC ANCHORAGE

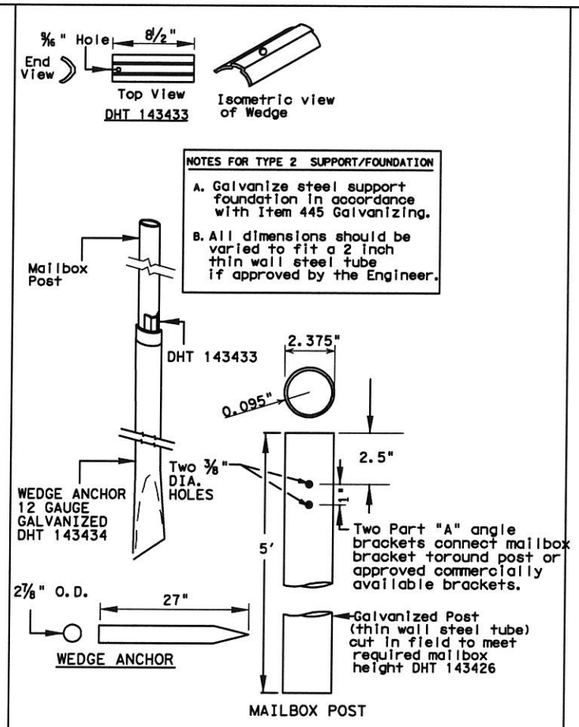

TYPE 2 SUPPORT/FOUNDATION

THIN WALL STEEL TUBE w/ WEDGE ANCHOR SYSTEM

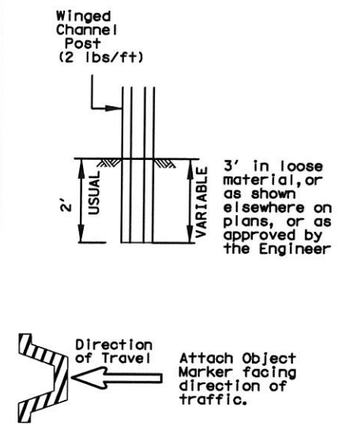

TYPE 3 SUPPORT/FOUNDATION

WINGED CHANNEL POST

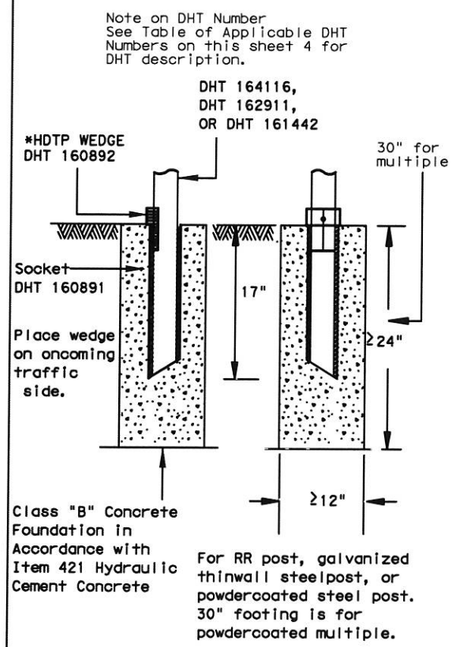

TYPE 4 SUPPORT/FOUNDATION

FOR WHITECOATED STEEL POST, MULTIPLE POST, AND RECYCLED RUBBER.

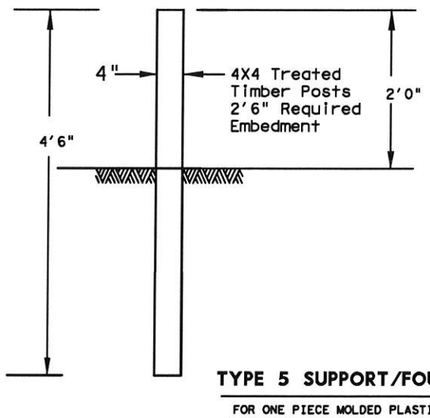

TYPE 5 SUPPORT/FOUNDATION

FOR ONE PIECE MOLDED PLASTIC MAILBOX

ONE PIECE MOLDED PLASTIC MAILBOXES

Molded Plastic Mailboxes shall be installed on 4"x4" treated timber posts only. The use of steel pipe or structural tubing in place of timber post is prohibited.

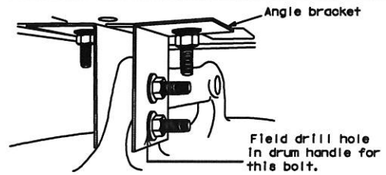

Placed on approved plastic drum as shown in the Compliant Work Zone Traffic Control Devices (CWZTCD).
Existing attachment hardware shall be used unless damaged. Damaged hardware shall be replaced.

TYPE 6 TEMPORARY MAILBOX SUPPORT

CONNECTION DETAIL

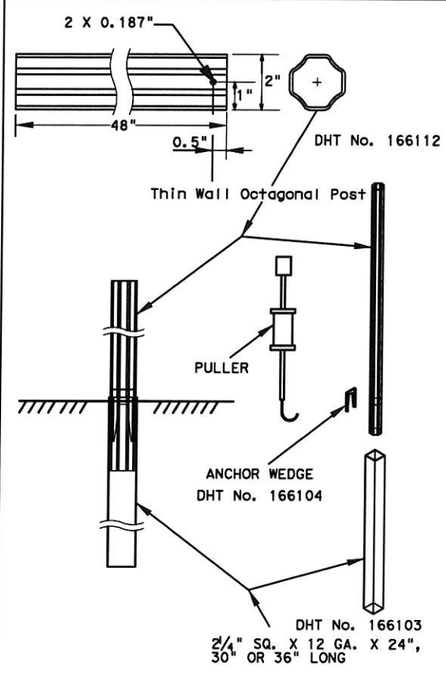

TYPE 7 MAILBOX SUPPORT/FOUNDATION

CONNECTION DETAIL

MB-(X) ASSM TY (XXX) (X) (XX) /(OPTIONAL)/

Type of Mailbox
- S = Single
- D = Double
- M = Multiple
- SP = Single Plastic

Type of Post
- WC = Winged Channel Post
- RR = Recycled Rubber
- TWW = Thin Walled White Tubing
- TWG = Thin Walled Galvanized Tubing
- TIM = Timber

Type of Foundation
- Ty 1 = V-Loc
- Ty 2 = Wedge Anchor Steel System
- Ty 3 = Winged Channel post
- Ty 4 = Wedge Anchor Plastic System
- Ty 5 = 4 X 4 Post
- Ty 7 = Wedge Anchor

Type of Bracket
- AB = Angle Bracket.
- TB = 2.375" Tube Bracket

GENERAL NOTES

1. Erect post plumb or vertical.
2. When galvanized part is required galvanize in accordance with Item 445.
3. type 1, 2, 3, 4 or 7 supports or foundation can be used for single or double mailbox installations. The RCR post should be used only for a single installation with a small mailbox. The Type 5 support/foundation is used for the single molded plastic mailbox. The Type 4 support/foundation is used for the 2.375" O.D. RR post, thin wall steel post, and white multiple mailbox post.
4. The Type 1 or type 7 support/foundation can be used for a multiple mailbox mount.
5. The Type 4 support should be used with thin wall steel pipe for the medium, large and double mailbox installations.
6. Use a concrete footing as shown or when directed. Concrete footing will be required when soils do not hold the support/foundations in a stable condition.

DOUBLE AND LARGE MAILBOXES MUST BE ON STEEL POST.

*HDTP: High density thermoplastic polyesters

REVISIONS

08/08/03: Added general note numbers 6 & 7. Sheet & title block renumbered. 11/14/05: Deleted sheet4. 08/03/06: Added DHT table, Mailbox descriptive codes and bid items. 10/9/2009 Added new mailboxpost 10/28/2009: Moved DHT table to sheet 4 deleted general notes 7 & 8

Standard Plans

Texas Department of Transportation
Maintenance Division

MAILBOX SUPPORT/ FOUNDATION

Sheet 3 of 4

MB-11(1)

FILE: MB10(1).DGN	DN: JEQ	CK: JJR	DW: JEQ	CK: RDB	MEG:
©TxDOT JANUARY 2011	DIST	FED REG	FEDERAL AID PROJECT		SHEET
REVISIONS 01/07/2011: Added note 7 for mailboxes installed in areas with sidewalks.		6			
	COUNTY		CONTROL	SECT	JOB	HIGHWAY

DISCLAIMER:
The use of this standard is governed by the Texas Engineering Practice Act. No warranty of any kind is made by TxDOT for any purpose whatsoever. TxDOT assumes no responsibility for the conversion of this standard to other formats or for incorrect results or damages resulting from its use.

LEVELS DISPLAYED
1 2

TABLE OF APPLICABLE DHT NUMBERS	
DHT NUMBER	DESCRIPTION
FOUNDATIONS	
46625	WEDGE FOR V-WING SOCKET FOR TYPE 1 FOUNDATION
149340	V-WING SOCKET FOR TYPE 1 FOUNDATION
143433	WEDGE FOR TYPE 2 FOUNDATION
143434	ANCHOR FOR TYPE 2 FOUNDATION
166103	ANCHOR FOR TYPE 7 FOUNDATION
160891	SOCKET FOR TYPE 4 FOUNDATION
160892	WEDGE FOR TYPE 4 FOUNDATION
166104	WEDGE FOR TYPE 7 FOUNDATION
POSTS	
4289	WINGED CHANNEL MAILBOX POST
149339	MULTIPLE MAILBOX POST (GALVANIZED TUBING)
164116	MULTIPLE MAILBOX POST (WHITE COATED)
166114	MULTIPLE MAILBOX POST (WHITE COATED OCTAGONAL)
166153	MULTIPLE MAILBOX POST (GALVANIZED OCTAGONAL)
161442	RECYCLED RUBBER POST. FOR SMALL MAILBOX ONLY
143426	THIN-WALL GALVANIZED STEEL TUBE 2.375" OUTER DIAMETER
162911	THINWALL WHITE STEEL TUBE 2.375" OUTER DIAMETER
166152	SINGLE OR DOUBLE THIN-WALL MAILBOX POST GALVANIZED 2" OCTAGONAL
166112	SINGLE OR DOUBLE THIN-WALL MAILBOX POST WHITECOATED 2" OCTAGONAL
REFLECTIVE SHEETING	
161812	REFLECTIVE SHEETING FOR EMERGENCY LOCATION NUMBER PANEL
CONNECTING HARDWARE	
2917	ANGLE BRACKET USED FOR TEMPORARY MAILBOX SUPPORT
166105	BRACKET FOR SINGLE MOUNTING OF MAILBOXES (MOUNTING KIT)
3789	PLATE FOR DOUBLE MOUNTING OF MAILBOXES
166108	BRACKET FOR DOUBLE MOUNTING OF MAILBOXES (MOUNTING KIT)
166111	BRACKET FOR MULTIPLE MOUNTING OF MAILBOXES (MOUNTING KIT)
148939	BRACKET FOR ATTACHING SMALL OR MEDIUM SIZE MAIL BOX
148938	EXTENDER TO BRACKET FOR ATTACHING LARGE MAILBOX
159489	ANGLE BRACKET PART A
159490	ANGLE BRACKET PART B
162323	BRACKET FOR DOUBLE MOUNTING OF MAILBOXES ON THINWALL STEEL POST, GALVANIZED OR POWDERCOATED.
161443	BRACKET FOR ATTACHING MAILBOX TO RECYCLED RUBBER POST AND TO MULTIPLE WHITE MAILBOX POST
158358	CASTING (NEWSPAPER RECEPTACLE BRACKET)
163731	U-BOLT (NEWSPAPER RECEPTACLE BRACKET)

DISCLAIMER:
The use of this standard is governed by the "Texas Engineering Practice Act". No warranty of any kind is made by TxDOT for any purpose whatsoever. TxDOT assumes no responsibility for the conversion of this standard to other formats or for incorrect results or damages resulting from its use.

LEVELS DISPLAYED
1 2

Standard Plans
Texas Department of Transportation
Maintenance Division

TABLE OF DHT NUMBERS

Sheet 4 of 4 **MB-11(1)**

FILE: MB11(1).DGN	DN: JEO	CK: LJB	DW: JEO	CK: ROB	MEG:
©TxDOT JANUARY 2011	DIST	FED REG	FEDERAL AID PROJECT		SHEET
10/28/08 REVISIONS		6			
	COUNTY		CONTROL	SECT	JOB	HIGHWAY

DISCLAIMER:
The use of this standard is governed by the "Texas Engineering Practice Act". No warranty of any kind is made by TxDOT for any purpose whatsoever. TxDOT assumes no responsibility for the conversion of this standard to other formats or for incorrect results or damages resulting from its use.

DATE:
FILE:

REQUIREMENTS FOR RED BACKGROUND REGULATORY SIGNS
(STOP, YIELD, DO NOT ENTER AND WRONG WAY SIGNS)

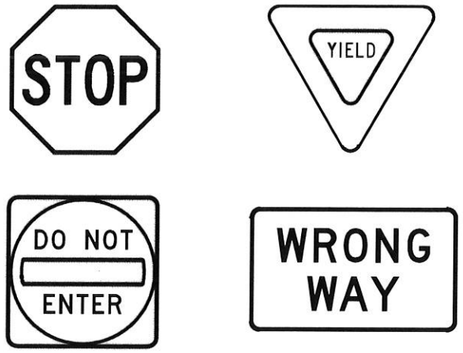

REQUIREMENTS FOR FOUR SPECIFIC SIGNS ONLY

SHEETING REQUIREMENTS		
USAGE	COLOR	SIGN FACE MATERIAL
BACKGROUND	RED	TYPE B OR C SHEETING
BACKGROUND	WHITE	TYPE B OR C SHEETING
LEGEND & BORDERS	WHITE	TYPE B OR C SHEETING
LEGEND	RED	TYPE B OR C SHEETING

REQUIREMENTS FOR WHITE BACKGROUND REGULATORY SIGNS
(EXCLUDING STOP, YIELD, DO NOT ENTER AND WRONG WAY SIGNS)

TYPICAL EXAMPLES

SHEETING REQUIREMENTS		
USAGE	COLOR	SIGN FACE MATERIAL
BACKGROUND	WHITE	TYPE A SHEETING
BACKGROUND	ALL OTHERS	TYPE B OR C SHEETING
LEGEND, BORDERS AND SYMBOLS	BLACK	ACRYLIC NON-REFLECTIVE FILM
LEGEND, BORDERS AND SYMBOLS	ALL OTHER	TYPE B OR C SHEETING

REQUIREMENTS FOR WARNING SIGNS

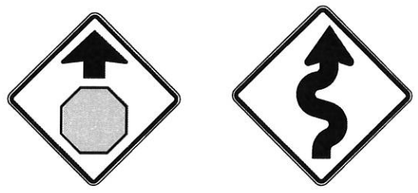

TYPICAL EXAMPLES

SHEETING REQUIREMENTS		
USAGE	COLOR	SIGN FACE MATERIAL
BACKGROUND	FLOURESCENT YELLOW	TYPE B_{FL} OR C_{FL} SHEETING
LEGEND & BORDERS	BLACK	ACRYLIC NON-REFLECTIVE FILM
LEGEND & SYMBOLS	ALL OTHER	TYPE B OR C SHEETING

REQUIREMENTS FOR SCHOOL SIGNS

TYPICAL EXAMPLES

SHEETING REQUIREMENTS		
USAGE	COLOR	SIGN FACE MATERIAL
BACKGROUND	WHITE	TYPE A SHEETING
BACKGROUND	FLOURESCENT YELLOW GREEN	TYPE B_{FL} OR C_{FL} SHEETING
LEGEND, BORDERS AND SYMBOLS	BLACK	ACRYLIC NON-REFLECTIVE FILM
SYMBOLS	RED	TYPE B OR C SHEETING

GENERAL NOTES

1. Signs to be furnished shall be as detailed elsewhere in the plans and/or as shown on sign tabulation sheet. Standard sign designs and arrow dimensions can be found in the "Standard Highway Sign Designs for Texas" (SHSD).
2. Sign legend shall use the Federal Highway Administration (FHWA) Standard Highway Alphabets (B, C, D, E, Emod or F).
3. Lateral spacing between letters and numerals shall conform with the SHSD, and any approved changes thereto. Lateral spacing of legend shall provide a balanced appearance when spacing is not shown.
4. Black legend and borders shall be applied by screening process or cut-out acrylic non-reflective black film to background sheeting, or combination thereof.
5. White legend and borders shall be applied by screening process with transparent colored ink, transparent colored overlay film to white background sheeting or cut-out white sheeting to colored background sheeting, or combination thereof.
6. Colored legend shall be applied by screening process with transparent colored ink, transparent colored overlay film or colored sheeting to background sheeting, or combination thereof.
7. Sign substrate shall be any material that meets the Departmental Material Specification requirements of DMS-7110 or approved alternative.
8. Mounting details for roadside mounted signs are shown in the "SMD series" Standard Plan Sheets.

ALUMINUM SIGN BLANKS THICKNESS	
Square Feet	Minimum Thickness
Less than 7.5	0.080
7.5 to 15	0.100
Greater than 15	0.125

DEPARTMENTAL MATERIAL SPECIFICATIONS	
ALUMINUM SIGN BLANKS	DMS-7110
SIGN FACE MATERIALS	DMS-8300

The Standard Highway Sign Designs for Texas (SHSD) can be found at the following website.

http://www.txdot.gov/

Texas Department of Transportation

Traffic Operations Division Standard

TYPICAL SIGN REQUIREMENTS

TSR(4)-13

FILE:	tsr4-13.dgn	DN: TxDOT	CK: TxDOT	DW: TxDOT	CK: TxDOT
©TxDOT	October 2003	CONT	SECT	JOB	HIGHWAY
REVISIONS					
12-03 7-13		DIST	COUNTY		SHEET NO.
9-08					

4

DISCLAIMER:
The use of this standard is governed by the "Texas Engineering Practice Act". No warranty of any kind is made by TxDOT for any purpose whatsoever. TxDOT assumes no responsibility for the conversion of this standard to other formats or for incorrect results or damages resulting from its use.

TRIANGULAR SLIPBASE INSTALLATION GENERAL REQUIREMENTS

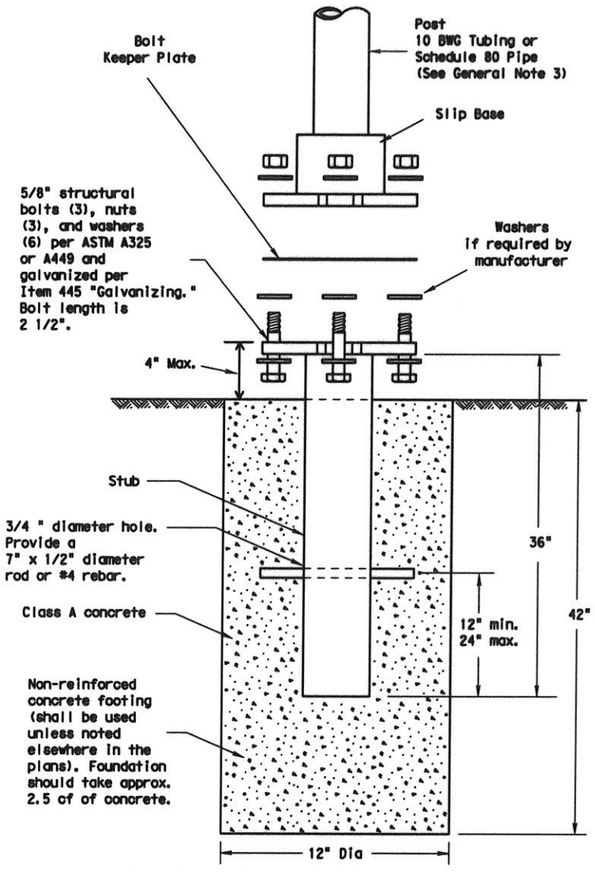

SM RD SGN ASSM TY XXXXX(X)SA(X-XXXX)

NOTE

There are various devices approved for the Triangular Slipbase System. Please reference the Material Producer List for approved slip base systems. http://www.txdot.gov/business/producer_list.htm The devices shall be installed per manufacturers' recommendations. Installation procedures shall be provided to the Engineer by Contractor.

GENERAL NOTES:

1. Slip base shall be permanently marked to indicate manufacturer. Method, design, and location of marking are subject to approval of the TxDOT Traffic Standards Engineer.
2. Material used as post with this system shall conform to the following specifications:
   10 BWG Tubing (2.875" outside diameter)
   - 0.134" nominal wall thickness
   - Seamless or electric-resistance welded steel tubing or pipe
   - Steel shall be HSLAS Gr 55 per ASTM A1011 or ASTM A1008
   - Other steels may be used if they meet the following:
     - 55,000 PSI minimum yield strength
     - 70,000 PSI minimum tensile strength
     - 20% minimum elongation in 2"
   - Wall thickness (uncoated) shall be within the range of 0.122" to 0.138"
   - Outside diameter (uncoated) shall be within the range of 2.867" to 2.883"
   - Galvanization per ASTM A123 or ASTM A653 G210. For precoated steel tubing (ASTM A653), recoat tube outside diameter weld seam by metallizing with zinc wire per ASTM B833.

   Schedule 80 Pipe (2.875" outside diameter)
   - 0.276" nominal wall thickness
   - Steel tubing per ASTM A500 Gr C
   - Other seamless or electric-resistance welded steel tubing or pipe with equivalent outside diameter and wall thickness may be used if they meet the following:
     - 46,000 PSI minimum yield strength
     - 62,000 PSI minimum tensile strength
     - 21% minimum elongation in 2"
   - Wall thickness (uncoated) shall be within the range of 0.248" to 0.304"
   - Outside diameter (uncoated) shall be within the range of 2.855" to 2.895"
   - Galvanization per ASTM A123
3. See the Traffic Operations Division website for detailed drawings of sign clamps and Texas Universal Triangular Slipbase System components. The website address is: http://www.txdot.gov/publications/traffic.htm
4. Sign supports shall not be spliced except where shown. Sign support posts shall not be spliced.

ASSEMBLY PROCEDURE

Foundation
1. Prepare 12-inch diameter by 42-inch deep hole. If solid rock is encountered, the depth of the foundation may be reduced such that it is embedded a minimum of 18 inches into the solid rock.
2. The Engineer may permit batches of concrete less than 2 cubic yards to be mixed with a portable, motor-driven concrete mixer. For small placements less than 0.5 cubic yards, hand mixing in a suitable container may be allowed by Engineer. Concrete shall be Class A.
3. Push the pipe end of the slip base stub into the center of the concrete. Rotate the stub back and forth while pushing it down into the concrete to assure good contact between the concrete and stub. Continue to work the stub into the concrete until it is between 2 to 4 inches above the ground.
4. Plumb the stub. Allow a minimum of 4 days to set, unless otherwise directed by the Engineer.
5. The triangular slipbase system is multidirectional and is designed to release when struck from any direction.

Support
1. Cut support so that the bottom of the sign will be 7 to 7.5 feet above the edge of the travelway (i.e., edge of the closest lane) when slip plate is below the edge of pavement or 7 to 7.5 feet above slip plate when the slip plate is above the edge of the travelway. The cut shall be plumb and straight.
2. Attach sign to support using connections shown. When multiple signs are installed on the same support, ensure the minimum clearance between each sign is maintained. See SMD(SLIP-2) for clearances based on sign types.

CONCRETE ANCHOR

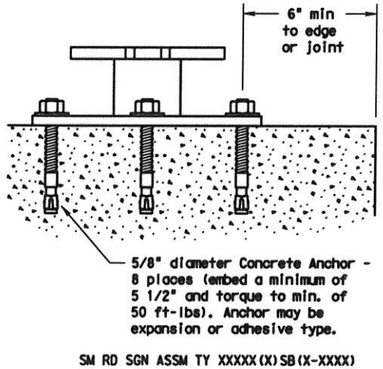

SM RD SGN ASSM TY XXXXX(X)SB(X-XXXX)

Concrete anchor consists of 5/8" diameter stud bolt with UNC series bolt threads on the upper end. Heavy hex nut per ASTM A563, and hardened washer per ASTM F436. The stud bolt shall have a minimum yield and ultimate tensile strength of 50 and 75 KSI, respectively. Nuts, bolts and washers shall be galvanized per Item 445, "Galvanizing." Adhesive type anchors shall have stud bolts installed with Type III epoxy per DMS-6100, "Epoxies and Adhesives." Adhesive anchors may be loaded after adequate epoxy cure time per the manufacturer's recommendations. Top of bolt shall extend at least flush with top of the nut when installed. The anchor, when installed in 4000 psi normal-weight concrete with a 5 1/2" minimum embedment, shall have a minimum allowable tension and shear of 3900 and 3100 psi, respectively.

Texas Department of Transportation
Traffic Operations Division

SIGN MOUNTING DETAILS
SMALL ROADSIDE SIGNS
TRIANGULAR SLIPBASE SYSTEM

SMD(SLIP-1)-08

©TxDOT July 2002

DN: TXDOT	CK: TXDOT	DW: TXDOT	CK: TXDOT
CONT	SECT	JOB	HIGHWAY
DIST	COUNTY		SHEET NO.

9-08 REVISIONS

DATE:
FILE:

DISCLAIMER: The use of this standard is governed by the "Texas Engineering Practice Act". No warranty of any kind is made by TxDOT for any purpose whatsoever. TxDOT assumes no responsibility for the conversion of this standard to other formats or for incorrect results or damages resulting from its use.

SIGN SUPPORT DESCRIPTIVE CODES

(Descriptive Codes correspond to project estimate and quantities sheets)

SM RD SGN ASSM TY XXXXX(X)XX(X-XXXX)

Post Type

FRP = Fiberglass Reinforced Plastic Pipe (see SMD(FRP))
TWT = Thin-Walled Tubing (see SMD(TWT))
10BWG = 10 BWG Tubing (see SMD(SLIP-1) to (SLIP-3))
S80 = Schedule 80 Pipe (see SMD(SLIP-1) to (SLIP-3))

Number of Posts (1 or 2)

Anchor Type

UA = Universal Anchor - Concreted (see SMD(FRP) and (TWT))
UB = Universal Anchor - Bolted down (see SMD(FRP) and (TWT))
WS = Wedge Anchor Steel - (see SMD(TWT))
WP = Wedge Anchor Plastic (see SMD(TWT))
SA = Slipbase - Concreted (see SMD(SLIP-1) to (SLIP-3))
SB = Slipbase - Bolted Down (see SMD(SLIP-1) to (SLIP-3))

Sign Mounting Designation

P = Prefab. "Plain" (see SMD(SLIP-1) to (SLIP-3), (TWT), (FRP))
T = Prefab. "T" (see SMD(SLIP-1) to (SLIP-3), (TWT))
U = Prefab. "U" (see SMD(SLIP-1) to (SLIP-3))
IF REQUIRED
1EXT or 2EXT = Number of Extensions (see SMD(SLIP-1) to (SLIP-3), (TWT))
BM = Extruded Wind Beam (see SMD(SLIP-1) to (SLIP-3))
WC = 1.12 #/ft Wing Channel (see SMD(SLIP-1) to (SLIP-3))
EXAL = Extruded Aluminum Sign Panels (see SMD(SLIP-3))

REQUIRED CLEARANCE FOR BREAKAWAY SUPPORT

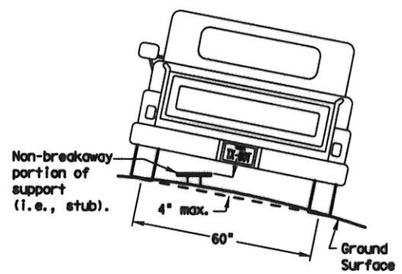

To avoid vehicle undercarriage snagging, any substantial remains of a breakaway support, when it is broken away, should not project more than 4 inches above a 60-inch chord (i.e., typical space between wheel paths).

No more than 2 sign posts should be located within a 7 ft. circle.

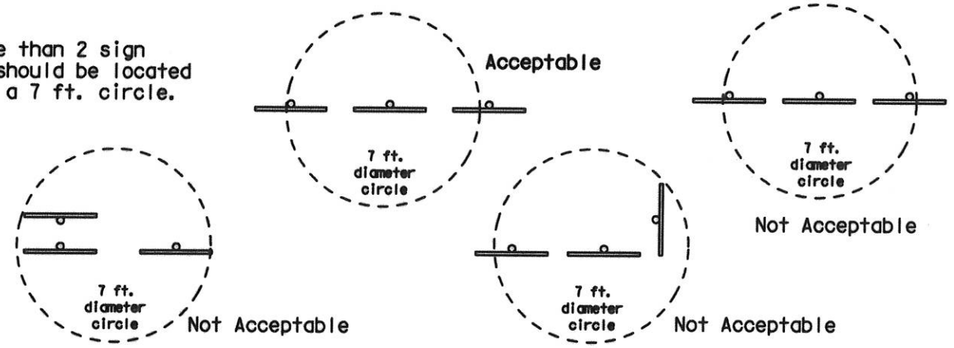

SIGN LOCATION

PAVED SHOULDERS

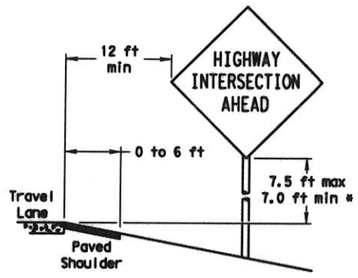

LESS THAN 6 FT. WIDE

When the shoulder is 6 ft. or less in width, the sign must be placed at least 12 ft. from the edge of the travel lane.

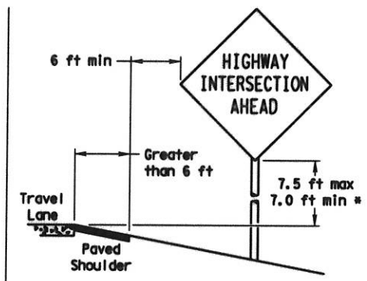

GREATER THAN 6 FT. WIDE

When the shoulder is greater than 6 ft in width, the sign must be placed at least 6 ft. from the edge of the shoulder.

BEHIND BARRIER

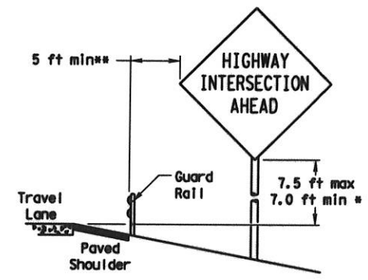

BEHIND GUARDRAIL

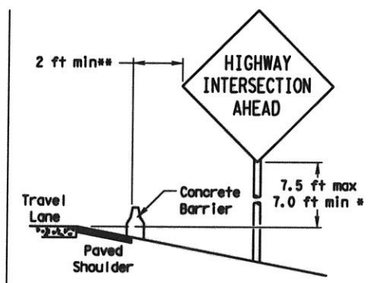

BEHIND CONCRETE BARRIER

**Sign clearance based on distance required for proper guard rail or concrete barrier performance.

T-INTERSECTION

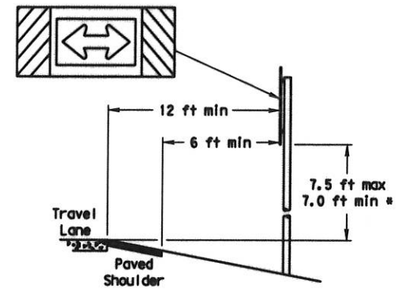

When this sign is needed at the end of a two-lane, two way roadway, the right edge of the sign should be in line with the centerline of the roadway. Place as close to ROW as practical.

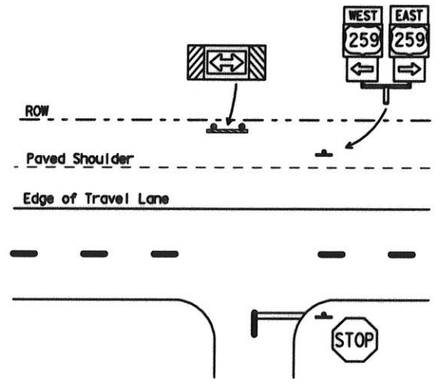

* Signs shall be mounted using the following condition that results in the greatest sign elevation:

(1) a minimum of 7 to a maximum of 7.5 feet above the edge of the travel lane or

(2) a minimum of 7 to a maximum of 7.5 feet above the grade at the base of the support when sign is installed on the backslope.

The maximum values may be increased when directed by the Engineer.

See the Traffic Operations Division website for detailed drawings of sign clamps, Triangular Slipbase System components and Wedge Anchor System components.

The website address is:
http://www.txdot.gov/publications/traffic.htm

TYPICAL SIGN ATTACHMENT DETAIL

Single Signs

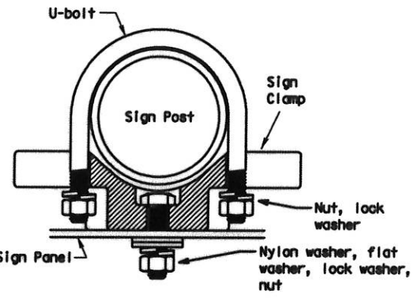

Bolts used to mount sign panels to the clamp are 5/16-18 UNC galvanized square head with nut, nylon washer, flat washer and lock washer. The bolt length is 1 inch for aluminum.

When two sign clamps are used to mount signs back-to-back, use a 5/16-18 UNC galvanized hex head per ASTM A307 with nut and helical-spring lock washer. The approximate bolt lengths for various post sizes and sign clamp types are given in the table at right. The bolt length may need to be adjusted depending upon field conditions.

Sign clamps may be either the specific size clamp or the universal clamp.

Back-to-Back Signs

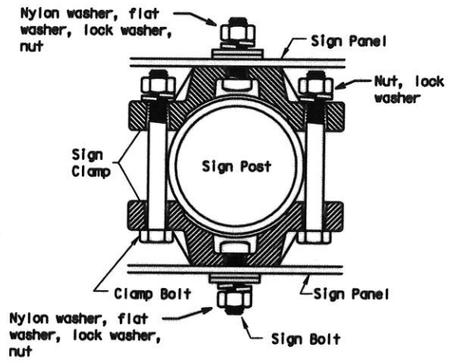

Pipe Diameter	Approximate Bolt Length	
	Specific Clamp	Universal Clamp
2" nominal	3"	3 or 3 1/2"
2 1/2" nominal	3 or 3 1/2"	3 1/2 or 4"
3" nominal	3 1/2 or 4"	4 1/2"

SIGNS WITH PLAQUES

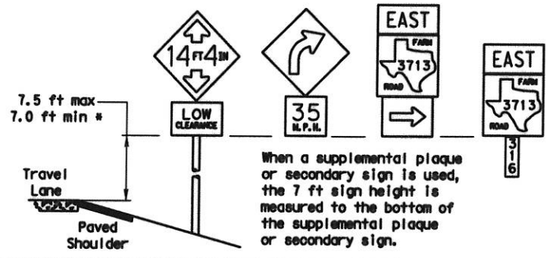

When a supplemental plaque or secondary sign is used, the 7 ft sign height is measured to the bottom of the supplemental plaque or secondary sign.

CURB & GUTTER OR RAISED ISLAND

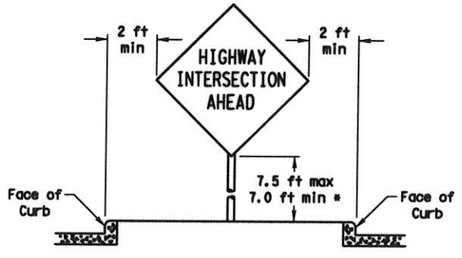

RESTRICTED RIGHT-OF-WAY

(When 6 ft min. is not possible.)

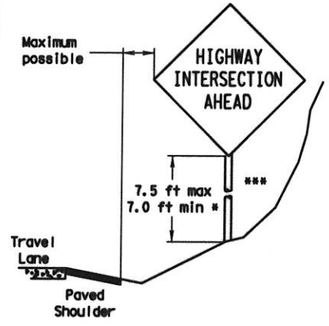

Right-of-way restrictions may be created by rocks, water, vegetation, forest, buildings, a narrow island, or other factors.

In situations where a lateral restriction prevents the minimum horizontal clearance from the edge of the travel lane, signs should be placed as far from the travel lane as practical.

*** Post may be shorter if protected by guardrail or if Engineer determines the post could not be hit due to extreme slope.

Texas Department of Transportation
Traffic Operations Division

SIGN MOUNTING DETAILS SMALL ROADSIDE SIGNS GENERAL NOTES & DETAILS

SMD(GEN)-08

©TxDOT July 2002	FILE: TXDOT	CK: TXDOT	DW: TXDOT	CK: TXDOT
9-08 REVISIONS	CONT	SECT	JOB	HIGHWAY
	DIST	COUNTY		SHEET NO.

DATE:
FILE: