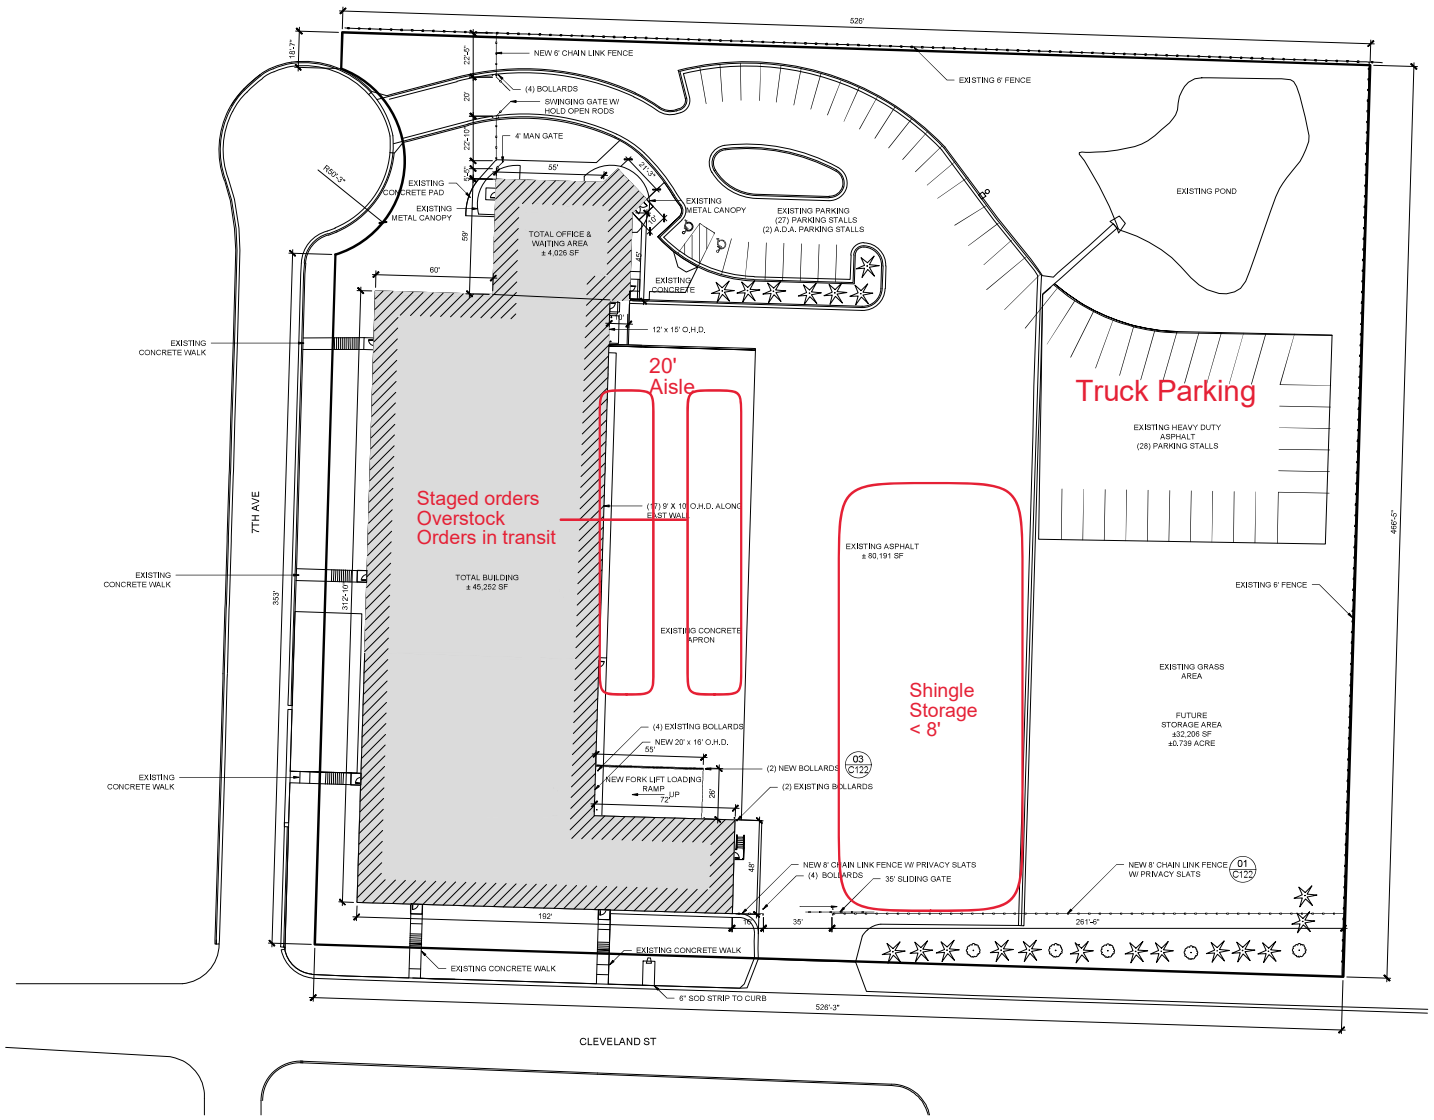


## PROPOSED SITE PLAN

Scale: 1" = 30'

0 15' 30'

DISCLAIMER:
THESE DRAWINGS ARE INTENDED FOR SCHEMATIC DESIGN ONLY. LOCAL AUTHORITIES & GOVERNING BUILDING CODES SHALL BE USED FOR CONSTRUCTION.

ABC Supply Co. Inc.

# ABC SUPPLY CO. #590 RELOCATION

2205 7TH AVENUE
MANKATO, MINNESOTA

REVISIONS:
REVISION 1- 5/20/2025
REVISION 2- 7/2/2025

REGIONAL APPROVAL DATE:
4/17/2025
6/19/2025

ISSUE DATE:
3/28/2025

DRAWN BY:
SPENCER BEYTIEN

SHEET:
PROPOSED SITE PLAN
C100